



SATHYABAMA

INSTITUTE OF SCIENCE AND TECHNOLOGY
(DEEMED TO BE UNIVERSITY)

Accredited with “A” grade by NAAC | 12B Status by UGC | Approved by AICTE

Jeppiaar Nagar, Rajiv Gandhi Salai, Chennai – 600 119

www.sathyabama.ac.in

SCHOOL OF BUILDING AND ENVIRONMENT

DEPARTMENT OF ARCHITECTURE

PRACTICAL TRAINING PORTFOLIO (S102PT1)

B.Des – Interior Design


DEC 2022

Name of the Student : L.VISHAAL

Batch : 2019 - 2023

Reg No. :39102012

Semester : VII

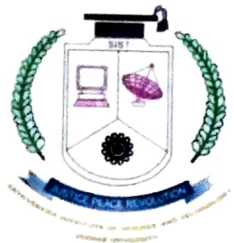

SATHYABAMA

INSTITUTE OF SCIENCE AND TECHNOLOGY
(DEEMED TO BE UNIVERSITY)

Accredited with "A" grade by NAAC | 12B Status by UGC | Approved by AICTE

Jeppiaar Nagar, Rajiv Gandhi Salai, Chennai – 600 119

www.sathyabama.ac.in

SCHOOL OF BUILDING AND ENVIRONMENT

DEPARTMENT OF ARCHITECTURE

B.Des – Interior Design

VIVA-VOCE EXAMINATION

This is to certify that the practical training S102PT1 is the work of L.VISHAAL who had undergone training in TOP ROCK INTERIORS(DUBAI) has been monitored by the continuous assessment during MAY 2022 to NOVEMBER 2022.


Dr. Devyani Gangopadhyay

DEAN

Submitted for Viva voce Examination held on 13/12/2022

Internal Examiner

External Examiner

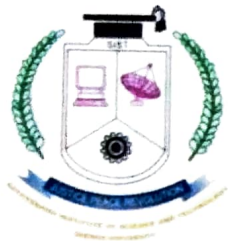

SATHYABAMA

INSTITUTE OF SCIENCE AND TECHNOLOGY

(DEEMED TO BE UNIVERSITY)

Accredited with "A" grade by NAAC | 12B Status by UGC | Approved by AICTE

Jeppiaar Nagar, Rajiv Gandhi Salai, Chennai – 600 119

www.sathyabama.ac.in

DECLARATION

I, L.VISHAAL by declaring that the Training Report **MAY 2022 to NOVEMBER 2022** done by me under the guidance of FAYAZ KHAN is submitted in partial fulfillment of the requirements for the completion of a practical training session.

DATE : 13/12/2022

PLACE : CHENNAI

A handwritten signature in blue ink, appearing to read 'L.Visa', is written over a faint circular stamp.

SIGNATURE OF CANDIDATE

ACKNOWLEDGEMENT

I am pleased to acknowledge my sincere thanks to the Board of **Management of SATHYABAMA** for their kind encouragement in doing this practical training and for completing it successfully. I am grateful to them.

I convey my thanks to **Dr. Devyani Gangopadhyay**, Dean, School of Building and Environment and **Ar.Sarath Chandra Kanth**, Design Chair, Department of Architecture for having been a constant source of support and encouragement.

I wish to express my thanks to all Teaching and Non-teaching staff members of the Department who were helpful in many ways for the completion of the project.

I also wish to thank **Mr. Suresh** for the experience of interning at their firm.

JOINING LETTER

TOP ROCK
INTERIORS L.L.C



توب روك انتريرورز ش.ذ.م.م.

20th May 2022

To,
The HOD
Sathyabama Institute of Science and Technology
Semmancheri, Chennai,
Tamil Nadu – 600119

Subject: Confirmation of Internship for Vishal Lakshmanan of Sathyabama Institute of Science and Technology, Chennai - Top Rock Interiors LLC, Dubai, UAE

Dear Sir/Madam,

This is to inform that Mr. Vishal Lakshmanan, Reg No: 39102012 – Architecture 4th year student has been selected to undergo Internship at Top Rock Interiors LLC, Dubai, UAE.

The Internship period will start from 27th May 2022 to 30th November 2022(6 months).

Thanking You,


S.C. Murali Kumar
Group Operations Director



DUBAI
Tel. : +971 4 2678095,
Fax. : +971 4 2678096,
P.O. Box : 119709,
Dubai - U.A.E.

QATAR
Tel. : +974 4432 7425,
Fax. : +974 4432 7425,
P.O. Box : 40530,
Doha-Qatar.

BAHRAIN
Tel. : +973 17 280998,
Fax. : +973 17 280998,
P.O. Box : 65054,
Kingdom of Bahrain

ABU DHABI
Tel. : +971 4 2677401,
Fax. : +971 4 2677402,
P.O. Box : 119709,
Abu Dhabi - U.A.E.

UK
Tel. : +44 (0)1670 338549,
S04, Blyth Workspace Quay Road,
Blyth Northumberland
United Kingdom

Email: info@toprockinteriors.com

TURNKEY INTERIORS FITOUT SOLUTION

Web : www.toprockinteriors.com

MONTHLY REPORT

SATHYABAMA
INSTITUTE OF SCIENCE AND TECHNOLOGY
(DEEMED TO BE UNIVERSITY)
Accredited "A" Grade by NAAC | 12B Status by UGC | Approved by AICTE
www.sathyabama.ac.in

**SCHOOL OF BUILDING AND ENVIRONMENT
DEPARTMENT OF ARCHITECTURE**

PROFESSIONAL TRAINING REPORT (DD/MM/YY 30/07/2022)


(Continuous progress report of the interior designer trainee for the period of one month in the office to be submitted to HOD by the trainee in charge of the organization)

- Name of the office / organization: TOP ROCK INTERIORS LLC, DUBAI
- Address & Contact Number: AL QUASIS INDUSTRIAL AREA 4, DUBAI
- Name of the student: L. VISHAAL, +971 586739953
- Duration: From 1-07-2022 To 30-07-2022
- Total No. of days: 30 DAYS
- Evaluation of Performance criteria shall be on
* Note: Kindly grade the student as per his/her overall performance in the office during the assessment month; which will be converted to the allotted 20 marks by the department.

DESCRIPTION	EXCELLENT	GOOD	FAIR	POOR	N/A
Understanding of office culture	✓				
Participation in the office	✓				
Reading of drawings	✓				
Presentation Techniques	✓				
Understanding of construction details		✓			
Drafting Skills (Manual / Computer)	✓				
Site Supervision / Discussion with clients		✓			
Adherence to Time schedule	✓				
Other computer skills	✓				
Coordination with other consultants		✓			
OVERALL GRADING					

(A - 9.0, B - 8.0, C - 7.0, D - 6.0, E - 5.0)

7. Any other Remarks: _____

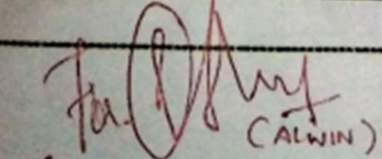
 (ALWIN - DESIGN MANAGER i/c)


 Head of the Office / Organization (With Seal)

SATHYABAMA
INSTITUTE OF SCIENCE AND TECHNOLOGY
(DEEMED TO BE UNIVERSITY)
Accredited "A" Grade by NAAC | 12B Status by UGC | Approved by AICTE
www.sathyabama.ac.in

**SCHOOL OF BUILDING AND ENVIRONMENT
DEPARTMENT OF ARCHITECTURE**

PROFESSIONAL TRAINING REPORT (DD/MM/YY 30-06-2022)

(Continuous progress report of the interior designer trainee for the period of one month in the office to be submitted to HOD by the trainee in charge of the organization)

- Name of the office / organization: TOP ROCK INTERIOR L.L.C, DUBAI
- Address & Contact Number: AL QUASIS INDUSTRIAL AREA 4, DUBAI.
- Name of the student: L.VISHAAL, +971,586739953
- Duration: From 26-05-2022 To 30-06-2022
- Total No. of days: 36 DAYS
- Evaluation of Performance criteria shall be on
* Note: Kindly grade the student as per his/her overall performance in the office during the assessment month; which will be converted to the allotted 20 marks by the department.

DESCRIPTION	EXCELLENT	GOOD	FAIR	POOR	N/A
Understanding of office culture	✓				
Participation in the office	✓				
Reading of drawings	✓				
Presentation Techniques	✓				
Understanding of construction details		✓			
Drafting Skills (Manual / Computer)	✓				
Site Supervision / Discussion with clients		✓			
Adherence to Time schedule	✓				
Other computer skills	✓				
Coordination with other consultants	✓				
OVERALL GRADING	9				

(A - 9.0, B - 8.0, C - 7.0, D - 6.0, E - 5.0)

7. Any other Remarks: Good in 3D Design


 (ALWIN - DESIGN MANAGER i/c)


 Head of the Office / Organization (With Seal)

MONTHLY REPORT

SATHYABAMA
INSTITUTE OF SCIENCE AND TECHNOLOGY
(DEEMED TO BE UNIVERSITY)
Accredited "A" Grade by NAAC | 12B Status by UGC | Approved by AICTE
www.sathyabama.ac.in

**SCHOOL OF BUILDING AND ENVIRONMENT
DEPARTMENT OF ARCHITECTURE**

PROFESSIONAL TRAINING REPORT (DD/MMYY 31-8-22)

(Continuous progress report of the interior designer trainee for the period of one month in the office to be submitted to HOD by the trainee in charge of the organization)

1. Name of the office / organization: TOP ROCK INTERIORS LLC

2. Address & Contact Number : AL QUASIS INDUSTRIAL AREA 4, DUBAI

3. Name of the student : L. VISHAAL, +971 586739953

4. Duration : From 1-8-22 To 31-8-22

5. Total No. of days : 31 DAYS

6. Evaluation of Performance criteria shall be on
* Note: Kindly grade the student as per his/her overall performance in the office during the assessment month; which will be converted to the allotted 20 marks by the department.

DESCRIPTION	EXCELLENT	GOOD	FAIR	POOR	N/A
Understanding of office culture	✓				
Participation in the office	✓				
Reading of drawings	✓				
Presentation Techniques	✓				
Understanding of construction details	✓				
Drafting Skills (Manual / Computer)	✓				
Site Supervision / Discussion with clients		✓			
Adherence to Time schedule	✓				
Other computer skills	✓				
Coordination with other consultants		✓			
OVERALL GRADING					

(A - 9.0, B - 8.0, C - 7.0, D - 6.0, E - 5.0)

7. Any other Remarks : _____

8. Signature of the:
Head of the Office / Organization (With Seal) M. Sathya

SATHYABAMA
INSTITUTE OF SCIENCE AND TECHNOLOGY
(DEEMED TO BE UNIVERSITY)
Accredited "A" Grade by NAAC | 12B Status by UGC | Approved by AICTE
www.sathyabama.ac.in

**SCHOOL OF BUILDING AND ENVIRONMENT
DEPARTMENT OF ARCHITECTURE**

PROFESSIONAL TRAINING REPORT (DD/MMYY 30-09-2022)

(Continuous progress report of the interior designer trainee for the period of one month in the office to be submitted to HOD by the trainee in charge of the organization)

1. Name of the office / organization: TOP ROCK INTERIORS LLC, DUBAI

2. Address & Contact Number : AL QUASIS INDUSTRIAL AREA 4, DUBAI

3. Name of the student : L. VISHAAL, +971 586739953

4. Duration : From 1-9-22 To 30-9-22

5. Total No. of days : 26 DAYS

6. Evaluation of Performance criteria shall be on
* Note: Kindly grade the student as per his/her overall performance in the office during the assessment month; which will be converted to the allotted 20 marks by the department.

DESCRIPTION	EXCELLENT	GOOD	FAIR	POOR	N/A
Understanding of office culture	✓				
Participation in the office	✓				
Reading of drawings	✓				
Presentation Techniques	✓				
Understanding of construction details		✓			
Drafting Skills (Manual / Computer)	✓				
Site Supervision / Discussion with clients	✓				
Adherence to Time schedule	✓				
Other computer skills	✓				
Coordination with other consultants		✓			
OVERALL GRADING	C				

(A - 9.0, B - 8.0, C - 7.0, D - 6.0, E - 5.0)

7. Any other Remarks : _____

8. Signature of the:
Head of the Office / Organization (With Seal) M. Sathya

MONTHLY REPORT



SATHYABAMA
INSTITUTE OF SCIENCE AND TECHNOLOGY
(DEEMED TO BE UNIVERSITY)
Accredited "A" Grade by NAAC | 12B Status by UGC | Approved by AICTE
www.sathyabama.ac.in

**SCHOOL OF BUILDING AND ENVIRONMENT
DEPARTMENT OF ARCHITECTURE**

PROFESSIONAL TRAINING REPORT (DD/MM/YY 31/10/2022)

(Continuous progress report of the interior designer trainee for the period of one month in the office to be submitted to HOD by the trainee in charge of the organization)


- Name of the office / organization:** TOP ROCK INTERIORS LLC, DUBAI
- Address & Contact Number** : AL QUASIS INDUSTRIAL AREA 4, DUBAI
- Name of the student** : L. VISHAAL, +971 586739953
- Duration** : From 1-10-22 To 31-10-22
- Total No. of days** : 27 DAYS
- Evaluation of Performance criteria shall be on**
* Note: Kindly grade the student as per his/her overall performance in the office during the assessment month; which will be converted to the allotted 20 marks by the department.

DESCRIPTION	EXCELLENT	GOOD	FAIR	POOR	N/A
Understanding of office culture	✓				
Participation in the office		✓			
Reading of drawings	✓				
Presentation Techniques	✓				
Understanding of construction details	✓				
Drafting Skills (Manual / Computer)	✓				
Site Supervision / Discussion with clients	✓				
Adherence to Time schedule		✓			
Other computer skills	✓				
Coordination with other consultants	✓				
OVERALL GRADING	<u>9</u>				

(A - 9.0, B - 8.0, C - 7.0, D - 6.0, E - 5.0)

7. Any other Remarks : _____

8. Signature of the
Head of the Office
Organization (With Seal)

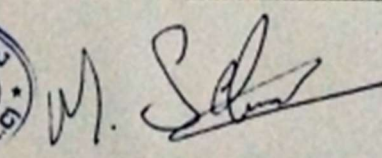WORK DIARY

PRACTICAL TRAINING-LOG SHEET CUM WORK DAIRY				S.No	DATE & DAY	PROJECT NAME	NATURE OF WORK DONE
NAME OF INTERN: L.VISHAAL		REGISTER NUMBER: 39102012		33	02/07/2022(SATURDAY)	LENSKART RETAIL SHOWROOM	MATERIAL LOG & SAMPLE BOARD
OFFICE NAME: TOP ROCK INTERIORS (DUBAI)				34	04/07/2022(MONDAY)	DAVE'S HOT CHICKEN RESTAURANT	PIPING LAYOUT IN CAD & MATERIAL LOG REVISED
TRAINING PERIOD - 26/05/2022 TO 31/10/2022				35	05/07/2022(TUESDAY)	LENSKART RETAIL SHOWROOM & DAVE'S HOT CHICKEN RESTAURANT	MATERIAL SAMPLE BOARD SENT FOR APPROVAL
PRACTICAL TRAINING - 7TH SEMESTER - SATHYABAMA INSTITUTE OF SCIENCE AND TECHNOLOGY				36	06/07/2022(WEDNESDAY)	ADIDAS RETAIL SHOWROOM	MATERIAL LOG & MATERIAL SAMPLE BOARD
S.No	DATE & DAY	PROJECT NAME	NATURE OF WORK DONE	37	07/07/2022(THURSDAY)	JOUD AL QUANA RESAURANT	MATERIAL SUBMITTAL FORM, JOINEER OBJECTS & MATERIAL SAMPLE BOARD
1	26/05/2022(THURSDAY)	UNDERSTANDING OFFICE CULTURE & READING DRAWINGS	READING OF DRAWINGS WHICH MY FIRM ALREADY DONE	38	08/07/2022(FRIDAY)	EID HOLIDAYS	EID HOLIDAYS
2	27/05/2022(FRIDAY)	MY GOVINDA RESTAURANT	FURNITURE PLACEMENT (2D CAD DRAWINGS)	39	09/07/2022(SATURDAY)	EID HOLIDAYS	EID HOLIDAYS
3	28/05/2022(SATURDAY)	CAFENIA HOTEL	MAKING PLAN & DIMENSIONS(2D CAD DRAWINGS)	40	11/07/2022(MONDAY)	EID HOLIDAYS	EID HOLIDAYS
4	30/05/2022(MONDAY)	PULLMAN HOTEL & RESORT	WALL ELEVATIONS DONE IN CAD	41	12/07/2022(TUESDAY)	MY FIRM (TOP ROCK INTERIORS)	SITE VISIT OF MY FIRM'S JOINERY WORKSPACE
5	31/05/2022(TUESDAY)	PULLMAN HOTEL & RESORT	MATERIAL SUBMITTAL FORM & WALL ELEVATIONS IN CAD	42	13/07/2022(WEDNESDAY)	JEHANGIR RESTAURANT	CLIENT VISIT REGARDING CHANGING KITCHEN LAYOUT
6	01/06/2022(WEDNESDAY)	JEHANGIR RESTAURANT	DESIGNING BIFOLDING DOORS AT ENTRACNE BOTH IN CAD & SKETCHUP	43	14/07/2022(THURSDAY)	MY FIRM (TOP ROCK INTERIORS)	SITE VISIT OF MY FIRM'S STEEL & GLASS WORKSPACE
7	02/06/2022(THURSDAY)	JEHANGIR RESTAURANT	SKETCHUP & RENDER DESINED (ENTRANCE)	44	15/07/2022(FRIDAY)	DAVE'S HOT CHICKEN RESTAURANT, ADIDAS RETAIL SHOWROOM & COUQLEY PULLMAN RESTAURANT	MATERIAL SAMPLE BOARD RE-SUBMITTED
8	03/06/2022(FRIDAY)	JEHANGIR RESTAURANT	SKETCHUP & RENDER DESINED (ENTRANCE)	45	16/07/2022(SATURDAY)	GAZEBO RESTAURANT	FURNITURE ARRANGEMENT IN CAD
9	04/06/2022(SATURDAY)	JAFFER BHAI RESTAURANT	FURNITURE LAYOUT 1ST FLOOR IN CAD	46	18/07/2022(MONDAY)	KAMAT RESTAURANT	FURNITURE ARRANGEMENT IN CAD & FINAL PRESENTATION
10	06/06/2022(MONDAY)	JAFFER BHAI RESTAURANT	FURNITURE LAYOUT 2ND FLOOR IN CAD	47	19/07/2022(TUESDAY)	ADIDAS SHOWROOM AIRPORT TERMINAL	DETAILING IN CAD & MATERIAL SAMPLE BOARD
11	07/06/2022(TUESDAY)	JAFFER BHAI RESTAURANT	FURNITURE LAYOUT FINALIZING FOR PRESENTATION IN CAD & PHOTOSHOP	48	20/07/2022(WEDNESDAY)	DAVE'S HOT CHICKEN RESTAURANT	ELECTRICAL LAYOUT IN CAD
12	08/06/2022(WEDNESDAY)	CLIENT'S INTERIOR VILLA	SITE VISIT FOR UNDERSTANDING	49	21/07/2022(THURSDAY)	CHOCALATE BAR RESTAURANT	MATERIAL LOG & SAMPLE BOARD SUBMITTED TO CLIENT FOR APPROVAL
13	09/06/2022(THURSDAY)	HUDA BEAUTY	SHOP FRONT LAYOUT IN CAD	50	22/07/2022(FRIDAY)	LENSKART RETAIL SHOWROOM	MATERIAL LOG & SAMPLE BOARD SUBMITTED TO CLIENT FOR APPROVAL
14	10/06/2022(FRIDAY)	HUDA BEAUTY	COSMETICS COUNTER ARRANGEMENT LAYOUT IN CAD	51	23/07/2022(SATURDAY)	MY FIRM (TOP ROCK INTERIORS)	SITE VISIT OF MY FIRM'S JOINERY WORKSPACE
15	11/06/2022(SATURDAY)	JAFFER BHAI RESTAURANT	SKETCHUP & RENDERING FOR ENTIRE RESAURANT	52	25/07/2022(MONDAY)	SAHARAH CENTER MALL	RETAIL SHOWROOMS 3D VIEWS PREPARED IN SKETHCHUP & ENSCAPE
16	13/06/2022(MONDAY)	JAFFER BHAI RESTAURANT	DISCUSSION WITH CLIENT & SITE VISIT	53	26/07/2022(TUESDAY)	SAHARAH CENTER MALL	RETAIL SHOWROOMS 3D VIEWS PREPARED IN SKETHCHUP & ENSCAPE
17	14/06/2022(TUESDAY)	JEHANGIR RESTAURANT	DISCUSSION WITH CLIENT & SITE VISIT	54	27/07/2022(WEDNESDAY)	SAHARAH CENTER MALL	RETAIL SHOWROOMS 3D VIEWS PREPARED IN SKETHCHUP & ENSCAPE
18	15/06/2022(WEDNESDAY)	JEHANGIR RESTAURANT	DISCUSSION WITH CLIENT & SITE VISIT	55	28/07/2022(THURSDAY)	SAHARAH CENTER MALL	RETAIL SHOWROOMS 3D VIEWS PREPARED IN SKETHCHUP & ENSCAPE
19	16/06/2022(THURSDAY)	JAFFER BHAI RESTAURANT	FURNITURE LAYOUT RESIVED ACCORDING TO CLIENT COMMENTS	56	29/07/2022(FRIDAY)	SAHARAH CENTER MALL	RETAIL SHOWROOMS 3D VIEWS PREPARED IN SKETHCHUP & ENSCAPE
20	17/06/2022(FRIDAY)	JAFFER BHAI RESTAURANT	SKETCHUP & RENDERING FOR ENTIRE RESAURANT	57	30/07/2022(SATURDAY)	ISLAMIC NEW YEAR HOLIDAY	ISLAMIC NEW YEAR HOLIDAY
21	18/06/2022(SATURDAY)	JAFFER BHAI RESTAURANT	SKETCHUP & RENDERING FOR ENTIRE RESAURANT	58	01/08/2022(MONDAY)	SAHARAH CENTER MALL	FINALIZING RENDER & EDITING IN PHOTOTSHOP
22	20/06/2022(MONDAY)	SSS REEM MALL	MAKING MATERIAL LOG & SAMPLE BOARD	59	02/08/2022(TUESDAY)	SAHARAH CENTER MALL	RE-EDITED IN PHOTOSHOP & SKETCHUP BY CLIENT COMMENTS
23	21/06/2022(TUESDAY)	JAFFER BHAI RESTAURANT	SKETCHUP & RENDERING FOR ENTIRE RESAURANT	60	03/08/2022(WEDNESDAY)	SAHARAH CENTER MALL	CAFE SHOP WORKED IN SKETCHUP , RENDERED & EDITED IN PHOTOSHOP
24	22/06/2022(WEDNESDAY)	JAFFER BHAI RESTAURANT	FINALIZING RENDER & EDITING IN PHOTOTSHOP	61	04/08/2022(THURSDAY)	CAFÉ BATEL RESTAURANT	MATERIAL SAMPLE BOARD & MATERIAL INFO SHEETS(CALCULATION COSTS)
25	23/06/2022(THURSDAY)	JBR MALL	PLUMBING SYSTEM IN CAD	62	05/08/2022(FRIDAY)	AL MARZUOKI	AS BUILT DRAINAGE LAYOUT IN CAD
26	24/06/2022(FRIDAY)	JAIL BIRD RESTAURANT	MATERIAL SAMPLE & HOARDING LAYOUT IN CAD	63	06/08/2022(SATURDAY)	NEAT BURGER SHOP	DESIGN CONCEPT IN PHOTOSHOP & POWERPOINT
27	25/06/2022(SATURDAY)	DAVE'S HOT CHICKEN RESTAURANT	HOARDING LAYOUT IN CAD & SITE VISIT	64	08/08/2022(MONDAY)	NEAT BURGER SHOP	MATERIAL SUBMITTAL FORM
28	27/06/2022(MONDAY)	JOUD AL QUANA RESAURANT	ELECTRICAL LAYOUT IN CAD	65	09/08/2022(TUESDAY)	SAHARAH CENTER MALL	ALTERATIONS DONE IN PHOTOSHOP & SKETCHUP ACCORDING TO CLIENT COMMENTS
29	28/06/2022(TUESDAY)	ADIDAS RETAIL SHOWROOM	MATERIAL LOG & SAMPLE SUBITTED TO CLIENT FOR DISCUSSION				
30	29/06/2022(WEDNESDAY)	CHOCALATE BAR RESTAURANT	PARTITION PANEL IN CAD				
31	30/06/2022(THURSDAY)	LENSKART RETAIL SHOWROOM	RENDERED VIEWS OUTPUT VIA PHOTOSHOP				
32	01/07/2022(FRIDAY)	LENSKART RETAIL SHOWROOM	SHOWROOM DETAILS IN CAD & PRESENTATIONS				

CONSOLIDATED CERTIFICATE

TOP ROCK
INTERIORS L.L.C

TRI
Top Rock Interiors L.L.C

توب روك انتريرز ش.ذ.م.م.

EXPERIENCE CERTIFICATE


TO WHOM IT MAY CONCERN

This is to state that Mr. **Vishaal Lakshmanan** (Reg No: 39102012 – B.DES studying at Sathyabama Institute of Science and Technology-Chennai). who has worked as intern with our firm in the capacity of **Junior Interior Designer** for a period of 6 Months (From 21st May 2022 to 21st November 2022.)

During this tenure of his work Mr. **Vishaal Lakshmanan** remained dedicated in his work. We found him very active in whatever task given to him. He is hard working and devoted.

We wish him all the best in his future endeavors.

Yours Sincerely,
For Top Rock Interiors LLC

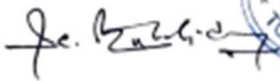


Muralikumar Shanmugam Chandran
Operations Director

DUBAI
Tel. : +971 4 2678095,
Fax. : +971 4 2678096,
P.O. Box : 119709,
Dubai - U.A.E.

QATAR
Tel. : +974 4432 7425,
Fax. : +974 4432 7425,
P.O. Box : 40530,
Doha-Qatar.

BAHRAIN
Tel. : +973 17 280998,
Fax. : +973 17 280998,
P.O. Box : 65054,
Kingdom of Bahrain

ABU DHABI
Tel. : +971 4 2677401,
Fax. : +971 4 2677402,
P.O. Box : 119709,
Abu Dhabi - U.A.E.

UK
Tel. : +44 (0)1670 338549,
S04, Blyth Workspace Quay Road,
Blyth Northumberland
United Kingdom

Email: info@toprockinteriors.com

TURNKEY INTERIORS FITOUT SOLUTION

Web : www.toprockinteriors.com

S.No	DATE & DAY	PROJECT NAME	NATURE OF WORK DONE
66	10/08/2022(WEDNESDAY)	SHAKE SHACK DOHA CITY CENTER	DRAINAGE LAYOUT IN CAD
67	11/08/2022(THURSDAY)	NEAT BURGER SHOP	MATERIAL BOARD ALTERATIONS
68	12/08/2022(FRIDAY)	NEAT BURGER SHOP	MATERIAL SPEC COLLECTED FROM SUPPLIERS(CLIENT REQUEST)
69	13/08/2022(SATURDAY)	NEAT BURGER SHOP	DESIGN CONCEPT RE-EDITED IN PHOTOSHOP & POWERPOINT
70	15/08/2022(MONDAY)	GAZEBO RESTAURANT(JIIMI MALL)	MATERIAL BOARD & SPEC COLLECTED FROM SUPPLIERS BY CLIENTS REQUESTS
71	16/08/2022(TUESDAY)	SUN & SPORTS REEM MALL	MATERIAL BOARD ALTERATIONS
72	17/08/2022(WEDNESDAY)	NEAT BURGER SHOP	DETAILS IN CAD
73	18/08/2022(THURSDAY)	NEAT BURGER SHOP	DETAILS IN CAD
74	19/08/2022(FRIDAY)	NEAT BURGER SHOP	DETAILS IN CAD
75	20/08/2022(SATURDAY)	NEAT BURGER SHOP	PRESENTATION FROMAT IN CAD
76	22/08/2022(MONDAY)	MY FIRM (TOP ROCK INTERIORS)	ASSIST SITE SUPERVISION WITH SUPERVISORS IN FIRM'S STEEL DIVISION SECTOR
77	23/08/2022(TUESDAY)	GAZEBO RESTAURANT(DUBAI HILLS)	MATERIAL SAMPLE BOARD
78	24/08/2022(WEDNESDAY)	GAZEBO RESTAURANT(DUBAI HILLS)	MATERIAL SAMPLE BOARD ALTERATIONS
79	25/08/2022(THURSDAY)	PULLMAN HOTEL & RESORT	ASSIST SITE SUPERVISION WITH SUPERVISORS
80	26/08/2022(FRIDAY)	PULLMAN HOTEL & RESORT	ASSIST SITE SUPERVISION WITH SUPERVISORS
81	27/08/2022(SATURDAY)	LULU LEMON RETAIL SHOP	PRESENTATION IN PHOTOSHOP & PPT
82	29/08/2022(MONDAY)	LULU LEMON RETAIL SHOP	MATERIAL SAMPLE BOARD EXPLANATION WITH CLIENT
83	30/08/2022(TUESDAY)	MY FIRM (TOP ROCK INTERIORS)	ATTENDED MEETING WITH ACCOUNTS & ESTIMATION TEAM REGARDING FIRM'S FINANCES
84	31/08/2022(WEDNESDAY)	JOUD AL QUANA RESAURANT(ABU DHABI)	PLAN LAYOUT IN CAD & PRESENTATION
85	01/09/2022(THURSDAY)	JOUD AL QUANA RESAURANT(ABU DHABI)	ELECTRICAL LAYOUT IN CAD
86	02/09/2022(FRIDAY)	JOUD AL QUANA RESAURANT(ABU DHABI)	ELECTRICAL LAYOUT IN CAD
87	03/09/2022(SATURDAY)	JOUD AL QUANA RESAURANT(ABU DHABI)	DETAILS IN CAD
88	05/09/2022(MONDAY)	BURJ KHALIFA	SITE VISIT WITH SUPERVISORS
89	06/09/2022(TUESDAY)	BURJ KHALIFA	SITE VISIT WITH SUPERVISORS
90	07/09/2022(WEDNESDAY)	BURJ KHALIFA	DISCUSSION WITH CLIENT & SITE VISIT
91	08/09/2022(THURSDAY)	BURJ KHALIFA(OFFICE)	SKETCHUP & RENDERING ACCORDING TO CLIENTS PLAN
92	09/09/2022(FRIDAY)	BURJ KHALIFA(OFFICE)	SKETCHUP & RENDERING ACCORDING TO CLIENTS PLAN
93	10/09/2022(SATURDAY)	BURJ KHALIFA(OFFICE)	SKETCHUP & RENDERING ACCORDING TO CLIENTS PLAN
94	12/09/2022(MONDAY)	BURJ KHALIFA(OFFICE)	SKETCHUP & RENDERING ACCORDING TO CLIENTS PLAN
95	13/09/2022(TUESDAY)	BURJ KHALIFA(OFFICE)	FINALIZING RENDER & EDITING IN PHOTOTSHOP
96	14/09/2022(WEDNESDAY)	MR IRFANS'S PRIVATE RESIDENCE	DETAILS IN CAD
97	15/09/2022(THURSDAY)	MR IRFANS'S PRIVATE RESIDENCE	DETAILS IN CAD
98	16/09/2022(FRIDAY)	MR IRFANS'S PRIVATE RESIDENCE	3D VIEWS ALTERATIONS IN SKETCHUP
99	17/09/2022(SATURDAY)	MR IRFANS'S PRIVATE RESIDENCE	3D VIEWS ALTERATIONS IN SKETCHUP
100	19/09/2022(MONDAY)	MR IRFANS'S PRIVATE RESIDENCE	FINALIZING RENDER & EDITING IN PHOTOTSHOP
101	20/09/2022(TUESDAY)	HUGO RETAIL SHOP	SHOPFRONT LAYOOUT IN CAD
102	21/09/2022(WEDNESDAY)	HUGO RETAIL SHOP	SHOPFRONT LAYOOUT IN CAD
103	22/09/2022(THURSDAY)	NIKE RETAIL SHOP (QATAR MALL)	RETAIL SHOWROOMS 3D VIEWS PREPARED IN 3DMAX & V-RAY
104	23/09/2022(FRIDAY)	NIKE RETAIL SHOP (QATAR MALL)	RETAIL SHOWROOMS 3D VIEWS PREPARED IN 3DMAX & V-RAY
105	24/09/2022(SATURDAY)	NIKE RETAIL SHOP (QATAR MALL)	RETAIL SHOWROOMS 3D VIEWS PREPARED IN 3DMAX & V-RAY
106	26/09/2022(MONDAY)	NIKE RETAIL SHOP (QATAR MALL)	RETAIL SHOWROOMS 3D VIEWS PREPARED IN 3DMAX & V-RAY
107	27/09/2022(TUESDAY)	NIKE RETAIL SHOP (QATAR MALL)	FINALIZING RENDER & EDITING IN PHOTOTSHOP

S.No	DATE & DAY	PROJECT NAME	NATURE OF WORK DONE
108	28/09/2022(WEDNESDAY)	SENIOR GROOMING LOUNGE	RETAIL SHOWROOMS 3D VIEWS PREPARED IN 3DMAX & V-RAY
109	29/09/2022(THURSDAY)	SENIOR GROOMING LOUNGE	RETAIL SHOWROOMS 3D VIEWS PREPARED IN 3DMAX & V-RAY
110	30/09/2022(FRIDAY)	SENIOR GROOMING LOUNGE	RETAIL SHOWROOMS 3D VIEWS PREPARED IN 3DMAX & V-RAY
111	01/10/2022(SATURDAY)	SENIOR GROOMING LOUNGE	FINALIZING RENDER & EDITING IN PHOTOTSHOP
112	03/10/2022(MONDAY)	SUN & SPORTS REEM MALL	SHOPFRONT LAYOOUT IN CAD
113	04/10/2022(TUESDAY)	SUN & SPORTS REEM MALL	DETAILS IN CAD
114	05/10/2022(WEDNESDAY)	SUN & SPORTS REEM MALL	ELECTRICAL LAYOUT IN CAD
115	06/10/2022(THURSDAY)	SUN & SPORTS REEM MALL	FURNITURE ARRANGEMENT ALTERATIONS IN CAD
116	07/10/2022(FRIDAY)	SUN & SPORTS REEM MALL	MALE & FEMALE CHANGING ROOM PLAN & ELEVATIONS IN CAD
117	08/10/2022(SATURDAY)	SUN & SPORTS REEM MALL	INTERNAL ELEVATIONS IN CAD
118	10/10/2022(MONDAY)	MY FIRM (TOP ROCK INTERIORS)	NEW PLAN IN CAD FOR OTHER BRANCH OF MY FIRM IN SAUDI ARABIA
119	11/10/2022(TUESDAY)	MY FIRM (TOP ROCK INTERIORS)	NEW PLAN IN CAD FOR OTHER BRANCH OF MY FIRM IN SAUDI ARABIA
120	12/10/2022(WEDNESDAY)	MY FIRM (TOP ROCK INTERIORS)	OFFICE ALTERATIONS DONE IN CAD FOR OTHER BRANCH OF MY FIRM IN LONDON
121	13/10/2022(THURSDAY)	MY FIRM (TOP ROCK INTERIORS)	OFFICE ALTERATIONS DONE IN CAD FOR OTHER BRANCH OF MY FIRM IN LONDON
122	14/10/2022(FRIDAY)	MY FIRM (TOP ROCK INTERIORS)	NEW SCHOOL PLAN BUILT IN COIMBATORE(OWNER'S SCHOOL)
123	15/10/2022(SATURDAY)	MY FIRM (TOP ROCK INTERIORS)	NEW SCHOOL PLAN BUILT IN COIMBATORE(OWNER'S SCHOOL)
124	17/10/2022(MONDAY)	MY FIRM (TOP ROCK INTERIORS)	SKETCHUP & RENDERING FOR NEW SCHOOL IN COIMBATORE
125	18/10/2022(TUESDAY)	MY FIRM (TOP ROCK INTERIORS)	SKETCHUP & RENDERING FOR NEW SCHOOL IN COIMBATORE
126	19/10/2022(WEDNESDAY)	MY FIRM (TOP ROCK INTERIORS)	SKETCHUP & RENDERING FOR NEW SCHOOL IN COIMBATORE
127	20/10/2022(THURSDAY)	MY FIRM (TOP ROCK INTERIORS)	RENDERED VIEWS OUTPUT VIA PHOTOSHOP
128	21/10/2022(FRIDAY)	MY FIRM (TOP ROCK INTERIORS)	ASSIST SITE SUPERVISION WITH SUPERVISORS AT COIMBATORE
129	22/10/2022(SATURDAY)	MY FIRM (TOP ROCK INTERIORS)	ASSIST SITE SUPERVISION WITH SUPERVISORS AT COIMBATORE
130	23/10/2022(SUNDAY)	MY FIRM (TOP ROCK INTERIORS)	ASSIST SITE SUPERVISION WITH SUPERVISORS AT COIMBATORE
131	24/10/2022(MONDAY)	MY FIRM (TOP ROCK INTERIORS)	ASSIST SITE SUPERVISION WITH SUPERVISORS AT COIMBATORE
132	25/10/2022(FRIDAY)	FORTUNE OFFICE	SKETCHUP & RENDERING FOR MEETING ROOM
133	26/10/2022(SATURDAY)	FORTUNE OFFICE	SKETCHUP & RENDERING FOR MEETING ROOM
134	27/10/2022(MONDAY)	FORTUNE OFFICE	RENDERED VIEWS OUTPUT VIA PHOTOSHOP
135	28/10/2022(TUESDAY)	FORTUNE OFFICE	SKETCHUP & RENDERING FOR RECEPTION AREA
136	29/10/2022(WEDNESDAY)	FORTUNE OFFICE	SKETCHUP & RENDERING FOR RECEPTION AREA
137	30/10/2022(THURSDAY)	FORTUNE OFFICE	RENDERED VIEWS OUTPUT VIA PHOTOSHOP
138	31/10/2022(WEDNESDAY)	MY FIRM (TOP ROCK INTERIORS)	ASSIST SITE SUPERVISION WITH SUPERVISORS AT COIMBATORE

TABLE OF CONTENTS

CHAPTER NO	TITLE	PAGE NO
1.1	ABOUT THE FIRM	1
1.2	PROJECT 1-CHOCCLATE BAR RESTAURANT (DUBAI MALL) CAD DETAILS	2-4
1.3	PROJECT 2- JAFFER BHAI RESTAURANT (ABU DHABI) RENDERINGS & CAD PLAN	4-5
1.4	PROJECT 3- LENSART ARCHITECTURAL CAD DRAWINGS & RENDERINGS	6-7
1.5	PROJECT 4- KAMAT RESTAURANT (DUBAI) RENDERINGS & CAD DETAILINGS	8-13
1.6	PROJECT 5- SAHARAH CENTER MALL (SHARJAH) RENDERINGS	14-16
1.7	PROJECT 6- ADIDAS RETAIL RENDERINGS (DUBAI TERMINAL AIRPORT)	17-24
1.8	PROJECT 7- GAZEBO RESTAURANT (DUBAI) CAD FURNITURE ARRANGEMENTS	25
1.9	PROJECT 8- JAILBIRD RESTAURANT (DUBAI) CAD DETAILS	26-27
1.10	PROJECT 9- SSS REEM MALL (ABU DHABI) CAD DETAILS	28-29
1.11	PROJECT 10-FEDERAL TAX OFFICE (DUBAI) CAD PLAN & ELEVATIONS	30-31
1.12	PROJECT 11- CAFÉ BATEEL RESTAURANT (DUBAI MALL) RENDERINGS	32-35
1.13	PROJECT 12- NIKE RETAIL (MALL OF QATAR) RENDERINGS	36 -40
1.14	PROJECT 13- MATERIAL SAMPLE BOARDS	41-42

1.1 ABOUT THE FIRM:

TOP ROCK INTERIORS

- TOP ROCK INTERIORS is a firm which is located in DUBAI, UAE.
 - Its a firm for Interior Design started by SURESH.



- Offers innovative turnkey interior fit out solutions for commercial, business and residential establishments across UAE.
- TRI specializes in designing complete interior fit-out works for prestigious projects in various sectors including banks, hotels, restaurants, retail outlets, shopping malls & corporate office.
- Company policy is to provide superior service to clients by understanding and responding to their needs and expectations, and to systematically manage projects to maximize value for all stakeholders.

PROJECT13:



CRITICAL OVERVIEW:

I learned how to introduce myself, talk about my interests, knowledge and skills with entrepreneurs and business owners, as well as how to ask questions and gain a better understanding of businesses not only in the co-working space, but also others in the market.

Culture influences communication, and as an international student, I learned that every company or organisation has its own culture. It's essential to observe others and learn how they engage and interact with co-workers, or help them with projects and tasks.

As an intern, I discovered it's essential to be enthusiastic and open to learning new skills, asking for more work and being curious to learn and ask questions. This attitude will show that you enjoy being part of the team and that you're keen to help. Having curiosity and enthusiasm also means that, as an intern, you get a lot out of what you're doing, which opens lots of opportunities.

CLIENT:




Sun & Sand Sports

REEM MALL
ABU DHABI - U.A.E


UNIT - L1-G-311

MEP DIMENSION DRAWINGS
05TH JULY 2022

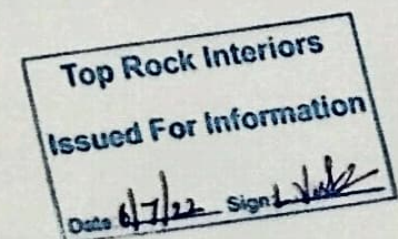

NOTES:

All rights reserved. This drawing and all information herein contained is property of Altareeq Kitchen L.L.C. and cannot be copied, utilized or modified in whole or in part for purposes other than those for which the drawing has been made, without prior written authorization by Altareeq Kitchen L.L.C.

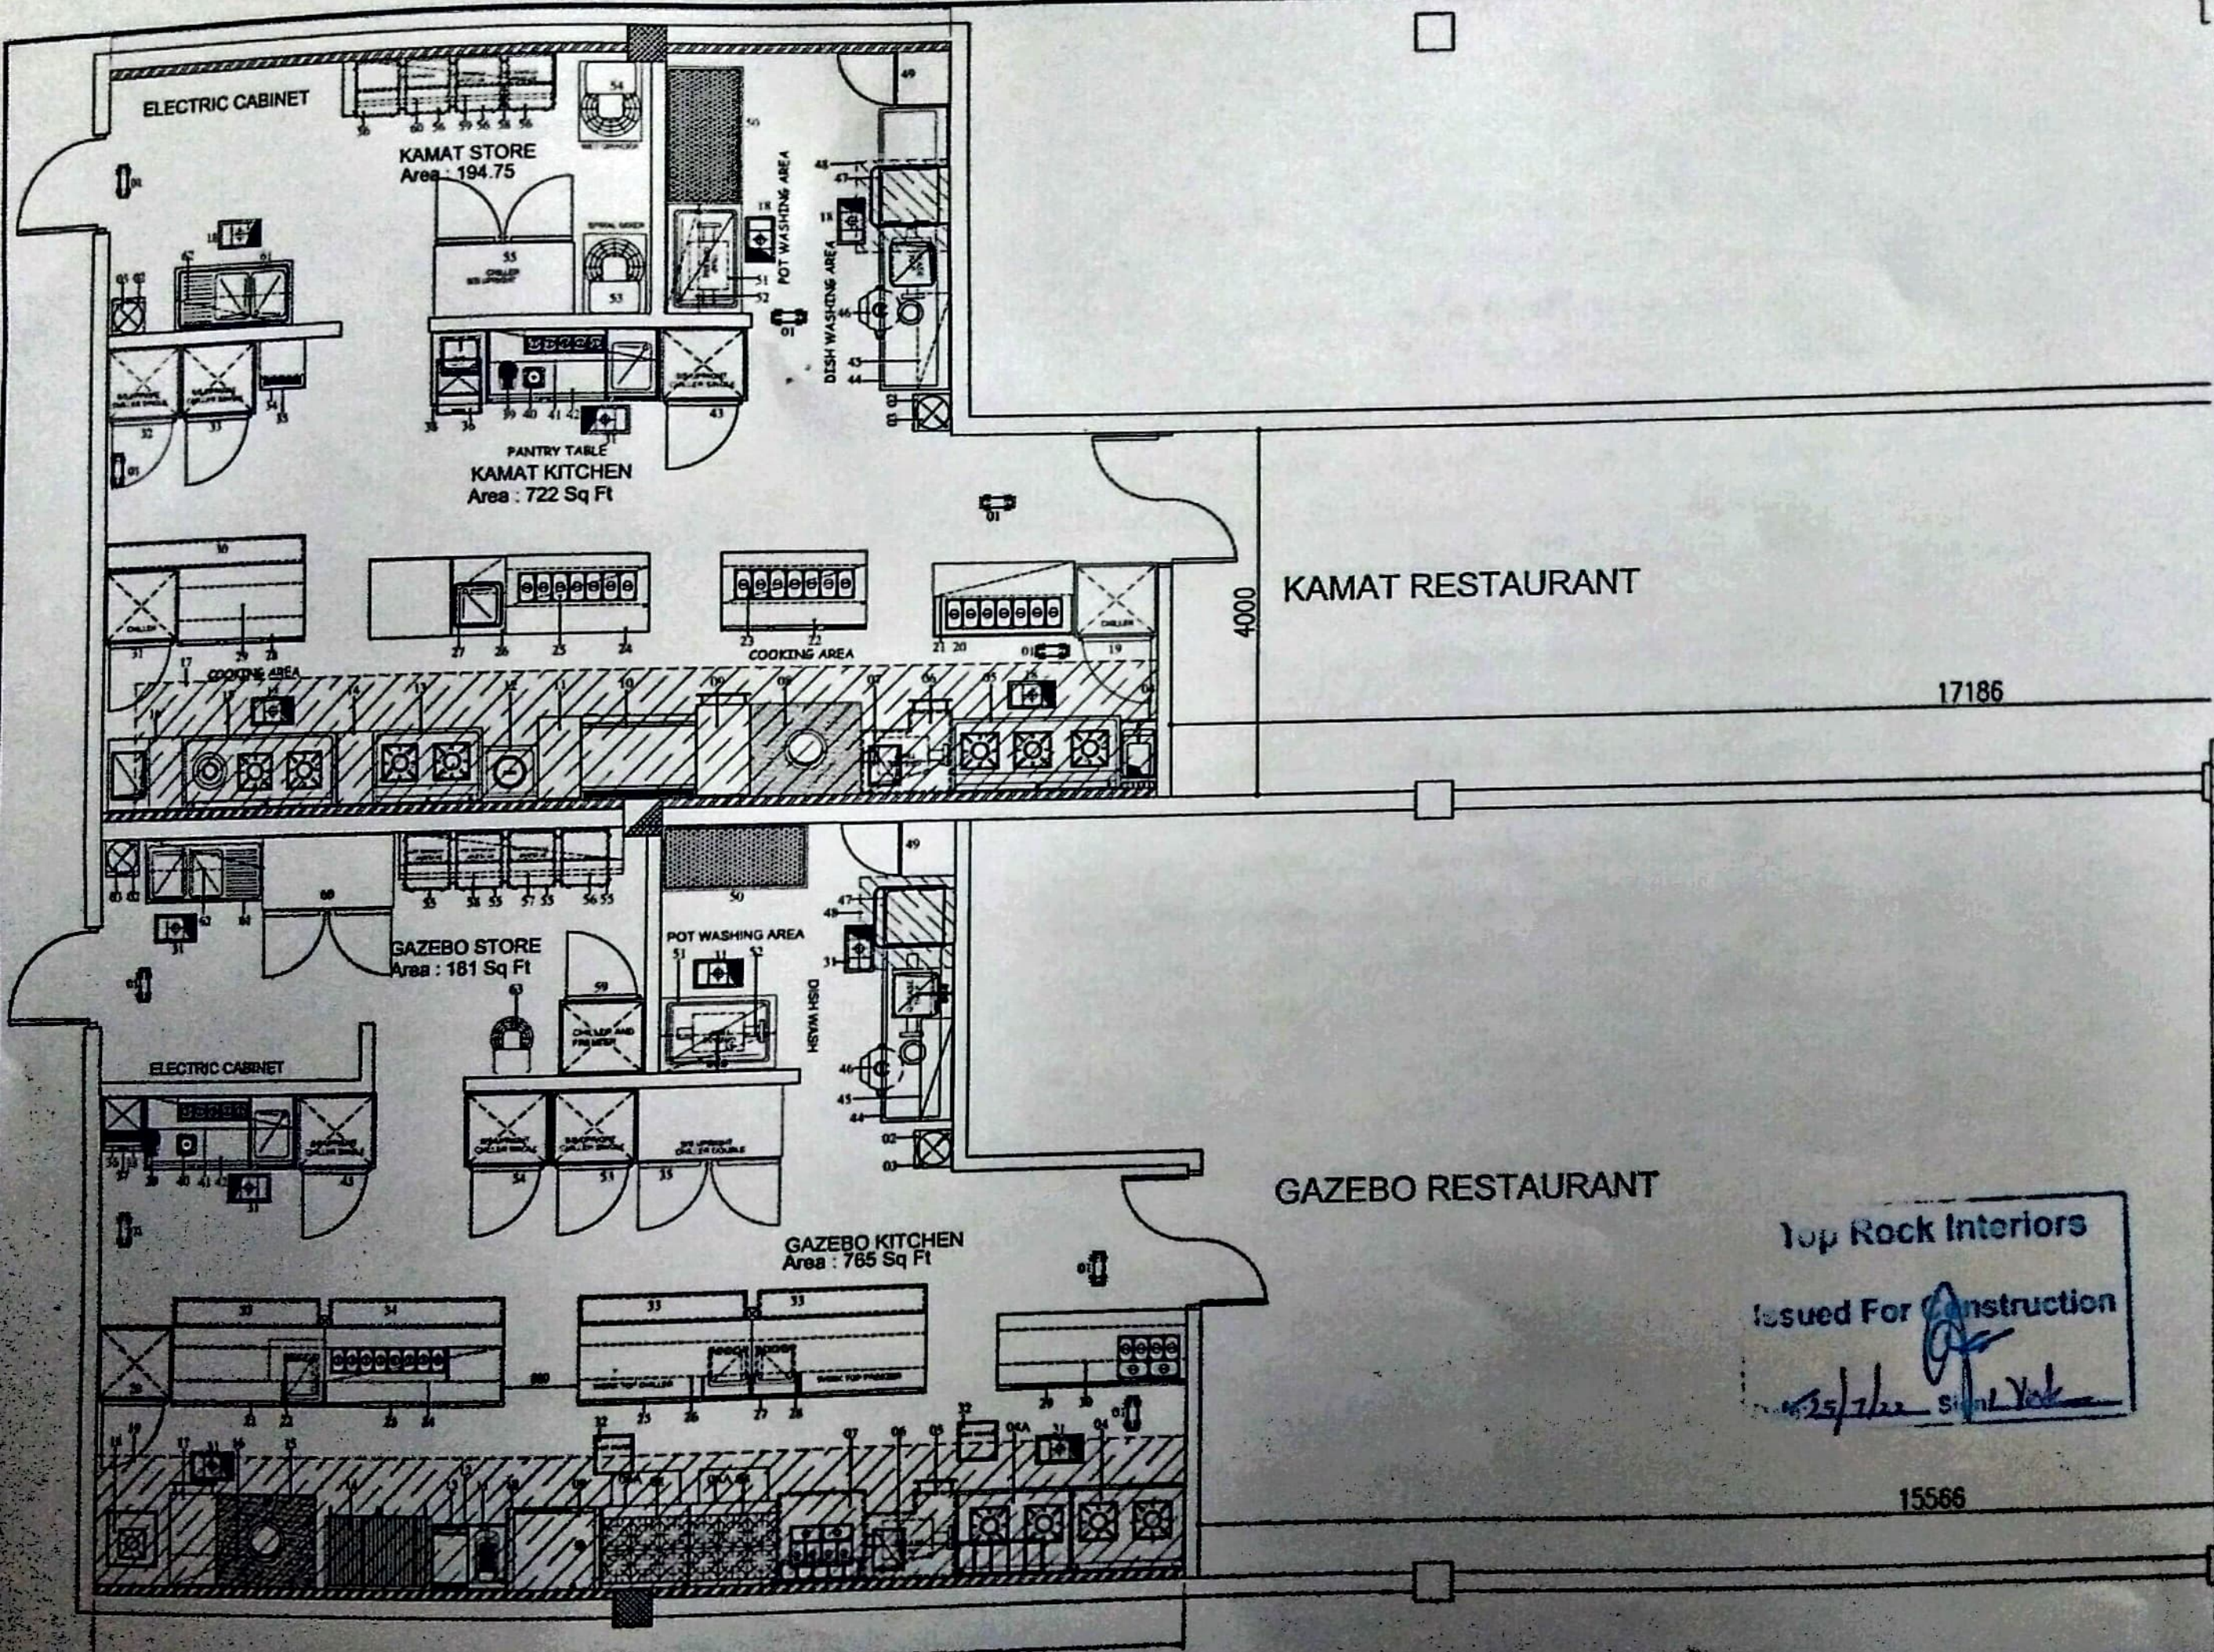

17186

KAMAT RESTAURANT

GAZEBO RESTAURANT

Top Rock Interiors

Issued For Construction

15566

REVISIONS		
1		
2		
3		
4		
5		
6		
7		
8		
9		
10		
REV	DESCRIPTIONS	DATE
CONTRACTOR: ALTAREEQ		
KITCHEN EQUIPMENT IND. L.L.C.		
Sharjah - United Arab Emirates		
CLIENT: KAMATH & GAZEBO		
CITY CENTER DUBAI		
DRAWING: GAZEBO		
KAMAT		
EQUIPMENT LAYOUT		
DESIGNED BY: NYS	APPROVED BY: NYS	
DRAWN BY: NYS	APPROVED BY: NYS	
CHECKED BY: NYS	APPROVED BY: NYS	



JAIL BIRD @ MEADOWS VILLAGE
DUBAI - UAE

ARCHITECTURAL DETAIL DESIGN SUBMISSION

CLIENT




FIT-OUT CONTRACTOR



TURNKEY INTERIOR SPECIALISTS
— Since 2004 —

DUBAI, UAE

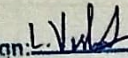Top Rock Interiors
Issued For Information
Date: 14/7/22 Sign: 



KAMAT RESTAURANT

DEIRA CITY CENTRE - DUBAI

MULIADI LIAUW
INTERIOR DECORATION L.L.C

DESIGN BY MULIADI LIAUW AND TEAM

DUBAI - SINGAPORE - JAKARTA

ARCHITECTURE DESIGN
INTERIOR DESIGN
LIGHTING DESIGN
LANDSCAPE DESIGN



3D ARTIST IMPRESSION 01


ARCHITECTURE DESIGN

INTERIOR DESIGN


LANDSCAPE DESIGN

LIGHTING DESIGN


Visit to : www.muliadidesign.com

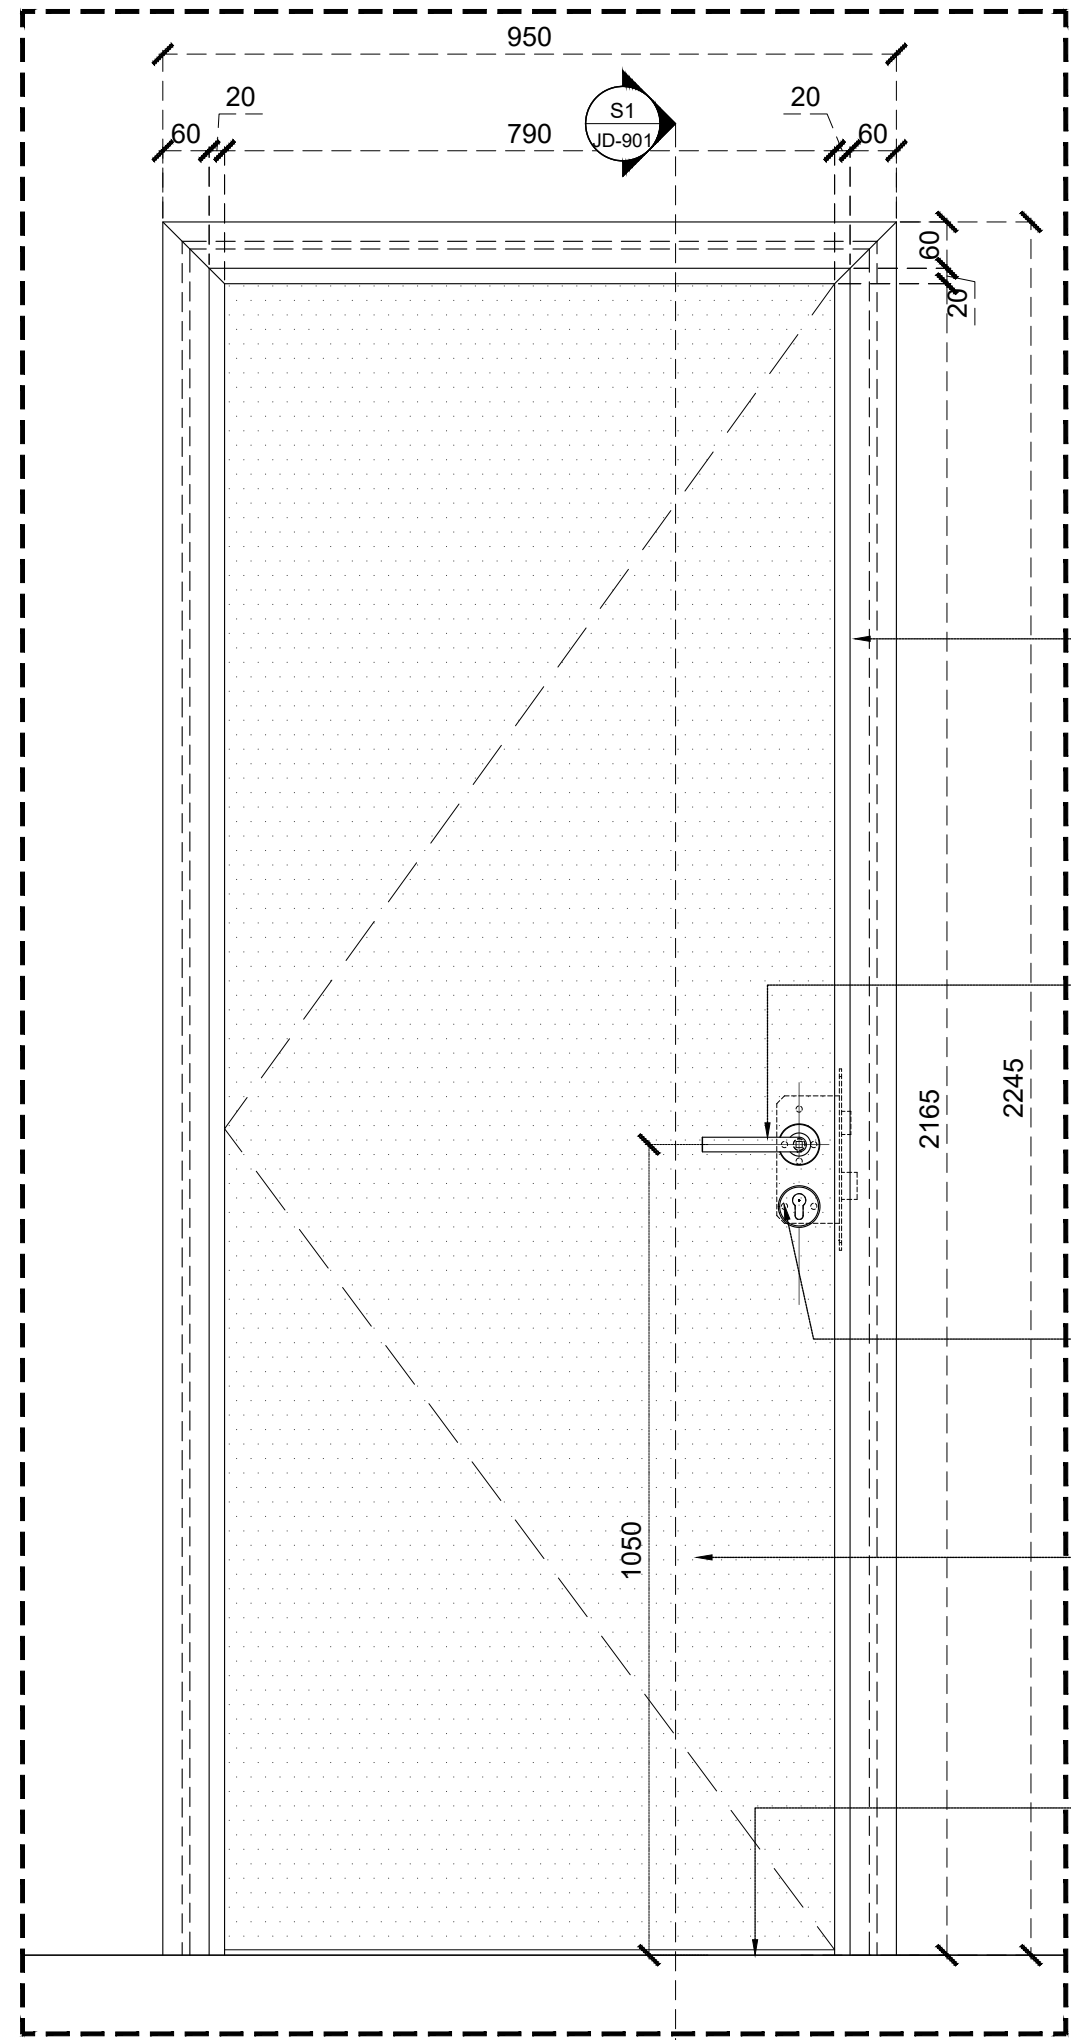


E1 ELEVATION
scale 1:10

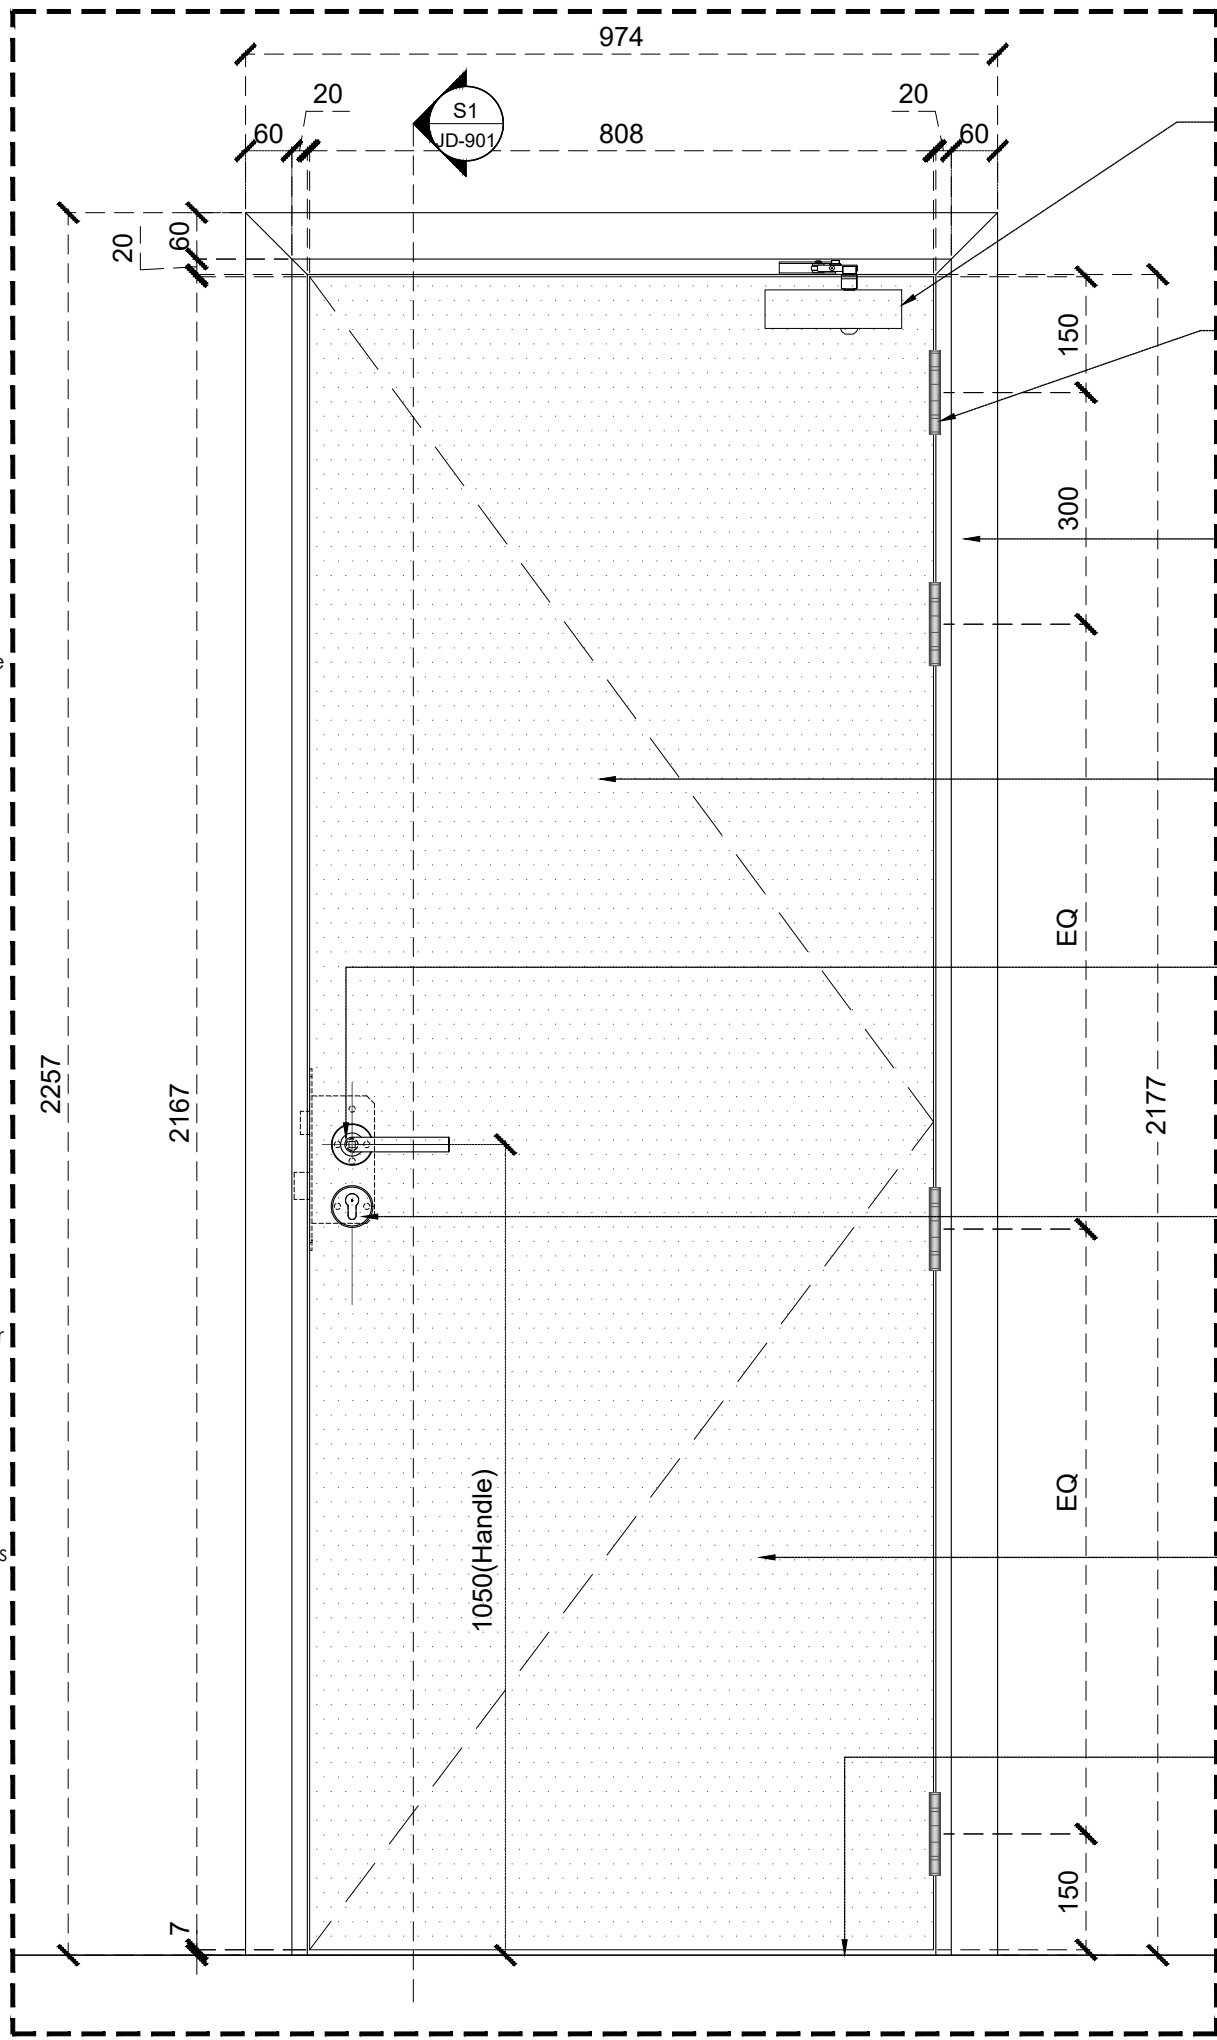


E2 ELEVATION
scale 1:10

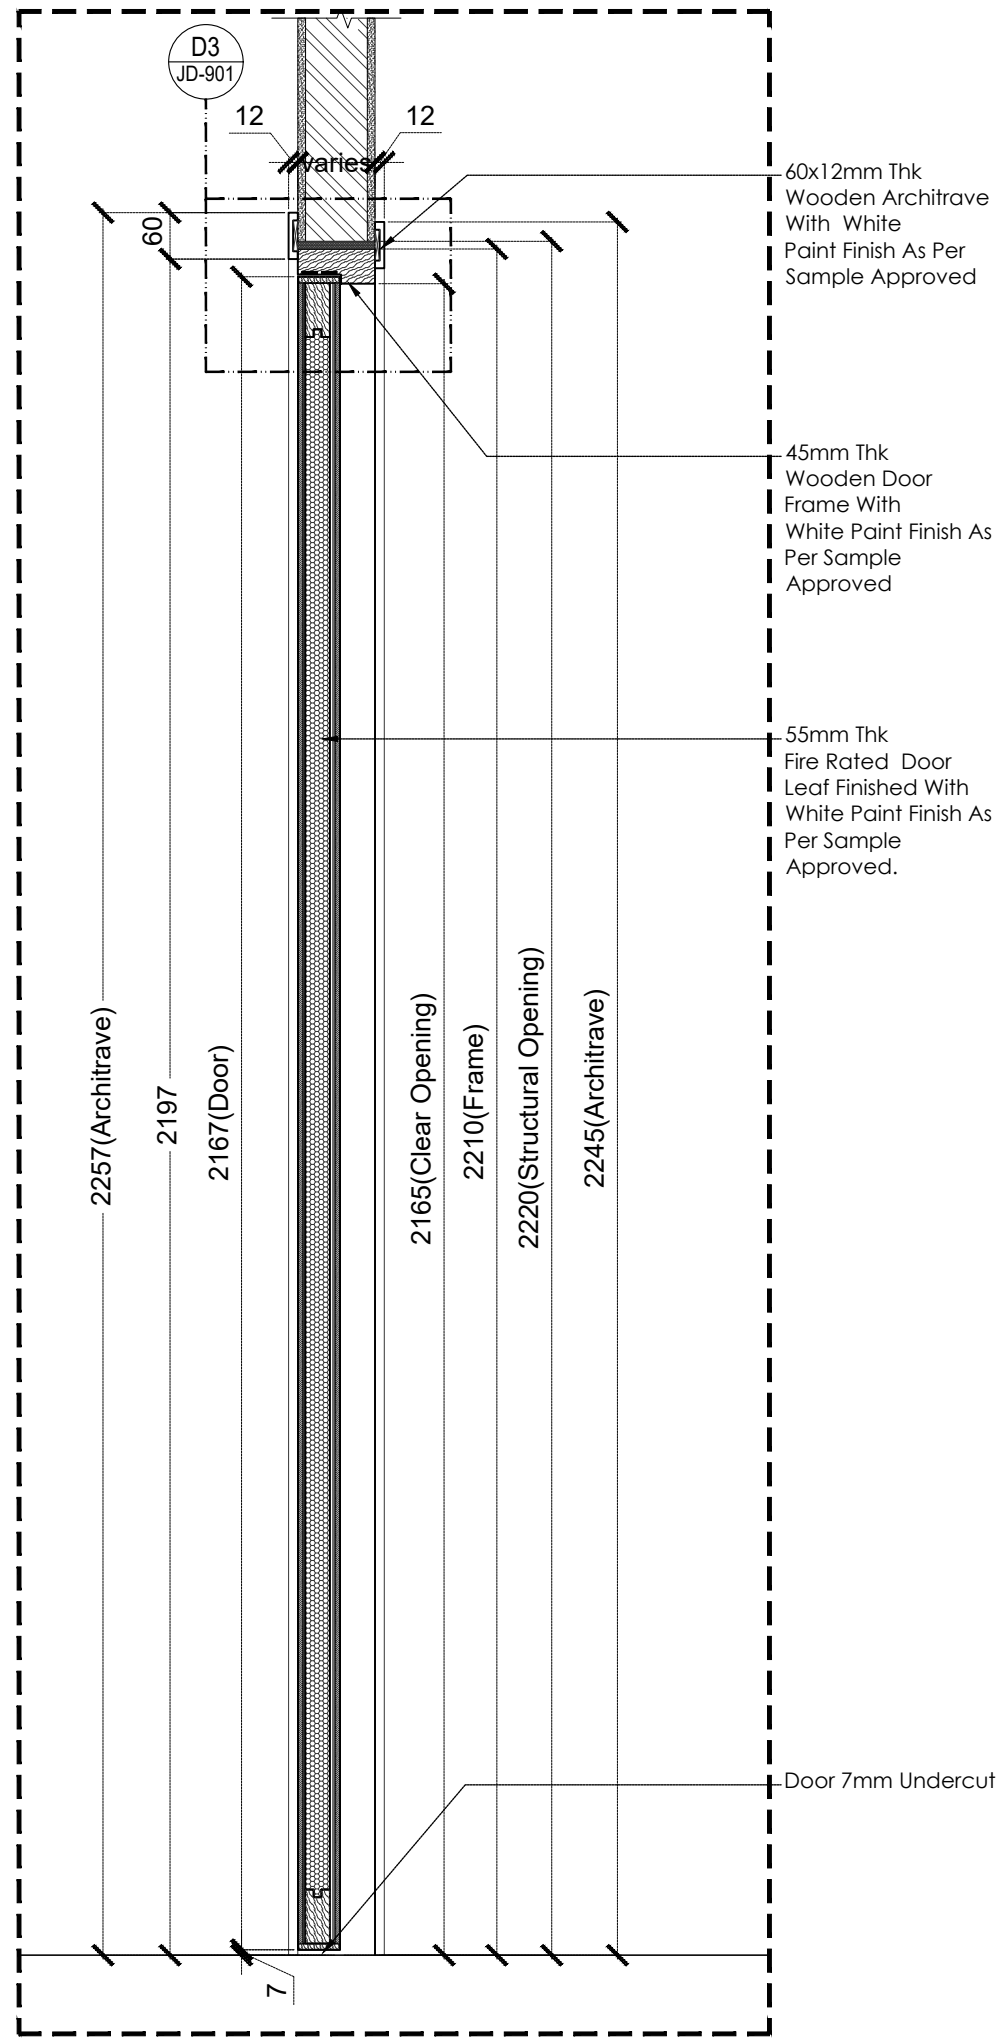


S1 SECTION
scale 1:10

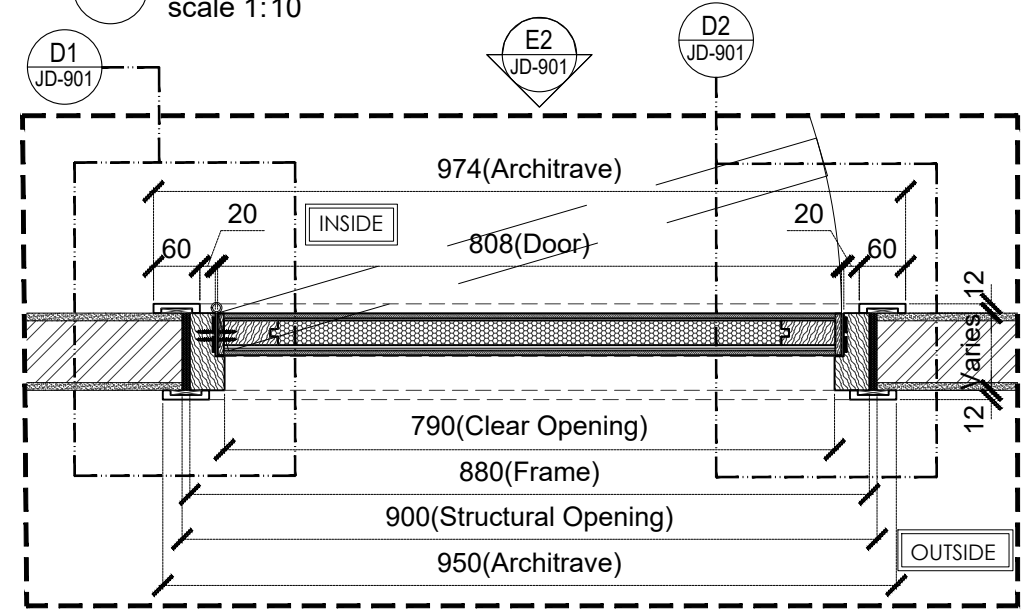


P1 PLAN
scale 1:10

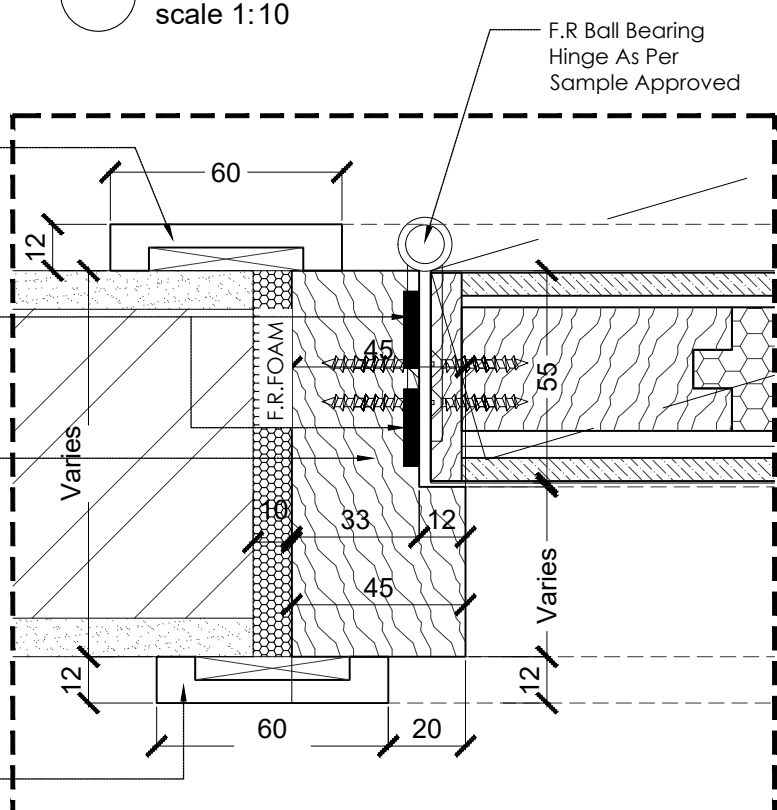

D1 DETAIL
scale 1:2

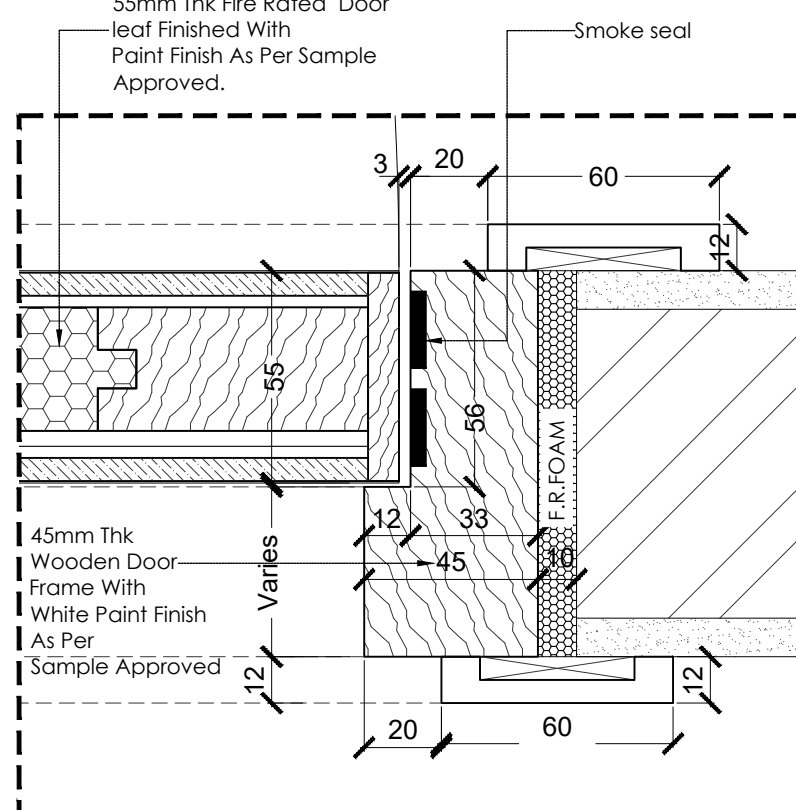

D2 DETAIL
scale 1:2

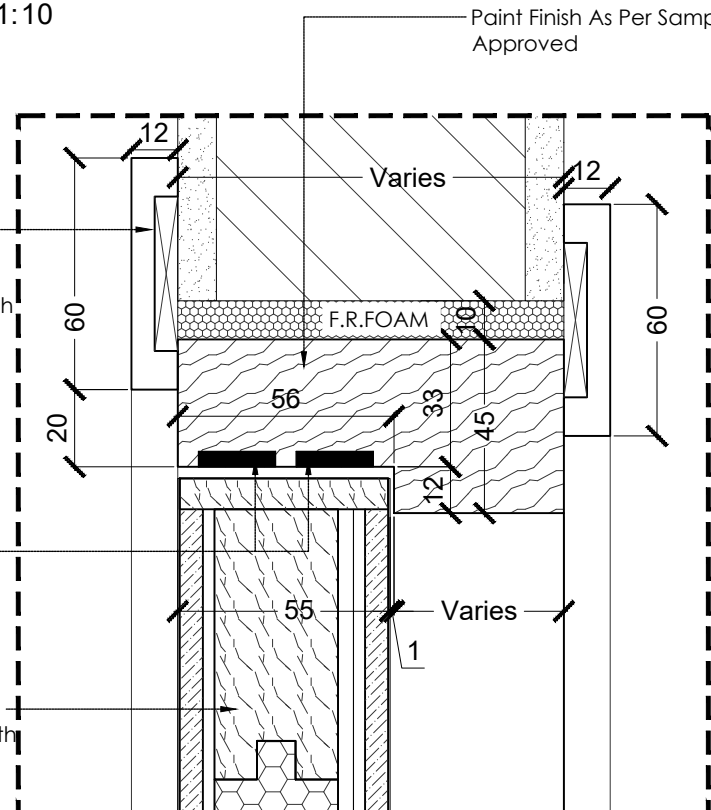

D3 DETAIL
scale 1:2

SCHEDULE						
Location	Fire Rating	Structural Opening	Frame Size	Door Size	Direction	Qty
Electrical Room	FD-60	2220x900x100	2210x880x100	2167x808	LHS	1 No

Dotted Line Indicates Door Closer

F.R Ball Bearing Hinge As Per Sample Approved

60x12mm Thk Wooden Architrave With White Paint Finish As Per Sample Approved

White Paint Finish As Per Sample Approved

Handle As Per Sample Approved

Mortice Lock As Per Sample Approved

White Paint Finish As Per Sample Approved

7mm Door UnderCut

60x12mm Thk Wooden Architrave With White Paint Finish As Per Sample Approved

45mm Thk Wooden Door Frame With White Paint Finish As Per Sample Approved

55mm Thk Fire Rated Door Leaf Finished With White Paint Finish As Per Sample Approved.

Door 7mm Undercut


©COPYRIGHT - TOP ROCK INTERIORS.LLC

NOTES:

- DO NOT SCALE FROM THIS DRAWING.
- ALL DIMENSIONS ARE IN MILLIMETERS UNLESS OTHERWISE MENTIONED.
- ALL DIMENSIONS TO BE VERIFIED ON SITE AND APPROVED BY SITE ENGINEER
- IN CASE OF ANY DISCREPANCIES IN THE DRAWINGS, CLARIFICATIONS SHOULD BE OBTAINED FROM THE CONSULTANTS IN PROPER WRITING.
- THE CONTRACTOR HAS AN OBLIGATION TO NOTIFY THE CONSULTANT OF ANY DISCREPANCIES ON THIS DRAWING PRIOR TO COMMENCING WORKS OR SHOP DRAWINGS.
- STRUCTURAL ELEMENTS SHOWN ON ARCHITECTURAL DRAWINGS ARE INDICATIVE AND SHALL BE CHECKED WITH ENGINEERING DRAWINGS.
- THIS DRAWING IS THE PROPERTY OF TRI

NOTES:
PAINT COLOR & IRONMONGERY
AS PER APPROVED SAMPLE

QTY: 01 NOS

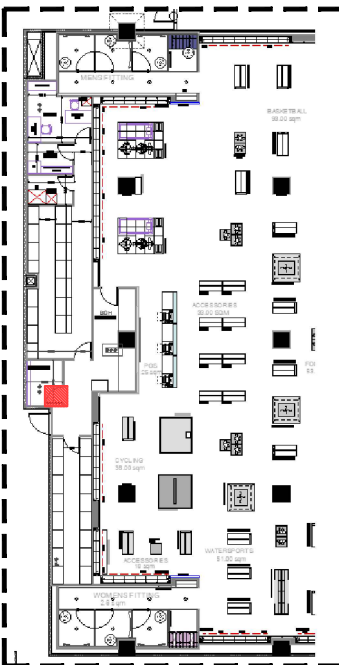

KEY PLAN
SCALE - NTS

- Finish:
- Frame 45mm Thk Meranti Wood Timber Frame WHITE Paint Finish As Per Sample Approved.
 - Architrave 12mm Thk Meranti Timber Frame WHITE Paint Finish As Per Sample Approved.
 - 55mm Thk FR Core Door leaf White Paint Finish As Per Sample Approved.

Ironmongery Schedule

No	Name
1	Hinges
2	Door Stopper
3	Door Handle
4	Mortise Lock
5	Double Cylinder
6	Door Closer
7	Intumscent Trip

00 21.09.22 A.K ISSUED FOR APPROVAL

Rev	Date	Checked	Amendments

CLIENT:
Sun&SandSports
P.O. Box 894 Dubai United Arab Emirates
Phone : +97143504444 Fax : +97143309448

CONSULTANT:

FITOUT CONTRACTOR:
TRI TOP ROCK INTERIORS LLC,
Al Qusais Industrial Area 4,
Dubai, PO Box 119709, UAE
Tel : +971 (0) 4 267 8096

PROJECT NAME:
SUN & SAND SPORTS
REEM MALL
ABU DHABI - UAE

DRAWING TITLE:
FD-2 ELECTRICAL ROOM DOOR
DETAIL (FD-90)
(SHEET - 1)


DATE: 21.09.2022 CHECKED: A.K SHEET: A2 REV: 00

SCALE: AS SHOWN JOB NO: GMG004 UNIT No:

DRAWING NO: TRI-GM-G004-SSS-JD-901

GENERAL NOTES:

1. DO NOT SCALE FROM THIS DRAWING.
2. ALL DIMENSIONS ARE IN MILLIMETERS UNLESS OTHERWISE MENTIONED.
3. ALL DIMENSIONS TO BE VERIFIED ON SITE AND APPROVED BY SITE ENGINEER
4. IN CASE OF ANY DISCREPANCIES IN THE DRAWINGS, CLARIFICATIONS SHOULD BE OBTAINED FROM THE CONSULTANTS IN PROPER WRITING.

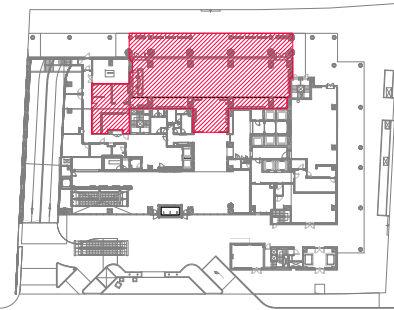

KEY PLAN

00	04.06.2022	XTS	ISSUED FOR APPROVAL
REV	DATE	DRAWN BY	AMENDMENTS

CLIENT:



CONSULTANT:



CONTRACTOR:



TOP ROCK INTERIORS LLC,
Al Qusais Industrial Area 4,
Dubai, PO Box 119709,
United Arab Emirates
Tel : +971 (0) 4 267 8096


PROJECT:

COUQLEY FRENCH BISTRO
(PULLMAN - BUSINESS BAY)

DRAWING TITLE :

PROPOSED WALL FINISHES LAYOUT

DATE: 04.06.2022	CHECKED BY: AI	SHEET: A1
SCALE: 1:75 @ A1	JOB NO: J18-030	UNIT NO: RESTAURANT
DWG NO: TRFJ18-030-CFB-AR4D-3.000	REV: 00	

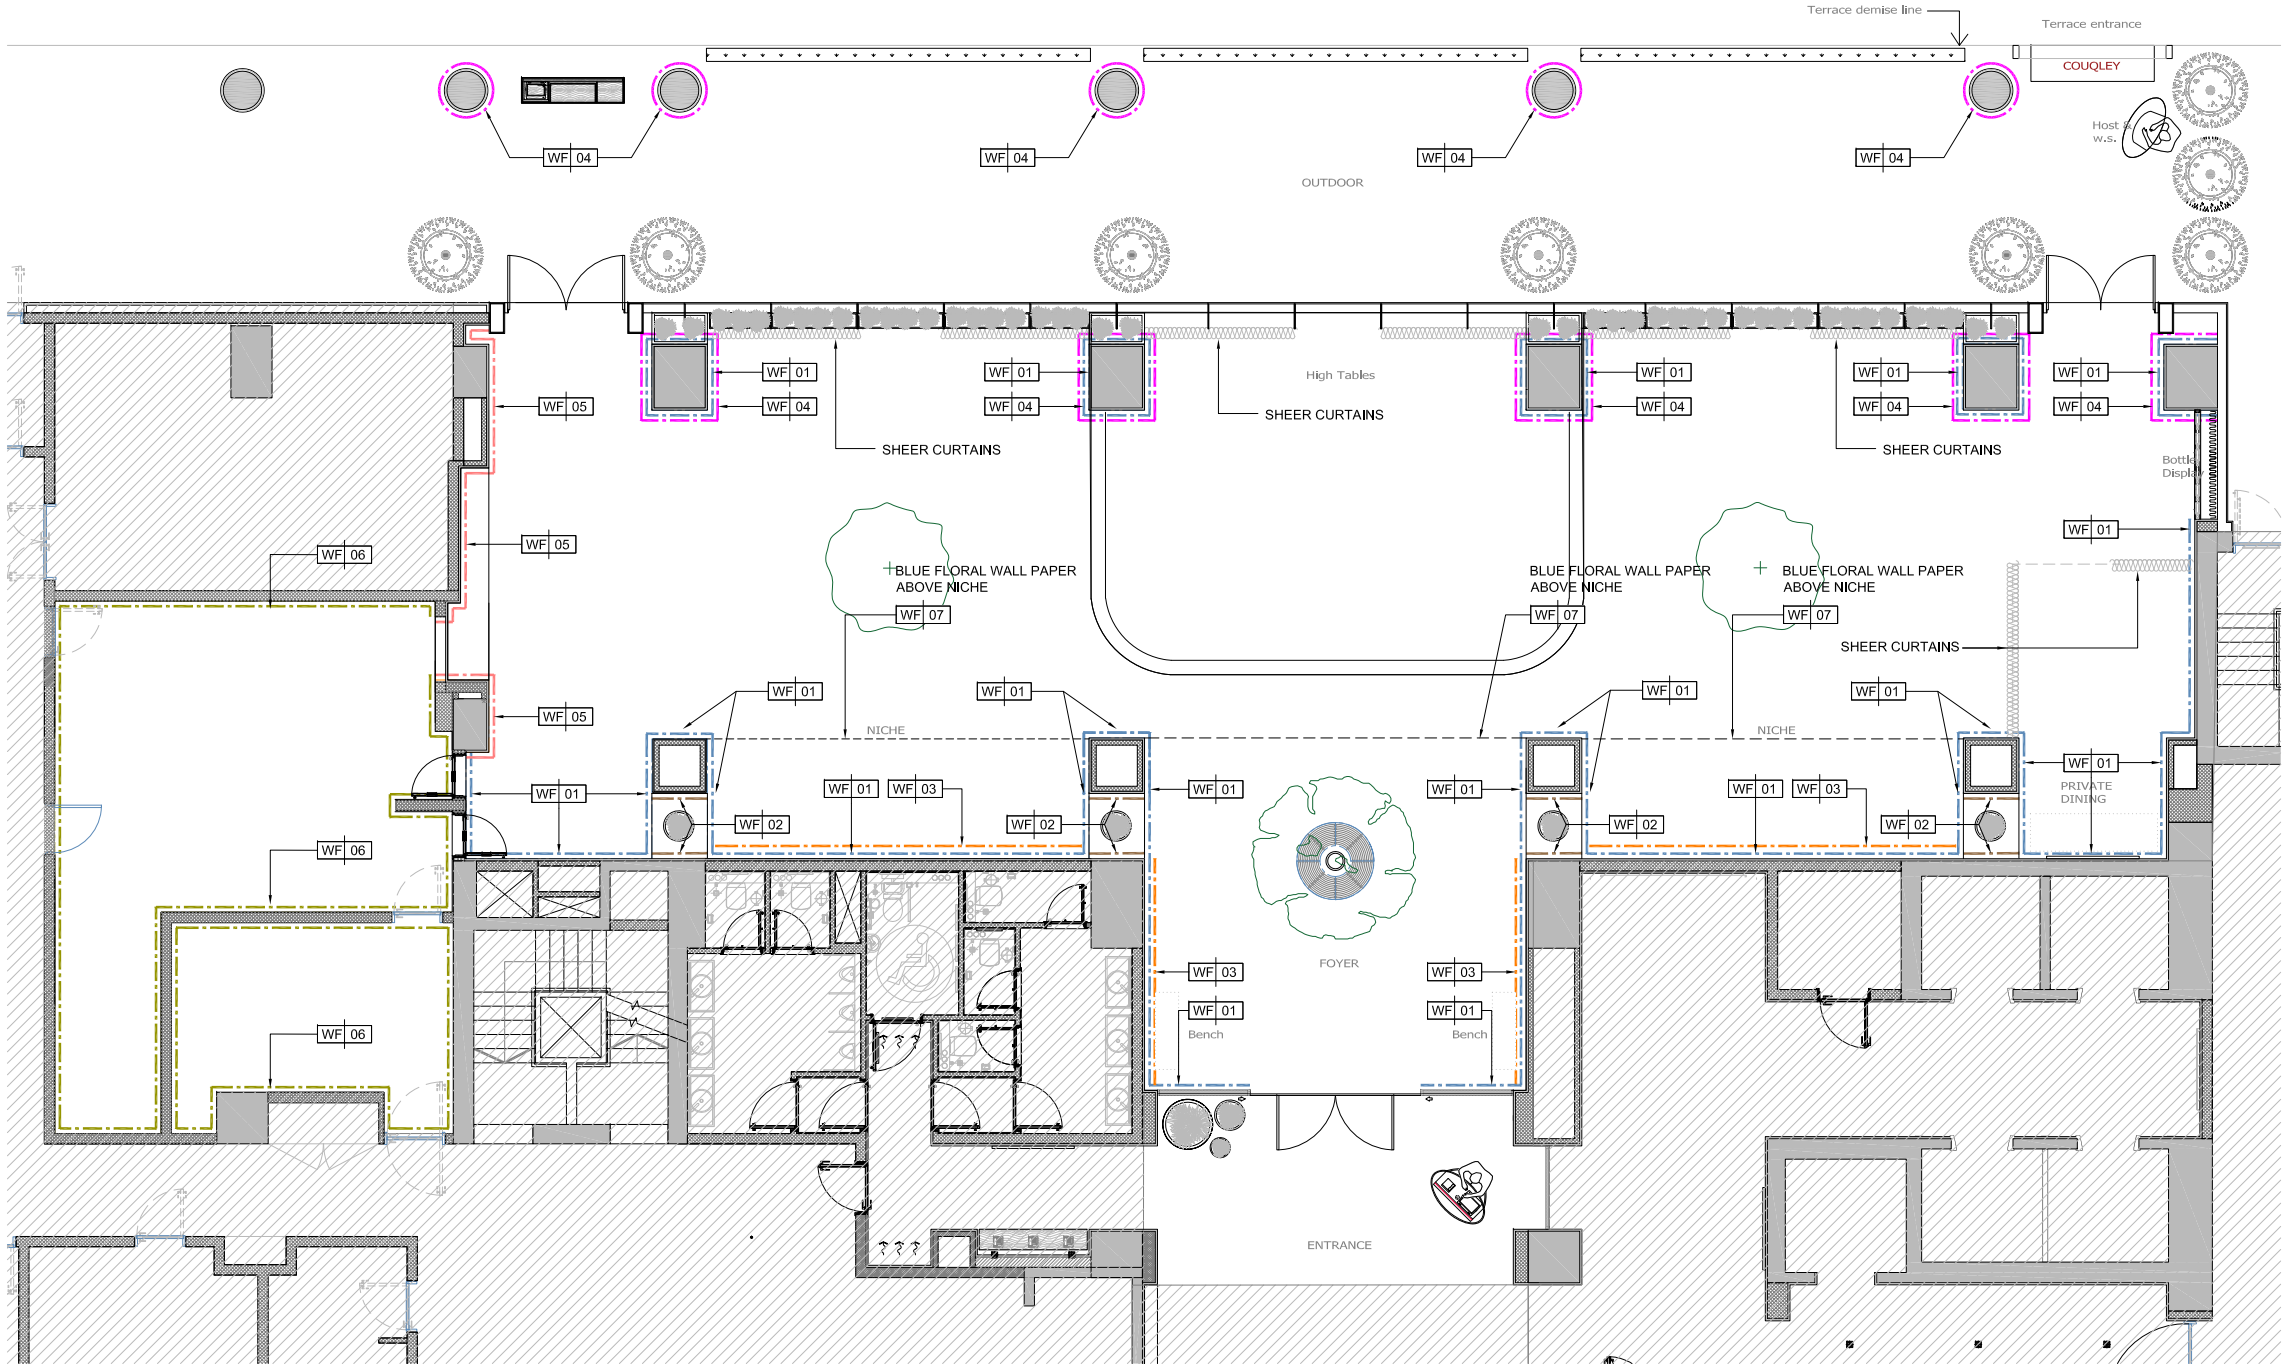


1 PROPOSED WALL FINISHES LAYOUT
scale 1:75

WALL FINISH LEGEND:

CODE	COLOR	MATERIAL DESCRIPTION
WF-01	---	MDF DECORATIVE WALL PANELS WITH MOLDINGS IN 30% POLYURETHANE FINISH.
WF-02	---	WALNUT DESIGN WALL PAPER TO BE APPLIED ON THE EXISTING WALLS
WF-03	---	ANTIQUE MIRROR WITH WOODEN FRAME IN 30% POLYURETHANE PAINT FINISH.
WF-04	---	WHITE BRICK PATTERN WALL PAPER.
WF-05	---	WHITE POLISHED SUBWAY TILES.
WF-06	---	EXISTING KITCHEN WALL TILES TO BE RETAINED, NEW TILES TO BE INSTALLED BASED ON THE PROPOSED PLAN
WF-07	---	FLORAL DESIGN WALL PAPER

MATERIAL IMAGE REFERENCE.


WF-01	WF-02	WF-03	WF-04	WF-05	WF-07

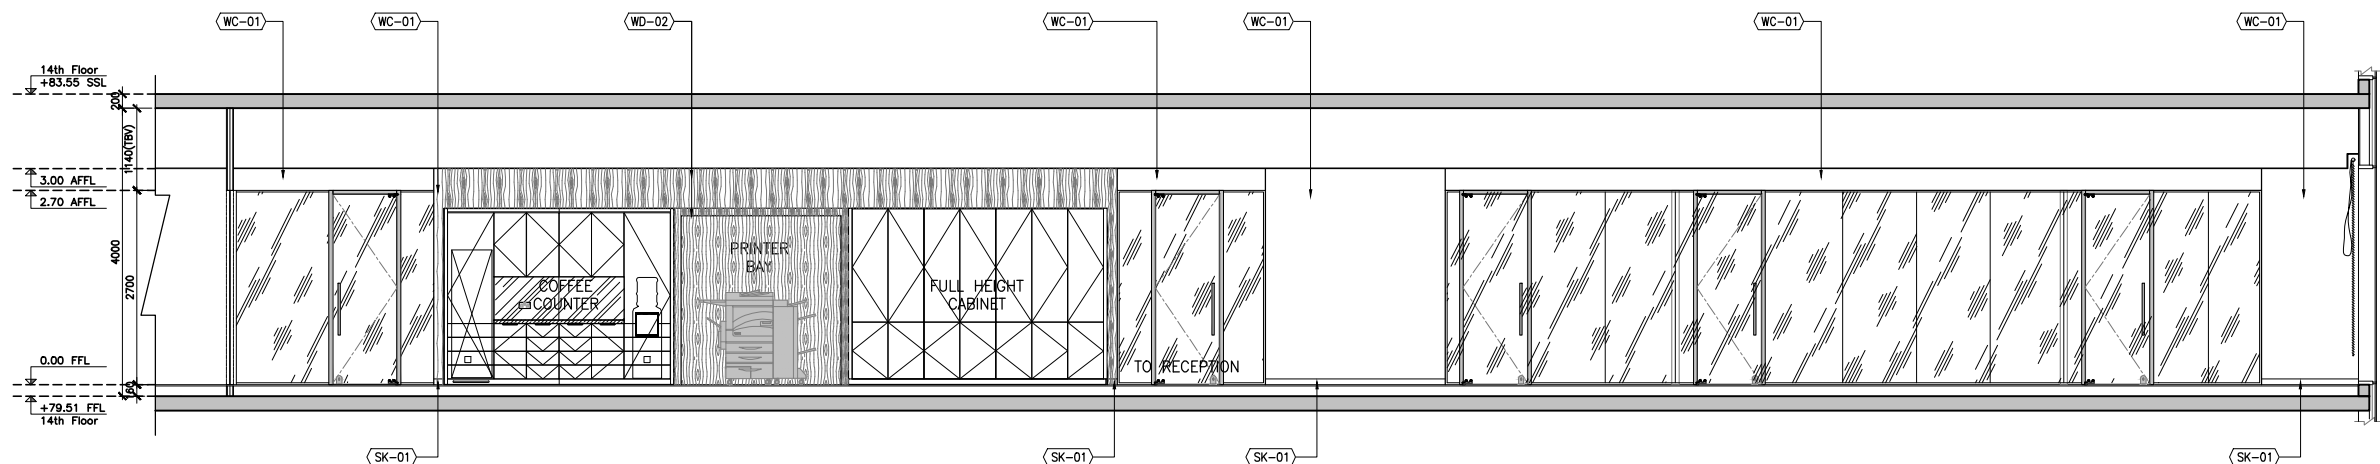

SECTION 4

SCALE 1:50


4

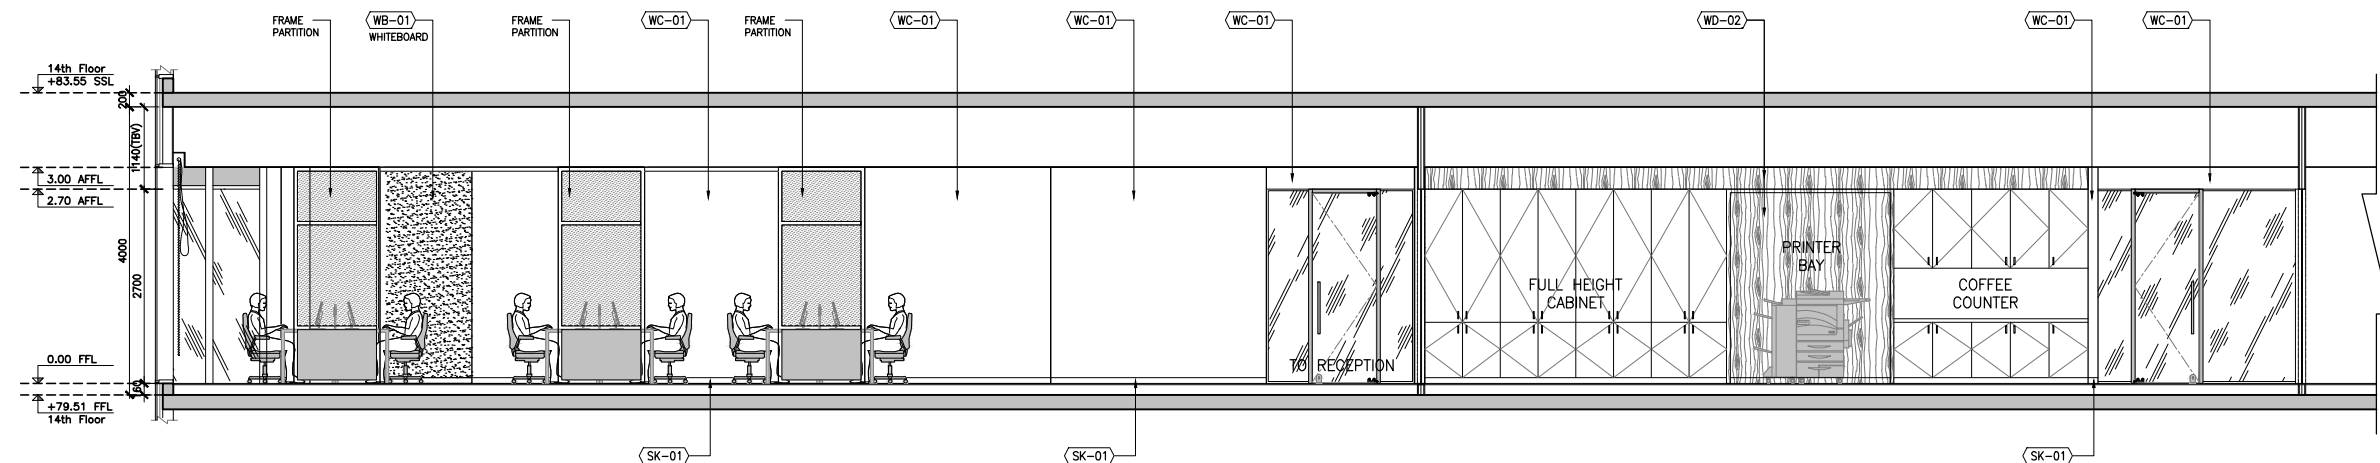

SECTION 5

SCALE 1:50

5

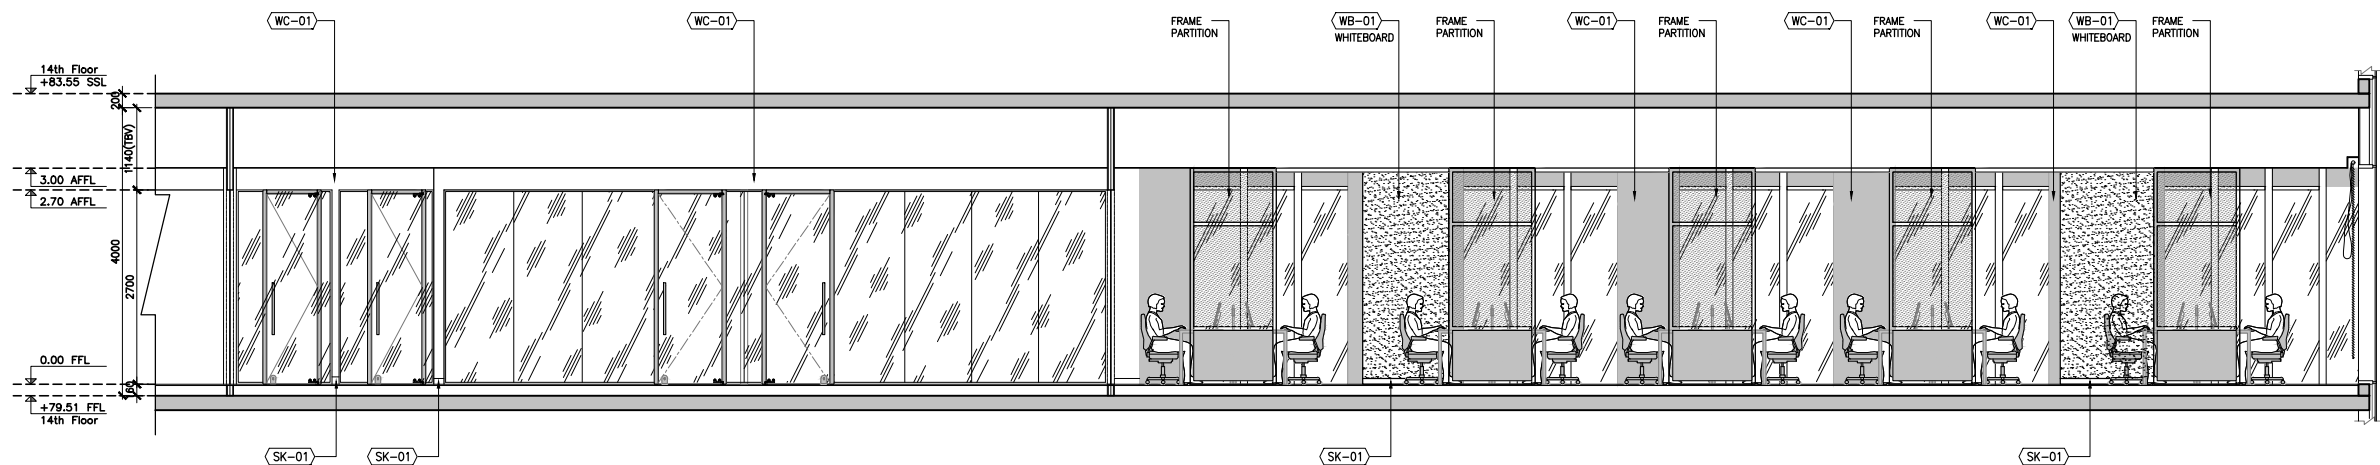


SECTION 6

SCALE 1:50

6

KEY PLAN

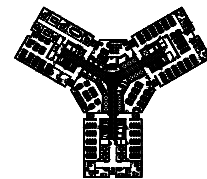

GENERAL NOTES :

1. ALL DIMENSIONS ARE IN MILLIMETERS AND LEVELS ARE IN METER UNLESS OTHERWISE INDICATED.
2. THE DRAWING SHOULD NOT BE SCALED, USE WRITTEN DIMENSIONS AS SHOWN.
3. ALL LEVELS INDICATED ARE FINISHED FLOOR LEVEL (FFL) UNLESS OTHERWISE INDICATED.
4. CONTRACTOR MUST VERIFY ALL DIMENSIONS ON SITE BEFORE COMMENCING WORK OR PREPARING WORKSHOP DRAWINGS.
5. LEVELS ARE RELATED TO NEW ABU DHABI DATUM LEVEL (NADD).

TO	ISSUED FOR TENDER	18.07.2022
REV. NO.	DESCRIPTION	DATE

CLIENT:

CONSULTANT :



PROJECT NAME :

FEDERAL TAX AUTHORITY
DUBAI, UAE

ZONE :

DIFC, DUBAI

SECTOR NO :

PLOT NO :

PROJECT DESCRIPTION :

FITOUT FOR NEW FTA OFFICE
DIFC - DUBAI, UAE

DRAWING TITLE :

13th Floor
SECTIONS 4, 5, 6

DRAWING NO :

ID-202

REVISION NO:

00

SUBMISSION DATE :

05.07.2022

SCALE :

1:50

PROJECT ID :

220015

DRAWING SIZE :

A1

OFFICE USE ONLY :

OFFICE USE ONLY :





TRAINING ROOM



DINING AREA

KEY PLAN

GENERAL NOTES :

1. ALL DIMENSIONS ARE IN MILLIMETERS AND LEVELS ARE IN METER UNLESS OTHERWISE INDICATED.

2. THE DRAWING SHOULD NOT BE SCALED, USE WRITTEN DIMENSIONS AS SHOWN.

3. ALL LEVELS INDICATED ARE FINISHED FLOOR LEVEL (FFL) UNLESS OTHERWISE INDICATED.

4. CONTRACTOR MUST VERIFY ALL DIMENSIONS ON SITE BEFORE COMMENCING WORK OR PREPARING WORKSHOP DRAWINGS.

5. LEVELS ARE RELATED TO NEW ABU DHABI DATUM LEVEL (NADD).

TO	ISSUED FOR TENDER	18.07.2022
REV. NO.	DESCRIPTION	DATE

CLIENT :

CONSULTANT :

ACG

ARCHITECTURAL CONSULTING GROUP

ABU DHABI • DUBAI • AL AIH • FUJAIRAH • DOHA • MUSCAT

HEAD OFFICE - ABU DHABI - U.A.E.

Tel: +971-2-6344891, Fax: +971-2-6341816, P.O.Box: 2535, Abu Dhabi.

PROJECT NAME :

FEDERAL TAX AUTHORITY
DUBAI, UAE

ZONE :

DIFC, DUBAI

SECTOR NO :

PLOT NO :

PROJECT DESCRIPTION :

FITOUT FOR NEW FTA OFFICE
DIFC - DUBAI, UAE

DRAWING TITLE :

PERSPECTIVES

OFFICE USE ONLY :

OFFICE USE ONLY :

NEW BRONZE FRAMEWORK
FIXED TO HALF HEIGHT STONE
CLAD WALL, WITH INSET RIBBED
FEATURE FINISH
REF DWG 0002.300.DT.301

NEW BRONZE FRAMEWORK
FIXED TO HALF HEIGHT STONE
CLAD WALL, WITH INSET RIBBED
FEATURE FINISH
REF DWG 0002.300.DT.300

NEW ILLUMINATED RIBBED
COLUMN CLADDING
REF DWG 0001.300.DT 005

NEW ILLUMINATED RIBBED
COLUMN CLADDING
REF DWG 0001.300.DT 005

NEW CAFE REAR WALL AND
COUNTER
REF DWG 0002.C.CO.002
DWG 0002.C.CO.002.1

NEW CAFE FRONT COUNTER
REF DWG 0002.300.DT 201
DWG 0002.300.DT 201.1
DWG 0002.300.DT 201.2
DWG 0002.300.DT 201.3
DWG 0002.300.DT 201.4
DWG 0002.300.DT 201.5

EXISTING HALF HEIGHT WALL
RETAINED AND RECLAD WITH S4
STONE TO MATCH BANQUETTE
CLADDING.
NEW INBUILT SINGLE BANQUETTE
REF DWG 0002.300.DT 103.3/4



MIDFLOOR BANQUETTE
REF DWG 0002.300.DT 102

SINGLE MIDFLOOR BANQUETTE
REF DWG 0002.300.DT 103

BRONZE AND TIMBER
BALUSTRADE FIXED TO STONE
CLADDING. TO ENSURE HEIGHTS
MATCH ANY NEW OR EXISITNG
CLADDING
REF DWG 0002.300.DT 115

BRONZE AND TIMBER
BALUSTRADE FIXED TO STONE
CLADDING. TO ENSURE HEIGHTS
MATCH ANY NEW OR EXISITNG
CLADDING
REF DWG 0002.300.DT 115

GENERAL NOTES :

DESIGN INTENT DRAWING ONLY. THIS
DRAWING IS NOTTO BE USED FOR
CONSTRUCTION.

CONTRACTOR TO PROVIDE KKD WITH FULL
SET OF CONSTRUCTION RODS/ SETTING OUT
DRAWINGS FOR APPROVAL. FOLLOWING FULL
SITE SURVEY, POST STRIP OUT & PRIOR TO
COMMENCEMENT OF ANY WORKS
(INCLUDING JOINERY ITEMS.)

THE CONTRACTOR TO PROVIDE SAMPLES OF
ALL FINISHES FOR KKD APPROVAL. IF
DIFFERENT MATERIALS & EQUIPMENT IS USED
TO THAT IN THE SPEC IT MUST BE SIGNED OFF
BY CLIENT AND DESIGN TEAM.

CONTRACTOR TO PROVIDE ADEQUATE FIXING
GROUNDS WITHIN ALL WALLS/ PARTITIONS/
CEILINGS TO SUIT & SUPPORT NEW ELEMENTS
THROUGHOUT THE SCHEME. CONTRACTOR
TO ENSURE STABILITY, STRENGTH &
DURABILITY OF ALL CONSTRUCTION. SOLID
EDGING THROUGHOUT, ALL SHARP METAL
EDGES TO BE REMOVED

ALL CONSTRUCTION & MATERIALS TO COMPLY
WITH CURRENT BUILDING & FIRE
REGULATIONS.

ALL WORKS TO BE TO THE APPROVAL OF THE
LOCAL AUTHORITIES WHERE REQUIRED.

REV	BY	AMENDMENTS	DATE

This drawing is to be read in conjunction with standard details &
specifications. All works to comply with current building regulations.
This drawing is the property of Kinnersley Kent Design, all copyright is
reserved. This drawing is issued on condition that it is not copied
reproduced retained or disclosed to any unauthorised person either
whole or in part.

Kinnersley Kent Design to be notified of any discrepancies which occur
on site; any modifications which result from said discrepancies to be
approved by designers.

DO NOT SCALE FROM THIS DRAWING.
ALL DIMENSIONS TO BE CHECKED ON SITE.

KINNERSLEY KENT DESIGN

LONDON
5 Fitzroy Square
London W1T 5HH
United Kingdom
T +44 (0)20 7691 3131
www.kkd.co.uk

DUBAI
A201/ Building 5A
Dubai Design District
PO Box 215416
T +971 (0)4 434 7378
www.kkd.ae

CLIENT:

بتييل
Bateel

PROJECT:
BATEEL CAFE

PROJECT ADDRESS:
DUBAI MALL

DRAWING TITLE:
VISUAL 01_ EXTERIOR ENTRANCE

DRAWN BY:	ER	SIGN OFF:	AW
DATE:	APRIL 2022	SCALE:	AS NOTED @ A3

STATUS:
DETAIL DESIGN

DRAWING NO.:	REVISION:
VIS.001	/

EMAAR

MALLS

DETAILED ARCHITECTURAL
DESIGN APPROVAL

DEVELOPMENT TDM - THE DUBAI MALL

PAGE No. --/--

TENANCY TDM - LG-119-EROS

DATE 16-06-2022

RETAIL DESIGNER BILAL KIBRIA

ISSUE A

DETAILED ARCHITECTURAL APPROVAL (with comments & conditions)

RESUBMIT WITH COMMENTS ATTACHED

Approval is subject to all conditions noted on the stamped approved drawing documentation being carried out. If the final tenancy design outcome is different from the design that has been approved, Emaar reserves the right to delay opening of trade until the required modification works are carried out. If for any reason a modification is required to the approved design, pre-approval must first be obtained by the nominated Retail Designer before proceeding.

Approval Limited to Technical Review ONLY. Not a Commercial Review or Approval.

EXISTING HALF HEIGHT WALL
RETAINED AND RECLAD WITH S4
STONE TO MATCH BANQUETTE
CLADDING.
NEW INBUILT SINGLE BANQUETTE
REF DWG 0002.300.DT 103.3/4

NEW BRONZE FRAMEWORK
FIXED TO HALF HEIGHT STONE
CLAD WALL, WITH INSET RIBBED
FEATURE FINISH
REF DWG 0002.300.DT.300

BRONZE AND TIMBER
BALUSTRADE FIXED TO STONE
CLADDING. TO ENSURE HEIGHTS
MATCH ANY NEW OR EXISTING
CLADDING
REF DWG 0002.300.DT 115

BRONZE AND TIMBER
BALUSTRADE FIXED TO STONE
CLADDING. TO ENSURE HEIGHTS
MATCH ANY NEW OR EXISTING
CLADDING
REF DWG 0002.300.DT 115

NEW BRONZE FRAMEWORK
FIXED TO HALF HEIGHT STONE
CLAD WALL, WITH INSET RIBBED
FEATURE FINISH
REF DWG 0002.300.DT.301

NEW ILLUMINATED RIBBED
COLUMN CLADDING
REF DWG 0001.300.DT 005

NEW ILLUMINATED RIBBED
COLUMN CLADDING
REF DWG 0001.300.DT 005

MATERIAL FINISHES - JOINERY WORKS

****ALL JOINERY WORKS EXPOSED OR CONCEALED USING WOOD OR TIMBER MUST BE TREATED WITH FIRE RETARDANT COATING REQUIRED TO DUBAI CIVIL DEFENCE (DCD) REGULATIONS.**

****ALL INTERIOR MATERIALS & FINISHES MUST BE FIRE RATED TO DUBAI CIVIL DEFENCE (DCD) REGULATIONS. **FIRE RATING CERTIFICATES REQUIRED.**

****ALL MATERIALS & FINISHES PHYSICAL SAMPLES PHOTOS TO BE SUBMITTED FOR REVIEW/APPROVAL.**

**** UPON RECEIVING THE APPROVAL, TENANT IS ENCOURAGED TO KEEP A COPY OF PHYSICAL SAMPLE BOARD ONSITE FOR REFERENCE AND FEEDBACK.**

****SUBMIT WALL DISPLAY UNIT/LOOSE FURNITURE DETAILS & SPECIFICATION REQUIRED FOR REVIEW/APPROVAL.**

**** TENANT SHOULD SUBMIT POWER AND LIGHTING LAYOUT, FOR REVIEW AND APPROVAL PRIOR TO COMMENCE INSTALLATION ONSITE.**

**** ALL THE PROPOSED LIGHT AND POWER FITTING, ARE SUBJECT TO APPROVAL FROM EMAAR MEP DEPARTMENT.**



MIDFLOOR BANQUETTE
REF DWG 0002.300.DT 102

CIRCULAR MIDFLOOR
BANQUETTE WITH PL
REF DWG 0002.300.D
REF DWG 0002.300.D

LIGHTING AND ILLUMINATION

****ENSURE OVERALL ILLUMINATION HAS A KELVIN DEGREE LEVEL OF 3000K (WARM WHITE) LAMP/ LIGHT SOURCE SHOULD BE EITHER METAL HALIDE LAMP OR LED TYPE FITTINGS.**

****OTHER LIGHT SOURCES WILL BE CONSIDERED ON THE CONDITION THAT IT CAN BE DEMONSTRATED THAT APPROPRIATE LUMINANCE LEVELS CAN BE ACHIEVED AND THE DESIGN CONCEPT IS ENHANCED.**

****LAMP SOURCES SHOULD HAVE A MINIMUM OF >85 CRI AND PREFERABLY >90+ CRI (COLOUR RENDERING INDEX).**

**** TENANT TO SUBMIT PHYSICAL SAMPLE FOR REVIEW AND APPROVAL PRIOR TO INSTALLATION ONSITE.**

GENERAL NOTES :

DESIGN INTENT DRAWING ONLY. THIS DRAWING IS NOT TO BE USED FOR CONSTRUCTION.

CONTRACTOR TO PROVIDE KKD WITH FULL SET OF CONSTRUCTION RODS/ SETTING OUT DRAWINGS FOR APPROVAL. FOLLOWING FULL SITE SURVEY, POST STRIP OUT & PRIOR TO COMMENCEMENT OF ANY WORKS (INCLUDING JOINERY ITEMS.)

THE CONTRACTOR TO PROVIDE SAMPLES OF ALL FINISHES FOR KKD APPROVAL. IF DIFFERENT MATERIALS & EQUIPMENT IS USED TO THAT IN THE SPEC IT MUST BE SIGNED OFF BY CLIENT AND DESIGN TEAM.

CONTRACTOR TO PROVIDE ADEQUATE FIXING GROUNDS WITHIN ALL WALLS/ PARTITIONS/ CEILINGS TO SUIT & SUPPORT NEW ELEMENTS THROUGHOUT THE SCHEME. CONTRACTOR TO ENSURE STABILITY, STRENGTH & DURABILITY OF ALL CONSTRUCTION. SOLID EDGING THROUGHOUT, ALL SHARP METAL EDGES TO BE REMOVED

ALL CONSTRUCTION & MATERIALS TO COMPLY WITH CURRENT BUILDING & FIRE REGULATIONS.

ALL WORKS TO BE TO THE APPROVAL OF THE LOCAL AUTHORITIES WHERE REQUIRED.

REV	BY	AMENDMENTS	DATE

This drawing is to be read in conjunction with standard details & specifications. All works to comply with current building regulations. This drawing is the property of Kinnersley Kent Design, all copyright is reserved. This drawing is issued on condition that it is not copied, reproduced, retained or disclosed to any unauthorised person either whole or in part.

Kinnersley Kent Design to be notified of any discrepancies which occur on site; any modifications which result from said discrepancies to be approved by designers.

DO NOT SCALE FROM THIS DRAWING.
ALL DIMENSIONS TO BE CHECKED ON SITE.

KINNERSLEY KENT DESIGN

LONDON
5 Fitzroy Square
London W1T 5HH
United Kingdom
T +44 (0)20 7691 3131
www.kkd.co.uk

DUBAI
A201 / Building 5A
Dubai Design District
PO Box 215416
T +971 (0)4 434 7378
www.kkd.ae

CLIENT:

بتي
Bateel

PROJECT:
BATEEL CAFE

PROJECT ADDRESS:
DUBAI MALL

DRAWING TITLE:
VISUAL 02_ INTERIOR VIEW 01

DRAWN BY:	ER	SIGN OFF:	AW
DATE:	APRIL 2022	SCALE:	AS NOTED @ A3

STATUS:
DETAIL DESIGN

DRAWING NO.:	REVISION:
VIS.002	/

EMAAR
MALLS
DETAILED ARCHITECTURAL
DESIGN APPROVAL

DEVELOPMENT	TDM - THE DUBAI MALL	PAGE No.	--/--
TENANCY	TDM - LG-119-EROS	DATE	16-06-2022
RETAIL DESIGNER	BILAL KIBRIA	ISSUE	A


DETAILED ARCHITECTURAL APPROVAL (with comments & conditions) ☒


RESUBMIT WITH COMMENTS ATTACHED ☐

Approval is subject to all conditions noted on the stamped approved drawing documentation being carried out. If the final tenancy design outcome is different from the design that has been approved, Emaar reserves the right to delay opening of trade until the required modification works are carried out. If for any reason a modification is required to the approved design, pre-approval must first be obtained by the nominated Retail Designer before proceeding.


Approval Limited to Technical Review ONLY. Not a Commercial Review or Approval.

BANQUETTE
03

 


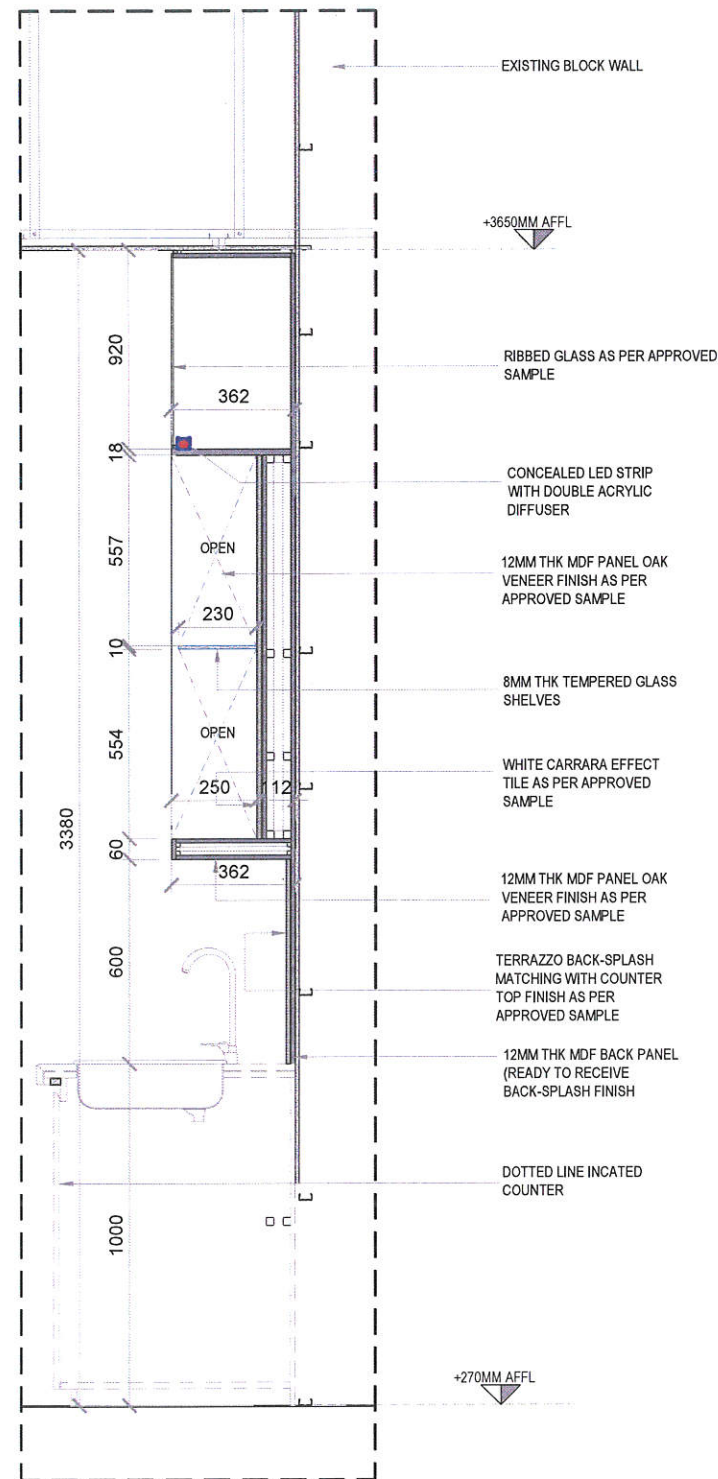


3 SECTION - S1
scale 1:20

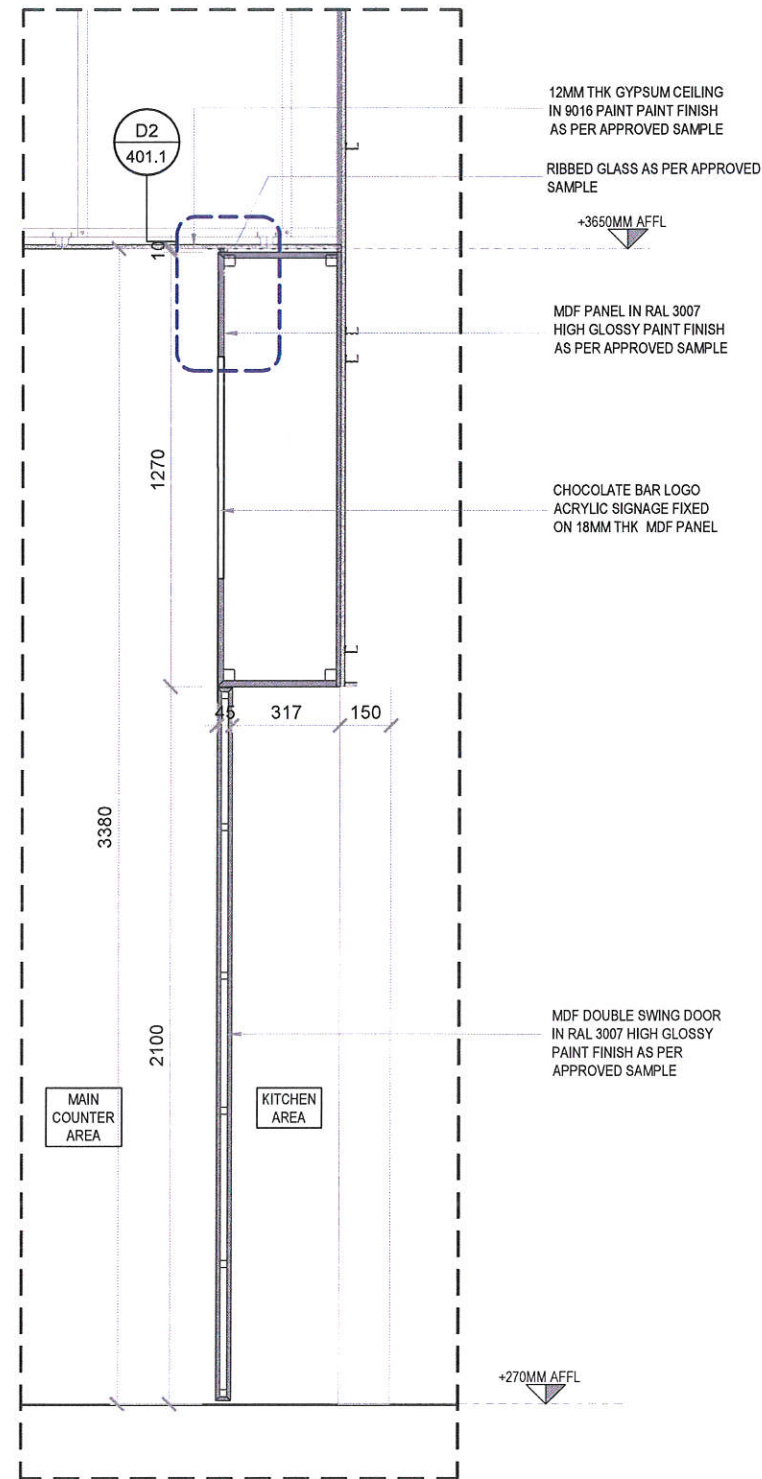

4 SECTION - S2
scale 1:20

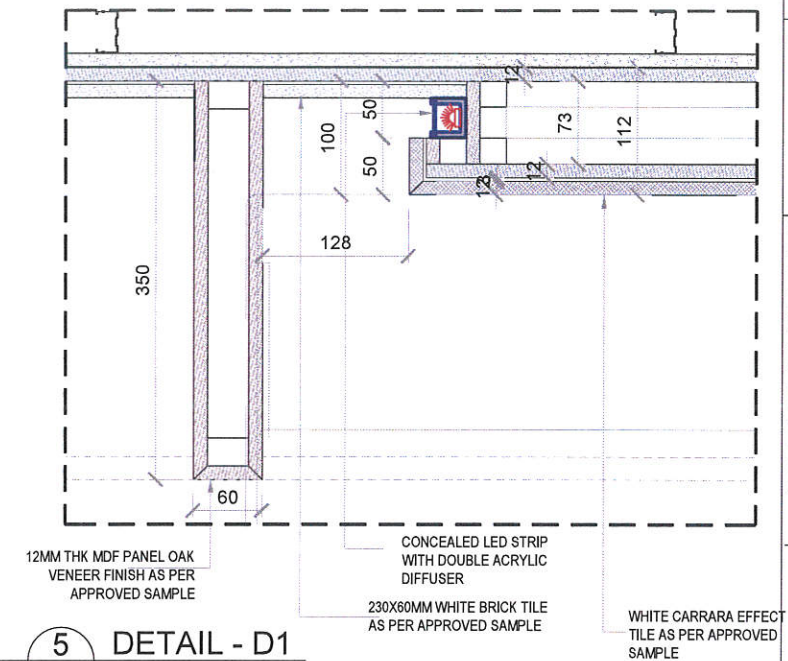

5 DETAIL - D1
scale 1:15

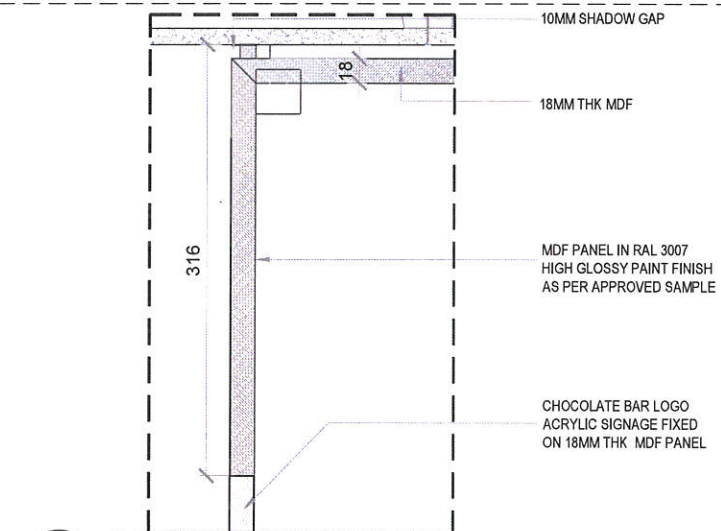

6 DETAIL - D2
scale 1:15



7 REERENCE IMAGE
scale 1:NTS

@ COPYRIGHT - TOP ROCK INTERIORS.LLC

GENERAL NOTES:

- DO NOT SCALE FROM THIS DRAWING.
- ALL DIMENSIONS ARE IN MILLIMETERS UNLESS OTHERWISE MENTIONED.
- ALL DIMENSIONS TO BE VERIFIED ON SITE AND APPROVED BY SITE ENGINEER.
- IN CASE OF ANY DISCREPANCIES IN THE DRAWINGS, CLARIFICATIONS SHOULD BE OBTAINED FROM THE CONSULTANTS IN PROPER WRITING.

0 KEY PLAN
scale 1:NTS

REV	DATE	DRAWN	CHECKED	AMENDMENTS
03	25.05.2022	NS	IA	AS PER CLIENT COMMENT
02	21.05.2022	NS	IA	NEW KITCHEN EQUIPMENT
01	19.04.2022	XTS	IA	CLIENT'S COMMENTS
00	08.04.2022	RG	FK	ISSUED FOR APPROVAL

CLIENT:

SAFI BELHASA HOLDING

FITOUT CONTRACTOR:



TOP ROCK INTERIORS LLC,
Al Qusais Industrial Area 4,
Dubai, PO Box 119709,
United Arab Emirates
Tel : +971 (0) 4 267 8096

PROJECT:

CHOCOLATE BAR @ DUBAI MALL
UAE

DRAWING TITLE :

BACK COUNTER - WALL UNIT DETAILS
SHEET 2 OF 2

DATE: 25.05.2022	DRAWN: NS	SHEET: REV: A3 03
SCALE: 1:75	JOB NO: J18-016	UNIT No: G-208

DWG NO:

TRI-J18-016-CB-AR-401.1

APPROVED










LENSKART ARCHITECTURAL DRAWINGS REEM MALL,ABU DHABI ,UAE

CLIENT



FIT-OUT CONTRACTOR



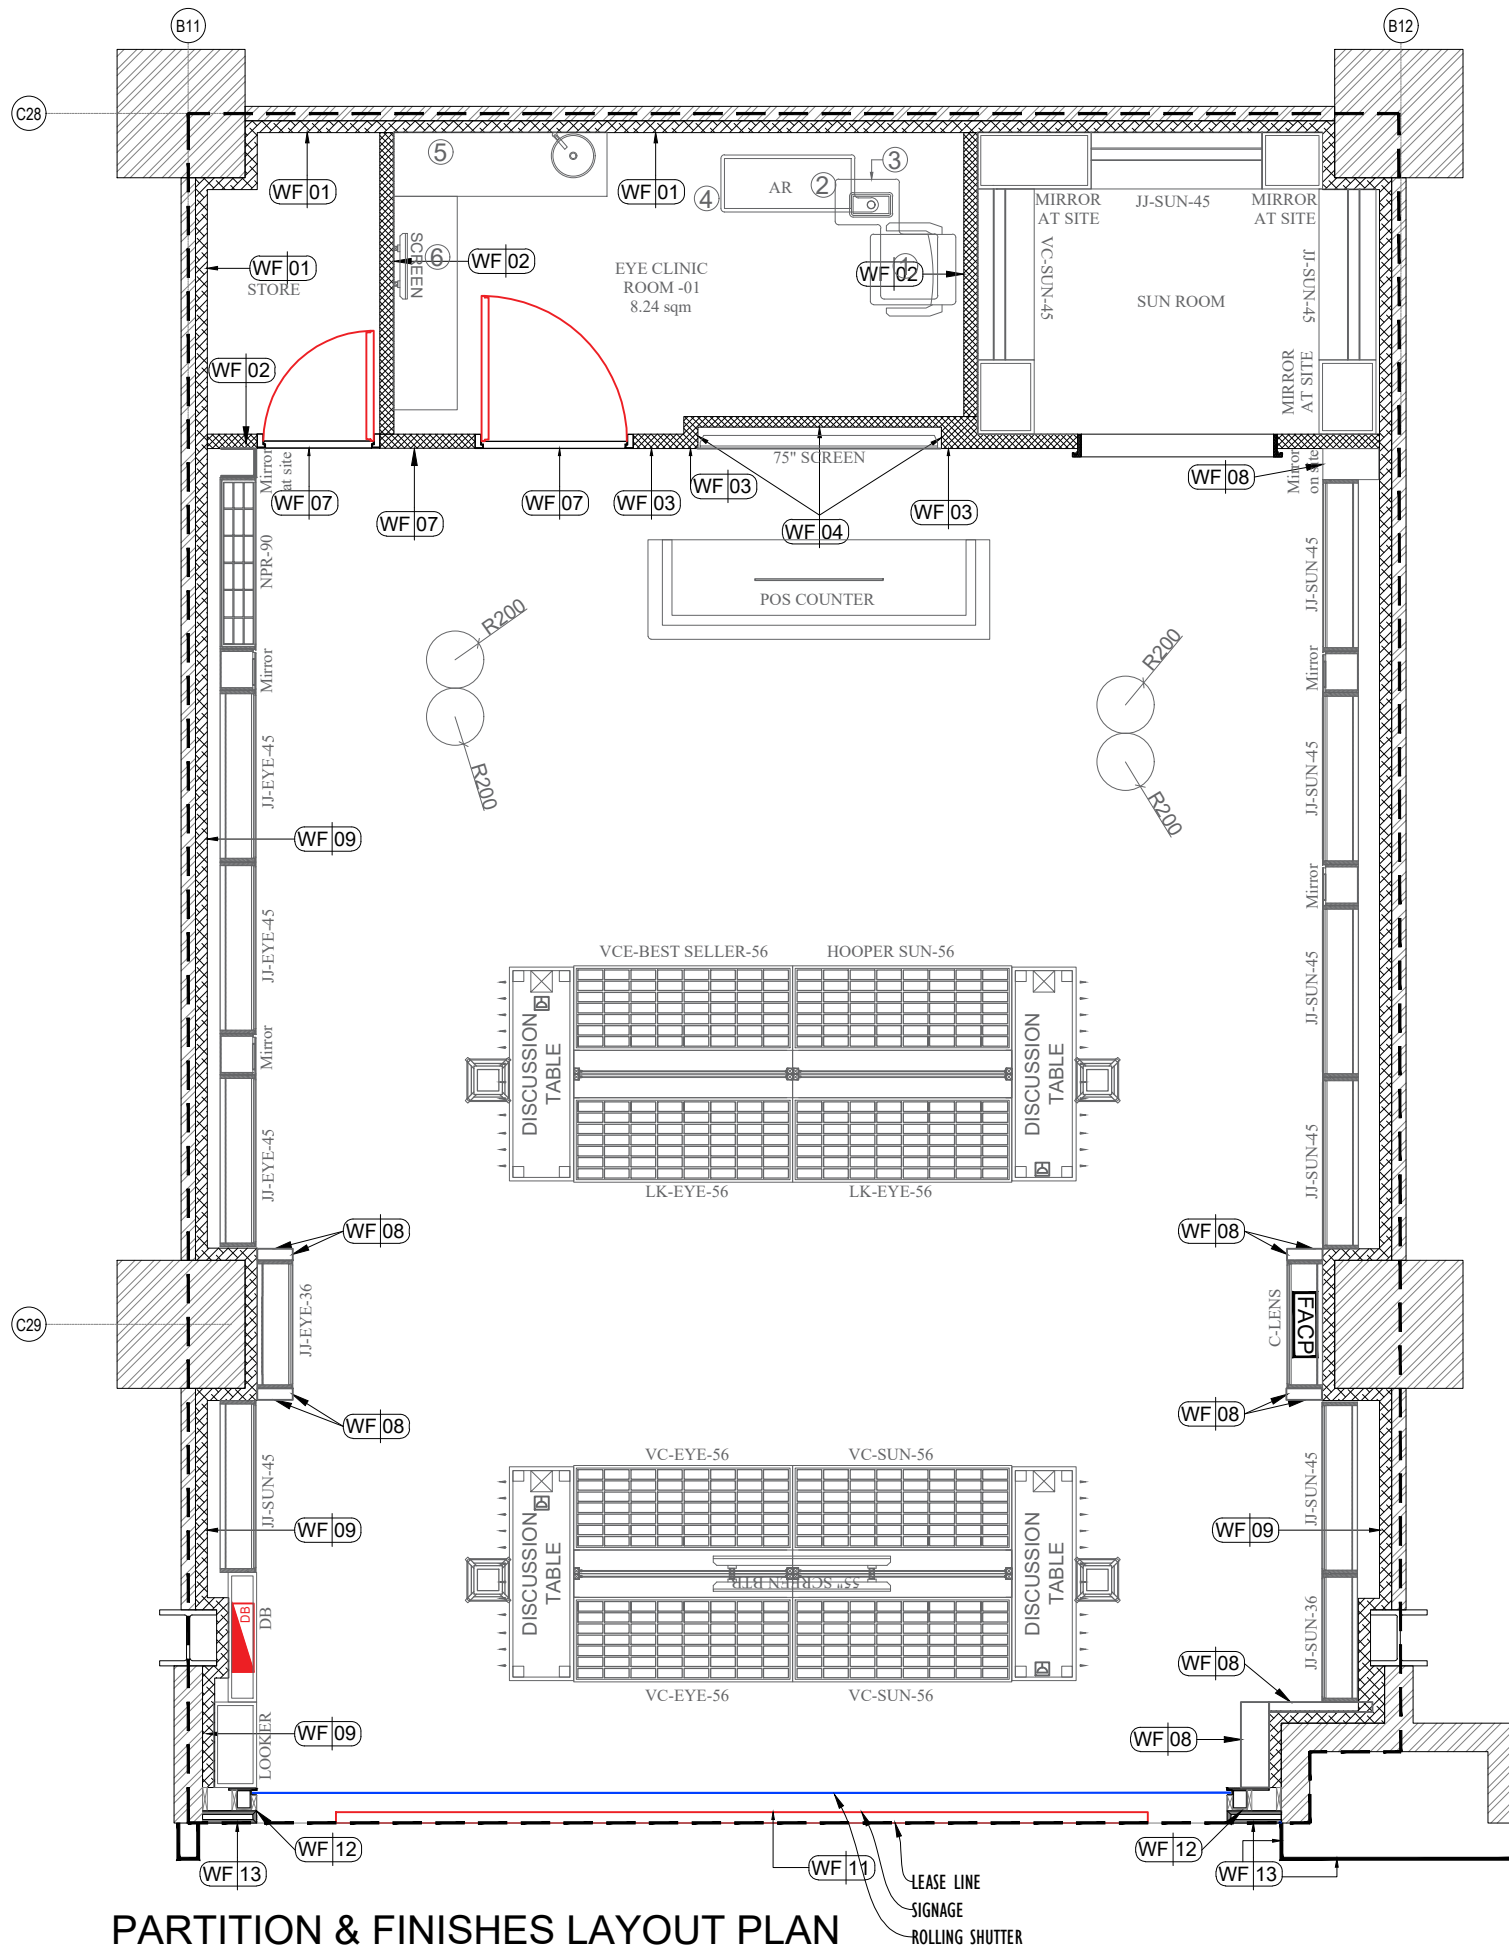

PARTITION & FINISHES LAYOUT PLAN
SCALE=1:50

FINISHES LEGEND

WALL FINISHES	
CODE	DESCRIPTION
WF 01	EXISTING WALLS WITH DRY WALL PARTITION FRAMING & CALCIUM SILICATE BOARD CLADDING (FOR TILING) UPTO 1500mm FROM FFL AND GYPSUM CLADDING ABOVE (FOR PAINT) UPTO 2800mm FROM FFL. FINISHED WITH TILE CLADDING UPTO 1500mm FROM FFL & PAINT FINISH ABOVE UPTO 2800mm. PAINT FINISH TILING & PAINT FINISH LEVEL TO BE FLUSHED WITH 4mm GROOVE BETWEEN BOTH FINISHES. BRUSHED ALUMINIUM PROFILE BETWEEN BOTH FINISHES AS REQUIRED. TILE CLADDING - 600 X 300mm PAINT FINISH - ASIAN PAINTS - 8465 - DESERT BEIGE
WF 01a	EXISTING WALL STORE SIDE FINISHED 100MM HIGH SKIRTING ABOVE PAINT FINISH TILL SLAB
WF 02	100mm THK. PARTITION UPTO 2800mm FROM FFL WITH CLINIC SIDE CALCIUM SILICATE BOARD CLADDING UPTO 1500mm FROM FFL AND GYPSUM CLADDING ABOVE UPTO 2800mm FINISHED WITH TILE CLADDING UPTO 1500mm FROM FFL & PAINT FINISH ABOVE UPTO 2800mm FROM FFL. TILE CLADDING - 600 X 300mm - PAINT FINISH - ASIAN PAINTS - 8465 - DESERT BEIGE
WF 03	225mm THK. PANELING FOR TV NICHE WITH FULL FR MDF CLADDING ON STORE SIDE UPTO 2400mm FROM FFL FINISHED WITH 75mm HIGH SKIRTING IN BRASS LAMINATE FINISH & 5mm GREY MIRROR CLADDING ABOVE UPTO 2400mm ABOVE 2400mm TO TILL 3200mm GYPSUM CLADDING FOR PAINT FINISH FROM FFL WITH REQUIRED SQUARE EDGE PROFILE IN BRASS FINISH FOR MIRROR EDGE (TBA). & CLINIC SIDE CALCIUM SILICATE BOARD CLADDING UPTO 1500mm FROM FFL AND GYPSUM CLADDING ABOVE UPTO 2600mm FINISHED WITH TILE CLADDING UPTO 1500mm FROM FFL & PAINT FINISH ABOVE UPTO 2600mm FROM FFL. TILE CLADDING - 600 X 300mm PAINT FINISH - ASIAN PAINTS - 8465 - DESERT BEIGE
WF 04	NICHE FOR TV TO BE FINISHED IN MATT BLACK LAMINATE ON ALL SIDES WITH REQUIRED SQUARE EDGE PROFILE IN BRASS FINISH AT JUNCTION WITH MIRROR CLADDING
WF 05	100mm THK. PARTITION WITH FULL FR MDF CLADDING ON STORE SIDE UPTO 2400mm FROM FFL FINISHED WITH 75mm HIGH SKIRTING IN BRASS LAMINATE FINISH & 5mm GREY MIRROR CLADDING ABOVE UPTO 2400mm ABOVE 2400mm TO TILL 3700mm GYPSUM CLADDING FOR PAINT FINISH FROM FFL WITH REQUIRED SQUARE EDGE PROFILE IN BRASS FINISH FOR MIRROR EDGE (TBA). & CLINIC SIDE CALCIUM SILICATE BOARD CLADDING UPTO 1500mm FROM FFL AND GYPSUM CLADDING ABOVE UPTO 2800mm FINISHED WITH TILE CLADDING UPTO 1500mm FROM FFL & PAINT FINISH ABOVE UPTO 2800mm FROM FFL. TILE CLADDING - 600 X 300mm PAINT FINISH - ASIAN PAINTS - 8465 - DESERT BEIGE
WF 5a	100mm THK. PARTITION WITH FULL FR MDF CLADDING ON STORE SIDE UPTO 2400mm FROM FFL FINISHED WITH 75mm HIGH SKIRTING IN BRASS LAMINATE FINISH & 5mm CLEAR MIRROR CLADDING ABOVE UPTO 2400mm ABOVE 2400mm TO TILL 3700mm GYPSUM CLADDING FOR PAINT FINISH FROM FFL WITH REQUIRED SQUARE EDGE PROFILE IN BRASS FINISH FOR MIRROR EDGE (TBA). & CLINIC SIDE CALCIUM SILICATE BOARD CLADDING UPTO 1500mm FROM FFL AND GYPSUM CLADDING ABOVE UPTO 2800mm FINISHED WITH TILE CLADDING UPTO 1500mm FROM FFL & PAINT FINISH ABOVE UPTO 2800mm FROM FFL. TILE CLADDING - 600 X 300mm PAINT FINISH - ASIAN PAINTS - 8465 - DESERT BEIGE
WF 06	100mm THK. PARTITION WITH FULL GYPSUM CLADDING ON STORE SIDE UPTO 3700mm FROM FFL FINISHED WITH PAINT ABOVE 2400mm TO TILL 3700mm PAINT FINISH. & CLINIC SIDE CALCIUM SILICATE BOARD CLADDING UPTO 1500mm FROM FFL AND GYPSUM CLADDING ABOVE UPTO 2800mm FINISHED WITH TILE CLADDING UPTO 1500mm FROM FFL & PAINT FINISH ABOVE UPTO 2800mm FROM FFL. TILE CLADDING - 600 X 300mm PAINT FINISH - ASIAN PAINTS - 8465 - DESERT BEIGE
WF 07	50MM THK. CAMOUFLAGE HINGE DOOR MADE UP IN 40MM THK. FLUSH DOOR WITH ONE MM LAMINATE FINISH ON BOTH SIDE & 4MM THK. BIRCH PLY WITH GROOVE FROM STORE SIDE & BASE BRASS LAMINATE WITH 75MM HIGH BRASS LAMINATE SKIRTING. DOOR HEIGHT 2400MM.
WF 08	50MM THK. FR MDF PANELING UPTO 2400mm FROM FFL WITH 5MM THK. CLEAR MIRROR FINISH WITH 75MM HIGH SKIRTING IN BRASS LAMINATE FINISH
WF 09	EXISTING DRY WALL WITH GYPSUM CLADDING WITH PAINT FINISH. GYPSUM CLADDING START FROM 2300mm FROM FFL TO TILL SLAB. AS PER REQUIREMENT. PAINTS - 8465 - DESERT BEIGE
WF 10	ACCESS PANEL FOR LATERAL SLIDING SHUTTER HOUSING FINISHED WITH 5MM THK. CLEAR MIRROR CLADDING UPTO BULKHEAD BOTTOM. CONCEALED HANDLE PROFILE AS PER SAMPLE APPROVED IN FINISH TO MATCH MIRROR EDGE PROFILE.
WF 11	SIGNAGE
WF 12	12MM BIRCH PLY CLADDING
WF 13	EXISTING MALL FINISH

@ COPYRIGHT - TOP ROCK INTERIORS.LLC

GENERAL NOTES:

- DO NOT SCALE FROM THIS DRAWING.
- ALL DIMENSIONS ARE IN MILLIMETERS UNLESS OTHERWISE MENTIONED.
- ALL DIMENSIONS TO BE VERIFIED ON SITE AND APPROVED BY SITE ENGINEER
- IN CASE OF ANY DISCREPANCIES IN THE DRAWINGS, CLARIFICATIONS SHOULD BE OBTAINED FROM THE CONSULTANTS IN PROPER WRITING.

01	20.09.2022	XTS	MALL COMMENTS
REV	DATE	DRAWN BY	AMENDMENTS

CLIENT:



CONTRACTOR:

 TOP ROCK INTERIORS LLC,
Al Qusais Industrial Area 4,
Dubai, PO Box 119709,
United Arab Emirates
Tel : +971 (0) 4 267 8096

PROJECT:

LENSKART.COM STORE
REEM MALL
ABU DHABI - UAE

DRAWING TITLE :

PARTITION & FINISHES LAYOUT PLAN

DATE: 20.09.2022	CHECKED BY: IA	SHEET: A3
SCALE: AS MENTIONED	JOB NO: J18-063	UNIT NO: L1-D-132
DWG NO: TRI-J18-063-LK-AR-105	REV: 01	



KAMAT RESTAURANT

DEIRA CITY CENTRE - DUBAI

MULIADI LIAUW
INTERIOR DECORATION L.L.C

DESIGN BY MULIADI LIAUW AND TEAM

DUBAI - SINGAPORE - JAKARTA

ARCHITECTURE DESIGN
INTERIOR DESIGN
LIGHTING DESIGN
LANDSCAPE DESIGN



3D ARTIST IMPRESSION 01


ARCHITECTURE DESIGN

INTERIOR DESIGN


LANDSCAPE DESIGN


LIGHTING DESIGN

Visit to : www.muliadidesign.com

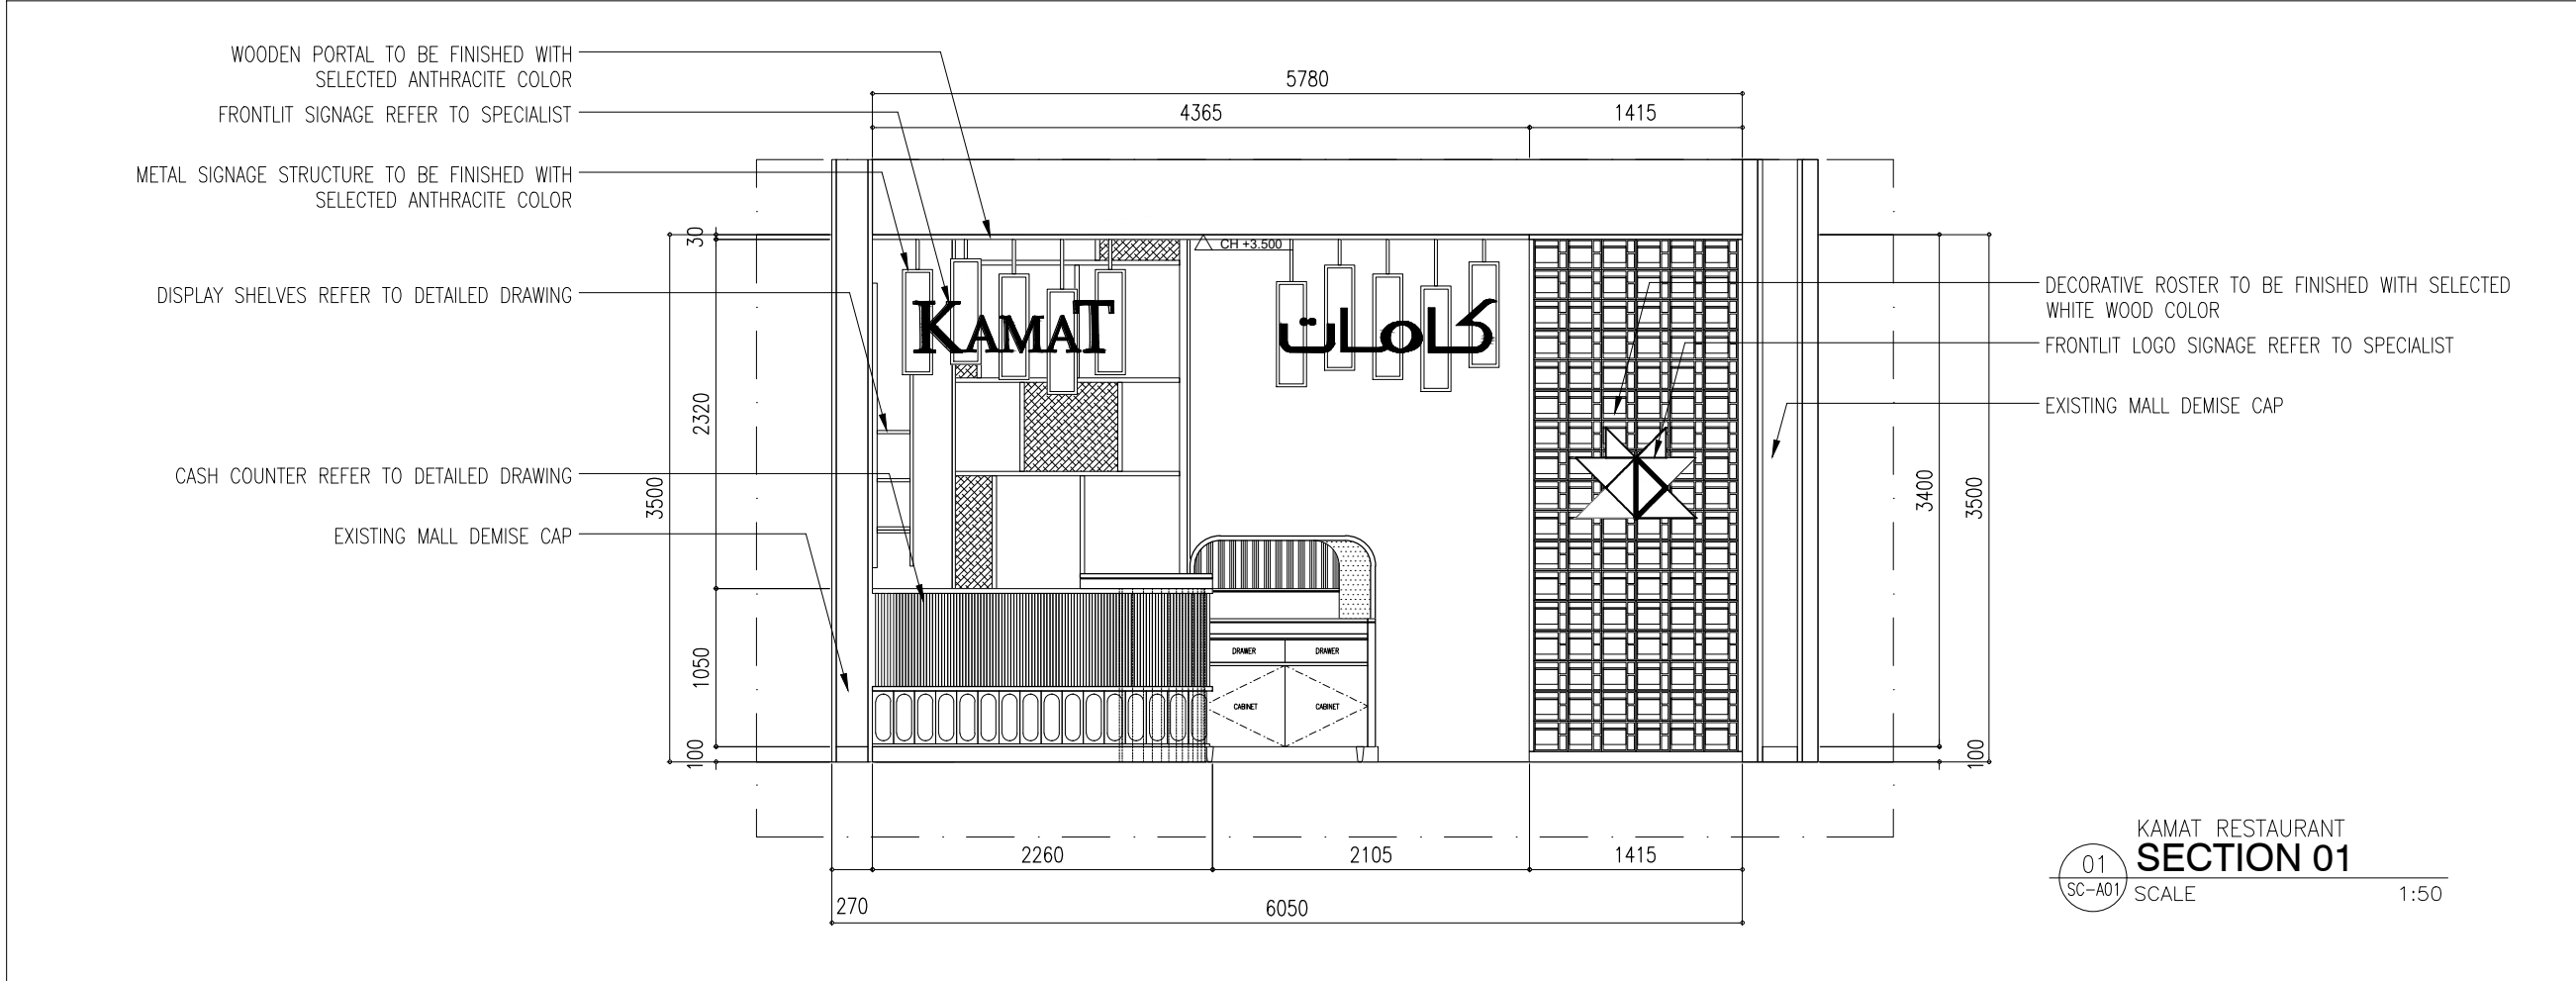

PROJECT KAMAT RESTAURANT		
LOCATION DEIRA CITY CENTRE DUBAI - UAE		
PROJECT TEAM		
DESIGN CONSULTANT MUL I.D DESIGN BY MUIYADI IJALIW Email Address : mulid@mulid.com Mobile : +977887798888, +97788887401		
STRUCTURE ENGINEERS		
M.E.P CONSULTANT		
GENERAL CONTRACTOR		
GENERAL NOTES		
ISSUES & REVISIONS		
0	DESCRIPTION	DATE
DRAWING TITLE SECTION		
DRAWING STATUS -		
SCALE 1 : 50	DATE 14/07/2022	
DRAWN BY A.F	PROJECT NO. -	
CHECKED BY MUL.	DRAWING NO. SC-A01/02	
APPROVED BY -	REVISION -	
FILE NAME MUL.		

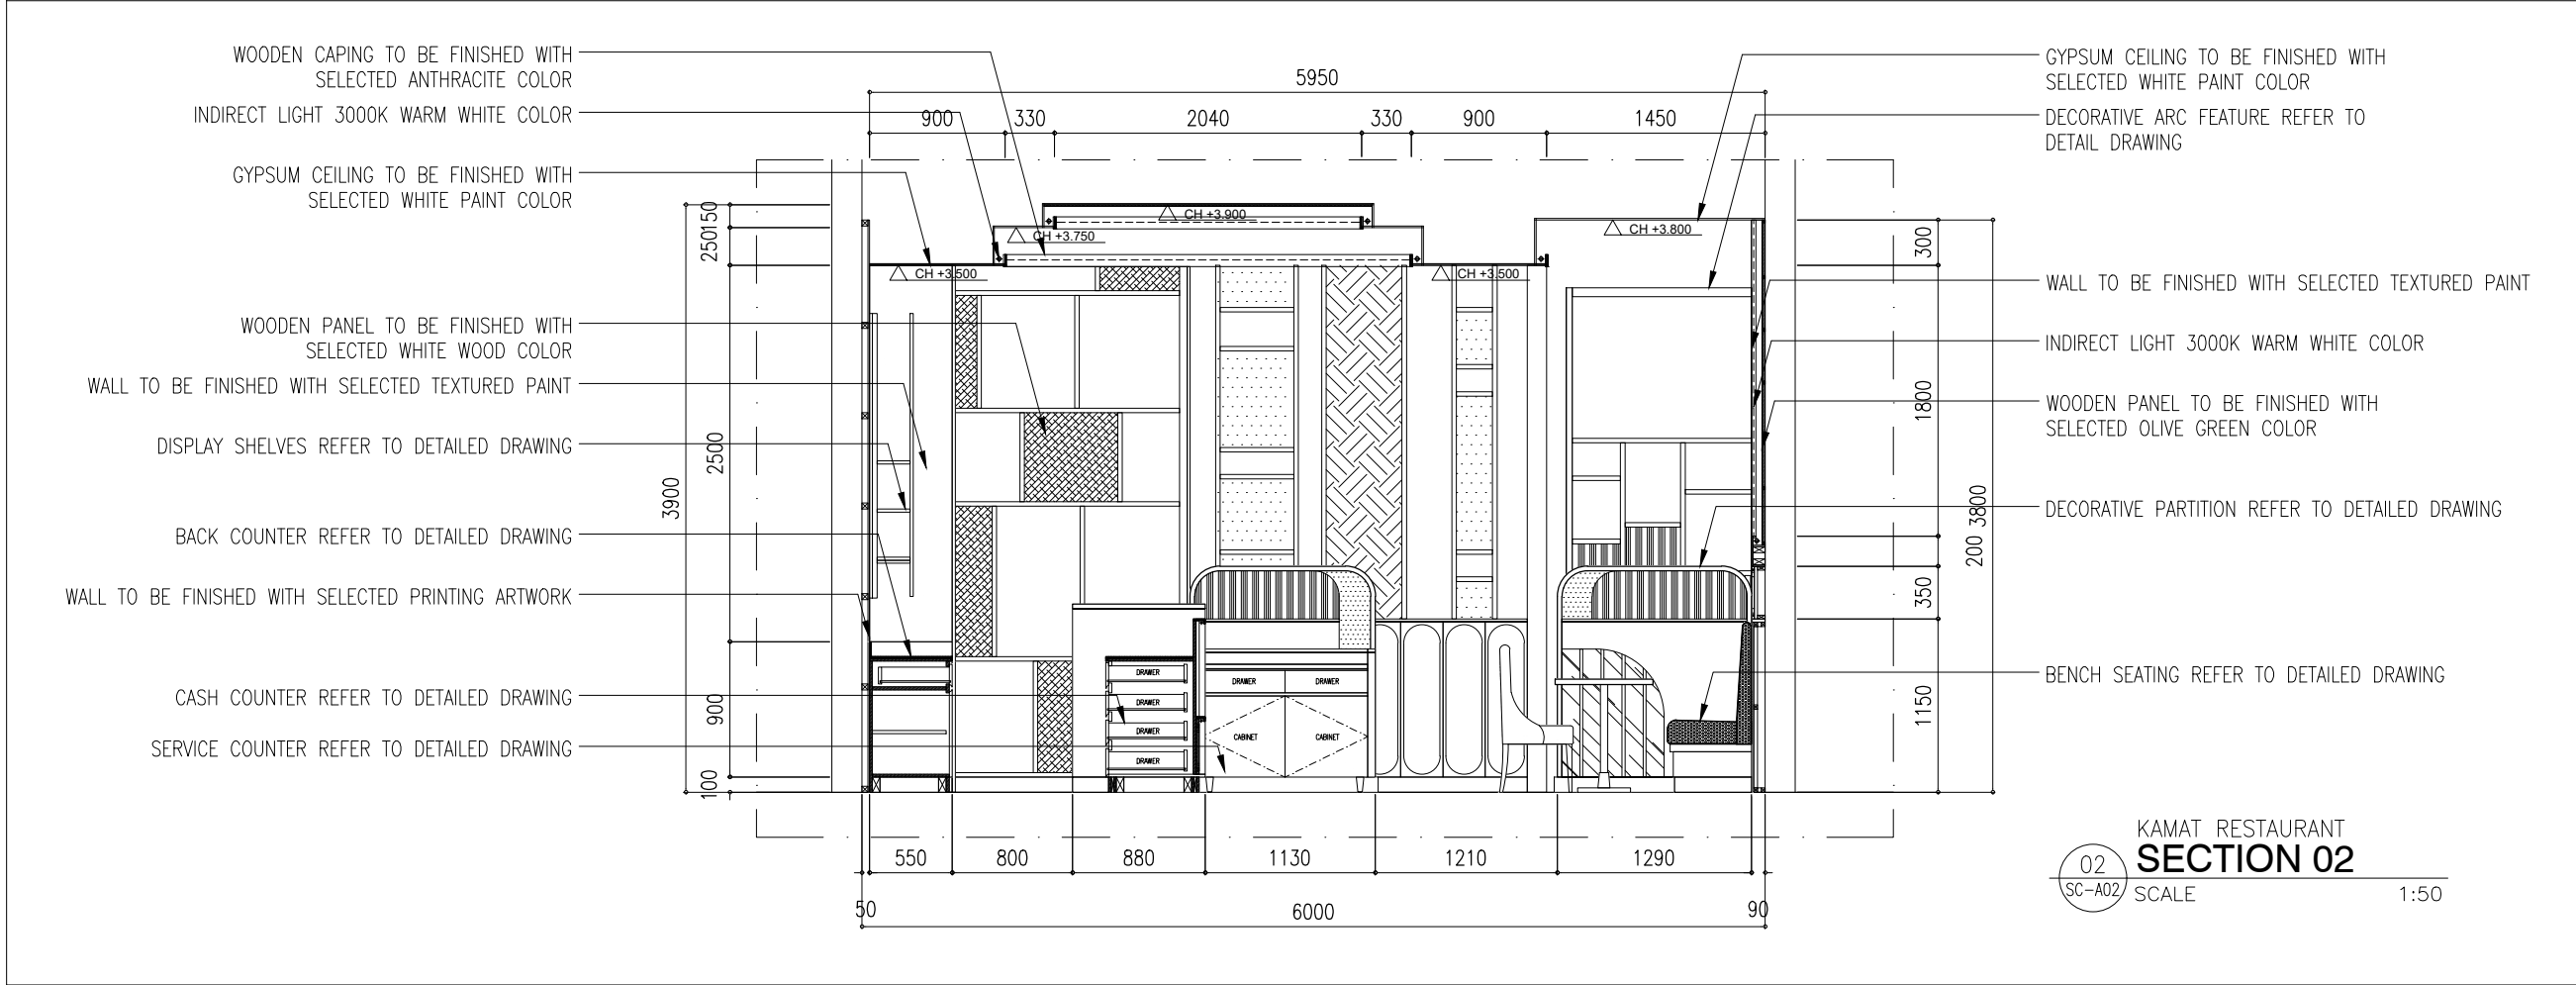

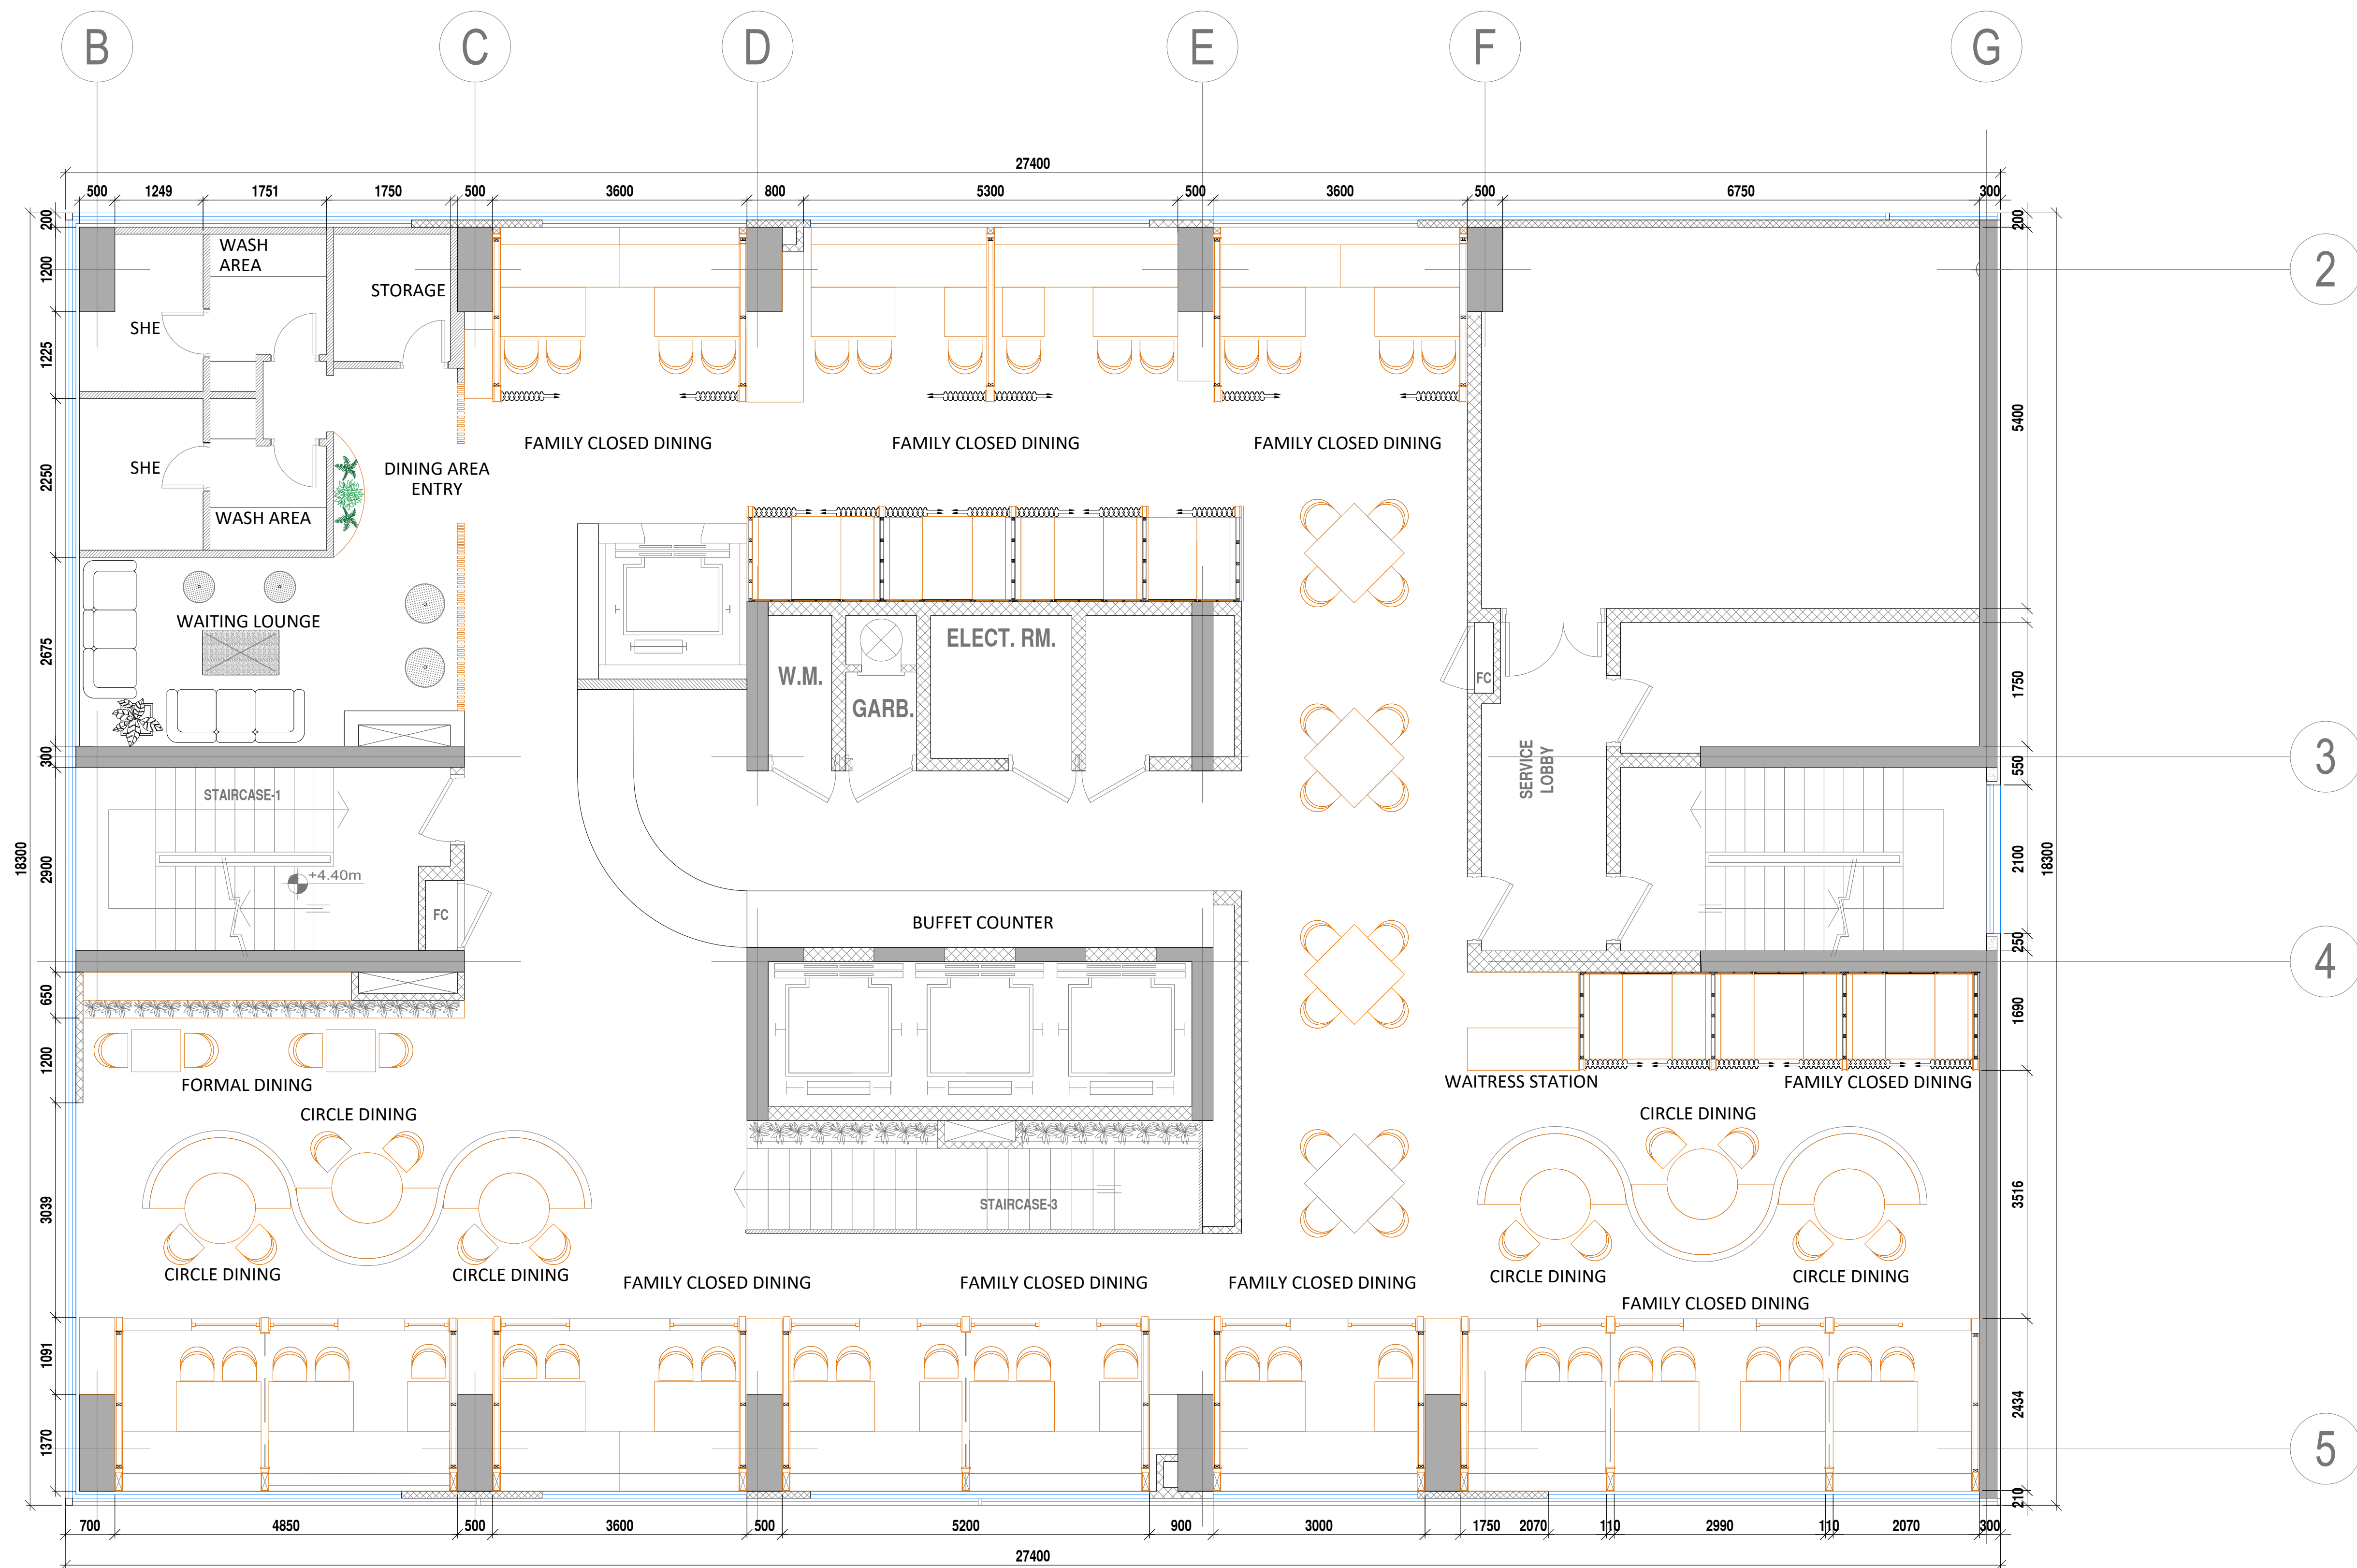

JAFFER BHAI RESTAURANT

PROPOSED FIRST FLOOR PLAN











