



SATHYABAMA

INSTITUTE OF SCIENCE AND TECHNOLOGY
(DEEMED TO BE UNIVERSITY)

Accredited with “A” grade by NAAC | 12B Status by UGC | Approved by AICTE

Jeppiaar Nagar, Rajiv Gandhi Salai, Chennai – 600 119

www.sathyabama.ac.in

SCHOOL OF BUILDING AND ENVIRONMENT
DEPARTMENT OF ARCHITECTURE
PRACTICAL TRAINING PORTFOLIO (SAR4063)
DEC 2022

Name of the Student : AVINASH.B

Batch : **2019 - 2024**

Reg No. : 39210013

Semester : **VII**



SATHYABAMA

INSTITUTE OF SCIENCE AND TECHNOLOGY
(DEEMED TO BE UNIVERSITY)

Accredited with "A" grade by NAAC | 12B Status by UGC | Approved by AICTE

Jeppiaar Nagar, Rajiv Gandhi Salai, Chennai – 600 119

www.sathyabama.ac.in

SCHOOL OF BUILDING AND
ENVIRONMENT DEPARTMENT OF
ARCHITECTURE

VIVA-VOCE EXAMINATION

This is to certify that the practical training SAR 4063 is the work of **AVINASH.B** who had undergone training in **SANKAR & ASSOCIATES** and has been monitored by the continuous assessment during JUNE 2022 to NOVEMBER 2022.

Dr. Devyani Gangopadhyay
DEAN

Submitted for Viva voce Examination held on 13.12.2022

Internal Examiner

External Examiner



SATHYABAMA

INSTITUTE OF SCIENCE AND TECHNOLOGY
(DEEMED TO BE UNIVERSITY)

Accredited with "A" grade by NAAC | 12B Status by UGC | Approved by AICTE

Jeppiaar Nagar, Rajiv Gandhi Salai, Chennai – 600 119

www.sathyabama.ac.in

DECLARATION

I, **AVINASH.B**, hereby declaring that the Training Report **JUNE 2022 to NOVEMBER 2022** done by me under the guidance of **Ar.SIDDARTH G.SANKAR** is submitted in partial fulfillment of the requirements for the completion of a practical training session.

DATE : 13.12.2022

PLACE : CHENNAI



SIGNATURE OF CANDIDATE

ACKNOWLEDGEMENT

I am pleased to acknowledge my sincere thanks to the Board of **Management of SATHYABAMA** for their kind encouragement in doing this practical training and for completing it successfully. I am grateful to them.

I convey my thanks to **Dr. Devyani Gangopadhyay**, Dean, School of Building and Environment and **Ar.Sarath Chandra Kanth**, Design Chair, Department of Architecture for having been a constant source of support and encouragement.

I wish to express my thanks to all Teaching and Non-teaching staff members of the Department who were helpful in many ways for the completion of the project.

I also wish to thank **Ar.SIDDARTH G.SANKAR**, for the experience of interning at their firm.

JOINING LETTER



Head Office
27, Sengupta Street, Ramnagar, Coimbatore - 641 009 India.
Phone: +91 422 223 0690 | 223 0790 | 223 0890
E-mail: admin@sankarassociates.in | website: www.sankarassociates.in

June 09, 2022

Dr. Devyani Gangopadhyay
Dean, School of Building and Environment
Sathyabama Institute of Science and Technology
Semmenchery
Chennai.


Reg.: Practical Training of Mr. B. Avinash, B.Arch, 4th Year

Madam:

This is to confirm that Mr. B. Avinash, studying B.Arch. 4th year at your college has commenced his internship with us on Wednesday, 1st June 2022.

He will undergo internship training at our office for the period required as per your B.Arch. curriculum.

Sincerely
For Sankar & Associates

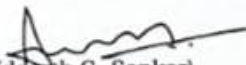
(Siddarth G. Sankar)
SIDDARTH GOPALA SANKAR, M. ARCH, F.I.I.A.,
Registered Architect As
L.B.S. GRADE-I
L.S. ARCHITECT No. CA/2005/36220
Coimbatore LPA/RA/GR-1/19/04/016

JUNE MONTHLY REPORT



SATHYABAMA

INSTITUTE OF SCIENCE AND TECHNOLOGY

(DEEMED TO BE UNIVERSITY)

Accredited "A" Grade by NAAC | 12B Status by UGC | Approved by AICTE

www.sathyabama.ac.in

DEPARTMENT OF ARCHITECTURE

PROFESSIONAL PRACTICAL TRAINING REPORT 2022

(Continuous progress report of the trainee architect for the period of One month in the office to submitted to HOD by the Trainee in Charge of the Organization)

1. Name of the office / organization : Sankar & Associates
2. Address & Contact Number : 27, Singuptha Street Ram Nagar
Colimbarase
3. Name of the student : B. Avinash
4. Duration : From 01.06.2022 To 30.06.2022
5. Total No. of days : 25 days

6. Evaluation of Performance criteria shall be on

* Note: Kindly grade the student as per his/her overall performance in the office during the assessment month which will be converted to the allotted 90 marks by the department.

Description of works	Excellent	Good	Fair	Poor	NA
Understanding of office culture		✓			
Participation in the office		✓			
Reading of drawings			✓		
Presentation Techniques			✓		
Model making works					—
Understanding of construction details			✓		
Drafting Skills (Manual / Computer)			✓		
Site Supervision / Discussion with clients					—
Adherence to Time schedule		✓			
Other computer skills		✓			
File and Office Maintenance		✓			
Coordination with other consultants					—
Overall Grading*	B				

(A - 9.0, B - 8.0, C - 7.0, D - 6.0, E - 5.0)



J. S.



SATHYABAMA

INSTITUTE OF SCIENCE AND TECHNOLOGY

(DEEMED TO BE UNIVERSITY)

Accredited "A" Grade by NAAC | 12B Status by UGC | Approved by AICTE

www.sathyabama.ac.in

7. Any other Remarks :

8. Signature of the:
Head of the Office
/ Organization
(With Seal)

J. S.



JULY MONTHLY REPORT



SATHYABAMA

INSTITUTE OF SCIENCE AND TECHNOLOGY

(DEEMED TO BE UNIVERSITY)

Accredited "A" Grade by NAAC | 12B Status by UGC | Approved by AICTE

www.sathyabama.ac.in

DEPARTMENT OF ARCHITECTURE

PROFESSIONAL PRACTICAL TRAINING REPORT 2022

(Continuous progress report of the trainee architect for the period of One month in the office to submitted to HOD by the Trainee in Charge of the Organization)

1. Name of the office / organization : *Sankar & Associates*
2. Address & Contact Number : *27, Sengaptha Street Ram Nagar Coimbatore*
3. Name of the student : *B. Avinash*
4. Duration : From *01.07.2022* To *31.07.2022*
5. Total No. of days : *24 days*

6. Evaluation of Performance criteria shall be on

* Note: Kindly grade the student as per his/her overall performance in the office during the assessment month which will be converted to the allotted 90 marks by the department.

Description of works	Excellent	Good	Fair	Poor	NA
Understanding of office culture		✓			
Participation in the office		✓			
Reading of drawings		✓			
Presentation Techniques		✓			
Model making works					
Understanding of construction details			✓		
Drafting Skills (Manual / Computer)			✓		
Site Supervision / Discussion with clients					
Adherence to Time schedule		✓			
Other computer skills		✓			
File and Office Maintenance		✓			
Coordination with other consultants					
Overall Grading*	<i>B</i>				

(A-9.0, B-8.0, C-7.0, D-6.0, E-5.0)

A. Sankar
SANKAR & ASSOCIATES
COIMBATORE



SATHYABAMA

INSTITUTE OF SCIENCE AND TECHNOLOGY

(DEEMED TO BE UNIVERSITY)

Accredited "A" Grade by NAAC | 12B Status by UGC | Approved by AICTE

www.sathyabama.ac.in

7. Any other Remarks :

8. Signature of the:
Head of the Office
/ Organization
(With Seal)

J. Sankar



AUGUST MONTHLY REPORT



SATHYABAMA

INSTITUTE OF SCIENCE AND TECHNOLOGY

(DEEMED TO BE UNIVERSITY)

Accredited "A" Grade by NAAC | 12B Status by UGC | Approved by AICTE

www.sathyabama.ac.in

DEPARTMENT OF ARCHITECTURE

PROFESSIONAL PRACTICAL TRAINING REPORT 2022

(Continuous progress report of the trainee architect for the period of One month in the office to submitted to HOD by the Trainee in Charge of the Organization)

1. Name of the office / organization : *Sankar & Associates*
2. Address & Contact Number : *27, Gengaptha Street Ram Nagar Coimbatore*
3. Name of the student : *B. Arinash*
4. Duration : From *01.08.2022* To *31.08.2022*
5. Total No. of days : *22 days*

6. Evaluation of Performance criteria shall be on

* Note: Kindly grade the student as per his/her overall performance in the office during the assessment month which will be converted to the allotted 90 marks by the department.

Description of works	Excellent	Good	Fair	Poor	NA
Understanding of office culture		✓			
Participation in the office		✓			
Reading of drawings		✓			
Presentation Techniques		✓			
Model making works					
Understanding of construction details		✓			
Drafting Skills (Manual / Computer)		✓			
Site Supervision / Discussion with clients					
Adherence to Time schedule		✓			
Other computer skills		✓			
File and Office Maintenance					
Coordination with other consultants					
Overall Grading*	<i>B</i>				

(A - 90, B - 80, C - 70, D - 60, E - 50)

A. Sankar



SATHYABAMA

INSTITUTE OF SCIENCE AND TECHNOLOGY

(DEEMED TO BE UNIVERSITY)

Accredited "A" Grade by NAAC | 12B Status by UGC | Approved by AICTE

www.sathyabama.ac.in

7. Any other Remarks

8. Signature of the:
Head of the Office
/ Organization
(With Seal)

A. Sankar



SEPTEMBER MONTHLY REPORT



SATHYABAMA

INSTITUTE OF SCIENCE AND TECHNOLOGY
(DEEMED TO BE UNIVERSITY)

Accredited "A" Grade by NAAC | 12B Status by UGC | Approved by AICTE
www.sathyabama.ac.in

DEPARTMENT OF ARCHITECTURE

PROFESSIONAL PRACTICAL TRAINING REPORT 2022

(Continuous progress report of the trainee architect for the period of One month in the office to submitted to HOD by the Trainee in Charge of the Organization)

1. Name of the office / organization : Sankar & Associates
2. Address & Contact Number : 27, Sangaptha Street Ram Nagar Coimbatore
3. Name of the student : B. Avinash
4. Duration : From 01.09.2022 To 22.09.2022
5. Total No. of days : 19 days

6. Evaluation of Performance criteria shall be on

* Note: Kindly grade the student as per his/her overall performance in the office during the assessment month which will be converted to the allotted 90 marks by the department.

Description of works	Excellent	Good	Fair	Poor	NA
Understanding of office culture	✓				
Participation in the office		✓			
Reading of drawings		✓			
Presentation Techniques		✓			
Model making works					
Understanding of construction details		✓			
Drafting Skills (Manual / Computer)		✓			
Site Supervision / Discussion with clients					
Adherence to Time schedule	✓				
Other computer skills		✓			
File and Office Maintenance	✓				
Coordination with other consultants					
Overall Grading*	B				

(A - 9.0, B - 8.0, C - 7.0, D - 6.0, E - 5.0)

J. S.



SATHYABAMA

INSTITUTE OF SCIENCE AND TECHNOLOGY
(DEEMED TO BE UNIVERSITY)

Accredited "A" Grade by NAAC | 12B Status by UGC | Approved by AICTE
www.sathyabama.ac.in

7. Any other Remarks

8. Signature of the:
Head of the Office
/ Organization
(With Seal)

J. S.



WORK DIARY

WEEK	PROJECT	WORK DONE
WEEK 1	EZHIL HOSPITAL AT NAGERCOIL	MODEL
WEEK 2	BIT STAFF QUARTERS AT SATHYAMANGALAM	PLAN
WEEK 3	BIT STAFF QUARTERS AT SATHYAMANGALAM	PLAN
WEEK 4	BIT STAFF QUARTERS AT SATHYAMANGALAM	PLAN
WEEK 5	BIT STAFF QUARTERS AT SATHYAMANGALAM	PHOTOSHOP PRESENTATION
WEEK 6	VINITH RESIDENCE AT OTTANCHATHIRAM	MODEL
WEEK 7	AGRO HYPTOS FACTORY	MODEL
WEEK 8	EXCEL SCHOOL AT ERODE	PLAN & ELEVATION
WEEK 9	ADHIYAMAN PUBLIC SCHOOL HOSTEL AT UTHANGARI	PLAN
WEEK 10	ADHIYAMAN PUBLIC SCHOOL HOSTEL AT UTHANGARI	PLAN
WEEK 11	ADHIYAMAN PUBLIC SCHOOL HOSTEL AT UTHANGARI	PLAN
WEEK 12	ADHIYAMAN PUBLIC SCHOOL HOSTEL AT UTHANGARI	ELEVATION
WEEK 13	GAUTHAM COMMERICAL BUILDING AT COIMBATORE	MODEL
WEEK 14	MIDAS TOUCH SCHOOL AT KALAPATI	WALL SECTION & ELEVATION
WEEK 15	GDIZ-HOME TEXTILES UNIT AT COTONOU, SOUTH AFRICA	JOINERY SCHEDULE
WEEK 16	ADHIYAMAN PUBLIC SCHOOL HOSTEL AT UTHANGARI	PLAN CORRECTION



COMPLETE LETTER



Head Office
27, Sengupta Street, Ramnagar, Coimbatore - 641 009 India.
Phone: +91 422 223 0690 | 223 0790 | 223 0890
E-mail: admin@sankarassociates.in | website: www.sankarassociates.in

COMPLETION CERTIFICATE

We hereby certify that Mr. Avinash, B, (39210013) of Sathyabama Institute of Science and Technology, Semmenchery, Chennai has completed his practical training as per University Regulations for his 7th Semester.

He has been a trainee from 01.06.2022 to 22.09.2022 for a period of 90 working days.

During his internship at our organisation, his conduct has been good.

Coimbatore - 9

Date: 22-09-2022

For Sankar & Associates



Siddarth G Sankar

Partner

SIDDARTH GOPALA SANKAR, M. ARCH., FLLA.,
Registered Architect As
L.B.S. GRADE-I
L.S. ARCHITECT No. CA/2005/36220
Coimbatore LPA/RA/GR-1/19/04/016

CONTEXT :

EZHIL HOSPITAL,NAGERCOIL

BIT STAFF QUATERS,SATHYAMANGALAM

VINITH RESIDENCE, OTTANCHATHIRAM

AGRO HYPTOS FACTORY

EXCEL SCHOOL, ERODE

ADHIYAMAN PUBLIC SCHOOL, UTHANGARI

GAUTHAM COMMERCIAL BUILDING, COIMBATORE

MIDAS TOUCH SCHOOL, KALAPATI

GDIZ-HOME TEXTILE UNIT, SOUTH AFRICA

ABOUT THE FIRM :

SANKAR & ASSOCIATES WAS ESTABLISHED IN THE YEAR 1966 BY T.S.RAMANI SANKAR AND EXPANDING IN THE YEAR 1987 WITH ADDITION OF TWO PARTNERS, SANKAR & ASSOCIATES IS TODAY, AMONG THE MOST REPUTED ARCHITECTURAL FIRMS OF SOUTHERN INDIA WITH A PROJECT PROFILE THAT CUTS ACROSS VARIOUS SIZES AND COMPLEXITIES AND RANGE ACROSS A WIDE SPECTRUM OF CATEGORIES.

WE ARE A FIRM THAT PRIDE OURSELVES IN OUR THOROUGHNESS OF DESIGN AND OUR ABILITY TO BRING TO LIFE BUILDINGS WHICH ARE SLEEK MODERN AND APPROPRIATE.

HEADQUATERED IN COIMBATORE WITH BRANCH OFFICES IN CHENNAI AND BENGALURU, OUR BUILDINGS SPAN THE LENGTH AND BREADTH OF INDIA, FROM JAMMU IN THE NORTH TO NAGERCOIL IN THE SOUTH AND FROM AHMEDABAD IN THE WEST TO KOLKATA IN THE EAST. THE LAST FEW YEARS HAVE ALSO SEEN OUR FIRST FORAYS OUTSIDE INDIA WITH SPECIALTY HOSPITAL PROJECT AND A INTEGRATED TEXTILE TOWNSHIP PROJECTS IN NIGERIA, AND THREE TEXTILE UNITS IN TOGO.



EZHIL HOSPITAL AT NAGERCOIL



PROPOSED HOSPITAL FOR M/S.EZHIL AT NAGERCOIL



EMERGENCY

BIT STAFF QUATERS AT SATHYAMANGALAM



Architects & Planners
SANKAR & ASSOCIATES
 27, Sengupta Street,
 Ram Nagar,
 Coimbatore 641009
 Ph: 0422 2230860
 email: admin@sankarasociates.in


- This drawing is to be studied in conjunction with the drawings of Structural and other related service consultants drawing.
 - In the event of discrepancies between the drawing and site condition, the architect shall be intimated about the same before commencing work.
 - All dimensions are in feet and inches. Written dimensions shall precede the scaled dimensions.
- Source:
 This drawing and its contents are Intellectual Property of Sankar & Associates and shall not be reproduced in any manner without the prior written consent of the firm.

LEGEND:

- | | | | |
|--|-------------------|--|------------------|
| | NORTH FACING FLAT | | EAST FACING FLAT |
| | SOUTH FACING FLAT | | WEST FACING FLAT |



Project Name INSTITUTION	Project Number 08-BIT-01	Scale NTS
	Client INSTITUTION	Date 04.07.2022
	Drawn by ASK	DRN BY -
	Project PROPOSED STAFF QUARTERS (STILT+3 FLOORS) FOR BIT@ SATHYAMANGALAM.	CKD BY G.P.
Title STILT FLOOR PLAN		APP BY ASK
Drawing No. SCHEME DRAWING		Rev. -

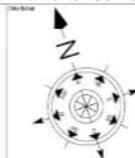







TYPE 1A
NORTH FACING
AREA =935.529 SQ.FT





TYPE 1B
SOUTH FACING
AREA = 935.529 SQ.FT







TYPE 2B
WEST FACING
AREA = 935.529 SQ.FT



VINITH RESIDENCE AT OTTANCHATHIRAM



PROPOSED RESIDENTIAL BUILDING FOR MR.VINITH AT OTTANCHATHIRAM



PROPOSED RESIDENTIAL BUILDING FOR MR.VINITH AT OTTANCHATHIRAM

AGRO HYTOS FACTORY





EXCEL SCHOOL AT ERODE

SCHEDULE OF JOINTS		
S. NO	DESCRIPTION	SIZES(mm)
DOORS		
1	TD DOOR	750X2130
2	D1 DOOR	750X2100
3	D2 DOOR	1050X2130
4	DD DOOR	1500X2100
WINDOWS		
1	V1 WINDOW	1200X1200
FIXED GLAZING		
1	FG FIXED GLAZING	1200X1200
VENTILATORS		
1	V1 VENTILATOR	900X600
2	V2 VENTILATOR	1200X600
3	V2 VENTILATOR	1800X600

UNIT: 2100mm

SITE
BOUNDARY

SITE
BOUNDARY

SUMP BELOW 1/4 DEPTH)
ABOVE PUMP ROOF WITH
SHEET ROOF

LEGEND
WALL/PTO
H.H. 3/1
(1:10/40)



Architects & Planners
SANJAR & ASSOCIATES
27, Singapore Street,
Cankilatan: 64 009
Ph: 0427 223850
email: admin@sanjarassociates.n


- The drawing is to be studied in conjunction with the drawings of Structural and other related service consultants drawing.
- In the event of discrepancies between the drawing and the conditions as detailed on the contract, the conditions shall prevail.
- All dimensions are in feet and inches. Written dimensions shall precede the scaled dimensions.

This drawing and its contents are Intellectual Property of Sanjar & Associates and shall not be reproduced in any manner without the prior written consent of the firm.

No.	Description	Date	Revision Schedule
20-EXL-01	PROPOSED SCHOOL BUILDING FOR M/S EXCEL @ ERODE		
20-EXL-01	INSTITUTION		

SCALE	HTS
DATE	02.08.2022
DRN BY	-
CHK BY	A.S.K
APP BY	S.G.S
Project Name	Swimming pool-Compound wall
Project No	WORKING DRAWING
Sheet No	A-202

SCHEDULE OF JOBBY			
Sl. No.	Tag	DESCRIPTION	SUMS (mm)
DOORS			
1	TD	DOOR	750X2100
2	TD	DOOR	750X2100
3	DD	DOOR	1035X2100
4	DD	DOOR	1500X2100
WINDOWS			
1	WT	WINDOW	1200X1200
WALLS & GLAZING			
1	FG	FINED GLAZING	1200X1200
VENTILATORS			
1	V1	VENTILATOR	900X650
2	V2	VENTILATOR	1200X650
	V3	VENTILATOR	1800X650
	V4	VENTILATOR	2100X1200

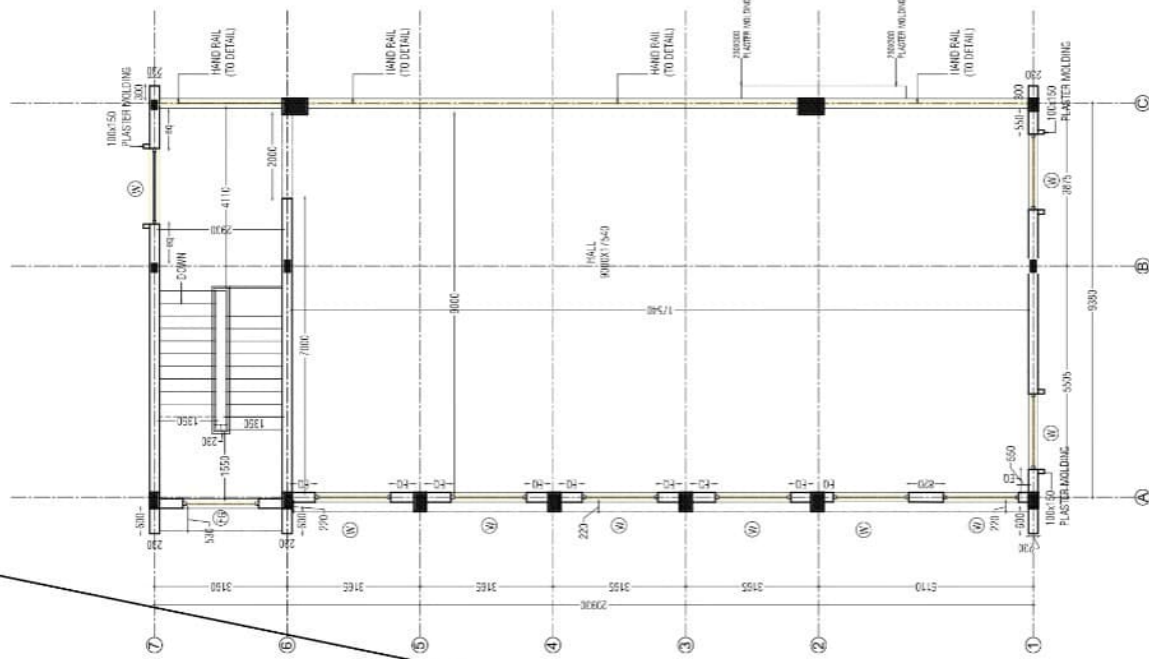


Sanitar & Associates
architects • engineers • interior design

Architects & Planners
SANKAR & ASSOCIATES
27, Senguptha Street,
Ramin Nagar,
Chennai-600 019
Ph: 0422 2230890
email: admin@sankarasociates.in

- This drawing is to be studied in conjunction with the drawings of Structural and other related service consultants drawing.
- In the event of discrepancies between the drawing and site condition, the architect shall be limited about the same before commencing work.
- All dimensions are in feet and inches. Written dimensions shall override the scaled dimensions.

This drawing and its contents are Intellectual Property of Sankar & Associates and shall not be reproduced in any manner without the prior written consent of the firm.

[illegible]

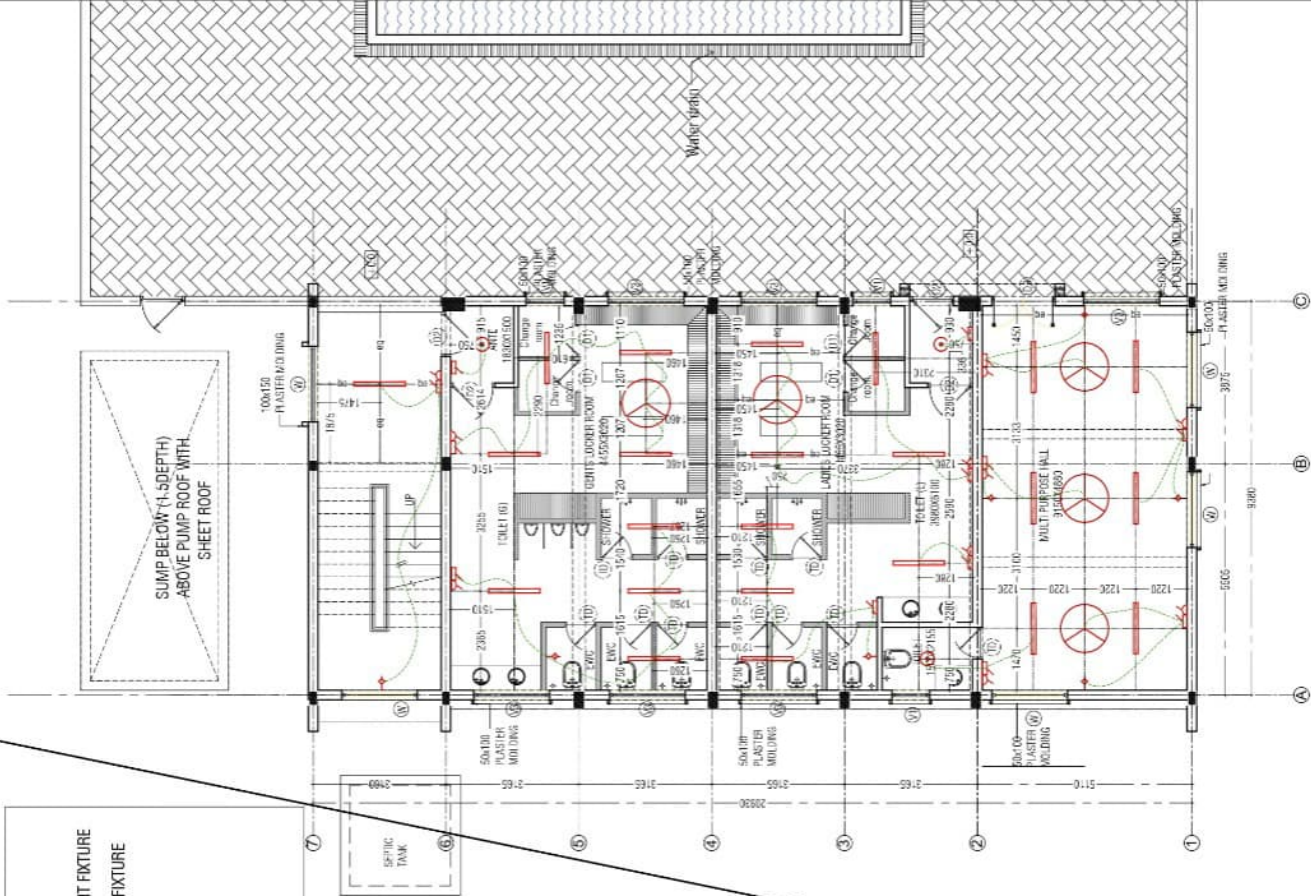

Architects & Planners
SANKAR & ASSOCIATES
27, Senguptha Street,
Raminagar,
Chennai-600 019
Ph: 0422 2230890
email: admin@sankarasociates.in

- This drawing is to be studied in conjunction with the drawings of Structural and other related service consultants drawing.
- In the event of discrepancies between the drawing and site condition the architect shall be limited about the same before commencing work.
- All dimensions are in feet and inches. Written dimensions shall override the scaled dimensions.

This drawing and its contents are Intellectual Property of **Sankar & Associates** and shall not be reproduced in any manner without the prior written consent of the firm.

This drawing is to be studied in conjunction with the drawings of Structural and other related service consultants drawing.

In the event of discrepancies between the drawings, the conditions of a contract shall prevail and shall be the basis for the construction of the work.

All dimensions are in feet and inches. Written dimensions shall precede the scaled dimensions.

This drawing and its contents are: Intellectual Property of **Sankar & Associates** and shall not be reproduced in any form without the prior written consent of the firm.

Project Type: INSTITUTION

PROPOSED SCHOOL
BUILDING FOR
M/S EXCEL @ ERODE



DRN BY: -

Swimming

ELECTR

A-202

ADHIYAMAN PUBLIC SCHOOL AT UTHANGARI

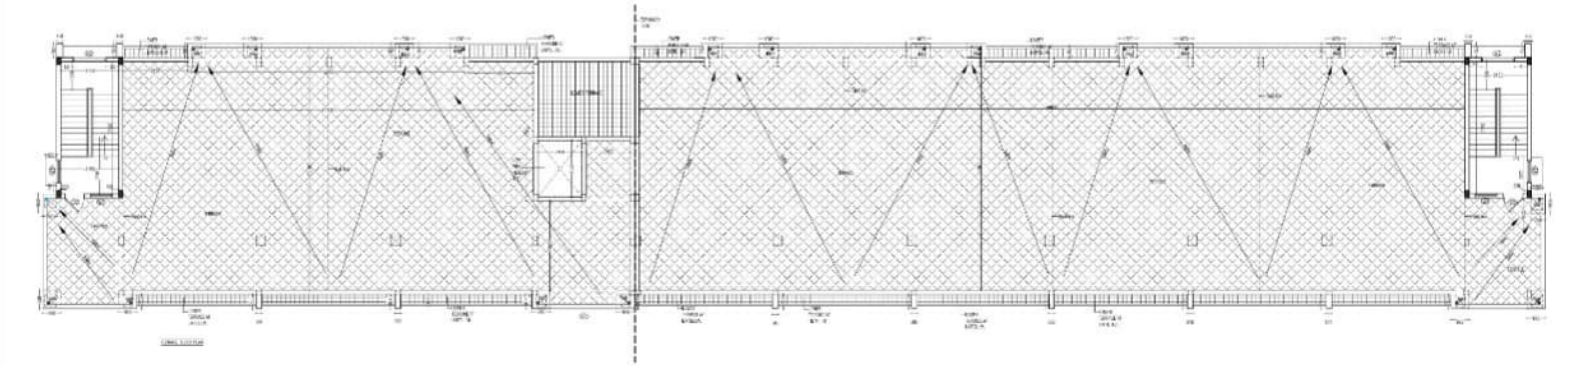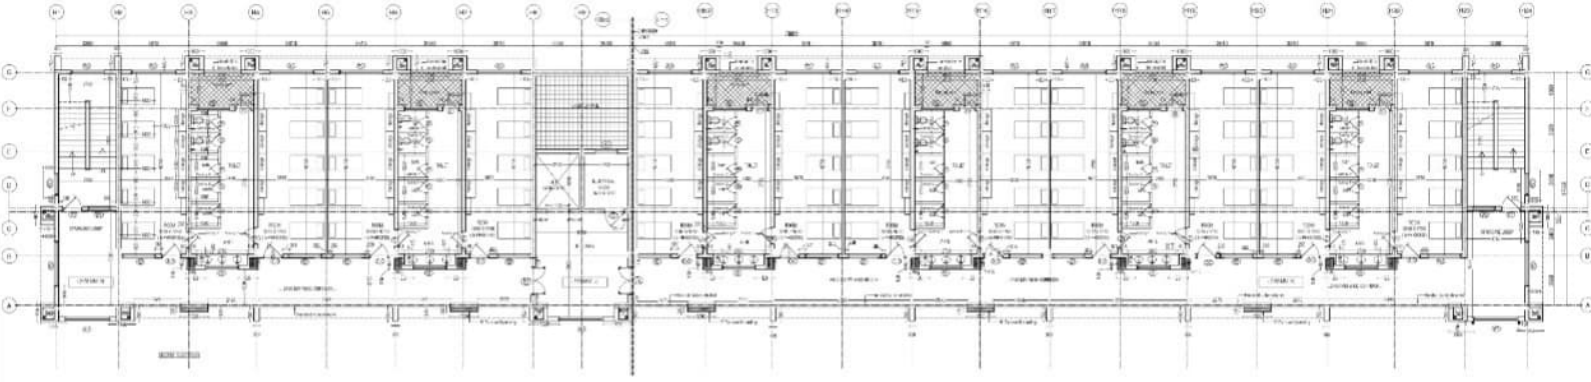



Sankar & Associates
Architects & Planners
27, Deepganga Street,
Bani Nagar,
Coimbatore 641 002
Ph: 0822 2248880
Email: sankar@sankeassociates.in

NOTES

- The drawing is to be accepted in conjunction with the contract of structural and other related services contained in drawing.
- In the event of discrepancy between the drawings and the conditions the contract shall be referred to the first clause before commencing work.
- All dimensions are in feet and inches unless otherwise specified.

REVISION

NO.	DATE	DESCRIPTION	BY	CHKD
1	10/10/2018	ISSUED FOR PERMIT	SANKAR	SANKAR
2	10/10/2018	ISSUED FOR PERMIT	SANKAR	SANKAR
3	10/10/2018	ISSUED FOR PERMIT	SANKAR	SANKAR
4	10/10/2018	ISSUED FOR PERMIT	SANKAR	SANKAR
5	10/10/2018	ISSUED FOR PERMIT	SANKAR	SANKAR



No.	Description	Date

PROJECT INFORMATION

CLIENT: Mr. Thirumal Murugan

PROJECT: PROPOSED SCHOOL BUILDING FOR ADITYAMAN PUBLIC SCHOOL AT UTHANGARI

SCALE: 1/100

DATE: 09.10.2018



DRAWN BY: A.S.K

APPROVED BY: S.G.S

PROJECT NAME: PROPOSED SCHOOL BUILDING FOR ADITYAMAN PUBLIC SCHOOL AT UTHANGARI

SCHEME DRAWING: A-201



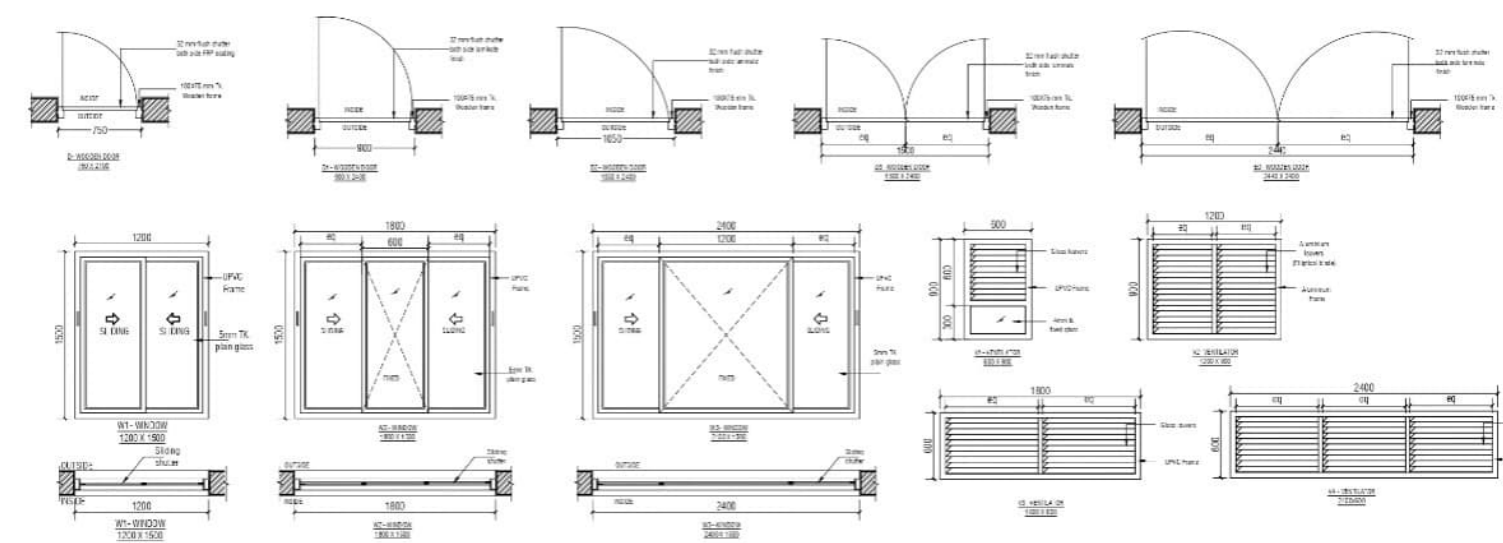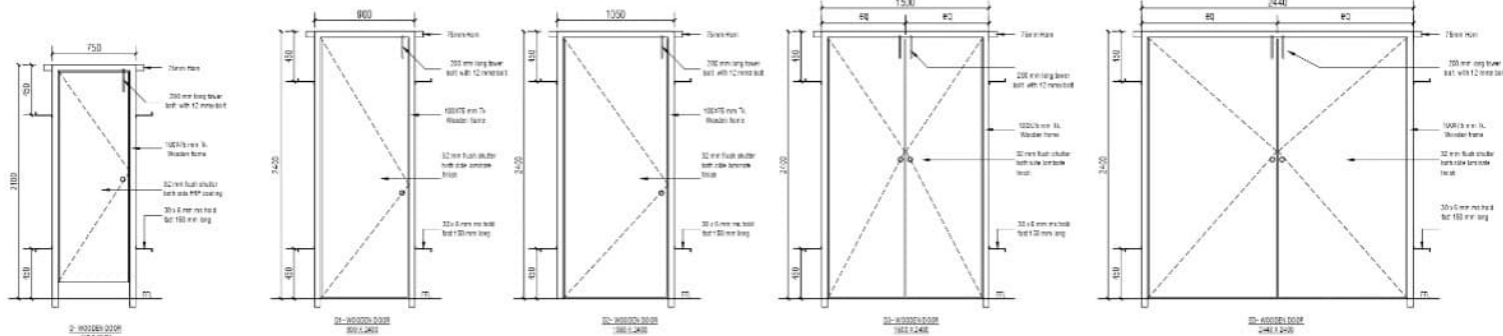

This drawing is to be studied in conjunction with the drawings of Structural and other related service consultants drawing.
In the event of discrepancies between the drawing and site condition, the architect shall be intimated about the same before commencing work.
All dimensions are in feet and inches. Written dimensions shall precede the scaled dimensions.
Designer: This drawing and its contents are Intellectual Property of Sankar & Associates and shall not be reproduced in any manner without the prior written consent of the firm.

SCHEDULE OF JOINTS					DOORS				
S NO	TNO	DESCRIPTION	S.P. (mm)		S	W	W/C	W/C	
1	10	DOOR	750x2100		1	21	W/C	W/C	1200x1500
2	11	DOOR	800x2400		2	24	W/C	W/C	1500x1500
3	12	DOOR	1250x2400		3	24	W/C	W/C	1500x1500
4	13	DOOR	1500x2400		4	24	W/C	W/C	1500x1500
5	14	DOOR	1500x2400		5	24	W/C	W/C	1500x1500

Revision Schedule			Project Name		SCALE: NTS	
No.	Description	Date	PROPOSED SCHOOL BUILDING FOR ADHIYANAM @ -		DATE: 05.8.2022	
			Project Name		DRN BY: Avinash	
			Institution		CHKD BY: G.P.	
					APP BY: A.S.K.	
					Title	
					JOINTERY SCHEDULE	
					Type	
					SCHEME DRAWING	

GAUTHAM COMMERICAL BUILDING AT COIMBATORE



PROPOSED COMMERCIAL BUILDING FOR MR.GAUTHAM @ COIMBATORE





PROPOSED COMMERICAL BUILDING FOR MR.GAUTHAM @ COIMBATORE



MIDAS TOUCH SCHOOL AT KALAPATI








The drawings to be studied in conjunction with the drawings of structural and other related works and construction drawings. In the event of discrepancy between the drawings and site conditions the architect shall be informed about the same before commencing work. All dimensions are in feet and inches. Before dimensions shall provide the scaled dimensions.

NOTES:
This drawing and its contents are Intellectual Property of Sankar & Associates. It shall not be reproduced in any manner without the prior written consent of the firm.


Sankar & Associates
Architects & Planners
27, Saravali Street
Ravi Nagar,
Chennai-600 029
Ph: 0422 2338869
email: admin@sankarassociates.in

26-ANP-01 INSTITUTION			SCALE: 1/16" DATE: 08.08.2022 DRAWN BY: SLP APP'D BY: S.D.S. FOR: ALL SIDE ELEVATIONS THE WORKING DRAWING PROJECT: INSTITUTION BUILDING FOR MIDAS TOUCH SCHOOL AT KALAPATTI
No. _____ Description _____ Date _____ Revision Schedule			

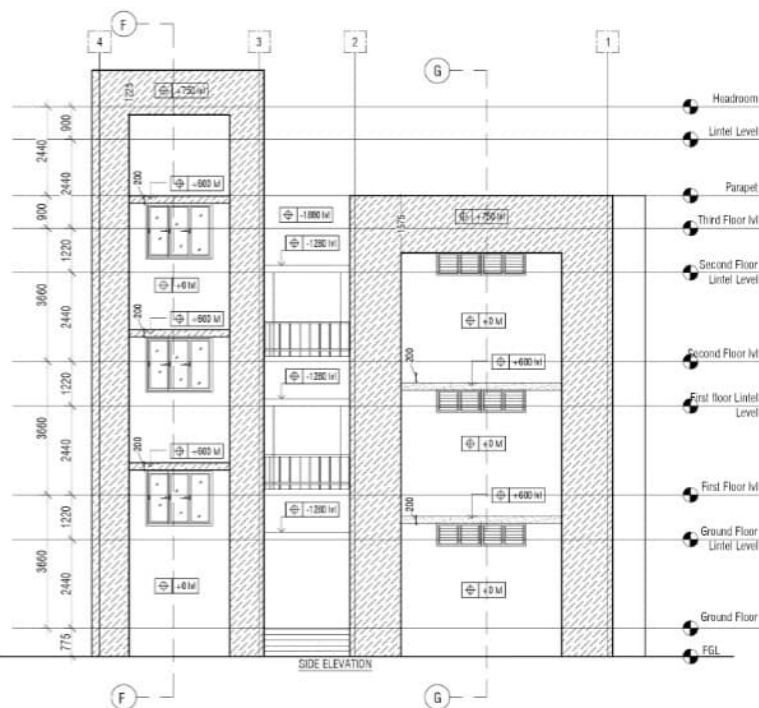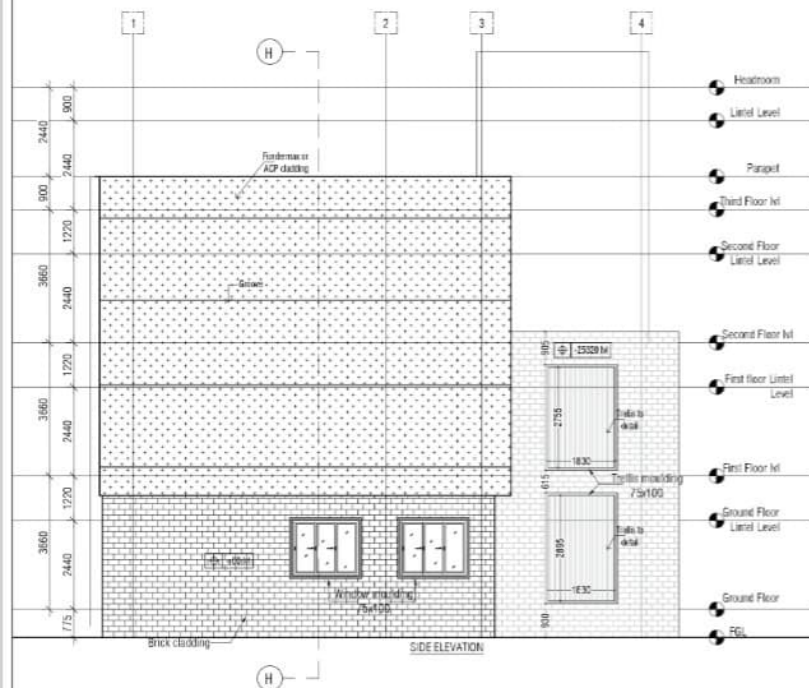

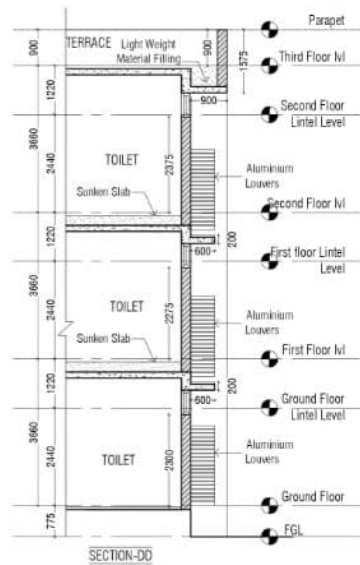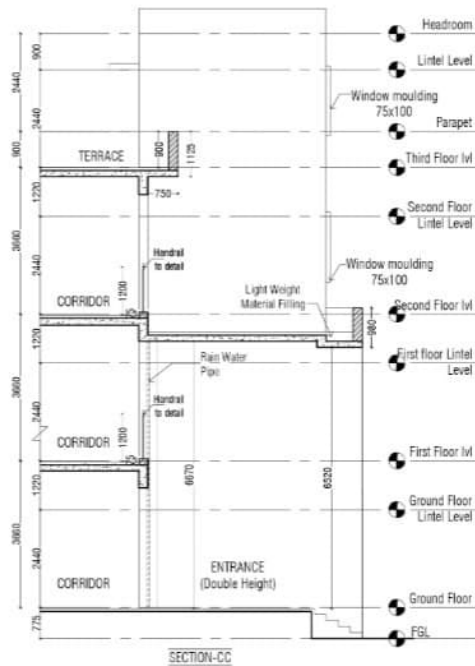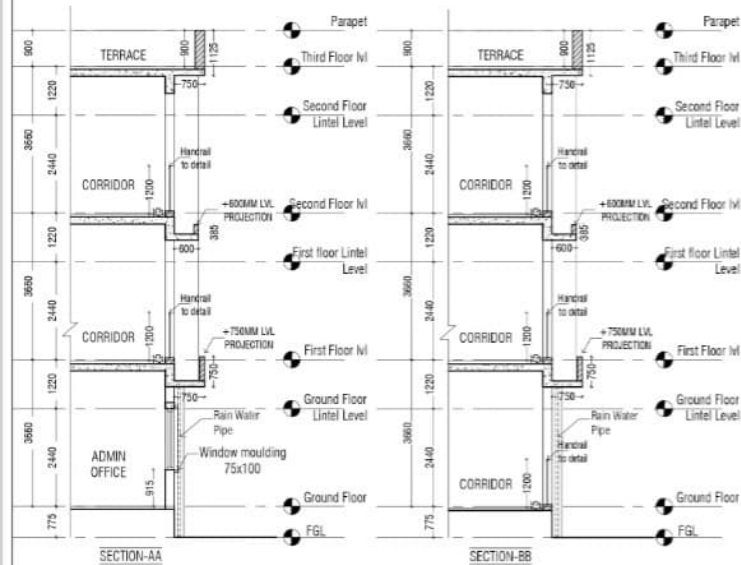

M/S GDIZ-HOME TEXTILES UNIT AT COTONOU, BENIN SOUTH AFRICA

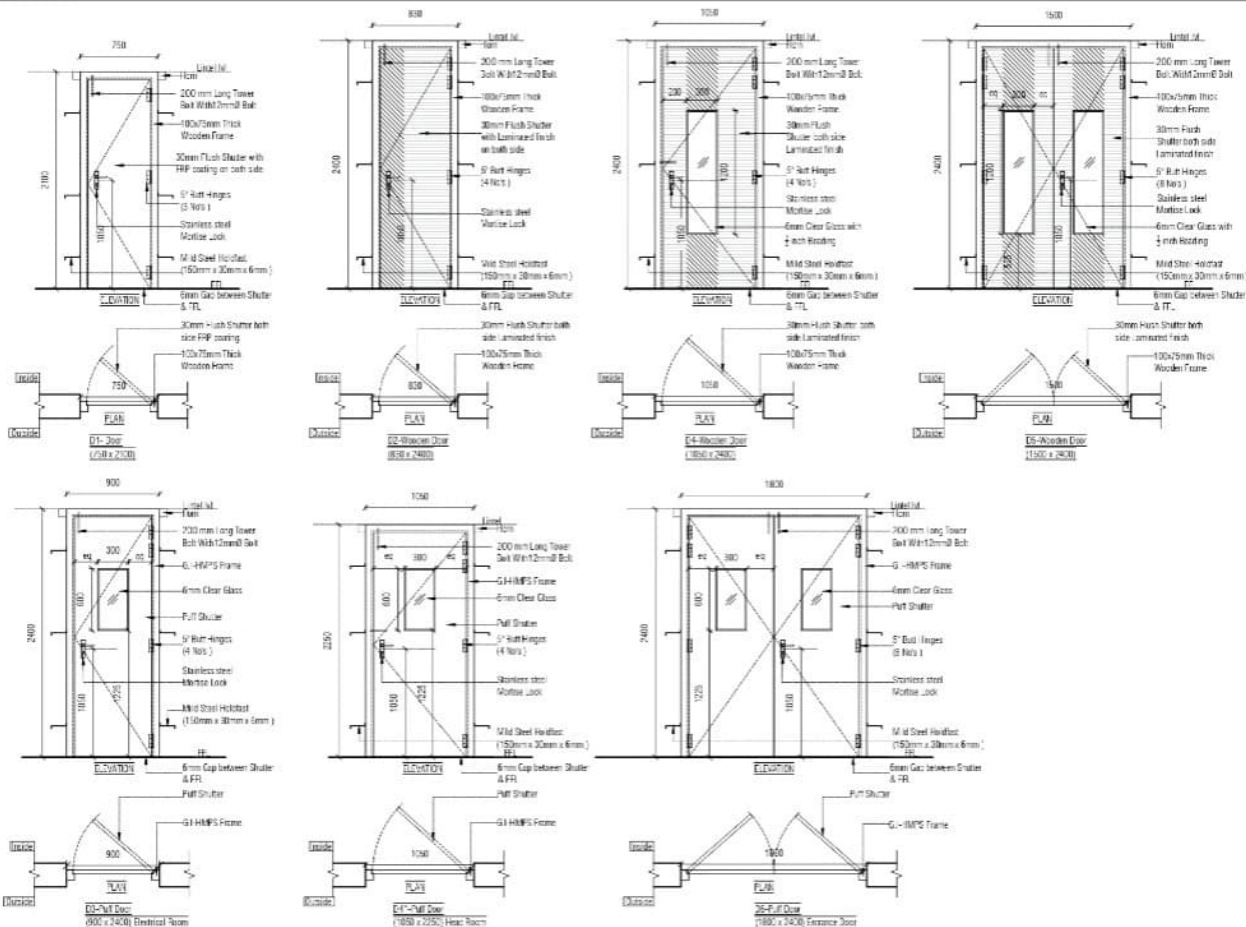

This drawing is to be studied in conjunction with the drawings of Structural and other related service consultants drawing.
In the event of discrepancies between the drawing and site condition, the architect shall be intimated about the same before commencing work.
All dimensions are in feet and inches. Written dimensions shall precede the scaled dimensions.
This drawing and its contents are Intellectual Property of Sankar & Associates and shall not be reproduced in any manner without the prior written consent of the firm.


JOINT SCHEDULE									
Sl. No.	Item	Unit	Qty	Rate	Amount	Sl. No.	Item	Unit	Qty
1	JOINT SCHEDULE	sq. ft.	100	100	10000	1	JOINT SCHEDULE	sq. ft.	100
2	JOINT SCHEDULE	sq. ft.	100	100	10000	2	JOINT SCHEDULE	sq. ft.	100
3	JOINT SCHEDULE	sq. ft.	100	100	10000	3	JOINT SCHEDULE	sq. ft.	100
4	JOINT SCHEDULE	sq. ft.	100	100	10000	4	JOINT SCHEDULE	sq. ft.	100
5	JOINT SCHEDULE	sq. ft.	100	100	10000	5	JOINT SCHEDULE	sq. ft.	100
6	JOINT SCHEDULE	sq. ft.	100	100	10000	6	JOINT SCHEDULE	sq. ft.	100
7	JOINT SCHEDULE	sq. ft.	100	100	10000	7	JOINT SCHEDULE	sq. ft.	100
8	JOINT SCHEDULE	sq. ft.	100	100	10000	8	JOINT SCHEDULE	sq. ft.	100
9	JOINT SCHEDULE	sq. ft.	100	100	10000	9	JOINT SCHEDULE	sq. ft.	100
10	JOINT SCHEDULE	sq. ft.	100	100	10000	10	JOINT SCHEDULE	sq. ft.	100

Sl. No.	Item	Unit	Qty	Rate	Amount
1	JOINT SCHEDULE	sq. ft.	100	100	10000
2	JOINT SCHEDULE	sq. ft.	100	100	10000
No.	Description	Date
1	Revision Schedule	
2	Revision Schedule	
Project Name	M/S GULZ HOME TEXTILE UNIT @ COTONHUB/CHH
Project Type	FACTORY BUILDING
Client	GKD RY: G.P
Appr. By	A.S.K
Scale	JOINT SCHEDULE
Drawn By	SCHEME DRAWING


Scale	NTS
Date	
Drawn By	
Appr. By	
Scale	JOINT SCHEDULE
Drawn By	SCHEME DRAWING

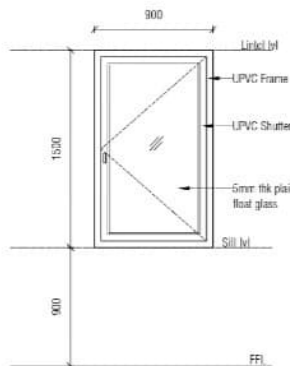


W1-Window
(900 x 1500)

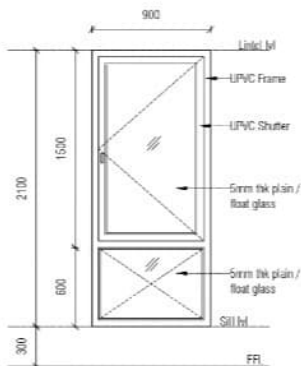


W1*-Window
(900 x 2100)

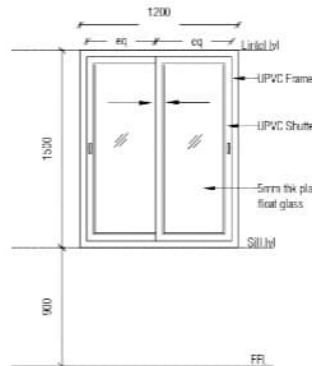


W2-Window
(1200 x 1500)

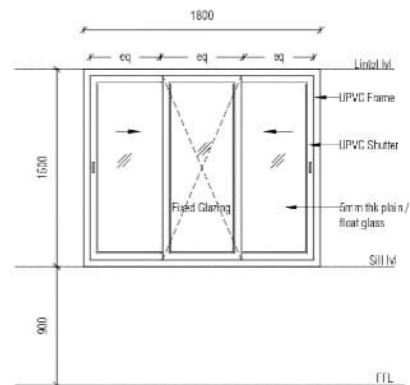


W3-Window
(1800 x 1500)

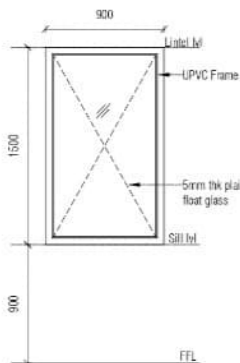


FG1-Fixed Glazing
(900 x 1500)

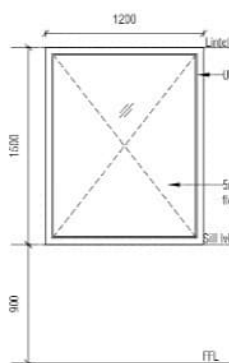

FG2-Fixed Glazing
(1200 x 1500)

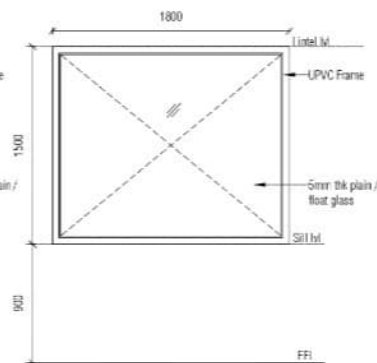


FG3-Fixed Glazing
(1800 x 1500)

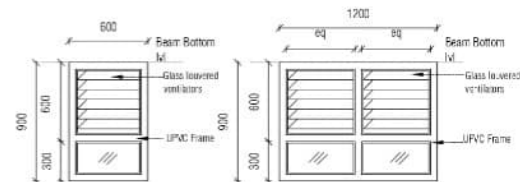

V1-Ventilator
(900 x 900)

V2-Ventilator
(1200 x 900)

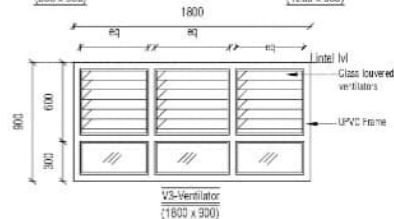

V3-Ventilator
(1800 x 900)



Architects & Planners
SANKAR & ASSOCIATES
27, Sengulphra Street,
Ram Nagar,
Chombolore 611009
Ph: 0422 2230850
email: admin@sankarasociates.in

- This drawing is to be studied in conjunction with the drawings of Structural and other related service consultants drawing.
- In the event of discrepancies between the drawing and site condition, the architect shall be intimated about the same before commencing work.
- All dimensions are in feet and inches. Written dimensions shall precede the scaled dimensions.

This drawing and its contents are Intellectual Property of Sankar & Associates and shall not be reproduced in any manner without the prior written consent of the firm.














JOINTLY PREPARED BY SANKAR & ASSOCIATES					
Sl. No.	Particulars	Qty	Unit	Rate	Amount
1	W1-Window	1	Sq. Ft.	1500	1500
2	W1*-Window	1	Sq. Ft.	2100	2100
3	W2-Window	1	Sq. Ft.	1200	1200
4	W3-Window	1	Sq. Ft.	1800	1800
5	FG1-Fixed Glazing	1	Sq. Ft.	1500	1500
6	FG2-Fixed Glazing	1	Sq. Ft.	1200	1200
7	FG3-Fixed Glazing	1	Sq. Ft.	1800	1800
8	V1-Ventilator	1	Sq. Ft.	900	900
9	V2-Ventilator	1	Sq. Ft.	1200	1200
10	V3-Ventilator	1	Sq. Ft.	1800	1800

Sl. No.	Particulars	Qty	Unit	Rate	Amount
1	W1-Window	1	Sq. Ft.	1500	1500
2	W1*-Window	1	Sq. Ft.	2100	2100
3	W2-Window	1	Sq. Ft.	1200	1200
4	W3-Window	1	Sq. Ft.	1800	1800
5	FG1-Fixed Glazing	1	Sq. Ft.	1500	1500
6	FG2-Fixed Glazing	1	Sq. Ft.	1200	1200
7	FG3-Fixed Glazing	1	Sq. Ft.	1800	1800
8	V1-Ventilator	1	Sq. Ft.	900	900
9	V2-Ventilator	1	Sq. Ft.	1200	1200
10	V3-Ventilator	1	Sq. Ft.	1800	1800

No.	Description	Date
1	Revision Schedule	

Project Number	
Project Name	FACTORY BUILDING
Client	
Project Location	M/S. GULZ HOME TEXTILE UNIT @ COI ONDU BE-TOWN

Scale	NTS
Date	DRN BY: -
Appr. By	G.P.
Appr. By	A.S.K
Title	JOINERY SCHEDULE
Type	SCHEME DRAWING
Drawn By	
Checked By	

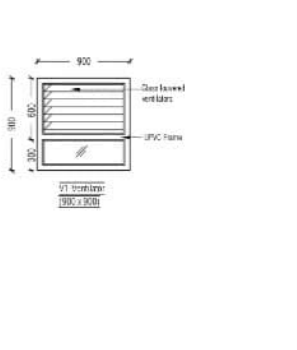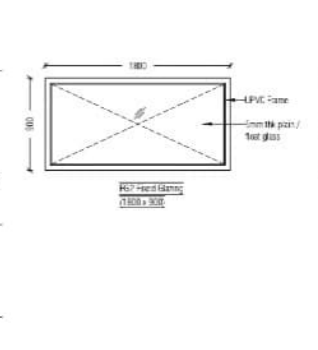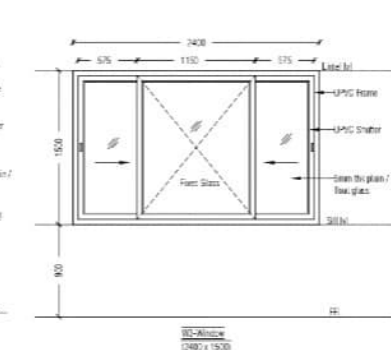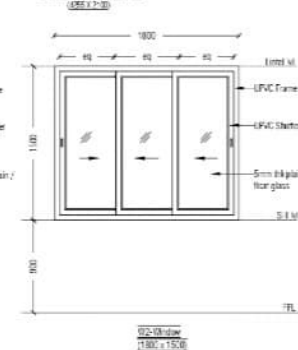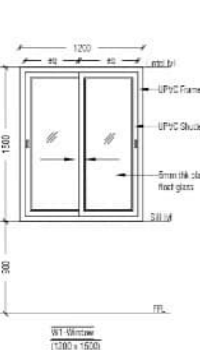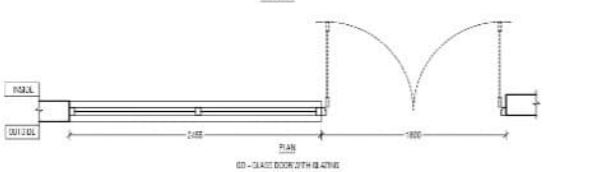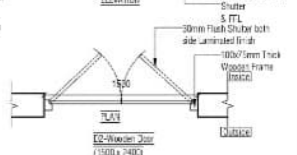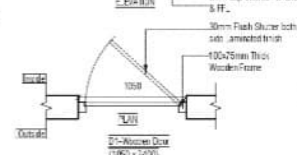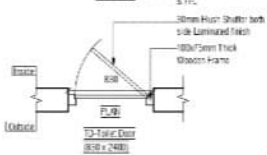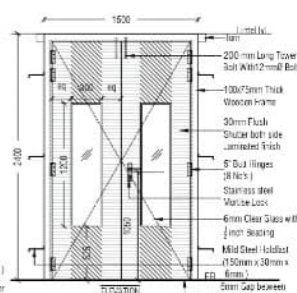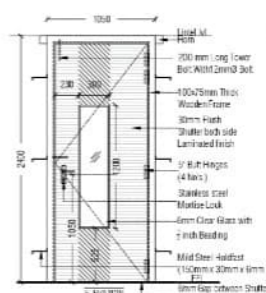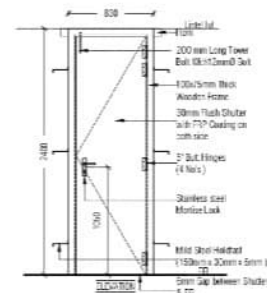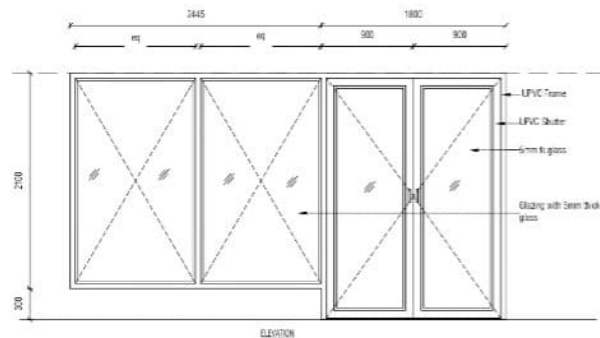

Architects & Planners
SANKAR & ASSOCIATES
 77, Sengupta Street,
 Ram Nagar,
 Coimbatore 641009
 Ph: 0422 2230890
 email: admin@sankarasociates.in

- This drawing is to be studied in conjunction with the drawings of structural and other related service consultants drawing.
- In the event of discrepancies between the drawing and site condition, the architect shall be intimated about the same before commencing work.
- All dimensions are in feet and inches. Written dimensions shall precede the scaled dimensions.

This drawing and its contents are Intellectual Property of **Sankar & Associates** and shall not be reproduced in any manner without the prior written consent of the firm.

Sl. No.	Rev.	Description	Date
1	01	AS PER IFC DRAWING	02/04/2019
2	02	AS PER IFC DRAWING	02/04/2019
3	03	AS PER IFC DRAWING	02/04/2019
4	04	AS PER IFC DRAWING	02/04/2019
5	05	AS PER IFC DRAWING	02/04/2019
6	06	AS PER IFC DRAWING	02/04/2019
7	07	AS PER IFC DRAWING	02/04/2019
8	08	AS PER IFC DRAWING	02/04/2019

Drawn by:

Project Name
21-PIA-01

Project Type

FACTORY BUILDING

Client

CKD BY: A S K
 APP BY: SGS

Project

DAY CARE & FIRST AID CENTRE

Working Title
JOINERY DETAIL





M/S GDIZ - HOME TEXTILES UNIT
 AT COTONOU, BENIN

Working Drawing

AR-201

0

0

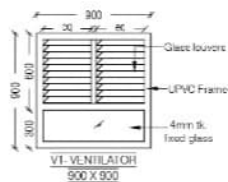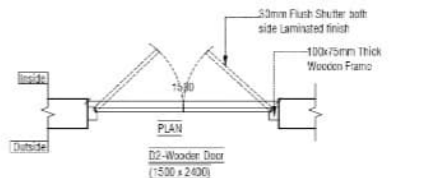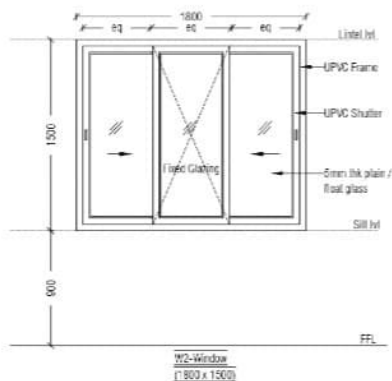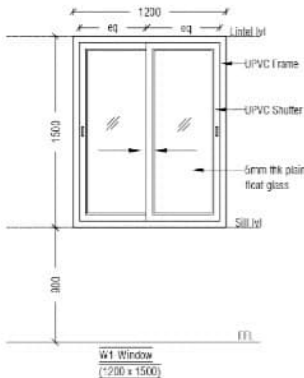

JANUARY SCHEDULE			
S/N	AS	DESCRIPTION	SIZE
1	D1	DOOR	1350 X 2400 MM
2	D2	DOUB F DOOR	1500 X 2400 MM
3	TD	TOILET DOOR	850 X 2400 MM
4	W1	WINDOW	1200 X1500 MM
5	W2	WINDOW	1800 X1500 MM
6	V1	VENTILATOR	900 X 900 MM

- This drawing is to be studied in conjunction with the drawings of Structural and other related service consultants drawing.
- In the event of discrepancies between the drawing and site condition the architect shall be intimated about the same before commencing work.
- All dimensions are in feet and inches. Written dimensions shall precede the scaled dimensions.

This drawing and its contents are Intellectual Property of Sankar & Associates and shall not be reproduced in any manner without the prior written consent of the firm.

			Project Number =	SCALE: HTS
			Project Type FACTORY BUILDING	DATE:
			Client	DRN BY: -
				CKD BY: G P
				APP BY: A S K
			Project	Title
No.	Description	Date	M/S GOZ HOME TEXTILE UNIT @ COYINDURAHIN	JOINERY SCHEDULE
Revision Schedule				SCHEME DRAWING
				Drawing No. Rev. No. Drawing I.S. Rev. No.

CRITICAL OVERVIEW :

MY EXPERIENCE IN SANKAR & ASSOCIATES WAS GREAT AND VERY PRODUCTIVE. IT WAS MY PLEASURE TO BE A PART OF THEIR FAMILY AND TO WORK WITH THEIR TEAM. IN THIS OPPORTUNITY OF MY INTERNSHIP, I HAVE LEARNT MANY NEW THINGS. I HAVE GOT TO UNDERSTAND THE PRACTICAL KNOWLEDGE OF THE PROJECT, HOW THE FIRM WORKS AND HOW THINGS ARE CO-ORDINATED BETWEEN DIFFERENT DEPARTMENTS. WORKING WITH DIFFERENT PEOPLE. I GOT TO LEARN MANY NEW CAD SKILLS. ALSO BY WORKING IN DIFFERENT PROJECTS, I GOT DIFFERENT PERSPECTIVES OF DESIGNING. IT WAS A GREAT PLATFORM FOR LEARNING.