



# SATHYABAMA

INSTITUTE OF SCIENCE AND TECHNOLOGY  
(DEEMED TO BE UNIVERSITY)

**Accredited with “A” grade by NAAC | 12B Status by UGC | Approved by AICTE**

Jeppiaar Nagar, Rajiv Gandhi Salai, Chennai – 600 119

[www.sathyabama.ac.in](http://www.sathyabama.ac.in)

SCHOOL OF BUILDING AND ENVIRONMENT

**DEPARTMENT OF ARCHITECTURE**

PRACTICAL TRAINING PORTFOLIO (SAR4063)

**DEC 2022**

Name of the Student : G.SAI SARATH SANTHOSH

Batch : 2019 - 2024

Reg No. : 39210022

Semester : VII



# SATHYABAMA

INSTITUTE OF SCIENCE AND TECHNOLOGY  
(DEEMED TO BE UNIVERSITY)

Accredited with "A" grade by NAAC | 12B Status by UGC | Approved by AICTE

Jeppiaar Nagar, Rajiv Gandhi Salai, Chennai – 600 119

[www.sathyabama.ac.in](http://www.sathyabama.ac.in)

SCHOOL OF BUILDING AND ENVIRONMENT

DEPARTMENT OF ARCHITECTURE

## VIVA-VOCE EXAMINATION

This is to certify that the practical training SAR 4063 is the work of **G.SAI SARATH SANTHOSH** who had undergone training in **DESIGN EYE ARCHITECTS** and has been monitored by the continuous assessment during JUNE 2022 to NOVEMBER 2022.

A handwritten signature in green ink, appearing to read 'Devyani Gangopadhyay'.

Dr. Devyani Gangopadhyay  
**DEAN**

Submitted for Viva voce Examination held on 15-12-2022

A handwritten signature in blue ink.

**Internal Examiner**

A handwritten signature in black ink, appearing to read 'KK G...'.

**External Examiner**



# **SATHYABAMA**

**INSTITUTE OF SCIENCE AND TECHNOLOGY  
(DEEMED TO BE UNIVERSITY)**

**Accredited with "A" grade by NAAC | 12B Status by UGC | Approved by AICTE**

**Jeppiaar Nagar, Rajiv Gandhi Salai, Chennai – 600 119**

**[www.sathyabama.ac.in](http://www.sathyabama.ac.in)**

## **DECLARATION**

I, **G.SAI SARATH SANTHOSH**, here by declaring that the Training Report **JUNE 2022 to NOVEMBER 2022** done by me under the guidance of **Ar.SAI KRISHNA REDDY B** is submitted in partial fulfillment of the requirements for the completion of a practical training session.

DATE : 13-12-2022

PLACE : HYDERABAD



SIGNATURE OF CANDIDATE

## **ACKNOWLEDGEMENT**

I am pleased to acknowledge my sincere thanks to the Board **of Management of SATHYABAMA** for their kind encouragement in doing this practical training and for completing it successfully. I am grateful to them.

I convey my thanks to **Dr. Devyani Gangopadhyay**, Dean, School of Building and Environment and **Ar.Sarath Chandra Kanth**, Design Chair, Department of Architecture for having been a constant source of support and encouragement.

I wish to express my thanks to all Teaching and Non-teaching staff members of the Department who were helpful in many ways for the completion of the project.

I also wish to thank **Ar.SAI KRISHNA REDDY B** , for the experience of interning at their firm.





**Date: 13, June, 2022.**  
No-1347, Rd Number 68, Jubilee Hills,  
Hyderabad, Telangana-500033.

### CONFIRMATION LETTER

**TO**  
**Dr.Devyani Gangopadhyay**  
**Dean, School of Building and Environment,**  
**Sathyabama Institute of Science and Technology,**  
**Chennai, Tamilnadu.**

We from **Design Eye Architects** are confirming the internship offer for **MR. GATAKALA SAI SARATH SANTHOSH (39210022)**, Student of **4<sup>th</sup> Year (7<sup>th</sup> Semester)**, B.Arch Programme from **SATHYABAMA INSTITUTE OF SCIENCE & TECHNOLOGY, CHENNAI**. from **14<sup>th</sup> June 2022**. We have recieved the Bonafide letter.

Thanks & Regards,

  
**Ar. Sai Krishna Bommarreddy**  
**COA No: CA/2013/62247,**  
**(Principal Architect),**  
**Design Eye Architects, Hyderabad.**



**Date: 14, June, 2022.**  
No-1347, Rd Number 68, Jubilee Hills,  
Hyderabad, Telangana-500033.

### CERTIFICATE OF JOINING

This is to certify that **Mr. GATAKALA SAI SARATH SANTHOSH (39210022)**, **STUDENT OF 4<sup>TH</sup> YEAR (7<sup>TH</sup> SEMESTER) B.ARCH PROGRAMME** from **SATHYABAMA INSTITUTE OF SCIENCE & TECHNOLOGY, CHENNAI**. Has joined this office for internship as part of academic curriculum on **14/06/2022**. He will continue to work for a minimum span of **90 working days**. He will be permitted to work towards satisfactory completion of the training requirements which he has shown to us. He will be allowed to use the copies of drawings for purely academic purpose of his report and Viva-Voce.

  
**Ar. Sai Krishna Bommarreddy**  
**COA No: CA/2013/62247,**  
**(Principal Architect),**  
**Design Eye Architects, Hyderabad.**

**DEPARTMENT OF ARCHITECTURE**

**PROFESSIONAL PRACTICAL TRAINING REPORT 2022**

(Continuous progress report of the trainee architect for the period of One month in the office to submitted to HOD by the Trainee in Charge of the Organization)

1. Name of the office / organization : DESIGN EYE ARCHITECTS
2. Address & Contact Number : NO-1347 ; Rd No-68 ; Jubilee Hills ; Hyderabad
3. Name of the student : GATAKALA SAI SARATHI SANTHOSH
4. Duration : From 14/06/2022 To 14/07/2022
5. Total No. of days : 26 (WORKING DAYS)

**6. Evaluation of Performance criteria shall be on**

\* Note: Kindly grade the student as per his/her overall performance in the office during the assessment month which will be converted to the allotted 90 marks by the department.

| Description of works                       | Excellent | Good | Fair | Poor | NA |
|--------------------------------------------|-----------|------|------|------|----|
| Understanding of office culture            |           |      | ✓    |      |    |
| Participation in the office                |           |      | ✓    |      |    |
| Reading of drawings                        |           | ✓    |      |      |    |
| Presentation Techniques                    |           |      | ✓    |      |    |
| Model making works                         |           |      | ✓    |      | ✓  |
| Understanding of construction details      |           |      | ✓    |      |    |
| Drafting Skills (Manual / Computer)        |           | ✓    |      |      |    |
| Site Supervision / Discussion with clients |           |      |      |      | ✓  |
| Adherence to Time schedule                 |           |      | ✓    |      |    |
| Other computer skills                      |           |      | ✓    |      |    |
| File and Office Maintenance                |           | ✓    |      |      |    |
| Coordination with other consultants        |           |      |      |      | ✓  |
| <b>Overall Grading*</b>                    | 70        |      |      |      |    |

(A - 90, B - 80, C - 70, D - 60, E - 50)

7. Any other Remarks : \_\_\_\_\_

8. Signature of the:  
Head of the Office  
/ Organization  
(With Seal)







# SATHYABAMA

INSTITUTE OF SCIENCE AND TECHNOLOGY  
(DEEMED TO BE UNIVERSITY)

Accredited "A" Grade by NAAC | 12B Status by UGC | Approved by AICTE

www.sathyabama.ac.in

DEPARTMENT OF ARCHITECTURE

## PROFESSIONAL PRACTICAL TRAINING REPORT 2022

(Continuous progress report of the trainee architect for the period of One month in the office to submitted to HOD by the Trainee in Charge of the Organization)

1. Name of the office / organization : DESIGN EYE ARCHITECTS
2. Address & Contact Number : NO-1347 ; Rd No -68; Jubilee Hills ; Hyderabad  
CO NO : 8297434434
3. Name of the student : GATAKALA SAI SARATH SANTHOSH
4. Duration : From 15/07/2022 To 11/08/2022
5. Total No. of days : 22 (WORKING DAYS)

### 6. Evaluation of Performance criteria shall be on

\* Note: Kindly grade the student as per his/her overall performance in the office during the assessment month which will be converted to the allotted 90 marks by the department.

| Description of works                       | Excellent | Good | Fair | Poor | NA |
|--------------------------------------------|-----------|------|------|------|----|
| Understanding of office culture            |           | ✓    |      |      |    |
| Participation in the office                |           | ✓    |      |      |    |
| Reading of drawings                        |           |      | ✓    |      |    |
| Presentation Techniques                    |           |      | ✓    |      |    |
| Model making works                         |           |      |      |      | ✓  |
| Understanding of construction details      |           |      | ✓    |      |    |
| Drafting Skills (Manual / Computer)        |           |      | ✓    |      |    |
| Site Supervision / Discussion with clients |           |      |      |      | ✓  |
| Adherence to Time schedule                 |           |      | ✓    |      |    |
| Other computer skills                      |           |      | ✓    |      |    |
| File and Office Maintenance                |           | ✓    |      |      |    |
| Coordination with other consultants        |           |      |      |      | ✓  |
| Overall Grading*                           | 7.2       |      |      |      |    |

(A - 9.0, B - 8.0, C - 7.0, D - 6.0, E - 5.0)



# SATHYABAMA

INSTITUTE OF SCIENCE AND TECHNOLOGY  
(DEEMED TO BE UNIVERSITY)

Accredited "A" Grade by NAAC | 12B Status by UGC | Approved by AICTE

www.sathyabama.ac.in

7. Any other Remarks : ————

8. Signature of the:  
Head of the Office  
/ Organization  
(With Seal)





SATHYABAMA

INSTITUTE OF SCIENCE AND TECHNOLOGY

(DEEMED TO BE UNIVERSITY)

Accredited "A" Grade by NAAC | 12B Status by UGC | Approved by AICTE

www.sathyabama.ac.in

DEPARTMENT OF ARCHITECTURE

PROFESSIONAL PRACTICAL TRAINING REPORT 2022

(Continuous progress report of the trainee architect for the period of One month in the office to submitted to HOD by the Trainee in Charge of the Organization)

1. Name of the office / organization : DESIGN EYE ARCHITECT'S.
2. Address & Contact Number : NO-1347, Rd No: 68, Jubilee Hills, Hyderabad 500030
3. Name of the student : GATAKALA . SAI SARATH SANTHOSH
4. Duration : From 12/08/2022 To 12/09/2022
5. Total No. of days : 17 (working days).

6. Evaluation of Performance criteria shall be on

\* Note: Kindly grade the student as per his/her overall performance in the office during the assessment month which will be converted to the allotted 90 marks by the department.

| Description of works                       | Excellent | Good | Fair | Poor | NA      |
|--------------------------------------------|-----------|------|------|------|---------|
| Understanding of office culture            | ✓         |      |      |      |         |
| Participation in the office                | ✓         |      |      |      |         |
| Reading of drawings                        |           | ✓    |      |      |         |
| Presentation Techniques                    | ✓         |      |      |      |         |
| Model making works                         |           |      |      |      | - N.A - |
| Understanding of construction details      |           | ✓    |      |      |         |
| Drafting Skills (Manual / Computer)        |           | ✓    |      |      |         |
| Site Supervision / Discussion with clients |           | ✓    |      |      |         |
| Adherence to Time schedule                 | ✓         |      |      |      |         |
| Other computer skills                      | ✓         |      |      |      |         |
| File and Office Maintenance                | ✓         |      |      |      |         |
| Coordination with other consultants        |           |      | ✓    |      |         |
| Overall Grading*                           | B         |      |      |      |         |

(A - 90, B - 80, C - 70, D - 60, E - 50)



SATHYABAMA

INSTITUTE OF SCIENCE AND TECHNOLOGY

(DEEMED TO BE UNIVERSITY)

Accredited "A" Grade by NAAC | 12B Status by UGC | Approved by AICTE

www.sathyabama.ac.in

7. Any other Remarks :

8. Signature of the:  
Head of the Office  
/ Organization  
(With Seal)

  
DESIGN EYE ARCHITECTS  
HYD





# SATHYABAMA

INSTITUTE OF SCIENCE AND TECHNOLOGY

[DEEMED TO BE UNIVERSITY]

Accredited "A" Grade by NAAC | 12B Status by UGC | Approved by AICTE

www.sathyabama.ac.in

DEPARTMENT OF ARCHITECTURE

## PROFESSIONAL PRACTICAL TRAINING REPORT 2022

(Continuous progress report of the trainee architect for the period of One month in the office to submitted to HOD by the Trainee in Charge of the Organization)

1. Name of the office / organization : DESIGN EYE ARCHITECTS
2. Address & Contact Number : NO-1347, Rd NO-68, Jubilee Hills, Hyderabad  
CO-NO-8297434434
3. Name of the student : GATAKALA SAI SARATH SANITHOSH
4. Duration : From 13/09/2022 To 10/10/2022
5. Total No. of days : 24 (WORKING DAYS)

### 6. Evaluation of Performance criteria shall be on

\* Note: Kindly grade the student as per his/her overall performance in the office during the assessment month which will be converted to the allotted 90 marks by the department.

| Description of works                       | Excellent | Good | Fair | Poor | NA |
|--------------------------------------------|-----------|------|------|------|----|
| Understanding of office culture            |           | ✓    |      |      |    |
| Participation in the office                |           | ✓    |      |      |    |
| Reading of drawings                        |           | ✓    |      |      |    |
| Presentation Techniques                    |           | ✓    |      |      |    |
| Model making works                         |           | ✓    |      |      |    |
| Understanding of construction details      |           | ✓    |      |      |    |
| Drafting Skills (Manual / Computer)        |           | ✓    |      |      |    |
| Site Supervision / Discussion with clients |           | ✓    |      |      |    |
| Adherence to Time schedule                 |           | ✓    |      |      |    |
| Other computer skills                      |           | ✓    |      |      |    |
| File and Office Maintenance                |           | ✓    |      |      |    |
| Coordination with other consultants        |           | ✓    |      |      |    |
| Overall Grading*                           | 8-0       |      |      |      |    |

(A-90, B-80, C-70, D-60, E-50)



# SATHYABAMA

INSTITUTE OF SCIENCE AND TECHNOLOGY


[DEEMED TO BE UNIVERSITY]

Accredited "A" Grade by NAAC | 12B Status by UGC | Approved by AICTE

www.sathyabama.ac.in

### 7. Any other Remarks :

### 8. Signature of the: Head of the Office / Organization (With Seal)

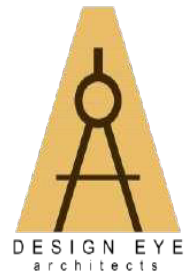

## WORK DAIRY


| S.NO | DATE       | WORK DONE                                                                                                   |
|------|------------|---|
| 1.   | 14-06-2022 | DONE ELEVATIONS IN DETAIL FOR BEDROOM IN AUTOCAD<br>STARTED 3D INTERIOR MODELING [ SARK VILLA ]             |
| 2.   | 15-06-2022 | DONE CORRECTIONS IN ROOM DESIGNING IN AUTOCAD<br>DONE 3D INTERIOR MODELING FOR CROCKERY UNIT [ SARK VILLA ] |
| 3.   | 16-06-2022 | DONE WEST FACING MOKILA EXTERIOR WALLS AND WINDOWS<br>STARTED INTERIOR MASTER BEDROOM                       |
| 4.   | 17-06-2022 | DONE INTERIOR MASTER BEDROOM<br>STARTED PHOTOSHOP 3 <sup>RD</sup> PLAN PRESENTATION                         |
| 5.   | 18-06-2022 | LEAVE   |
| 6.   | 19-06-2022 | SUNDAY   |
| 7.   | 20-06-2022 | STARTED 2D ELEVATIONS [ V27 ]<br>STARTED RECONSTRUCTION PLAN CORRECTIONS                                    |
| 8.   | 21-06-2022 | DONE RECONSTRUCTION CORRECTIONS AND JOINERY DETAILS<br>STARTED INTERIOR BEDROOM WALL DESIGNING              |
| 9.   | 22-06-2022 | DONE INTERIOR BEDROOM FULL<br>STARTED ANOTHER ROOM INTERIOR                                                 |
| 10.  | 23-06-2022 | STARTED CHILDRENS INTERIOR ROOM DESIGNING                                                                   |
| 11.  | 24-06-2022 | ONE TOTAL 3 BEDROOMS INTERIORS<br>STARTED SUJATHA HOSTEL MODIFICATIONS                                      |
| 12.  | 25-06-2022 | DONE MODIFICATIONS IN ELECTRICAL LAYOUT AND PRESENTATION                                                    |
| 13.  | 26-06-2022 | SUNDAY   |
| 14.  | 27-06-2022 | DONE SUJATHA HOSTEL NON – ELECTRICAL LAYOUT AND MODIFICATIONS<br>IN PLUMBING                                |
| 15.  | 28-06-2022 | DONE SANJEEV REDDY INTERIOR FIRST FLOOR BEDROOM                                                             |
| 16.  | 29-06-2022 | PRASAD REDDY INTERIOR STARTED BEDROOM DESIGNING                                                             |
| 17.  | 30-06-2022 | DONE PRASAD REDDY INTERIOR LIVING AREA                                                                      |

FROM: 14-06-2022 to 10-10-2022,

MONTH: JUNE – OCTOBER


Student Name: G.SAI SARATH SANTHOSH,

REG NO: 39210022.

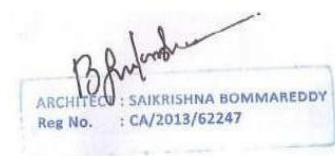


Design Eye Architects.


| S.NO | DATE       | WORK DONE   |
|------|------------|---|
| 1.   | 01-07-2022 | PRASAD REDDY INTERIOR STUDY AND PROPOSAL OF WHOLE BUILDING WITH A THEME AND DONE PRESENTATION OF THE DATA GATHERED.             |
| 2.   | 02-07-2022 | STARTED WEST FACE MOKHILA INTERIOR WORKING DWGS AND CORRECTIONS OF PRASAD REDDY INTERIOR PROPOSAL THEME                         |
| 3.   | 03-07-2022 | SUNDAY   |
| 4.   | 04-07-2022 | DONE WEST FACE MOKHILA INTERIOR WORKING DRAWINGS FOR LIVING AREA AND MASTER BEDROOM                                             |
| 5.   | 05-07-2022 | DONE CORRECTIONS OF WEST FACE MOKHILA INTERIOR WORKING DWGS AND SECTIONS OF EACH DETAILS                                        |
| 6.   | 06-07-2022 | DONE CORRECTIONS AND UPDATION OF WEST FACE MOKILA AND MODIFICATIONS IN SECTION DETAILS                                          |
| 7.   | 07-07-2022 | DONE WARDRODE ELEVATION AND INNER SECTIONS OF WEST FACE MOKILA INTERIOR WORKING DRAWINGS                                        |
| 8.   | 08-07-2022 | DONE 2 <sup>ND</sup> FLOOR ELEVATIONS OF WEST FACE MOKHILA WORKING DWGS<br>FINAL CHECKING OF MOKHILA AND CORRECTIONS            |
| 9.   | 09-07-2022 | DONE GATE ELEVATION DETAIL AND SECTION FOR ZAHERABAD P156.                                                                      |
| 10.  | 10-07-2022 | SUNDAY   |
| 11.  | 11-07-2022 | STARTED MYTRINAGAR 2 INTERIOR WORKING DRAWINGS AND COMPLETED LIVING AREA AND BEDROOM 1                                          |
| 12.  | 12-07-2022 | STARTED HOME THEATRE OF MYTRINAGAR 2 INTERIOR WORKING DRAWINGS AND DONE 3 ELEVATIONS OF HOME THEATRE                            |
| 13.  | 13-07-2022 | DONE SECTIONAL DETAILS OF HOME THEATRE AND COMPLETED COURTYARD SITOUT ELEVATION OF MYTRINAGAR 2 INTERIOR WORKING DRAWINGS       |
| 14.  | 14-07-2022 | STARTED WARDRODE ELEVATION AND INTERNAL SECTION OF WARDROBE AND<br>STARTED 3D MODELLING FOR DESIGNING WARDROBES OF MYTRINAGAR 2 |
| 15.  | 15-07-2022 | STARTED INTERIOR WORKING DRAWINGS OF THIRD FLOOR AND COMPLETED COURTYARD DESTAILING TOO                                         |
| 16.  | 16-07-2022 | COMPLETED MYTRINAGAR 2 THIRD FLOOR BEDROOMS AND LAYOUTS PLOTTING ARRANGEMENTS OF WEST FACE MOKHILA                              |
| 17.  | 17-07-2022 | SUNDAY   |
| 18.  | 18-07-2022 | LEAVE   |
| 19.  | 19-07-2022 | DONE MACHABOLARAM GATE OPTIONS                                                                                                  |
| 20.  | 20-07-2022 | DONE PRASAD REDDY INTERIORS   |
| 21.  | 21-07-2022 | WEST FACING MOKILA LANDSCAPE DESIGNING OPTION-2                                                                                 |
| 22.  | 22-07-2022 | DONE MYTHRI NAGAR-2 WARDROBES 2D WORKING DRAWINGS<br>STARTED 3D DESIGNING WARDROBES                                             |
| 23.  | 23-07-2022 | MYTHRI NAGAR-2 WARDROBES 3D UPDATION                                                                                            |
| 24.  | 24-07-2022 | SUNDAY   |
| 25.  | 25-07-2022 | DONE RENDERING FOR THE WARDROBES OF MYTRINAGAR – 02<br>STARTED HOSPITAL GROUND FLOOR PLAN CORRECTIONS AND UPDATION              |
| 26.  | 26-07-2022 | DONE HOSPITAL GROUND FLOOR AND FIRST FLOOR PLAN CORRECTIONS WITH SECTIONS.                                                      |
| 27.  | 27-07-2022 | STARTED 3D DESIGNING OF MAYURINAGAR – 02 ( GIRL BEDROOM )                                                                       |
| 28.  | 28-07-2022 | STARTED 3D TOILETS FOR SUBISHI FOREST EDGE                                                                                      |
| 29.  | 29-07-2022 | DONE 3D TOILETS FOR SUBISHI FOREST EDGE                                                                                         |
| 30.  | 30-07-2022 | DONE CORRECTIONS AND UPDATION FOR SUBHISHI FOREST EDGE – TOILETS                                                                |
| 31.  | 31-07-2022 | SUNDAY   |

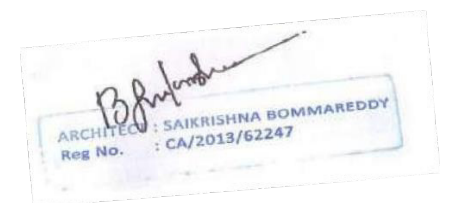

| S.NO | DATE       | WORK DONE   |
|------|------------|---|
| 1.   | 01-08-2022 | SELECTIONS OF TILES FOR TOILETS – [ QUTONE , KAJARIA ] & STARTED MAYURI NAGAR -2 TILE LAYOUT                                                     |
| 2.   | 02-08-2022 | COMPLETED SUBISHI TOILETS WITH RENDERINGS   |
| 3.   | 03-08-2022 | DONE MAYURI NAGAR – 2 TILE LAYOUT FOR LIVING , BEDROOMS FOR GROUND , FIRST & TERRACE FLOOR.                                                      |
| 4.   | 04-08-2022 | DONE MAYURI NAGAR – 2 TOILET LAYOUT   |
| 5.   | 05-08-2022 | DONE MAYURI NAGAR – 2 TOILET ELEVATIONS AND CHECKES AND UPDATED CORRECTIONS FOR SENTINI HOSPITAL                                                 |
| 6.   | 06-08-2022 | DONE MYTRI AVASA KITCHEN WORKING DRAWINS.   |
| 7.   | 07-08-2022 | SUNDAY   |
| 8.   | 08-08-2022 | LEAVE   |
| 9.   | 09-08-2022 | DONE PRAFUL DUPLEX BEDROOM 2 – 3D   |
| 10.  | 10-08-2022 | STARTED STUDY ROOM WALL PANELLING – 3D   |
| 11.  | 11-08-2022 | STARTED RENDERING FOR PRAFUL DUPLEX BEDROOM 2<br>DONE STUDY ROOM OF PRAFUL DUPLEX.                                                               |
| 12.  | 12-08-2022 | STARTED CHANGES IN STUDY ROOM OF PRAFUL DUPLEX<br>DONE MYTRI AVASA KITCHEN – 3D                                                                  |
| 13.  | 13-08-2022 | DONE MODIFICATIONS FOR KITCHEN OF MYTRI AVASA – 3D                                                                                               |
| 14.  | 14-08-2022 | SUNDAY   |
| 15.  | 15-08-2022 | HOLIDAY   |
| 16.  | 16-08-2022 | SICK LEAVE   |
| 17.  | 17-08-2022 | SICK LEAVE   |
| 18.  | 18-08-2022 | SICK LEAVE   |
| 19.  | 19-08-2022 | SICK LEAVE   |
| 20.  | 20-08-2022 | SICK LEAVE   |
| 21.  | 21-08-2022 | SUNDAY   |
| 22.  | 22-08-2022 | DONE NARASIMHA REDDY TERRACE FLOOR STAIRCASE PLAN AND SECTION<br>AND SHEET SETTING FOR SET OF DRAWINGS                                           |
| 23.  | 23-08-2022 | STARTED NARASIMHA REDDY WALL ELECTRICAL – ON PROCESS                                                                                             |
| 24.  | 24-08-2022 | DONE NARASIMHA REDDY WALL ELECTRICAL AND STARTED CORRECTIONS OF WALL ELECTRICAL                                                                  |
| 25.  | 25-08-2022 | DONE NARASIMHA REDDY WALL ELECTRICAL WITH CORRECTIONS FOR ALL FLOORS.                                                                            |
| 26.  | 26-08-2022 | DONE NARASIMHA REDDY WOOD BOQ , SANJEEV REDDY WOOD BOQ                                                                                           |
| 27.  | 27-08-2022 | DONE SURRENDER REDDY FLOORING – TILE LAYOUT FOR BEDROOMS AND BATHROOMS<br>DONE PLUMBING FOR SRI MYTRI AVASA                                      |
| 28.  | 28-08-2022 | MYTHRI NAGAR SITE VISIT   |
| 29.  | 29-08-2022 | DONE MODIFICATIONS IN SRI MYTRI AVASA PLUMBING<br>DONE CORRECTIONS IN GATE DETAIL NARASIMHA REDDY                                                |
| 30.  | 30-08-2022 | DONE NARASIMHA REDDY GATE SECTIONAL DETAILS CORRECTIONS<br>DONE PRASAD REDDY – 2 WOOD BOQ QUANTITY<br>DONE CHANGES IN CHARVITA MEADOWS – PLOT154 |
| 31.  | 31-08-2022 | HOLIDAY   |

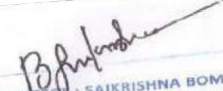  
 ARCHITECT : SANKRISHNA BOMMARREDDY  
 Reg No. : CA/2013/62247

| S.NO | DATE       | WORK DONE   |
|------|------------|---|
| 1.   | 01-09-2022 | LEAVE   |
| 2.   | 02-09-2022 | LEAVE   |
| 3.   | 03-09-2022 | LEAVE   |
| 4.   | 04-09-2022 | SUNDAY   |
| 5.   | 05-09-2022 | STARTED NAGESHWAR REDDY PUJA DESIGN 2D CORRECTIONS & 3D                                                         |
| 6.   | 06-09-2022 | DONE NAGESWHAR REDDY PUJA DESIGN &<br>RENDER & WORKING DRAWINGS,<br>NARASIMHA REDDY RENDERS                     |
| 7.   | 07-09-2022 | DONE VENU GOPAL REDDY RENDERS & MY HOME ANKURA LANDSCAPE CONCEPTUAL AND 2D STARTED                              |
| 8.   | 08-09-2022 | DONE MY HOME ANKURA LANDSCAPE                                                                                   |
| 9.   | 09-09-2022 | DONE MY HOME ANKURA LANDSCAPE UPDATION<br>WEST MAREDPALLY-RENDERS                                               |
| 10.  | 10-09-2022 | HOLIDAY   |
| 11.  | 11-09-2022 | SUNDAY   |
| 12.  | 12-09-2022 | DONE SURRENDER REDDY INTERIOR WORKING DRAWINGS & SHEET SETTING [PLOTING]                                        |
| 13.  | 13-09-2022 | DONE WEST MAREDPALLY INTERIORS [ DRAWING ROOM & CHILDREN BEDROOM ]                                              |
| 14.  | 14-09-2022 | DONE MODIFICATION FOR DRAWING ROOM AND NEW OPTION FOR CHILDREN ROOM                                             |
| 15.  | 15-09-2022 | STARTED MY HOME ANKURA TOTAL MODIFICATION AND CHANGES FOR LANDSCAPE                                             |
| 16.  | 16-09-2022 | DONE MY HOME ANKURA LANDSCAPE & DONE RENDERS FOR P43 VASANTHA VALLEY                                            |
| 17.  | 17-09-2022 | DONE LUMION RENDERS FOR 1 <sup>ST</sup> FLOOR FOR VASANTHA VALLEY                                               |
| 18.  | 18-09-2022 | COMPLETED WHOLE RENDERS FOR P43 – VASANTHA VALLEY PROJECT                                                       |
| 19.  | 19-09-2022 | DONE PHANINDRA KUMAR ELEVATION RENDERS                                                                          |
| 20.  | 20-09-2022 | DONE KITCHEN RENDERS FOR VASANTHA VALLEY & RENDERS FOR MY HOME ANKURA                                           |
| 21.  | 21-09-2022 | DONE KITCHEN CORRECTIONS AND RENDERS FOR KITCHEN COURTYARD &STAIRCASE                                           |
| 22.  | 22-09-2022 | STARTED MAYURI NAGAR – 2 HOME THEATER                                                                           |
| 23.  | 23-09-2022 | DONE MAYURI NAGAR – 2 HOME THEATERS AND RENDERS TOO & STARTED ONE MORE<br>OPTION FOR HOME THEATER & LIVING AREA |
| 24.  | 24-09-2022 | DONE ELEVATION WALK THROUGH – SIDDIPET & STARTED SIDDIPET EAST & WEST FACE<br>INTERIORS                         |
| 25.  | 25-09-2022 | SUNDAY   |
| 26.  | 26-09-2022 | DONE SIDDIPET EAST & WEST FACE INTERIORS WITH WALK THROUGH                                                      |
| 27.  | 27-09-2022 | DONE WALKTHROUGH – EAST & WEST FACE INTERIORS                                                                   |
| 28.  | 28-09-2022 | DONE HOME THEATER OPTION WITH RENDERS FOR MAYURI NAGAR – 2                                                      |
| 29.  | 29-09-2022 | DONE RENDERS FOR PHANINDRA KUMAR – STLIT FLOOR OFICE ROOM &<br>DONE RENDERS FOR LIVING AREA OF MAYURI NAGAR – 2 |
| 30.  | 30-09-2022 | STARTED PHANINDRA KUMAR – MASTER BEDROOM                                                                        |

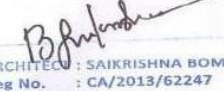  
 ARCHITECT : SANKRISHNA BOMMARREDDY  
 Reg No. : CA/2013/62247





### COMPLETION CERTIFICATE

This is to Certify **Mr. GATAKALA SAI SARATH SANTHOSH** having reg no. **(39210022)**, Student of **4<sup>th</sup> Year (7<sup>th</sup> Semester)**, B.Arch Programme from **SATHYABAMA INSTITUTE OF SCIENCE & TECHNOLOGY, CHENNAI**. Joined this Office as an Architectural Trainee on **14<sup>th</sup> JUNE 2022**. He has worked with us for a period of **14<sup>th</sup> JUNE 2022 to 10<sup>th</sup> OCTOBER 2022, (90 working days)** & has worked towards excellent completion of the training requirements which he has shown to us. His work's Include's Designing, Working Drawing's, 3d Modelling, 3d Rendering, 3d Walkthrough's, Planning, Presentation, Documentation and Site Visit's. He will be allowed to use the copies of drawing for purely academic purpose of his report and viva-voce.

  
**Ar. Sai Krishna Bommarreddy**  
**COA No: CA/2012/62247,**  
**(Principal Architect),**  
**Design Eye Architects, Hyderabad.**



# TABLE OF CONTENTS

| CHAPTER NO. | TITLE                             | PAGE NO: |
|-------------|-----------------------------------|----------|
| I.1         | ABOUT THE FIRM                    | I        |
| I.2         | WEST FACE MOKHILA                 | 2 – 9    |
| I.3         | NARASIMHA REDDY RESIDENCE         | 10 – 21  |
| I.4         | MAYURI NAGAR – II                 | 22 – 28  |
| I.5         | P <sub>43</sub> – VASANTHA VALLEY | 29 – 33  |
| I.6         | MY HOME ANKURA                    | 34 – 39  |
| I.7         | PRASAD REDDY – II                 | 40 – 43  |
| I.8         | CRITICAL OVERVIEW                 |          |

DESIGN EYE ARCHITECTS is a team lead by the Principal Architect, Ar. Sai Krishna Reddy, who is a post-graduate from SPA, Vijayawada , holding a master's degree in M. Planning (Urban) and has graduated from JNAFAU (B.Arch), Hyderabad.

Located in Jubille hills , Hyderabad , & has worked on 150+ multi-disciplinary projects keeping his clients content with his creative ideologies.

Established in 2013 by Ar. Sai Krishna Reddy . This Firm offers Planning, Interior Designing, Urban Design, Renovation & Project Management.

“INTERIOR DESIGNING IS THE ART AND SCIENCE WHICH ENHANCES YOUR MIND”

# WEST FACE MOKHILA

WORKING DRAWINGS  
DESIGN  
INTERIORS  
RENDERS

*B. Srinivas*  
ARCHITECT : SAIKRISHNA BOMMAREDDY  
Reg No. : CA/2013/62247





MASTER BEDROOM



CHILDREN BEDROOM

|                                                                          |  |   |  |           |  |                   |             |   |      |                                                                                          |  |                                                                                       |                                           |
|--------------------------------------------------------------------------|--|---|--|-----------|--|-------------------|-------------|---|------|------------------------------------------------------------------------------------------|--|---------------------------------------------------------------------------------------|-------------------------------------------|
| PROJECT TITLE:<br><b>WEST FACE MOKHILA</b>                               |  | THIS DRAWING IS THE PROPERTY OF DESIGN EYE ARCHITECTS NO PART OF THE DRAWING MAY BE REPRODUCED IN ANY MANNER WHAT SO EVER WITHOUT WRITTEN PERMISSION FROM DESIGN EYE ARCHITECTS.   |  | REVISIONS |  | SIGNATURES :      |             | ARCHITECTS:<br> <b>DESIGN EYE</b><br>ARCHITECTS & INTERIOR DESIGNERS<br><br>ARCHITECT : SAIKRISHNA BOMMAREDDY<br>Reg No. : CA/2013/62247 |      | DRAWING TITLE :<br><b>INTERIORS</b>                                                      |  |  |                                           |
| CLIENT<br><b>Mr.Srikanth</b>                                             |  | NOTES :<br>1. ALL DIMENSIONS ARE IN FEET UNLESS OTHERWISE SPECIFIED.<br>2. DO NOT SCALE THE DRAWING REFER TO DIMENSIONS AS INDICATED.<br>3.IF ANY DESCRIPENCY FOUND, CONTRACTOR TO BRING TO THE NOTICE OF THE CONSULTANTS BEFORE EXECUTION.<br>4.THIS DRAWING TO BE READ IN CONJUNCTION WITH RELEVANT ARCHITECTURAL, STRUCTURAL AND OTHER SERVICES GFC DRAWINGS. |  |           |  | PROJECT ARCHITECT |             |   |      | PROJECT CO-ORDINATOR                                                                     |  |                                                                                       | FILE NAME: SS_WEST FACE MOKHILA_INTERIORS |
|                                                                          |  |   |  | S.no      |  | DATE              | DESCRIPTION | DRAWN   | APP. | DRAWN : SANTHOSH                                                                         |  | DATE : 11-Oct-22                                                                      | REV                                       |
|                                                                          |  |   |  |           |  |                   |             |   |      | APPROVED : AR. SAIKRISHNA                                                                |  | SCALE : N.T.S.                                                                        | R-4                                       |
|                                                                          |  |   |  |           |  |                   |             |   |      | JOB No : N.A.                                                                            |  | DRAWING No : N.A.                                                                     |                                           |
| FILE PATH: D:\PORTFOLIO\NARASIMHAI\NARASIMHAREDDY_SET OF DWG\UPDATED.DWG |  |   |  |           |  |                   |             |   |      | SAVE : Tuesday, October 11, 2022 11:07:40 AM PLOT : Monday, November 14, 2022 9:49:51 AM |  | LAST SAVED BY: chila                                                                  |                                           |







CHILDREN BEDROOM

| <p>PROJECT TITLE:</p> <p>WEST FACE MOKHILA</p> |                  | <p>THIS DRAWING IS THE PROPERTY OF DESIGN EYE ARCHITECTS NO PART OF THE DRAWING MAY BE REPRODUCED IN ANY MANNER WHAT SO EVER WITHOUT WRITTEN PERMISSION FROM DESIGN EYE ARCHITECTS.</p> <p>NOTES :</p> <p>1. ALL DIMENSIONS ARE IN FEET UNLESS OTHERWISE SPECIFIED.</p> <p>2. DO NOT SCALE THE DRAWING REFER TO DIMENSIONS AS INDICATED.</p> <p>3. IF ANY DESCRIENCY FOUND, CONTRACTOR TO BRING TO THE NOTICE OF THE CONSULTANTS BEFORE EXECUTION.</p> <p>4. THIS DRAWING TO BE READ IN CONJUNCTION WITH RELEVANT ARCHITECTURAL, STRUCTURAL AND OTHER SERVICES GFC DRAWINGS.</p> |       | <p>REVISIONS</p> <table><thead><tr><th>S.no</th><th>DATE</th><th>DESCRIPTION</th><th>DRAWN</th><th>APP.</th></tr></thead><tbody><tr><td> </td><td> </td><td> </td><td> </td><td> </td></tr><tr><td> </td><td> </td><td> </td><td> </td><td> </td></tr><tr><td> </td><td> </td><td> </td><td> </td><td> </td></tr><tr><td> </td><td> </td><td> </td><td> </td><td> </td></tr><tr><td> </td><td> </td><td> </td><td> </td><td> </td></tr><tr><td> </td><td> </td><td> </td><td> </td><td> </td></tr><tr><td> </td><td> </td><td> </td><td> </td><td> </td></tr></tbody></table> |  | S.no | DATE | DESCRIPTION | DRAWN | APP. |  |  <p>SIGNATURES :</p> <p>PROJECT ARCHITECT</p> <p>PROJECT CO-ORDINATOR</p> |  | <p>ARCHITECTS:</p> <p> <b>DESIGN EYE</b><br/>ARCHITECTS &amp; INTERIOR DESIGNERS</p> <p></p> <p>ARCHITECT : SANKRISHNA BOMMAREDDY<br/>Reg No. : CA/2013/62247</p> <p>829/434434</p> |  | <p>DRAWING TITLE :</p> <p>INTERIORS</p> <p>FILE NAME: SS_WEST FACE MOKHILA_INTERIORS</p> <table><tr><td>DRAWN : SANKTOSH</td><td>DATE : 11-Oct-22</td><td>REV</td></tr><tr><td>APPROVED : AR. SAIKRISHNA</td><td>SCALE: N.T.S.</td><td>R-4</td></tr><tr><td>JOB No: N.A.</td><td>DRAWING No: N.A.</td><td> </td></tr></table> |  | DRAWN : SANKTOSH | DATE : 11-Oct-22 | REV | APPROVED : AR. SAIKRISHNA | SCALE: N.T.S. | R-4 | JOB No: N.A. | DRAWING No: N.A. |  |
|---|
| S.no                                           | DATE             | DESCRIPTION   | DRAWN | APP.   | |
| |
| |
| |
| |
| |
| |
| |
| DRAWN : SANKTOSH                               | DATE : 11-Oct-22 | REV   | |
| APPROVED : AR. SAIKRISHNA                      | SCALE: N.T.S.    | R-4   | |
| JOB No: N.A.                                   | DRAWING No: N.A. | |




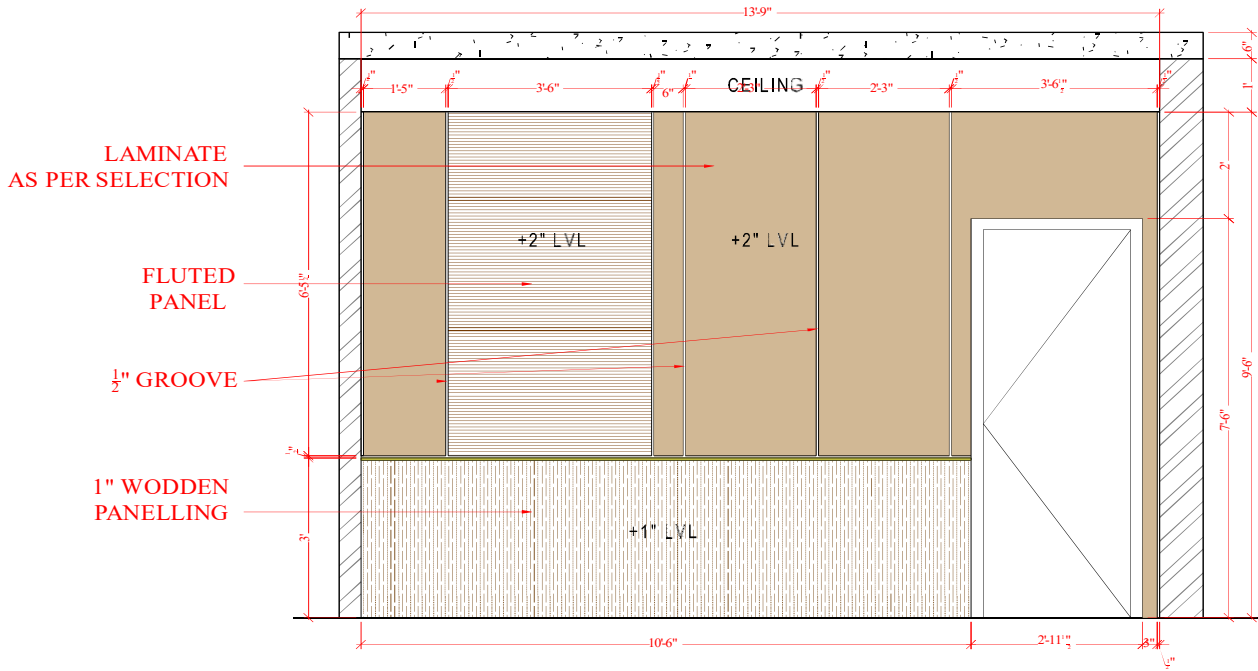

ELEVATION A

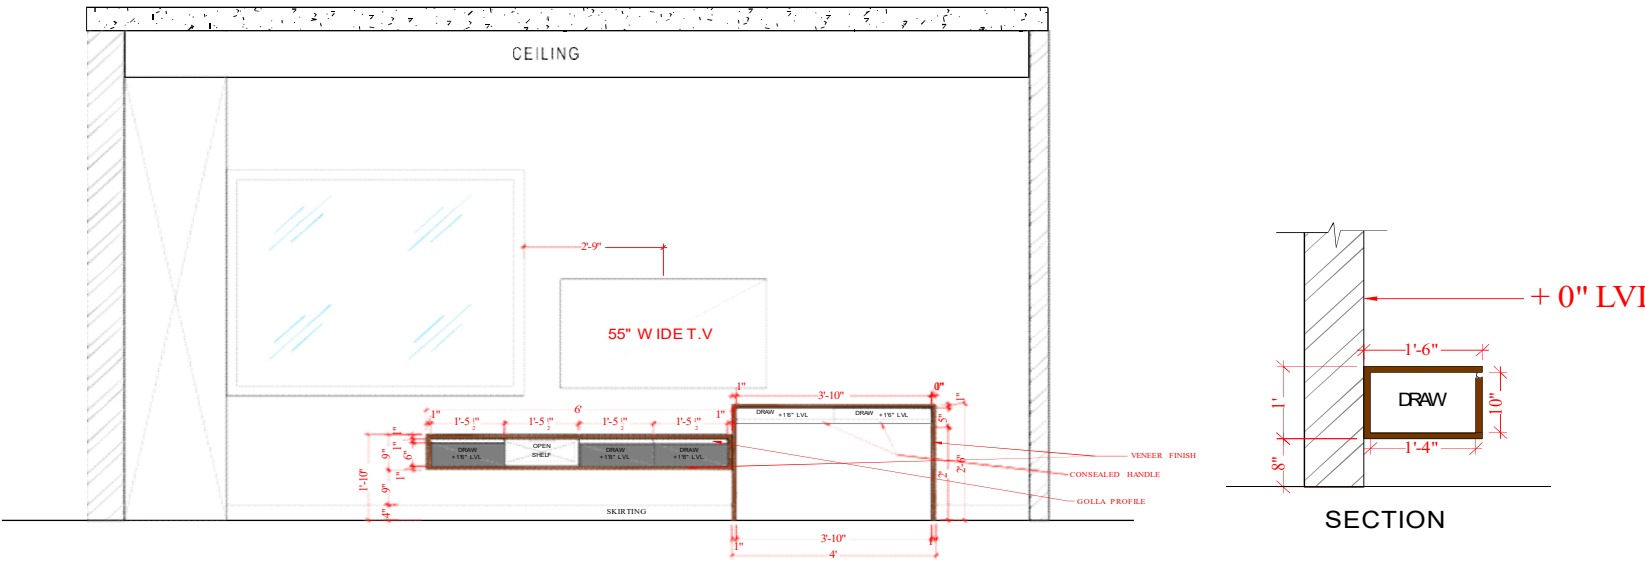






ELEVATION C

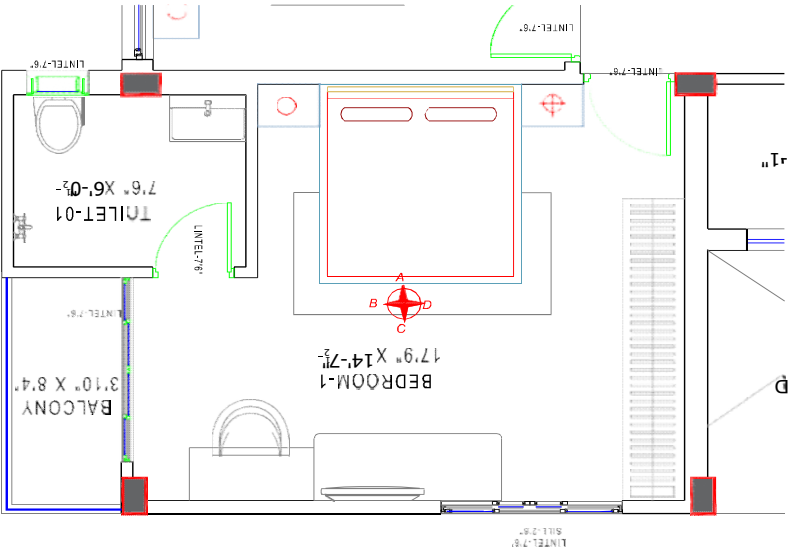


KEY PLAN




| <div>PROJECT TITLE:</div> <div>RESIDENTIAL PROJECT</div> <div>WEST FACING MOKILA</div> |                      | <div>THIS DRAWING IS THE PROPERTY OF DESIGN EYE ARCHITECTS. NO PART OF THE DRAWING MAY BE REPRODUCED IN ANY MANNER WHAT SO EVER WITHOUT WRITTEN PERMISSION FROM DESIGN EYE ARCHITECTS.</div>   |       |      |  |  | <div>REVISIONS</div> <table><thead><tr><th>S.no</th><th>DATE</th><th>DESCRIPTION</th><th>DRAWN</th><th>APP.</th></tr></thead><tbody><tr><td></td><td></td><td></td><td></td><td></td></tr><tr><td></td><td></td><td></td><td></td><td></td></tr><tr><td></td><td></td><td></td><td></td><td></td></tr><tr><td></td><td></td><td></td><td></td><td></td></tr><tr><td></td><td></td><td></td><td></td><td></td></tr><tr><td></td><td></td><td></td><td></td><td></td></tr><tr><td></td><td></td><td></td><td></td><td></td></tr></tbody></table> |  |  |  |  | S.no   | DATE | DESCRIPTION | DRAWN | APP. |                  |  <div>SIGNATURES :</div> <div>PROJECT ARCHITECT</div> |  | <div>ARCHITECTS:</div> <div><div></div><div>DESIGN EYE</div><div>ARCHITECTS &amp; INTERIOR DESIGNERS</div></div> <div></div> <div><div>ARCHITECT :</div><div>Reg No. :</div></div> <div><div>SAIKRISHNA BOMMAREDDY</div><div>CA/2013/62247</div></div> |  |  |  |  | <div>DRAWING TITLE :</div> <div>FF BEDROOM-1</div> |  |  | <div>ORIENTATION:</div> <div></div> |  |
|---|
| S.no                                                                                   | DATE                 | DESCRIPTION   | DRAWN | APP. | |
| |
| |
| |
| |
| |
| |
| |
| <div>CLIENT</div> <div>Mr.Srikanth</div>                                               |                      | <div>NOTES :</div> <div>1. ALL DIMENSIONS ARE IN FEET UNLESS OTHERWISE SPECIFIED.</div> <div>2. DO NOT SCALE THE DRAWING REFER TO DIMENSIONS AS INDICATED.</div> <div>3.IF ANY DESCRIPENCY FOUND, CONTRACTOR TO BRING TO THE NOTICE OF THE CONSULTANTS BEFORE EXECUTION.</div> <div>4.THIS DRAWING TO BE READ IN CONJUNCTION WITH RELEVANT ARCHITECTURAL, STRUCTURAL AND OTHER SERVICES GFC DRAWINGS.</div> |       |      |  |  | <div>PROJECT CO-ORDINATOR</div>   |  |  |  |  | <div>FILE NAME:SS_WEST FACING MOKILA_FF PLAN</div> <table><tr><td colspan="2">DRAWN : SANTHOSH</td><td colspan="2">DATE : 8-Jul-22</td><td colspan="2">REV</td></tr><tr><td colspan="2">APPROVED : AR. SAIKRISHNA</td><td colspan="2">SCALE : N.T.S.</td><td colspan="2">R-4</td></tr><tr><td colspan="2"></td><td colspan="2">SHEET : 9 OF 11</td><td colspan="2"></td></tr></table> <table><tr><td>JOB No :<br/>N.A.</td><td colspan="5">DRAWING No :<br/>N.A.</td></tr></table> |      |             |       |      | DRAWN : SANTHOSH |  | DATE : 8-Jul-22 |  | REV |  | APPROVED : AR. SAIKRISHNA |  | SCALE : N.T.S. |  | R-4 |  |  |  | SHEET : 9 OF 11 |  |  |  | JOB No :<br>N.A. | DRAWING No :<br>N.A. |  |  
| DRAWN : SANTHOSH                                                                       |                      | DATE : 8-Jul-22   |       | REV  | |
| APPROVED : AR. SAIKRISHNA                                                              |                      | SCALE : N.T.S.   |       | R-4  | |
|                                                                                        |                      | SHEET : 9 OF 11   | |
| JOB No :<br>N.A.                                                                       | DRAWING No :<br>N.A. | |

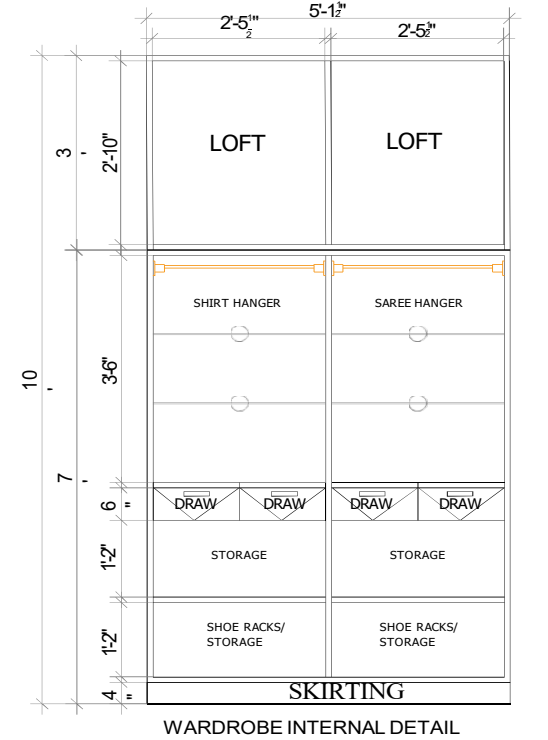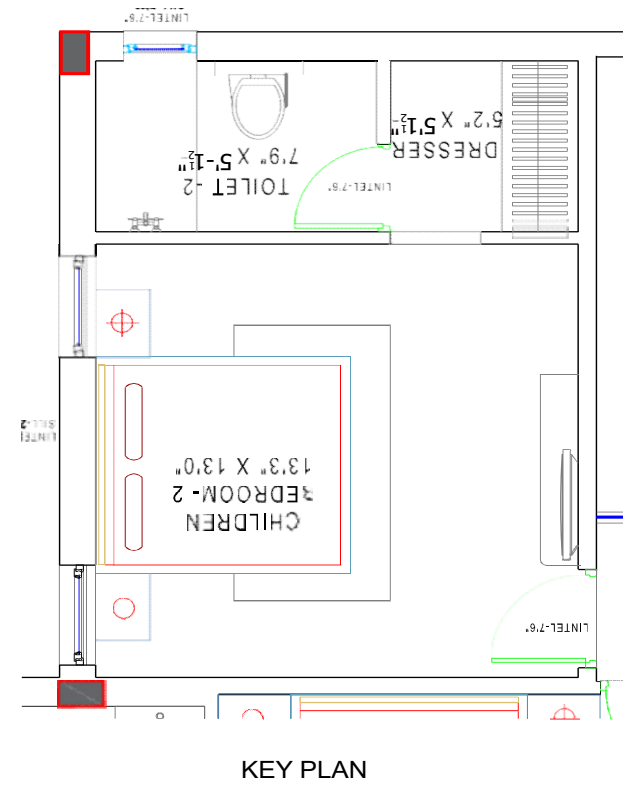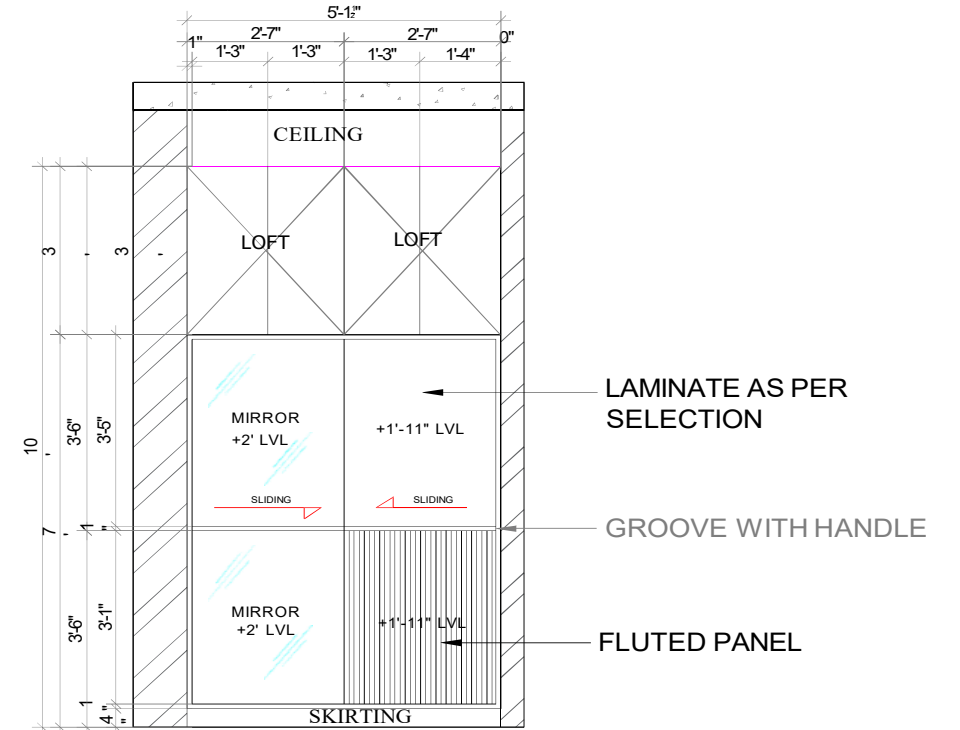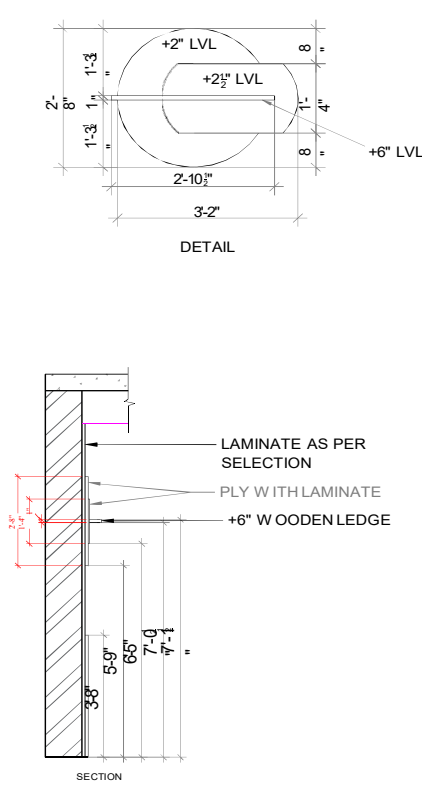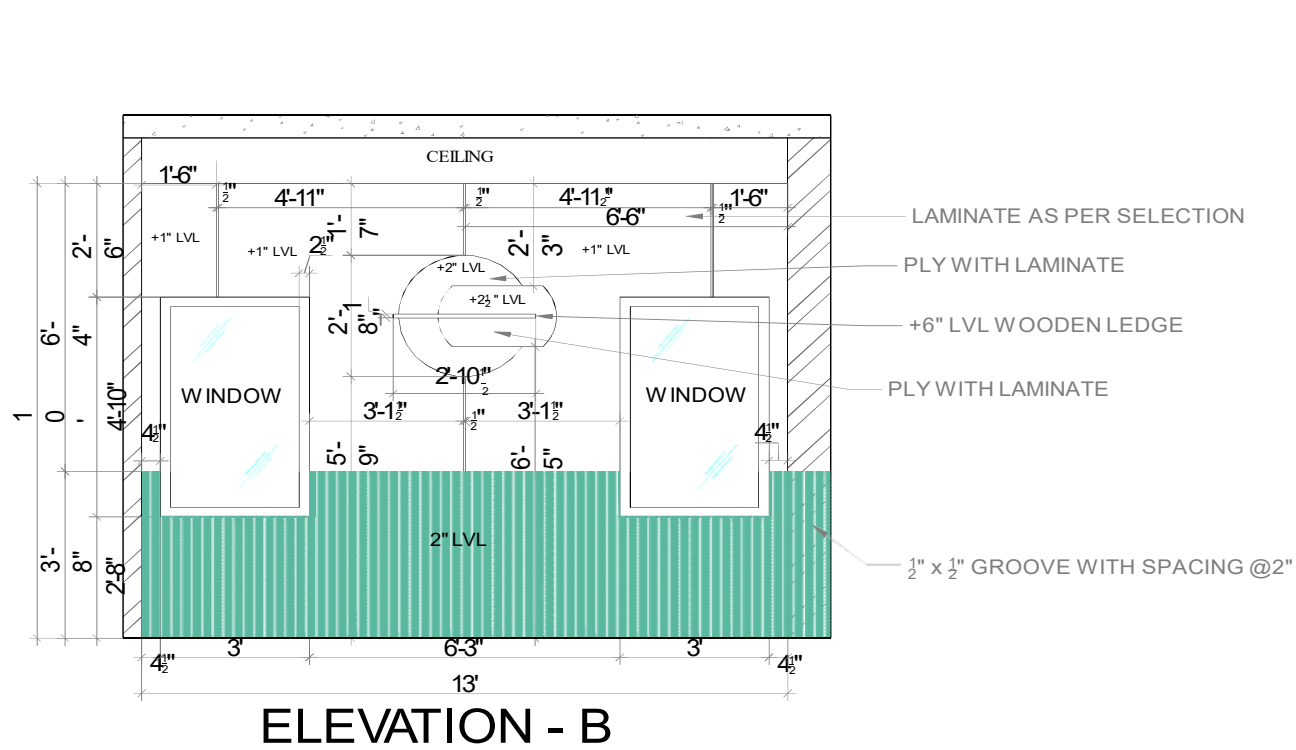

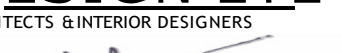
| <div>PROJECT TITLE:</div> <div>RESIDENTIAL PROJECT</div> <div>WEST FACING MOKILA</div> |                   | <div>THIS DRAWING IS THE PROPERTY OF DESIGN EYE ARCHITECTS. NO PART OF THE DRAWING MAY BE REPRODUCED IN ANY MANNER W HAT SO EVER WITHOUT WRITTEN PERMISSION FROM DESIGN EYE ARCHITECTS.</div>   |       | <div>REVISIONS</div> <table><thead><tr><th>S.no</th><th>DATE</th><th>DESCRIPTION</th><th>DRAWN</th><th>APP.</th></tr></thead><tbody><tr><td> </td><td> </td><td> </td><td> </td><td> </td></tr><tr><td> </td><td> </td><td> </td><td> </td><td> </td></tr><tr><td> </td><td> </td><td> </td><td> </td><td> </td></tr><tr><td> </td><td> </td><td> </td><td> </td><td> </td></tr><tr><td> </td><td> </td><td> </td><td> </td><td> </td></tr><tr><td> </td><td> </td><td> </td><td> </td><td> </td></tr><tr><td> </td><td> </td><td> </td><td> </td><td> </td></tr></tbody></table> |  | S.no | DATE | DESCRIPTION   | DRAWN | APP.            |                 |     <div>SIGNATURES :</div> <div>PROJECT ARCHITECT</div> <div>PROJECT CO-ORDINATOR</div> |  | <div>ARCHITECTS:</div> <div><div>DESIGN EYE</div><div>ARCHITECTS &amp; INTERIOR DESIGNERS</div><div><br/>ARCHITECT : SAIKRISHNA BOMMAREDDY<br/>Reg No. : CA/2013/62247</div></div> |  | <div>DRAW ING TITLE :</div> <div>FF CHILDREN BEDROOM</div> <div>ORIENTATION:<br/></div> |  |
|---|
| S.no                                                                                   | DATE              | DESCRIPTION   | DRAWN | APP.   | |
| |
| |
| |
| |
| |
| |
| |
| <div>CLIENT</div> <div>Mr.Srikanth</div>                                               |                   | <div>NOTES :</div> <div>1. ALL DIMENSIONS ARE IN FEETS UNLESS OTHERWISE SPECIFIED.</div> <div>2. DO NOT SCALE THE DRAWING REFER TO DIMENSIONS AS INDICATED.</div> <div>3.IF ANY DESCRIPENCY FOUND,CONTRACTOR TO BRING TO THE NOTICE OF THE CONSULTANTSBEFORE EXECUTION.</div> <div>4.THIS DRAWING TO BE READ IN CONJUNCTION WITH RELEVANT ARCHITECTURAL, STRUCTURAL AND OTHER SERVICES GFC DRAWINGS.</div> |       |   |  |      |      | <div>FILE NAME:SS_WEST FACING MOKILA_FF_PLAN</div> <table><tr><td>DRAWN: SANTHOSH</td><td>DATE : 8-Jul-22</td><td>REV</td></tr><tr><td>APPROVED : AR. SAIKRISHNA</td><td>SCALE : N.T.S.</td><td rowspan="2">R-4</td></tr><tr><td></td><td>SHEET : 9 OF 11</td></tr><tr><td>JOB No :<br/>N.A.</td><td colspan="2">DRAWING No : N.A.</td></tr></table> |       | DRAWN: SANTHOSH | DATE : 8-Jul-22 | REV | APPROVED : AR. SAIKRISHNA | SCALE : N.T.S. | R-4 |  | SHEET : 9 OF 11 | JOB No :<br>N.A. | DRAWING No : N.A. |  |  
| DRAWN: SANTHOSH                                                                        | DATE : 8-Jul-22   | REV   | |
| APPROVED : AR. SAIKRISHNA                                                              | SCALE : N.T.S.    | R-4   | |
|                                                                                        | SHEET : 9 OF 11   | |
| JOB No :<br>N.A.                                                                       | DRAWING No : N.A. | |



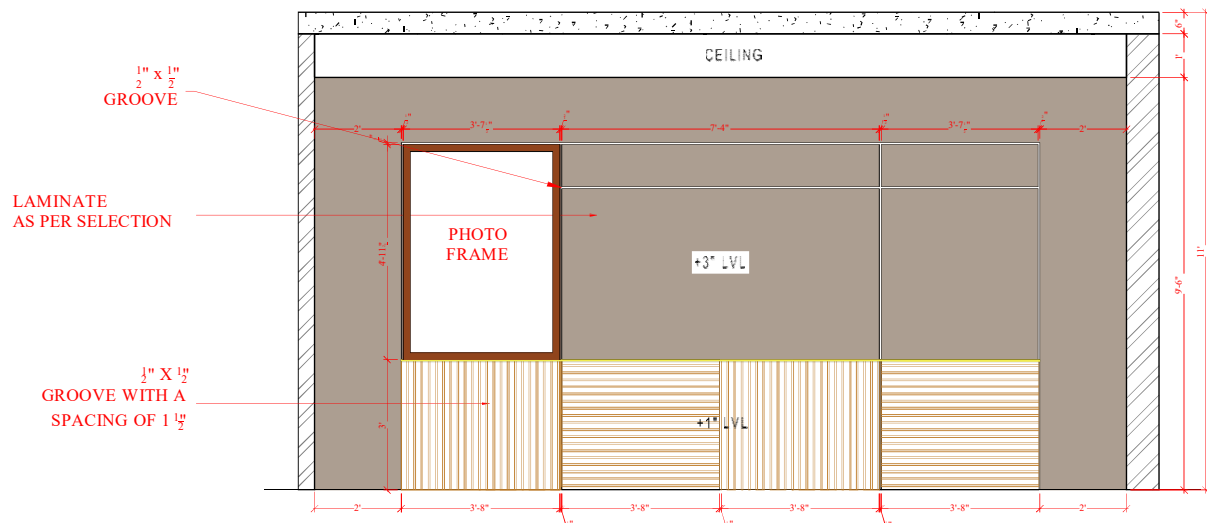


ELEVATION A

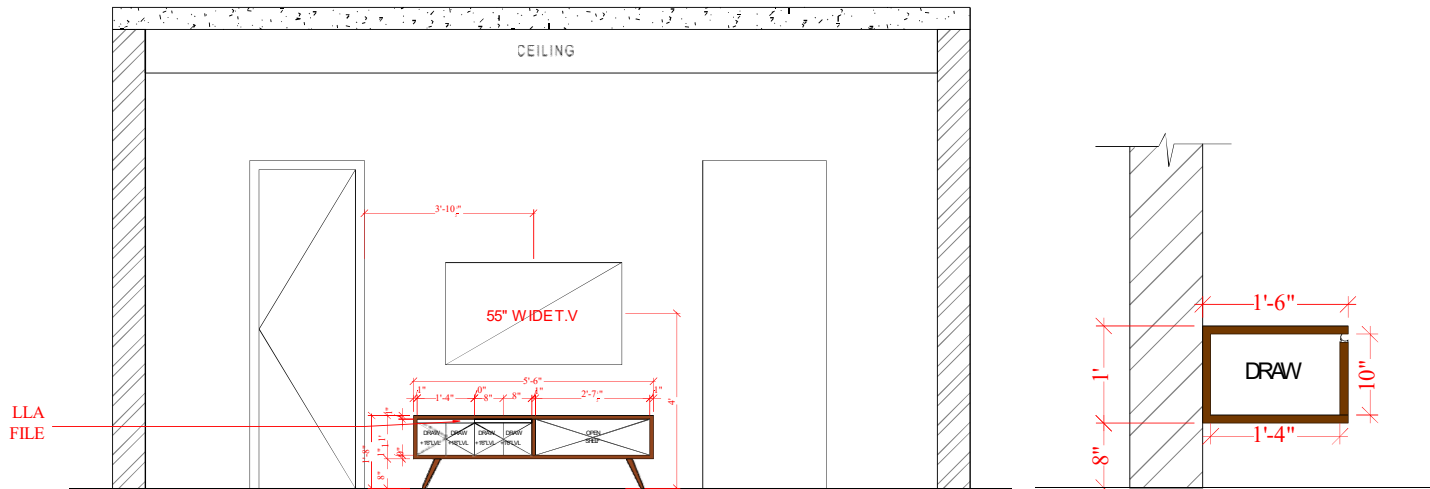


ELEVATION C

SECTION

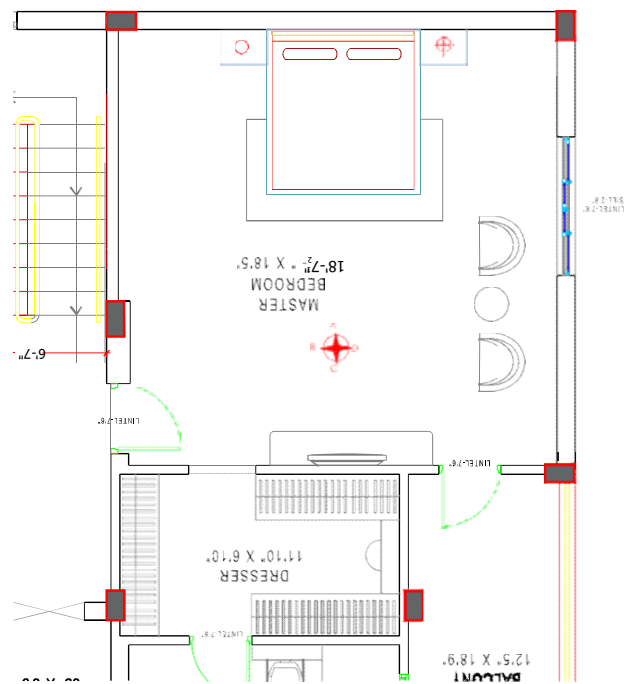

KEY PLAN

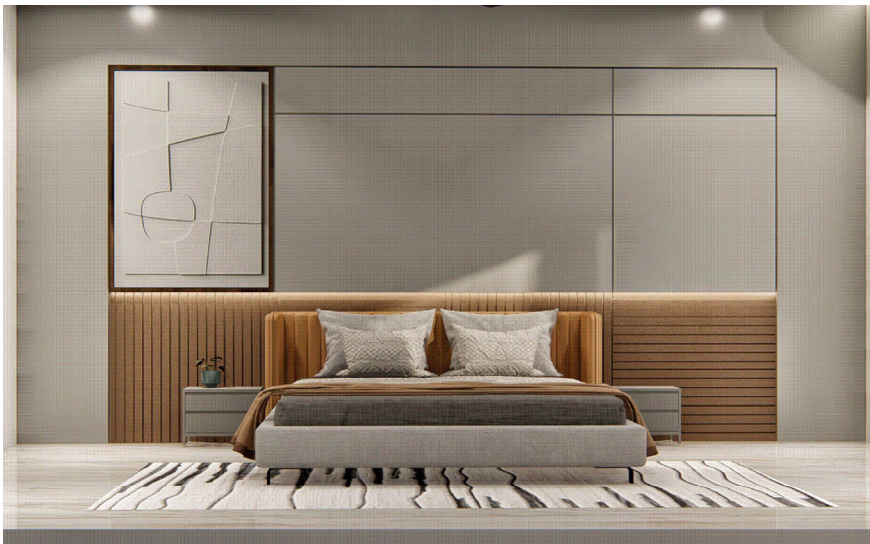

PROJECT TITLE:  
**RESIDENTIAL PROJECT**  
WEST FACING MOKILA

CLIENT  
Mr.Srikanth

THIS DRAWING IS THE PROPERTY OF DESIGN EYE ARCHITECTS. NO PART OF THE DRAWING MAY BE REPRODUCED IN ANY MANNER WITHOUT WRITTEN PERMISSION FROM DESIGN EYE ARCHITECTS.

- NOTES:
1. ALL DIMENSIONS ARE IN FEET UNLESS OTHERWISE SPECIFIED.
  2. DO NOT SCALE THE DRAWING REFER TO DIMENSIONS AS INDICATED.
  3. IF ANY DISCREPANCY FOUND, CONTRACTOR TO BRING TO THE NOTICE OF THE CONSULTANTS BEFORE EXECUTION.
  4. THIS DRAWING TO BE READ IN CONJUNCTION WITH RELEVANT ARCHITECTURAL, STRUCTURAL AND OTHER SERVICES GFC DRAWINGS.

REVISIONS

| S.no | DATE | DESCRIPTION | DRAWN | APP. |
|------|------|-------------|-------|------|
|      |      |             |       |      |
|      |      |             |       |      |
SIGNATURES :  
PROJECT ARCHITECT

PROJECT CO-ORDINATOR

ARCHITECTS:



**DESIGN EYE**  
ARCHITECTS & INTERIOR DESIGNERS

ARCHITECT : SAIKRISHNA BOMMAREDDY  
Reg No. : CA/2013/62247

DRAWING TITLE :  
FF MASTER BEDROOM

ORIENTATION:



FILE NAME: SSPP\_WEST FACING MOKILA\_FF PLAN

DRAWN: SANTHOSH

DATE: 8-Jul-22

REV

APPROVED: AR. SAIKRISHNA

SCALE: N.T.S.

R-4


JOB No:

DRAWING No: N.A.


SAVE: 08 July 2022 19:05:48

PLOT: 08 July 2022 19:54:43


LAST SAVED BY: ASUS

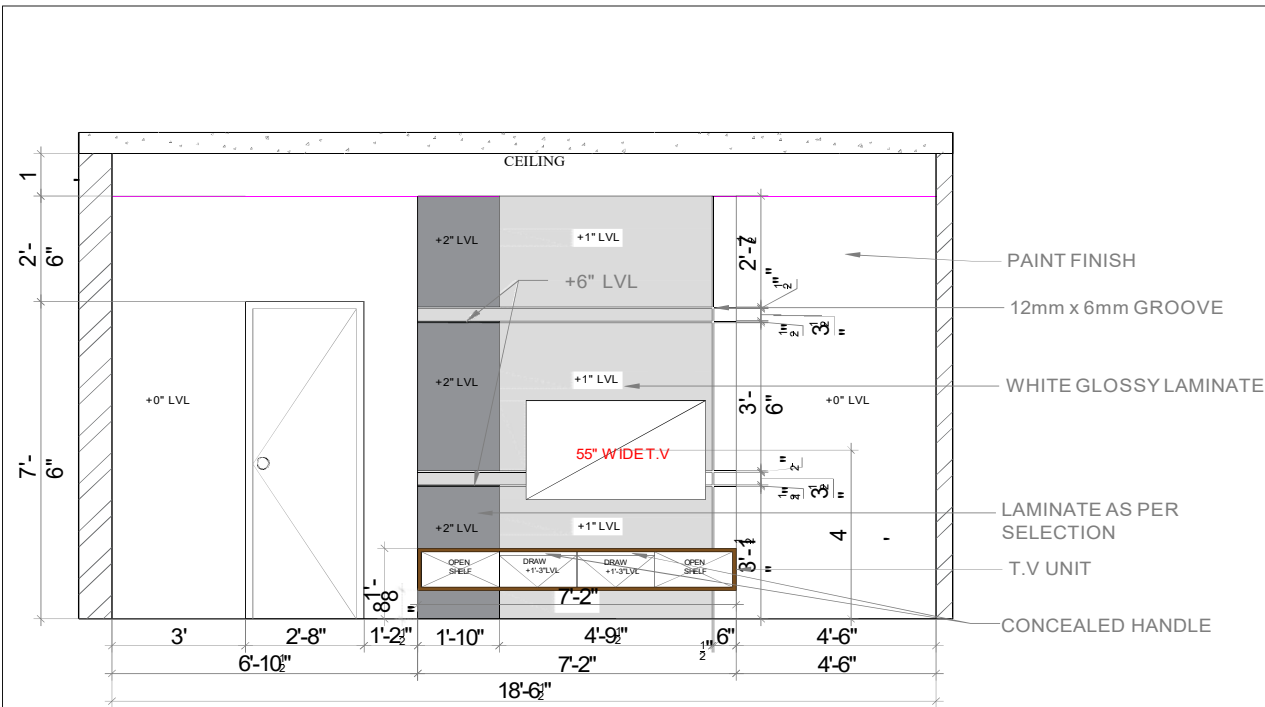


ELEVATION - A

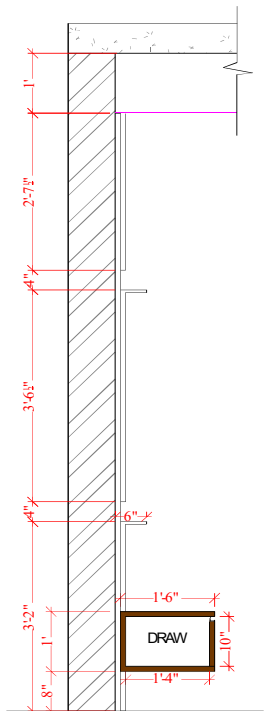


SECTION

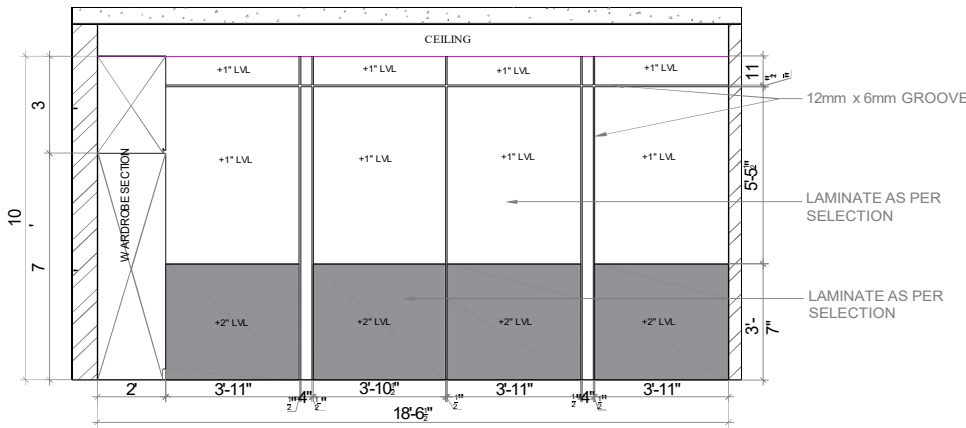


ELEVATION - C

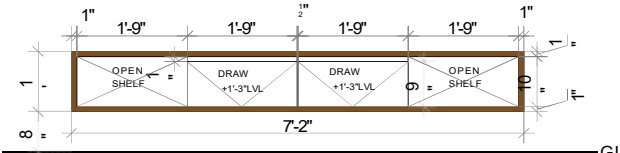


TV UNIT DETAIL

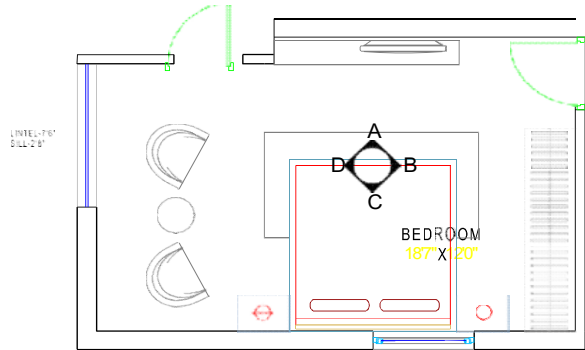

KEY PLAN

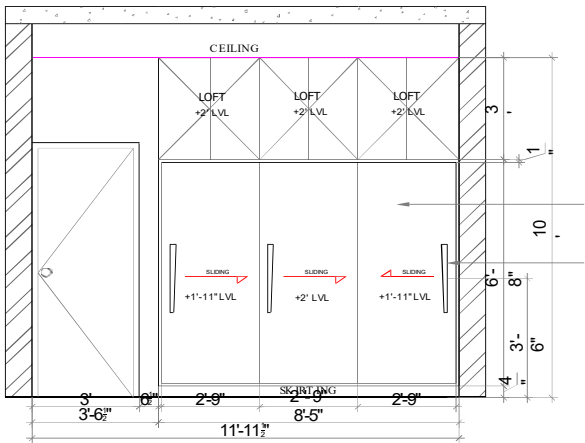

ELEVATION - B

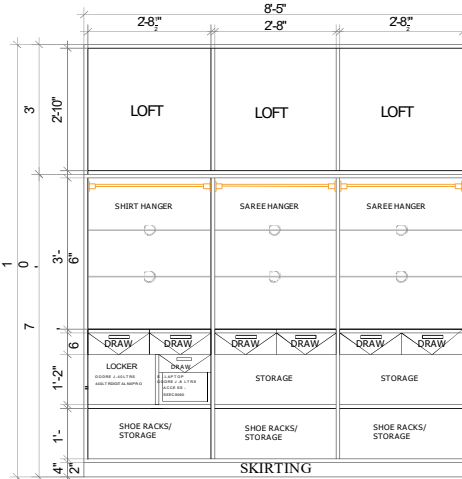

WARDROBE INTERNAL DETAIL ELEVATION B

PROJECT TITLE:  
**RESIDENTIAL PROJECT**  
WEST FACING MOKILA

CLIENT  
Mr.Srikanth

THIS DRAWING IS THE PROPERTY OF DESIGN EYE ARCHITECTS NO PART OF THE DRAWING MAY BE REPRODUCED IN ANY MANNER W HAT SO EVER WITHOUT WRITTEN PERMISSION FROM DESIGN EYE ARCHITECTS.

NOTES:  
1. ALL DIMENSIONS ARE IN FEET UNLESS OTHERWISE SPECIFIED.  
2. DO NOT SCALE THE DRAWING REFER TO DIMENSIONS AS INDICATED.  
3. IF ANY DESCRIPTENCY FOUND, CONTRACTOR TO BRING TO THE NOTICE OF THE CONSULTANTS BEFORE EXECUTION.  
4. THIS DRAWING TO BE READ IN CONJUNCTION WITH RELEVANT ARCHITECTURAL, STRUCTURAL AND OTHER SERVICES GFC DRAWINGS.

REVISIONS

| S.no | DATE | DESCRIPTION | DRAWN | APP. |
|------|------|-------------|-------|------|
|      |      |             |       |      |
|      |      |             |       |      |
SIGNATURES :  
PROJECT ARCHITECT

PROJECT CO-ORDINATOR

ARCHITECTS:

**DESIGN EYE**  
ARCHITECTS & INTERIOR DESIGNERS

ARCHITECT : SAIKRISHNA BOMMAREDDY  
Reg No. : CA/2013/62247

DRAWING TITLE :  
GF BEDROOM


ORIENTATION:




FILE NAME:SS\_WEST FACING MOKILA\_FF PLAN

|                           |                   |     |
|---------------------------|-------------------|-----|
| DRAWN: SANTHOSH           | DATE : 8-Jul-22   | REV |
| APPROVED : AR. SAIKRISHNA | SCALE : N.T.S.    | R-4 |
| JOB No : N.A.             | DRAWING No : N.A. |     |




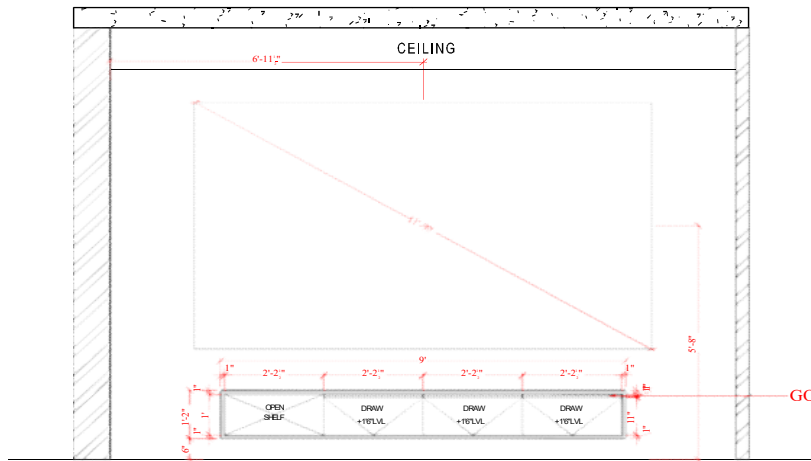


ELEVATION A

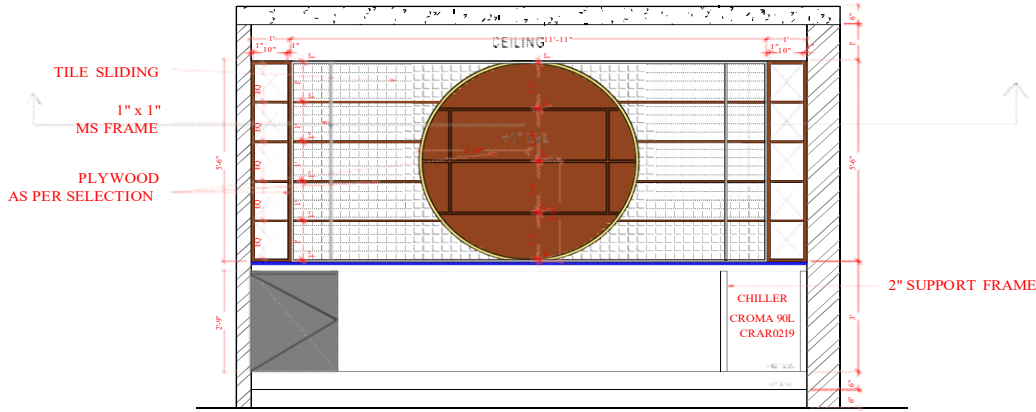


ELEVATION C

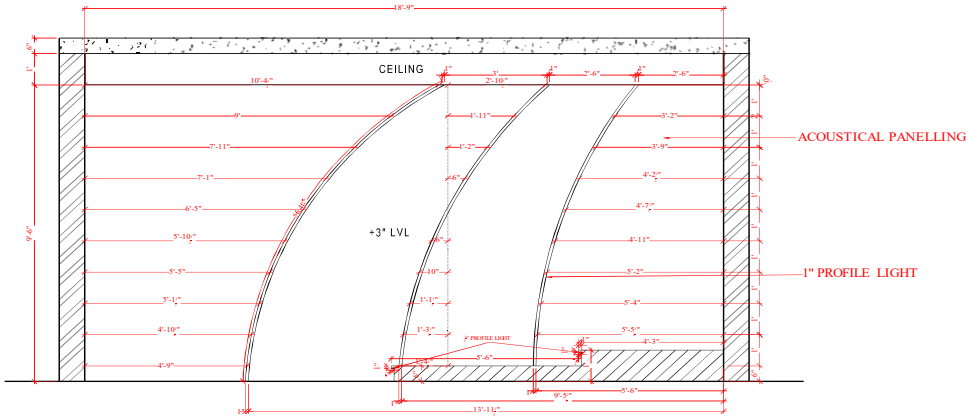



ELEVATION D

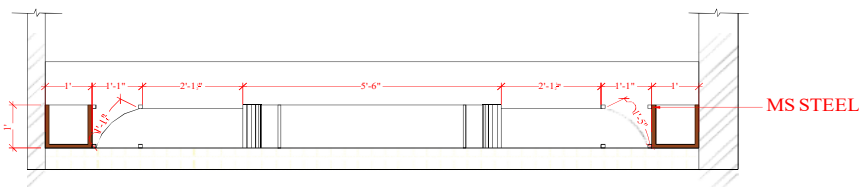

SECTION

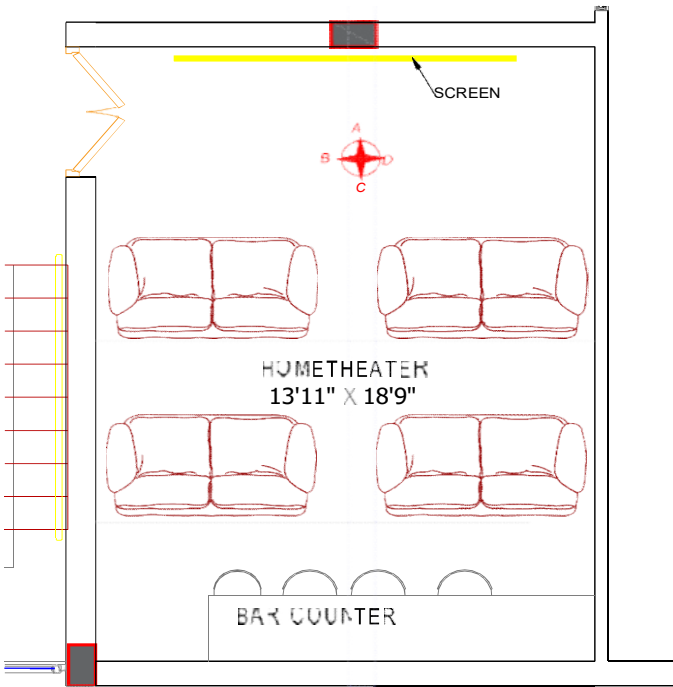

KEY PLAN

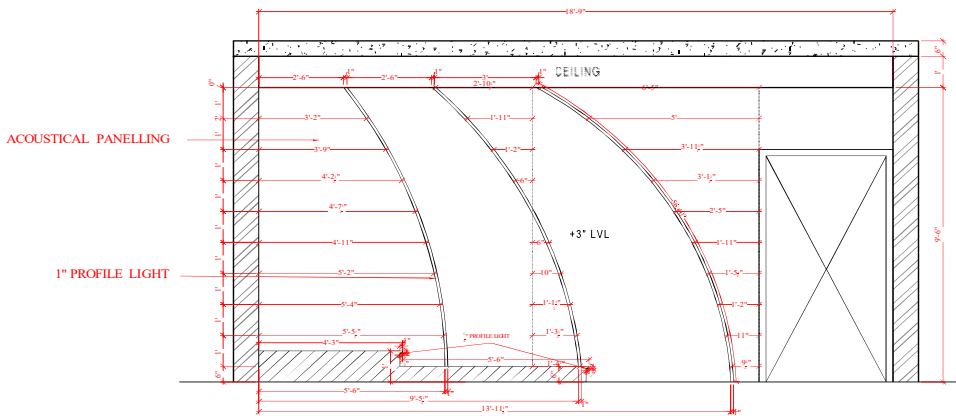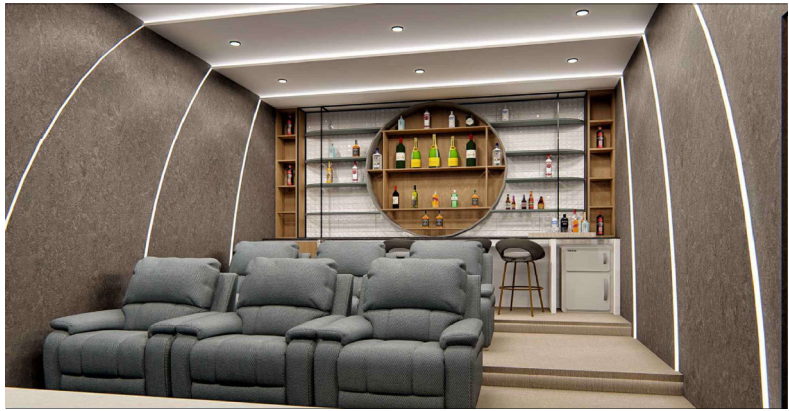

ELEVATION B

PROJECT TITLE:  
**RESIDENTIAL PROJECT**  
WEST FACING MOKILA

CLIENT  
**Mr.Srikanth**

THIS DRAWING IS THE PROPERTY OF DESIGN EYE ARCHITECTS. NO PART OF THE DRAWING MAY BE REPRODUCED IN ANY MANNER WITHOUT WRITTEN PERMISSION FROM DESIGN EYE ARCHITECTS.

- NOTES:
1. ALL DIMENSIONS ARE IN FEET UNLESS OTHERWISE SPECIFIED.
  2. DO NOT SCALE THE DRAWING REFER TO DIMENSIONS AS INDICATED.
  3. IF ANY DISCREPANCY FOUND, CONTRACTOR TO BRING TO THE NOTICE OF THE CONSULTANTS BEFORE EXECUTION.
  4. THIS DRAWING TO BE READ IN CONJUNCTION WITH RELEVANT ARCHITECTURAL, STRUCTURAL AND OTHER SERVICES GFC DRAWINGS.

| REVISIONS |      |             |       |      |
|-----------|------|-------------|-------|------|
| S.no      | DATE | DESCRIPTION | DRAWN | APP. |
|           |      |             |       |      |
|           |      |             |       |      |
SIGNATURES :  
PROJECT ARCHITECT  
  
PROJECT CO-ORDINATOR

ARCHITECTS:

**DESIGN EYE**  
ARCHITECTS & INTERIOR DESIGNERS

ARCHITECT : SAIKRISHNA BOMMAREDDY  
Reg No. : CA/2013/62247

|                                         |                   |                   |
|-----------------------------------------|-------------------|-------------------|
| DRAWING TITLE :<br>SF HOME THEATER      |                   | ORIENTATION:<br>N |
| FILE NAME:SS_WEST FACING MOKILA_FF PLAN |                   |                   |
| DRAWN: SANTHOSH                         | DATE : 8-Jul-22   | REV               |
| APPROVED : AR. SAIKRISHNA               | SCALE : N.T.S.    | R-4               |
| JOB No : N.A.                           | DRAWING No : N.A. |                   |



# NARASIMHA REDDY

WORKING DRAWINGS  
DESIGN  
WALL ELECTRICAL  
WOOD BOQ  
INTERIORS  
LANDSCAPE  
RENDERS



LOUNGE



BED ROOM

| <p>PROJECT TITLE:</p> <p><b>RESIDENCE</b></p> <p><b>@ ZAHEERABAD</b></p> | <p>THIS DRAWING IS THE PROPERTY OF DESIGN EYE ARCHITECTS NO PART OF THE DRAWING MAY BE REPRODUCED IN ANY MANNER WHAT SO EVER WITHOUT WRITTEN PERMISSION FROM DESIGN EYE ARCHITECTS.</p> <p>NOTES :</p> <p>1. ALL DIMENSIONS ARE IN FEET UNLESS OTHERWISE SPECIFIED.</p> <p>2. DO NOT SCALE THE DRAWING REFER TO DIMENSIONS AS INDICATED.</p> <p>3. IF ANY DESCRIPENCY FOUND, CONTRACTOR TO BRING TO THE NOTICE OF THE CONSULTANTS BEFORE EXECUTION.</p> <p>4. THIS DRAWING TO BE READ IN CONJUNCTION WITH RELEVANT ARCHITECTURAL, STRUCTURAL AND OTHER SERVICES GFC DRAWINGS.</p> | <table><tr><th colspan="5">REVISIONS</th></tr><tr><th>S.no</th><th>DATE</th><th>DESCRIPTION</th><th>DRAWN</th><th>APP.</th></tr><tr><td> </td><td> </td><td> </td><td> </td><td> </td></tr><tr><td> </td><td> </td><td> </td><td> </td><td> </td></tr><tr><td> </td><td> </td><td> </td><td> </td><td> </td></tr><tr><td> </td><td> </td><td> </td><td> </td><td> </td></tr><tr><td> </td><td> </td><td> </td><td> </td><td> </td></tr></table> | REVISIONS |      |  |  |  | S.no | DATE | DESCRIPTION | DRAWN | APP. |  |  |  |  |  |  |  |  |  |  |  |  |  |  |  |  |  |  |  |  |  |  |  |  |  | <table><tr><td colspan="2">SIGNATURES :</td></tr><tr><td colspan="2">PROJECT ARCHITECT</td></tr><tr><td colspan="2"> </td></tr><tr><td colspan="2">PROJECT CO-ORDINATOR</td></tr><tr><td colspan="2"> </td></tr></table> | SIGNATURES : |  | PROJECT ARCHITECT |  |  |  | PROJECT CO-ORDINATOR |  |  |  | <p>ARCHITECTS:</p> <p><b>DESIGN EYE</b></p> <p>ARCHITECTS &amp; INTERIOR DESIGNERS</p> <p><i>B. Sankar</i></p> <p>ARCHITECT : SAIKRISHNA BOMMAREDDY</p> <p>Reg No. : CA/2013/62247</p> | <table><tr><td colspan="2">DRAWING TITLE :</td></tr><tr><td colspan="2">INTERIORS</td></tr><tr><td colspan="2">ORIENTATION:</td></tr><tr><td colspan="2">N</td></tr><tr><td colspan="3">FILE NAME:SS NARASIMHA REDDY INTERIORS</td></tr><tr><td>DRAWN : SANTHOSH</td><td>DATE : 11-Oct-22</td><td>REV</td></tr><tr><td colspan="2">APPROVED : AR. SAIKRISHNA</td><td>SCALE : N.T.S.</td></tr><tr><td colspan="2">JOB No : N.A.</td><td>SHEET : 1 OF 1</td></tr><tr><td colspan="2">DRAWING No : N.A.</td><td>R-4</td></tr></table> <p>SAVE : Tuesday, October 11, 2022 11:07:46 AM PLOT : Monday, November 14, 2022 9:49:51 AM LAST SAVED BY: chila</p> | DRAWING TITLE : |  | INTERIORS |  | ORIENTATION: |  | N |  | FILE NAME:SS NARASIMHA REDDY INTERIORS |  |  | DRAWN : SANTHOSH | DATE : 11-Oct-22 | REV | APPROVED : AR. SAIKRISHNA |  | SCALE : N.T.S. | JOB No : N.A. |  | SHEET : 1 OF 1 | DRAWING No : N.A. |  | R-4 |
|---|
| REVISIONS                                                                | |
| S.no                                                                     | DATE   | DESCRIPTION   | DRAWN     | APP. | |
| |
| |
| |
| |
| |
| SIGNATURES :                                                             | |
| PROJECT ARCHITECT                                                        | |
| |
| PROJECT CO-ORDINATOR                                                     | |
| |
| DRAWING TITLE :                                                          | |
| INTERIORS                                                                | |
| ORIENTATION:                                                             | |
| N                                                                        | |
| FILE NAME:SS NARASIMHA REDDY INTERIORS                                   | |
| DRAWN : SANTHOSH                                                         | DATE : 11-Oct-22   | REV   | |
| APPROVED : AR. SAIKRISHNA                                                |   | SCALE : N.T.S.   | |
| JOB No : N.A.                                                            |   | SHEET : 1 OF 1   | |
| DRAWING No : N.A.                                                        |   | R-4   | |





GUEST BEDROOM



BED ROOM


| <b>PROJECT TITLE:</b><br><b>RESIDENCE</b><br><b>@ ZAHEERABAD</b>                        |                          | <b>THIS DRAWING IS THE PROPERTY OF DESIGN EYE ARCHITECTS NO PART OF THE DRAWING MAY BE REPRODUCED IN ANY MANNER WHAT SO EVER WITHOUT WRITTEN PERMISSION FROM DESIGN EYE ARCHITECTS.</b>   |       | <b>REVISIONS</b>   |  | <b>SIGNATURES :</b><br><b>PROJECT ARCHITECT</b> |      | <b>ARCHITECTS:</b><br><b>DESIGN EYE</b><br><b>ARCHITECTS &amp; INTERIOR DESIGNERS</b> |       | <b>DRAWING TITLE :</b><br><b>INTERIORS</b> |  | <b>ORIENTATION:</b><br> | |
|---|
| <b>CLIENT</b><br><b>Mr. NARASIMHA REDDY</b>                                             |                          | <b>NOTES :</b><br>1. ALL DIMENSIONS ARE IN FEET UNLESS OTHERWISE SPECIFIED.<br>2. DO NOT SCALE THE DRAWING REFER TO DIMENSIONS AS INDICATED.<br>3. IF ANY DESCRIPENCY FOUND, CONTRACTOR TO BRING TO THE NOTICE OF THE CONSULTANTS BEFORE EXECUTION.<br>4. THIS DRAWING TO BE READ IN CONJUNCTION WITH RELEVANT ARCHITECTURAL, STRUCTURAL AND OTHER SERVICES GFC DRAWINGS. |       | <table><thead><tr><th>S.no</th><th>DATE</th><th>DESCRIPTION</th><th>DRAWN</th><th>APP.</th></tr></thead><tbody><tr><td> </td><td> </td><td> </td><td> </td><td> </td></tr><tr><td> </td><td> </td><td> </td><td> </td><td> </td></tr><tr><td> </td><td> </td><td> </td><td> </td><td> </td></tr><tr><td> </td><td> </td><td> </td><td> </td><td> </td></tr><tr><td> </td><td> </td><td> </td><td> </td><td> </td></tr></tbody></table> |  | S.no                                            | DATE | DESCRIPTION                                                                           | DRAWN | APP.                                       |  |                         |  |  |  |  |  |  |  |  |  |  |  |  |  |  |  |  |  |  |  |  |  |  |  | <b>PROJECT CO-ORDINATOR</b> |  | <br><b>ARCHITECT : SAIKRISHNA BOMMAREDDY</b><br><b>Reg No. : CA/2013/62247</b> |  | <table><tr><td colspan="2"><b>FILE NAME:SS NARASIMHA REDDY INTERIORS</b></td></tr><tr><td><b>DRAWN : SANTHOSH</b></td><td><b>DATE : 11-Oct-22</b></td></tr><tr><td><b>APPROVED : AR. SAIKRISHNA</b></td><td><b>SCALE : N.T.S.</b></td></tr><tr><td><b>JOB No : N.A.</b></td><td><b>DRAWING No : N.A.</b></td></tr></table> |  | <b>FILE NAME:SS NARASIMHA REDDY INTERIORS</b> |  | <b>DRAWN : SANTHOSH</b> | <b>DATE : 11-Oct-22</b> | <b>APPROVED : AR. SAIKRISHNA</b> | <b>SCALE : N.T.S.</b> | <b>JOB No : N.A.</b> | <b>DRAWING No : N.A.</b> | <b>REV</b><br><b>R-4</b> |  |
| S.no                                                                                    | DATE                     | DESCRIPTION   | DRAWN | APP.   | |
| |
| |
| |
| |
| |
| <b>FILE NAME:SS NARASIMHA REDDY INTERIORS</b>                                           | |
| <b>DRAWN : SANTHOSH</b>                                                                 | <b>DATE : 11-Oct-22</b>  | |
| <b>APPROVED : AR. SAIKRISHNA</b>                                                        | <b>SCALE : N.T.S.</b>    | |
| <b>JOB No : N.A.</b>                                                                    | <b>DRAWING No : N.A.</b> | |
| <small>FILE PATH: D:\PORTFOLIO\NARASIMHA\NARASIMHAREDDY_SET OF DWGS\UPDATED.DWG</small> | |





| <b>PROJECT TITLE:</b><br><b>RESIDENCE</b><br><b>@ ZAHEERABAD</b>   |                          | <b>THIS DRAWING IS THE PROPERTY OF DESIGN EYE ARCHITECTS NO PART OF THE DRAWING MAY BE REPRODUCED IN ANY MANNER WHAT SO EVER WITHOUT WRITTEN PERMISSION FROM DESIGN EYE ARCHITECTS.</b>   |       | <b>REVISIONS</b>   |  | <b>SIGNATURES :</b><br><b>PROJECT ARCHITECT</b> |      | <b>ARCHITECTS:</b><br><b>DESIGN EYE</b><br><b>ARCHITECTS &amp; INTERIOR DESIGNERS</b> |       | <b>DRAWING TITLE :</b><br><b>LANDSCAPE</b> |  | <b>ORIENTATION:</b><br> | |
|---|
| <b>CLIENT</b><br><b>Mr. NARASIMHA REDDY</b>   |                          | <b>NOTES :</b><br>1. ALL DIMENSIONS ARE IN FEET UNLESS OTHERWISE SPECIFIED.<br>2. DO NOT SCALE THE DRAWING REFER TO DIMENSIONS AS INDICATED.<br>3. IF ANY DESCRIPENCY FOUND, CONTRACTOR TO BRING TO THE NOTICE OF THE CONSULTANTS BEFORE EXECUTION.<br>4. THIS DRAWING TO BE READ IN CONJUNCTION WITH RELEVANT ARCHITECTURAL, STRUCTURAL AND OTHER SERVICES GFC DRAWINGS. |       | <table><thead><tr><th>S.no</th><th>DATE</th><th>DESCRIPTION</th><th>DRAWN</th><th>APP.</th></tr></thead><tbody><tr><td> </td><td> </td><td> </td><td> </td><td> </td></tr><tr><td> </td><td> </td><td> </td><td> </td><td> </td></tr><tr><td> </td><td> </td><td> </td><td> </td><td> </td></tr><tr><td> </td><td> </td><td> </td><td> </td><td> </td></tr><tr><td> </td><td> </td><td> </td><td> </td><td> </td></tr></tbody></table> |  | S.no                                            | DATE | DESCRIPTION                                                                           | DRAWN | APP.                                       |  |                         |  |  |  |  |  |  |  |  |  |  |  |  |  |  |  |  |  |  |  |  |  |  |  | <b>PROJECT CO-ORDINATOR</b> |  | <br><b>ARCHITECT : SANKRISHNA BOMMAREDDY</b><br><b>Reg No. : CA/2013/62247</b> |  | <table><tr><td colspan="2"><b>FILE NAME:SS NARASIMHA REDDY INTERIORS</b></td></tr><tr><td><b>DRAWN : SANTHOSH</b></td><td><b>DATE : 11-Oct-22</b></td></tr><tr><td><b>APPROVED : AR. SAIKRISHNA</b></td><td><b>SCALE : N.T.S.</b></td></tr><tr><td><b>JOB No : N.A.</b></td><td><b>DRAWING No : N.A.</b></td></tr></table> |  | <b>FILE NAME:SS NARASIMHA REDDY INTERIORS</b> |  | <b>DRAWN : SANTHOSH</b> | <b>DATE : 11-Oct-22</b> | <b>APPROVED : AR. SAIKRISHNA</b> | <b>SCALE : N.T.S.</b> | <b>JOB No : N.A.</b> | <b>DRAWING No : N.A.</b> | <b>REV</b><br><b>R-4</b> |  |
| S.no   | DATE                     | DESCRIPTION   | DRAWN | APP.   | |
| |
| |
| |
| |
| |
| <b>FILE NAME:SS NARASIMHA REDDY INTERIORS</b>   | |
| <b>DRAWN : SANTHOSH</b>   | <b>DATE : 11-Oct-22</b>  | |
| <b>APPROVED : AR. SAIKRISHNA</b>   | <b>SCALE : N.T.S.</b>    | |
| <b>JOB No : N.A.</b>   | <b>DRAWING No : N.A.</b> | |
| <small>FILE PATH: D:\PORTFOLIO\NARASIMHA\NARASIMHAREDDY_SET OF DWGS\UPDATED.DWG<br/>SAVE : Tuesday, October 11, 2022 11:07:46 AM PLOT : Monday, November 14, 2022 9:49:51 AM LAST SAVED BY: chila</small> | |



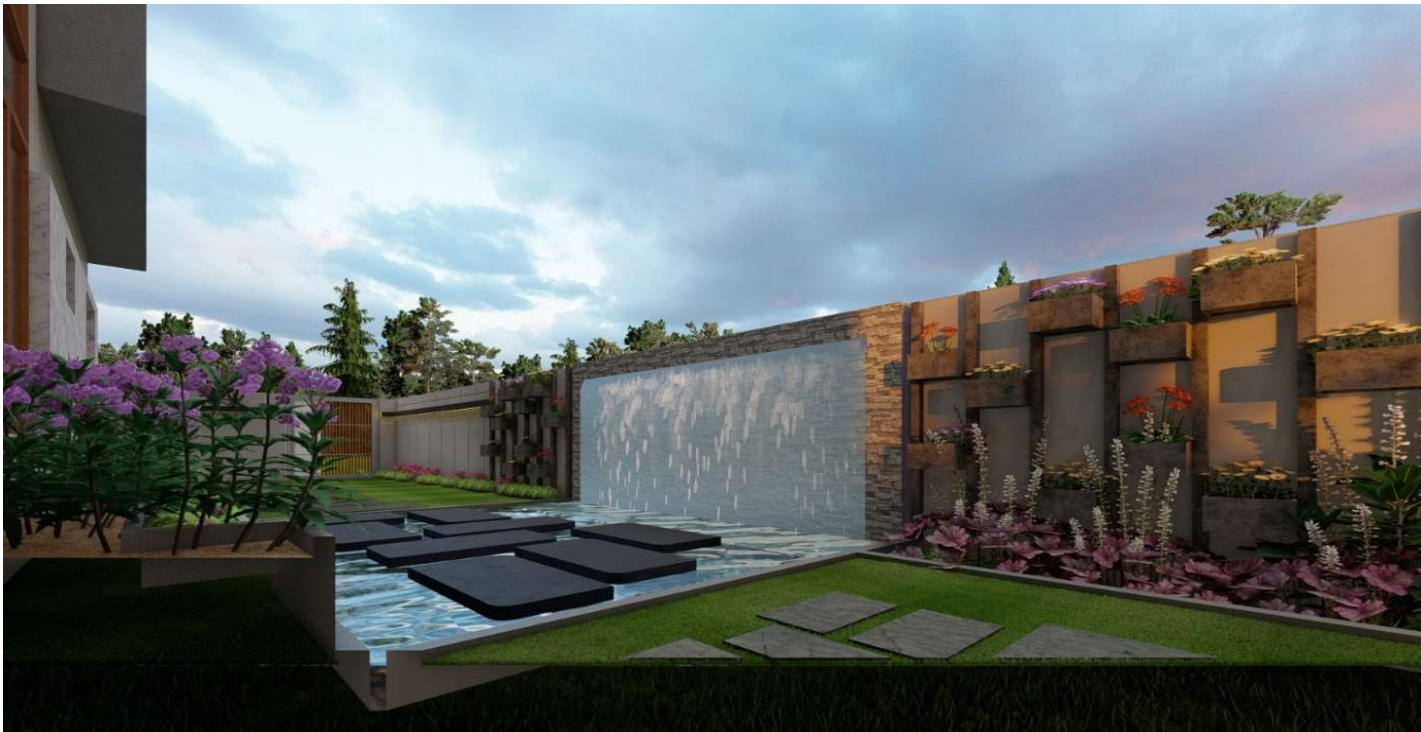

| <b>PROJECT TITLE:</b><br><b>RESIDENCE</b><br><b>@ ZAHEERABAD</b>                        |                          | <b>THIS DRAWING IS THE PROPERTY OF DESIGN EYE ARCHITECTS NO PART OF THE DRAWING MAY BE REPRODUCED IN ANY MANNER WHAT SO EVER WITHOUT WRITTEN PERMISSION FROM DESIGN EYE ARCHITECTS.</b>   |       | <b>REVISIONS</b>   |  | <b>SIGNATURES :</b><br><b>PROJECT ARCHITECT</b> |      | <b>ARCHITECTS:</b><br><b>DESIGN EYE</b><br><b>ARCHITECTS &amp; INTERIOR DESIGNERS</b>   |       | <b>DRAWING TITLE :</b><br><b>LANDSCAPE</b> |                         | <b>ORIENTATION:</b><br> |                                  |                       
|---|
| <b>CLIENT</b><br><b>Mr. NARASIMHA REDDY</b>                                             |                          | <b>NOTES :</b><br>1. ALL DIMENSIONS ARE IN FEET UNLESS OTHERWISE SPECIFIED.<br>2. DO NOT SCALE THE DRAWING REFER TO DIMENSIONS AS INDICATED.<br>3. IF ANY DESCRIPENCY FOUND, CONTRACTOR TO BRING TO THE NOTICE OF THE CONSULTANTS BEFORE EXECUTION.<br>4. THIS DRAWING TO BE READ IN CONJUNCTION WITH RELEVANT ARCHITECTURAL, STRUCTURAL AND OTHER SERVICES GFC DRAWINGS. |       | <table><thead><tr><th>S.no</th><th>DATE</th><th>DESCRIPTION</th><th>DRAWN</th><th>APP.</th></tr></thead><tbody><tr><td> </td><td> </td><td> </td><td> </td><td> </td></tr><tr><td> </td><td> </td><td> </td><td> </td><td> </td></tr><tr><td> </td><td> </td><td> </td><td> </td><td> </td></tr><tr><td> </td><td> </td><td> </td><td> </td><td> </td></tr><tr><td> </td><td> </td><td> </td><td> </td><td> </td></tr></tbody></table> |  | S.no                                            | DATE | DESCRIPTION   | DRAWN | APP.                                       |                         |                         <b>PROJECT CO-ORDINATOR</b> |  | <br><b>ARCHITECT : SAIKRISHNA BOMMAREDDY</b><br><b>Reg No. : CA/2013/62247</b> |  | <b>FILE NAME:SS_NARASIMHA REDDY_INTERIORS</b> |  | <b>ORIENTATION:</b><br> |  |
| S.no                                                                                    | DATE                     | DESCRIPTION   | DRAWN | APP.   | |
| |
| |
| |
| |
| |
| <small>FILE PATH: D:\PORTFOLIO\NARASIMHA\NARASIMHAREDDY_SET OF DWGS\UPDATED.DWG</small> |                          |   |       |   |  |                                                 |      | <table><tr><td><b>DRAWN :</b> SANTHOSH</td><td><b>DATE :</b> 11-Oct-22</td><td><b>REV</b></td></tr><tr><td><b>APPROVED :</b> AR. SAIKRISHNA</td><td><b>SCALE :</b> N.T.S.</td><td><b>R-4</b></td></tr><tr><td><b>JOB No :</b> N.A.</td><td><b>DRAWING No :</b> N.A.</td><td></td></tr></table> |       | <b>DRAWN :</b> SANTHOSH                    | <b>DATE :</b> 11-Oct-22 | <b>REV</b>              | <b>APPROVED :</b> AR. SAIKRISHNA | <b>SCALE :</b> N.T.S. | <b>R-4</b> | <b>JOB No :</b> N.A. | <b>DRAWING No :</b> N.A. |  | <small>SAVE : Tuesday, October 11, 2022 11:07:46 AM PLOT : Monday, November 14, 2022 9:49:51 AM LAST SAVED BY: chila</small> |  |  
| <b>DRAWN :</b> SANTHOSH                                                                 | <b>DATE :</b> 11-Oct-22  | <b>REV</b>   | |
| <b>APPROVED :</b> AR. SAIKRISHNA                                                        | <b>SCALE :</b> N.T.S.    | <b>R-4</b>   | |
| <b>JOB No :</b> N.A.                                                                    | <b>DRAWING No :</b> N.A. | |




NARASIMHA REDDY RESIDENCE WOOD QUANTITY FOR DOOR FRAMES

LOCATION : ZAHEERABAD


DATE : 26 - 08 - 2022

| S.NO                       | Room name        | Door Indication | Door Size |        | Section Size |       | Area of Section | No of width sections | No of height sections | Volume of section in cubic-inch |         | Volume in cubic -inch | Volume in cubic-ft | Material |
|----------------------------|------------------|-----------------|-----------|--------|--------------|-------|-----------------|----------------------|-----------------------|---------------------------------|---------|-----------------------|--------------------|----------|
|                            |                  |                 | Width     | Height | Width        | Depth |                 |                      |                       | Width                           | Height  |                       |                    |          |
| GROUND FLOOR               |                  |                 |           |        |              |       |                 |                      |                       |                                 |         |                       |                    |          |
| 1                          | MAIN DOOR        | MD              | 66        | 114    | 4.25         | 9.25  | 39.31           | 1                    | 2                     | 2594.63                         | 4481.63 | 7076.3                | 4.10               | Wood     |
|                            |                  |                 |           |        | 5.25         | 9.25  | 48.56           | 1                    | 2                     | 3205.13                         | 5536.13 | 8741.3                | 5.06               |          |
| 2                          | DRAWING          | D1              | 54        | 96     | 2.75         | 5.25  | 14.44           | 1                    | 2                     | 779.63                          | 1386.00 | 2165.6                | 1.25               | Wood     |
|                            |                  |                 |           |        | 5.25         | 5.25  | 27.56           | 1                    | 2                     | 1488.38                         | 2646.00 | 4134.4                | 2.39               |          |
| 3                          | POOJA            | D1              | 54        | 96     | 2.75         | 5.25  | 14.44           | 1                    | 2                     | 779.63                          | 1386.00 | 2165.6                | 1.25               | Wood     |
|                            |                  |                 |           |        | 5.25         | 5.25  | 27.56           | 1                    | 2                     | 1488.38                         | 2646.00 | 4134.4                | 2.39               |          |
| 4                          | MASTER BED       | D2              | 45        | 96     | 2.75         | 5.25  | 14.44           | 1                    | 2                     | 649.69                          | 1386.00 | 2035.7                | 1.18               | Wood     |
| 5                          | SERVANT ROOM     | D3              | 42        | 96     | 2.75         | 5.25  | 14.44           | 1                    | 2                     | 606.38                          | 1386.00 | 1992.4                | 1.15               | Wood     |
| FIRST FLOOR                |                  |                 |           |        |              |       |                 |                      |                       |                                 |         |                       |                    |          |
| 6                          | BEDROOM 01       | D2              | 45        | 96     | 2.75         | 5.25  | 14.44           | 1                    | 2                     | 649.69                          | 1386.00 | 2035.69               | 1.18               | Wood     |
| 7                          | BEDROOM 02       | D2              | 45        | 96     | 2.75         | 5.25  | 14.44           | 1                    | 2                     | 649.69                          | 1386.00 | 2035.69               | 1.18               | Wood     |
| 8                          | HOME THEATRE     | D1              | 54        | 96     | 2.75         | 5.25  | 14.44           | 2                    | 2                     | 779.63                          | 1386.00 | 2165.63               | 1.25               | Wood     |
| 9                          | HOME THEATRE     | D2              | 45        | 96     | 2.75         | 5.25  | 14.44           | 1                    | 2                     | 649.69                          | 1386.00 | 2035.69               | 1.18               | Wood     |
| TERRACE FLOOR              |                  |                 |           |        |              |       |                 |                      |                       |                                 |         |                       |                    |          |
| 10                         | BEDROOM 03       | D2              | 45        | 96     | 2.75         | 5.25  | 14.44           | 1                    | 2                     | 649.69                          | 1386.00 | 2035.69               | 0.98               | Wood     |
| 11                         | GYM              | D2              | 45        | 96     | 2.75         | 5.25  | 14.44           | 1                    | 2                     | 649.69                          | 1386.00 | 2035.69               | 0.98               | Wood     |
| 12                         | EXCESS FRAMES -4 | D2              | 45        | 96     | 2.75         | 5.25  | 14.44           | 1                    | 2                     | 649.69                          | 1386.00 | 2035.69               | 0.98               | Wood     |
| 13                         | EXCESS FRAME-1   | D1              | 54        | 96     | 5.25         | 5.25  | 27.56           | 1                    | 2                     | 1488.38                         | 2646.00 | 4134.38               | 2.39               | Wood     |
| TOTAL VOLUME IN CUBIC - FT |                  |                 |           |        |              |       |                 |                      |                       |                                 |         |                       | 28.89              |          |

|                                                                          |  |   |  |  |  |                                                                          |  |   |  |   |  |   |  |  |
|--------------------------------------------------------------------------|--|---|--|--|--|--------------------------------------------------------------------------|--|---|--|---|--|---|--|--|
| <p>PROJECT TITLE:</p> <p><b>RESIDANCE</b></p> <p><b>@ ZAHEERABAD</b></p> |  | <p>THIS DRAWING IS THE PROPERTY OF DESIGN EYE ARCHITECTS NO PART OF THE DRAWING MAY BE REPRODUCED IN ANY MANNER WHAT SO EVER WITHOUT WRITTEN PERMISSION FROM DESIGN EYE ARCHITECTS.</p> <p>NOTES :</p> <p>1. ALL DIMENSIONS ARE IN FEET UNLESS OTHERWISE SPECIFIED.</p> <p>2. DO NOT SCALE THE DRAWING REFER TO DIMENSIONS AS INDICATED.</p> <p>3. IF ANY DESCRIPENCY FOUND, CONTRACTOR TO BRING TO THE NOTICE OF THE CONSULTANTS BEFORE EXECUTION.</p> <p>4. THIS DRAWING TO BE READ IN CONJUNCTION WITH RELEVANT ARCHITECTURAL, STRUCTURAL AND OTHER SERVICES GFC DRAWINGS.</p> |  |  |  | <p>SIGNATURES :</p> <p>PROJECT ARCHITECT</p> <p>PROJECT CO-ORDINATOR</p> |  | <p>ARCHITECTS:</p> <p><b>DESIGN EYE</b></p> <p>ARCHITECTS &amp; INTERIOR DESIGNERS</p> <p><i>B. S. Krishna</i></p> <p>ARCHITECT : SAIKRISHNA BOMMAREDDY</p> <p>Reg No. : CA/2013/62247</p> |  | <p>DRAWING TITLE :</p> <p><b>WOOD QUANTITY FOR DOOR FRAMES</b></p> <p>ORIENTATION:</p> <p></p> |  | <p>FILE NAME:SS_NARASIMHA REDDY_INTERIORS</p> <p>DRAWN : SANTHOSH      DATE : 11-Oct-22      REV</p> <p>APPROVED : AR. SAIKRISHNA      SCALE : N.T.S.      R-4</p> <p>SHEET: 1 OF 1</p> <p>JOB No : N.A.      DRAWING No : N.A.</p> |  |  |
| <p>CLIENT</p> <p><b>Mr. NARASIMHA REDDY</b></p>                          |  | <p>FILE PATH: D:\PORTFOLIO\NARASIMHA\NARASIMHAREDDY_SET OF DWGS\UPDATED.DWG</p>   |  |  |  |                                                                          |  |   |  |   |  |   |  |  |

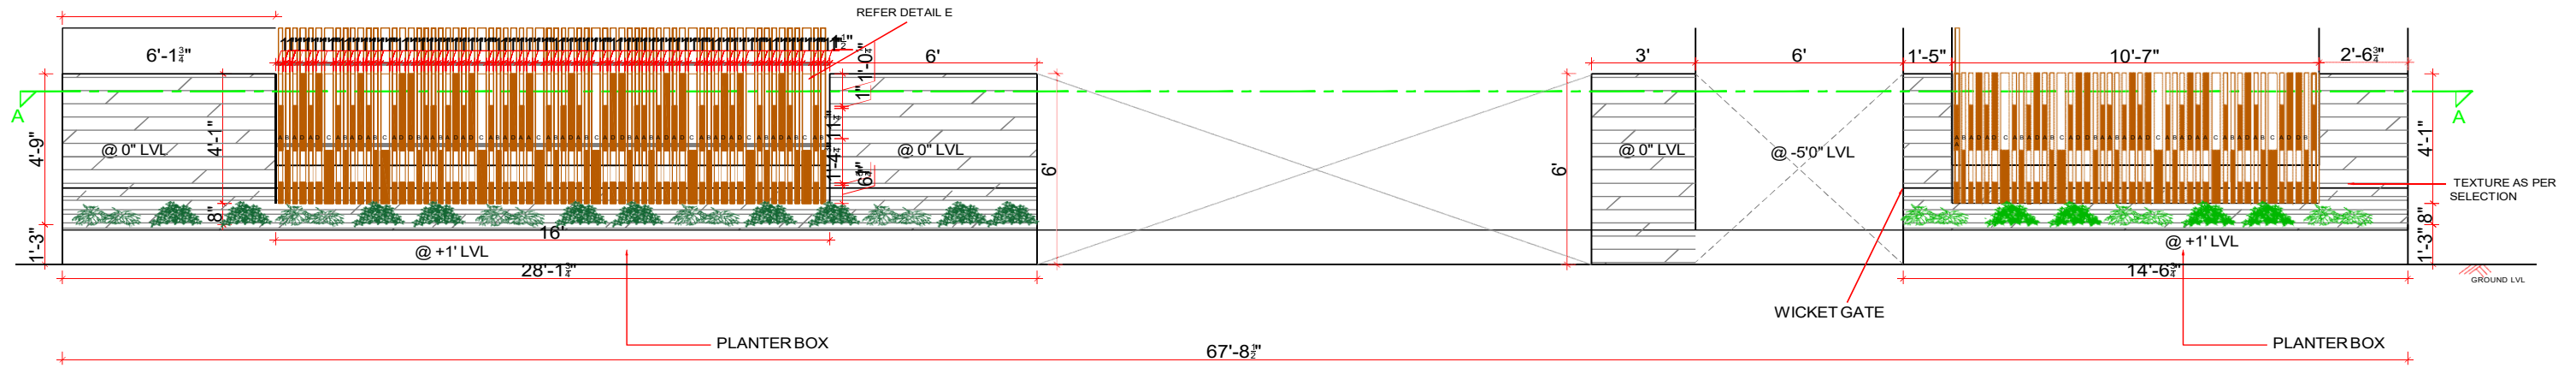

COMPOUND WALL ELEVATION


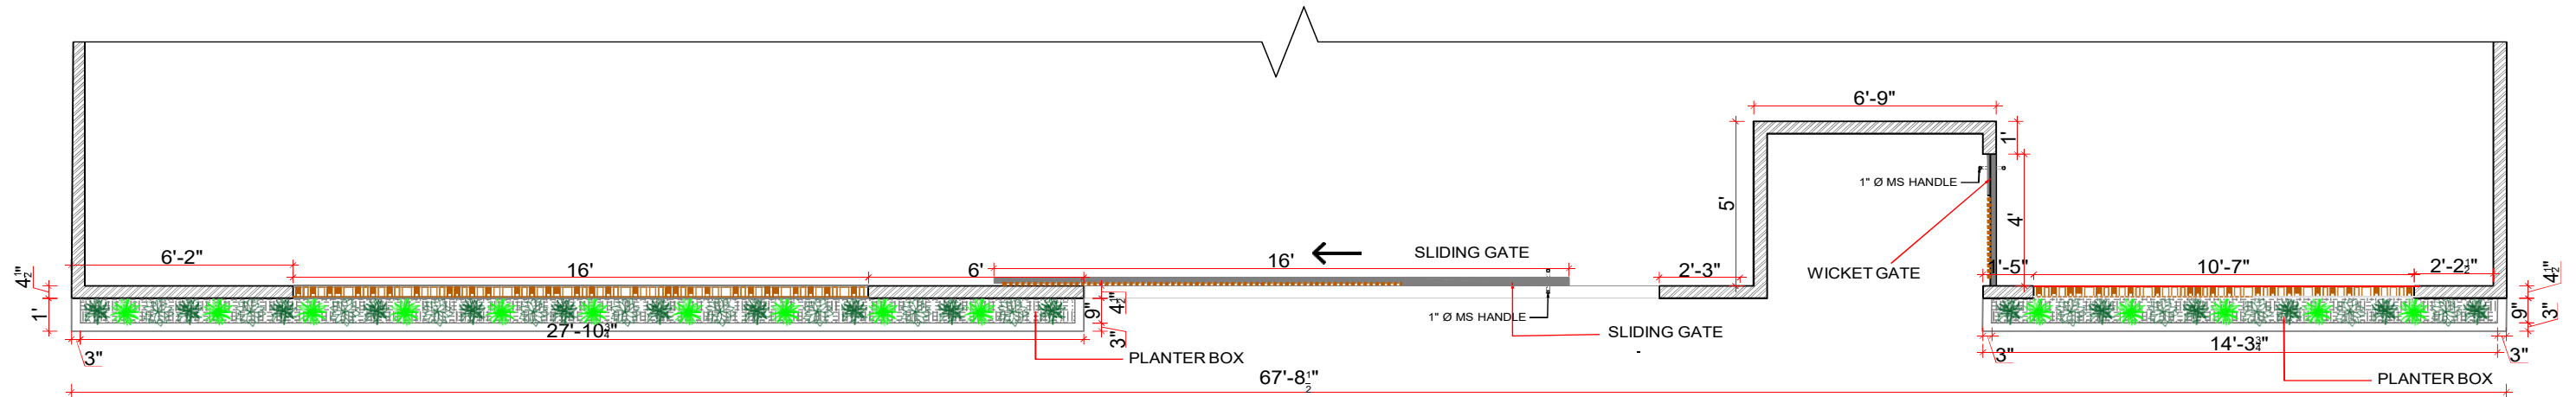


COMPOUND WALL SECTIONAL DETAIL-'A-A'




| <div>PROJECT TITLE:</div> <div>RESIDENTIAL @ ZAHEERABAD</div> |                      | <div>THIS DRAWING IS THE PROPERTY OF DESIGN EYE ARCHITECTS NO PART OF THE DRAWING MAY BE REPRODUCED IN ANY MANNER WHAT SO EVER WITHOUT WRITTEN PERMISSION FROM DESIGN EYE ARCHITECTS.</div> <div>NOTES :<br/>1. ALL DIMENSIONS ARE IN FEET UNLESS OTHERWISE SPECIFIED.<br/>2. DO NOT SCALE THE DRAWING REFER TO DIMENSIONS AS INDICATED.<br/>3. IF ANY DESCRIPENCY FOUND, CONTRACTOR TO BRING TO THE NOTICE OF THE CONSULTANTS BEFORE EXECUTION.<br/>4. THIS DRAWING TO BE READ IN CONJUNCTION WITH RELEVANT ARCHITECTURAL, STRUCTURAL AND OTHER SERVICES GFC DRAWINGS.</div> | <div>REVISIONS</div> <table><thead><tr><th>S.no</th><th>DATE</th><th>DESCRIPTION</th><th>DRAWN</th><th>APP.</th></tr></thead><tbody><tr><td></td><td></td><td></td><td></td><td></td></tr><tr><td></td><td></td><td></td><td></td><td></td></tr><tr><td></td><td></td><td></td><td></td><td></td></tr><tr><td></td><td></td><td></td><td></td><td></td></tr><tr><td></td><td></td><td></td><td></td><td></td></tr><tr><td></td><td></td><td></td><td></td><td></td></tr></tbody></table> |       |      |  |  | S.no | DATE | DESCRIPTION | DRAWN | APP. |  |  |  |  |  |  |  |  |  |  |  |  |  |  |  |  |  |  |  |  |  |  |  |  |  |  |  |  |  |  | <div>SIGNATURES :</div> <div>PROJECT ARCHITECT</div> <div>PROJECT CO-ORDINATOR</div> |  | <div>ARCHITECTS:</div> <div><div></div><div>DESIGN EYE<br/>ARCHITECTS &amp; INTERIOR DESIGNERS</div><div></div><div>ARCHITECT : SAIKRISHNA BOMMAREDDY<br/>Reg No. : CA/2013/62247</div></div> |  | <div>DRAWING TITLE :<br/>COMPOUND WALL DETAIL</div> <div><div>FILE NAME:SS_NARASIMHA REDDY_SET OF DRAWINGS</div><table><tr><td>DRAWN: SANTHOSH</td><td>DATE : 30-Aug-22</td><td>REV</td></tr><tr><td>APPROVED : AR. SAIKRISHNA</td><td>SCALE : N.T.S.</td><td rowspan="2">R-0</td></tr><tr><td></td><td>SHEET : 1 OF 1</td></tr><tr><td>JOB No :<br/>N.A.</td><td colspan="2">DRAWING No :<br/>N.A.</td></tr></table></div> |  | DRAWN: SANTHOSH | DATE : 30-Aug-22 | REV | APPROVED : AR. SAIKRISHNA | SCALE : N.T.S. | R-0 |  | SHEET : 1 OF 1 | JOB No :<br>N.A. | DRAWING No :<br>N.A. |  | <div>ORIENTATION:<br/></div> |
|---|
| S.no                                                          | DATE                 |   | DESCRIPTION   | DRAWN | APP. | |
| |
| |
| |
| |
| |
| |
| DRAWN: SANTHOSH                                               | DATE : 30-Aug-22     | REV   | |
| APPROVED : AR. SAIKRISHNA                                     | SCALE : N.T.S.       | R-0   | |
|                                                               | SHEET : 1 OF 1       | |
| JOB No :<br>N.A.                                              | DRAWING No :<br>N.A. | |
| <div>CLIENT</div> <div>Mr.NARASIMHA REDDY</div>               | |



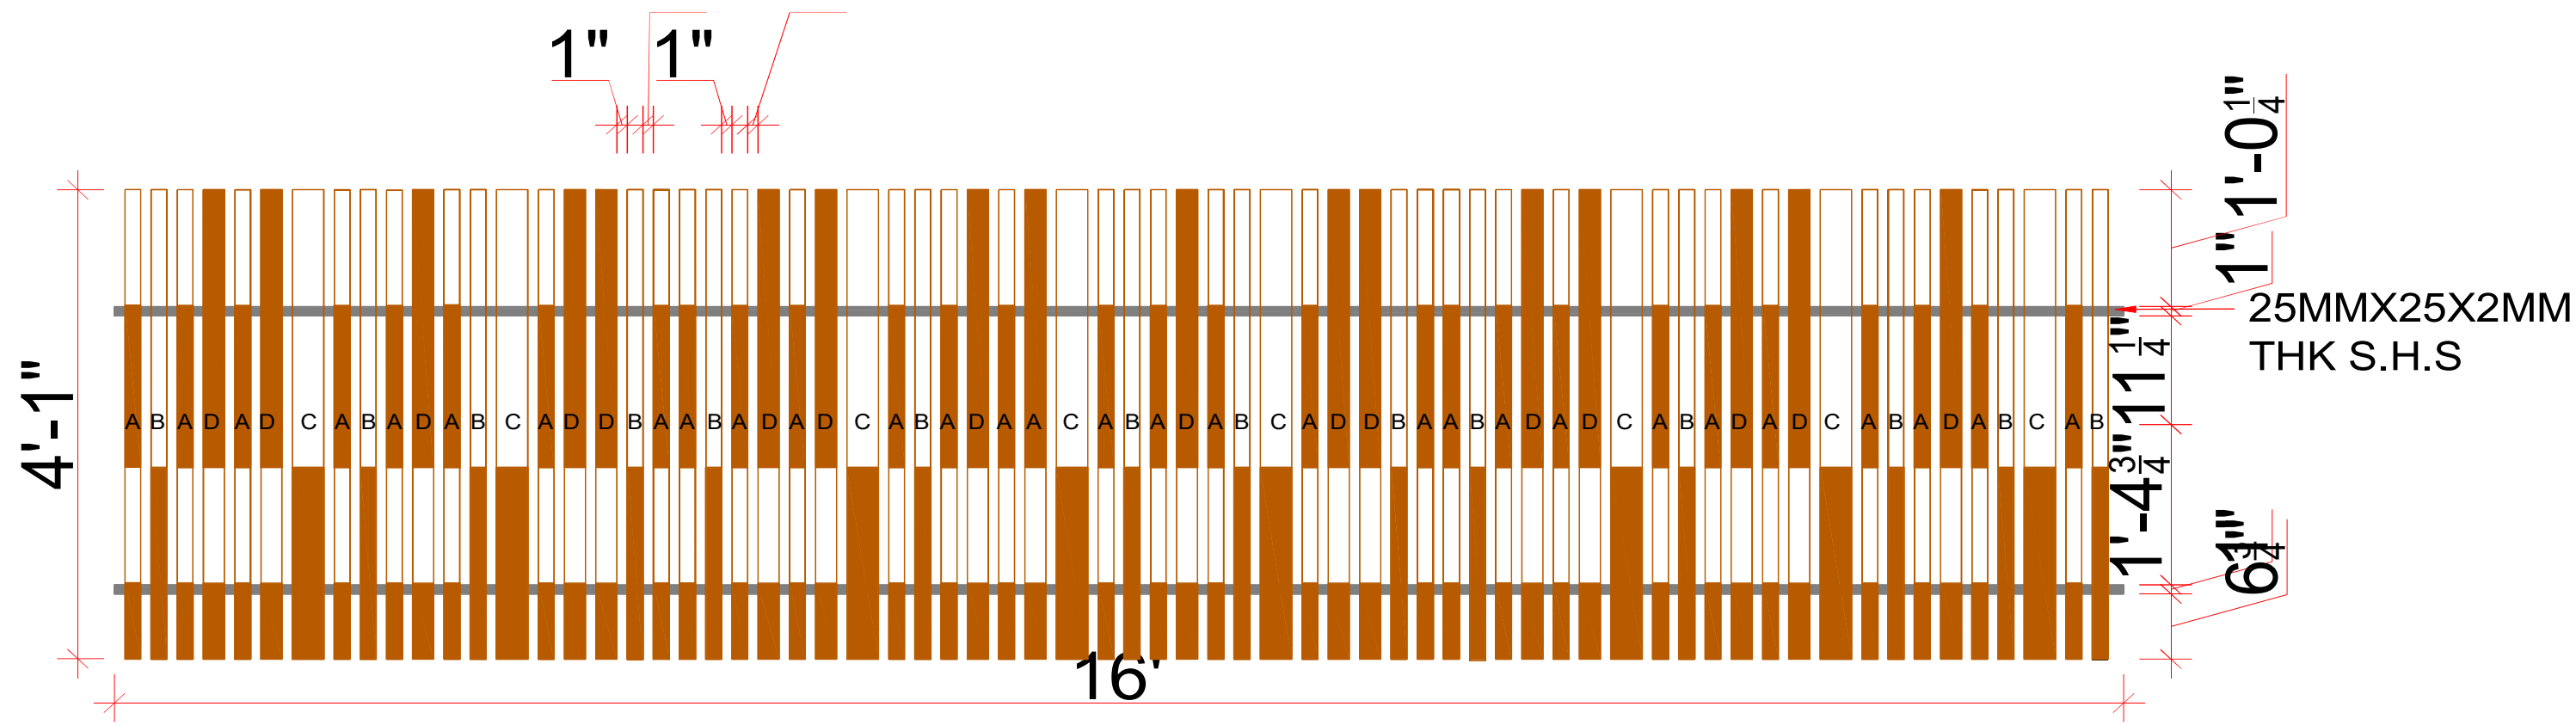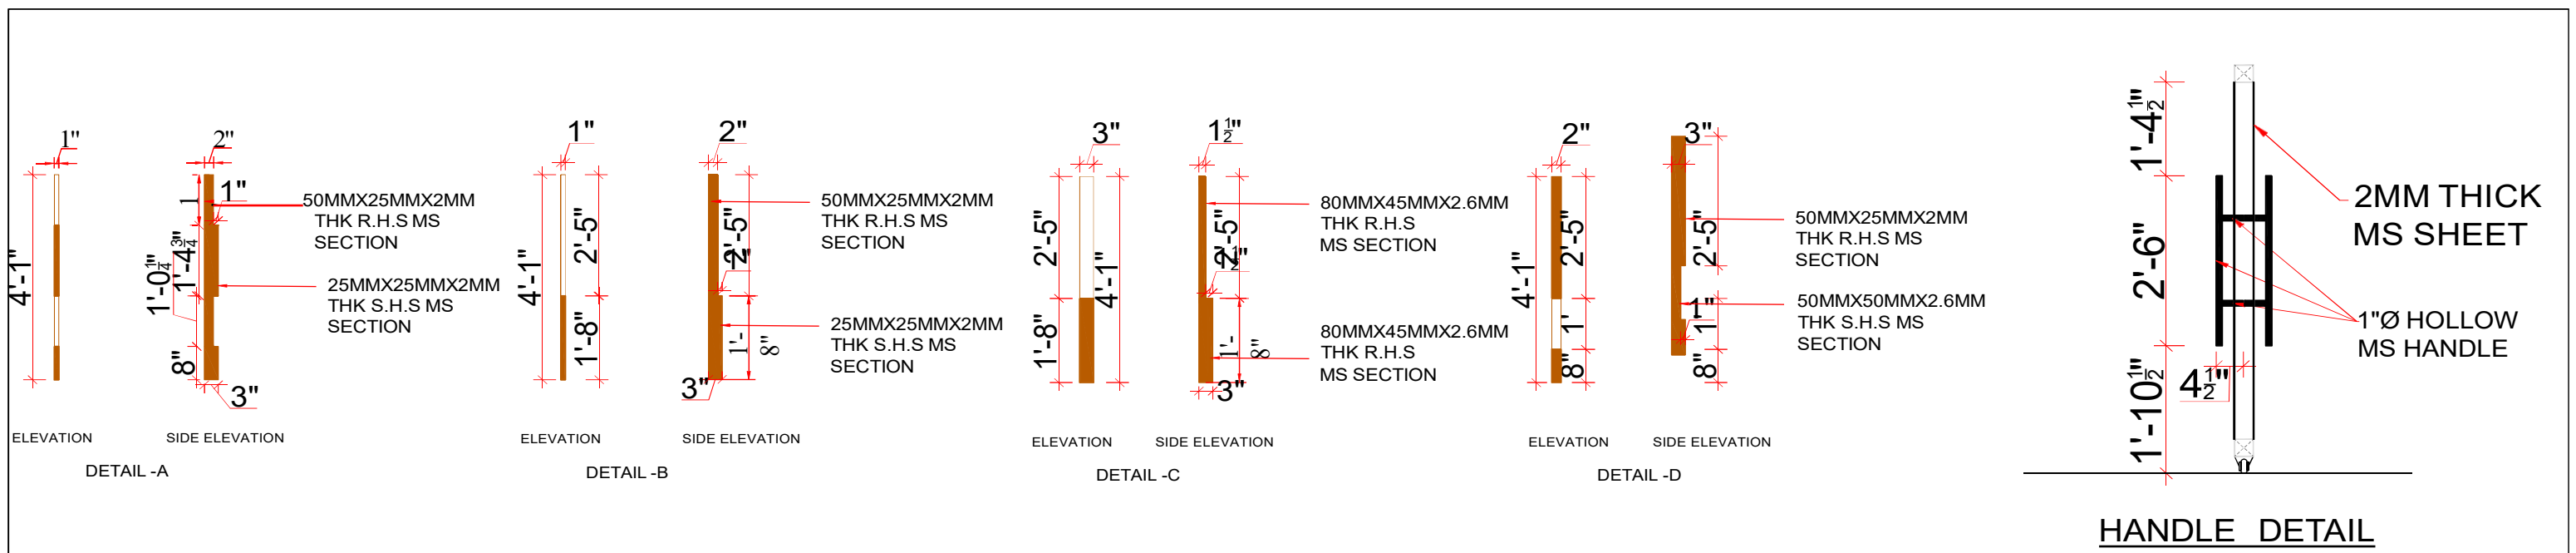


FABRICATION-DETAIL-E


| <div>PROJECT TITLE:</div> <div>RESIDENTIAL @ ZAHEERABAD</div> |                      | <div>THIS DRAWING IS THE PROPERTY OF DESIGN EYE ARCHITECTS NO PART OF THE DRAWING MAY BE REPRODUCED IN ANY MANNER WHAT SO EVER WITHOUT WRITTEN PERMISSION FROM DESIGN EYE ARCHITECTS.</div> <div>NOTES :<br/>1. ALL DIMENSIONS ARE IN FEETES UNLESS OTHERWISE SPECIFIED.<br/>2. DO NOT SCALE THE DRAWING REFER TO DIMENSIONS AS INDICATED.<br/>3. IF ANY DESCRIPENCY FOUND, CONTRACTOR TO BRING TO THE NOTICE OF THE CONSULTANTS BEFORE EXECUTION.<br/>4. THIS DRAWING TO BE READ IN CONJUNCTION WITH RELEVANT ARCHITECTURAL, STRUCTURAL AND OTHER SERVICES GFC DRAWINGS.</div> |       | <div>REVISIONS</div> <table><thead><tr><th>S.no</th><th>DATE</th><th>DESCRIPTION</th><th>DRAWN</th><th>APP.</th></tr></thead><tbody><tr><td> </td><td> </td><td> </td><td> </td><td> </td></tr><tr><td> </td><td> </td><td> </td><td> </td><td> </td></tr><tr><td> </td><td> </td><td> </td><td> </td><td> </td></tr><tr><td> </td><td> </td><td> </td><td> </td><td> </td></tr><tr><td> </td><td> </td><td> </td><td> </td><td> </td></tr></tbody></table> |  | S.no | DATE | DESCRIPTION | DRAWN | APP. |  |  |  |  |  |  |  |  |  |  |  |  |  |  |  |  |  |  |  |  |  |  |  |  |  | <div>SIGNATURES :</div> <div>PROJECT ARCHITECT</div> <div>PROJECT CO-ORDINATOR</div> |  | <div>ARCHITECTS:</div> <div><div><div>DESIGN EYE</div><div>ARCHITECTS &amp; INTERIOR DESIGNERS</div></div><div><div>ARCHITECT : SAIKRISHNA BOMMAREDDY<br/>Reg No. : CA/2013/62247</div></div></div> |  | <div>DRAWING TITLE :<br/>COMPOUND WALL DETAIL</div> <div><div>FILE NAME:SS_NARASIMHA REDDY_SET OF DRAWINGS</div><table><tr><td>DRAWN: SANTHOSH</td><td>DATE : 30-Aug-22</td><td>REV</td></tr><tr><td colspan="2">APPROVED : AR. SAIKRISHNA</td><td rowspan="2">R-0</td></tr><tr><td colspan="2">SCALE : N.T.S.<br/>SHEET : 1 OF 1</td></tr><tr><td>JOB No:<br/>N.A.</td><td colspan="2">DRAWING No :<br/>N.A.</td></tr></table></div> |  | DRAWN: SANTHOSH | DATE : 30-Aug-22 | REV | APPROVED : AR. SAIKRISHNA |  | R-0 | SCALE : N.T.S.<br>SHEET : 1 OF 1 |  | JOB No:<br>N.A. | DRAWING No :<br>N.A. |  | <div>ORIENTATION:<br/>N<br/></div> |  |
|---|
| S.no                                                          | DATE                 | DESCRIPTION   | DRAWN | APP.   | |
| |
| |
| |
| |
| |
| DRAWN: SANTHOSH                                               | DATE : 30-Aug-22     | REV   | |
| APPROVED : AR. SAIKRISHNA                                     |                      | R-0   | |
| SCALE : N.T.S.<br>SHEET : 1 OF 1                              | |
| JOB No:<br>N.A.                                               | DRAWING No :<br>N.A. | |
| <div>CLIENT</div> <div>Mr.NARASIMHA REDDY</div>               | |

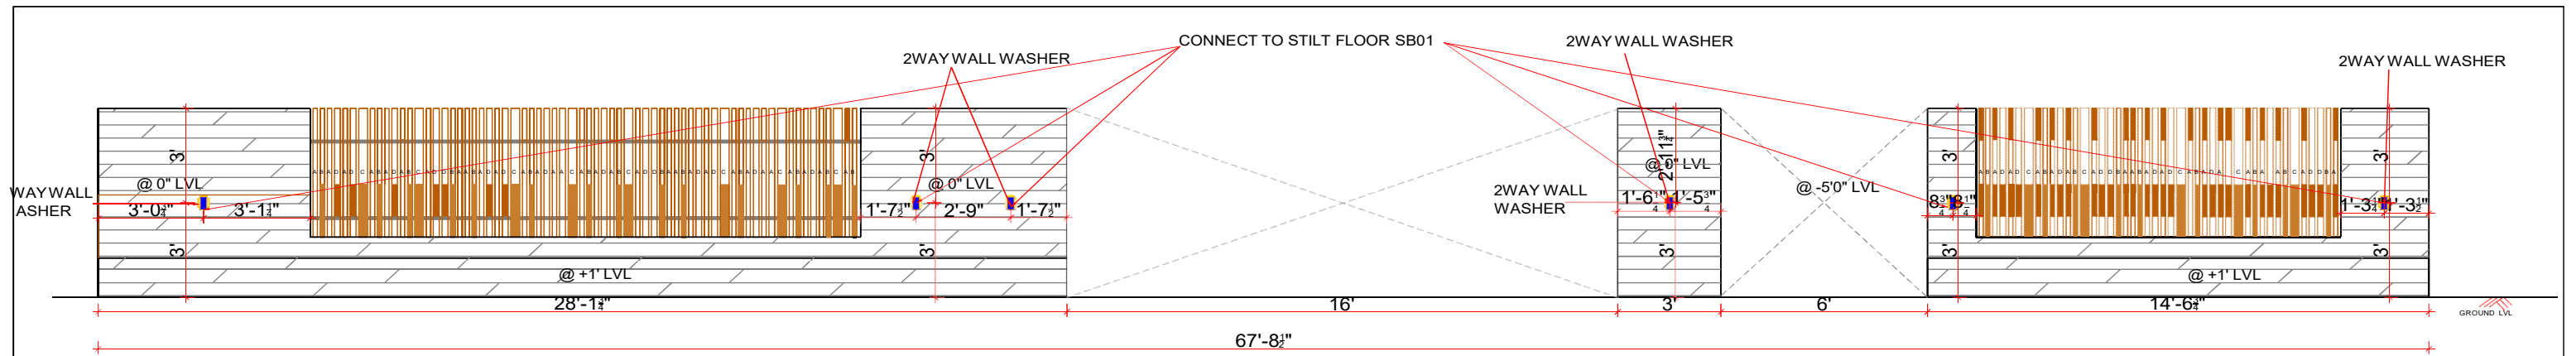


COMPOUND WALL ELEVATION ELECTRICAL

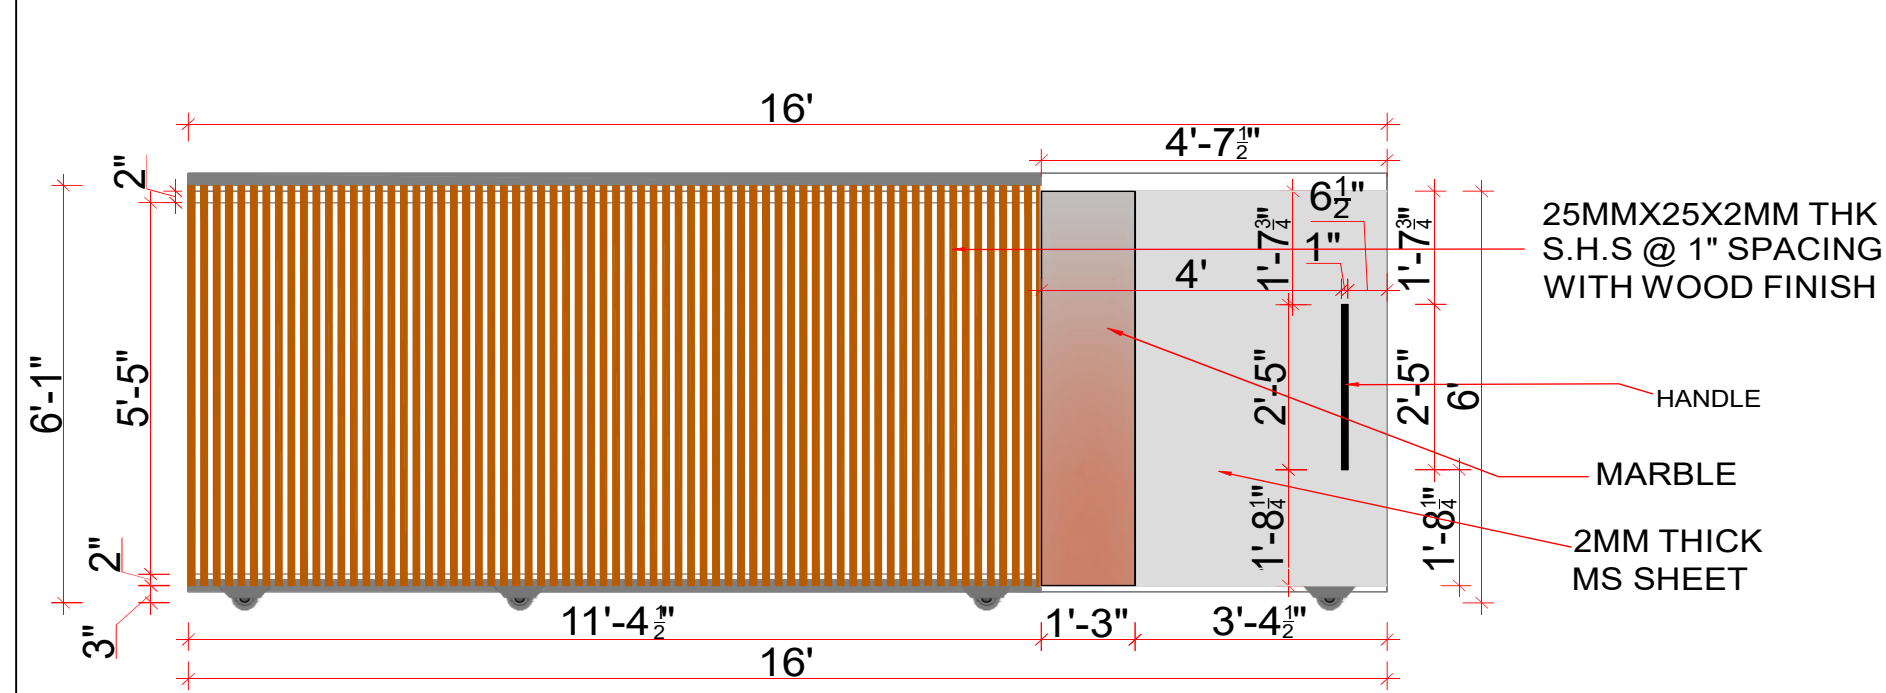


SLIDING GATE DETAIL

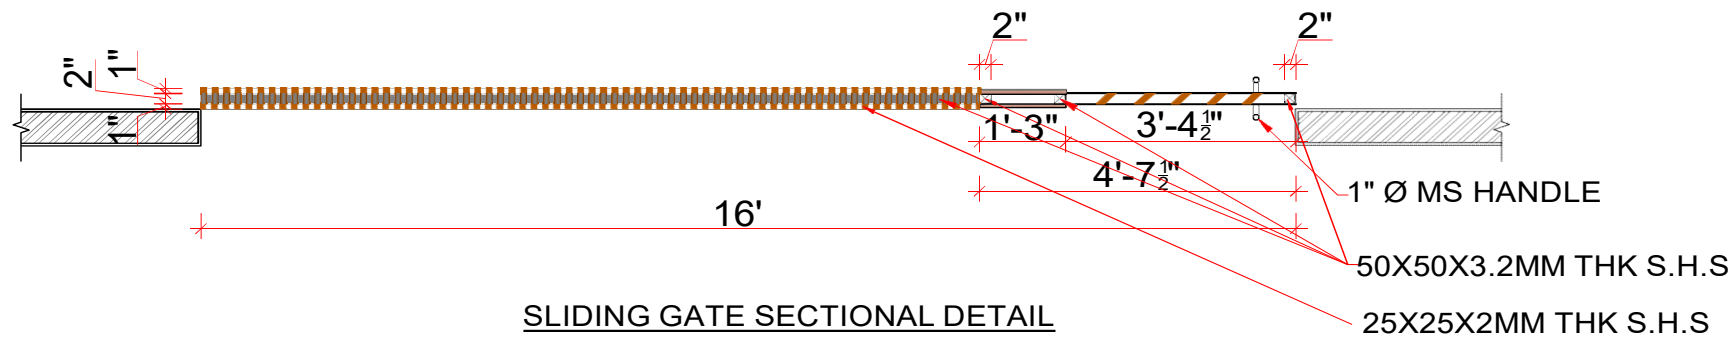

SLIDING GATE SECTIONAL DETAIL

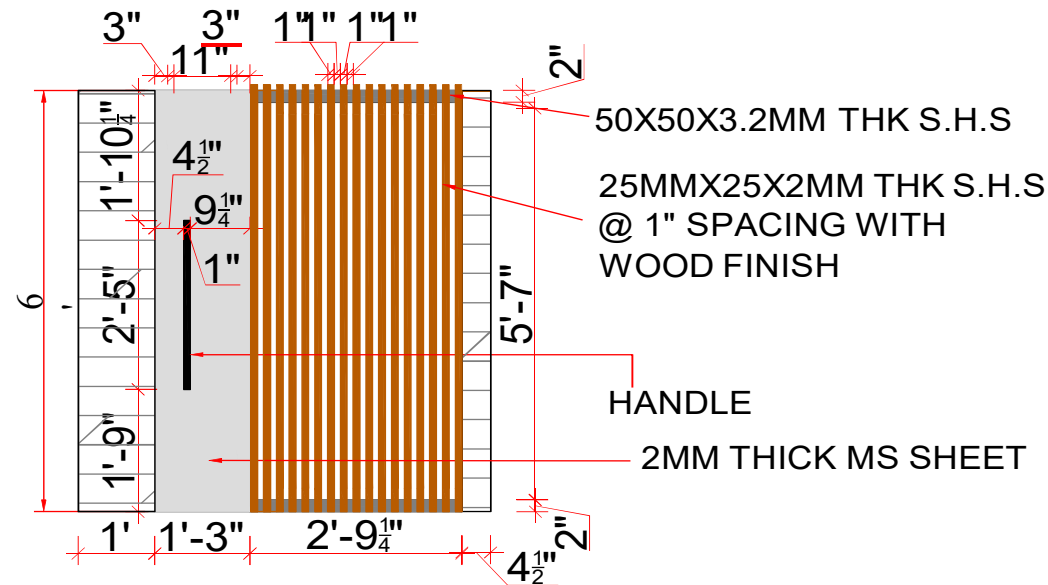

WICKET GATE DETAIL

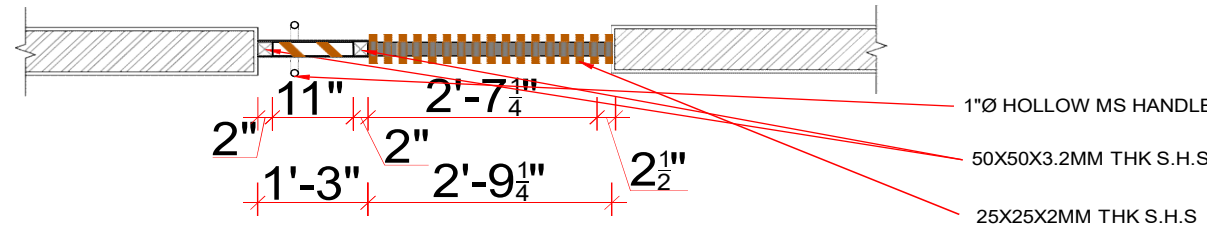


WICKET GATE SECTIONAL DETAIL



| <div>PROJECT TITLE:</div> <div>RESIDENTIAL @ ZAHEERABAD</div> |                      | <div>THIS DRAWING IS THE PROPERTY OF DESIGN EYE ARCHITECTS NO PART OF THE DRAWING MAY BE REPRODUCED IN ANY MANNER WHAT SO EVER WITHOUT WRITTEN PERMISSION FROM DESIGN EYE ARCHITECTS.</div>   |       | <div>REVISIONS</div> <table><thead><tr><th>S.no</th><th>DATE</th><th>DESCRIPTION</th><th>DRAWN</th><th>APP.</th></tr></thead><tbody><tr><td></td><td></td><td></td><td></td><td></td></tr><tr><td></td><td></td><td></td><td></td><td></td></tr><tr><td></td><td></td><td></td><td></td><td></td></tr><tr><td></td><td></td><td></td><td></td><td></td></tr><tr><td></td><td></td><td></td><td></td><td></td></tr></tbody></table> |  | S.no | DATE | DESCRIPTION | DRAWN | APP. |  |  |  |  |  |  |  |  |  |  |  |  |  |  |  |  |  |  |  |  |  |  |  |  |  | <div>SIGNATURES :</div> <div>PROJECT ARCHITECT</div> <div>PROJECT CO-ORDINATOR</div> |  | <div>ARCHITECTS:</div> <div><div> DESIGN EYE ARCHITECTS &amp; INTERIOR DESIGNERS</div><div><div>ARCHITECT : SAIKRISHNA BOMMAREDDY<br/>Reg No. : CA/2013/62247</div></div></div> |  | <div>DRAWING TITLE :</div> <div>COMPOUND WALL DETAIL</div> <div><div>ORIENTATION:<br/>N<br/></div><div>FILE NAME:SS_NARASIMHA REDDY_SET OF DRAWINGS</div><table><tr><td>DRAWN: SANTHOSH</td><td>DATE : 30-Aug-22</td><td>REV</td></tr><tr><td colspan="2">APPROVED : AR. SAIKRISHNA</td><td rowspan="2">R-0</td></tr><tr><td colspan="2">SCALE : N.T.S.<br/>SHEET : 1 OF 1</td></tr><tr><td>JOB No :<br/>N.A.</td><td colspan="2">DRAWING No :<br/>N.A.</td></tr></table></div> |  | DRAWN: SANTHOSH | DATE : 30-Aug-22 | REV | APPROVED : AR. SAIKRISHNA |  | R-0 | SCALE : N.T.S.<br>SHEET : 1 OF 1 |  | JOB No :<br>N.A. | DRAWING No :<br>N.A. |  |
|---|
| S.no                                                          | DATE                 | DESCRIPTION   | DRAWN | APP.   | |
| |
| |
| |
| |
| |
| DRAWN: SANTHOSH                                               | DATE : 30-Aug-22     | REV   | |
| APPROVED : AR. SAIKRISHNA                                     |                      | R-0   | |
| SCALE : N.T.S.<br>SHEET : 1 OF 1                              | |
| JOB No :<br>N.A.                                              | DRAWING No :<br>N.A. | |
| <div>CLIENT</div> <div>Mr.NARASIMHA REDDY</div>               |                      | <div>NOTES :</div> <div>1. ALL DIMENSIONS ARE IN FEETS UNLESS OTHERWISE SPECIFIED.</div> <div>2. DO NOT SCALE THE DRAWING REFER TO DIMENSIONS AS INDICATED.</div> <div>3. IF ANY DESCRIPENCY FOUND, CONTRACTOR TO BRING TO THE NOTICE OF THE CONSULTANTS BEFORE EXECUTION.</div> <div>4. THIS DRAWING TO BE READ IN CONJUNCTION WITH RELEVANT ARCHITECTURAL, STRUCTURAL AND OTHER SERVICES GFC DRAWINGS.</div> | |



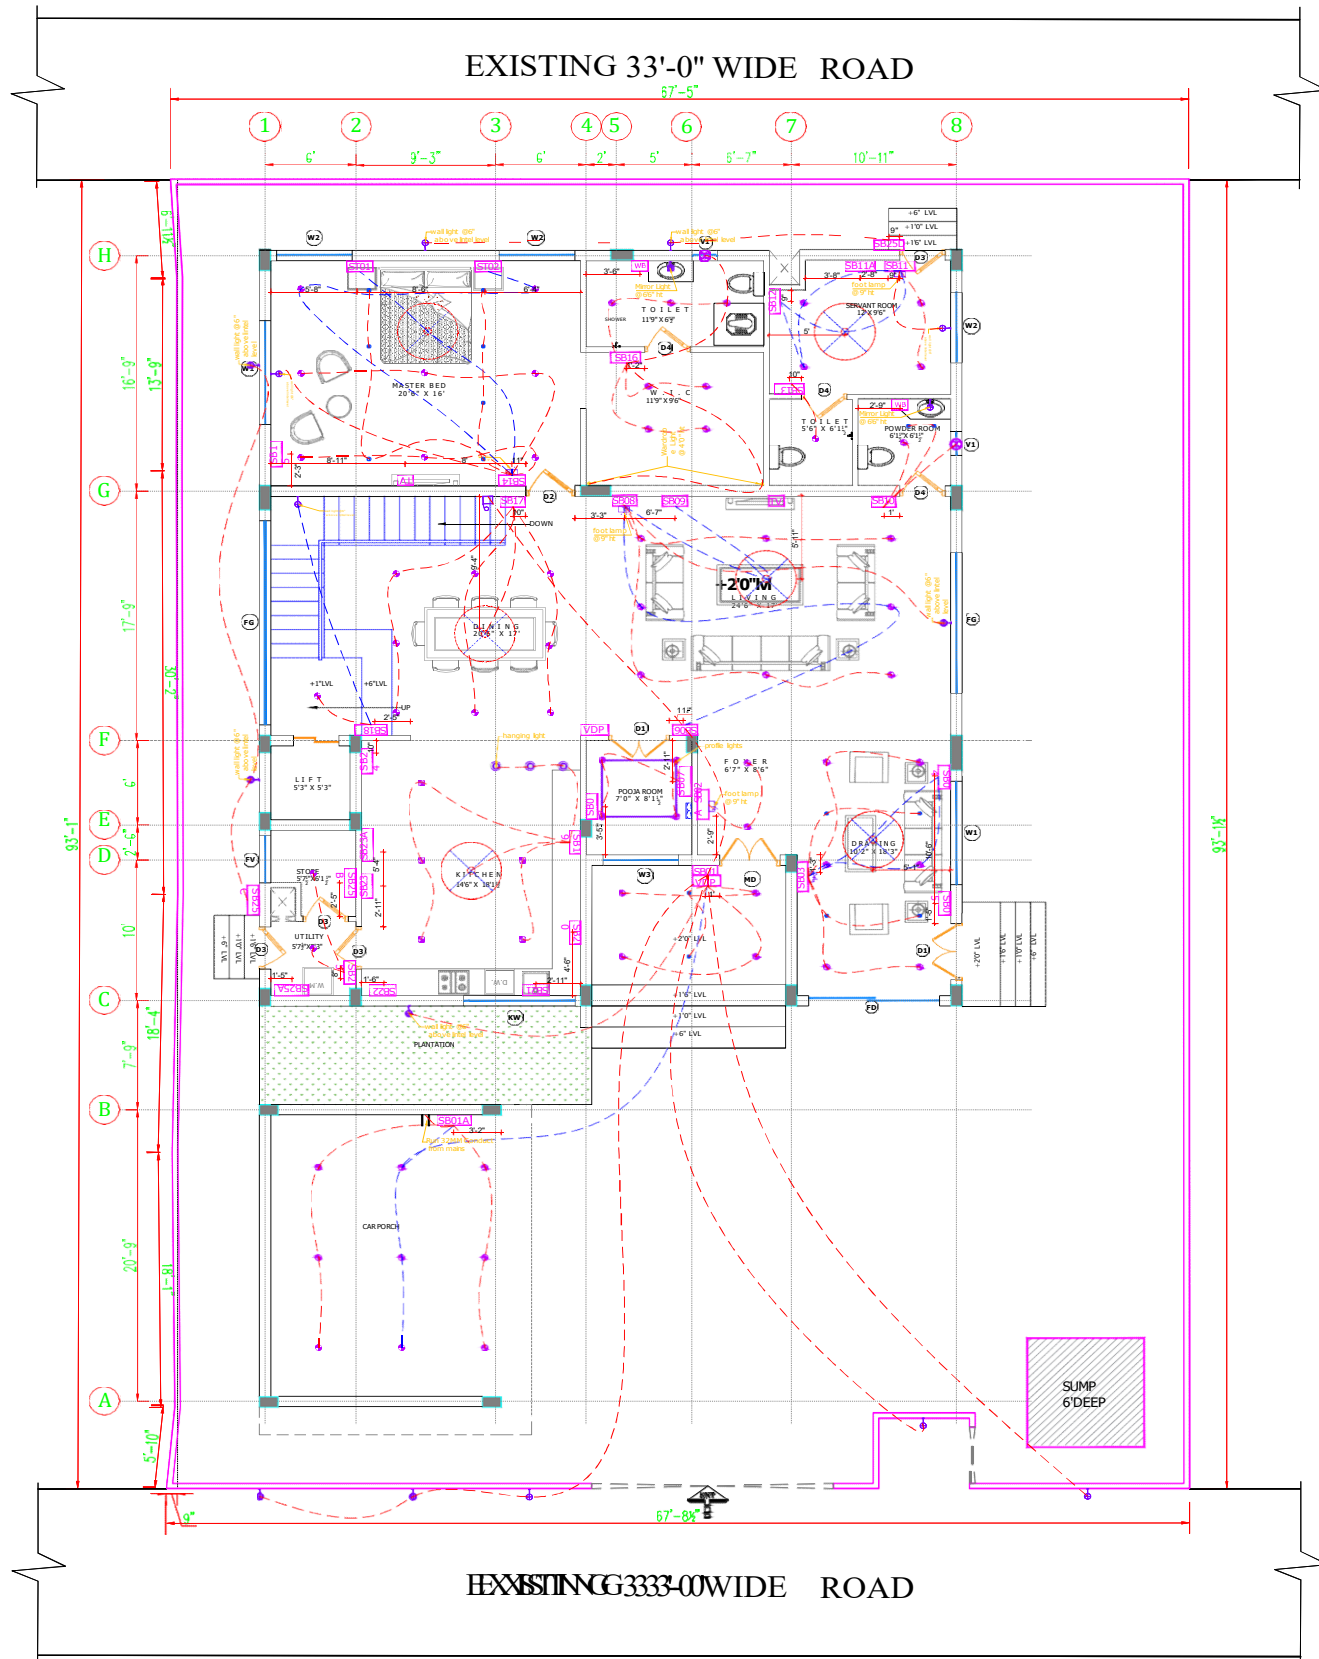

TYPICAL FLOOR ELECTRICAL SCHEDULE



| SNO/BS NO | ROOM             | DESCRIPTION   | HEIGHT | MODULE |
|-----------|------------------|---|--------|--------|
| T.V       | T.V UNIT         | 2 5A Sockets with Switch & 7 LAN point, 1 LAN point, 1 13A Socket with switch                                                             | 16"    | 8M+4M  |
| ST01      | BEDSIDE TABLE-1  | 2 way - 1 Fan, 1 16A Single pole switch, 1 Fan regulator, 1 5A Socket with switch                                                         | 40"    | 2M     |
| ST02      | BEDSIDE TABLE-2  | 1 2way for 2 Ceiling Lights, 1 TV, 1 LAN point, 1 5A Socket with switch                                                                   | 20"    | 6M     |
| ST03      | BEDSIDE TABLE-3  | 1 2way for 2 Ceiling Lights, 1 for 2 Reading Lights, 1 TV, 1 LAN point, 1 13A Socket with switch                                          | 20"    | 6M     |
| OV        | OVEN             | 1 6A Socket(oven)   | 46"    | 2M     |
| MW        | MICROWAVE        | 1 6A Socket(Microwave)   | 46"    | 2M     |
| DS        | DRESSER          | 1 Mirror Light, 1 13A Socket with switch                                                                                                  | 20"    | 4M     |
| WB        | WASH BASIN       | 1 Mirror Light, 1 13A Socket with switch                                                                                                  | 40"    | 4M     |
| AC        | AC               | 1 16A socket   | 86"    | 2M     |
| WS        | WORK STATION     | 1 wall light, 2 16A socket with switch, 1 LAN POINT                                                                                       | 40"    | 2M     |
| VDP       | VIDEO DOOR PHONE | VIDEO DOOR PHONE   | 50"    | 2M     |
| 01 SB01-A | CAR PORCH        | 2 for 6 Ceiling Lights, 1 2way for 3 Ceiling Lights, 2 20A Sockets with Switches                                                          | 40"    | 4M     |
| 02 SB01   | ENTRANCE         | 1 for Bell Buzzer, 2 for 4 Ceiling Lights, 1 2way for 3 Ceiling Lights, 1 for 2 Spot lights, 1 for wall light, 3 for Compound Wall Lights | 40"    | 6M+3M  |
| 03 SB02   | ENTRANCE FOYER   | 1 for 2 Ceiling Lights, 1 for Foot Lamp                                                                                                   | 40"    | 2M     |
| 04 SB03   | DRAWING ROOM     | 2 for 4 Ceiling Lights, 1 2way for 2 Ceiling Lights, 1 for 4Spot Light, 1 2way for Ceiling Fan, 1 for Wall Light, 1 for foot Lamp         | 40"    | 8M     |
| 05 SB04   | DRAWING ROOM     | 1 2way for 2 Ceiling Lights, 1 2way for Ceiling Fan with Regulator, 1 13A socket with switch                                              | 20"    | 8M     |
| 06 SB05   | DRAWING ROOM     | 1 for LAN, 1 for Telecom, 1 13A Socket with Switch                                                                                        | 20"    | 6M     |
| 07 SB06   | LIVING           | 1 2way for 2 Ceiling Lights   | 40"    | 2M     |
| 08 SB07   | POOJA            | 2 for 4 Ceiling Lights, 1 for Profile Light, 1 for Wall Mounted Fan                                                                       | 40"    | 4M     |
| 09 SB07A  | POOJA            | 1 for Cabinet Light, 1 13A Socket with Switch                                                                                             | 20"    | 4M     |
| 10 SB08   | LIVING (MB)      | 2 for 6 Ceiling Lights, 1 2way for 2 Ceiling Lights, 1 2way for Ceiling fan, 1 for Wall Light, 1 for TV, 1 for Foot Lamp                  | 40"    | 8M     |
| 11 SB09   | LIVING           | 1 2way for 2 Ceiling Lights, 1 2way for Fan with Regulator, 1 LAN, 1 Telecom, 1 13A Socket with Switch                                    | 20"    | 6M+3M  |
| 12 SB10   | LIVING           | 1 for 1 Ceiling Lights, 1 for 2 Spot Lights, 1 for Exhaust                                                                                | 40"    | 4M     |
| 13 SB11   | SERVANT ROOM     | 2 for 4 Ceiling Lights, 1 2way for Ceiling Fan, 1 for Wall Light, 1 for TV, 1 for Foot Lamp                                               | 40"    | 6M     |
| 14 SB11A  | SERVANT ROOM     | 2 16A Socket with Switch   | 20"    | 6M     |
| 15 SB12   | SERVANT ROOM     | 1 2way for Fan with Regulator, 1 13A Socket with Switch                                                                                   | 20"    | 6M     |
| 16 SB13   | SERVANT ROOM     | 1 for 1 Ceiling Light   | 40"    | 2M     |

| SNO/BS NO | ROOM                 | DESCRIPTION   | HEIGHT | MODULE |
|-----------|----------------------|---|--------|--------|
| 17 SB14   | MASTER BEDROOM (MB)  | 2 for 6 Ceiling Lights, 1 2way for 2 Ceiling Lights, 2 for 6 Spot Lights, 1 2way for Fan, 1 for Foot Lamp, 1 for Wall Light | 40"    | 8M     |
| 18 SB15   | MASTER BEDROOM       | 1 13A Socket with Switch   | 20"    | 3M     |
| 19 SB16   | MASTER BEDROOM W.I.C | 3 for 7 Ceiling Lights, 1 for 2 wardrobe lights, 1 for Exhaust                                                              | 40"    | 6M     |
| 20 SB17   | DINNING              | 3 for 8 Ceiling Lights, 1 for Fan with Regulator                                                                            | 40"    | 6M     |
| 21 SB18   | DINNING              | 1 for 1 Ceiling Lights, 1 2Way for stair case Wall Light                                                                    | 40"    | 2M     |
| 22 SB19   | KITCHEN              | 2 for 5 Ceiling Lights, 1 for Fan with regulator, 1 for 3 Hanging Lights, 3 Switches for oven, micro wave, Refrigerator     | 40"    | 6M+4M  |
| 23 SB20   | KITCHEN              | 2 16A Sockets with switches                                                                                                 | 36"    | 6M     |
| 24 SB21   | KITCHEN              | 2 16A Sockets for R.O & Dish Washer                                                                                         | 20"    | 4M     |
| 25 SB22   | KITCHEN              | 1 16A Socket(HOB), 1 16A Socket(chimney), 2 16A Switches for hob, chimney                                                   | 20"    | 2M     |
| 26 SB23   | KITCHEN              | 1 16A Sockets for micro wave                                                                                                | 36"    | 2M     |
| 27 SB23A  | KITCHEN              | 1 16A Sockets for oven   | 36"    | 2M     |
| 28 SB24   | KITCHEN              | 1 16A Socket (for Refrigerator)                                                                                             | 50"    | 2M     |
| 29 SB25   | UTILITY              | 1 for 1 ceiling Lights   | 40"    | 2M     |
| 30 SB25A  | UTILITY              | 1 13A Socket with Switch   | 36"    | 3M     |
| 31 SB25B  | STORE ROOM           | 1 for 1 ceiling Light, 2 16A Sockets with Switches                                                                          | 40"    | 8M     |
| 32 SB25C  | UTILITY              | 1 for 2 exterior wall lights                                                                                                | 40"    | 2M     |
| 33 SB25D  | SERVANT ROOM         | 1 for 2 exterior wall lights                                                                                                | 40"    | 2M     |

NOTE :-THE GIVEN HEIGHTS IS TOP OF SWITCH BOARDS

| LEGEND & ABBREVIATIONS |                                                              |
|------------------------|--------------------------------------------------------------|
|                        | BUZZER                                                       |
|                        | 3W WALL MOUNTED LIGHT FIXTURE                                |
|                        | 5W SPOT LIGHT FIXTURE                                        |
|                        | 3W LED FOOT LIGHT FIXTURE                                    |
|                        | 12W LED LIGHT FIXTURE                                        |
|                        | 16W LED LIGHT FIXTURE                                        |
|                        | 1200MM SWEEP CEILING FAN POINT                               |
|                        | EXHAUST FAN                                                  |
|                        | DISTRIBUTION BOARD                                           |
|                        | 25mm PVC CONDUIT FOR LIGHTING                                |
|                        | 25mm PVC CONDUIT FOR RUN OF MAINS                            |
|                        | 25mm PVC CONDUIT FOR SOLAR POWER (IN CEILING) - FOR ALL TV'S |
|                        | 32mm PVC CONDUIT FOR RUN OF MAINS                            |

|  |                           |
|--|---------------------------|
|  | 3000mm x 3000mm mm module |
|  | 3000mm x 3000mm mm module |
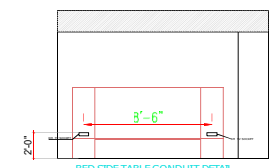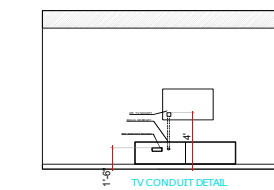

PROJECT TITLE:  
**RESIDENTIAL @ ZAHEERABAD**

CLIENT  
**Mr.NARASIMHA REDDY**

THIS DRAWING IS THE PROPERTY OF DESIGN EYE ARCHITECTS NO PART OF THE DRAWING MAY BE REPRODUCED IN ANY MANNER WHAT SO EVER WITHOUT WRITTEN PERMISSION FROM DESIGN EYE ARCHITECTS.

NOTES :  
1. ALL DIMENSIONS ARE IN FEET UNLESS OTHERWISE SPECIFIED.  
2. DO NOT SCALE THE DRAWING REFER TO DIMENSIONS AS INDICATED.  
3. IF ANY DESCRIPENCY FOUND, CONTRACTOR TO BRING TO THE NOTICE OF THE CONSULTANTS BEFORE EXECUTION.  
4. THIS DRAWING TO BE READ IN CONJUNCTION WITH RELEVANT ARCHITECTURAL, STRUCTURAL AND OTHER SERVICES GFC DRAWINGS.

| REVISIONS |      |             |       |      |
|-----------|------|-------------|-------|------|
| S.no      | DATE | DESCRIPTION | DRAWN | APP. |
|           |      |             |       |      |
|           |      |             |       |      |
SIGNATURES :  
PROJECT ARCHITECT

PROJECT CO-ORDINATOR

ARCHITECTS:

**DESIGN EYE**  
ARCHITECTS & INTERIOR DESIGNERS  
  
ARCHITECT : SANKRISHNA BOMMAREDDY  
Reg No. : CA/2013/62247

DRAWING TITLE :  
**WALL ELECTRICAL - GROUND FLOOR**

ORIENTATION:

FILE NAME: SS\_NARASIMHA REDDY\_SET OF DRAWINGS

DRAWN : SANTHOSH

DATE : 25-Aug-22

REV


APPROVED : AR. SAIKRISHNA

SCALE : N.T.S.

SHEET : 1 OF 1

JOB No : N.A.

DRAWING No : N.A.


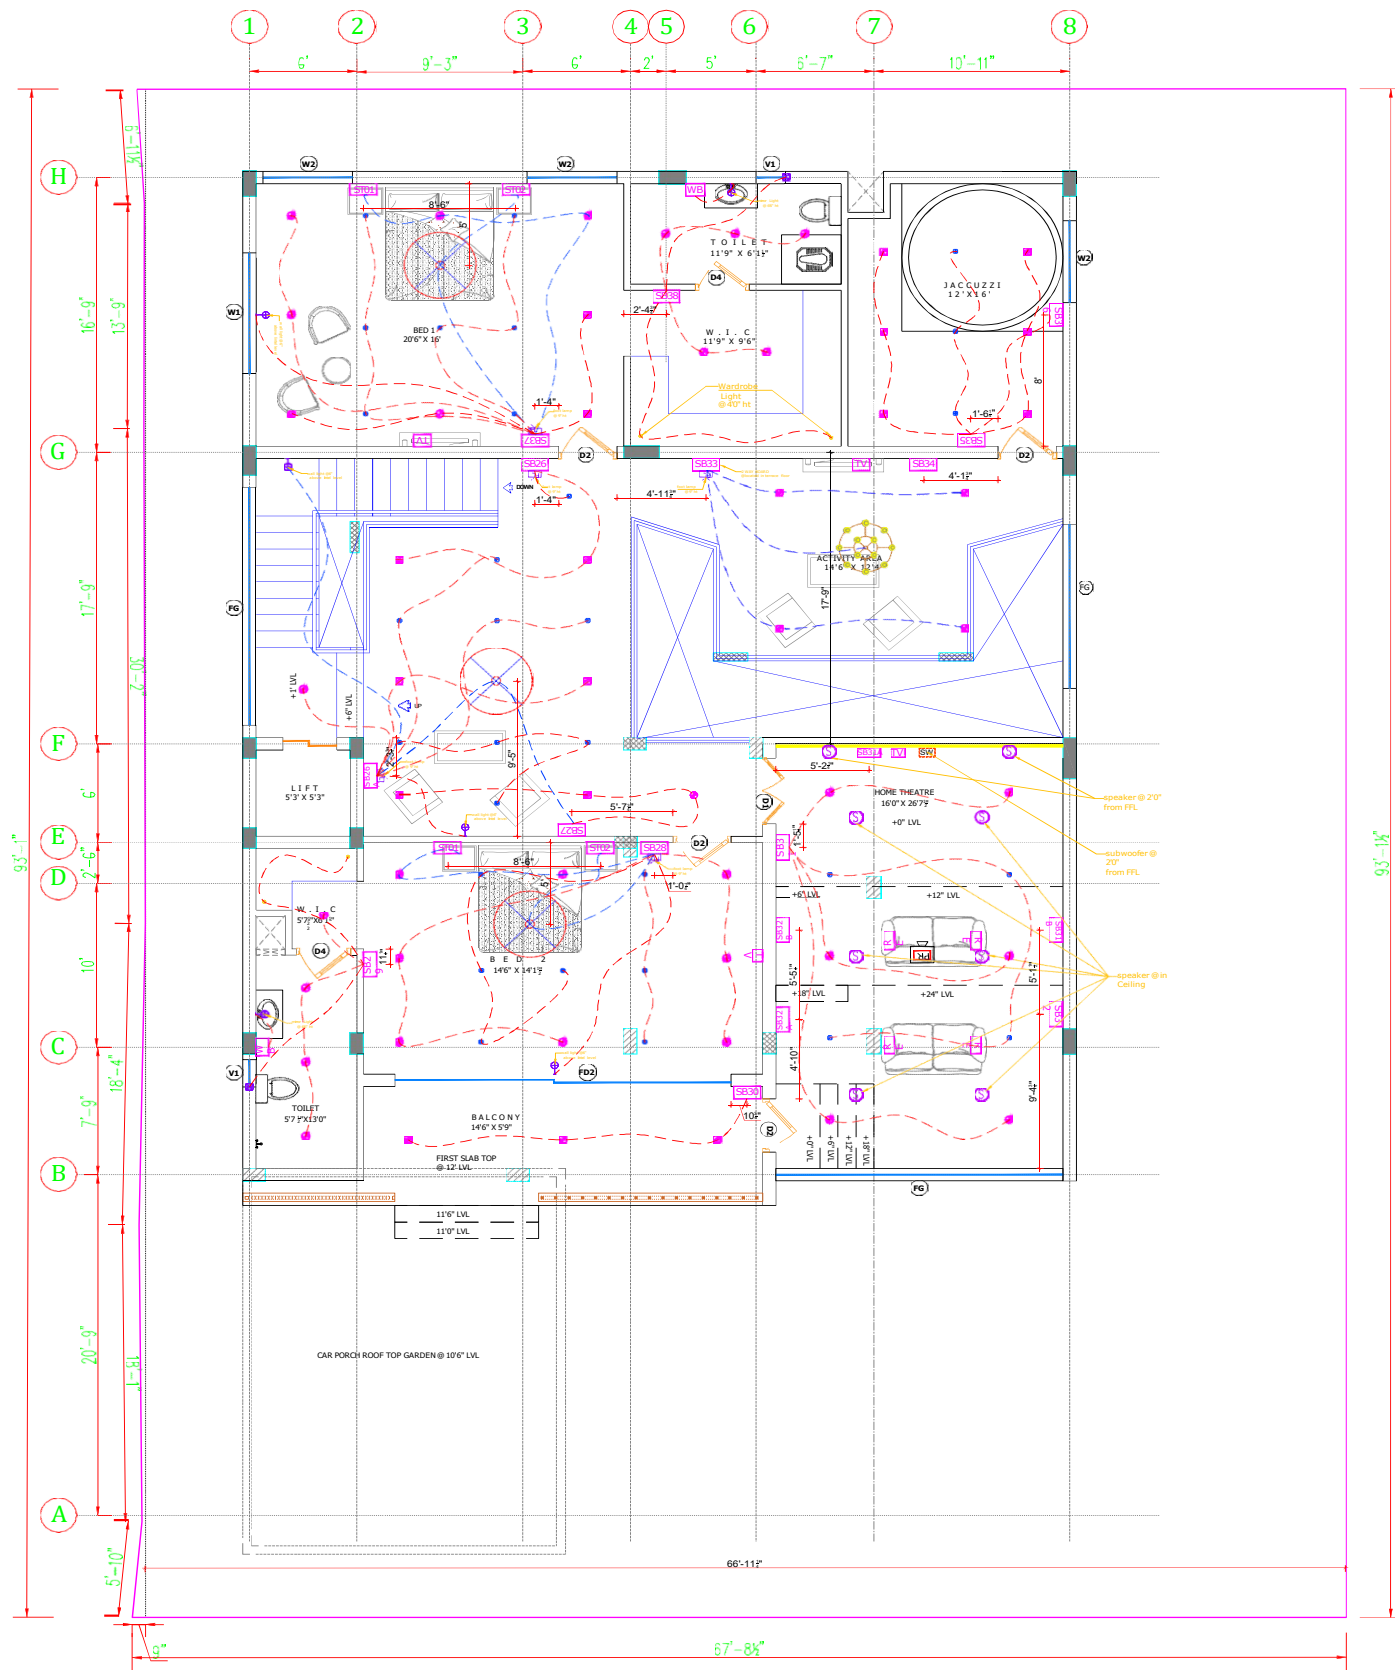


TYPICAL FLOOR ELECTRICAL SCHEDULE

| SNO         | SB NO       | ROOM                | DESCRIPTION   | HEIGHT            | MODULE |
|-------------|-------------|---------------------|---|-------------------|--------|
|             |             | T.V                 | 2 5A Sockets with Switch & T.V Point, 1 LAN point                                                                              | 1'6"              | 8M+4M  |
|             |             | UNI                 | 1 13 A socket with switch   | 4'0"              | 2M     |
|             |             | T                   | 1 13A Socket   |                   |        |
|             | ST1         | BEDSID E TABLE-1    | 2 way - 1 Fan with regulator, 1 16A Single pole switch, 1 5A Socket with switch.                                               | 2'0"              | 8M     |
|             | ST2         | BEDSID E TABLE-2    | 2 way - 1 for 2 Ceiling Lights, 1 TV, 1 Lan point, 1 5A Socket with switch                                                     | 2'0"              | 6M     |
|             | DS          | DRESSER             | 1 Mirror Light, 1 13A Socket with switch                                                                                       | 2'0"              | 4M     |
|             | WB          | H WAS BASIN         | 1 Mirror Light, 1 13A Socket with switch                                                                                       | 4'0"              | 4M     |
|             | AC          | AC                  | 1 16A socket   | 9'0"              | 2M     |
|             | WS          | WORK STATION        | 1 wall light   | 4'0"              | 2M     |
|             |             |                     | 2 16A socket with switch, LAN POINT                                                                                            | 2'0"              | 6M     |
|             | S           | SPEAKER             | 1 16A socket, 1 for receiver                                                                                                   | 1'10"             | 2M     |
|             | PR          | PROJECTOR           | 1 16A socket   | @ CEILING         | 4M     |
|             | RE          | RECLINER            | 1 16A socket,   | BELOW THE SEATING | 2M     |
| FIRST FLOOR |             |                     |   |                   |        |
| 01          | SB26        | FAMILY LAUNGE       | 1 for 2 Ceiling Lights, 1 for Spot Light, 1 2way for Staircase wall light.                                                     | 4'0"              | 3M     |
| 02          | SB26A       | FAMILY LAUNGE (MB)  | 2 for 3 Ceiling Lights, 3 for 8 Spot Lights, 1 for Staircase wall light, 1 2 way for Fan, 1 for Wall Light, 1 for Foot Lamp.   | 4'0"              | 6M+3M  |
| 03          | SB27        | FAMILY LAUNGE       | 1 for 3 Ceiling Lights, 1 2 way for Fan with Regulator, 1 for Lan, 1 for Telecom, 1 13A Socket with switch.                    | 2'0"              | 6M+3M  |
| 04          | SB28        | BEDROOM -02 (MB)    | 1 2way for 2 Ceiling Lights, 1 2way for Fan, 2 for 6 Ceiling Lights, 2 for 7 Spot Lights, 1 for Wall Light, 1 for Foot Lamp.   | 4'0"              | 8M     |
| 05          | SB29        | BEDROOM -02 W.I.C   | 2 for 4 Ceiling Lights, 1 for 2 Wardrobe Lights, 1 for Exhaust Fan.                                                            | 4'0"              | 4M     |
| 06          | SB30        | BALCONY             | 1 for 3 Ceiling Lights.   | 4'0"              | 2M     |
| 07          | SB31        | HOME THEATRE (MB)   | 3 for 6 Ceiling Lights, 1 for 4 Spot Lights, 1 for Projector,                                                                  | 4'0"              | 6M     |
| 08          | SB31A       | HOME THEATRE        | 2 16A Sockets with Switches (for Amplifier & USB)                                                                              | 1'6"              | 6M     |
| 09          | SB31B       | HOME THEATRE        | 1 for Recliner 1 13A Socket with Switch                                                                                        | 1'3"              | 4M     |
| 10          | SB32        | HOME THEATRE        | 1 for Recliner 1 13A Socket with Switch                                                                                        | 1'3"              | 4M     |
| 11          | SB32A       | HOME THEATRE        | 1 for Recliner 1 13A Socket with Switch                                                                                        | 1'3"              | 4M     |
| 12          | SB32B       | HOME THEATRE        | 1 for Recliner 1 13A Socket with Switch                                                                                        | 1'3"              | 4M     |
| 13          | SB33 (2way) | ACTIVIT Y AREA (MB) | 4 2way for 8 Ceiling Lights, 1 2 way for Chandelier, 1 for Foot Lamp.                                                          | 4'0"              | 6M     |
| 14          | SB34        | ACTIVIT Y AREA      | 2 13A Socket with Switch, 1 for Lan, 1 for Telecom.                                                                            | 2'0"              | 8M     |
| 15          | SB35        | SPAROOM (MB)        | 2 for 6 Ceiling Lights, 1 for 3 Spot Lights, 2 for Jaccuzzi.                                                                   | 4'0"              | 6M     |
| 16          | SB36        | SPAROOM             | 2 16A Sockets.   | 9"                | 4M     |
| 17          | SB37        | BEDROOM -01 (MB)    | 3 for 6 Ceiling Lights, 1 2 way for 2 Ceiling Lights, 2 for 7 Spot Lights, 1 2 way for Fan, 1 for Wall Light, 1 for Foot Lamp. | 4'0"              | 6M+3M  |
| 18          | SB38        | BEDROOM -01 W.I.C   | 2 for 5 Ceiling Lights, 1 for 2 Wardrobe Lights, 1 for Exhaust Fan.                                                            | 4'0"              | 4M     |

| LEGEND & ABBREVIATIONS |                                                               |
|------------------------|---------------------------------------------------------------|
|                        | BUZZER                                                        |
|                        | 3W WALL MOUNTED LIGHT FIXTURE                                 |
|                        | 5W SPOT LIGHT FIXTURE                                         |
|                        | 3W LED FOOT LIGHT FIXTURE                                     |
|                        | 12W LED LIGHT FIXTURE                                         |
|                        | EXHAUST FAN                                                   |
|                        | 32mm PVC CONDUIT FOR RUN OF MAINS                             |
|                        | 25mm PVC CONDUIT FOR LIGHTING                                 |
|                        | 25mm PVC CONDUIT FOR RUN OF MAINS (IN CEILING) - FOR ALL TV'S |
|                        | WARDROBE LIGHT                                                |

|                                                               |                                                               |
|---------------------------------------------------------------|---------------------------------------------------------------|
| 32mm PVC CONDUIT FOR RUN OF MAINS                             | 32mm PVC CONDUIT FOR RUN OF MAINS                             |
| 25mm PVC CONDUIT FOR LIGHTING                                 | 25mm PVC CONDUIT FOR LIGHTING                                 |
| 25mm PVC CONDUIT FOR RUN OF MAINS (IN CEILING) - FOR ALL TV'S | 25mm PVC CONDUIT FOR RUN OF MAINS (IN CEILING) - FOR ALL TV'S |
| WARDROBE LIGHT                                                | WARDROBE LIGHT                                                |

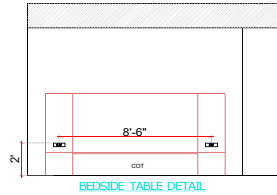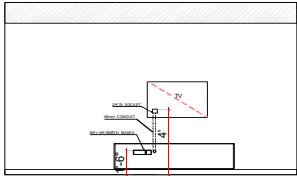

NOTE :-THE GIVEN HEIGHT'S IS TOP OF SWITCH BOARDS

PROJECT TITLE:  
RESIDENTIAL @  
ZAHEERABAD

CLIENT  
Mr.NARASIMHA REDDY

THIS DRAWING IS THE PROPERTY OF DESIGN EYE ARCHITECTS NO PART OF THE DRAWING MAY BE REPRODUCED IN ANY MANNER WHAT SO EVER WITHOUT WRITTEN PERMISSION FROM DESIGN EYE ARCHITECTS.

- NOTES :-
1. ALL DIMENSIONS ARE IN FEET UNLESS OTHERWISE SPECIFIED.
  2. DO NOT SCALE THE DRAWING REFER TO DIMENSIONS AS INDICATED.
  3. IF ANY DESCRIPENCY FOUND, CONTRACTOR TO BRING TO THE NOTICE OF THE CONSULTANTS BEFORE EXECUTION.
  4. THIS DRAWING TO BE READ IN CONJUNCTION WITH RELEVANT ARCHITECTURAL, STRUCTURAL AND OTHER SERVICES GFC DRAWINGS.

REVISIONS

| S.no | DATE | DESCRIPTION | DRAWN | APP. |
|------|------|-------------|-------|------|
|      |      |             |       |      |
|      |      |             |       |      |
SIGNATURES :

PROJECT ARCHITECT

PROJECT CO-ORDINATOR

ARCHITECTS:



DESIGN EYE  
ARCHITECTS & INTERIOR DESIGNERS

ARCHITECT : SAIKRISHNA BOMMAREDDY  
Reg No. : CA/2013/62247

DRAWING TITLE :  
WALL ELECTRICAL - FIRST FLOOR


ORIENTATION:



FILE NAME: SS\_NARASIMHA REDDY\_SET OF DRAWINGS

|                           |                   |     |
|---------------------------|-------------------|-----|
| DRAWN : SANTHOSH          | DATE : 25-Aug-22  | REV |
| APPROVED : AR. SAIKRISHNA | SCALE : N.T.S.    | R-4 |
| JOB No : N.A.             | DRAWING No : N.A. |     |




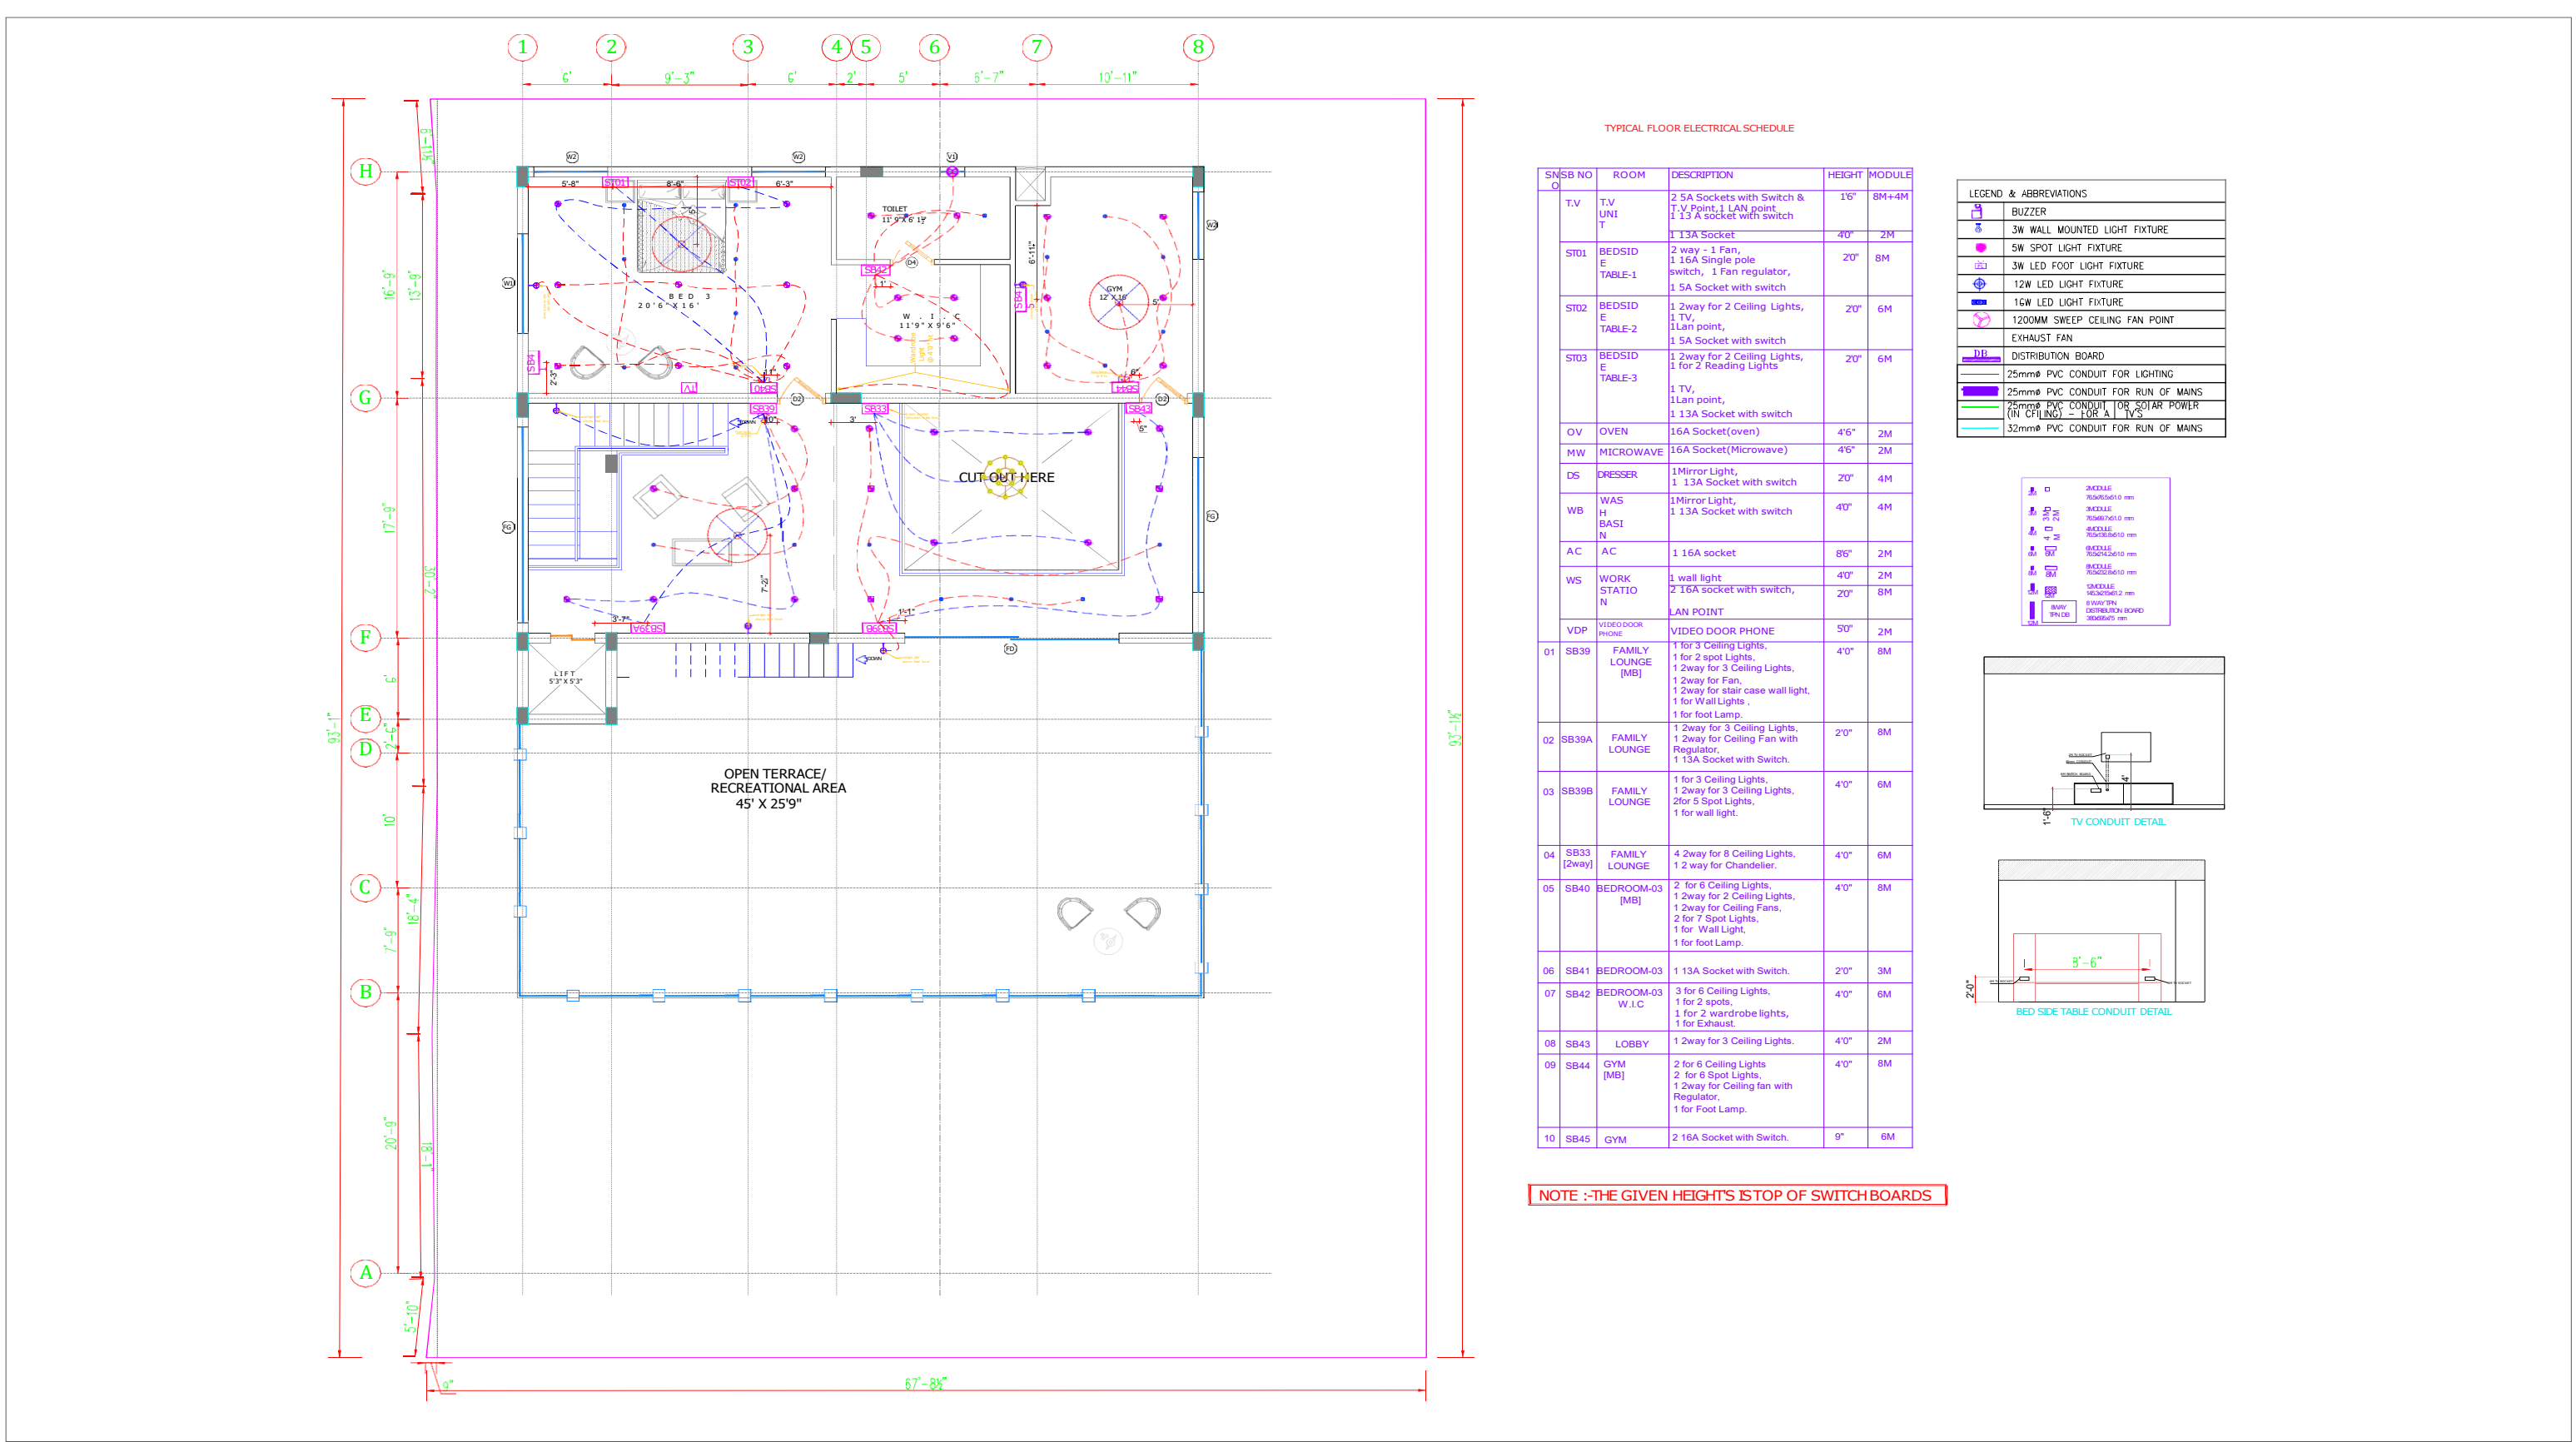


TYPICAL FLOOR ELECTRICAL SCHEDULE

| S/NO | ROOM             | DESCRIPTION                                                                       | HEIGHT   | MODULE    |
|------|------------------|-----------------------------------------------------------------------------------|---|-----------|
| T.V  | T.V UNIT         | 2 5A Sockets with Switch & T.V. Point, 1 LAN point, 1 3A socket with switch       | 16"   | 8M+4M     |
| ST01 | BEDSIDE TABLE-1  | 1 13A Socket                                                                      | 40"   | 2M        |
| ST02 | BEDSIDE TABLE-2  | 2 way ~ 1 Fan, 1 16A Single pole switch, 1 Fan regulator, 1 5A Socket with switch | 20"   | 8M        |
| ST03 | BEDSIDE TABLE-3  | 1 2way for 2 Ceiling Lights, 1 TV, 1 Lan point, 1 5A Socket with switch           | 20"   | 6M        |
| OV   | OVEN             | 16A Socket(oven)                                                                  | 46"   | 2M        |
| MW   | MICROWAVE        | 16A Socket(Microwave)                                                             | 46"   | 2M        |
| DS   | DRESSER          | 1 Mirror Light, 1 13A Socket with switch                                          | 20"   | 4M        |
| WB   | WASH BASIN       | 1 Mirror Light, 1 13A Socket with switch                                          | 40"   | 4M        |
| AC   | AC               | 1 16A socket                                                                      | 86"   | 2M        |
| WS   | WORK STATION     | 1 wall light, 2 16A socket with switch, LAN POINT                                 | 40"<br>20"   | 2M<br>8M  |
| VDP  | VIDEO DOOR PHONE | VIDEO DOOR PHONE                                                                  | 50"   | 2M        |
| 01   | SB39             | FAMILY LOUNGE (MB)                                                                | 1 for 3 Ceiling Lights, 1 for 2 spot Lights, 12way for 3 Ceiling Lights, 12way for Fan, 12way for stair case wall light, 1 for Wall Lights, 1 for foot Lamp. | 40"<br>8M |
| 02   | SB39A            | FAMILY LOUNGE                                                                     | 1 2way for 3 Ceiling Lights, 1 2way for Ceiling Fan with Regulator, 1 13A Socket with Switch.                                                                | 20"<br>8M |
| 03   | SB39B            | FAMILY LOUNGE                                                                     | 1 for 3 Ceiling Lights, 1 2way for 3 Ceiling Lights, 2for 5 Spot Lights, 1 for wall light.                                                                   | 40"<br>6M |
| 04   | SB33 (2way)      | FAMILY LOUNGE                                                                     | 4 2way for 8 Ceiling Lights, 1 2 way for Chandelier.   | 40"<br>6M |
| 05   | SB40             | BEDROOM-03 (MB)                                                                   | 2 for 6 Ceiling Lights, 1 2way for 2 Ceiling Lights, 1 2way for Ceiling Fans, 2 for 7 Spot Lights, 1 for Wall Light, 1 for foot Lamp.                        | 40"<br>8M |
| 06   | SB41             | BEDROOM-03                                                                        | 1 13A Socket with Switch.   | 20"<br>3M |
| 07   | SB42             | BEDROOM-03 W.I.C                                                                  | 3 for 6 Ceiling Lights, 1 for 2 spots, 1 for 2 wardrobe lights, 1 for Exhaust.                                                                               | 40"<br>6M |
| 08   | SB43             | LOBBY                                                                             | 1 2way for 3 Ceiling Lights.   | 40"<br>2M |
| 09   | SB44             | GYM (MB)                                                                          | 2 for 6 Ceiling Lights, 2 for 6 Spot Lights, 1 2way for Ceiling fan with Regulator, 1 for Foot Lamp.                                                         | 40"<br>8M |
| 10   | SB45             | GYM                                                                               | 2 16A Socket with Switch.   | 9"<br>6M  |

| LEGEND & ABBREVIATIONS |                                                             |
|------------------------|-------------------------------------------------------------|
|                        | BUZZER                                                      |
|                        | 3W WALL MOUNTED LIGHT FIXTURE                               |
|                        | 5W SPOT LIGHT FIXTURE                                       |
|                        | 3W LED FOOT LIGHT FIXTURE                                   |
|                        | 12W LED LIGHT FIXTURE                                       |
|                        | 16W LED LIGHT FIXTURE                                       |
|                        | 1200MM SWEEP CEILING FAN POINT                              |
|                        | EXHAUST FAN                                                 |
|                        | DISTRIBUTION BOARD                                          |
|                        | 25mm PVC CONDUIT FOR LIGHTING                               |
|                        | 25mm PVC CONDUIT FOR RUN OF MAINS                           |
|                        | 75mm PVC CONDUIT FOR SOLAR POWER (Run of Line) - 100A, 1V-3 |
|                        | 32mm PVC CONDUIT FOR RUN OF MAINS                           |

|  |                                                             |
|--|-------------------------------------------------------------|
|  | 25mm PVC CONDUIT FOR LIGHTING                               |
|  | 25mm PVC CONDUIT FOR RUN OF MAINS                           |
|  | 75mm PVC CONDUIT FOR SOLAR POWER (Run of Line) - 100A, 1V-3 |
|  | 32mm PVC CONDUIT FOR RUN OF MAINS                           |

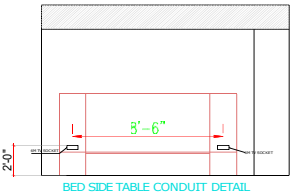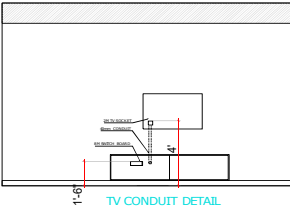

NOTE :-THE GIVEN HEIGHT'S IS TOP OF SWITCH BOARDS

| <b>PROJECT TITLE:</b><br><b>RESIDENTIAL @ ZAHEERABAD</b> | <b>CLIENT</b><br><b>Mr.NARASIMHA REDDY</b> | <b>NOTES:</b><br>THIS DRAWING IS THE PROPERTY OF DESIGN EYE ARCHITECTS NO PART OF THE DRAWING MAY BE REPRODUCED IN ANY MANNER WHAT SO EVER WITHOUT WRITTEN PERMISSION FROM DESIGN EYE ARCHITECTS.<br><b>NOTES:</b><br>1. ALL DIMENSIONS ARE IN FEET UNLESS OTHERWISE SPECIFIED.<br>2. DO NOT SCALE THE DRAWING REFER TO DIMENSIONS AS INDICATED.<br>3. IF ANY DESCRIPENCY FOUND, CONTRACTOR TO BRING TO THE NOTICE OF THE CONSULTANTS BEFORE EXECUTION.<br>4. THIS DRAWING TO BE READ IN CONJUNCTION WITH RELEVANT ARCHITECTURAL, STRUCTURAL AND OTHER SERVICES GFC DRAWINGS. | <b>REVISIONS</b><br><table><thead><tr><th>S.no</th><th>DATE</th><th>DESCRIPTION</th><th>DRAWN</th><th>APP.</th></tr></thead><tbody><tr><td> </td><td> </td><td> </td><td> </td><td> </td></tr><tr><td> </td><td> </td><td> </td><td> </td><td> </td></tr><tr><td> </td><td> </td><td> </td><td> </td><td> </td></tr><tr><td> </td><td> </td><td> </td><td> </td><td> </td></tr><tr><td> </td><td> </td><td> </td><td> </td><td> </td></tr></tbody></table> | S.no | DATE | DESCRIPTION | DRAWN | APP. |  |  |  |  |  |  |  |  |  |  |  |  |  |  |  |  |  |  |  |  |  |  |  |  |  | <b>SIGNATURES :</b><br><b>PROJECT ARCHITECT</b><br><br><b>PROJECT CO-ORDINATOR</b> | <b>ARCHITECTS:</b><br><br><b>ARCHITECT: SAIKRISHNA BOMMAREDDY</b><br><b>Reg No. : CA/2013/62247</b> | <b>DRAWING TITLE :</b><br><b>WALL ELECTRICAL - TERRACE FLOOR</b><br><b>ORIENTATION:</b><br><br><b>FILE NAME:</b> SS_NARASIMHA REDDY_SET OF DRAWINGS<br><b>DRAWN :</b> NIMISHA<br><b>DATE :</b> 25-Aug-22<br><b>REV</b><br><b>APPROVED :</b> AR. SAIKRISHNA<br><b>SCALE :</b> N.T.S.<br><b>SHEET :</b> 1 OF 1<br><b>R-4</b><br><b>JOB No :</b> N.A.<br><b>DRAWING No :</b> N.A. |
|----------------------------------------------------------|--------------------------------------------|---|---|------|------|-------------|-------|------|--|--|--|--|--|--|--|--|--|--|--|--|--|--|--|--|--|--|--|--|--|--|--|--|--|------------------------------------------------------------------------------------|---|---|
| S.no                                                     | DATE                                       | DESCRIPTION   | DRAWN   | APP. |      |             
|                                                          |                                            
# MAYURI NAGAR - II

INTERIORS  
TILE LAYOUTS  
RENDERS





BEDROOM



GIRL BEDROOM

| <p>PROJECT TITLE:</p> <p>RESIDENTIAL @</p> <p>MAYURI NAGAR - II</p> |                  | <p>THIS DRAWING IS THE PROPERTY OF DESIGN EYE ARCHITECTS NO PART OF THE DRAWING MAY BE REPRODUCED IN ANY MANNER WHAT SO EVER WITHOUT WRITTEN PERMISSION FROM DESIGN EYE ARCHITECTS.</p> <p>NOTES :</p> <p>1. ALL DIMENSIONS ARE IN FEET UNLESS OTHERWISE SPECIFIED.</p> <p>2. DO NOT SCALE THE DRAWING REFER TO DIMENSIONS AS INDICATED.</p> <p>3. IF ANY DESCRIPENCY FOUND, CONTRACTOR TO BRING TO THE NOTICE OF THE CONSULTANTS BEFORE EXECUTION.</p> <p>4. THIS DRAWING TO BE READ IN CONJUNCTION WITH RELEVANT ARCHITECTURAL, STRUCTURAL AND OTHER SERVICES GFC DRAWINGS.</p> |       | <p>REVISIONS</p> <table><thead><tr><th>S.no</th><th>DATE</th><th>DESCRIPTION</th><th>DRAWN</th><th>APP.</th></tr></thead><tbody><tr><td> </td><td> </td><td> </td><td> </td><td> </td></tr><tr><td> </td><td> </td><td> </td><td> </td><td> </td></tr><tr><td> </td><td> </td><td> </td><td> </td><td> </td></tr><tr><td> </td><td> </td><td> </td><td> </td><td> </td></tr><tr><td> </td><td> </td><td> </td><td> </td><td> </td></tr></tbody></table> |  | S.no | DATE | DESCRIPTION | DRAWN | APP. |  |  |  |  |  |  |  |  |  |  |  |  |  |  |  |  |  |  |  |  |  |  |  |  |  | <p>SIGNATURES :</p> <p>PROJECT ARCHITECT</p> <p>PROJECT CO-ORDINATOR</p> |  | <p>ARCHITECTS:</p> <p><b>DESIGN EYE</b></p> <p>ARCHITECTS &amp; INTERIOR DESIGNERS</p> <p><i>B. S. Bommareddy</i></p> <p>ARCHITECT : SAIKRISHNA BOMMAREDDY</p> <p>Reg No. : CA/2013/62247</p> |  | <p>DRAWING TITLE :</p> <p>INTERIORS</p> <p>FILE NAME: SS_MAYURI NAGAR - II_INTERIORS</p> <table><tr><td>DRAWN : SANTHOSH</td><td>DATE : 11-Oct-22</td><td>REV</td></tr><tr><td>APPROVED : AR. SAIKRISHNA</td><td>SCALE : N.T.S.</td><td>R-4</td></tr><tr><td>JOB No : N.A.</td><td>SHEET : 1 OF 1</td><td></td></tr></table> <p>DRAWING No : N.A.</p> <p>SAVE : Tuesday, October 11, 2022 11:07:46 AM PLOT : Monday, November 14, 2022 9:49:51 AM LAST SAVED BY: chila</p> |  | DRAWN : SANTHOSH | DATE : 11-Oct-22 | REV | APPROVED : AR. SAIKRISHNA | SCALE : N.T.S. | R-4 | JOB No : N.A. | SHEET : 1 OF 1 |  | <p>ORIENTATION:</p> <p>N</p> |  |
|---|
| S.no                                                                | DATE             | DESCRIPTION   | DRAWN | APP.   | |
| |
| |
| |
| |
| |
| DRAWN : SANTHOSH                                                    | DATE : 11-Oct-22 | REV   | |
| APPROVED : AR. SAIKRISHNA                                           | SCALE : N.T.S.   | R-4   | |
| JOB No : N.A.                                                       | SHEET : 1 OF 1   | |





FAMILY LOUNGE



KITCHEN

| <p>PROJECT TITLE:</p> <p><b>RESIDENTIAL @</b></p> <p><b>MAYURI NAGAR - II</b></p>                                  |                  | <p>THIS DRAWING IS THE PROPERTY OF DESIGN EYE ARCHITECTS NO PART OF THE DRAWING MAY BE REPRODUCED IN ANY MANNER WHAT SO EVER WITHOUT WRITTEN PERMISSION FROM DESIGN EYE ARCHITECTS.</p> <p>NOTES :</p> <p>1. ALL DIMENSIONS ARE IN FEET UNLESS OTHERWISE SPECIFIED.</p> <p>2. DO NOT SCALE THE DRAWING REFER TO DIMENSIONS AS INDICATED.</p> <p>3. IF ANY DESCRIPENCY FOUND, CONTRACTOR TO BRING TO THE NOTICE OF THE CONSULTANTS BEFORE EXECUTION.</p> <p>4. THIS DRAWING TO BE READ IN CONJUNCTION WITH RELEVANT ARCHITECTURAL, STRUCTURAL AND OTHER SERVICES GFC DRAWINGS.</p> |       | <table><tr><th colspan="5">REVISIONS</th></tr><tr><th>S.no</th><th>DATE</th><th>DESCRIPTION</th><th>DRAWN</th><th>APP.</th></tr><tr><td> </td><td> </td><td> </td><td> </td><td> </td></tr><tr><td> </td><td> </td><td> </td><td> </td><td> </td></tr><tr><td> </td><td> </td><td> </td><td> </td><td> </td></tr><tr><td> </td><td> </td><td> </td><td> </td><td> </td></tr><tr><td> </td><td> </td><td> </td><td> </td><td> </td></tr></table> |  | REVISIONS |  |  |  |  | S.no | DATE | DESCRIPTION | DRAWN | APP. |  |  |  |  |  |  |  |  |  |  |  |  |  |  |  |  |  |  |  |  |  |  |  |  |  | <table><tr><td colspan="2">SIGNATURES :</td></tr><tr><td colspan="2">PROJECT ARCHITECT</td></tr><tr><td colspan="2"> </td></tr><tr><td colspan="2">PROJECT CO-ORDINATOR</td></tr><tr><td colspan="2"> </td></tr></table> |  | SIGNATURES : |  | PROJECT ARCHITECT |  |  |  | PROJECT CO-ORDINATOR |  |  |  | <p>ARCHITECTS:</p> <p><b>DESIGN EYE</b></p> <p>ARCHITECTS &amp; INTERIOR DESIGNERS</p> <p><i>B. Sankar</i></p> <p>ARCHITECT : SAIKRISHNA BOMMAREDDY</p> <p>Reg No. : CA/2013/62247</p> |  | <table><tr><td colspan="2">DRAWING TITLE :</td></tr><tr><td colspan="2">INTERIORS</td></tr><tr><td colspan="2">ORIENTATION:</td></tr><tr><td colspan="2">N</td></tr><tr><td colspan="3">FILE NAME: SS_MAYURI NAGAR - II_INTERIORS</td></tr><tr><td>DRAWN : SANTHOSH</td><td>DATE : 11-Oct-22</td><td>REV</td></tr><tr><td>APPROVED : AR. SAIKRISHNA</td><td>SCALE : N.T.S.</td><td rowspan="2">R-4</td></tr><tr><td>JOB No : N.A.</td><td>SHEET : 1 OF 1</td></tr><tr><td colspan="3">DRAWING No : N.A.</td></tr></table> |  | DRAWING TITLE : |  | INTERIORS |  | ORIENTATION: |  | N |  | FILE NAME: SS_MAYURI NAGAR - II_INTERIORS |  |  | DRAWN : SANTHOSH | DATE : 11-Oct-22 | REV | APPROVED : AR. SAIKRISHNA | SCALE : N.T.S. | R-4 | JOB No : N.A. | SHEET : 1 OF 1 | DRAWING No : N.A. |  |  |
|---|
| REVISIONS   | |
| S.no   | DATE             | DESCRIPTION   | DRAWN | APP.   | |
| |
| |
| |
| |
| |
| SIGNATURES :   | |
| PROJECT ARCHITECT                                                                                                  | |
| |
| PROJECT CO-ORDINATOR                                                                                               | |
| |
| DRAWING TITLE :   | |
| INTERIORS   | |
| ORIENTATION:   | |
| N   | |
| FILE NAME: SS_MAYURI NAGAR - II_INTERIORS                                                                          | |
| DRAWN : SANTHOSH                                                                                                   | DATE : 11-Oct-22 | REV   | |
| APPROVED : AR. SAIKRISHNA                                                                                          | SCALE : N.T.S.   | R-4   | |
| JOB No : N.A.   | SHEET : 1 OF 1   | |
| DRAWING No : N.A.                                                                                                  | |
| <p>CLIENT</p> <p><b>GNANA</b></p> <p>FILE PATH: D:\PORTFOLIO\NARASIMHAN\NARASIMHAREDDY_SET OF DWGS\UPDATED.DWG</p> |                  | <p>SAVE : Tuesday, October 11, 2022 11:07:46 AM PLOT : Monday, November 14, 2022 9:49:51 AM LAST SAVED BY: chris</p>   | |






LIVING ROOM




HOME THEATRE

| <p>PROJECT TITLE:</p> <p>RESIDENTIAL @</p> <p>MAYURI NAGAR - II</p> | <p>THIS DRAWING IS THE PROPERTY OF DESIGN EYE ARCHITECTS NO PART OF THE DRAWING MAY BE REPRODUCED IN ANY MANNER WHAT SO EVER WITHOUT WRITTEN PERMISSION FROM DESIGN EYE ARCHITECTS.</p> <p>NOTES :</p> <p>1. ALL DIMENSIONS ARE IN FEET UNLESS OTHERWISE SPECIFIED.</p> <p>2. DO NOT SCALE THE DRAWING REFER TO DIMENSIONS AS INDICATED.</p> <p>3. IF ANY DESCRIPENCY FOUND, CONTRACTOR TO BRING TO THE NOTICE OF THE CONSULTANTS BEFORE EXECUTION.</p> <p>4. THIS DRAWING TO BE READ IN CONJUNCTION WITH RELEVANT ARCHITECTURAL, STRUCTURAL AND OTHER SERVICES GFC DRAWINGS.</p> | <table><tr><th colspan="5">REVISIONS</th></tr><tr><th>S.no</th><th>DATE</th><th>DESCRIPTION</th><th>DRAWN</th><th>APP.</th></tr><tr><td> </td><td> </td><td> </td><td> </td><td> </td></tr><tr><td> </td><td> </td><td> </td><td> </td><td> </td></tr><tr><td> </td><td> </td><td> </td><td> </td><td> </td></tr><tr><td> </td><td> </td><td> </td><td> </td><td> </td></tr><tr><td> </td><td> </td><td> </td><td> </td><td> </td></tr><tr><td> </td><td> </td><td> </td><td> </td><td> </td></tr></table> | REVISIONS |      |  |  |  | S.no | DATE | DESCRIPTION | DRAWN | APP. |  |  |  |  |  |  |  |  |  |  |  |  |  |  |  |  |  |  |  |  |  |  |  |  |  |  |  |  |  |  | <p>SIGNATURES :</p> <p>PROJECT ARCHITECT</p> <p>PROJECT CO-ORDINATOR</p> | <p>ARCHITECTS:</p> <p><b>DESIGN EYE</b></p> <p>ARCHITECTS &amp; INTERIOR DESIGNERS</p> <p><i>B. Sankar</i></p> <p>ARCHITECT : SAIKRISHNA BOMMAREDDY</p> <p>Reg No. : CA/2013/62247</p> | <table><tr><td colspan="2">DRAWING TITLE :</td><td>ORIENTATION:</td></tr><tr><td colspan="2">INTERIORS</td><td></td></tr><tr><td colspan="3">FILE NAME: SS_MAYURI NAGAR - II_INTERIORS</td></tr><tr><td>DRAWN : SANTHOSH</td><td>DATE : 11-Oct-22</td><td>REV</td></tr><tr><td colspan="2">APPROVED : AR. SAIKRISHNA</td><td>SCALE : N.T.S.</td></tr><tr><td colspan="2">JOB No : N.A.</td><td>SHEET : 1 OF 1</td></tr><tr><td colspan="2">DRAWING No : N.A.</td><td>R-4</td></tr></table> <p>SAVE : Tuesday, October 11, 2022 11:07:46 AM PLOT : Monday, November 14, 2022 9:49:51 AM LAST SAVED BY: chila</p> | DRAWING TITLE : |  | ORIENTATION: | INTERIORS |  |  | FILE NAME: SS_MAYURI NAGAR - II_INTERIORS |  |  | DRAWN : SANTHOSH | DATE : 11-Oct-22 | REV | APPROVED : AR. SAIKRISHNA |  | SCALE : N.T.S. | JOB No : N.A. |  | SHEET : 1 OF 1 | DRAWING No : N.A. |  | R-4 |
|---|
| REVISIONS                                                           | |
| S.no                                                                | DATE   | DESCRIPTION   | DRAWN     | APP. | |
| |
| |
| |
| |
| |
| |
| DRAWING TITLE :                                                     |   | ORIENTATION:   | |
| INTERIORS                                                           | |
| FILE NAME: SS_MAYURI NAGAR - II_INTERIORS                           | |
| DRAWN : SANTHOSH                                                    | DATE : 11-Oct-22   | REV   | |
| APPROVED : AR. SAIKRISHNA                                           |   | SCALE : N.T.S.   | |
| JOB No : N.A.                                                       |   | SHEET : 1 OF 1   | |
| DRAWING No : N.A.                                                   |   | R-4   | |

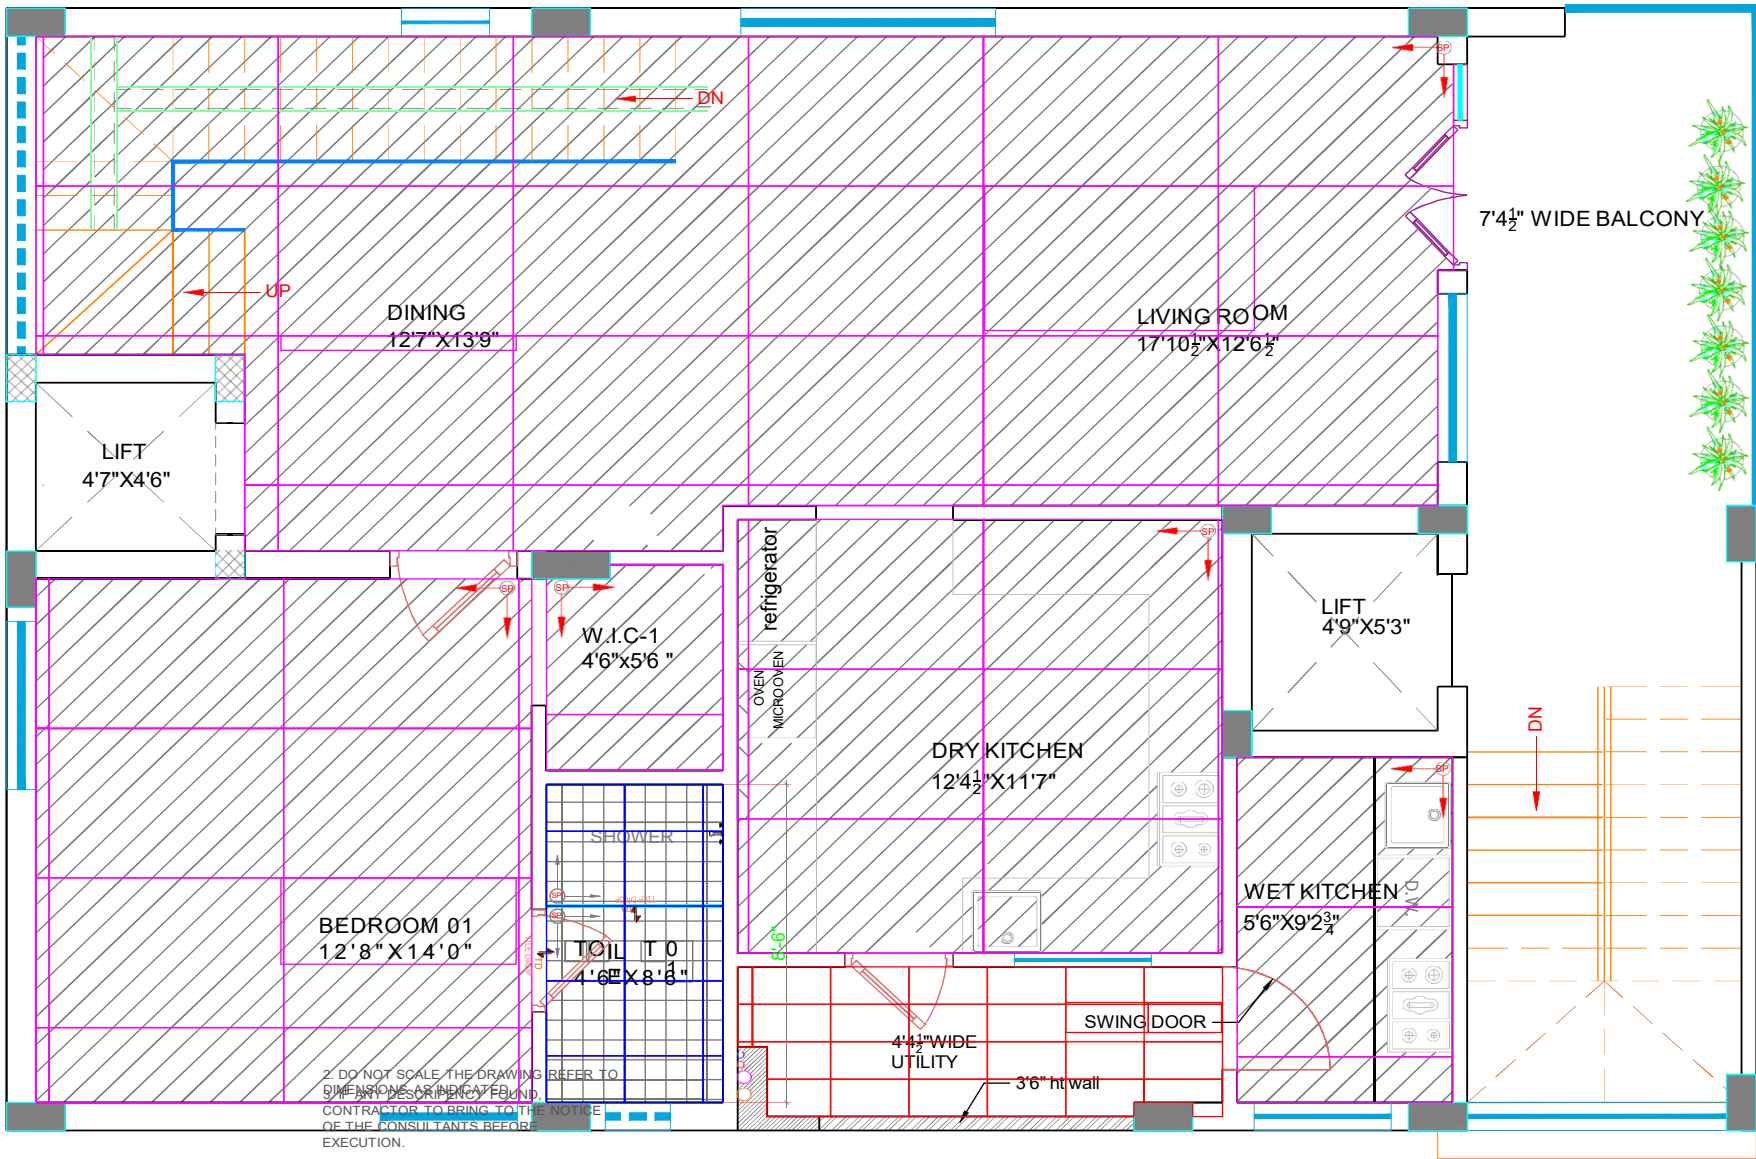


TOILET - 1

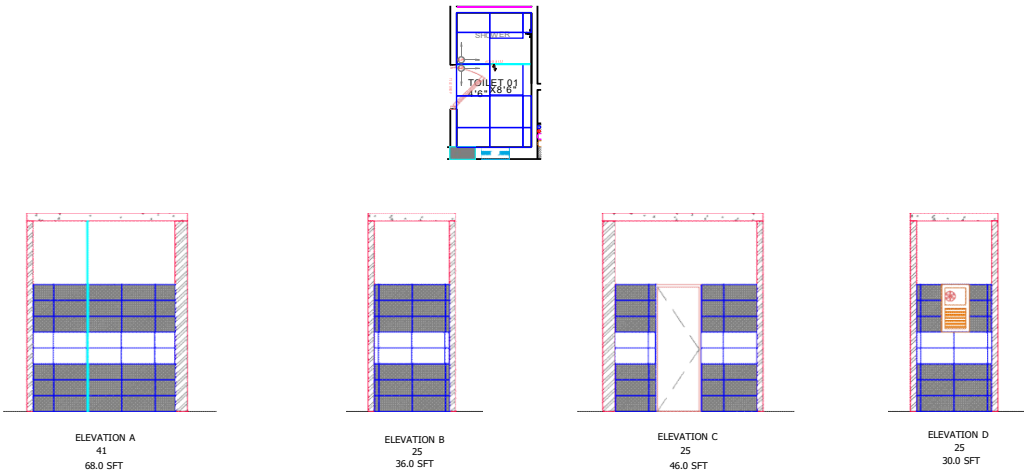

# DUPLEX GROUND FLOOR PLAN


| <div>PROJECT TITLE:</div> <div>MAYURI NAGAR - 2</div> <div>HYDERABAD</div> |      | <div>THIS DRAWING IS THE PROPERTY OF DESIGN EYE ARCHITECTS NO PART OF THE DRAWING MAY BE REPRODUCED IN ANY MANNER WHAT SO EVER WITHOUT WRITTEN PERMISSION FROM DESIGN EYE ARCHITECTS.</div> <div>NOTES :<br/>1. ALL DIMENSIONS ARE IN FEETS UNLESS OTHERWISE SPECIFIED.</div> <div>4. THIS DRAWING TO BE READ IN CONJUNCTION WITH RELEVANT ARCHITECTURAL, STRUCTURAL AND OTHER SERVICES GFC DRAWINGS.</div>                                                                     | <div>REVISIONS</div> <table><thead><tr><th>S.no</th><th>DATE</th><th>DESCRIPTION</th><th>DRAWN</th><th>APP.</th></tr></thead><tbody><tr><td></td><td></td><td></td><td></td><td></td></tr><tr><td></td><td></td><td></td><td></td><td></td></tr><tr><td></td><td></td><td></td><td></td><td></td></tr><tr><td></td><td></td><td></td><td></td><td></td></tr><tr><td></td><td></td><td></td><td></td><td></td></tr><tr><td></td><td></td><td></td><td></td><td></td></tr></tbody></table> |       |      |  |  | S.no | DATE | DESCRIPTION | DRAWN | APP.            |  |                 <div>SIGNATURES :</div> <div>PROJECT ARCHITECT</div> <div></div> <div>PROJECT CO-ORDINATOR</div> |  | <div>ARCHITECTS:</div> <div> <b>DESIGN EYE</b><br/>ARCHITECTS &amp; INTERIOR DESIGNERS</div> <div><br/>ARCHITECT : SAIKRISHNA BOMMAREDDY<br/>Reg No. : CA/2013/62247</div> |  | <div>DRAWING TITLE :</div> <div>GF_TILE LAYOUT</div> <div></div> <div>ORIENTATION:<br/></div> |  |
|---|
| S.no                                                                       | DATE |   | DESCRIPTION   | DRAWN | APP. | |
| |
| |
| |
| |
| |
| |
| <div>CLIENT</div> <div>Mr.SURESH</div>                                     |      | <div>FILE NAME:SS_MAYURI NAGAR - 2_TILE LAYOUT</div> <table><tr><td colspan="2">DRAWN: SANTHOSH</td><td colspan="2">DATE : 6-Aug-22</td><td colspan="2">REV</td></tr><tr><td colspan="2">APPROVED : AR. SAIKRISHNA</td><td colspan="2">SCALE : N.T.S.</td><td colspan="2" rowspan="2">R-4</td></tr><tr><td colspan="2"></td><td colspan="2">SHEET: 1 OF 1</td></tr><tr><td colspan="2">JOB No: N.A.</td><td colspan="4">DRAWING No: N.A.</td><td colspan="2"></td></tr></table> |   |       |      |  |  |      |      |             |       | DRAWN: SANTHOSH |  | DATE : 6-Aug-22 |  | REV |  | APPROVED : AR. SAIKRISHNA |  | SCALE : N.T.S. |  | R-4 |  |  |  | SHEET: 1 OF 1 |  | JOB No: N.A. |  | DRAWING No: N.A. |  |  |  |  |  |  |  |  |  |  |  |  |                                                                                                  |  |   |  |   |  |
| DRAWN: SANTHOSH                                                            |      | DATE : 6-Aug-22   |   | REV   | |
| APPROVED : AR. SAIKRISHNA                                                  |      | SCALE : N.T.S.   |   | R-4   | |
|                                                                            |      | SHEET: 1 OF 1   | |
| JOB No: N.A.                                                               |      | DRAWING No: N.A.   | |



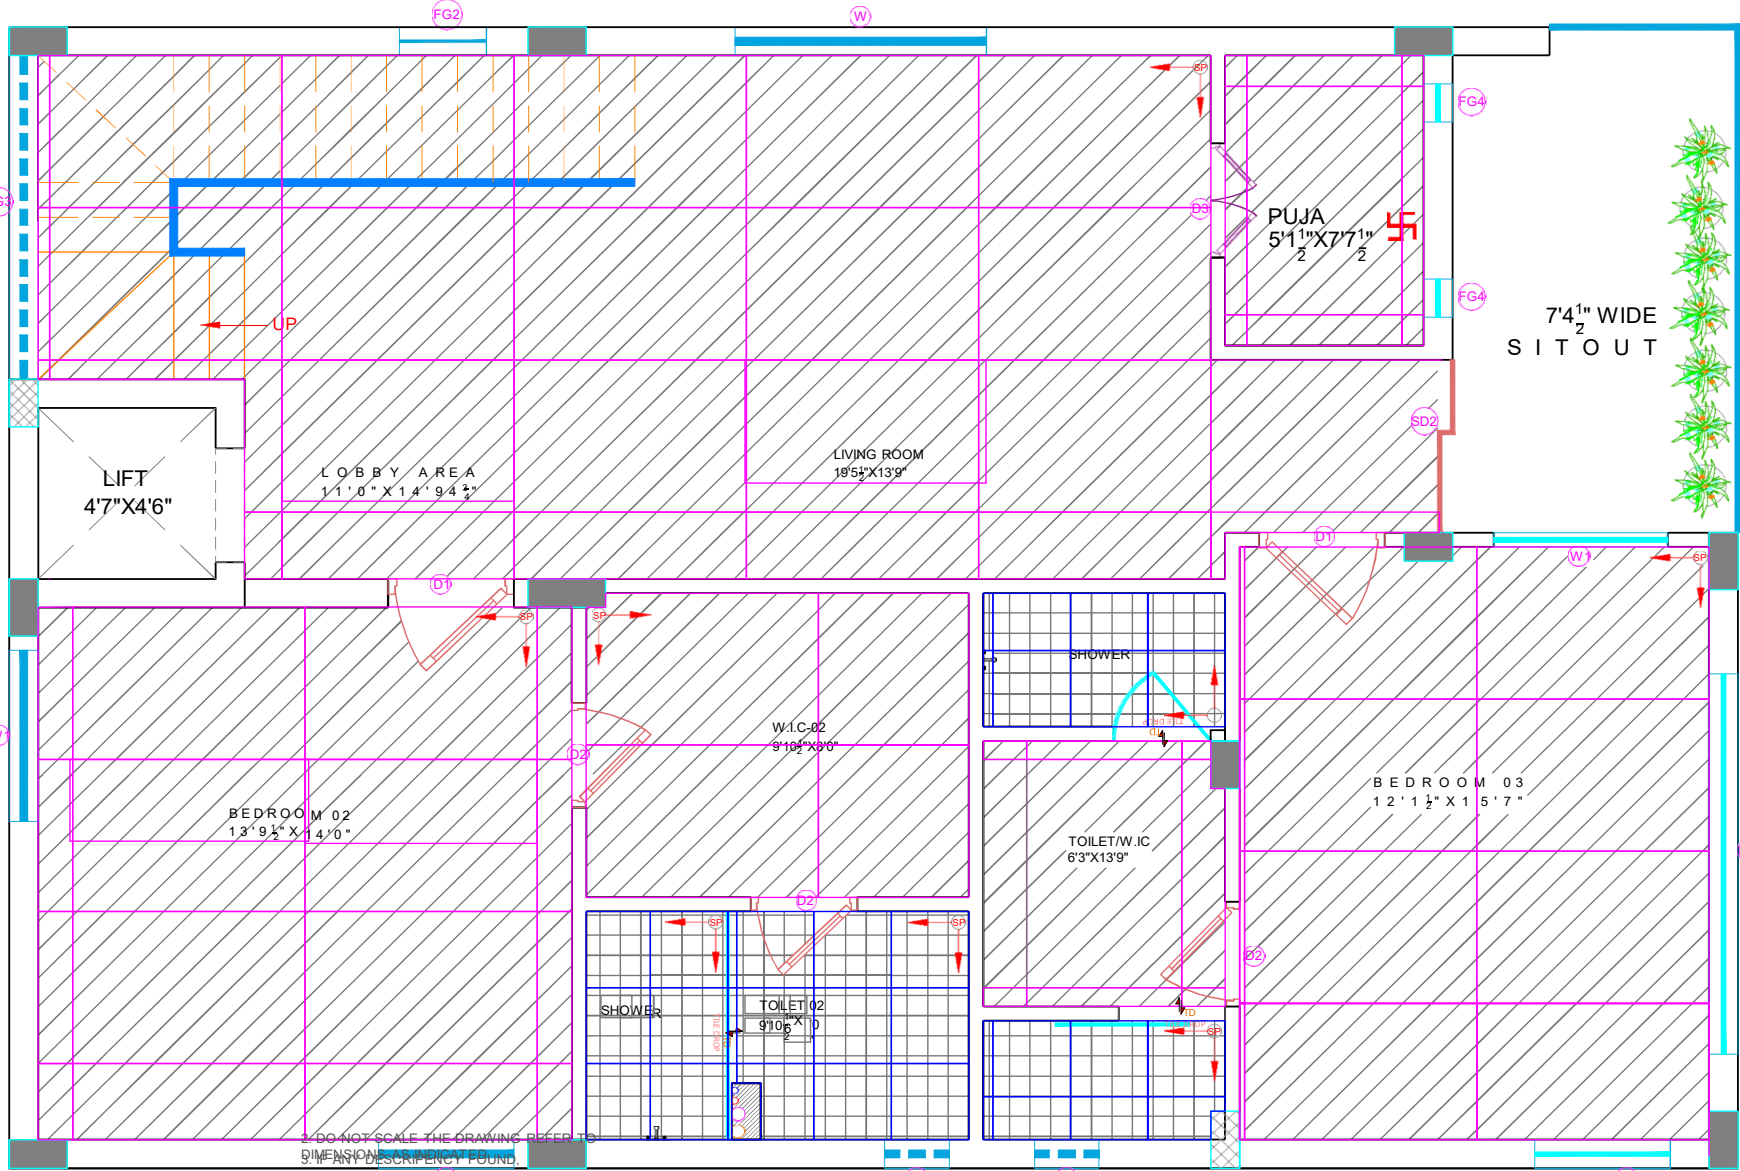


2. DO NOT SCALE THE DRAWING REFER TO DIMENSIONS DESCRIBED FOUND. CONTRACTOR TO BRING TO THE NOTICE OF THE CONSULTANTS BEFORE EXECUTION.


TOILET - 2

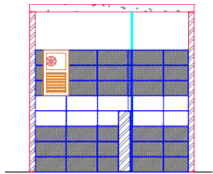


ELEVATION A  
40  
71.0 SFT

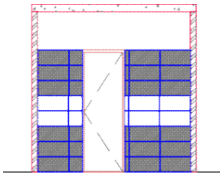

ELEVATION B  
33  
57.0 SFT


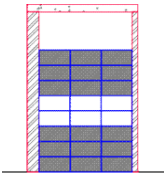


ELEVATION C  
25  
48.0 SFT

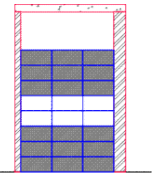


ELEVATION D  
25  
48.0 SFT


TOILET - 3

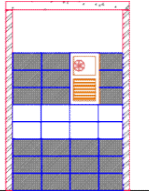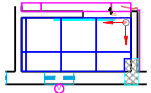


ELEVATION A  
20  
68.0 SFT

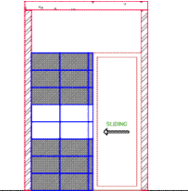

ELEVATION B  
22  
36.0 SFT

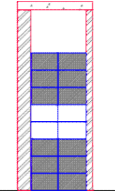

ELEVATION C  
18  
46.0 SFT

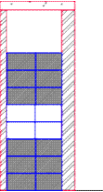

ELEVATION D  
22  
30.0 SFT

# DUPLEX FIRST FLOOR PLAN

PROJECT TITLE:  
MAYURI NAGAR - 2  
HYDERABAD

CLIENT  
Mr.SURESH

THIS DRAWING IS THE PROPERTY OF DESIGN EYE ARCHITECTS NO PART OF THE DRAWING MAY BE REPRODUCED IN ANY MANNER WHAT SO EVER WITHOUT WRITTEN PERMISSION FROM DESIGN EYE ARCHITECTS.

NOTES :  
1. ALL DIMENSIONS ARE IN FEET UNLESS OTHERWISE SPECIFIED.

4. THIS DRAWING TO BE READ IN CONJUNCTION WITH RELEVANT ARCHITECTURAL, STRUCTURAL AND OTHER SERVICES GFC DRAWINGS.

REVISIONS

| S.no | DATE | DESCRIPTION | DRAWN | APP. |
|------|------|-------------|-------|------|
|      |      |             |       |      |
|      |      |             |       |      |
SIGNATURES :  
PROJECT ARCHITECT

PROJECT CO-ORDINATOR

ARCHITECTS:



DESIGN EYE  
ARCHITECTS & INTERIOR DESIGNERS


ARCHITECT: SAIKRISHNA BOMMAREDDY  
Reg No. : CA/2013/62247

DRAWING TITLE :  
FF\_TILE LAYOUT

ORIENTATION:





|                                        |                  |     |
|----------------------------------------|------------------|-----|
| FILE NAME:SS_MAYURI NAGAR-2_TILELAYOUT |                  |     |
| DRAWN: SANTHOSH                        | DATE : 6-Aug-22  | REV |
| APPROVED : AR. SAIKRISHNA              | SCALE : N.T.S.   | R-4 |
| JOB No: N.A.                           | DRAWING No: N.A. |     |


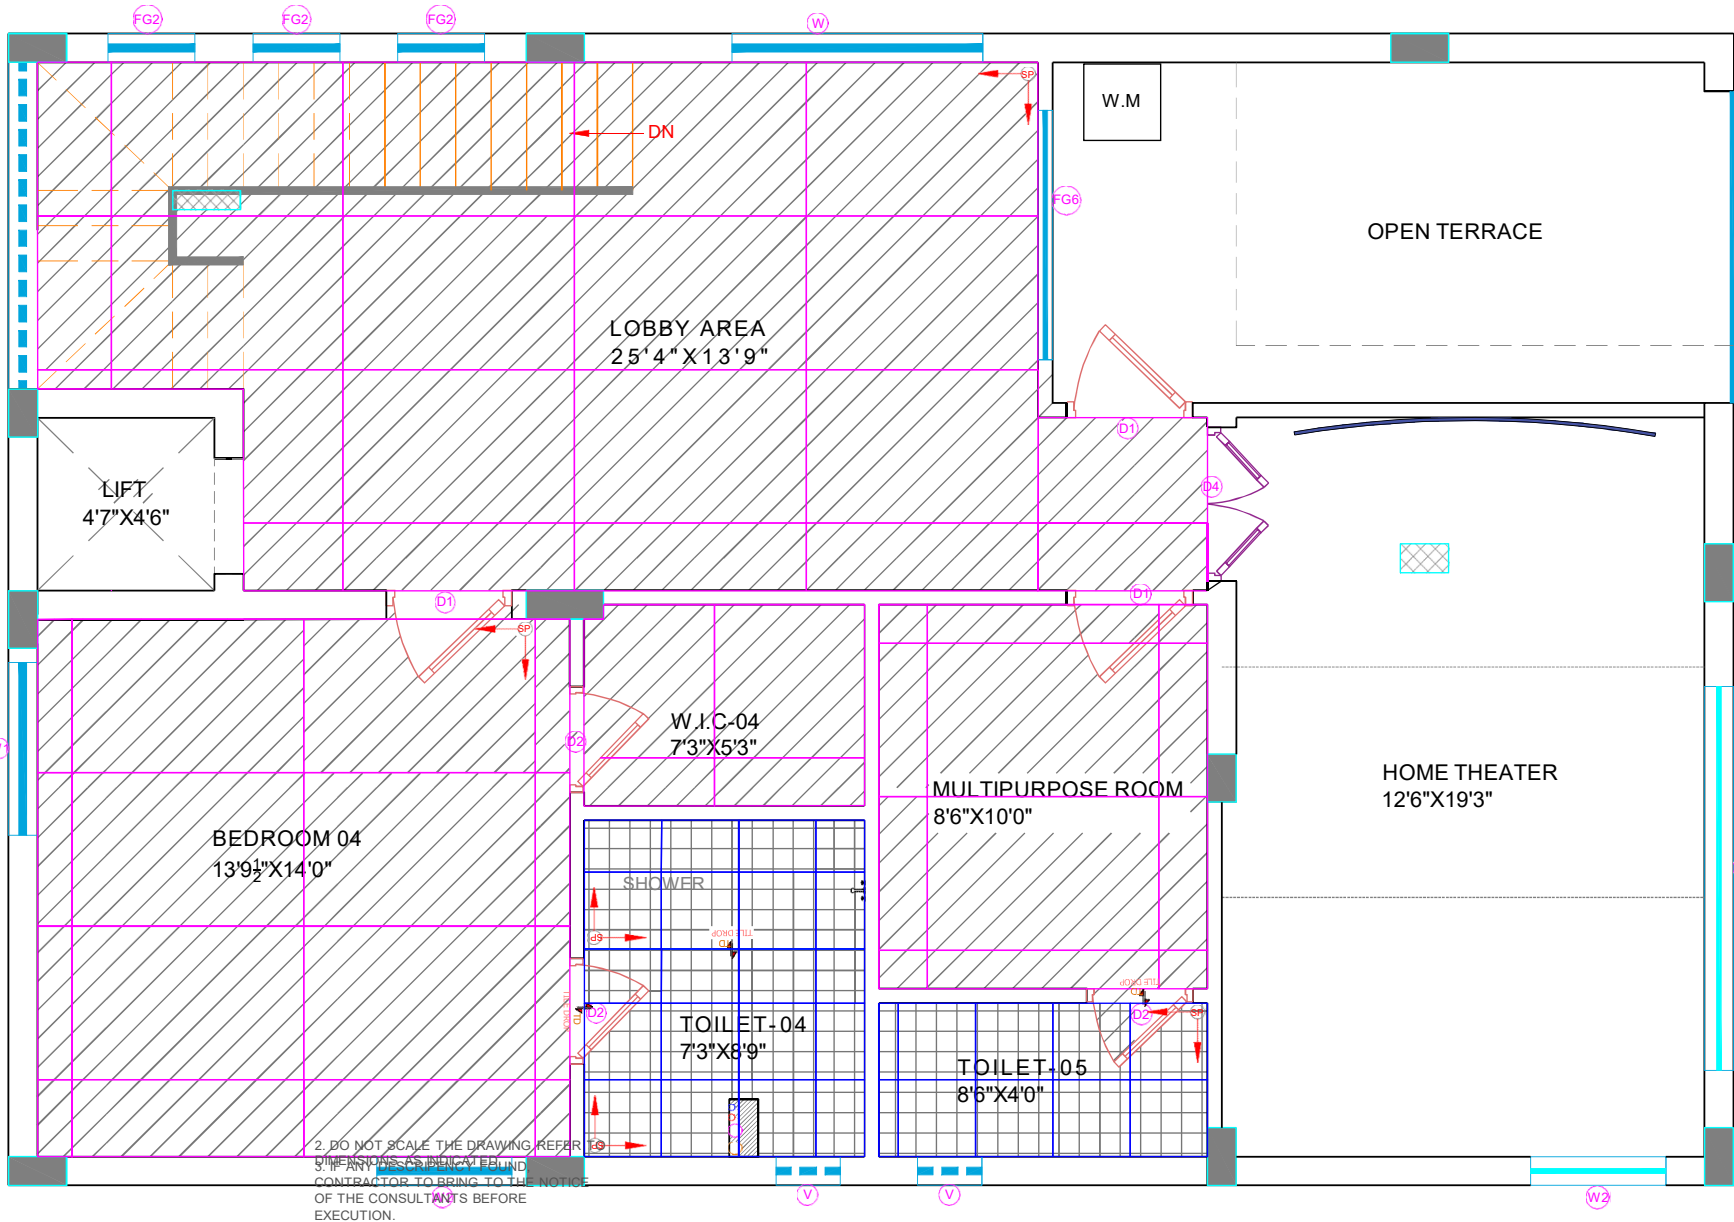


2. DO NOT SCALE THE DRAWING. REFER TO DIMENSIONS SPECIFICALLY. 3. IF ANY DIMENSION IS FOUND TO BE INCONGRUENT WITH THE NOTICE OF THE CONSULTANTS BEFORE EXECUTION.

TOILET - 4

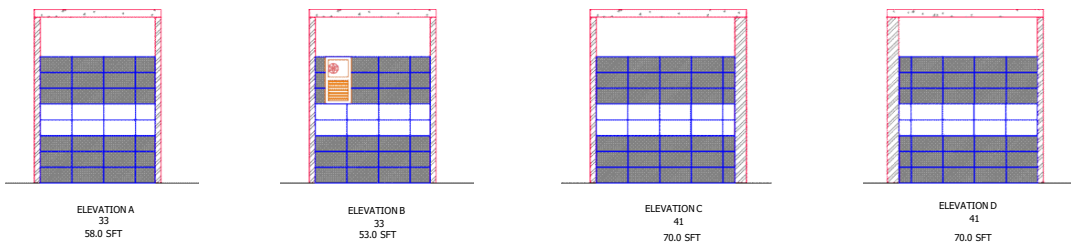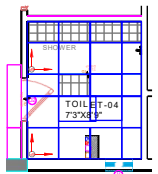

TOILET - 5

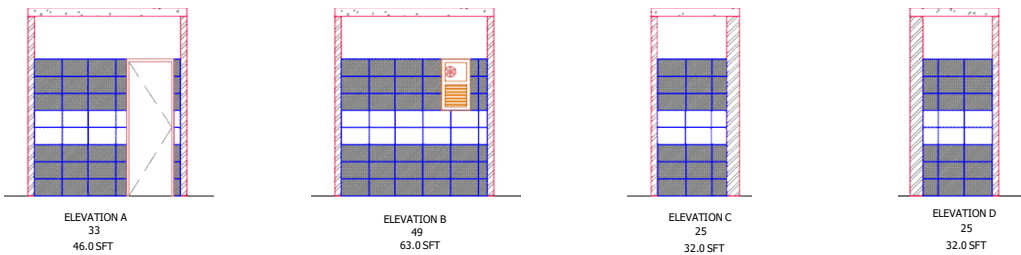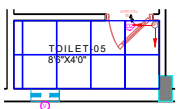

# DUPLEX TERRACE FLOOR PLAN

| PROJECT TITLE:<br><b>MAYURI NAGAR - 2<br/>HYDERABAD</b> | THIS DRAWING IS THE PROPERTY OF DESIGN EYE ARCHITECTS NO PART OF THE DRAWING MAY BE REPRODUCED IN ANY MANNER WHAT SO EVER WITHOUT WRITTEN PERMISSION FROM DESIGN EYE ARCHITECTS.<br><br>NOTES :<br>1. ALL DIMENSIONS ARE IN FEET UNLESS OTHERWISE SPECIFIED.<br><br>4. THIS DRAWING TO BE READ IN CONJUNCTION WITH RELEVANT ARCHITECTURAL, STRUCTURAL AND OTHER SERVICES GFC DRAWINGS. | REVISIONS<br><table><thead><tr><th>S.no</th><th>DATE</th><th>DESCRIPTION</th><th>DRAWN</th><th>APP.</th></tr></thead><tbody><tr><td> </td><td> </td><td> </td><td> </td><td> </td></tr><tr><td> </td><td> </td><td> </td><td> </td><td> </td></tr><tr><td> </td><td> </td><td> </td><td> </td><td> </td></tr><tr><td> </td><td> </td><td> </td><td> </td><td> </td></tr><tr><td> </td><td> </td><td> </td><td> </td><td> </td></tr></tbody></table> | S.no  | DATE | DESCRIPTION | DRAWN | APP. |  |  |  |  |  |  |  |  |  |  |  |  |  |  |  |  |  |  |  |  |  |  |  |  |  | SIGNATURES :<br>PROJECT ARCHITECT<br><br>PROJECT CO-ORDINATOR | ARCHITECTS:<br><br><b>DESIGN EYE</b><br>ARCHITECTS & INTERIOR DESIGNERS<br><br><br>ARCHITECT : SANKRISHNA BOMMAREDDY<br>Reg No. : CA/2013/62247 | DRAWING TITLE :<br><b>TF_TILE LAYOUT</b><br><br>FILE NAME:SS_MAYURI NAGAR - 2_TILELAYOUT<br>DRAWN: SANTHOSH<br>DATE : 6-Aug-22<br>REV<br>APPROVED : AR. SAIKRISHNA<br>SCALE : N.T.S.<br>SHEET : 1 OF 1<br>R-4<br>JOB No :<br>DRAWING No :<br>N.A. | ORIENTATION:<br> |
|---------------------------------------------------------|---|---|-------|------|-------------|-------|------|--|--|--|--|--|--|--|--|--|--|--|--|--|--|--|--|--|--|--|--|--|--|--|--|--|---------------------------------------------------------------|---|---|------------------|
| S.no                                                    | DATE   | DESCRIPTION   | DRAWN | APP. |             |       
|                                                         |   
# P43 VASANTHA VALLEY

DESIGN  
INTERIORS  
RENDERS



*B. S. Krishna*  
ARCHITECT : SAIKRISHNA BOMMAREDDY  
Reg No. : CA/2013/62247





FOYER



LIVING ROOM

| <p>PROJECT TITLE:</p> <p><b>P43 VASANTHA VALLEY</b></p> |                  | <p>THIS DRAWING IS THE PROPERTY OF DESIGN EYE ARCHITECTS NO PART OF THE DRAWING MAY BE REPRODUCED IN ANY MANNER WHAT SO EVER WITHOUT WRITTEN PERMISSION FROM DESIGN EYE ARCHITECTS.</p> <p>NOTES :</p> <p>1. ALL DIMENSIONS ARE IN FEETES UNLESS OTHERWISE SPECIFIED.</p> <p>2. DO NOT SCALE THE DRAWING REFER TO DIMENSIONS AS INDICATED.</p> <p>3. IF ANY DESCRIPENCY FOUND, CONTRACTOR TO BRING TO THE NOTICE OF THE CONSULTANTS BEFORE EXECUTION.</p> <p>4. THIS DRAWING TO BE READ IN CONJUNCTION WITH RELEVANT ARCHITECTURAL, STRUCTURAL AND OTHER SERVICES GFC DRAWINGS.</p> |       | <p>REVISIONS</p> <table><thead><tr><th>S.no</th><th>DATE</th><th>DESCRIPTION</th><th>DRAWN</th><th>APP.</th></tr></thead><tbody><tr><td> </td><td> </td><td> </td><td> </td><td> </td></tr><tr><td> </td><td> </td><td> </td><td> </td><td> </td></tr><tr><td> </td><td> </td><td> </td><td> </td><td> </td></tr><tr><td> </td><td> </td><td> </td><td> </td><td> </td></tr><tr><td> </td><td> </td><td> </td><td> </td><td> </td></tr></tbody></table> |  | S.no | DATE | DESCRIPTION | DRAWN | APP. |  |  |  |  |  |  |  |  |  |  |  |  |  |  |  |  |  |  |  |  |  |  |  |  |  | <p>SIGNATURES :</p> <p>PROJECT ARCHITECT</p> <p>PROJECT CO-ORDINATOR</p> |  | <p>ARCHITECTS:</p> <p><b>DESIGN EYE</b></p> <p>ARCHITECTS &amp; INTERIOR DESIGNERS</p> <p><i>B. Sankar</i></p> <p>ARCHITECT : SAIKRISHNA BOMMAREDDY<br/>Reg No. : CA/2013/62247</p> |  | <p>DRAWING TITLE :<br/>INTERIORS</p> <p>ORIENTATION:<br/>N</p> <p>FILE NAME:SS_VASANTHA VALLEY_INTERIORS</p> <table><tr><td>DRAWN : SANTHOSH</td><td>DATE : 11-Oct-22</td><td>REV</td></tr><tr><td>APPROVED : AR. SAIKRISHNA</td><td>SCALE: N.T.S.</td><td rowspan="2">R-4</td></tr><tr><td>JOB No : N.A.</td><td>SHEET: 1 OF 1</td></tr></table> <p>DRAWING No : N.A.</p> <p>SAVE : Tuesday, October 11, 2022 11:07:46 AM PLOT : Monday, November 14, 2022 9:49:51 AM LAST SAVED BY: chila</p> |  | DRAWN : SANTHOSH | DATE : 11-Oct-22 | REV | APPROVED : AR. SAIKRISHNA | SCALE: N.T.S. | R-4 | JOB No : N.A. | SHEET: 1 OF 1 |
|---|
| S.no                                                    | DATE             | DESCRIPTION   | DRAWN | APP.   | |
| |
| |
| |
| |
| |
| DRAWN : SANTHOSH                                        | DATE : 11-Oct-22 | REV   | |
| APPROVED : AR. SAIKRISHNA                               | SCALE: N.T.S.    | R-4   | |
| JOB No : N.A.                                           | SHEET: 1 OF 1    | |





POOJA & DINING



BED ROOM

| <p>PROJECT TITLE:</p> <p><b>P43 VASANTHA VALLEY</b></p> | <p>THIS DRAWING IS THE PROPERTY OF DESIGN EYE ARCHITECTS NO PART OF THE DRAWING MAY BE REPRODUCED IN ANY MANNER WHAT SO EVER WITHOUT WRITTEN PERMISSION FROM DESIGN EYE ARCHITECTS.</p> <p>NOTES :</p> <p>1. ALL DIMENSIONS ARE IN FEETS UNLESS OTHERWISE SPECIFIED.</p> <p>2. DO NOT SCALE THE DRAWING REFER TO DIMENSIONS AS INDICATED.</p> <p>3. IF ANY DESCRIENCY FOUND, CONTRACTOR TO BRING TO THE NOTICE OF THE CONSULTANTS BEFORE EXECUTION.</p> <p>4. THIS DRAWING TO BE READ IN CONJUNCTION WITH RELEVANT ARCHITECTURAL, STRUCTURAL AND OTHER SERVICES GFC DRAWINGS.</p> | <table><tr><th colspan="5">REVISIONS</th></tr><tr><th>S.no</th><th>DATE</th><th>DESCRIPTION</th><th>DRAWN</th><th>APP.</th></tr><tr><td> </td><td> </td><td> </td><td> </td><td> </td></tr><tr><td> </td><td> </td><td> </td><td> </td><td> </td></tr><tr><td> </td><td> </td><td> </td><td> </td><td> </td></tr><tr><td> </td><td> </td><td> </td><td> </td><td> </td></tr><tr><td> </td><td> </td><td> </td><td> </td><td> </td></tr></table> | REVISIONS |      |  |  |  | S.no | DATE | DESCRIPTION | DRAWN | APP. |  |  |  |  |  |  |  |  |  |  |  |  |  |  |  |  |  |  |  |  |  |  |  |  |  | <table><tr><td>SIGNATURES :</td></tr><tr><td>PROJECT ARCHITECT</td></tr><tr><td> </td></tr><tr><td>PROJECT CO-ORDINATOR</td></tr></table> | SIGNATURES : | PROJECT ARCHITECT |  | PROJECT CO-ORDINATOR | <p>ARCHITECTS:</p> <p><b>DESIGN EYE</b></p> <p>ARCHITECTS &amp; INTERIOR DESIGNERS</p> <p><i>B. Sankar</i></p> <p>ARCHITECT : SAIKRISHNA BOMMAREDDY</p> <p>Reg No. : CA/2013/62247</p> | <table><tr><td colspan="2">DRAWING TITLE :</td><td>ORIENTATION:</td></tr><tr><td colspan="2">INTERIORS</td><td></td></tr><tr><td colspan="3">FILE NAME:SS_VASANTHA VALLEY INTERIORS</td></tr><tr><td>DRAWN : SANTHOSH</td><td>DATE : 11-Oct-22</td><td>REV</td></tr><tr><td colspan="2">APPROVED : AR. SAIKRISHNA</td><td>SCALE : N.T.S.</td></tr><tr><td colspan="2">JOB No : N.A.</td><td>SHEET : 1 OF 1</td></tr><tr><td colspan="2">DRAWING No : N.A.</td><td>R-4</td></tr></table> <p>SAVE : Tuesday, October 11, 2022 11:07:46 AM PLOT : Monday, November 14, 2022 9:49:51 AM LAST SAVED BY: chila</p> | DRAWING TITLE : |  | ORIENTATION: | INTERIORS |  |  | FILE NAME:SS_VASANTHA VALLEY INTERIORS |  |  | DRAWN : SANTHOSH | DATE : 11-Oct-22 | REV | APPROVED : AR. SAIKRISHNA |  | SCALE : N.T.S. | JOB No : N.A. |  | SHEET : 1 OF 1 | DRAWING No : N.A. |  | R-4 |
|---|
| REVISIONS                                               | |
| S.no                                                    | DATE   | DESCRIPTION   | DRAWN     | APP. | |
| |
| |
| |
| |
| |
| SIGNATURES :                                            | |
| PROJECT ARCHITECT                                       | |
| |
| PROJECT CO-ORDINATOR                                    | |
| DRAWING TITLE :                                         |   | ORIENTATION:   | |
| INTERIORS                                               | |
| FILE NAME:SS_VASANTHA VALLEY INTERIORS                  | |
| DRAWN : SANTHOSH                                        | DATE : 11-Oct-22   | REV   | |
| APPROVED : AR. SAIKRISHNA                               |   | SCALE : N.T.S.   | |
| JOB No : N.A.                                           |   | SHEET : 1 OF 1   | |
| DRAWING No : N.A.                                       |   | R-4   | |





KITCHEN



| <b>PROJECT TITLE:</b><br><b>P43 VASANTHA VALLEY</b> |      | <b>THIS DRAWING IS THE PROPERTY OF DESIGN EYE ARCHITECTS NO PART OF THE DRAWING MAY BE REPRODUCED IN ANY MANNER WHAT SO EVER WITHOUT WRITTEN PERMISSION FROM DESIGN EYE ARCHITECTS.</b>   |       | <b>REVISIONS</b>   |  | <b>SIGNATURES :</b><br><b>PROJECT ARCHITECT</b> |      | <b>ARCHITECTS:</b><br><b>DESIGN EYE</b><br><b>ARCHITECTS &amp; INTERIOR DESIGNERS</b> |       | <b>DRAWING TITLE :</b><br><b>INTERIORS</b> |  | <b>ORIENTATION:</b><br>  |  |  
|---|
| <b>CLIENT</b>                                       |      | <b>NOTES :</b><br>1. ALL DIMENSIONS ARE IN FEET UNLESS OTHERWISE SPECIFIED.<br>2. DO NOT SCALE THE DRAWING REFER TO DIMENSIONS AS INDICATED.<br>3. IF ANY DESCRIPENCY FOUND, CONTRACTOR TO BRING TO THE NOTICE OF THE CONSULTANTS BEFORE EXECUTION.<br>4. THIS DRAWING TO BE READ IN CONJUNCTION WITH RELEVANT ARCHITECTURAL, STRUCTURAL AND OTHER SERVICES GFC DRAWINGS. |       | <table><thead><tr><th>S.no</th><th>DATE</th><th>DESCRIPTION</th><th>DRAWN</th><th>APP.</th></tr></thead><tbody><tr><td> </td><td> </td><td> </td><td> </td><td> </td></tr><tr><td> </td><td> </td><td> </td><td> </td><td> </td></tr><tr><td> </td><td> </td><td> </td><td> </td><td> </td></tr><tr><td> </td><td> </td><td> </td><td> </td><td> </td></tr><tr><td> </td><td> </td><td> </td><td> </td><td> </td></tr></tbody></table> |  | S.no                                            | DATE | DESCRIPTION                                                                           | DRAWN | APP.                                       |  |                          |  |  |  |  |  |  |  |  |  |  |  |  |  |  |  |  |  |  |  |  |  |  |  | <b>PROJECT CO-ORDINATOR</b> |  | <br><b>ARCHITECT : SAIKRISHNA BOMMAREDDY</b><br><b>Reg No. : CA/2013/62247</b> |  | <b>FILE NAME:SS VASANTHA VALLEY INTERIORS</b> |  | <b>DATE : 11-Oct-22</b> |  | <b>REV</b> |  |
| S.no                                                | DATE | DESCRIPTION   | DRAWN | APP.   | |
| |
| |
| |
| |
| |
|                                                     |      |   |       |   |  |                                                 |      |                                                                                       |       | <b>SCALE : N.T.S.</b>                      |  | <b>R-4</b>               |  |  
|                                                     |      |   |       |   |  |                                                 |      |                                                                                       |       | <b>SHEET: 1 OF 1</b>                       |  |                          
|                                                     |      |   |       |   |  |                                                 |      |                                                                                       |       | <b>JOB No : N.A.</b>                       |  | <b>DRAWING No : N.A.</b> |  |  
| |






STAIRCASE



BED ROOM

| <b>PROJECT TITLE:</b><br>P43 VASANTHA VALLEY                                                                                               |      | <b>CLIENT</b>                                                                                                |       | <p>THIS DRAWING IS THE PROPERTY OF DESIGN EYE ARCHITECTS NO PART OF THE DRAWING MAY BE REPRODUCED IN ANY MANNER WHAT SO EVER WITHOUT WRITTEN PERMISSION FROM DESIGN EYE ARCHITECTS.</p> <p>NOTES :<br/>1. ALL DIMENSIONS ARE IN FEET UNLESS OTHERWISE SPECIFIED.<br/>2. DO NOT SCALE THE DRAWING REFER TO DIMENSIONS AS INDICATED.<br/>3. IF ANY DESCRIPENCY FOUND, CONTRACTOR TO BRING TO THE NOTICE OF THE CONSULTANTS BEFORE EXECUTION.<br/>4. THIS DRAWING TO BE READ IN CONJUNCTION WITH RELEVANT ARCHITECTURAL, STRUCTURAL AND OTHER SERVICES GFC DRAWINGS.</p> |  | <table><tr><th colspan="5">REVISIONS</th></tr><tr><th>S.no</th><th>DATE</th><th>DESCRIPTION</th><th>DRAWN</th><th>APP.</th></tr><tr><td> </td><td> </td><td> </td><td> </td><td> </td></tr><tr><td> </td><td> </td><td> </td><td> </td><td> </td></tr><tr><td> </td><td> </td><td> </td><td> </td><td> </td></tr><tr><td> </td><td> </td><td> </td><td> </td><td> </td></tr><tr><td> </td><td> </td><td> </td><td> </td><td> </td></tr></table> |  | REVISIONS |  |  |  |  | S.no | DATE | DESCRIPTION | DRAWN | APP. |  |  |  |  |  |  |  |  |  |  |  |  |  |  |  |  |  |  |  |  |  |  |  |  |  | <table><tr><td colspan="2"><b>SIGNATURES :</b></td></tr><tr><td colspan="2">PROJECT ARCHITECT</td></tr><tr><td colspan="2"> </td></tr><tr><td colspan="2">PROJECT CO-ORDINATOR</td></tr><tr><td colspan="2"> </td></tr></table> |  | <b>SIGNATURES :</b> |  | PROJECT ARCHITECT |  |  |  | PROJECT CO-ORDINATOR |  |  |  | <table><tr><td colspan="2"><b>ARCHITECTS:</b></td></tr><tr><td colspan="2"> <b>DESIGN EYE</b><br/>ARCHITECTS &amp; INTERIOR DESIGNERS</td></tr><tr><td colspan="2"></td></tr><tr><td colspan="2">ARCHITECT : SAIKRISHNA BOMMAREDDY<br/>Reg No. : CA/2013/62247</td></tr></table> |  | <b>ARCHITECTS:</b> |  |  <b>DESIGN EYE</b><br>ARCHITECTS & INTERIOR DESIGNERS |  |  |  | ARCHITECT : SAIKRISHNA BOMMAREDDY<br>Reg No. : CA/2013/62247 |  | <table><tr><td colspan="2"><b>DRAWING TITLE :</b><br/>INTERIORS</td><td colspan="2"><b>ORIENTATION:</b><br/></td></tr><tr><td colspan="4"><b>FILE NAME:SS VASANTHA VALLEY INTERIORS</b></td></tr><tr><td colspan="2">DRAWN : SANTHOSH</td><td colspan="2">DATE : 11-Oct-22</td></tr><tr><td colspan="2">APPROVED : AR. SAIKRISHNA</td><td colspan="2">SCALE : N.T.S.</td></tr><tr><td colspan="2">JOB No : N.A.</td><td colspan="2">SHEET : 1 OF 1</td></tr><tr><td colspan="2">DRAWING No : N.A.</td><td colspan="2"> </td></tr></table> |  | <b>DRAWING TITLE :</b><br>INTERIORS |  | <b>ORIENTATION:</b><br> |  | <b>FILE NAME:SS VASANTHA VALLEY INTERIORS</b> |  |  |  | DRAWN : SANTHOSH |  | DATE : 11-Oct-22 |  | APPROVED : AR. SAIKRISHNA |  | SCALE : N.T.S. |  | JOB No : N.A. |  | SHEET : 1 OF 1 |  | DRAWING No : N.A. |  |  |  |
|---|
| REVISIONS   | |
| S.no   | DATE | DESCRIPTION                                                                                                  | DRAWN | APP.   | |
| |
| |
| |
| |
| |
| <b>SIGNATURES :</b>   | |
| PROJECT ARCHITECT   | |
| |
| PROJECT CO-ORDINATOR   | |
| |
| <b>ARCHITECTS:</b>   | |
|  <b>DESIGN EYE</b><br>ARCHITECTS & INTERIOR DESIGNERS | |
| |
| ARCHITECT : SAIKRISHNA BOMMAREDDY<br>Reg No. : CA/2013/62247                                                                               | |
| <b>DRAWING TITLE :</b><br>INTERIORS   |      | <b>ORIENTATION:</b><br> | |
| <b>FILE NAME:SS VASANTHA VALLEY INTERIORS</b>                                                                                              | |
| DRAWN : SANTHOSH   |      | DATE : 11-Oct-22                                                                                             | |
| APPROVED : AR. SAIKRISHNA   |      | SCALE : N.T.S.                                                                                               | |
| JOB No : N.A.   |      | SHEET : 1 OF 1                                                                                               | |
| DRAWING No : N.A.   | |
| <small>FILE PATH D:\PORTFOLIO\NARASIMHAN\NARASIMHAREDDY_SET OF DWGS\UPDATED.DWG</small>                                                    |      |   |       |   |  | <small>SAVE : Tuesday, October 11, 2022 11:07:46 AM PLOT : Monday, November 14, 2022 9:49:51 AM LAST SAVED BY: chila</small>   | |



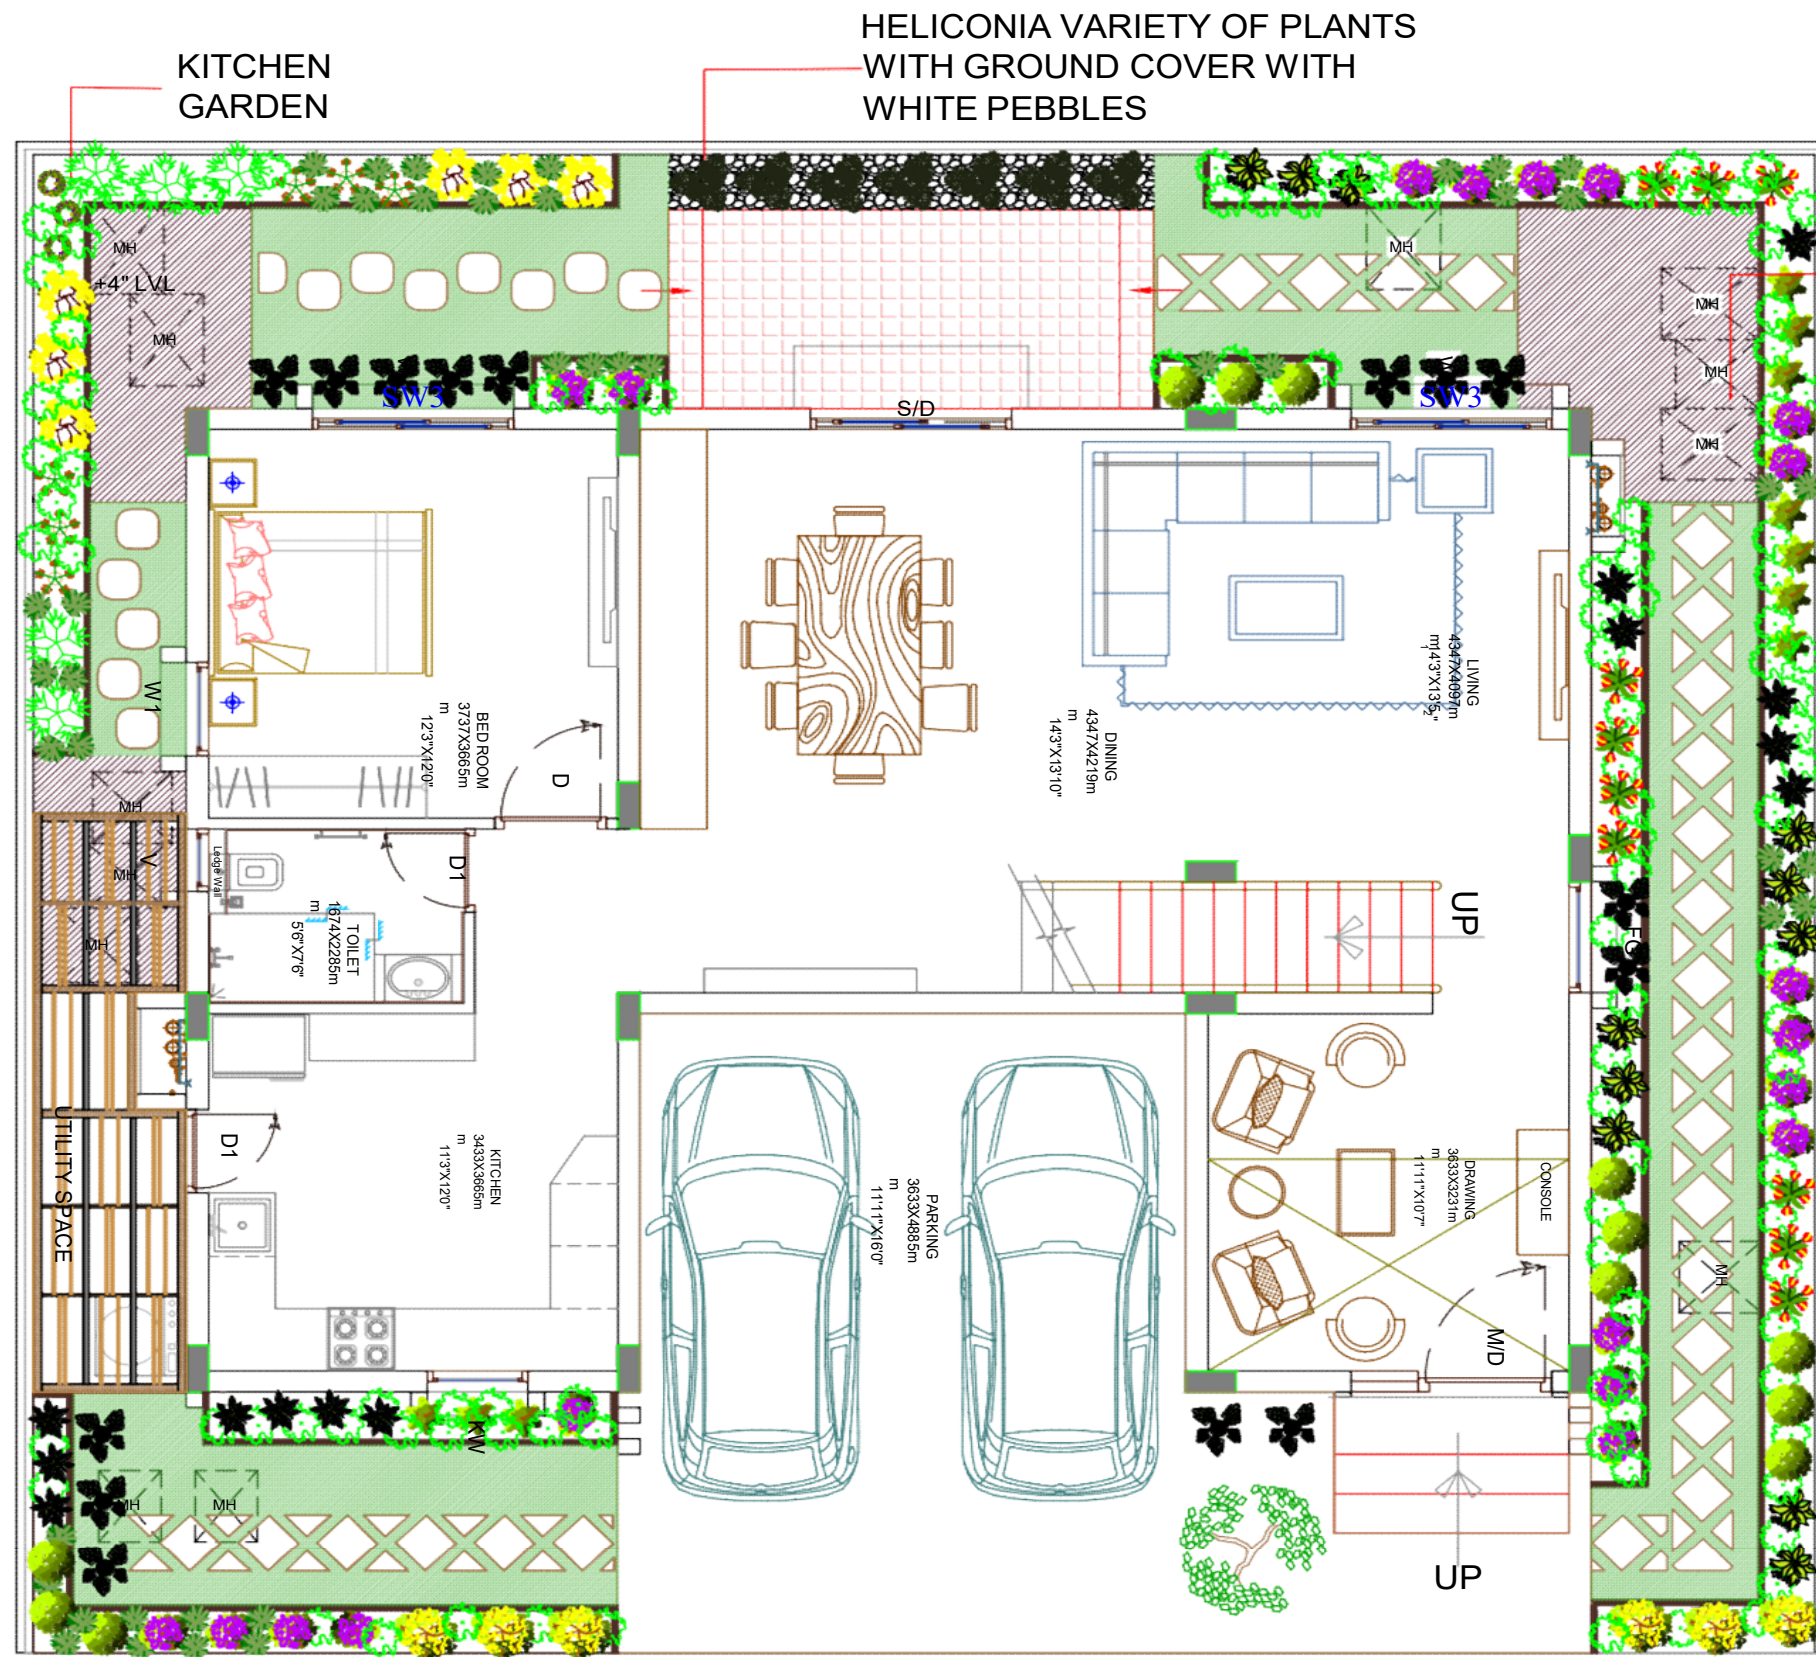

HARDSCAPE  
WITH  
GRANITE  
FLOORING

#### LEGEND

| SYMBOL | TYPE OF PLANT            | HEIGHT    | DIAMETER | DEPTH |
|--------|--------------------------|-----------|----------|-------|
| ●      | GROUND COVER- VARIETY 01 | UPTO 1'0" | 9"       | 7"    |
| ●      | GROUND COVER- VARIETY 02 | UPTO 1'6" | 10"      | 8"    |
| ●      | SHRUBS - VARIETY 01      | UPTO 3'0" | 14"      | 11"   |
| ●      | SHRUBS - VARIETY 02      | UPTO 3'0" | 14"      | 11"   |
| ●      | SHRUBS - VARIETY 03      | UPTO 2'0" | 12"      | 9"    |
| ●      | SHRUBS - VARIETY 04      | UPTO 3'6" | 16"      | 12"   |
| ●      | PLANTS - VARIETY 01      | UPTO 4'0" | 16"      | 12"   |
| ●      | PLANTATION - VARIETY 01  | UPTO 4'0" | 16"      | 12"   |
| ●      | PLANTATION - VARIETY 02  | UPTO 5'0" | 20"      | 14"   |
| ●      | PLANTATION - VARIETY 03  | UPTO 3'0" | 14"      | 11"   |
| ●      | VEGETATION - VARIETY 01  | UPTO 2'2" | 14"      | 11"   |
| ●      | VEGETATION - VARIETY 02  | UPTO 7'0" | 22"      | 15"   |
| ●      | VEGETATION - VARIETY 03  | UPTO 3'6" | 21"      | 14"   |
| ●      | VEGETATION - VARIETY 04  | UPTO 1'1" | 9"       | 7"    |

PROJECT TITLE:  
Landscape @ My Home Ankura

CLIENT

THIS DRAWING IS THE PROPERTY OF DESIGN EYE ARCHITECTS NO PART OF THE DRAWING MAY BE REPRODUCED IN ANY MANNER WHAT SO EVER WITHOUT WRITTEN PERMISSION FROM DESIGN EYE ARCHITECTS.

- NOTES :
1. ALL DIMENSIONS ARE IN FEETS UNLESS OTHERWISE SPECIFIED.
  2. DO NOT SCALE THE DRAWING REFER TO DIMENSIONS AS INDICATED.
  3. IF ANY DESCRIPENCY FOUND, CONTRACTOR TO BRING TO THE NOTICE OF THE CONSULTANTS BEFORE EXECUTION.
  4. THIS DRAWING TO BE READ IN CONJUNCTION WITH RELEVANT ARCHITECTURAL, STRUCTURAL AND OTHER SERVICES GFC DRAWINGS.

#### REVISIONS

| S.no | DATE | DESCRIPTION | DRAWN | APP. |
|------|------|-------------|-------|------|
|      |      |             |       |      |
|      |      |             |       |      |
SIGNATURES :

PROJECT ARCHITECT

PROJECT CO-ORDINATOR

ARCHITECTS:



**DESIGN EYE**  
ARCHITECTS & INTERIOR DESIGNERS

ARCHITECT : SAIKRISHNA BOMMAREDDY  
Reg No. : CA/2013/62247

DRAWING TITLE :  
LANDSCAPE PLAN



ORIENTATION:



FILE NAME:SS\_MHA\_LANDSCAPE\_16092022

|                           |                   |     |
|---------------------------|-------------------|-----|
| DRAWN : SANTHOSH          | DATE : 16-Sep-22  | REV |
| APPROVED : AR. SAIKRISHNA | SCALE : N.T.S.    | R-0 |
| JOB No : N.A.             | DRAWING No : N.A. |     |



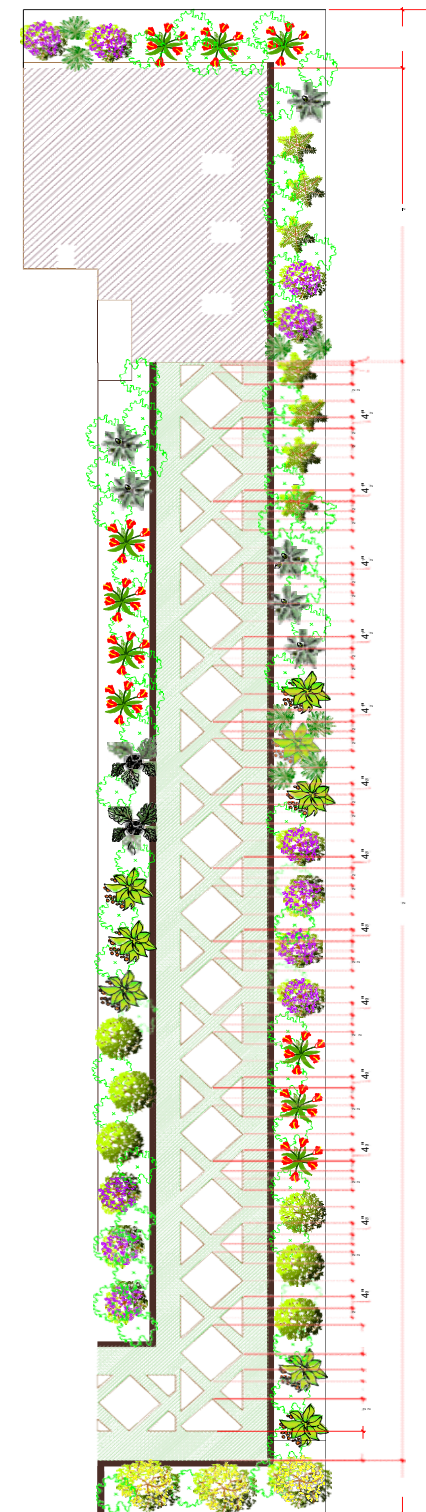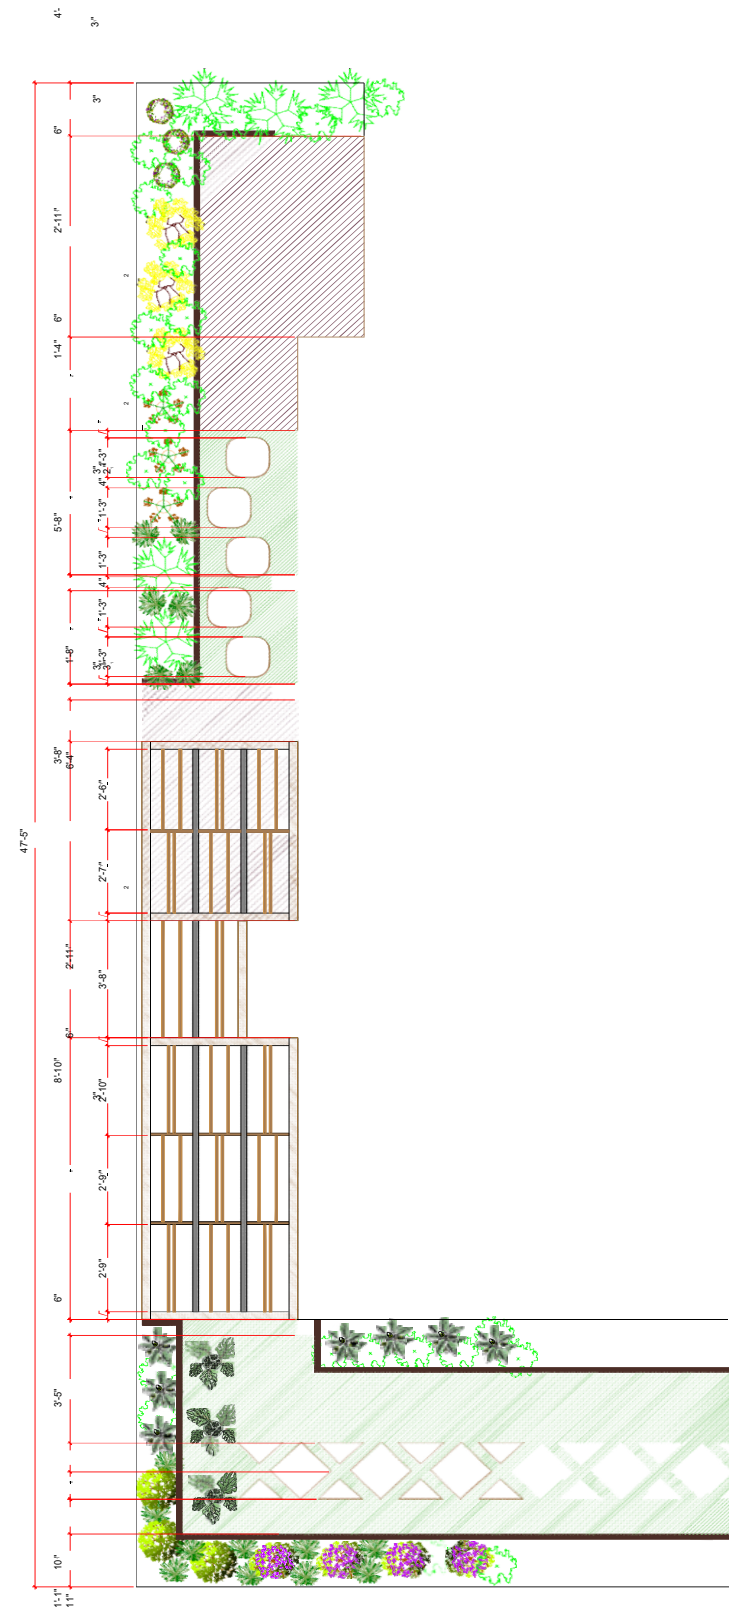

: PROJECT TITLE:

## Landscape @ My Home Ankura

|        |  |
|--------|--|
| T      |  |
| CLIENT |  |

THIS DRAWING IS THE PROPERTY OF DESIGN EYE ARCHITECTS NO  
PART OF THE DRAWING MAY BE REPRODUCED IN ANY MANNER  
WHAT SO EVER WITHOUT WRITTEN PERMISSION FROM DESIGN EYE  
ARCHITECTS.

NOTES:

1. ALL DIMENSIONS ARE IN FEET UNLESS OTHERWISE SPECIFIED.
2. DO NOT SCALE THE DRAWING REFER TO DIMENSIONS AS INDICATED.
3. IF ANY DISCREPANCY FOUND, CONTRACTOR TO BRING TO THE NOTICE OF THE CONSULTANTS BEFORE EXECUTION.
4. THIS DRAWING TO BE READ IN CONJUNCTION WITH RELEVANT ARCHITECTURAL, STRUCTURAL AND OTHER SERVICES GFC DRAWINGS.

[illegible]

|                   |
|-------------------|
| SIGNATURES :      |
| PROJECT ARCHITECT |

PROJECT CO-ORDINATOR

ARCHITECTS:



**DESIGN EYE**  
ARCHITECTS & INTERIOR DESIGNERS

ARCHITECT : SAIKRISHNA BOMMAREDDY  
Reg No. : CA/2013/62247

DRAWING TITLE :

LANDSCAPE PLAN DETAILS

ORIENTATION:  
N

FILE NAME:SS\_MHA\_LANDSCAPE\_16092022

DRAWN: SANTHOSH

DATE : 16-Sep-22

REV

APPROVED : AR. SAIKRISHNA


SCALE : N.T.S.

SHEET : 3 OF 3

R-0

JOB No :  
N.A.

DRAWING No : N.A.

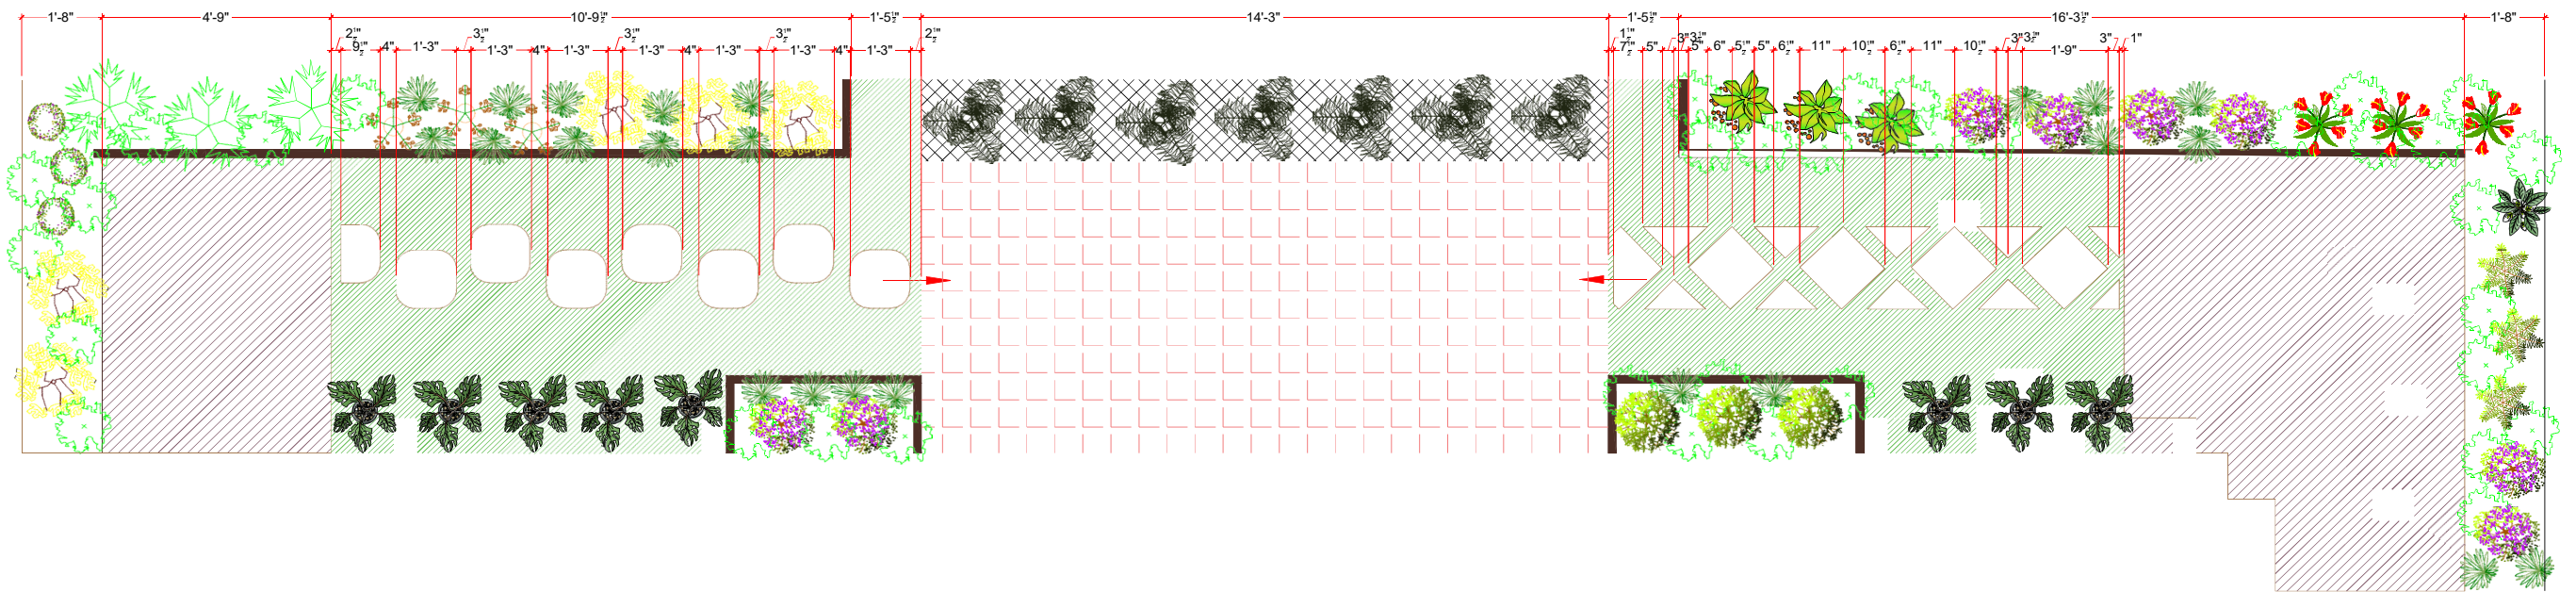

|                |                            |
|----------------|----------------------------|
| PROJECT TITLE: | Landscape @ My Home Ankura |
| CLIENT         |                            |

THIS DRAWING IS THE PROPERTY OF DESIGN EYE ARCHITECTS NO PART OF THE DRAWING MAY BE REPRODUCED IN ANY MANNER WHAT SO EVER WITHOUT WRITTEN PERMISSION FROM DESIGN EYE ARCHITECTS.

NOTES :

1. ALL DIMENSIONS ARE IN FEET UNLESS OTHERWISE SPECIFIED.
2. DO NOT SCALE THE DRAWING REFER TO DIMENSIONS AS INDICATED.
3. IF ANY DESCRIPENCY FOUND, CONTRACTOR TO BRING TO THE NOTICE OF THE CONSULTANTS BEFORE EXECUTION.
4. THIS DRAWING TO BE READ IN CONJUNCTION WITH RELEVANT ARCHITECTURAL, STRUCTURAL AND OTHER SERVICES GFC DRAWINGS.

| REVISIONS |      |             |       |      |
|-----------|------|-------------|-------|------|
| S.no      | DATE | DESCRIPTION | DRAWN | APP. |
|           |      |             |       |      |
|           |      |             |       |      |
|                      |
|----------------------|
| SIGNATURES :         |
| PROJECT ARCHITECT    |
|                      |
| PROJECT CO-ORDINATOR |

ARCHITECTS:




DESIGN EYE  
ARCHITECTS & INTERIOR DESIGNERS



ARCHITECT : SAIKRISHNA BOMMAREDDY  
Reg No. : CA/2013/62247


|                                     |                   |              |
|-------------------------------------|-------------------|--------------|
| DRAWING TITLE :                     |                   | ORIENTATION: |
| LANDSCAPE PLAN DETAILS              |                   | N<br>↑       |
| FILE NAME:SS_MHA_LANDSCAPE_16092022 |                   |              |
| DRAWN: SANTHOSH                     | DATE : 16-Sep-22  | REV          |
| APPROVED : AR. SAIKRISHNA           | SCALE : N.T.S.    | R-0          |
| JOB No : N.A.                       | DRAWING No : N.A. |              |



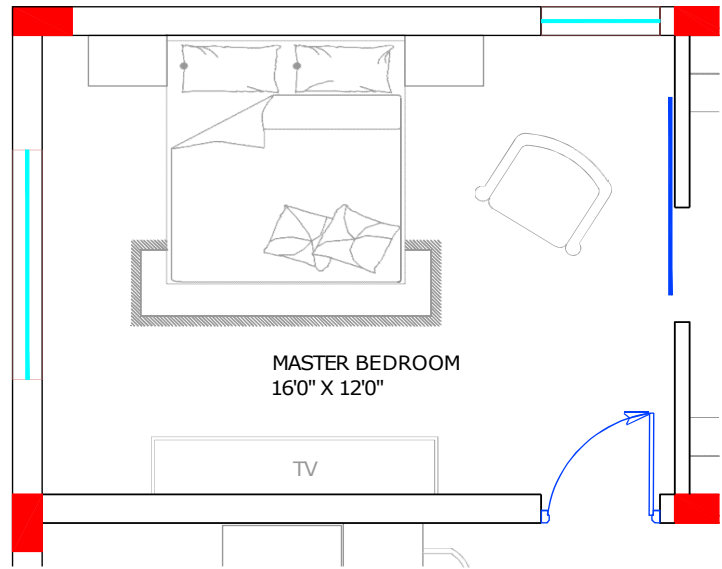


PLAN

GF - MB

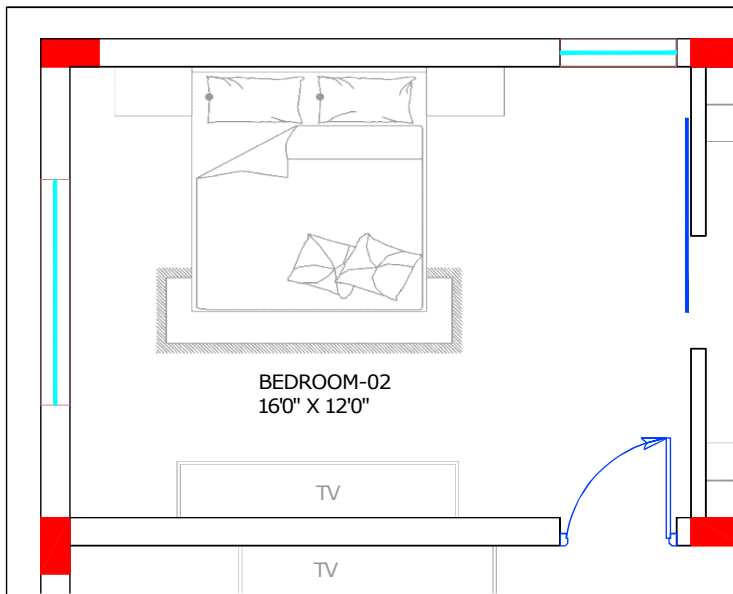


PLAN

FF - BED2

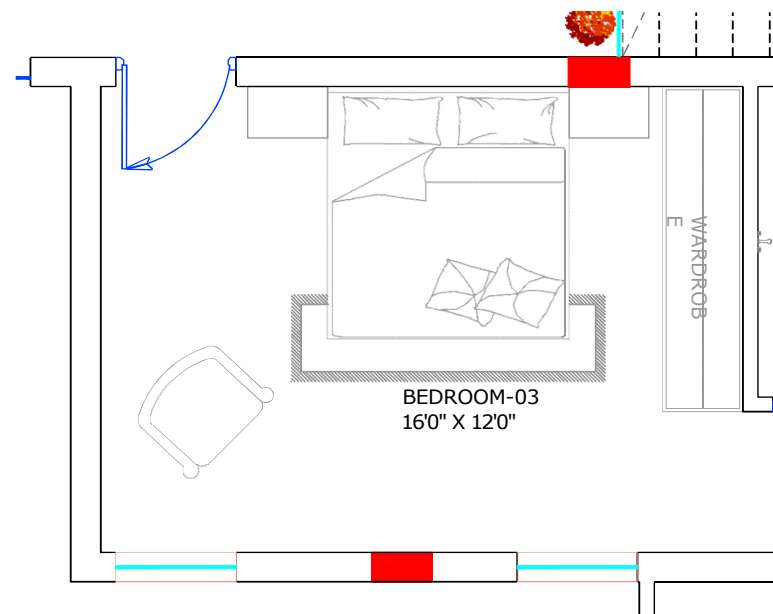


PLAN

FF - BED3

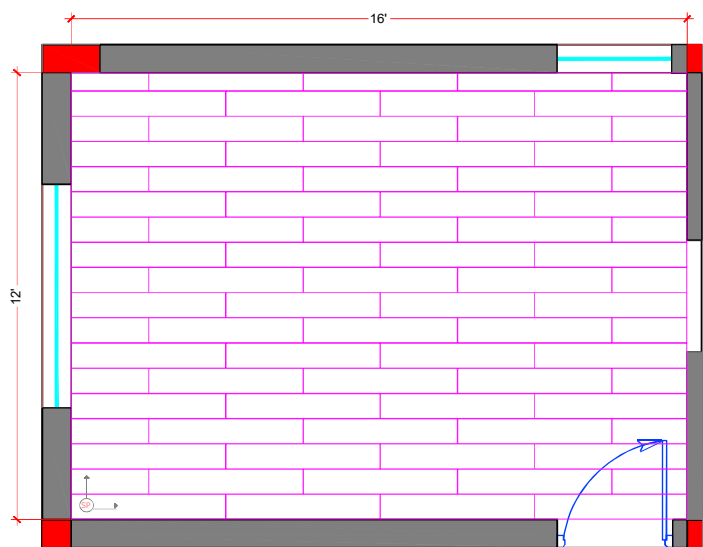

PLAN

FLOOR TILE  
WOODEN  
TILE [8" X 48"]

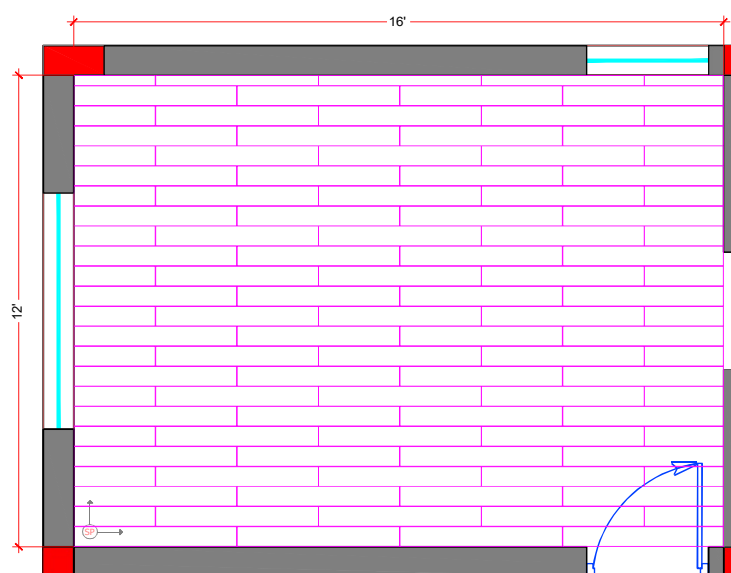

PLAN

FLOOR TILE  
WOODEN  
TILE [6" X 48"]



PLAN

FLOOR TILE  
WOODEN  
TILE [6" X 48"]

PROJECT TITLE:  
RESIDENCE @ GADWAL

CLIENT

THIS DRAWING IS THE PROPERTY OF DESIGN EYE ARCHITECTS NO PART OF THE DRAWING MAY BE REPRODUCED IN ANY MANNER WHAT SO EVER WITHOUT WRITTEN PERMISSION FROM DESIGN EYE ARCHITECTS.

NOTES :

1. ALL DIMENSIONS ARE IN FEET UNLESS OTHERWISE SPECIFIED.
2. DO NOT SCALE THE DRAWING REFER TO DIMENSIONS AS INDICATED.
3. IF ANY DESCRIPENCY FOUND, CONTRACTOR TO BRING TO THE NOTICE OF THE CONSULTANTS BEFORE EXECUTION.
4. THIS DRAWING TO BE READ IN CONJUNCTION WITH RELEVANT ARCHITECTURAL, STRUCTURAL AND OTHER SERVICES GFC DRAWINGS.

REVISIONS

| S.no | DATE | DESCRIPTION | DRAWN | APP. |
|------|------|-------------|-------|------|
|      |      |             |       |      |
|      |      |             |       |      |
SIGNATURES :  
PROJECT ARCHITECT

PROJECT CO-ORDINATOR

ARCHITECTS:



DRAWING TITLE :  
BEDROOMS TILE LAYOUT

ORIENTATION:




FILE NAME: SS\_SURENDERREDDY\_TILE LAYOUT


|                           |                   |     |
|---------------------------|-------------------|-----|
| DRAWN : SANTHOSH          | DATE : 27-Aug-22  | REV |
| APPROVED : AR. SAIKRISHNA | SCALE : N.T.S.    | R-0 |
| JOB No : N.A.             | DRAWING No : N.A. |     |






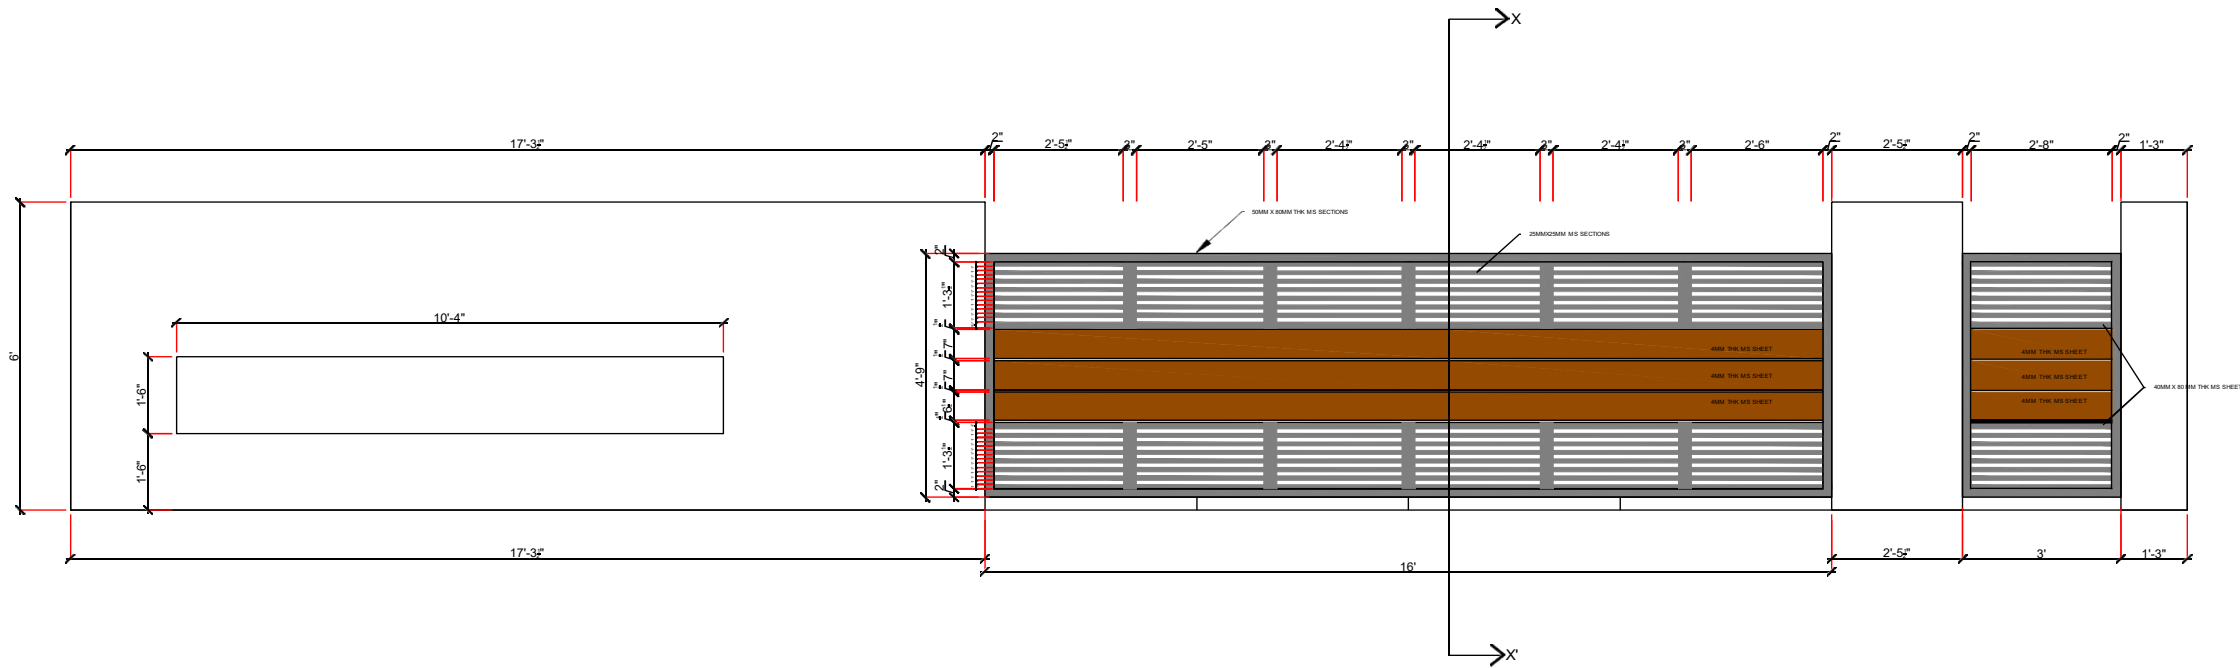


ELEVATION

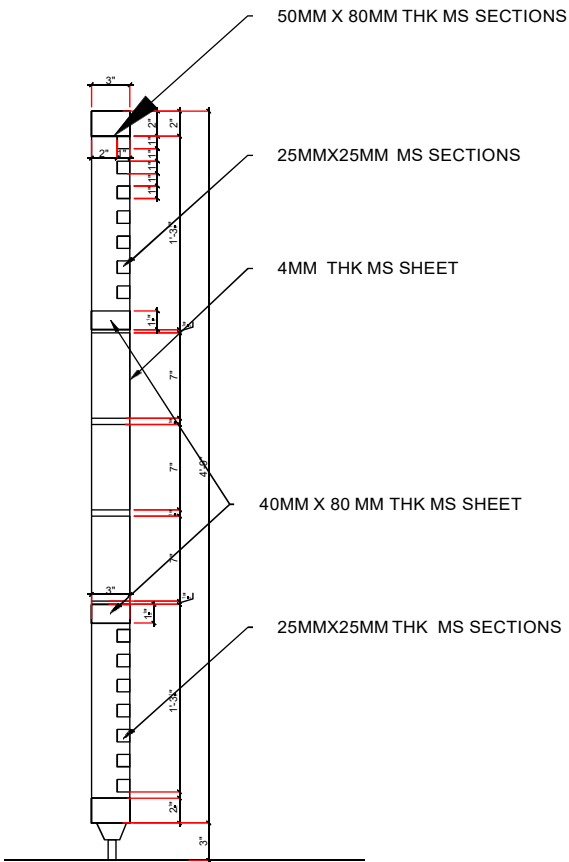

SECTION - XX'

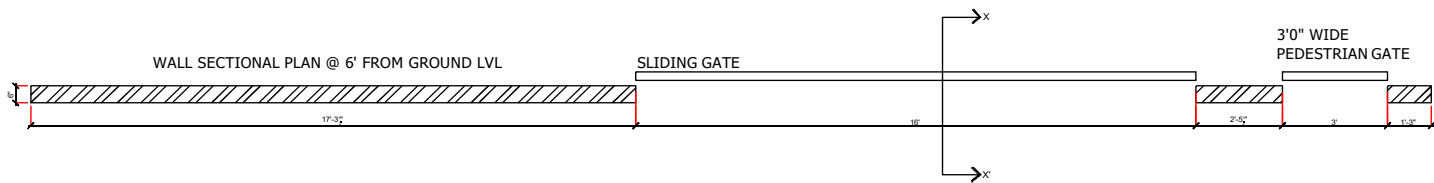

PLAN

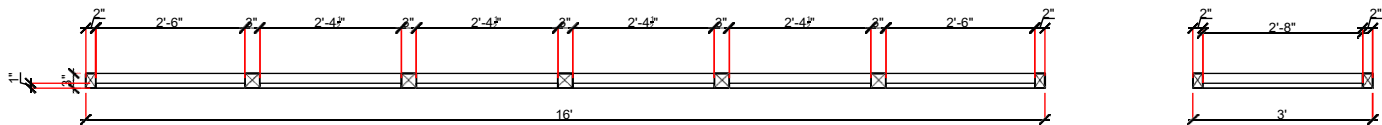

GATE SECTION

PROJECT TITLE:  
**RESIDENTIAL BUIDLING P.156**  
Zahirabad

CLIENT  
**Mr. VITTAL REDDY**

THIS DRAWING IS THE PROPERTY OF DESIGN EYE ARCHITECTS NO PART OF THE DRAWING MAY BE REPRODUCED IN ANY MANNER WHAT SO EVER WITHOUT WRITTEN PERMISSION FROM DESIGN EYE ARCHITECTS.

- NOTES :
1. ALL DIMENSIONS ARE IN FEET UNLESS OTHERWISE SPECIFIED.
  2. DO NOT SCALE THE DRAWING REFER TO DIMENSIONS AS INDICATED.
  3. IF ANY DESCRIPENCY FOUND, CONTRACTOR TO BRING TO THE NOTICE OF THE CONSULTANTS BEFORE EXECUTION.
  4. THIS DRAWING TO BE READ IN CONJUNCTION WITH RELEVANT ARCHITECTURAL, STRUCTURAL AND OTHER SERVICES GFC DRAWINGS.

REVISIONS

| S.no | DATE | DESCRIPTION | DRAWN | APP. |
|------|------|-------------|-------|------|
|      |      |             |       |      |
|      |      |             |       |      |
SIGNATURES :

PROJECT ARCHITECT

PROJECT CO-ORDINATOR

ARCHITECTS:



**DESIGN EYE**  
ARCHITECTS & INTERIOR DESIGNERS

ARCHITECT : SAIKRISHNA BOMMAREDDY  
Reg No. : CA/2013/62247

DRAWING TITLE :

GATE ELEVATION DETAIL

ORIENTATION:



FILE NAME:DR\_120520\_AR\_Staircase Section\_Ground Floor\_R0

|                           |                   |     |
|---------------------------|-------------------|-----|
| DRAWN : SANTHOSH          | DATE : 9-Jul-22   | REV |
| APPROVED : AR. SAIKRISHNA | SCALE : N.T.S.    | R-2 |
| JOB No : N.A.             | DRAWING No : N.A. |     |

# PRASAD REDDY RESIDENCE

DESIGN  
WOOD BOQ  
INTERIORS  
RENDERS







MASTER BEDROOM



BEDROOM

| <p>PROJECT TITLE:</p> <p>RESIDENTIAL @</p> <p>PULIVENDULA,AP</p> | <p>THIS DRAWING IS THE PROPERTY OF DESIGN EYE ARCHITECTS NO PART OF THE DRAWING MAY BE REPRODUCED IN ANY MANNER WHAT SO EVER WITHOUT WRITTEN PERMISSION FROM DESIGN EYE ARCHITECTS.</p> <p>NOTES :</p> <p>1. ALL DIMENSIONS ARE IN FEETS UNLESS OTHERWISE SPECIFIED.</p> <p>2. DO NOT SCALE THE DRAWING REFER TO DIMENSIONS AS INDICATED.</p> <p>3.IF ANY DESCRIPENCY FOUND, CONTRACTOR TO BRING TO THE NOTICE OF THE CONSULTANTS BEFORE EXECUTION.</p> <p>4. THIS DRAWING TO BE READ IN CONJUNCTION WITH RELEVANT ARCHITECTURAL, STRUCTURAL AND OTHER SERVICES GFC DRAWINGS.</p> | <table><tr><th colspan="5">REVISIONS</th></tr><tr><th>S.no</th><th>DATE</th><th>DESCRIPTION</th><th>DRAWN</th><th>APP.</th></tr><tr><td> </td><td> </td><td> </td><td> </td><td> </td></tr><tr><td> </td><td> </td><td> </td><td> </td><td> </td></tr><tr><td> </td><td> </td><td> </td><td> </td><td> </td></tr><tr><td> </td><td> </td><td> </td><td> </td><td> </td></tr><tr><td> </td><td> </td><td> </td><td> </td><td> </td></tr><tr><td> </td><td> </td><td> </td><td> </td><td> </td></tr></table> | REVISIONS |      |  |  |  | S.no | DATE | DESCRIPTION | DRAWN | APP. |  |  |  |  |  |  |  |  |  |  |  |  |  |  |  |  |  |  |  |  |  |  |  |  |  |  |  |  |  |  | <table><tr><td>SIGNATURES :</td></tr><tr><td>PROJECT ARCHITECT</td></tr><tr><td> </td></tr><tr><td>PROJECT CO-ORDINATOR</td></tr></table> | SIGNATURES : | PROJECT ARCHITECT |  | PROJECT CO-ORDINATOR | <p>ARCHITECTS:</p> <p><b>DESIGN EYE</b></p> <p>ARCHITECTS &amp; INTERIOR DESIGNERS</p> <p><i>B. Sankar</i></p> <p>ARCHITECT : SAIKRISHNA BOMMAREDDY</p> <p>Reg No. : CA/2013/62247</p> | <table><tr><td colspan="2">DRAWING TITLE :</td><td>ORIENTATION:</td></tr><tr><td colspan="2">INTERIORS</td><td></td></tr><tr><td colspan="3">FILE NAME: SS_PRASAD REDDY_INTERIORS</td></tr><tr><td>DRAWN : SANTHOSH</td><td>DATE : 11-Oct-22</td><td>REV</td></tr><tr><td>APPROVED : AR. SAIKRISHNA</td><td>SCALE: N.T.S.</td><td>R-4</td></tr><tr><td>JOB No : N.A.</td><td>SHEET: 1 OF 1</td><td>DRAWING No : N.A.</td></tr></table> <p>SAVE : Tuesday, October 11, 2022 11:07:46 AM PLOT : Monday, November 14, 2022 9:49:51 AM LAST SAVED BY: chla</p> | DRAWING TITLE : |  | ORIENTATION: | INTERIORS |  |  | FILE NAME: SS_PRASAD REDDY_INTERIORS |  |  | DRAWN : SANTHOSH | DATE : 11-Oct-22 | REV | APPROVED : AR. SAIKRISHNA | SCALE: N.T.S. | R-4 | JOB No : N.A. | SHEET: 1 OF 1 | DRAWING No : N.A. |
|---|
| REVISIONS                                                        | |
| S.no                                                             | DATE   | DESCRIPTION   | DRAWN     | APP. | |
| |
| |
| |
| |
| |
| |
| SIGNATURES :                                                     | |
| PROJECT ARCHITECT                                                | |
| |
| PROJECT CO-ORDINATOR                                             | |
| DRAWING TITLE :                                                  |   | ORIENTATION:   | |
| INTERIORS                                                        | |
| FILE NAME: SS_PRASAD REDDY_INTERIORS                             | |
| DRAWN : SANTHOSH                                                 | DATE : 11-Oct-22   | REV   | |
| APPROVED : AR. SAIKRISHNA                                        | SCALE: N.T.S.   | R-4   | |
| JOB No : N.A.                                                    | SHEET: 1 OF 1   | DRAWING No : N.A.   | |





LOUNGE



CHILDREN BEDROOM

| <b>PROJECT TITLE:</b><br>RESIDENTIAL @<br>PULIVENDULA,AP                               |                          | <b>THIS DRAWING IS THE PROPERTY OF DESIGN EYE ARCHITECTS NO PART OF THE DRAWING MAY BE REPRODUCED IN ANY MANNER WHAT SO EVER WITHOUT WRITTEN PERMISSION FROM DESIGN EYE ARCHITECTS.</b>   |       | <b>REVISIONS</b>   |  | <b>SIGNATURES :</b><br>PROJECT ARCHITECT |      | <b>ARCHITECTS:</b><br><b>DESIGN EYE</b><br>ARCHITECTS & INTERIOR DESIGNERS |       | <b>DRAWING TITLE :</b><br>INTERIORS |  | <b>ORIENTATION:</b><br>N | |
|---|
| <b>CLIENT</b><br>PRASAD REDDY                                                          |                          | <b>NOTES :</b><br>1. ALL DIMENSIONS ARE IN FEET UNLESS OTHERWISE SPECIFIED.<br>2. DO NOT SCALE THE DRAWING REFER TO DIMENSIONS AS INDICATED.<br>3. IF ANY DESCRIPENCY FOUND, CONTRACTOR TO BRING TO THE NOTICE OF THE CONSULTANTS BEFORE EXECUTION.<br>4. THIS DRAWING TO BE READ IN CONJUNCTION WITH RELEVANT ARCHITECTURAL, STRUCTURAL AND OTHER SERVICES GFC DRAWINGS. |       | <table><thead><tr><th>S.no</th><th>DATE</th><th>DESCRIPTION</th><th>DRAWN</th><th>APP.</th></tr></thead><tbody><tr><td> </td><td> </td><td> </td><td> </td><td> </td></tr><tr><td> </td><td> </td><td> </td><td> </td><td> </td></tr><tr><td> </td><td> </td><td> </td><td> </td><td> </td></tr><tr><td> </td><td> </td><td> </td><td> </td><td> </td></tr><tr><td> </td><td> </td><td> </td><td> </td><td> </td></tr></tbody></table> |  | S.no                                     | DATE | DESCRIPTION                                                                | DRAWN | APP.                                |  |                          |  |  |  |  |  |  |  |  |  |  |  |  |  |  |  |  |  |  |  |  |  |  |  | <b>PROJECT CO-ORDINATOR</b> |  | <br><b>ARCHITECT : SAIKRISHNA BOMMAREDDY</b><br><b>Reg No. : CA/2013/62247</b> |  | <table><tr><td colspan="2"><b>FILE NAME:</b> SS_PRASAD REDDY_INTERIORS</td></tr><tr><td><b>DRAWN :</b> SANTHOSH</td><td><b>DATE :</b> 11-Oct-22</td></tr><tr><td><b>APPROVED :</b> AR. SAIKRISHNA</td><td><b>SCALE :</b> N.T.S.</td></tr><tr><td><b>JOB No :</b> N.A.</td><td><b>DRAWING No :</b> N.A.</td></tr></table> |  | <b>FILE NAME:</b> SS_PRASAD REDDY_INTERIORS |  | <b>DRAWN :</b> SANTHOSH | <b>DATE :</b> 11-Oct-22 | <b>APPROVED :</b> AR. SAIKRISHNA | <b>SCALE :</b> N.T.S. | <b>JOB No :</b> N.A. | <b>DRAWING No :</b> N.A. | <b>REV</b><br>R-4 |  |
| S.no                                                                                   | DATE                     | DESCRIPTION   | DRAWN | APP.   | |
| |
| |
| |
| |
| |
| <b>FILE NAME:</b> SS_PRASAD REDDY_INTERIORS                                            | |
| <b>DRAWN :</b> SANTHOSH                                                                | <b>DATE :</b> 11-Oct-22  | |
| <b>APPROVED :</b> AR. SAIKRISHNA                                                       | <b>SCALE :</b> N.T.S.    | |
| <b>JOB No :</b> N.A.                                                                   | <b>DRAWING No :</b> N.A. | |
| <small>FILE PATH: D:\PORTFOLIO\NARASIMHANARASIMHAREDDY_SET OF DWGS\UPDATED.DWG</small> | |



| PRASAD REDDY RESIDENCE WOOD QUANTITY FOR DOOR FRAMES                                                          | |
|---|
| LOCATION : PULIVENDULA                                                                                        | |
| DATE : 30-08-2022                                                                                             | |
| S.NO   | Room name         | Door indication   | Door size |        | Section size |       | Area of section   | No of width sections | No of height sections | Volume of section in cubic-inch |         | Volume in cubic -inch | Volume in cubic-ft | MATERIAL | |
|   |                   |   | Width     | Height | Width        | Depth |   |                      |                       | Width                           | Height  | |
| GROUND FLOOR                                                                                                  | |
| 1   | MAIN DOOR         | MD   | 66        | 108    | 4.25         | 9.25  | 39.31   | 1                    | 2                     | 2594.63                         | 4245.75 | 6840.38               | 3.96               | Wood     | |
|   |                   |   |           |        | 5.25         | 9.25  | 48.56   | 1                    | 2                     | 3205.13                         | 5244.75 | 8449.88               | 4.89               | |
| 2   | POOJA DOOR        | PD   | 54        | 108    | 2.75         | 5.25  | 14.44   | 1                    | 2                     | 779.63                          | 1559.25 | 2338.88               | 1.35               | Wood     | |
|   |                   |   |           |        | 5.25         | 5.25  | 27.56   | 1                    | 2                     | 1488.38                         | 2976.75 | 4465.13               | 2.58               | |
| 3   | BEDROOM - 1       | D1   | 45        | 96     | 2.75         | 5.25  | 14.44   | 1                    | 2                     | 649.69                          | 1386.00 | 2035.69               | 1.18               | Wood     | |
| FIRST FLOOR                                                                                                   | |
| 4   | BEDROOM - 3       | D1   | 45        | 96     | 2.75         | 5.25  | 14.44   | 1                    | 2                     | 649.69                          | 1386.00 | 2035.69               | 1.18               | Wood     | |
| 5   | BEDROOM - 4       | D1   | 45        | 96     | 2.75         | 5.25  | 14.44   | 1                    | 2                     | 649.69                          | 1386.00 | 2035.69               | 1.18               | Wood     | |
| TERRACE FLOOR                                                                                                 | |
| 6   | HOME THEATRE      | D3   | 54        | 96     | 2.75         | 5.25  | 14.44   | 1                    | 2                     | 779.63                          | 1386.00 | 2165.63               | 1.25               | Wood     | |
|   |                   |   |           |        | 5.25         | 5.25  | 27.56   | 1                    | 2                     | 1488.38                         | 2646.00 | 4134.38               | 2.39               | |
| 7   | BEDROOM - 5       | D1   | 45        | 96     | 2.75         | 5.25  | 14.44   | 1                    | 2                     | 649.69                          | 1386.00 | 2035.69               | 1.18               | Wood     | |
| 8   | EXCESS FRAMES - 4 | D1   | 45        | 96     | 2.75         | 5.25  | 14.44   | 1                    | 2                     | 649.69                          | 1386.00 | 2035.69               | 1.18               | Wood     | |
| 9   | EXCESS FRAME - 1  | D3   | 54        | 96     | 5.25         | 5.25  | 27.56   | 1                    | 2                     | 1488.38                         | 2646.00 | 4134.38               | 2.39               | Wood     | |
| TOTAL VOLUME OF WOOD IN CUBIC-ft                                                                              |                   |   |           |        |              |       |   |                      |                       |                                 |         |                       | 24.71              | |
| PROJECT TITLE:<br>RESIDENTIAL @<br>PULIVENDULA,AP                                                             |                   | THIS DRAWING IS THE PROPERTY OF DESIGN EYE ARCHITECTS NO PART OF THE DRAWING MAY BE REPRODUCED IN ANY MANNER WHAT SO EVER WITHOUT WRITTEN PERMISSION FROM DESIGN EYE ARCHITECTS.<br><br>NOTES :<br>1. ALL DIMENSIONS ARE IN FEET UNLESS OTHERWISE SPECIFIED.<br><br>2. DO NOT SCALE THE DRAWING REFER TO DIMENSIONS AS INDICATED.<br><br>3.IF ANY DESCRIPENCY FOUND, CONTRACTOR TO BRING TO THE NOTICE OF THE CONSULTANTS BEFORE EXECUTION.<br><br>4. THIS DRAWING TO BE READ IN CONJUNCTION WITH RELEVANT ARCHITECTURAL, STRUCTURAL AND OTHER SERVICES GFC DRAWINGS. |           |        |              |       | REVISIONS<br><table><thead><tr><th>S.no</th><th>DATE</th><th>DESCRIPTION</th><th>DRAWN</th><th>APP.</th></tr></thead><tbody><tr><td> </td><td> </td><td> </td><td> </td><td> </td></tr><tr><td> </td><td> </td><td> </td><td> </td><td> </td></tr><tr><td> </td><td> </td><td> </td><td> </td><td> </td></tr><tr><td> </td><td> </td><td> </td><td> </td><td> </td></tr><tr><td> </td><td> </td><td> </td><td> </td><td> </td></tr></tbody></table> |                      |                       |                                 | S.no    | DATE                  | DESCRIPTION        | DRAWN    | APP. |  |  |  |  |  |  |  |  |  |  |  |  |  |  |  |  |  |  |  |  |  |  |  |  |  | SIGNATURES :<br>PROJECT ARCHITECT<br><br><br>PROJECT CO-ORDINATOR |  | ARCHITECTS:<br><div>DESIGN EYE<br/>ARCHITECTS &amp; INTERIOR DESIGNERS</div> <div><br/>ARCHITECT : SAIKRISHNA BOMMAREDDY<br/>Reg No. : CA/2013/62247</div> |  |  | DRAWING TITLE :<br>WOOD BILL QUANTITY<br><div>ORIENTATION:<br/></div> <table><tr><td colspan="3">FILE NAME: HN_PRASAD REDDY_INTERIORS</td></tr><tr><td>DRAWN : SANTHOSH</td><td>DATE : 11-Oct-22</td><td>REV</td></tr><tr><td colspan="2">APPROVED : AR. SAIKRISHNA</td><td>SCALE : N.T.S.</td></tr><tr><td colspan="2">JOB No : N.A.</td><td>SHEET: 1 OF 1</td></tr><tr><td colspan="2">DRAWING No : N.A.</td><td>R-4</td></tr></table> |  |  | FILE NAME: HN_PRASAD REDDY_INTERIORS |  |  | DRAWN : SANTHOSH | DATE : 11-Oct-22 | REV | APPROVED : AR. SAIKRISHNA |  | SCALE : N.T.S. | JOB No : N.A. |  | SHEET: 1 OF 1 | DRAWING No : N.A. |  | R-4 |
| S.no   | DATE              | DESCRIPTION   | DRAWN     | APP.   | |
| |
| |
| |
| |
| |
| FILE NAME: HN_PRASAD REDDY_INTERIORS                                                                          | |
| DRAWN : SANTHOSH                                                                                              | DATE : 11-Oct-22  | REV   | |
| APPROVED : AR. SAIKRISHNA                                                                                     |                   | SCALE : N.T.S.   | |
| JOB No : N.A.                                                                                                 |                   | SHEET: 1 OF 1   | |
| DRAWING No : N.A.                                                                                             |                   | R-4   | |
| CLIENT<br>PRASAD REDDY                                                                                        |                   | FILE PATH: D:\PORTFOLIO\NARASIMHAN\NARASIMHAREDDY_SET OF DWGS\UPDATED.DWG   | |
| SAVE : Tuesday, October 11, 2022 11:07:46 AM PLOT : Monday, November 14, 2022 9:49:51 AM LAST SAVED BY: chila | |

