



SATHYABAMA

**INSTITUTE OF SCIENCE AND TECHNOLOGY
(DEEMED TO BE UNIVERSITY)**

Accredited with “A” grade by NAAC | 12B Status by UGC | Approved by AICTE

Jeppiaar Nagar, Rajiv Gandhi Salai, Chennai – 600 119

www.sathyabama.ac.in

**SCHOOL OF BUILDING AND ENVIRONMENT
DEPARTMENT OF ARCHITECTURE
PRACTICAL TRAINING PORTFOLIO (SAR4063)
DEC 2022**

Name of the Student : **JEFFERSON CHARLES J**

Batch : **2019 - 2024**

Reg No. : **39210027**

Semester : **VII**



SATHYABAMA

INSTITUTE OF SCIENCE AND TECHNOLOGY
(DEEMED TO BE UNIVERSITY)

Accredited with "A" grade by NAAC I 12B Status by UGC I Approved by AICTE

Jeppiaar Nagar, Rajiv Gandhi Salai, Chennai – 600 119

www.sathyabama.ac.in

SCHOOL OF BUILDING AND
ENVIRONMENT DEPARTMENT OF
ARCHITECTURE
VIVA-VOCE EXAMINATION

This is to certify that the practical training SAR 4063 is the work of **Jefferson Charles J** who had undergone training in **Priya's design** and has been monitored by the continuous assessment during JUNE 2022 to NOVEMBER 2022.

Dr. Devyani Gangopadhyay
DEAN

Submitted for Viva voce Examination held on 13.12.2022

Internal Examiner

External Examiner



SATHYABAMA

INSTITUTE OF SCIENCE AND TECHNOLOGY
(DEEMED TO BE UNIVERSITY)

Accredited with "A" grade by NAAC | 12B Status by UGC | Approved by AICTE

Jeppiaar Nagar, Rajiv Gandhi Salai, Chennai – 600 119

www.sathyabama.ac.in

DECLARATION

,Jefferson Charles J, by declaring that the Training Report **JUNE 2022 to NOVEMBER 2022** done by me under the guidance of Ar.Priya Lourduraj is submitted in partial fulfillment of the requirements for the completion of a practical training session.

DATE : 13.12.2022

PLACE : Chennai


SIGNATURE OF CANDIDATE

ACKNOWLEDGEMENT

I am pleased to acknowledge my sincere thanks to the Board **of Management of SATHYABAMA** for their kind encouragement in doing this practical training and for completing it successfully. I am grateful to them.

I convey my thanks to **Dr. Devyani Gangopadhyay**, Dean, School of Building and Environment and **Ar.Sarath Chandra Kanth**, Design Chair, Department of Architecture for having been a constant source of support and encouragement.

I wish to express my thanks to all Teaching and Non-teaching staff members of the Department who were helpful in many ways for the completion of the project.

I also wish to thank **Ar.Priya Iourduraj**, for the experience of interning at their firm.



SATHYABAMA

INSTITUTE OF SCIENCE AND TECHNOLOGY
(DEEMED TO BE UNIVERSITY)

Accredited "A" Grade by NAAC | 12B Status by UGC | Approved by AICTE

www.sathyabama.ac.in

Date: 20/5/2022

To whomsoever it may concern

As a part of the Academic requirement and the regulations of Sathyabama Institute of Science and Technology and the Council of Architecture, our student **JEFFERSON CHARLES. J (39210027)** is required to undergo professional training from the month of June 2022, for a minimum span of 90 working days in his VII semester. The training has to be done under a senior registered architect with a minimum of 5 years of professional experience.

The student will have to submit a documentation report (supported with copies of work done by him, duly attested by the architect) of all the drawings and site related activities undertaken under the supervision of Principal architect at the end of training period to the institution. It is requested that **JEFFERSON CHARLES. J (39210027)** may be given an opportunity to undergo training in your Architectural firm.

Kindly send an appointment letter to the undersigned stating that the student has been selected as a trainee in your esteemed office.

Thanking you

Dr. Devyani Gangopadhyay

Dean, School of Building and Environment

GSTIN: 33BNDPS1572A1ZE

Date: 31st May 2022

To:

Mr. Jefferson Charles J,
Architecture Student , Sathyabama University
Chennai, India


Dear Mr. Jefferson,

It is our pleasure to offer you **Training** as an **Architecture Intern** at our architecture and interior design firm, **Priya's Design, Chennai**.

In relation to the above subject, we have no objection for Mr. Jefferson Charles J persuading his 4th year B.Arch at Sathyabama University, Chennai to have his internship in our design projects. This training will commence on **26th May 2022** to **31st August 2022**. He is welcome to join in the Priya's Design firm and will be reporting under the supervision of Ar. Priya Lourduraj.

With regards,

for **PRIYA'S DESIGN**

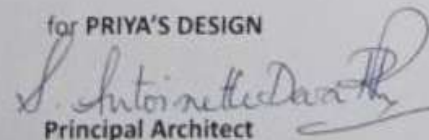
Principal Architect
Ar. Priya Lourduraj



SATHYABAMA

INSTITUTE OF SCIENCE AND TECHNOLOGY
(DEEMED TO BE UNIVERSITY)

Accredited "A" Grade by NAAC | 12B Status by UGC | Approved by AICTE
www.sathyabama.ac.in

DEPARTMENT OF ARCHITECTURE

PROFESSIONAL PRACTICAL TRAINING REPORT 2022

(Continuous progress report of the trainee architect for the period of One month in the office to submitted to HOD by the Trainee in Charge of the Organization)

1. Name of the office / organization : Priya's Design
2. Address & Contact Number : 2A, Lyn Pereira street Santhome Chennai-04
044-24950355
3. Name of the student : JEFFERSON CHARLES J
4. Duration : From May 26th To June 26th
5. Total No. of days : 28

6. Evaluation of Performance criteria shall be on

* Note: Kindly grade the student as per his/her overall performance in the office during the assessment month which will be converted to the allotted 90 marks by the department.

Description of works	Excellent	Good	Fair	Poor	NA
Understanding of office culture		✓			
Participation in the office		✓			
Reading of drawings		✓			
Presentation Techniques		✓			
Model making works					
Understanding of construction details			✓		—
Drafting Skills (Manual / Computer)					
Site Supervision / Discussion with clients		✓			
Adherence to Time schedule		✓			
Other computer skills		✓			
File and Office Maintenance		✓			
Coordination with other consultants					—
Overall Grading*	B ⁺				

(A - 9.0, B - 8.0, C - 7.0, D - 6.0, E - 5.0)



SATHYABAMA

INSTITUTE OF SCIENCE AND TECHNOLOGY
(DEEMED TO BE UNIVERSITY)

Accredited "A" Grade by NAAC | 12B Status by UGC | Approved by AICTE
www.sathyabama.ac.in

7. Any other Remarks : Will need more exposure to endorse his skills. These definitely scope to improvement
8. Signature of the: Head of the Office / Organization (With Seal)

S. Antoinette Deva

S. DEVA PRIYA ANTOINETTE, B. ARCH.,
Licensed Surveyor
Corporation of Chennai
Registered Architect No: 16787
No. 2-A, Lyn Pereira Street,
Santhome, Chennai - 600 004.



SATHYABAMA

INSTITUTE OF SCIENCE AND TECHNOLOGY
(DEEMED TO BE UNIVERSITY)

Accredited "A" Grade by NAAC | 12B Status by UGC | Approved by AICTE

www.sathyabama.ac.in

DEPARTMENT OF ARCHITECTURE

PROFESSIONAL PRACTICAL TRAINING REPORT 2022

(Continuous progress report of the trainee architect for the period of One month in the office to submitted to HOD by the Trainee in Charge of the Organization)

1. Name of the office / organization : Priya's Design
2. Address & Contact Number : 2A, Lyn Pereira street Santhome Chennai-04
044-24950355
3. Name of the student : JEFFERSON CHARLES J
4. Duration : From June 27 To July 27
5. Total No. of days : 27

6. Evaluation of Performance criteria shall be on

* Note: Kindly grade the student as per his/her overall performance in the office during the assessment month which will be converted to the allotted 90 marks by the department.

Description of works	Excellent	Good	Fair	Poor	NA
Understanding of office culture		✓			
Participation in the office		✓			
Reading of drawings			✓		
Presentation Techniques			✓		
Model making works		✓			
Understanding of construction details		✓			
Drafting Skills (Manual / Computer)		✓			
Site Supervision / Discussion with clients			✓		
Adherence to Time schedule		✓			
Other computer skills		✓			
File and Office Maintenance		✓			
Coordination with other consultants		✓			
Overall Grading*	B				

(A-9.0, B-8.0, C-7.0, D-6.0, E-5.0)



SATHYABAMA

INSTITUTE OF SCIENCE AND TECHNOLOGY
(DEEMED TO BE UNIVERSITY)

Accredited "A" Grade by NAAC | 12B Status by UGC | Approved by AICTE

www.sathyabama.ac.in

7. Any other Remarks :

8. Signature of the:
Head of the Office
/ Organization
(With Seal)





SATHYABAMA

INSTITUTE OF SCIENCE AND TECHNOLOGY
(DEEMED TO BE UNIVERSITY)

Accredited "A" Grade by NAAC | 12B Status by UGC | Approved by AICTE

www.sathyabama.ac.in

DEPARTMENT OF ARCHITECTURE

PROFESSIONAL PRACTICAL TRAINING REPORT 2022

(Continuous progress report of the trainee architect for the period of One month in the office to submitted to HOD by the Trainee in Charge of the Organization)

1. Name of the office / organization : Priya's Design
2. Address & Contact Number : 2A, Lyn Pereira street Santhome chennai - 600 044 - 24950355
3. Name of the student : JEFFERSON CHARLES J
4. Duration : From July 28 To Aug 28
5. Total No. of days : 26

6. Evaluation of Performance criteria shall be on

* Note: Kindly grade the student as per his/her overall performance in the office during the assessment month which will be converted to the allotted 90 marks by the department.

Description of works	Excellent	Good	Fair	Poor	NA
Understanding of office culture	✓				
Participation in the office	✓				
Reading of drawings		✓			
Presentation Techniques		✓			
Model making works					—
Understanding of construction details		✓			
Drafting Skills (Manual / Computer)		✓			
Site Supervision / Discussion with clients	✓				
Adherence to Time schedule	✓				
Other computer skills	✓				
File and Office Maintenance	✓				
Coordination with other consultants	✓				
Overall Grading*	A				

(A - 90, B - 80, C - 70, D - 60, E - 50)



SATHYABAMA

INSTITUTE OF SCIENCE AND TECHNOLOGY
(DEEMED TO BE UNIVERSITY)

Accredited "A" Grade by NAAC | 12B Status by UGC | Approved by AICTE

www.sathyabama.ac.in

7. Any other Remarks :

8. Signature of the:
Head of the Office
/ Organization
(With Seal)

S. Antoinette

AR.S.DEVA PRIYA ANTOINETTE
B.Arch, Reg. No. CA/2008/42621
Registered Architect Grade - I
Reg. No. CGLRGN/RA/CR-1/2019/09/032
No. 2A, Lyn Pereira Street, Santhome,
Chennai - 600 004. Cell : 9003052998



SATHYABAMA

INSTITUTE OF SCIENCE AND TECHNOLOGY
(DEEMED TO BE UNIVERSITY)

Accredited "A" Grade by NAAC | 12B Status by UGC | Approved by AICTE

www.sathyabama.ac.in

DEPARTMENT OF ARCHITECTURE

PROFESSIONAL PRACTICAL TRAINING REPORT 2022

(Continuous progress report of the trainee architect for the period of One month in the office to be submitted to HOD by the Trainee in Charge of the Organization)

1. Name of the office / organization : Priya's Design
2. Address & Contact Number : 2A, Lyn Pereira street santhome chennai-600 044-24950355
3. Name of the student : JEPPERSON CHARLES-J
4. Duration : From Aug 28 To Sep 30
5. Total No. of days : 29

6. Evaluation of Performance criteria shall be on

* Note: Kindly grade the student as per his/her overall performance in the office during the assessment month which will be converted to the allotted 90 marks by the department.

Description of works	Excellent	Good	Fair	Poor	NA
Understanding of office culture	✓				
Participation in the office		✓			
Reading of drawings		✓			
Presentation Techniques		✓			
Model making works					✓
Understanding of construction details		✓			
Drafting Skills (Manual / Computer)		✓			
Site Supervision / Discussion with clients			✓		
Adherence to Time schedule	✓				
Other computer skills		✓			
File and Office Maintenance	✓				
Coordination with other consultants		✓			
Overall Grading*	A				

(A = 9.0, B = 8.0, C = 7.0, D = 6.0, E = 5.0)



SATHYABAMA

INSTITUTE OF SCIENCE AND TECHNOLOGY
(DEEMED TO BE UNIVERSITY)

Accredited "A" Grade by NAAC | 12B Status by UGC | Approved by AICTE

www.sathyabama.ac.in

7. Any other Remarks : Very good with office File maintaining Punctuality and vendor coordinations

8. Signature of the:
Head of the Office
/ Organization
(With Seal)



WEEKLY LOG SHEET

WEEK 1

DATE	NATURE OF THE WORK	TYPE OF WORK	PROJECT NAME
26-05-2022	3D MODELLING	INTRODUCTION TO THE PROJECT & INTERIORS	VENUS COLONY APPARTMENT
27-05-2022	3D MODELLING	INTERIORS	VENUS COLONY APPARTMENT
28-05-2022	3D MODELLING	INTERIORS	VENUS COLONY APPARTMENT
29-05-2022	SUNDAY		
30-05-2022	3D MODELLING	INTERIORS	VENUS COLONY APPARTMENT
31-05-2022	3D MODELLING	INTERIORS	VENUS COLONY APPARTMENT
01-05-2022	3D MODELLING	INTERIORS	VENUS COLONY APPARTMENT

WEEK 2

DATE	NATURE OF THE WORK	TYPE OF WORK	PROJECT NAME
02-06-2022	2D DRAWING & SITE VISIT	INTRODUCTION TO THE PROJECT & 2D PLAN	TTK ROAD RESIDENCE
03-06-2022	2D DRAWING & SITE VISIT	2D PLAN	TTK ROAD RESIDENCE
04-06-2022	2D DRAWING & SITE VISIT	2D PLAN	TTK ROAD RESIDENCE
05-06-2022	SUNDAY		
06-06-2022	2D DRAWING & SITE VISIT	2D PLAN	TTK ROAD RESIDENCE
07-06-2022	2D DRAWING & SITE VISIT	2D PLAN	TTK ROAD RESIDENCE
08-06-2022	2D DRAWING & SITE VISIT	2D PLAN	TTK ROAD RESIDENCE

WEEK 3

DATE	NATURE OF THE WORK	TYPE OF WORK	PROJECT NAME
09-06-2022	2D DRAWING	3D MODELLING INTERIOR	TTK ROAD RESIDENCE
10-06-2022	2D DRAWING	3D MODELLING INTERIOR	TTK ROAD RESIDENCE
11-06-2022	2D DRAWING	2D PLAN	TTK ROAD RESIDENCE
12-06-2022	SUNDAY		
13-06-2022	2D DRAWING	3D MODELLING INTERIOR	TTK ROAD RESIDENCE
14-06-2022	SITE VISIT	SITE MEASURING	BOSCO SOFT
15-06-2022	2D DRAWING	2D PLAN	TTK ROAD RESIDENCE

WEEK 4

DATE	NATURE OF THE WORK	TYPE OF WORK	PROJECT NAME
16-06-2022	2D DRAWING & SITE VISIT	2D TRAP DOOR	VENUS COLONY APPARTMENT
17-06-2022	2D DRAWING & SITE VISIT	INTERIORS	VENUS COLONY APPARTMENT
18-06-2022	2D DRAWING & SITE VISIT	INTERIORS	VENUS COLONY APPARTMENT
19-06-2022	SUNDAY		
20-06-2022	3D MODELLING	INTERIORS	VENUS COLONY APPARTMENT
21-06-2022	3D MODELLING	INTERIORS	VENUS COLONY APPARTMENT
22-06-2022	3D MODELLING	INTERIORS	VENUS COLONY APPARTMENT

WEEK 5

DATE	NATURE OF THE WORK	TYPE OF WORK	PROJECT NAME
23-06-2022	2D DRAWING	INTERIORS	TTK ROAD RESIDENCE
24-06-2022	2D DRAWING	INTERIORS	TTK ROAD RESIDENCE
25-06-2022	2D DRAWING	INTERIORS	TTK ROAD RESIDENCE
26-06-2022	SUNDAY		
27-06-2022	3D MODELLING	INTERIORS	TTK ROAD RESIDENCE
28-06-2022	3D MODELLING	INTERIORS	TTK ROAD RESIDENCE
29-06-2022	2D DRAWING	INTERIORS	TTK ROAD RESIDENCE

WEEK 6

DATE	NATURE OF THE WORK	TYPE OF WORK	PROJECT NAME
30-06-2022	2D DRAWING	INTERIORS	TTK ROAD RESIDENCE
01-07-2022	3D MODELLING	INTERIORS	TTK ROAD RESIDENCE
02-07-2022	2D DRAWING	INTERIORS	TTK ROAD RESIDENCE
03-07-2022	SUNDAY		
04-07-2022	3D MODELLING	INTERIORS	VENUS COLONY APPARTMENT
05-07-2022	3D MODELLING	INTERIORS	VENUS COLONY APPARTMENT
06-07-2022	2D DRAWING	INTERIORS	TTK ROAD RESIDENCE

WEEK 7

DATE	NATURE OF THE WORK	TYPE OF WORK	PROJECT NAME
07-07-2022	SITE VISIT	CLIENT MEETING	RAMADA BANQUET HALL
08-07-2022	3D MODELLING	INTERIORS	TTK ROAD RESIDENCE
09-07-2022	3D MODELLING	INTERIORS	TTK ROAD RESIDENCE
10-07-2022	SUNDAY		
11-07-2022	3D MODELLING	INTERIORS	TTK ROAD RESIDENCE
12-07-2022	3D MODELLING	INTERIORS	TTK ROAD RESIDENCE
13-07-2022	SITE VISIT	CLIENT MEETING	RAMADA BANQUET HALL

WEEK 8

DATE	NATURE OF THE WORK	TYPE OF WORK	PROJECT NAME
14-07-2022	2D DRAWING	EXTERIORS	RAMADA BANQUET HALL
15-07-2022	2D DRAWING	INTERIORS	TTK ROAD RESIDENCE
16-07-2022	2D DRAWING	INTERIORS	TTK ROAD RESIDENCE
17-07-2022	SUNDAY	RENDERS	TTK ROAD RESIDENCE
18-07-2022	3D MODELLING	RENDERS	RAMADA BANQUET HALL
19-07-2022	3D MODELLING	EXTERIORS	RAMADA BANQUET HALL
20-07-2022	2D DRAWING	EXTERIORS	

WEEK 9

DATE	NATURE OF THE WORK	TYPE OF WORK	PROJECT NAME
21-07-2022	SITE VISIT	CLIENT MEETING	RAMADA BANQUET HALL
22-07-2022	SITE VISIT	CLIENT MEETING	RAMADA BANQUET HALL
23-07-2022	SITE VISIT	SITE VISIT	VENUS COLONY APPARTMENT
24-07-2022	SUNDAY	SITE VISIT	TTK ROAD RESIDENCE
25-07-2022	SPECIFICATION	MEETING WITH VENDOR	VENUS COLONY APPARTMENT
26-07-2022	SITE VISIT	SITE VISIT	VENUS COLONY APPARTMENT
27-07-2022	SPECIFICATION	MEETING WITH VENDOR	TTK ROAD RESIDENCE

WEEK 10

DATE	NATURE OF THE WORK	TYPE OF WORK	PROJECT NAME
28-07-2022	2D DRAWING	2D SITE DRAWING	BOSCO SOFT
29-07-2022	SPECIFICATION	MEETING WITH VENDOR	RAMADA BANQUET HALL
30-07-2022	2D DRAWING	2D SITE DRAWING	BOSCO SOFT
31-07-2022	SUNDAY		
01-08-2022	3D MODELLING	SITE MODEL	RAMADA BANQUET HALL
02-08-2022	SPECIFICATION	MEETING WITH VENDOR	BOSCO SOFT
03-08-2022	3D MODELLING	INTERIORS	VENUS COLONY APPARTMENT



P. P.

WEEK 11			
DATE	NATURE OF THE WORK	TYPE OF WORK	PROJECT NAME
04-08-2022	2D DRAWING	INTERIORS	TTK ROAD RESIDENCE
05-08-2022	SPECIFICATION	MEETING WITH VENDOR	TTK ROAD RESIDENCE
06-08-2022	2D DRAWING	INTERIORS	TTK ROAD RESIDENCE
07-08-2022	SUNDAY		
08-08-2022	SPECIFICATION	MEETING WITH VENDOR	TTK ROAD RESIDENCE
09-08-2022	2D DRAWING	INTERIORS	TTK ROAD RESIDENCE
10-08-2022	SPECIFICATION	MEETING WITH VENDOR	TTK ROAD RESIDENCE
WEEK 12			
DATE	NATURE OF THE WORK	TYPE OF WORK	PROJECT NAME
11-08-2022	3D MODELLING	INTERIORS	LAKSHMI APARTMENTS
12-08-2022	SITE VISIT	SITE VISIT	MR.PRONTO
13-08-2022	3D MODELLING	INTERIORS	LAKSHMI APARTMENTS
14-08-2022	SUNDAY	INTERIORS	LAKSHMI APARTMENTS
15-08-2022	3D MODELLING	INTERIORS	LAKSHMI APARTMENTS
16-08-2022	3D MODELLING	INTERIORS	LAKSHMI APARTMENTS
17-08-2022	3D MODELLING	INTERIORS	LAKSHMI APARTMENTS
WEEK 13			
DATE	NATURE OF THE WORK	TYPE OF WORK	PROJECT NAME
18-08-2022	2D DRAWING	SITE VISIT	TTK ROAD RESIDENCE
19-08-2022	SITE VISIT	SITE VISIT	MR.PRONTO, BANGLORE
20-08-2022	3D MODELLING	3D EXTERIOR	LAKSHMI APARTMENTS
21-08-2022	SUNDAY		
22-08-2022	2D DRAWING	SITE VISIT	LAKSHMI APARTMENTS
23-08-2022	2D DRAWING	SITE VISIT	TTK ROAD RESIDENCE
24-08-2022		SITE VISIT	TTK ROAD RESIDENCE
WEEK 14			
DATE	NATURE OF THE WORK	TYPE OF WORK	PROJECT NAME
25-08-2022	3D MODELLING	3D EXTERIOR	LAKSHMI APARTMENTS
26-08-2022	2D DRAWING	SITE VISIT	TTK ROAD RESIDENCE
27-08-2022	3D MODELLING	3D INTERIOR	LAKSHMI APARTMENTS
28-08-2022	SUNDAY		
29-08-2022	3D MODELLING	3D EXTERIOR	TTK ROAD RESIDENCE
30-08-2022	3D MODELLING	SITE VISIT	LAKSHMI APARTMENTS
31-08-2022	3D MODELLING	INTERIORS	TTK ROAD RESIDENCE
WEEK 15			
DATE	NATURE OF THE WORK	TYPE OF WORK	PROJECT NAME
01-09-2022	DOCUMENTATION	APPLYING PERMISSION ON CORPORATION	BOSCO SOFT
02-09-2022	MEETING AT GHMC	APPLYING PERMISSION ON CORPORATION	BOSCO SOFT
03-09-2022	MEETING AT GHMC	APPLYING PERMISSION ON CORPORATION	BOSCO SOFT
04-09-2022	SUNDAY		
05-09-2022	INTERIOR	3D MODELLING	LAKSHMI APARTMENTS
06-09-2022	INTERIOR	SITE VISIT	LAKSHMI APARTMENTS
07-09-2022			
WEEK 16			
DATE	NATURE OF THE WORK	TYPE OF WORK	PROJECT NAME
08-09-2022	3D MODELLING	3D MODELLING	LAKSHMI APARTMENTS
09-09-2022	SPECIFICATION	MEETING WITH VENDOR	MR.PRONTO
10-09-2022	SPECIFICATION	MEETING WITH VENDOR	MR.PRONTO
11-09-2022	SUNDAY		
12-09-2022	PRESENTATION	DESIGN DISCUSSION	LAKSHMI APARTMENTS
13-09-2022	CLIENT MEETING	DESIGN DISCUSSION	MR.PRONTO
14-09-2022			
WEEK 17			
DATE	NATURE OF THE WORK	TYPE OF WORK	PROJECT NAME
15-09-2022	CLIENT MEETING	DESIGN DISCUSSION	BOSCO SOFT
16-09-2022	CLIENT MEETING	DESIGN AND STRL DISCUSSION	BOSCO SOFT
17-09-2022	2D DRAWINGS	INTERIORS	MR.PRONTO, BANGLORE
18-09-2022	SUNDAY		
19-09-2022	2D DRAWINGS	INTERIORS	MR.PRONTO
20-09-2022	3D MODELLING	INTERIORS	MR.PRONTO
21-09-2022	3D MODELLING	INTERIORS	MR.PRONTO
WEEK 18			
DATE	NATURE OF THE WORK	TYPE OF WORK	PROJECT NAME
22-09-2022	CLIENT MEETING	SITE VISIT	WEST MAMBALAM
23-09-2022	3D MODELLING	SITE VISIT	WEST MAMBALAM
24-09-2022	3D MODELLING	SITE VISIT	WEST MAMBALAM
25-09-2022	SUNDAY		
26-09-2022	2D DRAWINGS	INTERIORS	MR.PRONTO, BANGLORE
27-09-2022	3D MODELLING	INTERIORS	MR.PRONTO, BANGLORE
28-09-2022	2D DRAWINGS	INTERIORS	MR.PRONTO
29-09-2022	3D MODELLING	INTERIORS	MR.PRONTO, BANGLORE
30-09-2022	3D MODELLING	INTERIORS	
	INTERNSHIP COMPLETED		



P. K

30th September 2022

TO WHOM SO EVER IT MAY CONCERN

This is to certify that **JEFFERSON CHARLES.J** (Reg No-39210027) IV Year, B. Arch, in your college has completed internship training in our organization, from 26th May 2022 to 30th September 2022 for Four Months.

We found him sincere, hardworking, technically sound and result oriented. He worked well as part of a team during his tenure. We take this opportunity to thank him and wish him all the best for his future.



Signature of Senior Architect

ABLE OF CONTENTS

CHAPTER NO

TITLE

PAGE NO

1.1	ABOUT THE FIRM
1.2	PROJECT 1- TTK Road Residence
1.3	PROJECT 2- Ramada Banquet Hall
1.4	PROJECT 3-Venus Colony apartment
1.5	PROJECT 4-laxshmi Appartments
1.6	PROJECT 5-bosco soft
1.7	PROJECT 6-Mr.Pronto

1 ABOUT THE FIRM:

PRIYA’S DESIGN a Professional, creative & dynamic architectural & Interior Design Company, builds turnkey projects with multifaceted approach & innovative design ideas.

PRIYA’S DESIGN has successfully designed projects that spans Bungalows, Residential Housing schemes, Commercial Buildings, Institutional Buildings, Hospitality Buildings etc.

Residential Design

PRIYA’S DESIGN specialized in innovative lifestyle design practice envisioned for each user, creating spaces that maximize their potential, which are inspiring and comfortable. Our approach is pragmatic, personalized and professional, offering quality creative design solutions.

PRIYA’S DESIGNS has sufficiently qualified staff comprising of Architects, Civil Engineers, Interior Designers, Valuers, and Project Management Consultants along with skilled workmen having varied experience and rich insight. We have supporting consultants which include Structural Engineers, Electrical Engineers, Plumbing & AC consultants and Realtors for the allied jobs.
hospitality & Retail

Hospitality and Retail design combines many different concepts and varied interior material finishes, in core conceptualization and construction of a hospitality and retail space.

By perfectly balancing the design and planning inputs ,the key strength of Hospitality & Retail design provides with a complete turnkey fit-out and consultative service in both new and refurbished projects, addressing the Business needs with distinctive look , functionality and optimized space planning.

We cater to the interior fit-out needs of the following business segments.

Hotels & Furnished apartments

Luxury Resorts, Health & Spa facilities.

Retails Chain Showroom & Stand out Shops.


Cafes & Restaurants

Promotional Kiosks and Exhibition stands.


Member at All Indian Institute Of Architects (IIA)



TTK Road Residence

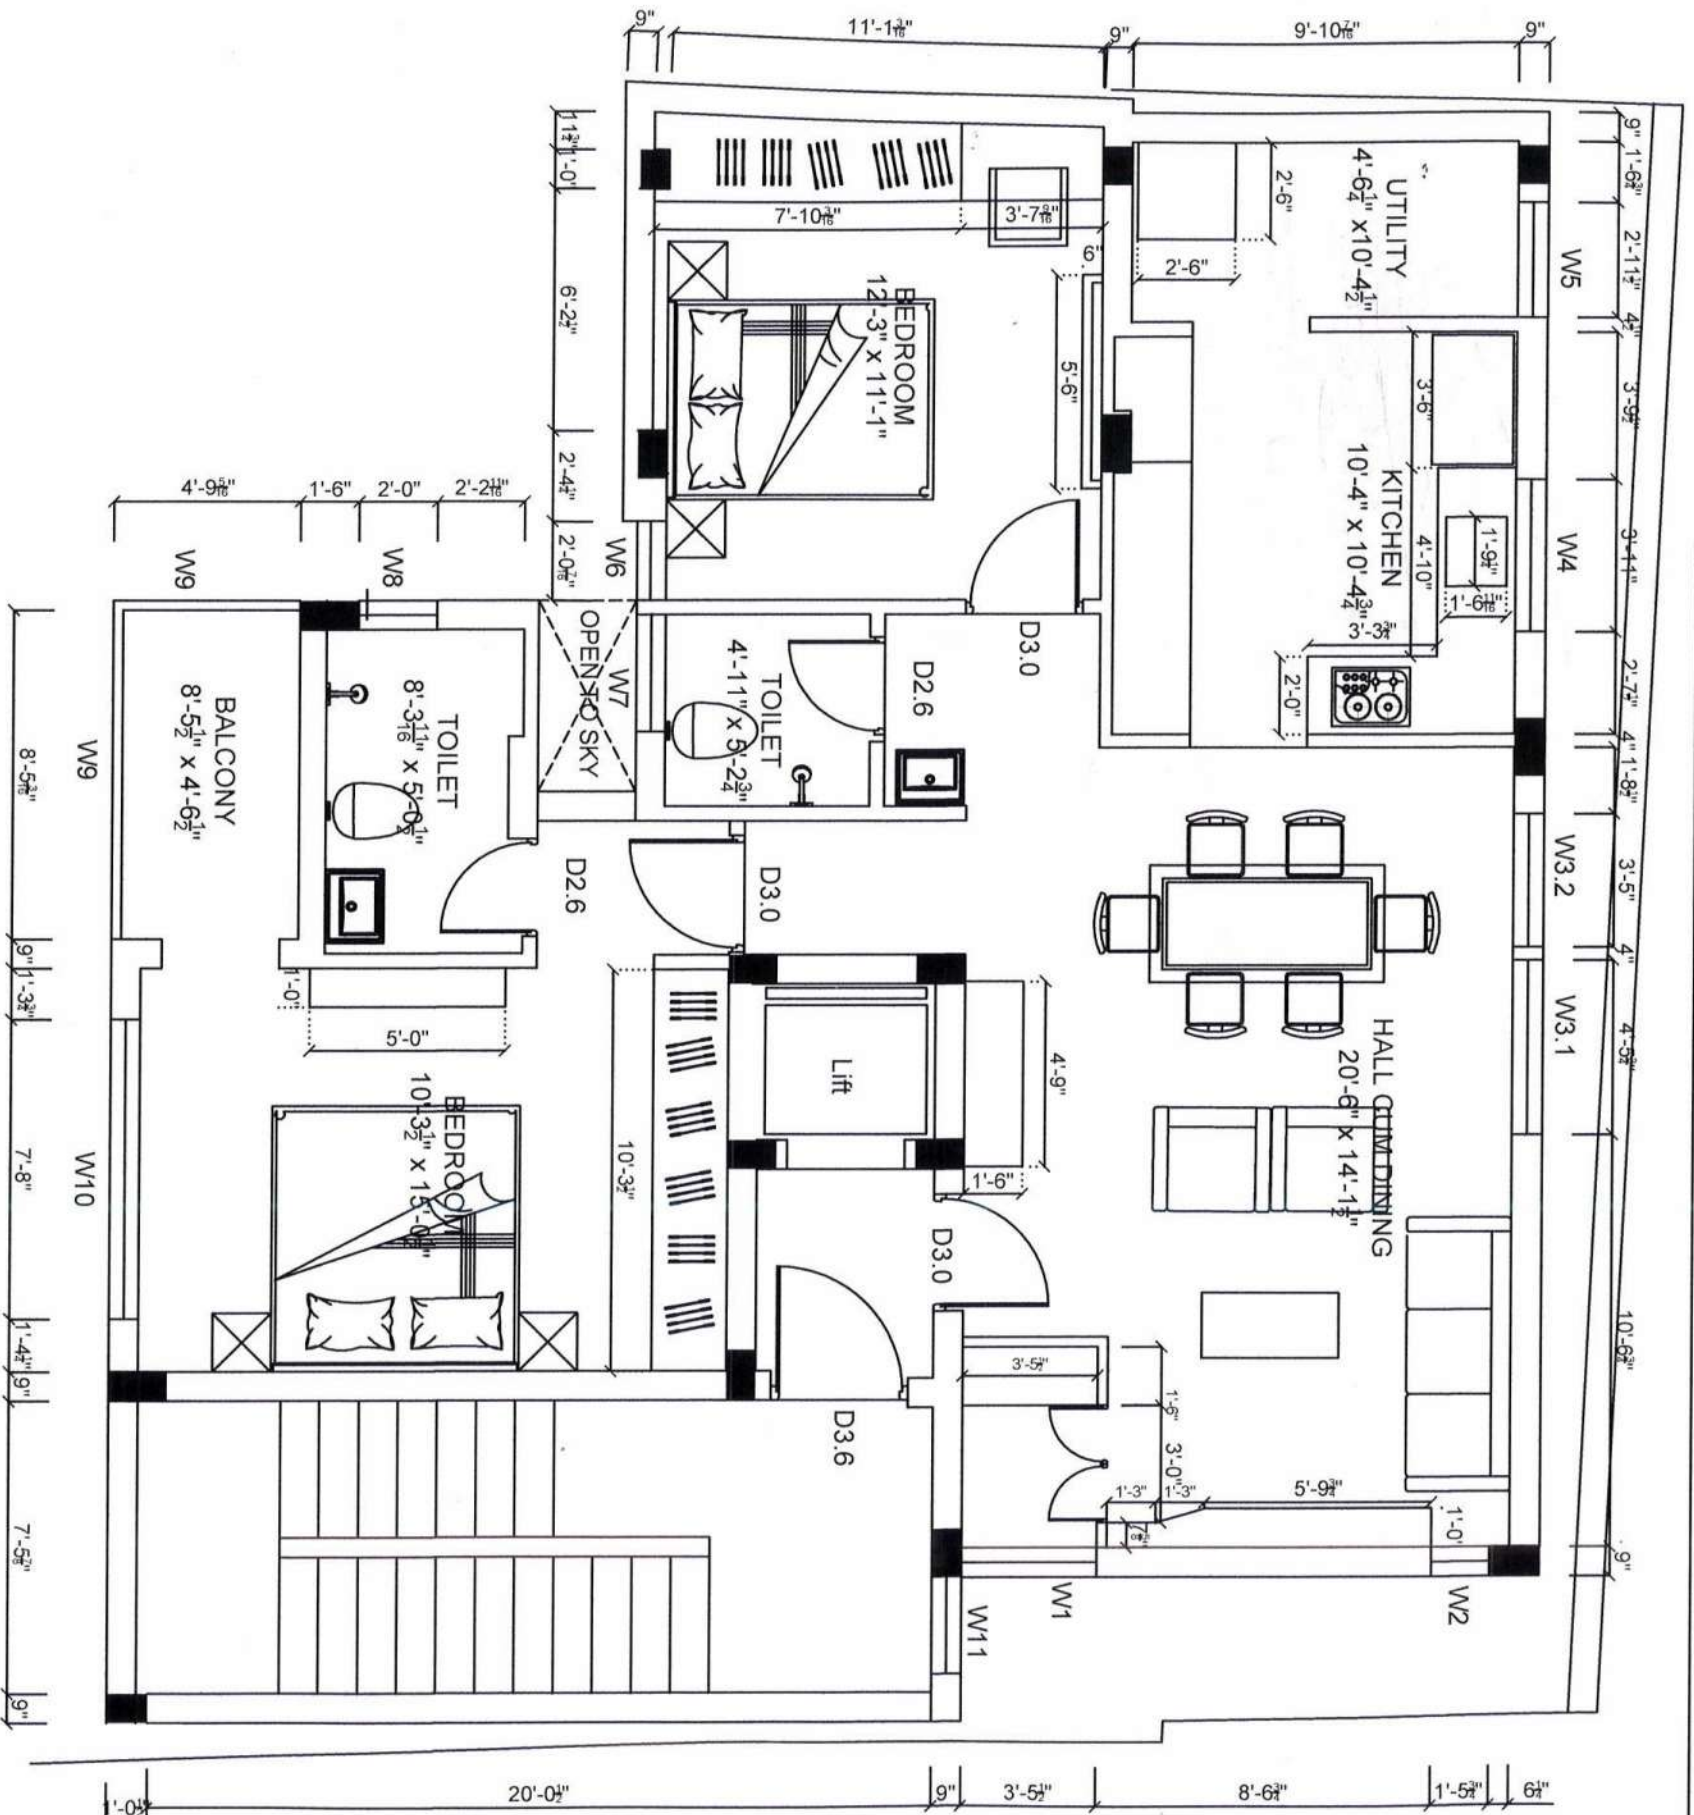

FIRST FLOOR PLAN

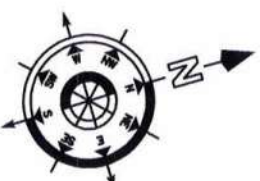

01


Proposed Residence AT
TTK RD, CHENNAI.



ARCHITECTS
PRIYA'S DESIGN
No:2-A, LYN PEREIRA STREET, SANTHOME, CHENNAI - 04
PHONE : 91-44-2495 0355, 91-98407 35348
E-MAIL : priyalourdurai@gmail.com

DATE :13.04.2022
SCALE : N.T.S
DRAWN : JEFFERSON



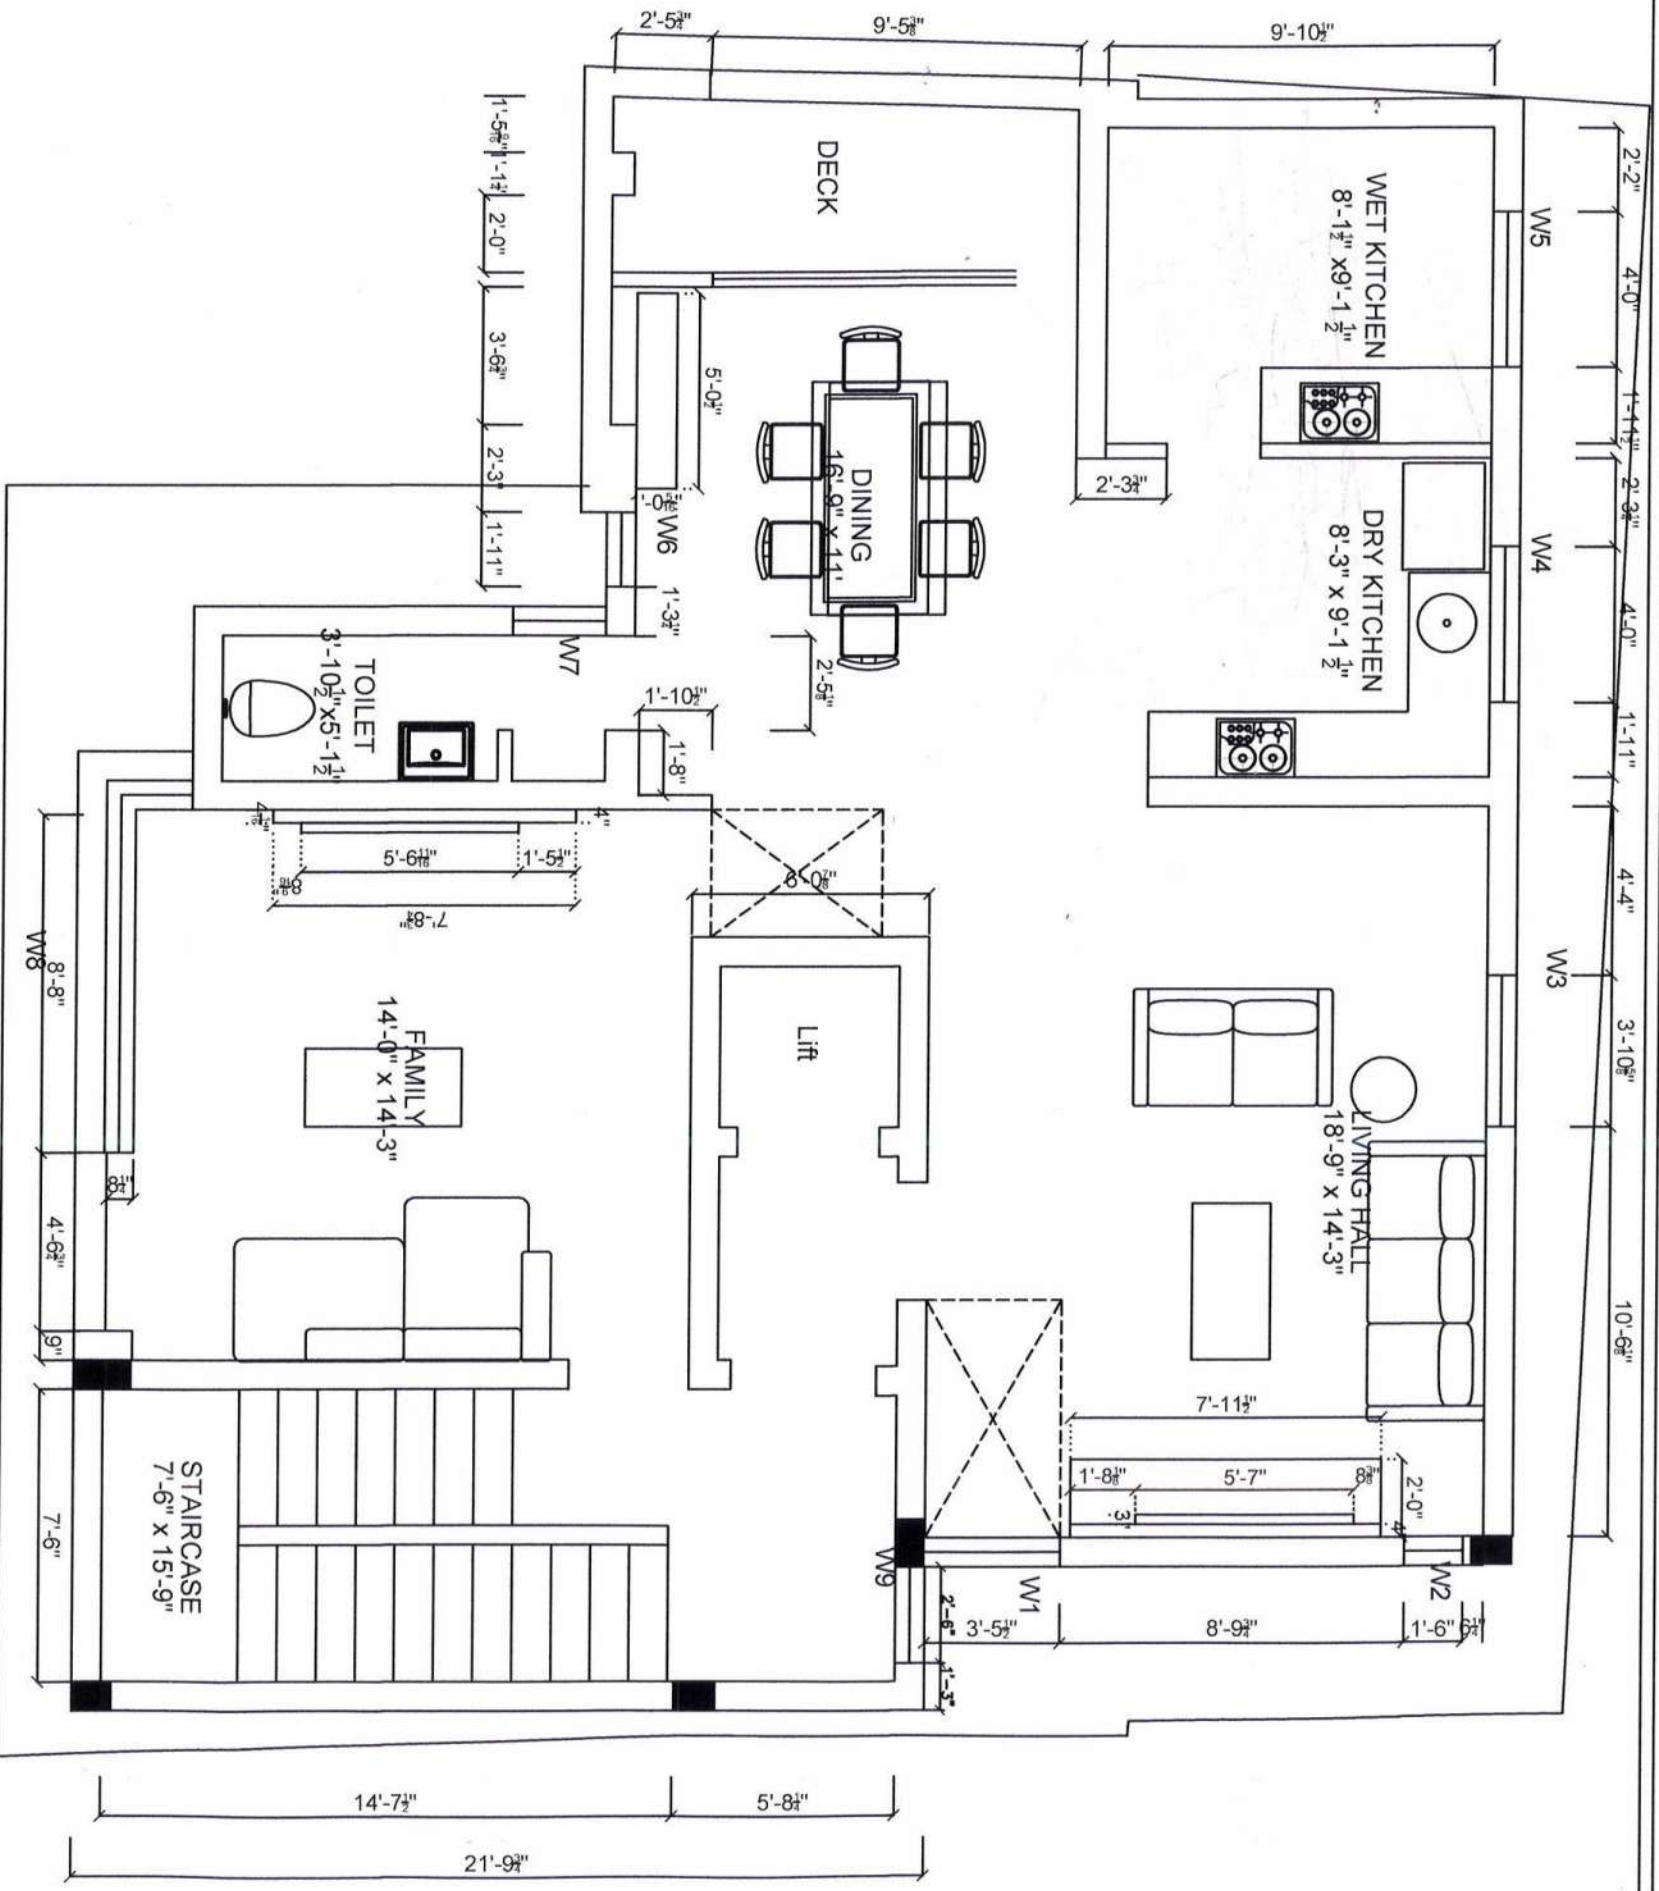

SECOND FLOOR PLAN

02

Proposed Residence AT
TTK RD, CHENNAI.


N
NORTH

ARCHITECTS
PRIYA'S DESIGN
No:2-A, LYN PEREIRA STREET, SANTHOME, CHENNAI - 04
PHONE : 91-44-2495 0355; 91-98407 35348
E-MAIL : priyalourdurej@gmail.com


DATE : 13.04.2022
SCALE : N.T.S
DRAWN : JEFFERSON



P. Priya

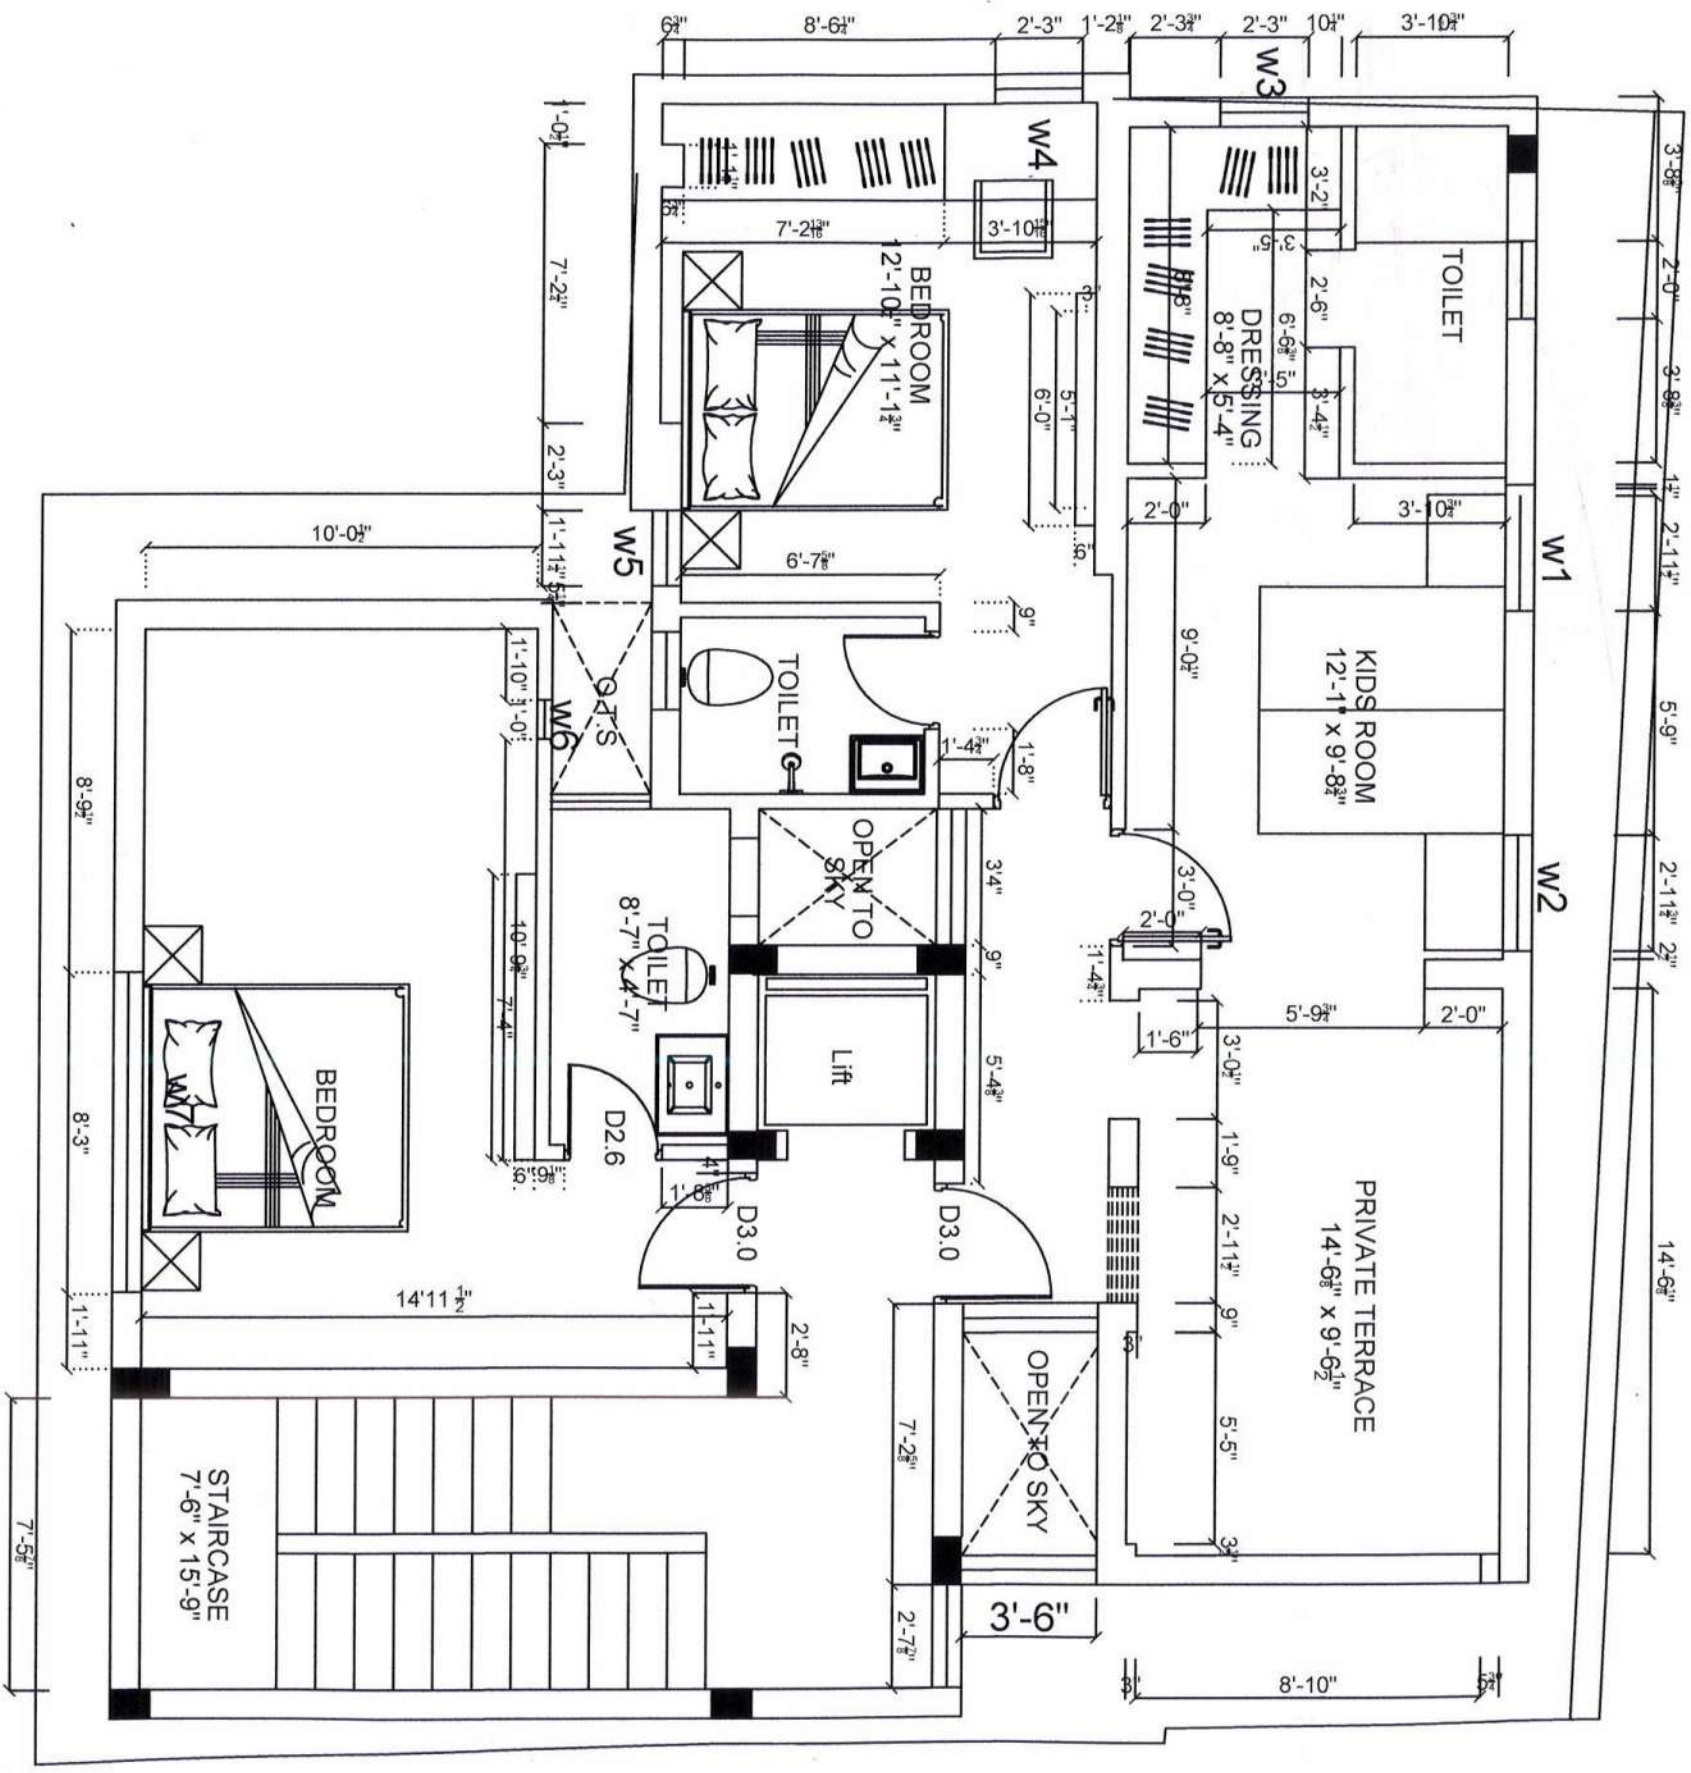

THIRD FLOOR PLAN

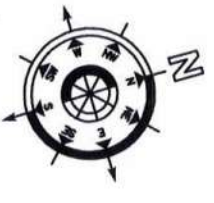

03

Proposed Residence AT
TTK RD, CHENNAI.

N
NORTH

ARCHITECTS
PRIYA'S DESIGN
 No.2-A, LYN PEREIRA STREET, SANTHOME, CHENNAI - 04
 PHONE : 91-44-2495 0355; 91-98407 35348
 E-MAIL : priyadourduraj@gmail.com

DATE : 13.04.2022
 SCALE : N.T.S
 DRAWN : JEFFERSON



04

TITLE :

TV PANELING

SITE :

TTK ROAD, CHENNAI

DRAWN BY: JEFFERSON

SCALE : NTS

DATE : 14-03-22



LOCATION:
-Priya's design/
veenus coloney/
plan

ARCHITECTS

PRIYA'S DESIGN


No:2-A, LYN PEREIRA STREET, SANTHOME, CHENNAI - 04
PHONE : 91-44-2495 0355; 91-98407 35348
E-MAIL : priyalourdura@gmail.com

TV CONSOLE



TV PANELING

14'-0 $\frac{3}{4}$ "

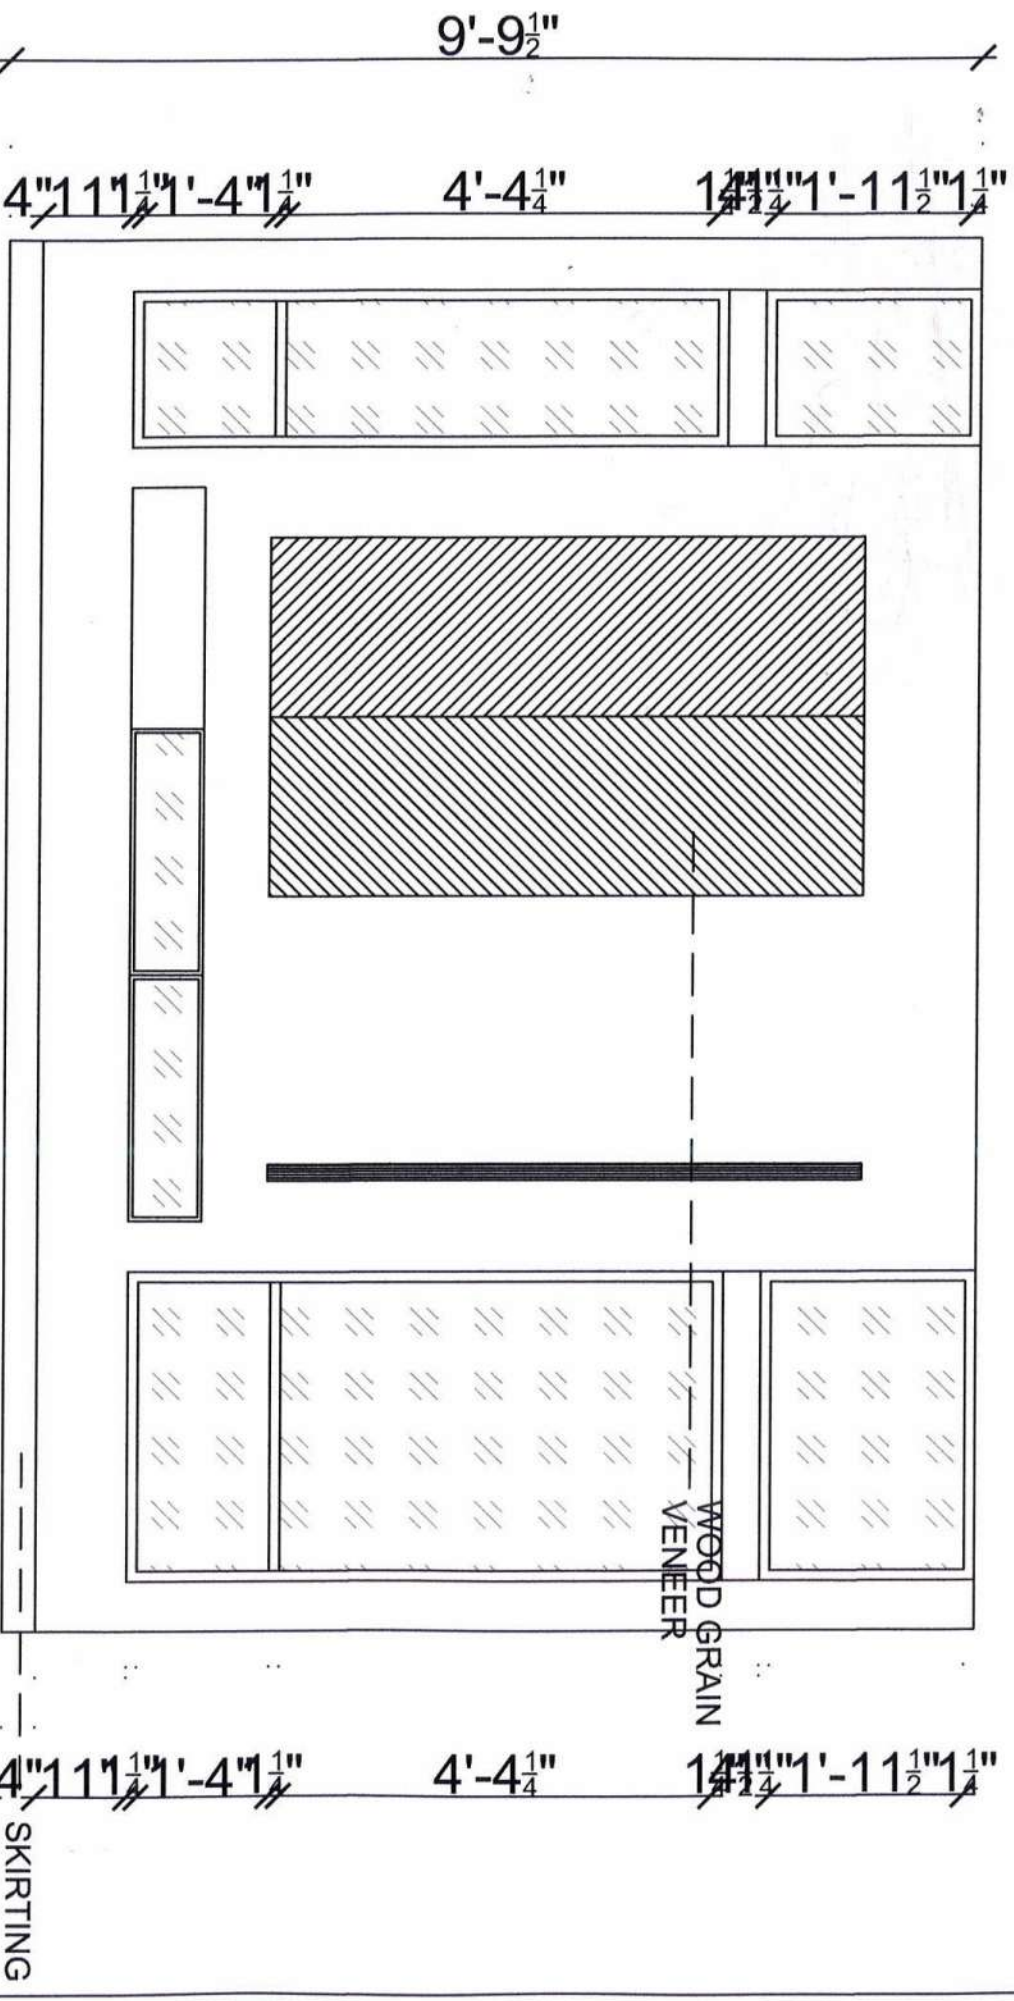

05

TITLE :

GUEST BEDROOM DETAILS

SITE :

TTK ROAD, CHENNAI

DRAWN BY: JEFFERSON

SCALE : NTS



DATE : 14-03-22

LOCATION:
—Priya's design/
veenus coloney/
plan



ARCHITECTS

ARCHITECTS
PRIYA'S DESIGN

No:2-A, LYN PEREIRA STREET, SANTHOME, CHENNAI - 04
PHONE : 91-44-2495 0355; 91-98407 35348
E-MAIL : priyalourdurai@gmail.com

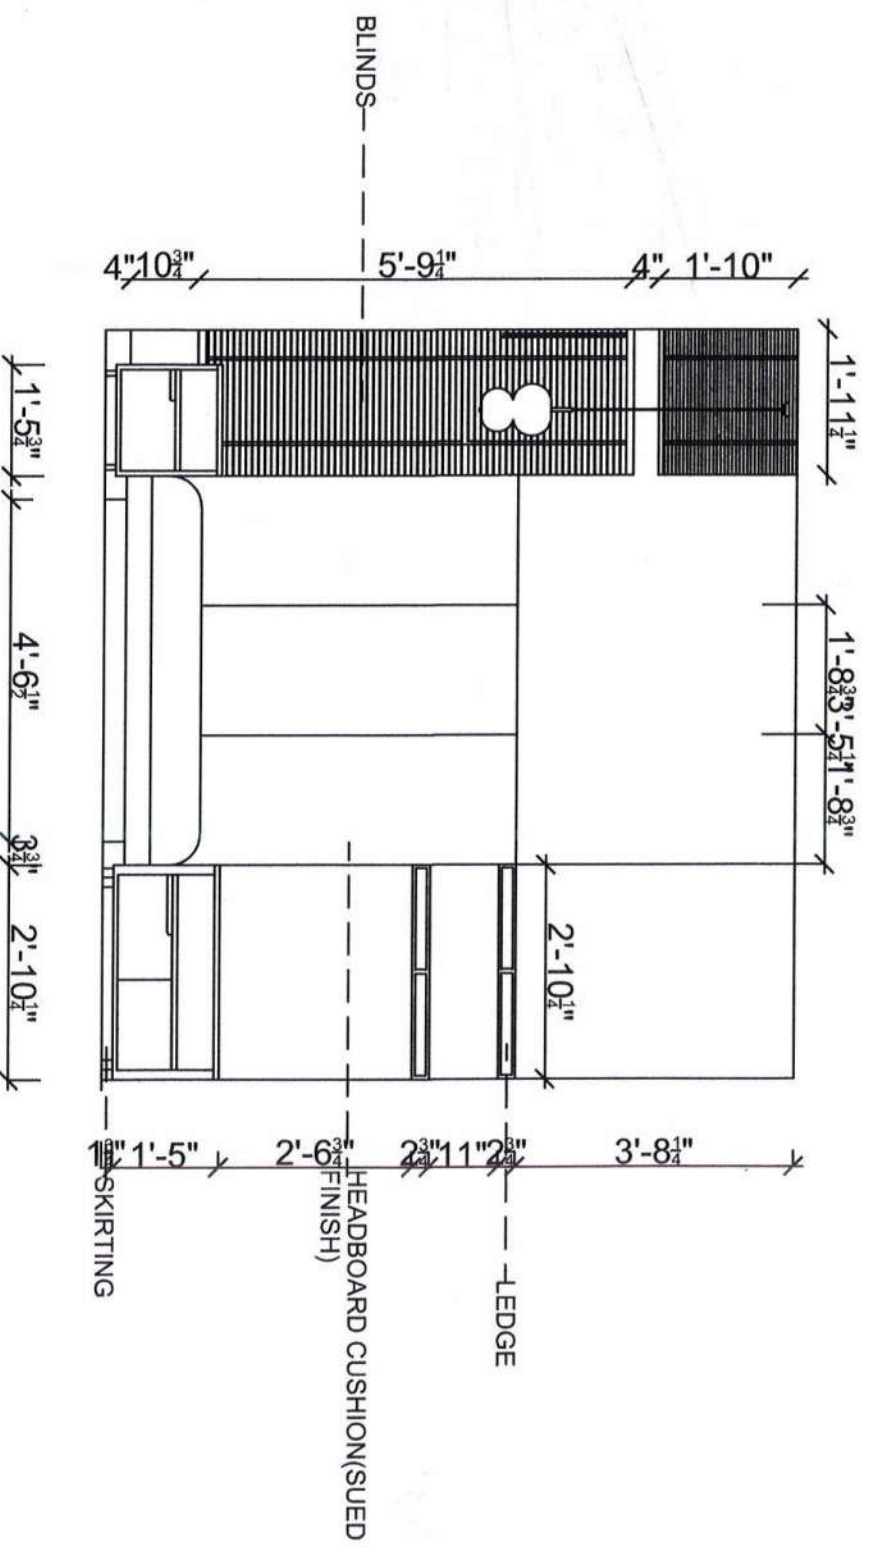
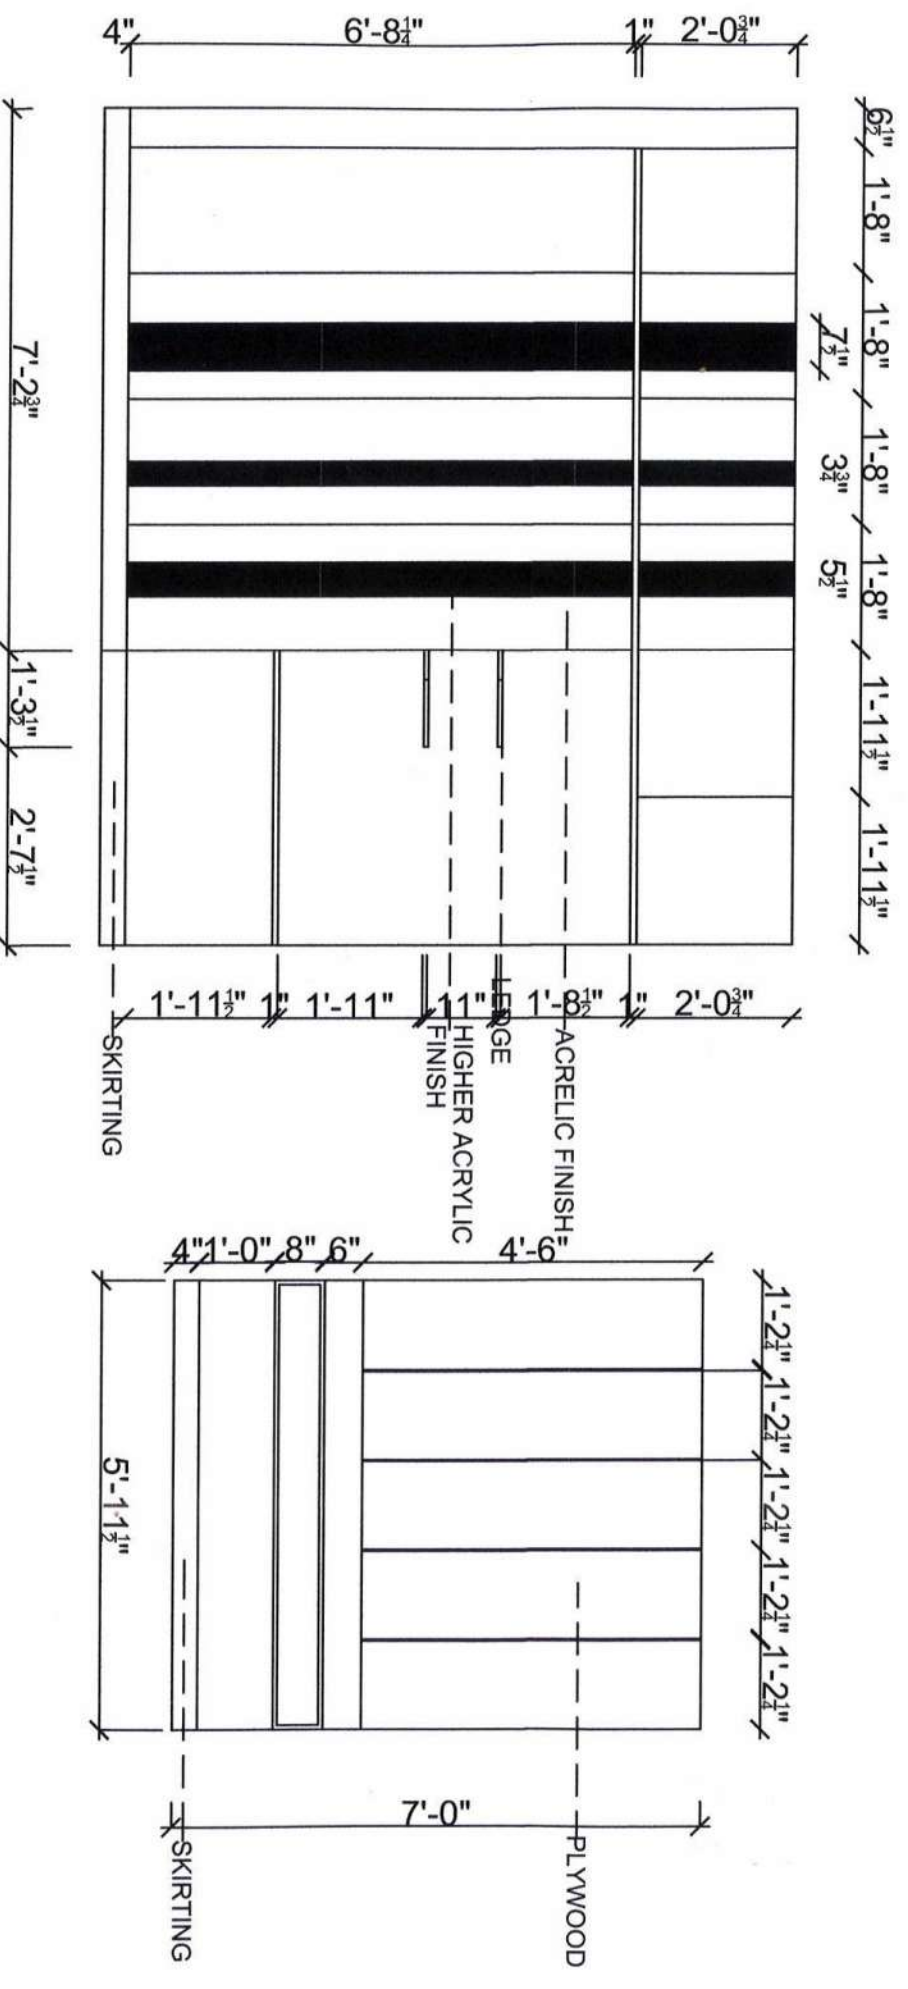


1'-5 1/2" / 1'-5 1/2" / 1'-5 1/2" / 1'-5 1/2" / 1'-5 1/2" / 1'-5 1/2"

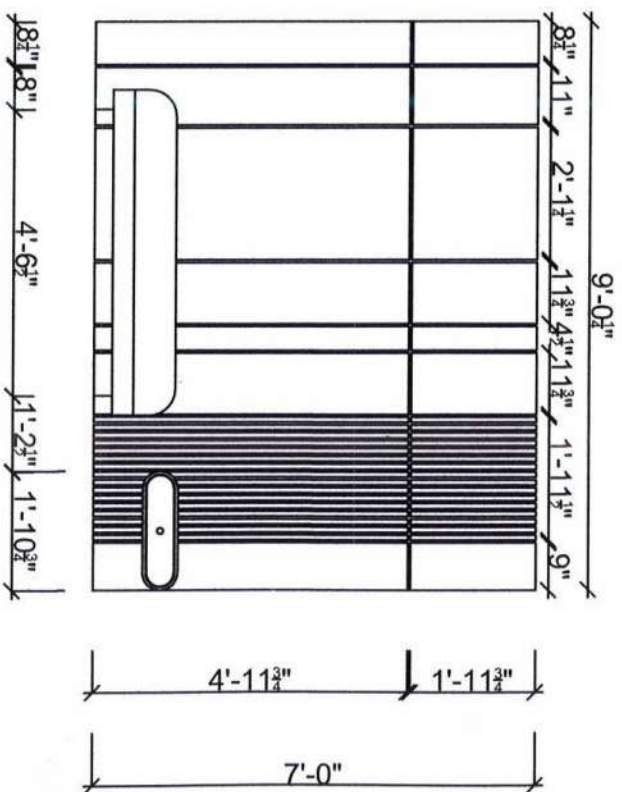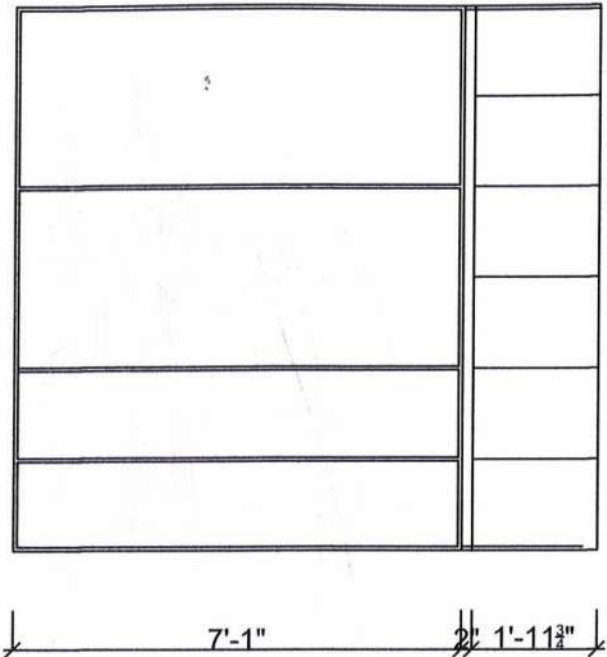


2'-10 3/4" / 2'-10 3/4" / 1'-5 1/2" / 1'-5 1/2"

1'-5 1/2" / 1'-5 1/2" / 1'-5 1/2" / 1'-5 1/2" / 1'-5 1/2" / 1'-5 1/2"

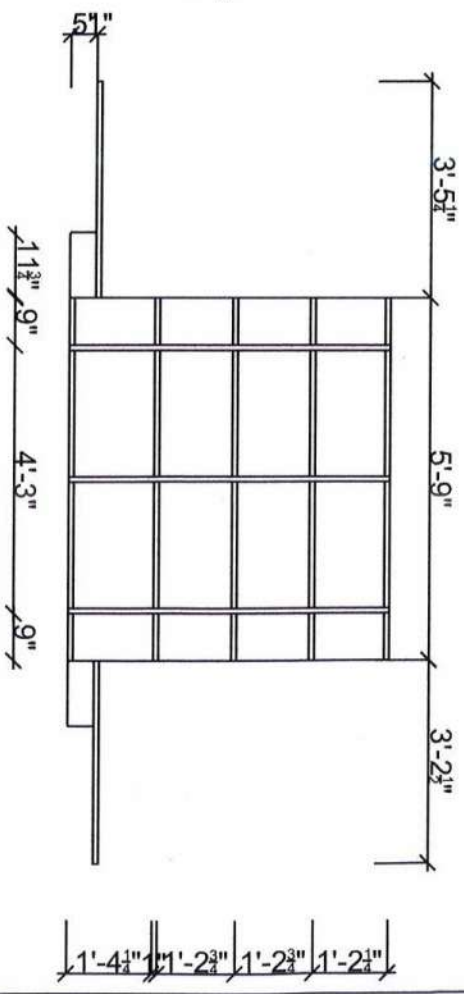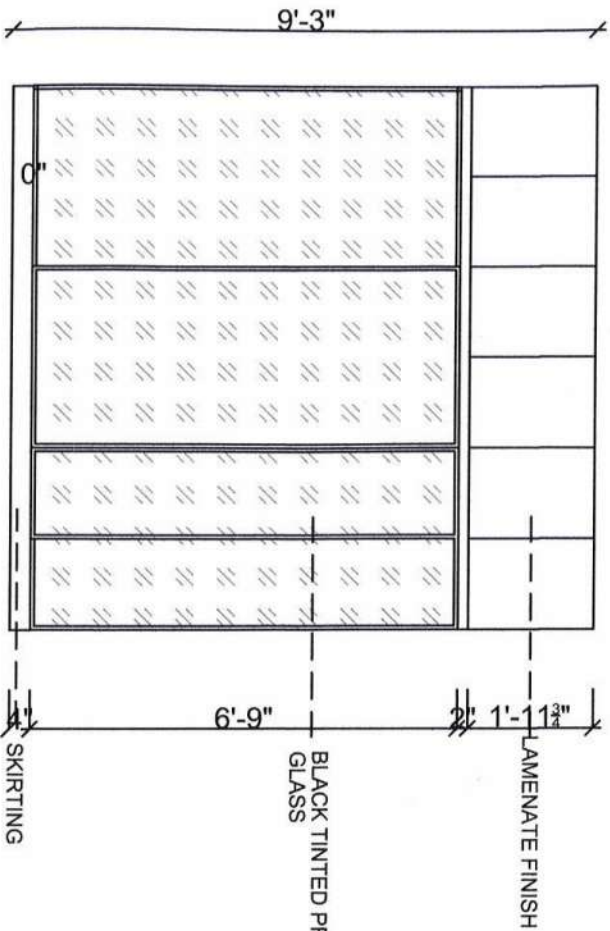

2'-10 3/4" / 2'-10 3/4" / 1'-5 1/2" / 1'-5 1/2"

1'-6 3/4" / 1'-6 3/4" / 1'-6 3/4" / 1'-6 3/4" / 1'-6 3/4" / 1'-6 3/4"

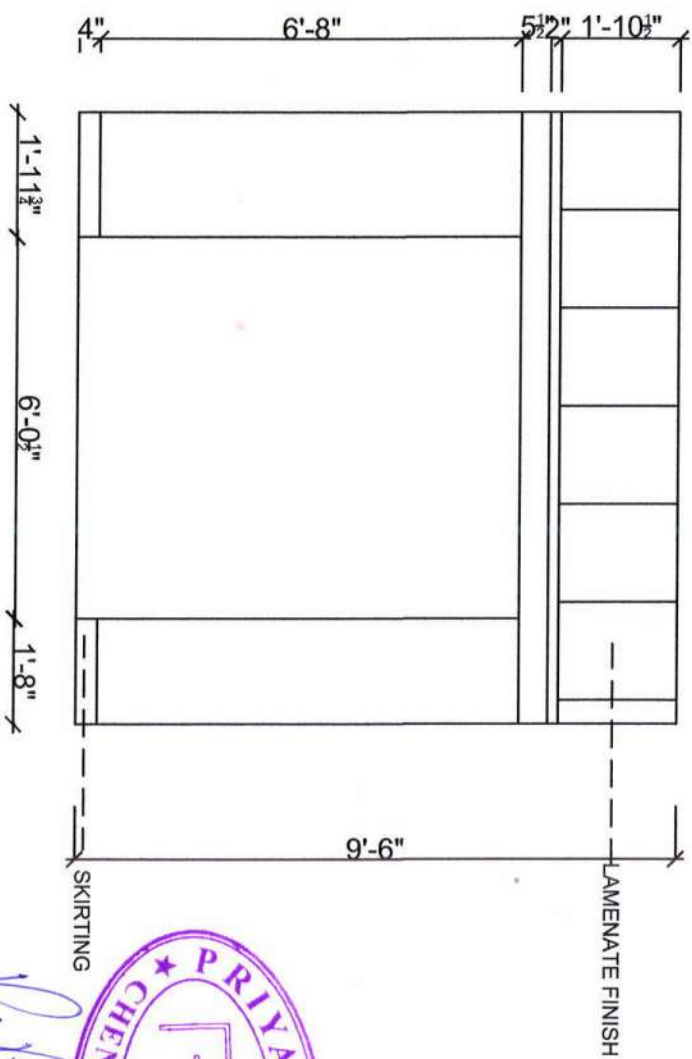

TITLE :

KIDS BEDROOM DETAIL DRAWING

SITE :

TTK ROAD, CHENNAI

DRAWN BY: JEFFERSON

SCALE : NTS

DATE : 14-03-22



NORTH




LOCATION:
-Priya's design/
venus colony/
plan

ARCHITECTS

PRIYA'S DESIGN

No:2-A, LYN PEREIRA STREET, SANTHOME, CHENNAI - 04
PHONE : 91-44-2495 0355; 91-98407 35348
E-MAIL : priyalourduraj@gmail.com

06

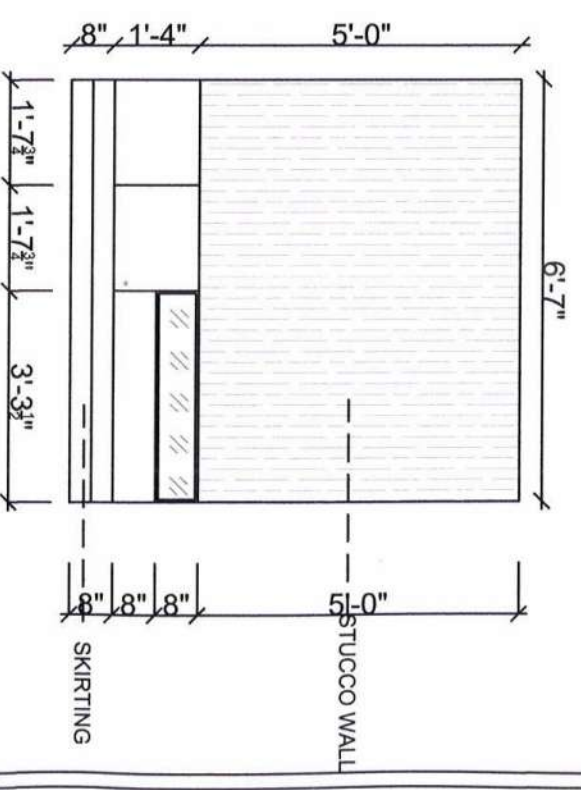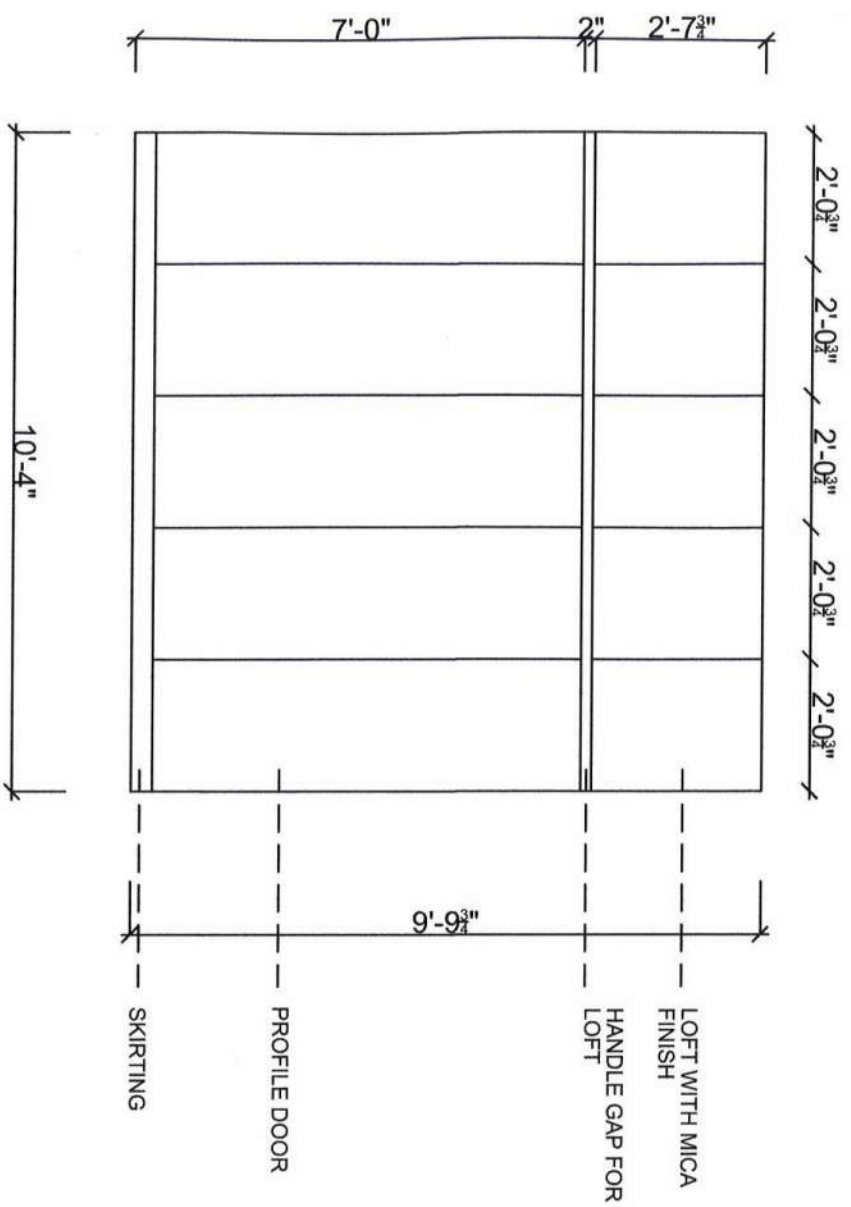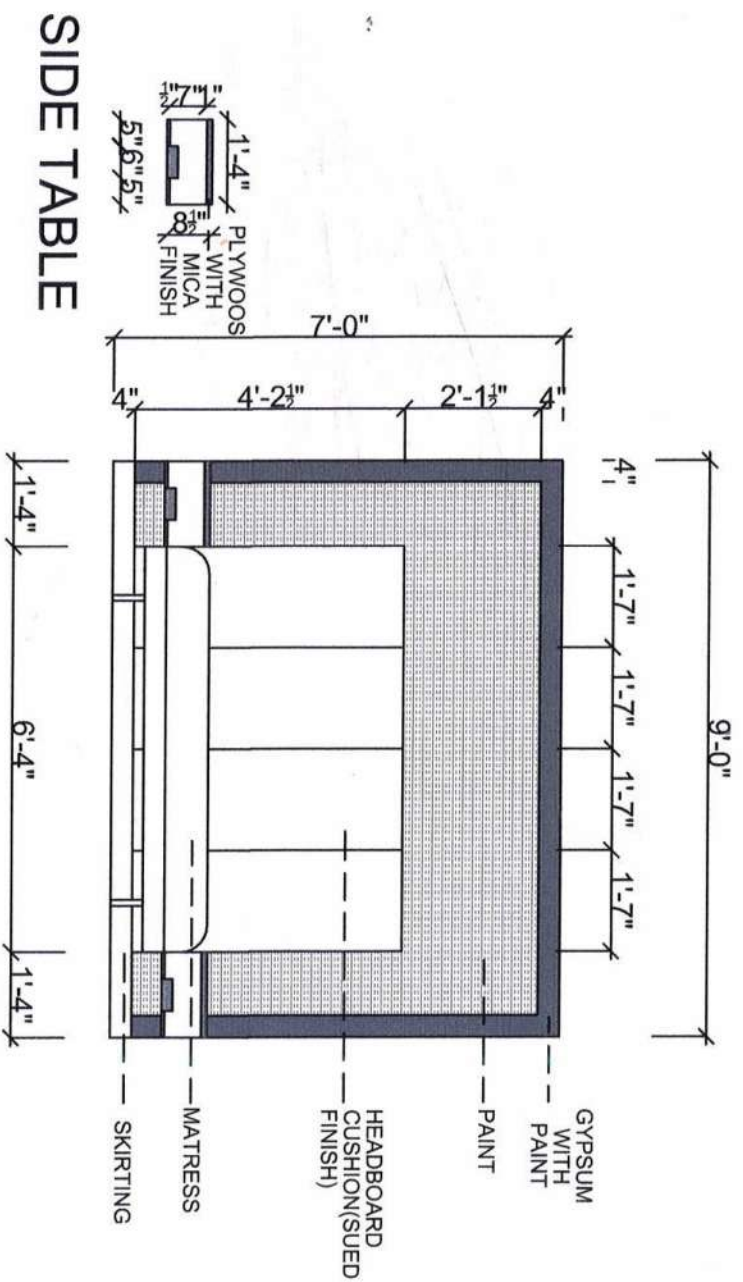

[Handwritten signature]

TITLE :

GUEST BEDROOM 2 DETAIL DRAWING

SITE :

TTK ROAD, CHENNAI

DRAWN BY: JEFFERSON

SCALE : NTS

DATE : 14-03-22



NORTH

LOCATION:
—Priya's design/
veenus coloney/
plan

ARCHITECTS

PRIYA'S DESIGN



No:2-A, LYN PEREIRA STREET, SANTHOME, CHENNAI - 04
PHONE : 91-44-2495 0355; 91-98407 35348
E-MAIL : priyalourdura@gmail.com

08


TITLE :
PRIVATE TERRACE
DETAIL DRAWING
SITE :
TTK ROAD, CHENNAI

DRAWN BY: JEFFERSON
SCALE : NTS
DATE : 14-03-22
LOCATION: - Priya's design/
veenus coloney/
plan
NORTH



ARCHITECTS
PRIYA'S DESIGN
No:2-A, LYN PEREIRA STREET, SANTHOME, CHENNAI - 04
PHONE : 91-44-2495 0355; 91-98407 35348
E-MAIL : priyalourdurai@gmail.com

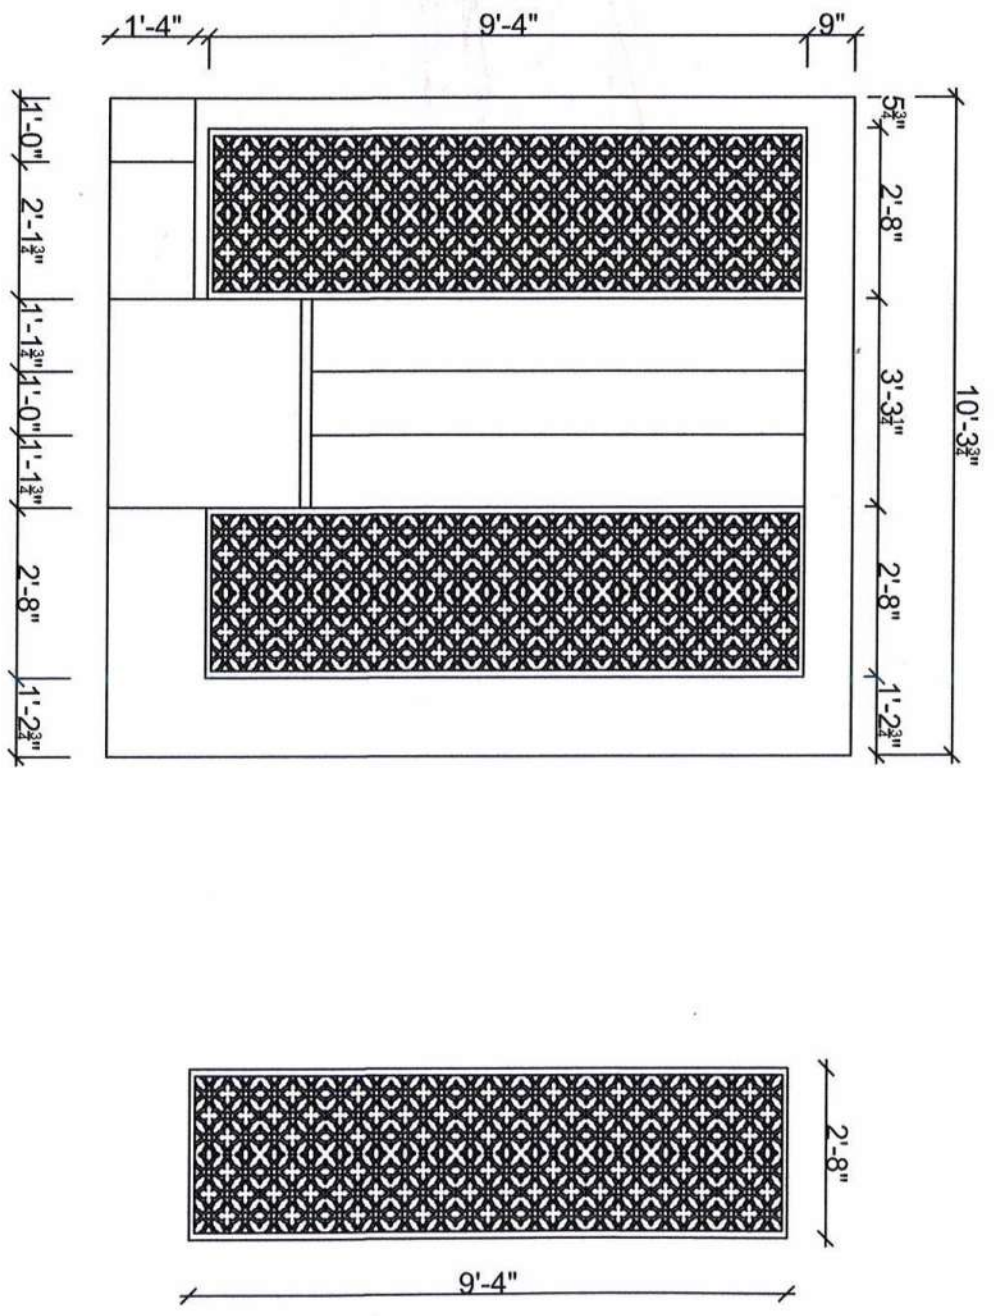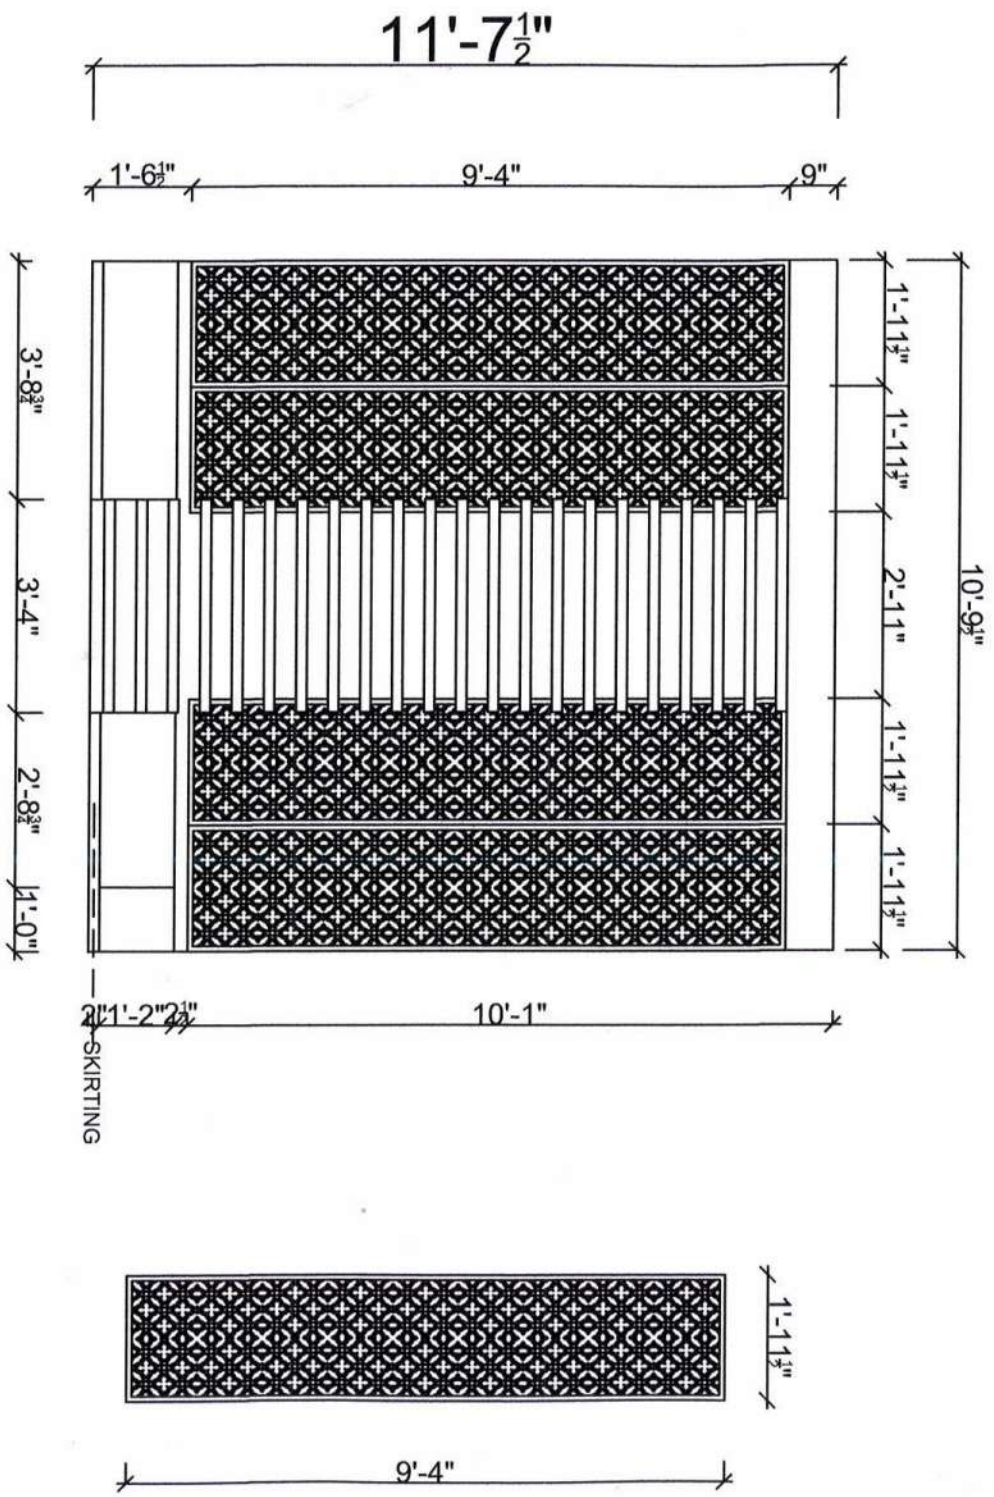

WALL - D

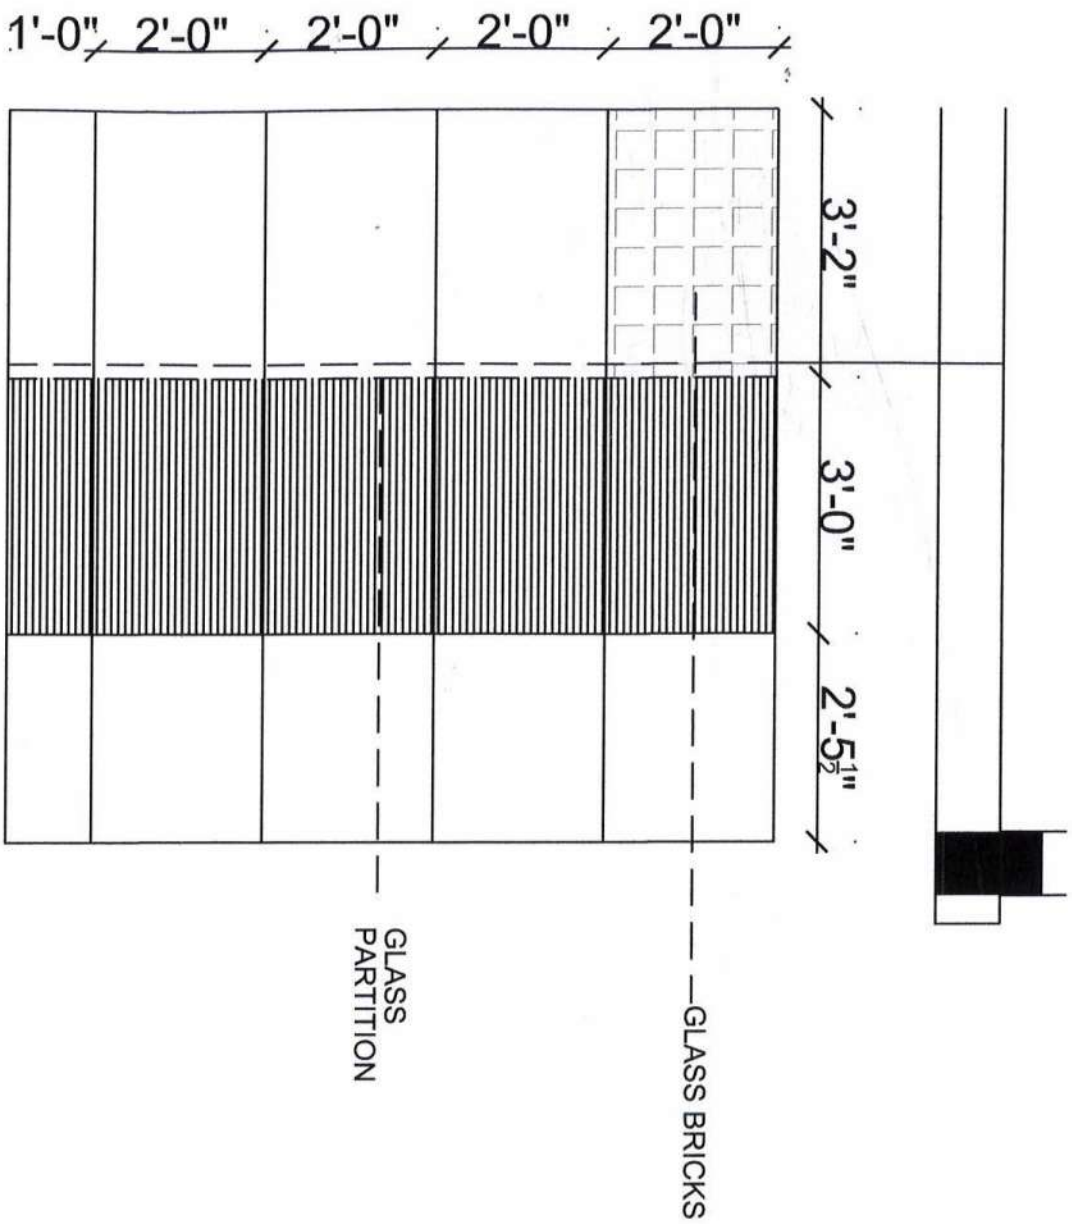

WALL - C

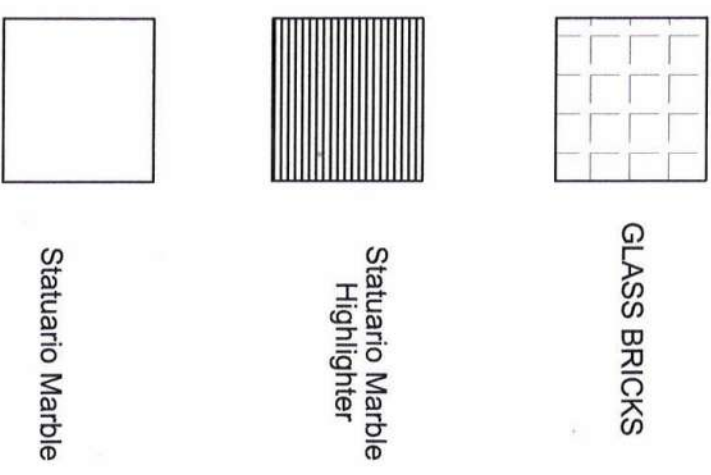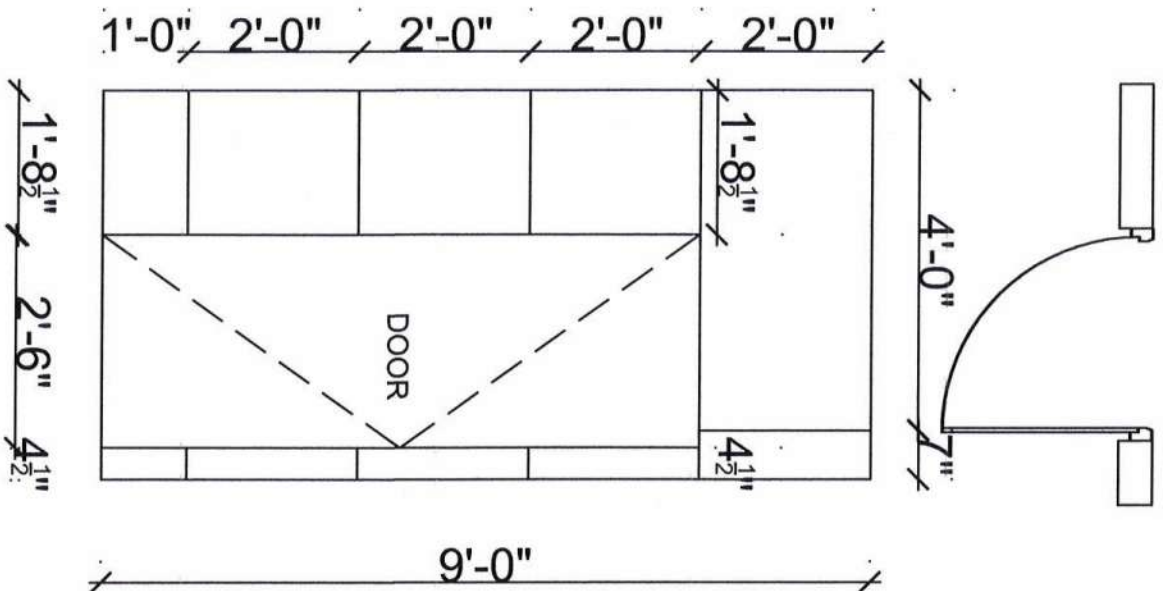

P. Priya

09

TITLE : MASTER BATHROOM
TILE LAYOUT

SITE : TTK RD, CHENNAI.

DRAWN BY: JEFFERSON
SCALE : NTS
DATE : 23-05-22




LOCATION:
-Priya's design/
veenus coloney/
plan


ARCHITECTS
PRIYA'S DESIGN

No:2-A, LYN PEREIRA STREET, SANTHOME, CHENNAI - 04
PHONE : 91-44-2495 0355; 91-98407 35348
E-MAIL : priyadourduraj@gmail.com


WALL - B

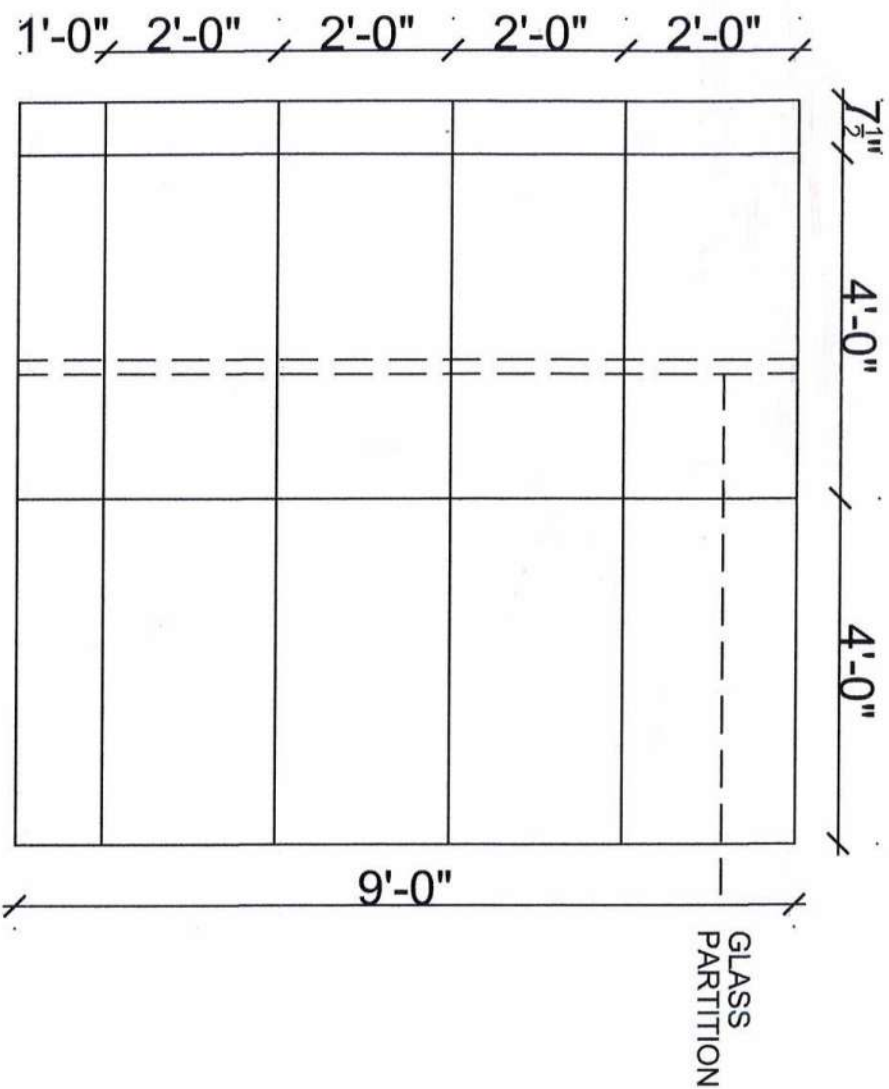

WALL - A

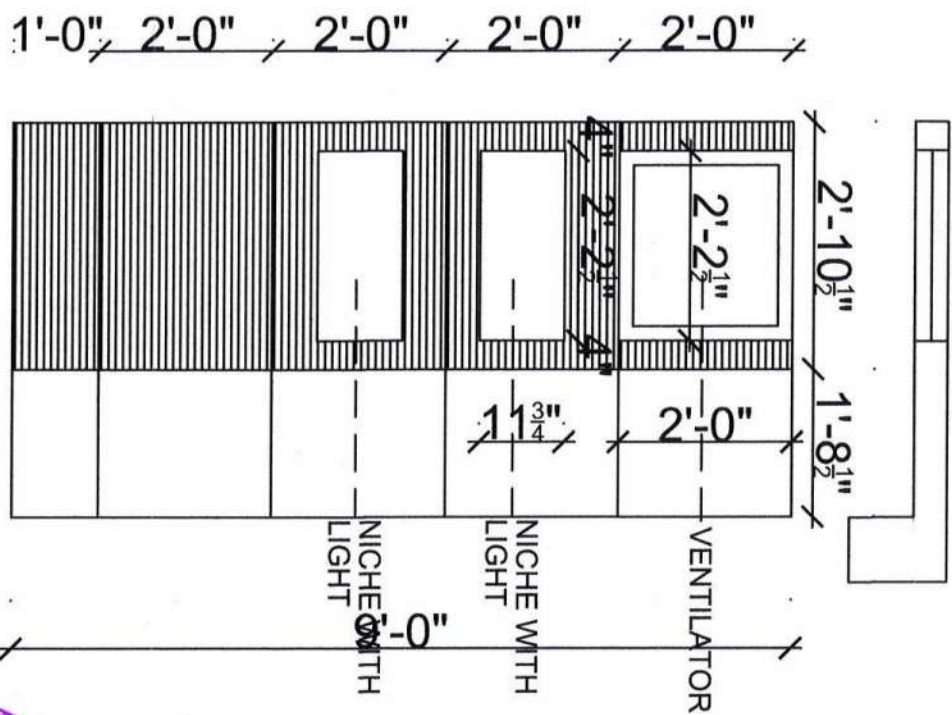

Statuario Marble

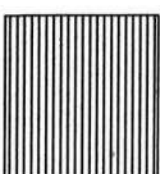

Statuario Marble Highlighter

P. P. L.

TITLE : MASTER BATHROOM
TILE LAYOUT

SITE : TTK RD, CHENNAI.

DRAWN BY: JEFFERSON
SCALE : NTS
DATE : 23-05-22



LOCATION:
-Priya's design/
veenush colony/
plan

ARCHITECTS
PRIYA'S DESIGN

No:2-A, LYN PEREIRA STREET, SANTHOME, CHENNAI - 04
PHONE : 91-44-2495 0355; 91-98407 35348
E-MAIL : priyadourdur@gmail.com



TITLE :

KITCHEN DETAIL DRAWING

SITE :

TTK ROAD, CHENNAI

DRAWN BY: JEFFERSON

SCALE : NTS

DATE : 14-03-22



NORTH

LOCATION:



veenus colony/



plan

ARCHITECTS

PRIYA'S DESIGN

No:2-A, LYN PEREIRA STREET, SANTHOME, CHENNAI - 04
PHONE : 91-44-2495 0355; 91-98407 35348
E-MAIL : priyalourdurai@gmail.com

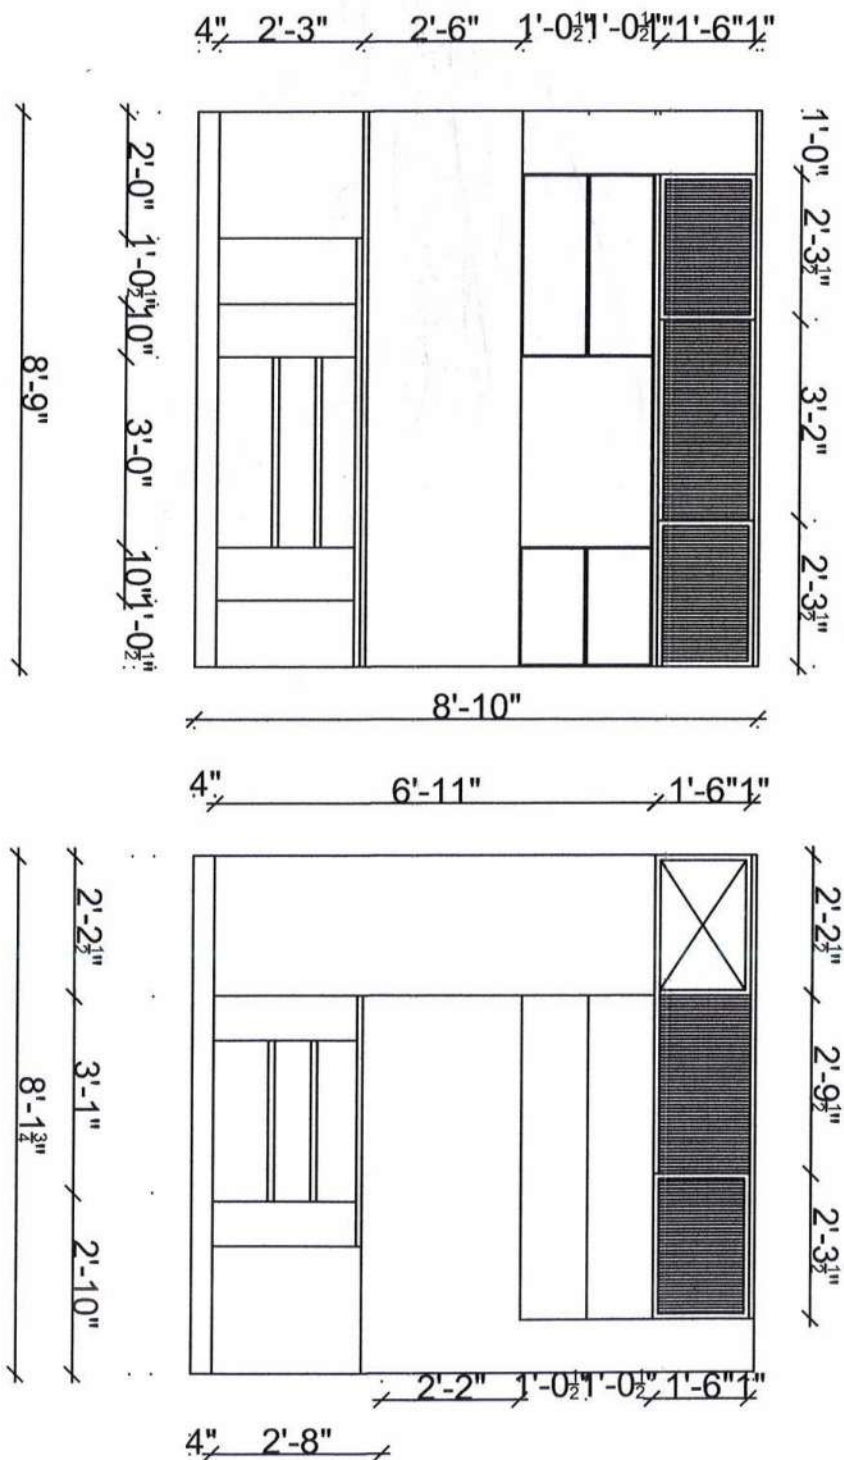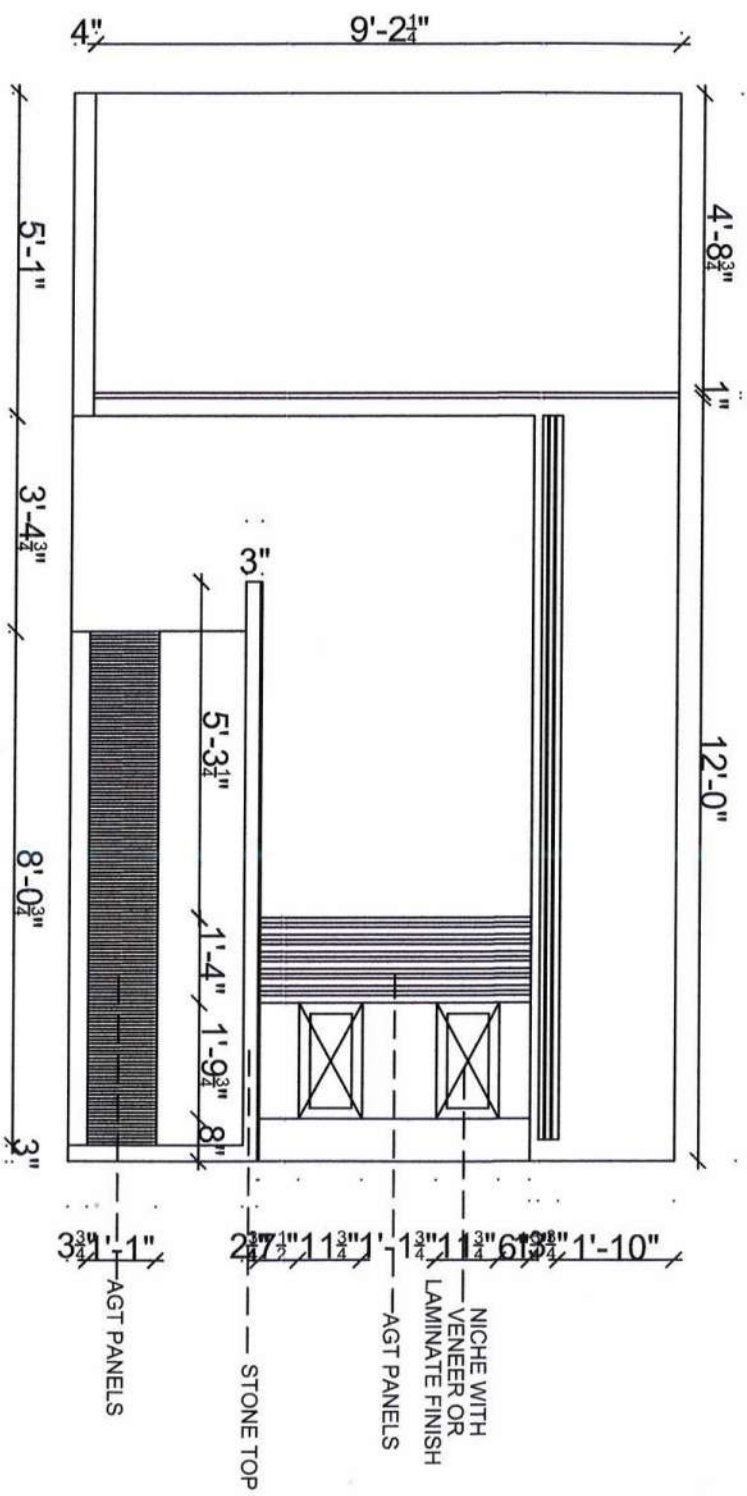

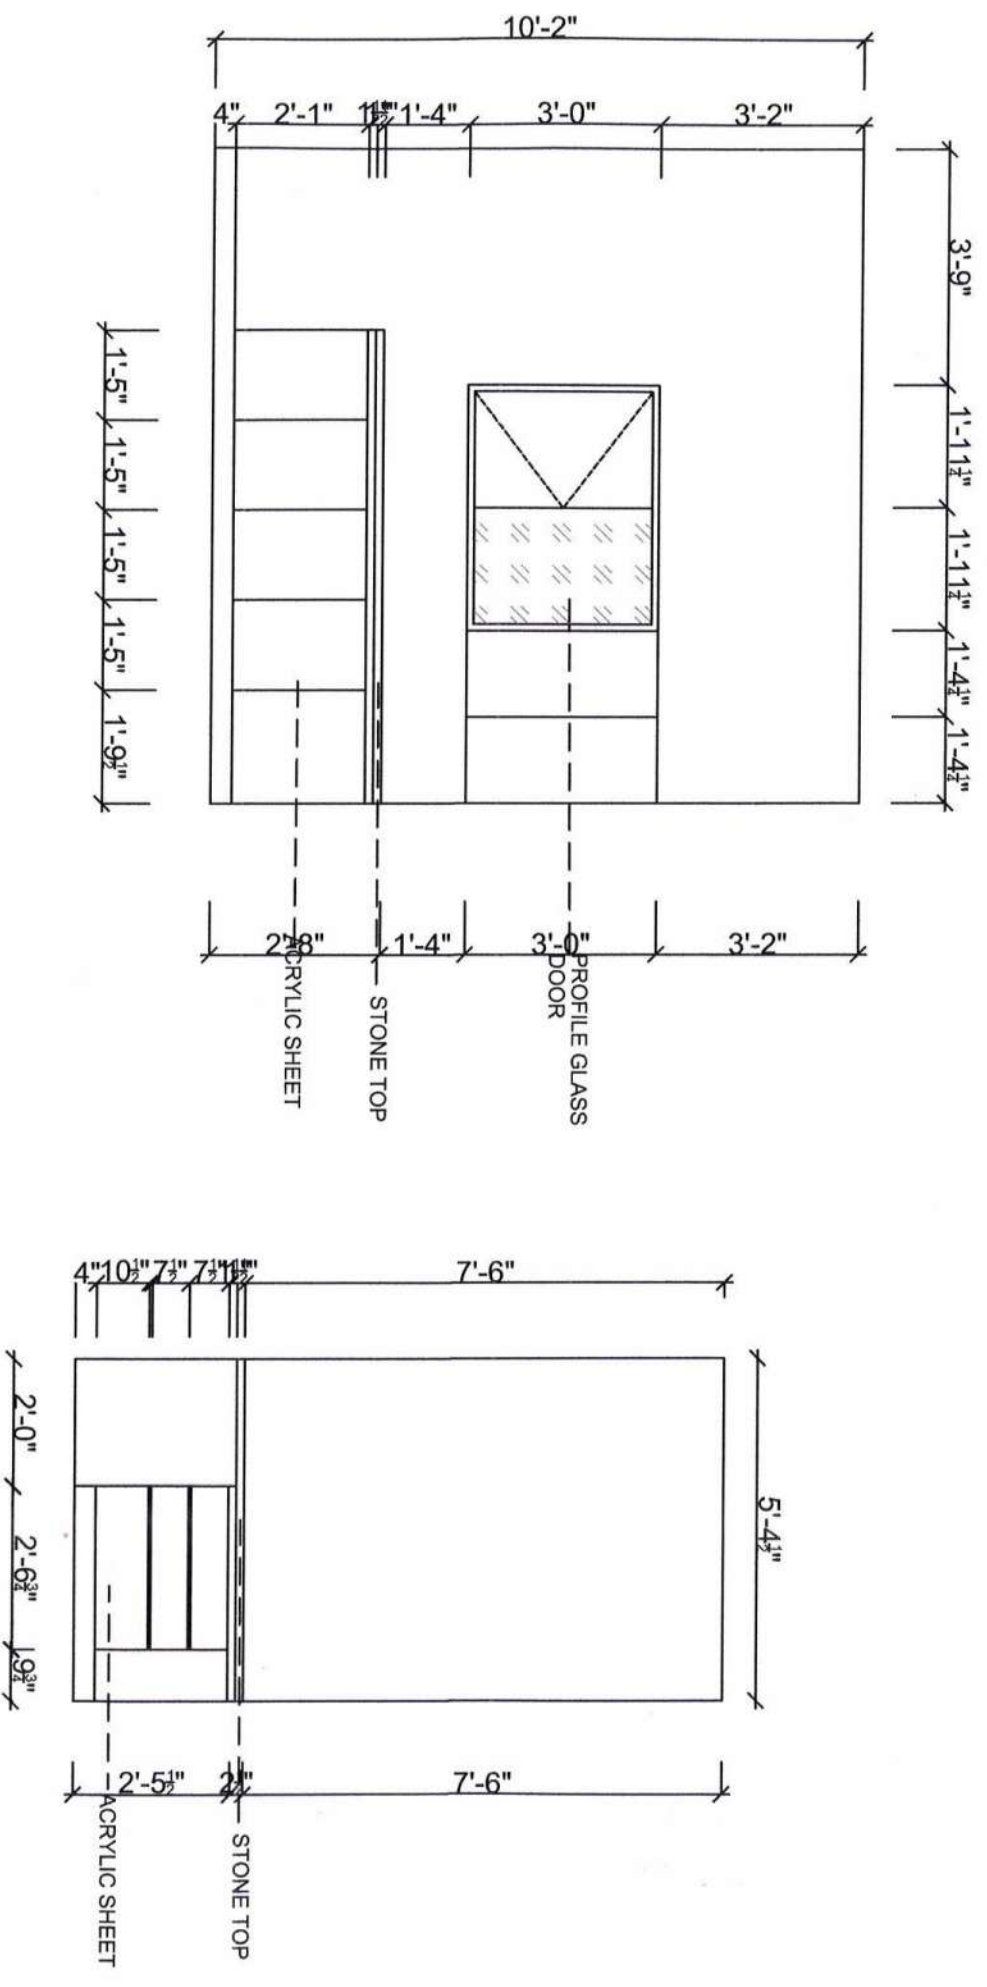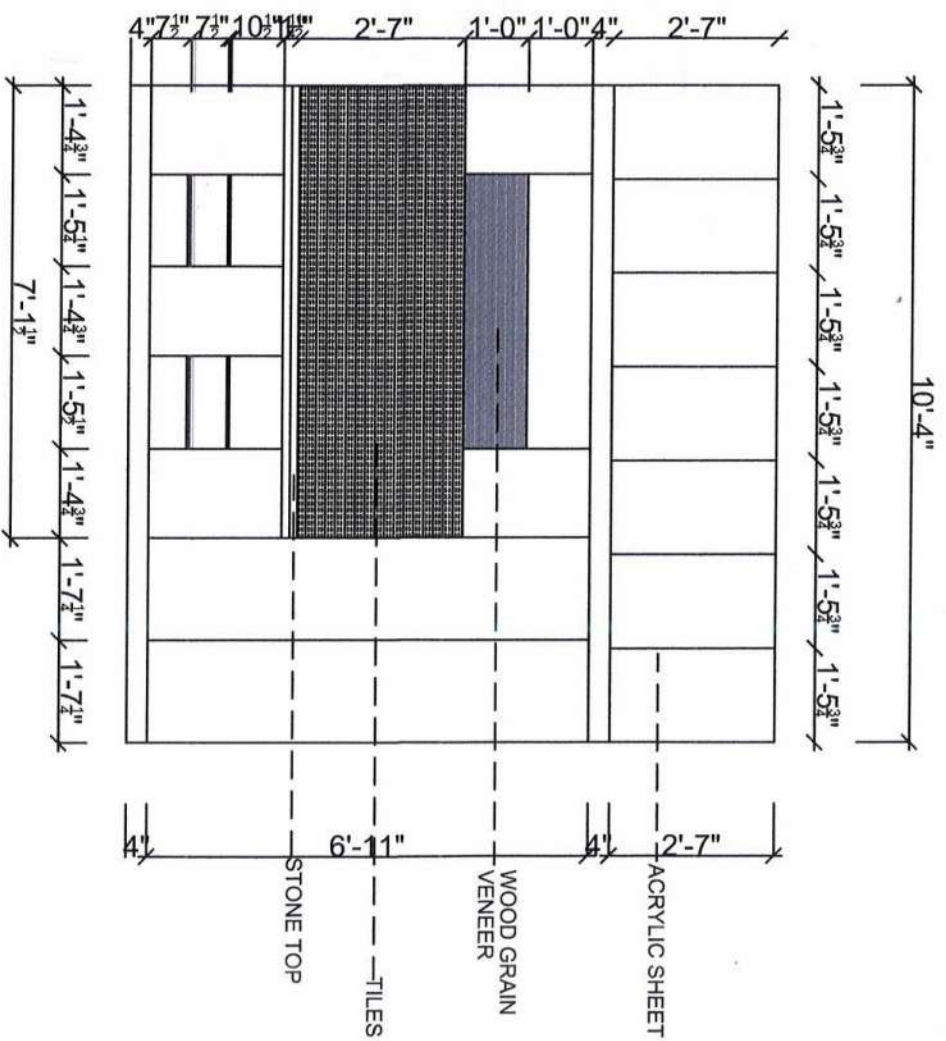

P. P. P.

12

TITLE :
KITCHEN 2 DETAIL DRAWING
SITE :
TTK ROAD, CHENNAI

DRAWN BY: JETTERSON
SCALE : NTS
DATE : 14-03-22
NORTH
LOCATION:
- Priya's design/
veenus colony/
plan

ARCHITECTS
PRIYA'S DESIGN
No:2-A, LYN PEREIRA STREET, SANTHOME, CHENNAI - 04
PHONE : 91-44-2495 0355; 91-98407 35348
E-MAIL : priyalourduraj@gmail.com

TITLE :
DOOR DETAIL DRAWING

SITE :
TTK ROAD, CHENNAI

DRAWN BY: JEFFERSON

SCALE : NTS

DATE : 14-03-22

LOCATION:
-Priya's design/
veenus colony/
plan

NORTH

ARCHITECTS
PRIYA'S DESIGN







No:2-A, LYN PEREIRA STREET, SANTHOME, CHENNAI - 04

PHONE : 91-44-2495 0355; 91-98407 35348

E-MAIL : priyadururaj@gmail.com



P. Priya

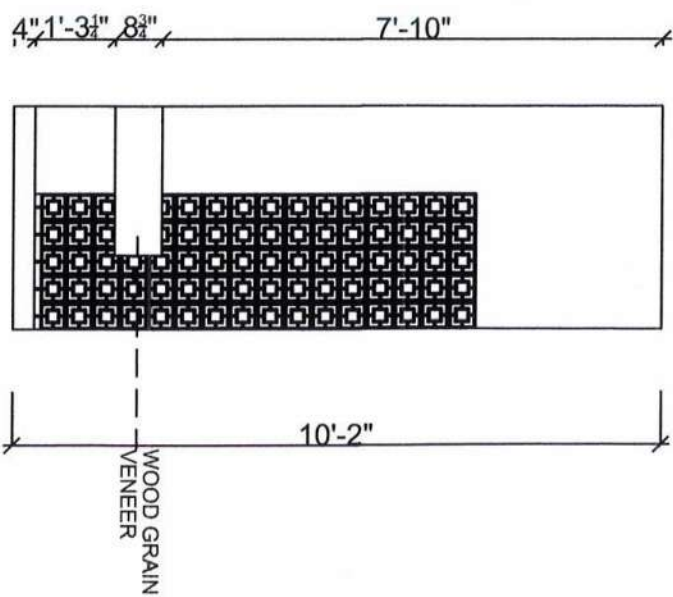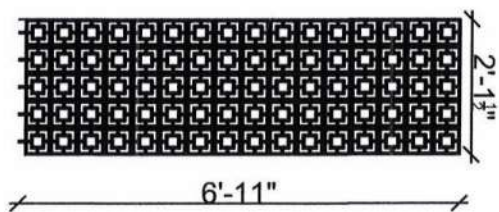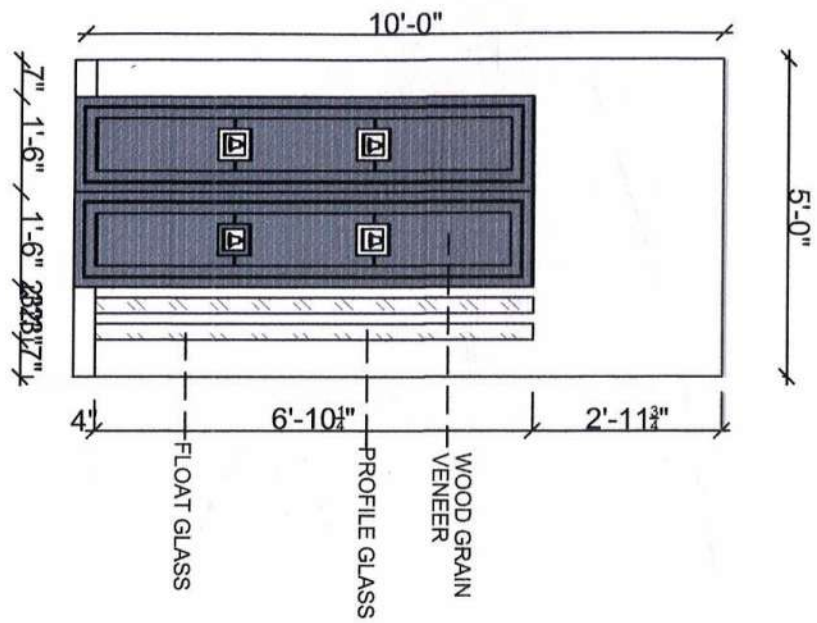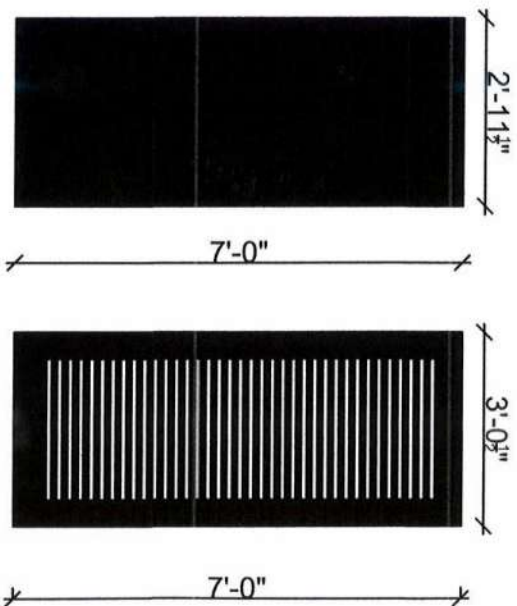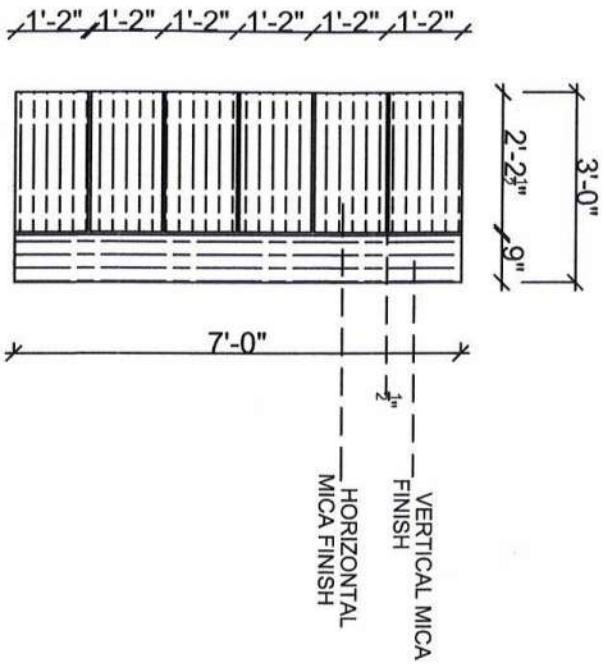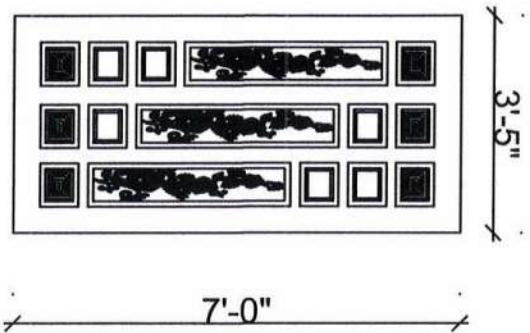

DESCRIPTIONS:

SITE :

TTK RD , CHENNAI.

TITLE :

MASTER BATHROOM
TILE LAYOUT

DRAWN BY: JEFFERSON

SCALE: NTS

DATE: 23-05-22

LOCATION:

-Priya's design/
ashwin/plan


No:2-A, LYN PEREIRA STREET, SANTHOME, CHENNAI - 04
PHONE : 91-44-2495 0355; 91-98407 35348
E-MAIL : priyalourdura@gmail.com

PRIVA'S DESIGN
ARCHITECTS




Handwritten signature

GLASS
PARTITION

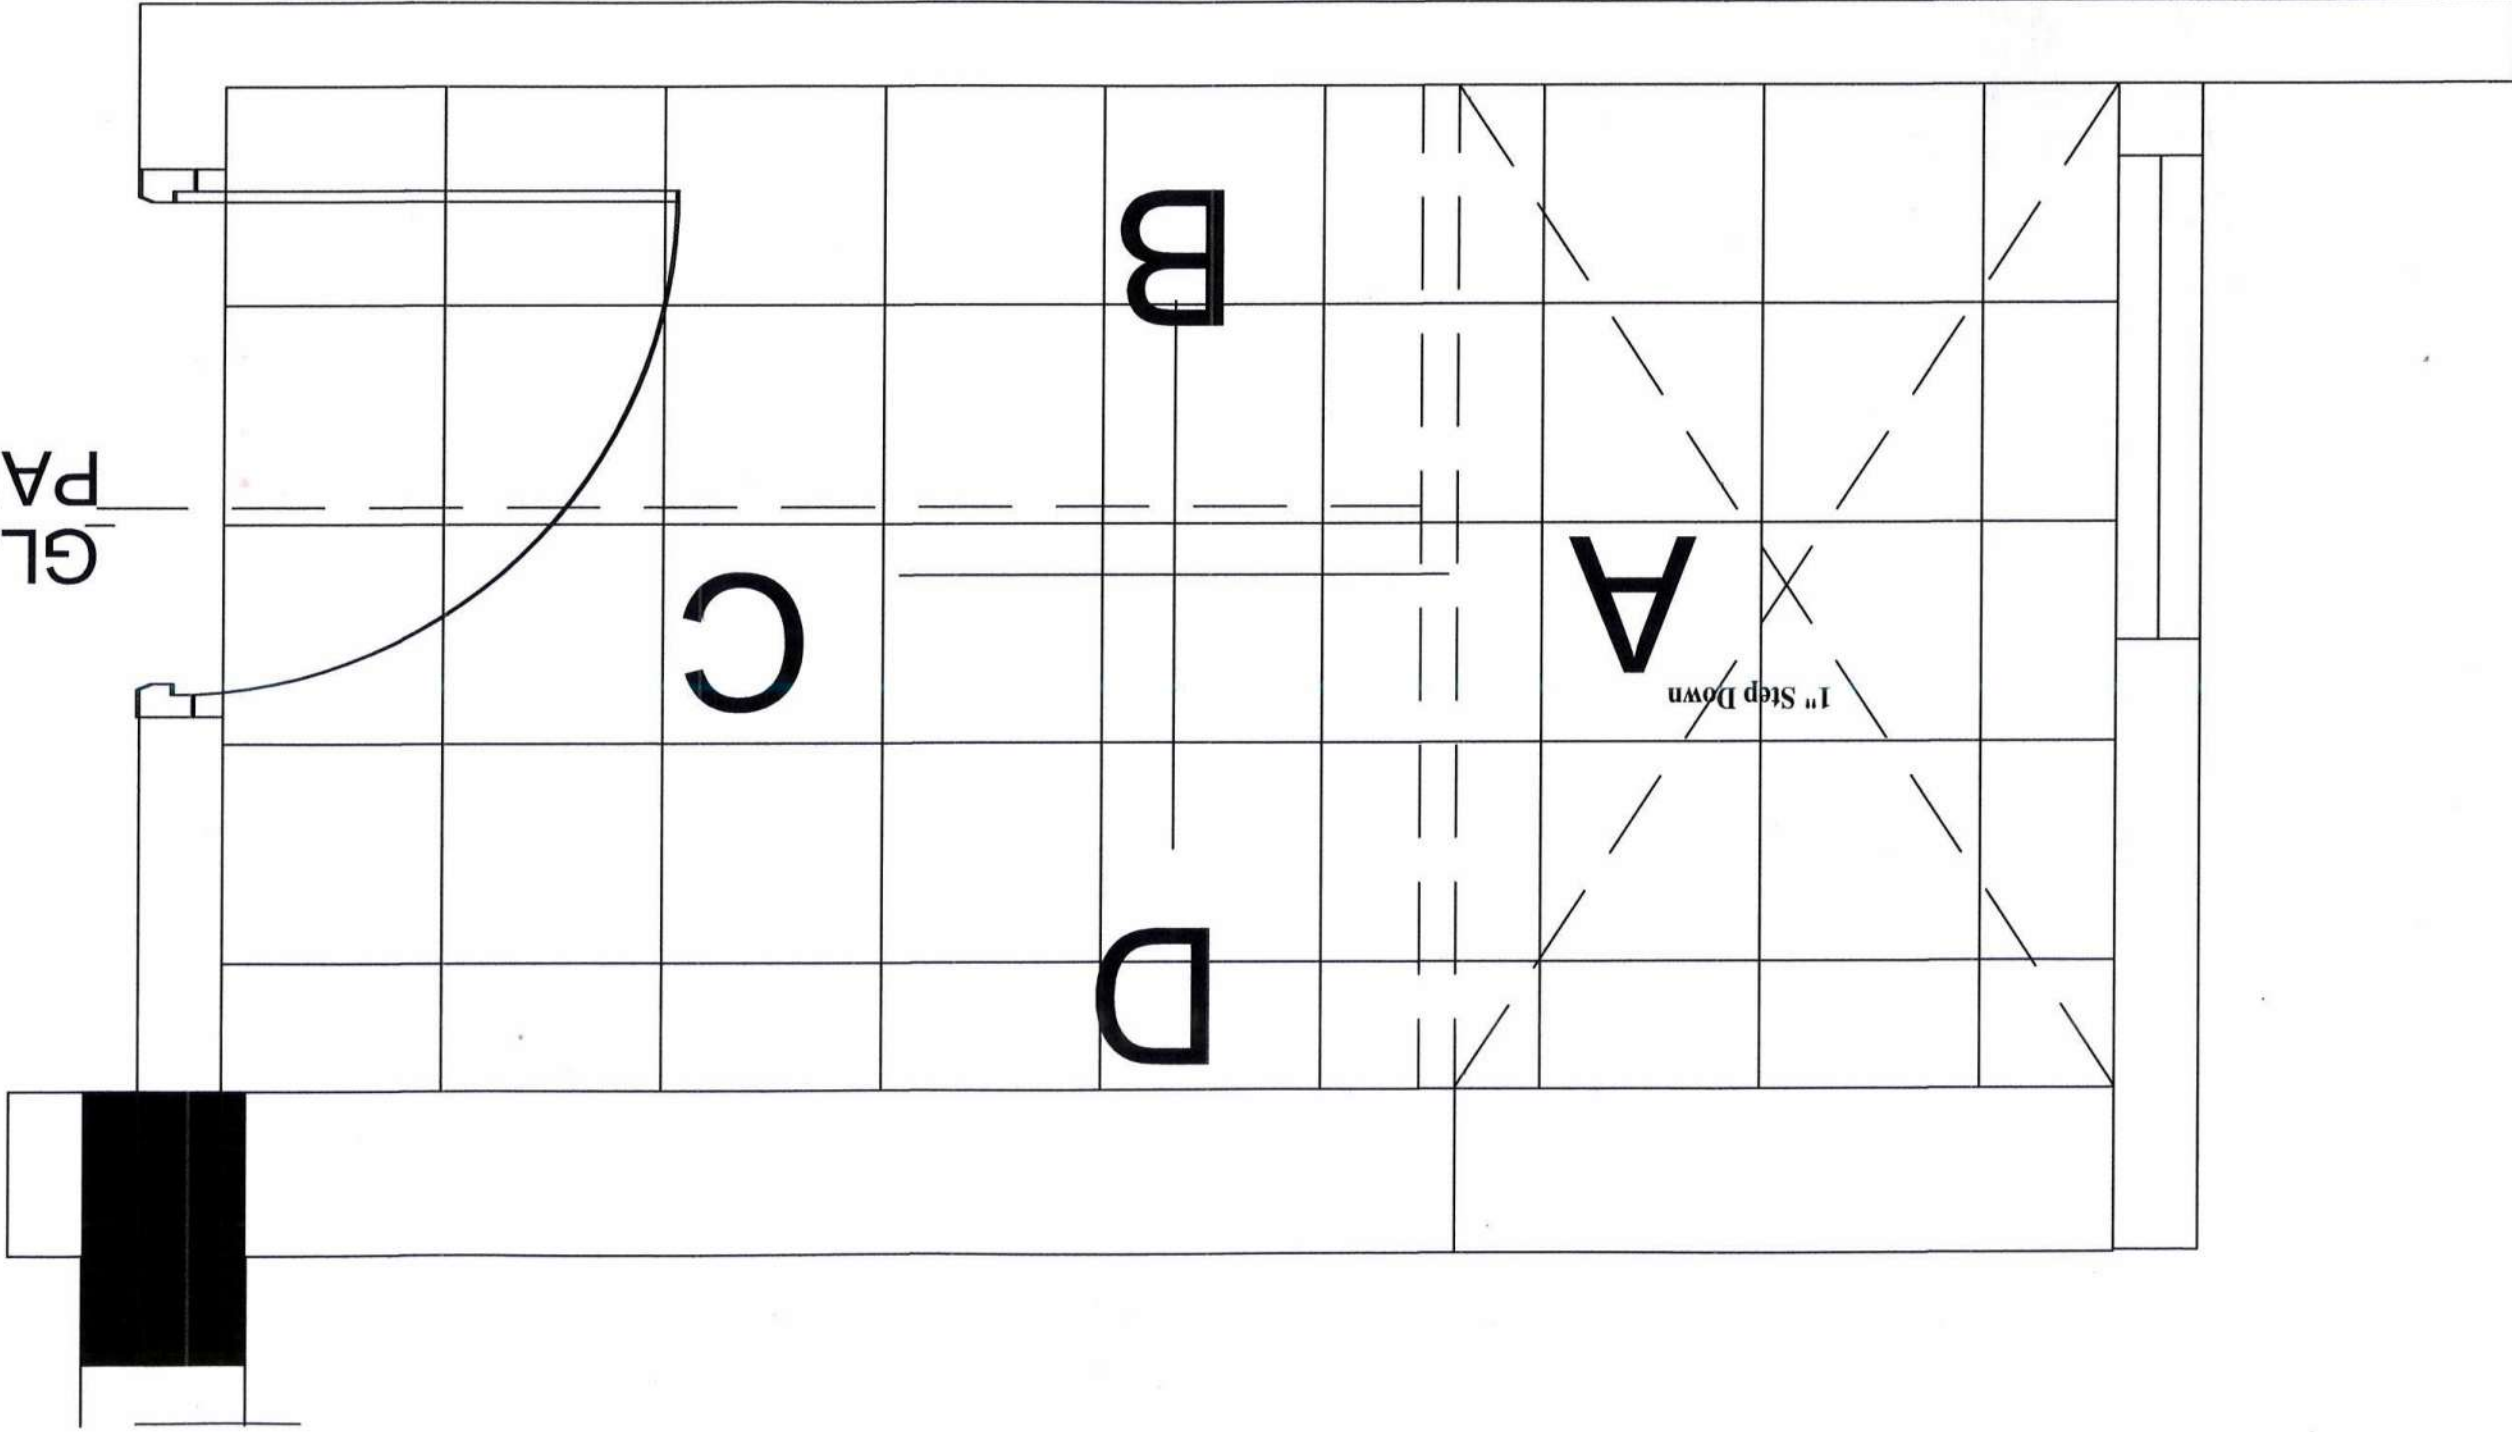



Ramada Banquet Hall

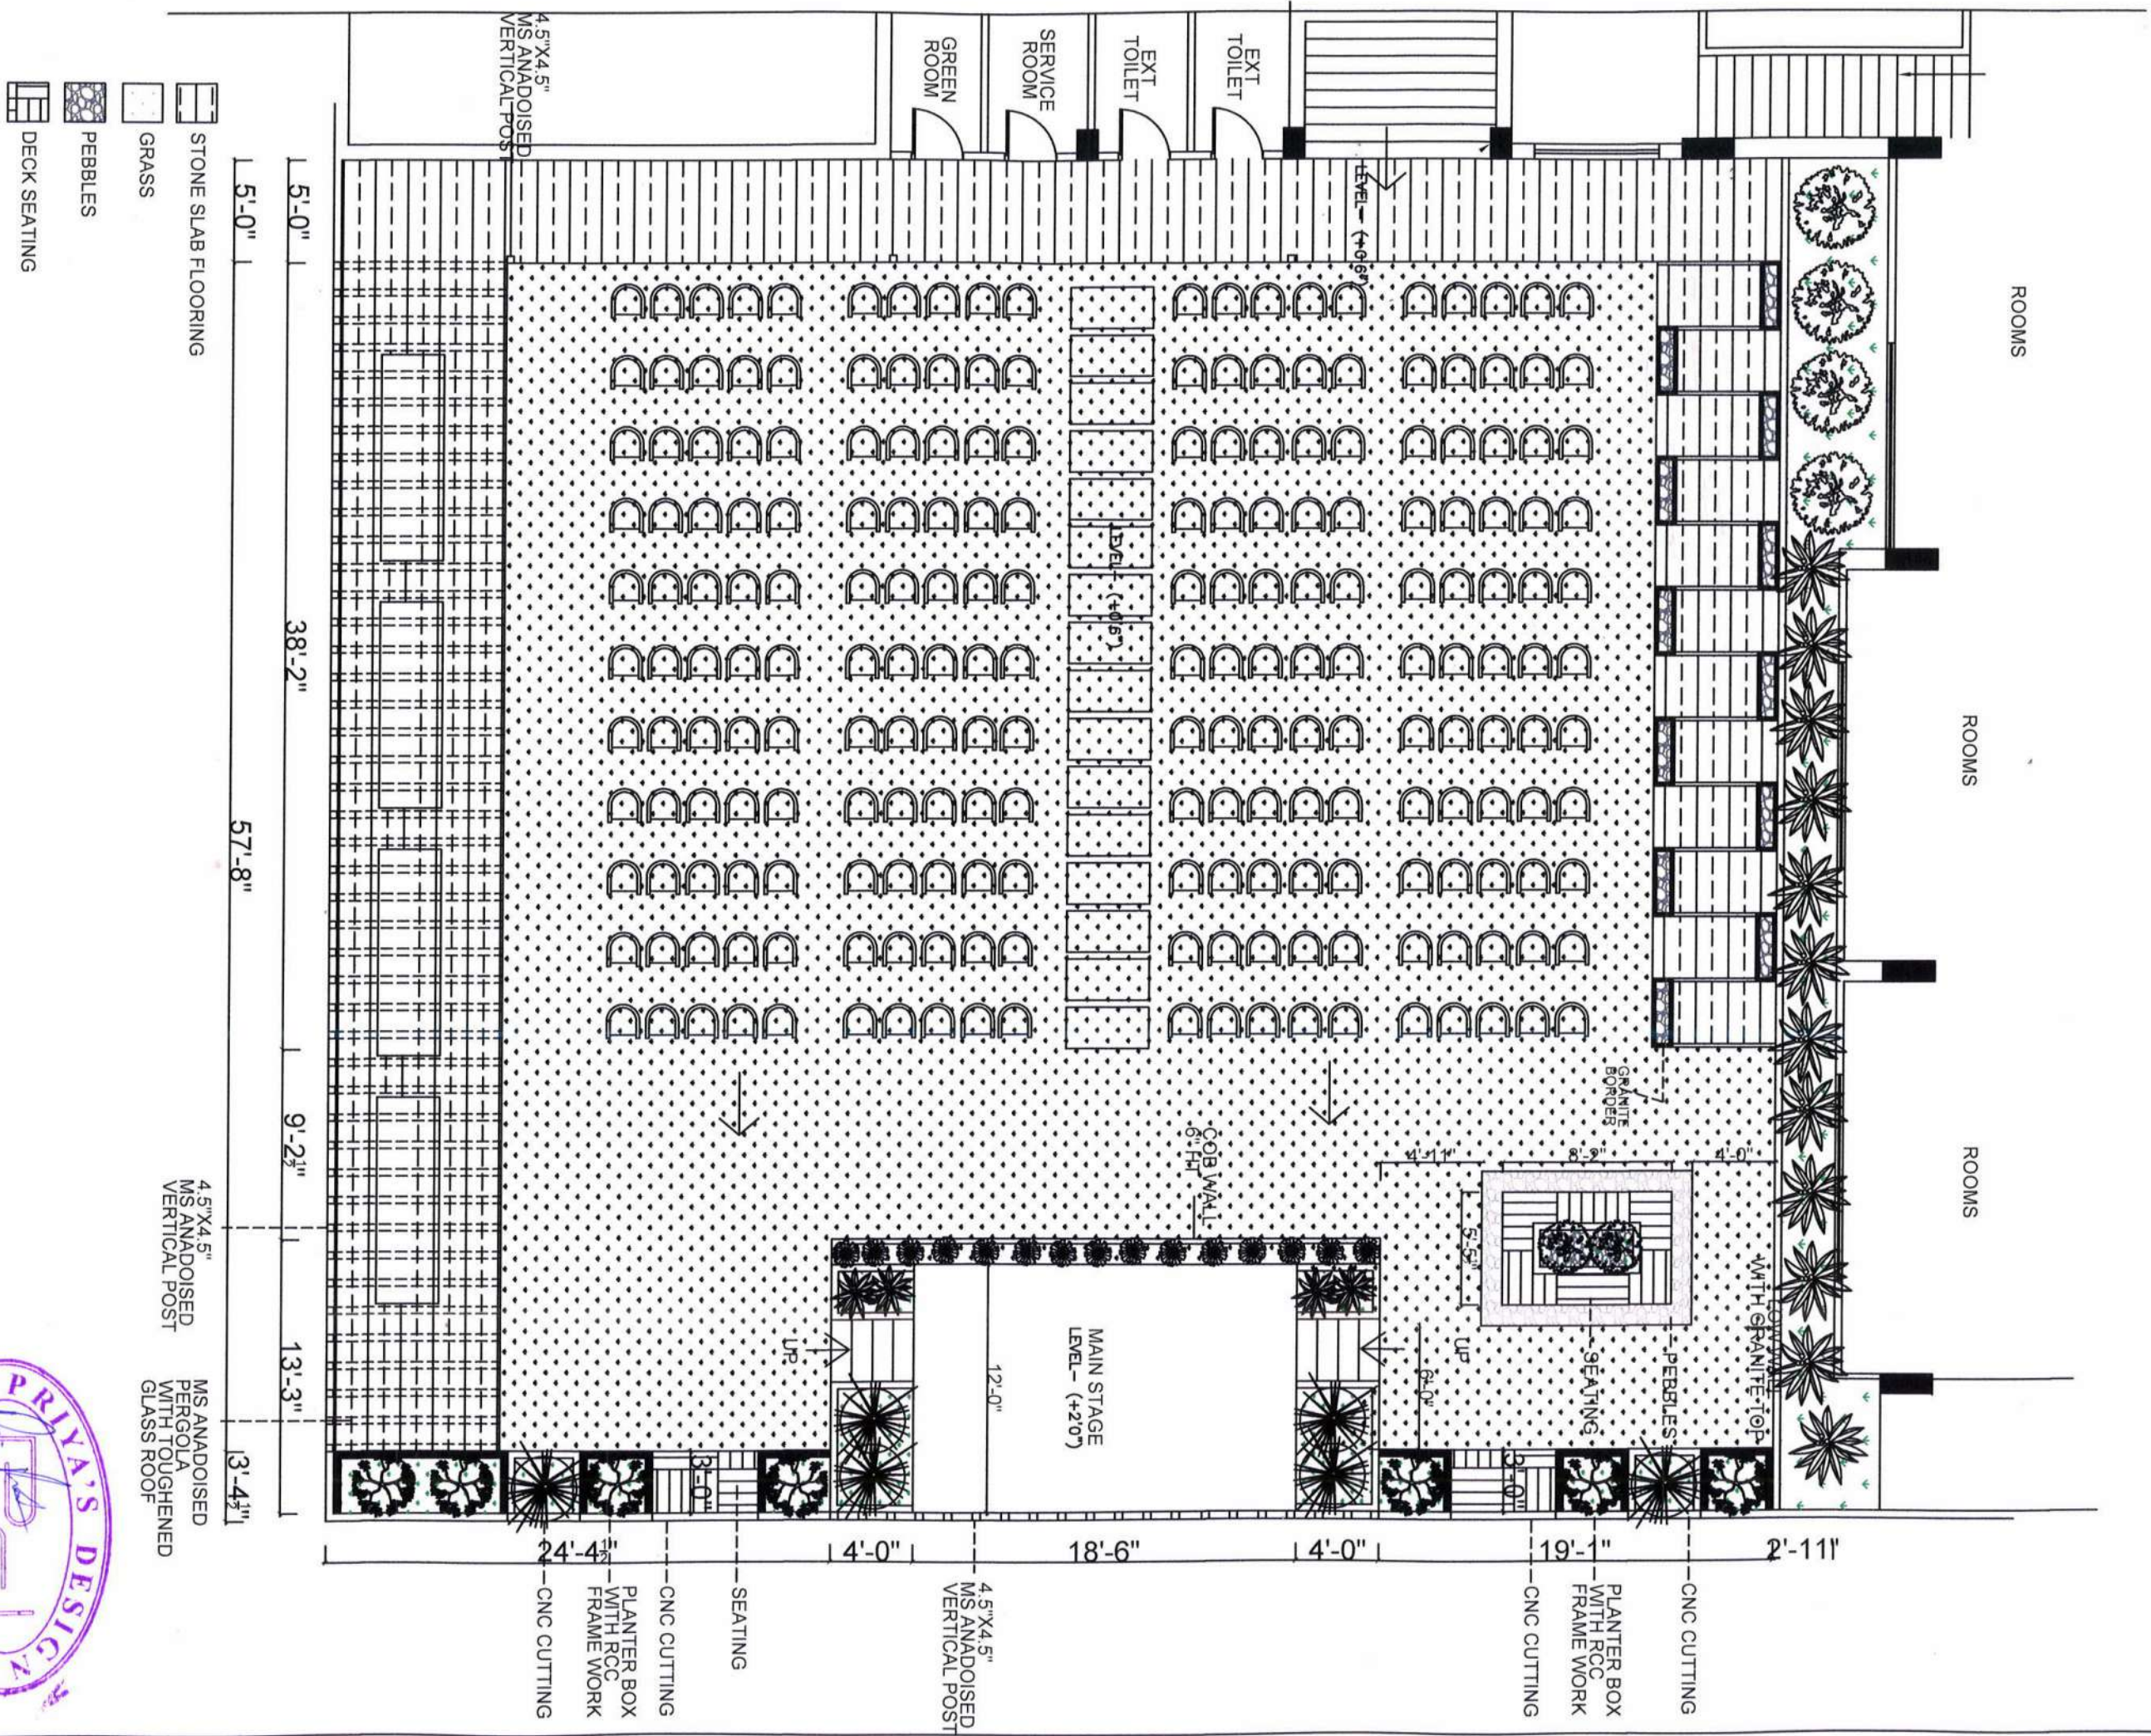




SITE VISIT:-RAMADA BANQUET HALL,CHENNAI



P. P.

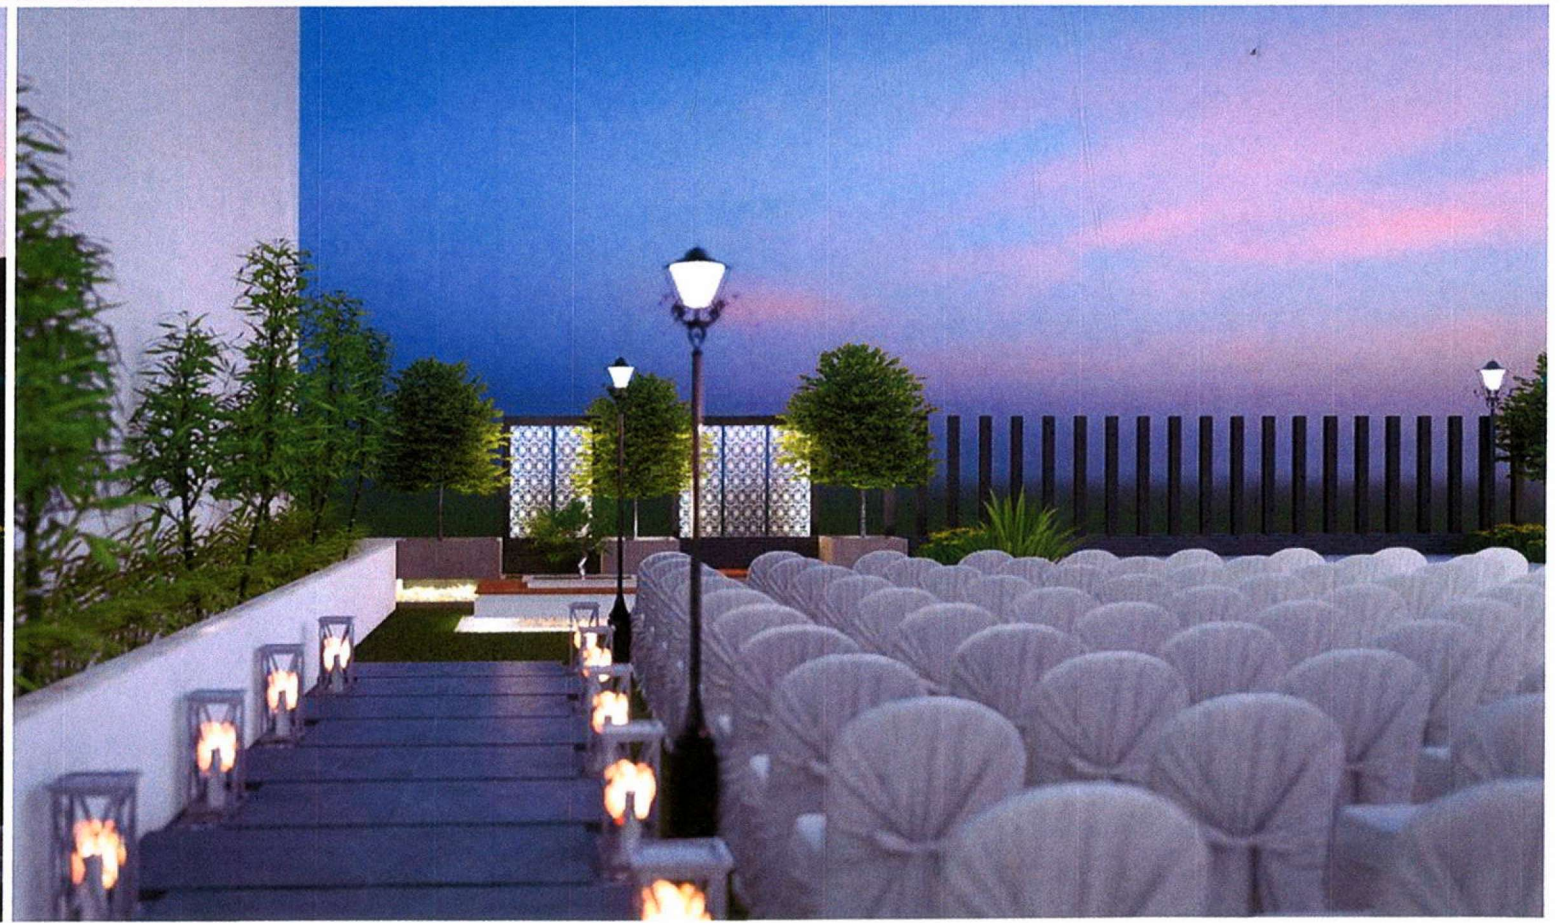

RAMADA BANQUET HALL,CHENNAI



P. Priya



Venus Colony Residence

TITLE :
TILE DETAILING

**SITE : VEENUS COLONEY
MYLAPORE, CHENNAI**

DRAWN BY: JEFFERSON

SCALE : NTS

DATE : 11-07-22




NORTH

LOCATION:
-Priya's design/
veenus coloney/
plan

ARCHITECTS



PRIYA'S DESIGN




No:2-A, LYN PEREIRA STREET, SANTHOME, CHENNAI - 04
PHONE : 91-44-2495 0355; 91-98407 35348
E-MAIL : priyalourdura@gmail.com

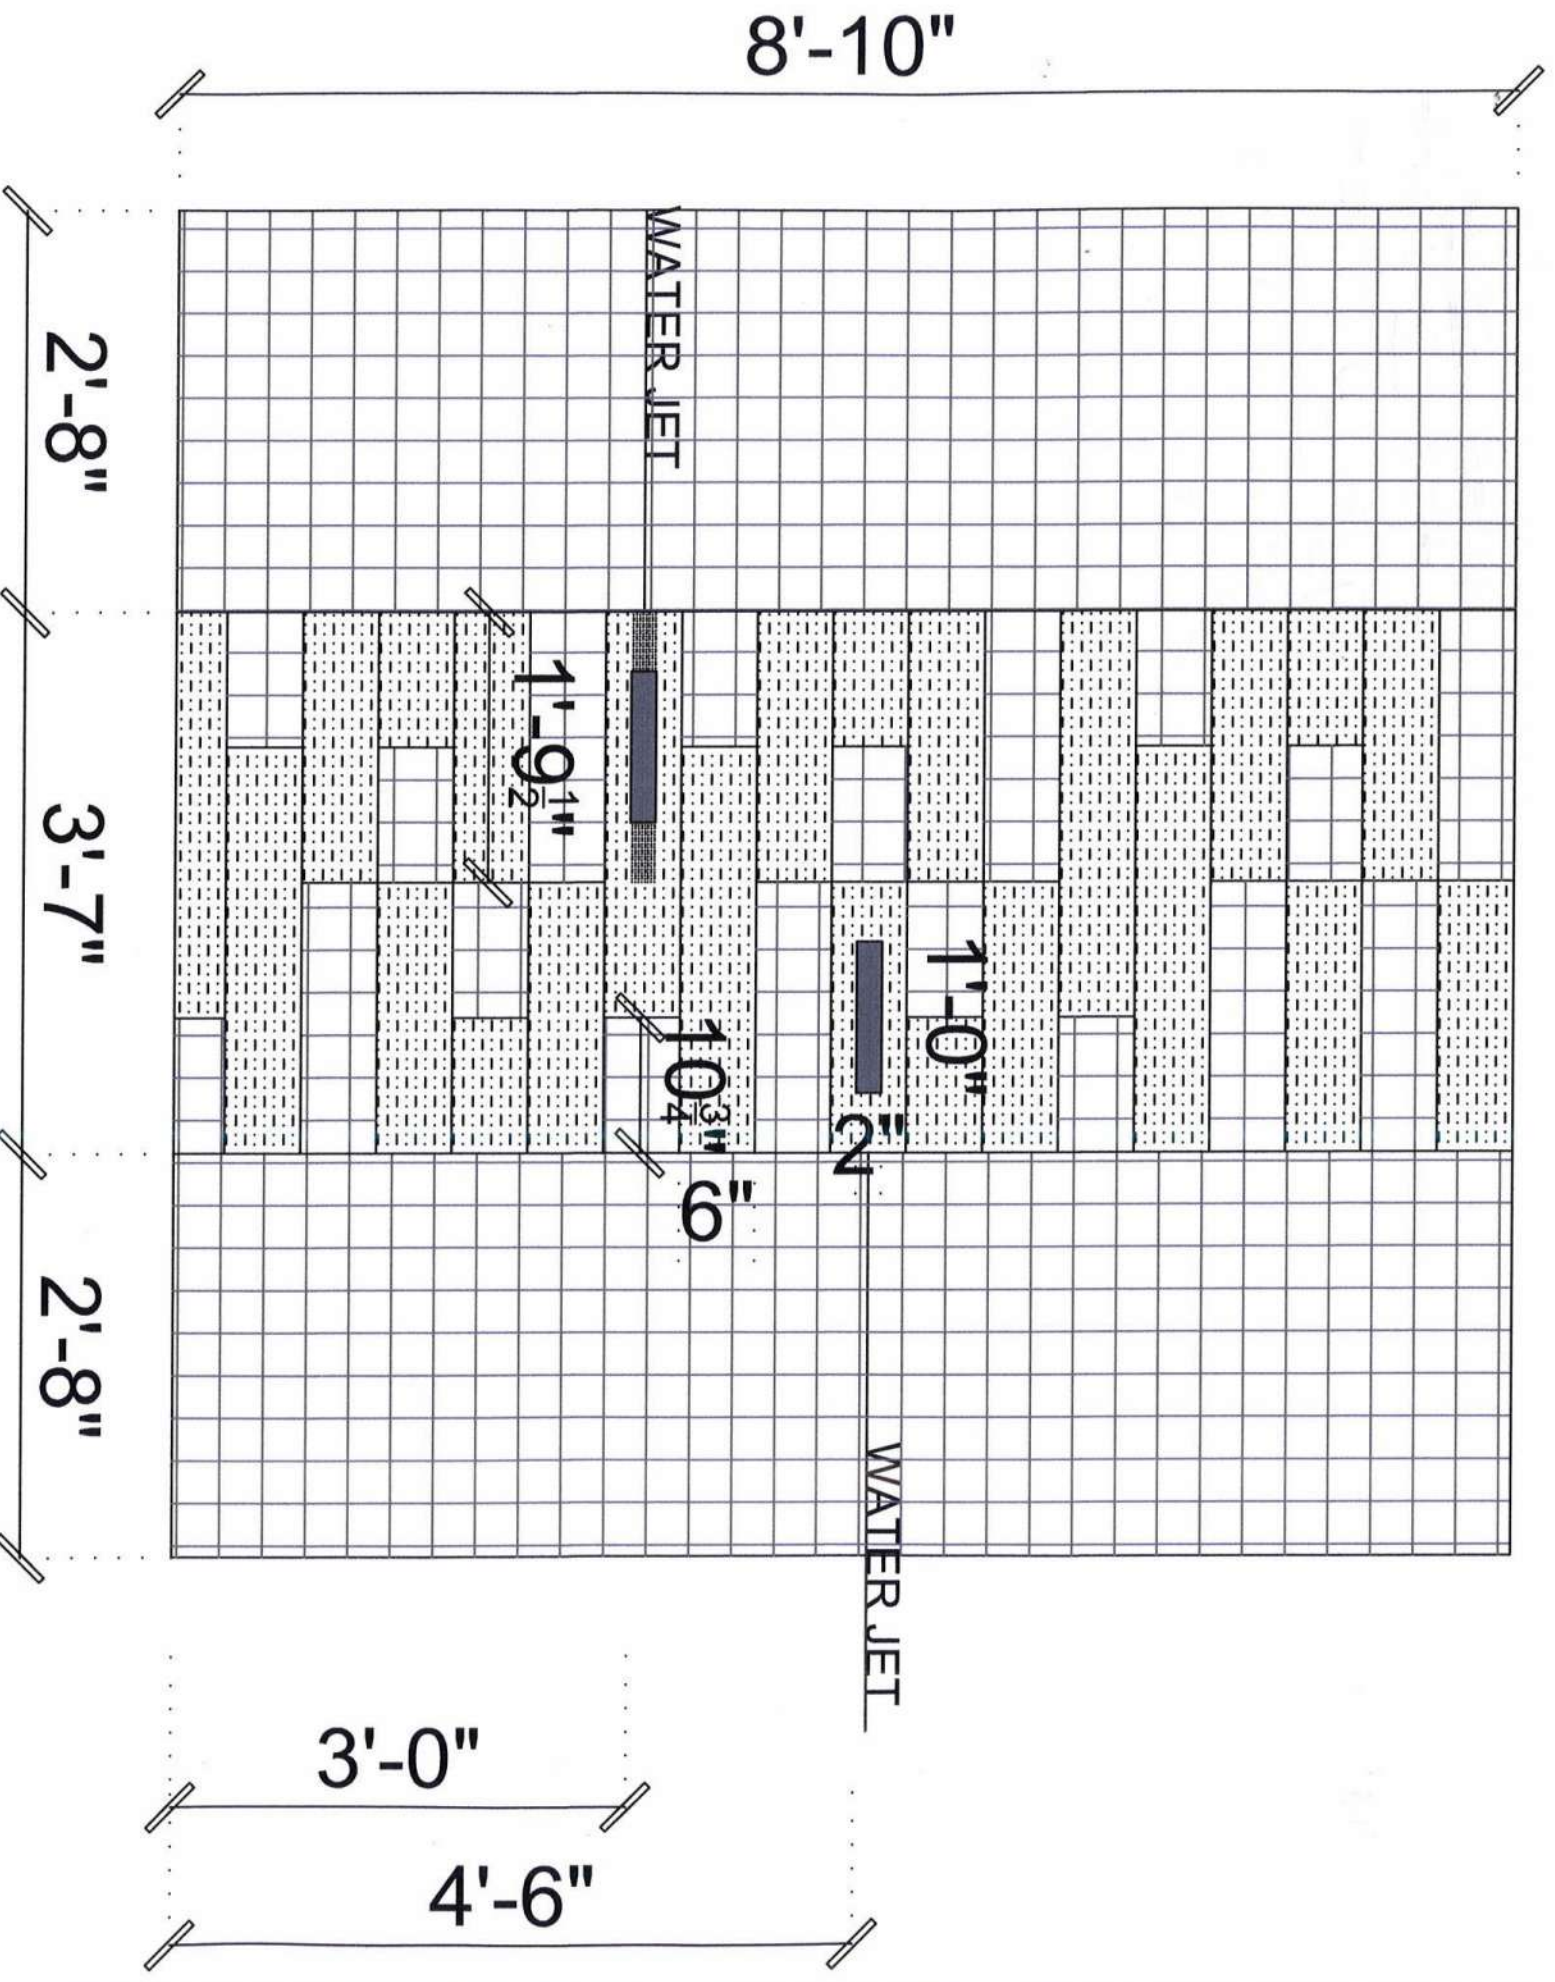

LIGHT TILES

DARK TILES

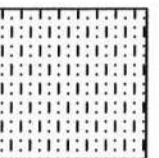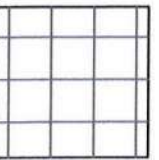

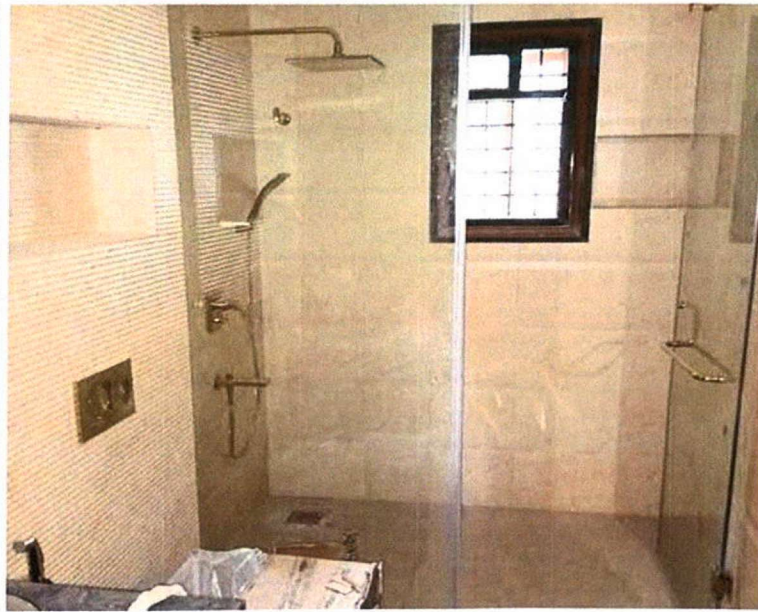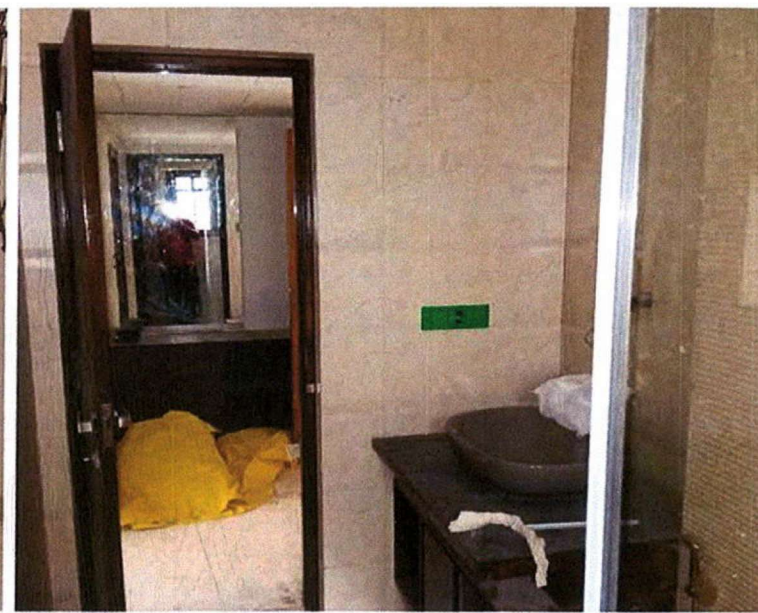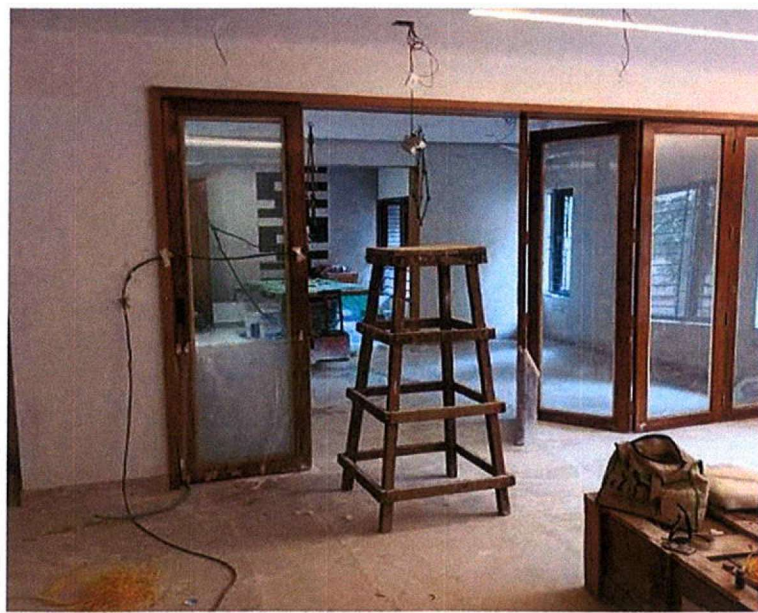


SITE VISIT:-VENUS COLONY,CHENNAI




Handwritten signature in blue ink.



Lakshmi Apartments

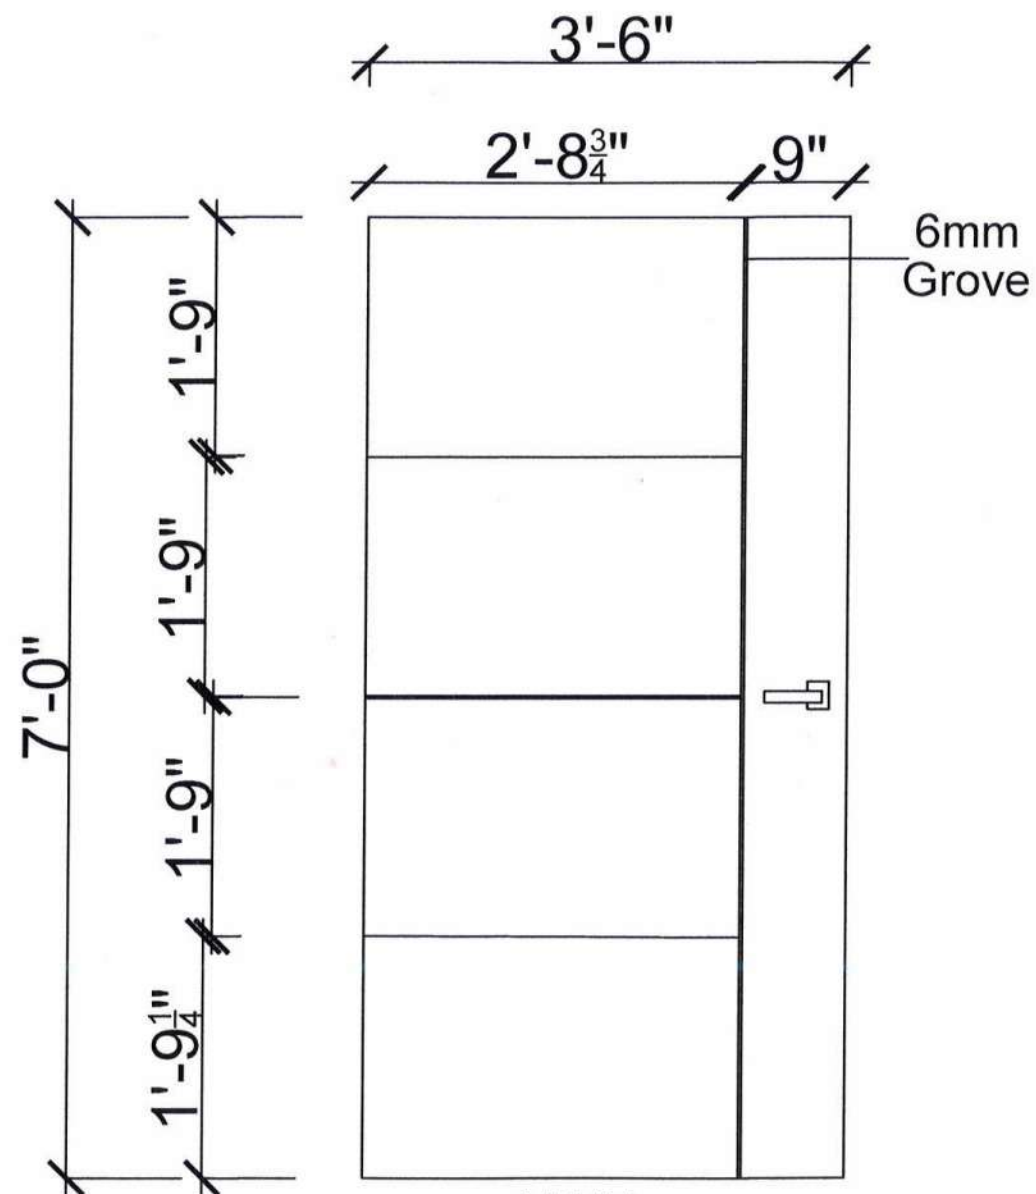

MAIN
DOOR
OPTION
1

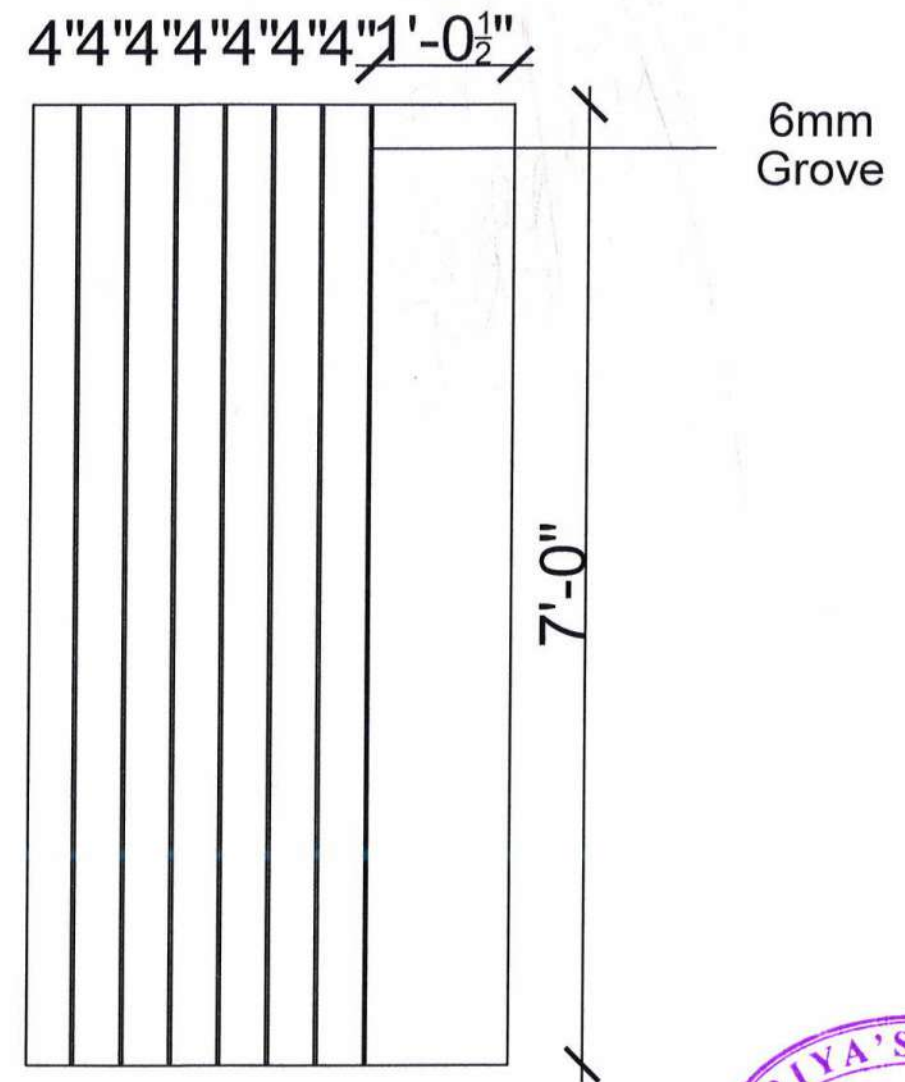

MAIN
DOOR
OPTION
2



P. Priya

20

DESCRIPTIONS:

TITLE :
DOOR DETAIL
DETAIL DRAWING

SITE :
GANDHI ROAD
VELACHERY ,CHENNAI

DRAWN BY: JEFFERSON

SCALE: NTS


DATE: 10-09-22

LOCATION:
-Priya's design/
lakshmi villa/plan


ARCHITECTS

PRIYA'S DESIGN

No:2-A, LYN PEREIRA STREET, SANTHOME, CHENNAI - 04
PHONE : 91-44-2495 0355; 91-98407 35348
E-MAIL : priyalourduraj@gmail.com

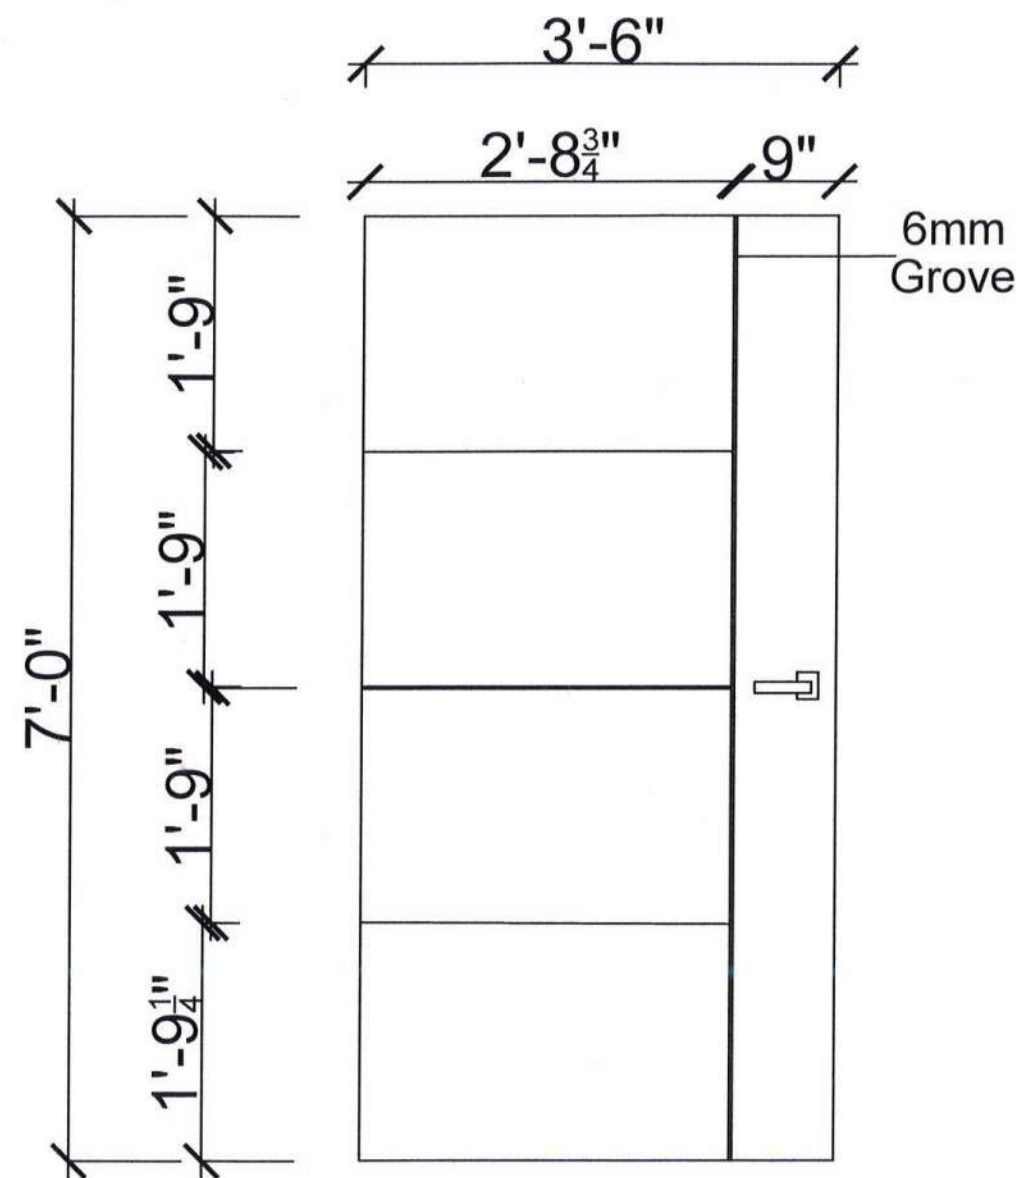

MAIN
DOOR

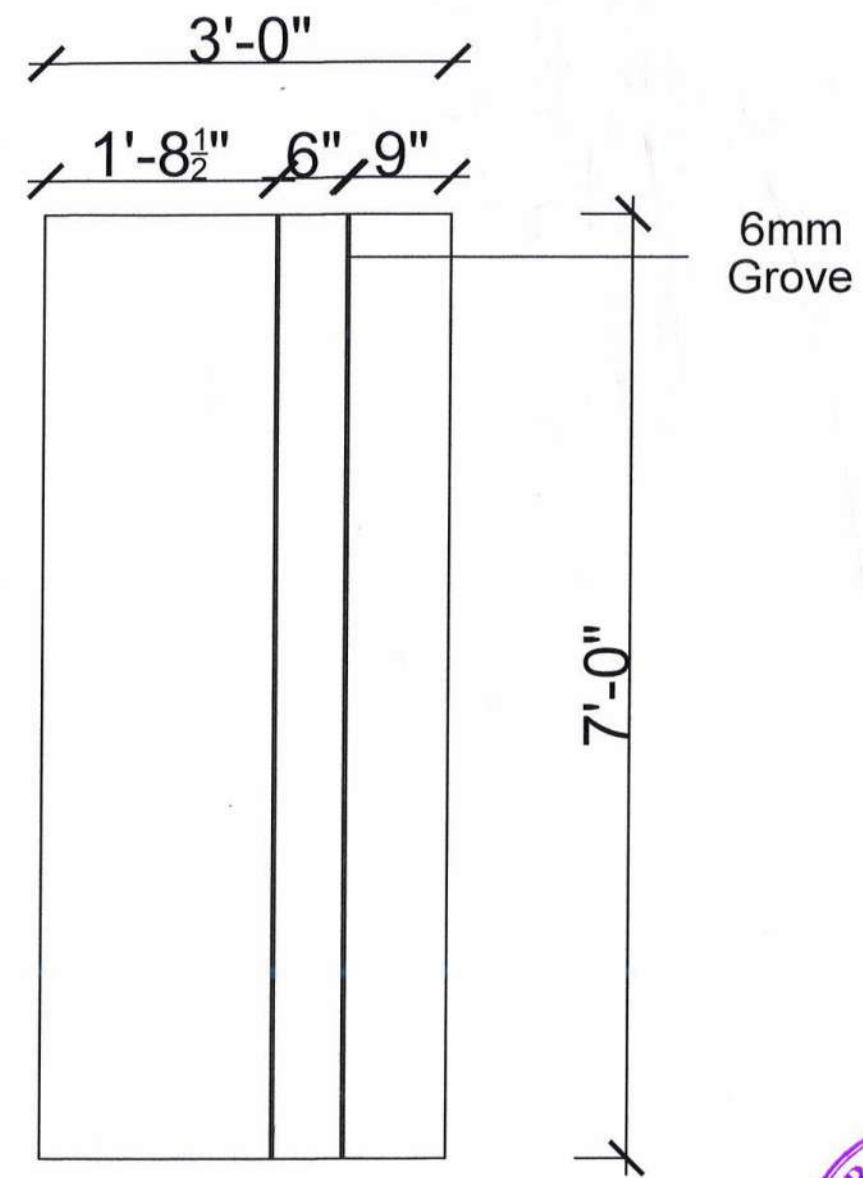

OTHER
DOORS



P. P.

21

DESCRIPTIONS:

TITLE :
DOOR DETAIL
DETAIL DRAWING

SITE :
GANDHI ROAD
VELACHERY ,CHENNAI

DRAWN BY: JEFFERSON

SCALE: NTS


DATE: 10-09-22

LOCATION:
-Priya's design/
lakshmi villa/plan

ARCHITECTS

PRIYA'S DESIGN

No:2-A, LYN PEREIRA STREET, SANTHOME, CHENNAI - 04
PHONE : 91-44-2495 0355; 91-98407 35348
E-MAIL : priyalourduraj@gmail.com

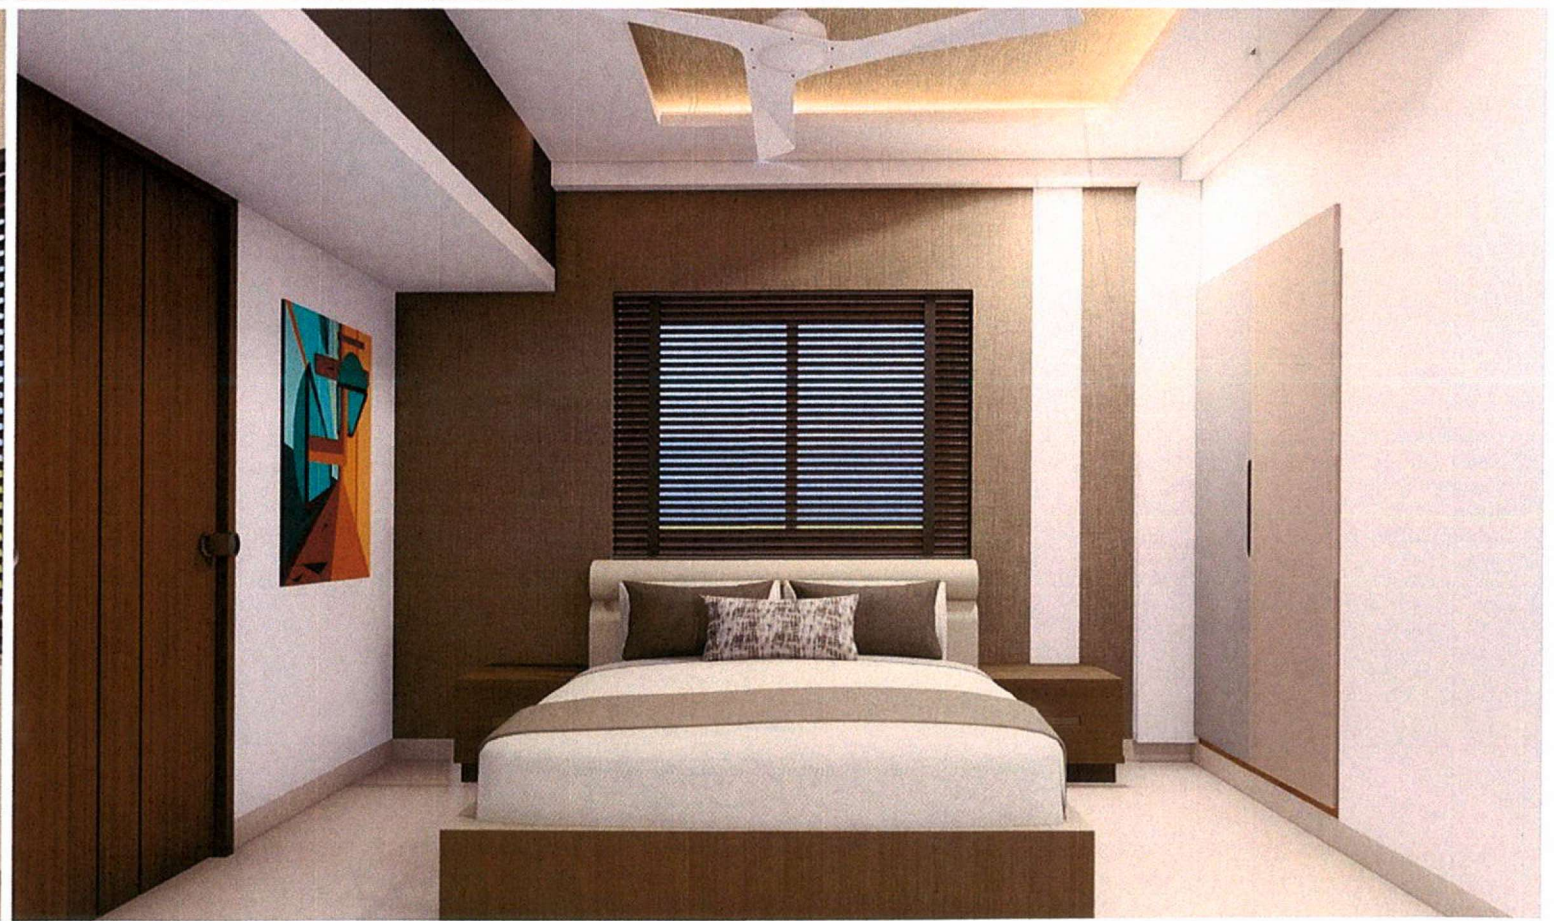

LAKSHMI APARTMENTS, CHENNAI



P. Priya



LAKSHMI APARTMENTS, CHENNAI








Handwritten signature



SITE VISIT:-BOSCO SOFT IT BUILDING,YELEGIRI



P. Priya

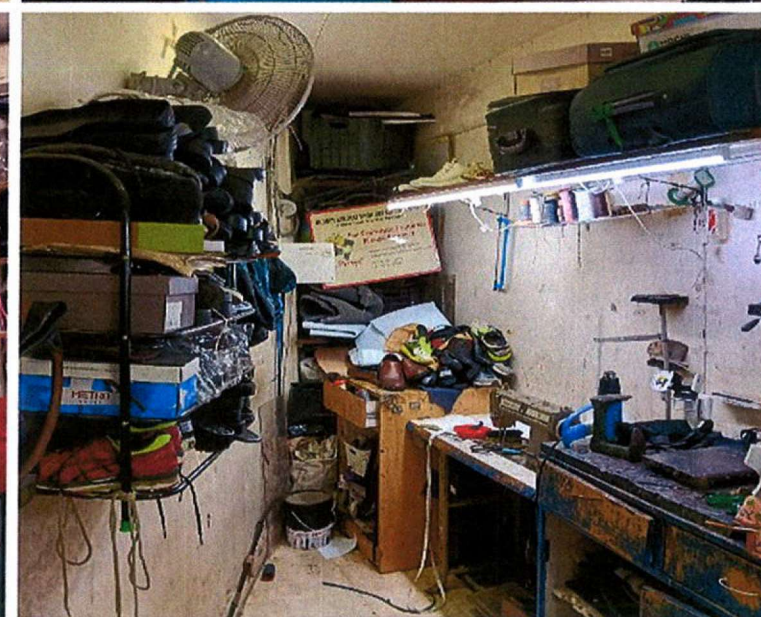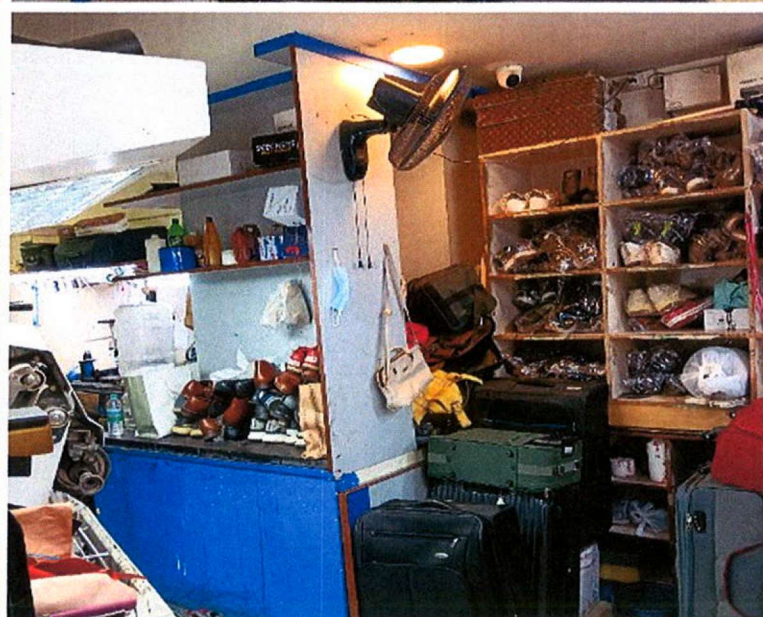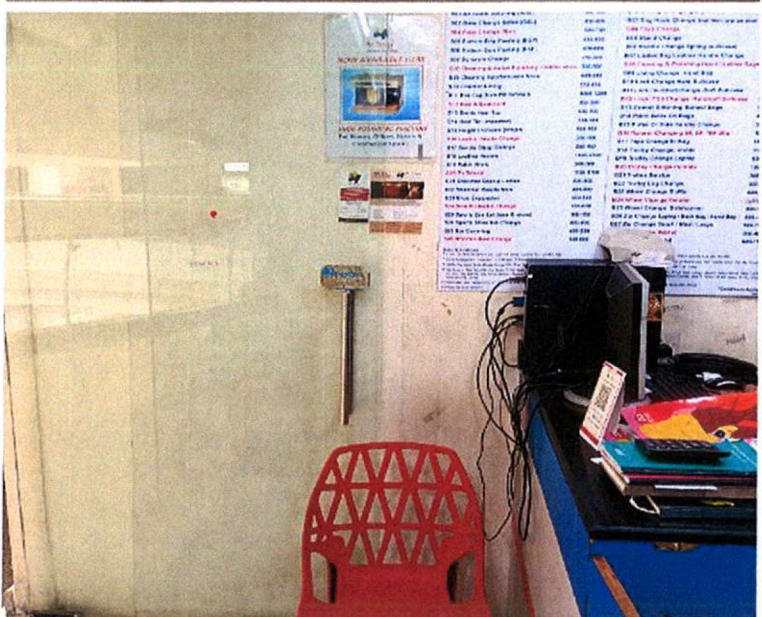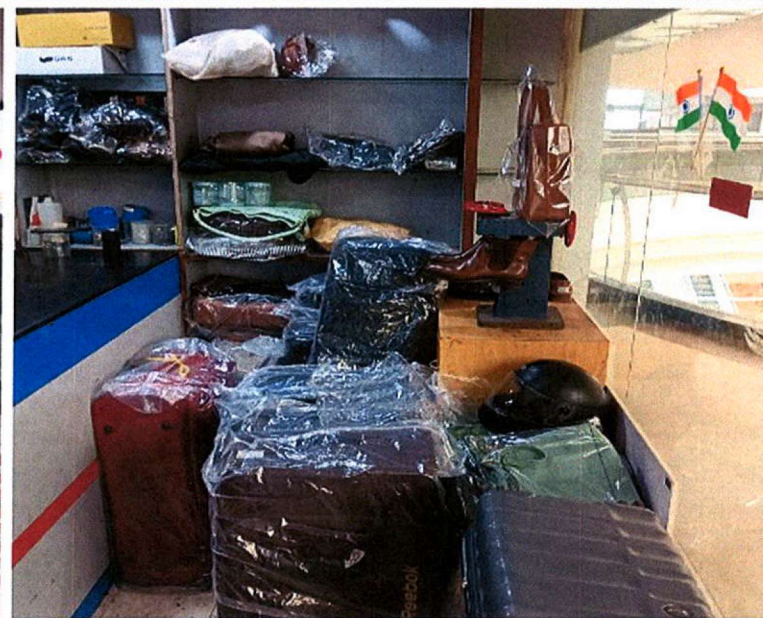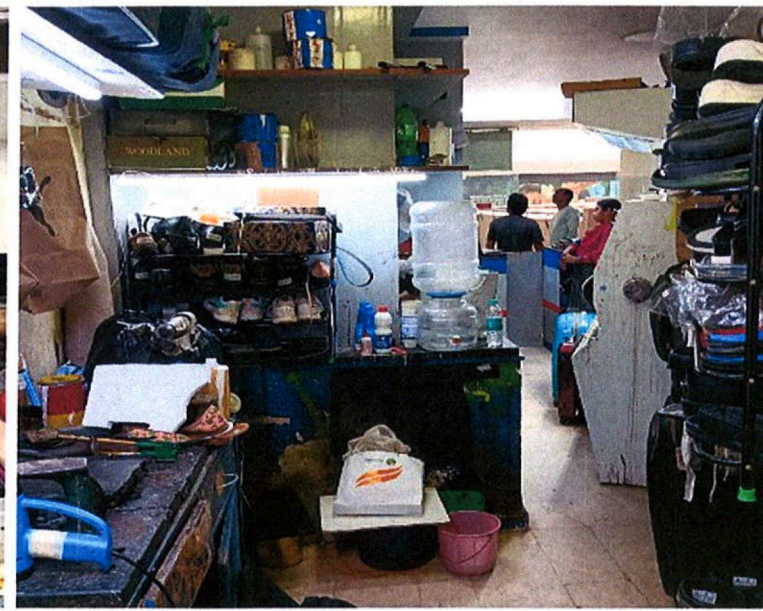

SITE VISIT:-MR.PRONTO,BENGALURU



P. Pr