



SATHYABAMA

INSTITUTE OF SCIENCE AND TECHNOLOGY

(DEEMED TO BE UNIVERSITY)

Accredited with "A" grade by NAAC | 12B Status by UGC | Approved by AICTE

Jeppiaar Nagar, Rajiv Gandhi Salai, Chennai – 600 119

www.sathyabama.ac.in

SCHOOL OF BUILDING AND ENVIRONMENT

DEPARTMENT OF ARCHITECTURE

PRACTICAL TRAINING PORTFOLIO (SAR4063)

DEC 2022

Name of the Student : **KARTHIKEYAN M**

Batch : **2019 - 2024**

Reg No. : **39210036**

Semester : **VII**



SATHYABAMA

INSTITUTE OF SCIENCE AND TECHNOLOGY
(DEEMED TO BE UNIVERSITY)

Accredited with "A" grade by NAAC | 12B Status by UGC | Approved by AICTE

Jeppiaar Nagar, Rajiv Gandhi Salai, Chennai – 600 119

www.sathyabama.ac.in

SCHOOL OF BUILDING AND
ENVIRONMENT DEPARTMENT OF
ARCHITECTURE

VIVA-VOCE EXAMINATION

This is to certify that the practical training SAR 4063 is the work of **KARTHIKEYAN M** who had undergone training in **INCEPT ARCHITECTS** and has been monitored by the continuous assessment during JUNE 2022 to NOVEMBER 2022.

Dr. Devyani Gangopadhyay
DEAN

Submitted for Viva voce Examination held on 13/12/2022

Internal Examiner

External Examiner



SATHYABAMA

INSTITUTE OF SCIENCE AND TECHNOLOGY
(DEEMED TO BE UNIVERSITY)

Accredited with "A" grade by NAAC | 12B Status by UGC | Approved by AICTE

Jeppiaar Nagar, Rajiv Gandhi Salai, Chennai – 600 119


www.sathyabama.ac.in

DECLARATION

I, **KARTHIKEYAN M**, by declaring that the Training Report **JUNE 2022 to NOVEMBER 2022** done by me under the guidance of **Ar.SRINIVASA KANDUR** is submitted in partial fulfillment of the requirements for the completion of a practical training session.

DATE : 13.12.22

PLACE : CHENNAI

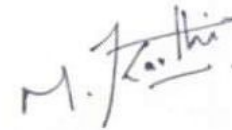

SIGNATURE OF CANDIDATE

ACKNOWLEDGEMENT

I am pleased to acknowledge my sincere thanks to the Board **of Management of SATHYABAMA** for their kind encouragement in doing this practical training and for completing it successfully. I am grateful to them.

I convey my thanks to **Dr. Devyani Gangopadhyay**, Dean, School of Building and Environment and **Ar.Sarath Chandra Kanth**, Design Chair, Department of Architecture for having been a constant source of support and encouragement.

I wish to express my thanks to all Teaching and Non-teaching staff members of the Department who were helpful in many ways for the completion of the project.

I also wish to thank **Ar.SRINIVASA KANDUR**, for the experience of interning at their firm.

JOINING LETTER



www.incept.in

393, 5th Cross, 6th Main,
JP Nagar 7th Phase,
RBI Layout
Bangalore - 560078
Ph.9845325989
email- srinivas@incept.in

INTERNSHIP JOINING LETTER

To,

Karthikeyan.M
7th semester,
(39210036)
Sathyabama institute of science and technology

June 01, 2022

Dear Mr.Karthikeyan.M

We are pleased to confirm our offer to you for the position of Architectural intern.

We look forward to your valuable contributions and wish you all the very best for a rewarding career with Incept Architects.

Please sign the duplicate copy of this letter for our records.

Shall you require any assistance or information, please feel free to contact us.

Your joining date will be 06th of June 2022 and the duration of internship will be 6 months from the date of joining.

For Incept Architects,

A handwritten signature in black ink that reads 'Srinivasa.k.s.' with a stylized flourish at the end.

Srinivasa.k.s.
Principal architect
(Coa no – CA/2003/31404)

MONTHLY REPORT


SATHYABAMA
 INSTITUTE OF SCIENCE AND TECHNOLOGY
 (DEEMED TO BE UNIVERSITY)
 Accredited "A" Grade by NAAC | 12B Status by UGC | Approved by AICTE
 www.sathyabama.ac.in

DEPARTMENT OF ARCHITECTURE

PROFESSIONAL PRACTICAL TRAINING REPORT 2022

(Continuous progress report of the trainee architect for the period of One month in the office to be submitted to HOD by the Trainee in Charge of the Organization)

1. Name of the office / organization : Incept Architects

2. Address & Contact Number : #393, 5th Cross, RBJ Layout, Bangalore - 78

3. Name of the student : M. KARTHIKEYAN

4. Duration : From 06-06-2022 To 30-06-2022

5. Total No. of days : 24

6. Evaluation of Performance criteria shall be on

* Note: Kindly grade the student as per his/her overall performance in the office during the assessment month which will be converted to the allotted 90 marks by the department.


Description of works	Excellent	Good	Fair	Poor	NA
Understanding of office culture	✓				
Participation in the office	✓				
Reading of drawings	✓				
Presentation Techniques	✓				
Model making works	✓				
Understanding of construction details	✓				
Drafting Skills (Manual / Computer)	✓				
Site Supervision / Discussion with clients	✓				
Adherence to Time schedule	✓				
Other computer skills	✓				
File and Office Maintenance	✓				
Coordination with other consultants	✓				✓
Overall Grading*	A				

[A - 9.0, B - 8.0, C - 7.0, D - 6.0, E - 5.0]


SATHYABAMA
 INSTITUTE OF SCIENCE AND TECHNOLOGY
 (DEEMED TO BE UNIVERSITY)
 Accredited "A" Grade by NAAC | 12B Status by UGC | Approved by AICTE
 www.sathyabama.ac.in

7. Any other Remarks : Hard working & dedicated.

8. Signature of the:
Head of the Office / Organization
(With Seal)

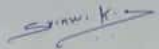


MONTHLY REPORT


SATHYABAMA
INSTITUTE OF SCIENCE AND TECHNOLOGY
(DEEMED TO BE UNIVERSITY)
Accredited "A" Grade by NAAC | 12B Status by UGC | Approved by AICTE
www.sathyabama.ac.in

DEPARTMENT OF ARCHITECTURE

PROFESSIONAL PRACTICAL TRAINING REPORT 2022

(Continuous progress report of the trainee architect for the period of One month in the office to submitted to HOD by the Trainee in Charge of the Organization)

1. Name of the office / organization : Incept architects
2. Address & Contact Number : # 393, 5th cross, RBI Layout, Bangalore-76
3. Name of the student : M. KARTHIKEYAN
4. Duration : From 01-07-2022 To 31-07-2022
5. Total No. of days : 26

6. Evaluation of Performance criteria shall be on

* Note: Kindly grade the student as per his/her overall performance in the office, during the assessment month which will be converted to the allotted 80 marks by the department.

Description of works	Excellent	Good	Fair	Poor	NA
Understanding of office culture	✓				
Participation in the office	✓				
Reading of drawings	✓				
Presentation Techniques	✓				
Model making works	✓				
Understanding of construction details	✓				
Drafting Skills (Manual / Computer)	✓				
Site Supervision / Discussion with clients	✓				
Adherence to Time schedule	✓				
Other computer skills	✓				
File and Office Maintenance	✓				
Coordination with other consultants	✓				


Overall Grading* : A

(A - 90, B - 80, C - 70, D - 60, E - 50)


SATHYABAMA
INSTITUTE OF SCIENCE AND TECHNOLOGY
(DEEMED TO BE UNIVERSITY)
Accredited "A" Grade by NAAC | 12B Status by UGC | Approved by AICTE
www.sathyabama.ac.in

7. Any other Remarks : Hard working & dedicated.

8. Signature of the Head of the Office / Organization (With Seal)

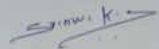


MONTHLY REPORT


SATHYABAMA
INSTITUTE OF SCIENCE AND TECHNOLOGY
(DEEMED TO BE UNIVERSITY)
Accredited "A" Grade by NAAC | 12B Status by UGC | Approved by AICTE
www.sathyabama.ac.in

DEPARTMENT OF ARCHITECTURE

PROFESSIONAL PRACTICAL TRAINING REPORT 2022

(Continuous progress report of the trainee architect for the period of One month in the office to submitted to HOD by the Trainee in Charge of the Organization)

1. Name of the office / organization : Incept architects
2. Address & Contact Number : #393, 5th cross, RBI Layout, Bangalore-78
3. Name of the student : M. KARTHIKEYAN
4. Duration : From 01-08-2022 To 31-08-2022
5. Total No. of days : 27

6. Evaluation of Performance criteria shall be on:
* Note: Kindly grade the student as per his/her overall performance in the office during the assessment month which will be converted to the allotted 50 marks by the department.


Description of works	Excellent	Good	Fair	Poor	NA
Understanding of office culture	✓				
Participation in the office	✓				
Reading of drawings	✓				
Presentation Techniques	✓				
Model making works	✓				
Understanding of construction details	✓				
Drafting Skills (Manual / Computer)	✓				
Site Supervision / Discussion with clients	—				—
Adherence to Time schedule	✓				
Other computer skills	✓				
File and Office Maintenance	✓				
Coordination with other consultants	—				
Overall Grading*	A				

[A - 9.0, B - 8.0, C - 7.0, D - 6.0, E - 5.0]


SATHYABAMA
INSTITUTE OF SCIENCE AND TECHNOLOGY
(DEEMED TO BE UNIVERSITY)
Accredited "A" Grade by NAAC | 12B Status by UGC | Approved by AICTE
www.sathyabama.ac.in

7. Any other Remarks : Hard working & dedicated.

8. Signature of the:
Head of the Office
/ Organization
(With Seal)

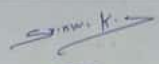


CONSOLIDATED CERTIFICATE



393, 5th Cross, 6th Main,
JP Nagar 7th Phase,
RBI Layout,
Bangalore - 560078
Ph 9845325989
email- srinivas@incept.in

November 05, 2022

Subject: **CERTIFICATE FOR COMPLETION OF INTERNSHIP.**

This is to certify that **Mr.Karthikeyan.M** a student of 7th Semester, 4th year B.Arch. from Sathyabama institute of science and technology, Chennai, was practicing in our firm as Intern from 06th June 2022 to 05th November 2022 for B arch Internship programme.

During his tenure he was involved in preparation of presentation, working drawings and interior Details, 3d renders for our various residential / commercial projects. Along with site visits at various stages.

His conduct was very good and professional and was dedicated to work during this period.

We wish him all the best for his future endeavour's.

For Incept Architects,



Srinivas.k.s.

Principal architect

(Coo no - CA/2003/31404)



Table of Contents (Work done during training period)

S.No.	Work done
Week 1	Working Drawings for Ashok Residence, Site Visit of Three zero PG, Design of Three Zero PG, , Wood quantity Calculations for Ramu's Residence
Week 2	Design of Mr. Shanmukha Patil's Residence, BOQ for Ramu's Residence.
Week 3	Kamakshappa Elevation, Balachandra Interior.
Week 4	Balachandra Interior, Working drawings for Archana's Residency
Week 5	Elevation Design of Archana's Residency, Working drawings for Archana's Residency
Week 6	Sirivana Layout Planning, Individual Blocks planning.
Week 7	Photoshop Render of the Master Plan and other individual blocks, Sketchup Model of Individual Blocks, Revision of Master Plan, vinay residence elevation render
Week 8	Sirivana Layout Renders, Site visit for Three Zero PG, Elevation of Three Zero PG, Interior of Three Zero PG.
Week 9	Srinivasa Elevation re design, Elevation of Three zero PG
Week 10	Balachandra interiors- Wardrobe details of Different rooms
Week 11	Section of sheshan project , Updating Wardrobe details drawings in autocad for Balachandra project, site visit to Balachandra house, Interiors of Sheshan Project
Week 12	Guru Prasanna Plan drafting, Working Drawings for modified Ramu's Plan, Video Walk Through of Sirivana Layout, Kitchen dwg of Three zero PG, Pooja space design for Ramu's Residence
Week 13	Pooja Space design of Ramu's Residence, Sirivana Layout Walkthrough video, Balachandra False ceiling, 2D Auto Cad Elevation of Vinay residence
Week 14	Interiors of Vinay's Residence Kid's Room , Adarsh Floor Plans, Sirivana Layout Walkthrough video.
Week 15	Vinay Interiors- Pooja Courtyard, Living, Vinay Interior video Walkthrough.
Week 16	Vinay Walkthrough, Ajay Goyal Side elevation, Vinay Residence Dining
Week 17	Photoshop Renders of Ravi Kumar Plans, Sheshan Dining French door detailing , Balachandra living low wall, Balachandra TV Unit Design, Srinivasa Elevation Changes

Srinivasa . K . S

INTERNSHIP

PORTFOLIO

KARTHIKEYAN.M

39210036

TABLE OF CONTENTS


CHAPTER NO	TITLE	PAGE NO
1.1	ABOUT THE FIRM	3
1.2	RAMU'S RESIDENCE	4-9
1.3	BALACHANDRA'S RESIDENCE	10-19
1.4	VINAY'S RESIDENCE	20-24
1.5	SHESHAN'S RESIDENCE	25-29
1.6	ARCHANA'S RESIDENCE	30-32
1.7	SIRIVANA FARMLAND	33-35

Incept architects incorporated in the year 2005 at Bangalore is a multi disciplinary Architecture & Interior Design consulting firm headed by Srinivasa kandur.

Srinivasa kandur graduated in Bachelor of Architecture from BMS College, Bangalore University and is a registered architect from Council of Architecture, New Delhi & Licensed architect of BBMP, Bangalore, and has over 10 years of professional experience in wide range of projects such as Mixed use development, Commercial, Retail, Residential development to Interiors. The firm has distinguished itself with an ability to generate creative solutions to the design problems. The firm specializes in quality Architectural and Interior projects for commercial, offices, residential and other nature.

Incept is committed to Design excellence. aims at providing it's client with innovative and site responsive design solutions which conform to the Physical, Social, Cultural and Budgetary Parameters.



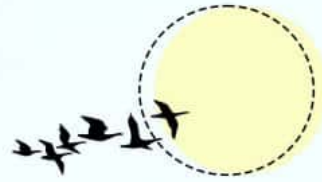

01

RESIDENTIAL PROJECT :


CLIENT: Mr. Ramu

LOCATION : Ramanashree Resort, Bangalore


AREA : 4000 sq ft

ARCHITECT : INCEPT ARCHITECTS

Modern contemporary house with unique facade design. Extensive use of natural light and open floor plan to embrace outdoor space with a flexible layout to adapt changes in family needs.

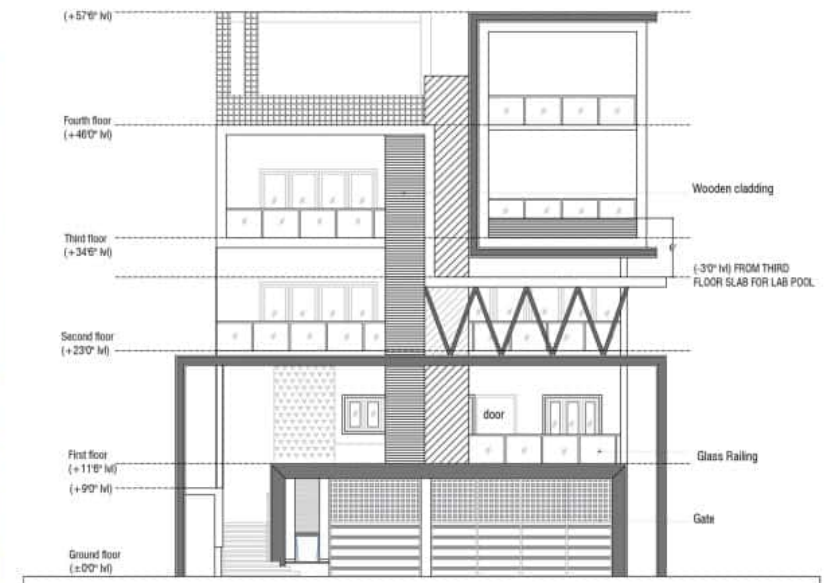


FRONT ELEVATION

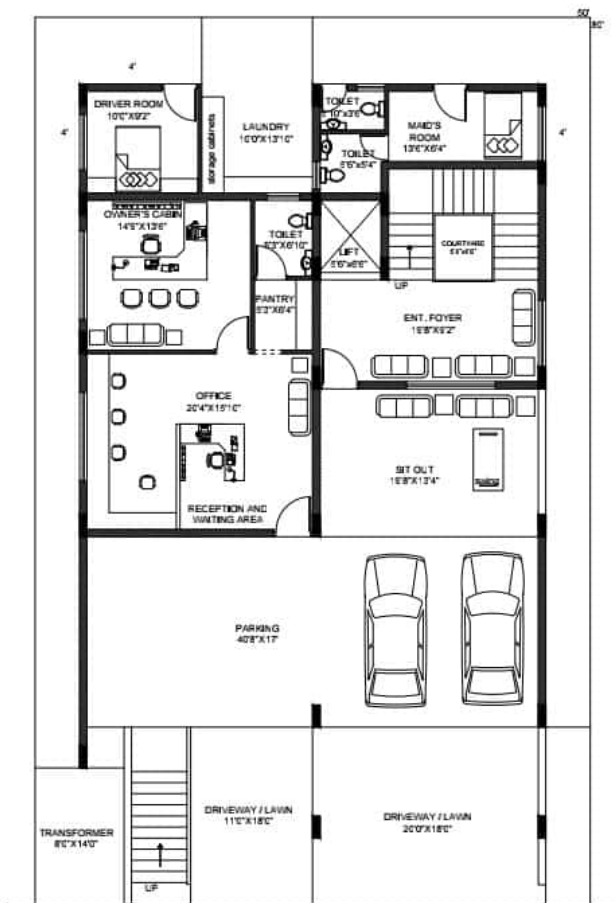


ROAD

PROPOSED GROUND FLOOR PLAN

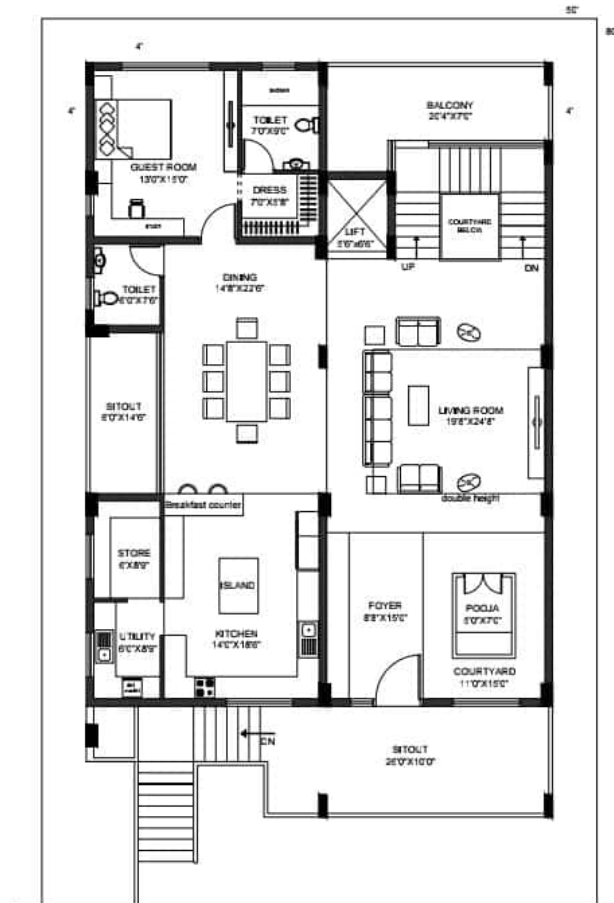

ROAD

PROPOSED FIRST FLOOR PLAN

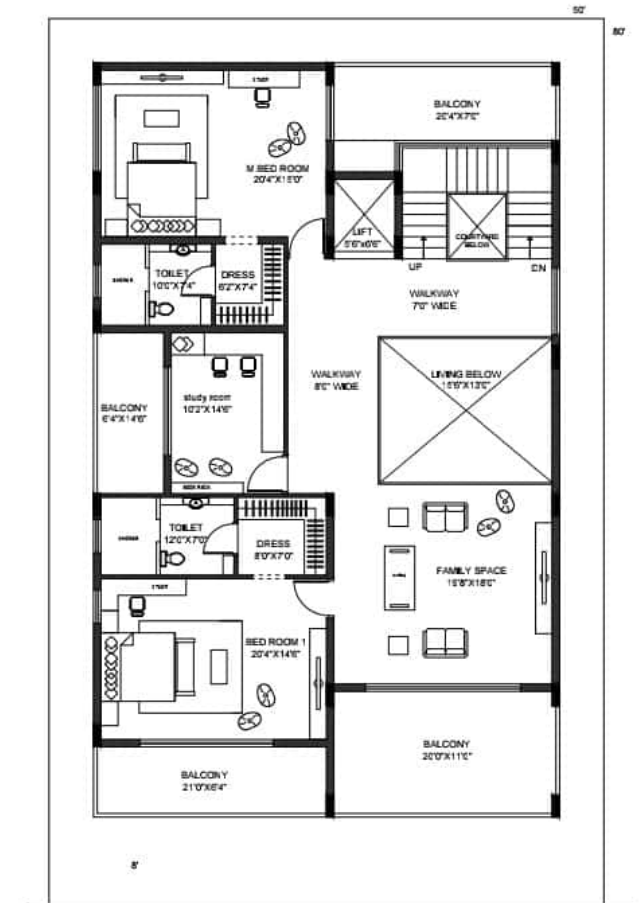

ROAD

PROPOSED SECOND FLOOR PLAN

SCHEME PRESENTATION

Srinivas K.

AREA STATEMENT

SITE AREA: 4000 sqft

BUILT UP AREA:

GROUND FLOOR : 3100 Sft.

FIRST FLOOR : 3100 Sft.

SECOND FLOOR : 3100 Sft.

PROJECT

PROPOSED RESIDENCE
FOR Mr.Ramu AT
Ramanashree resort,
BANGLORE

ARCHITECTS

INCEPT

SRINIVAS
#393, 5th CROSS,
6th MAIN, RBI LAYOUT
J.P.NAGAR 7th PHASE
BANGALORE -560078
MOBILE. - 9845325989
MAIL - incept@rediffmail.com

DATE

20.10.2022

DRG NO

DRAWN


KARTHIKEYAN

AR-PL-01


SCALE

NTS



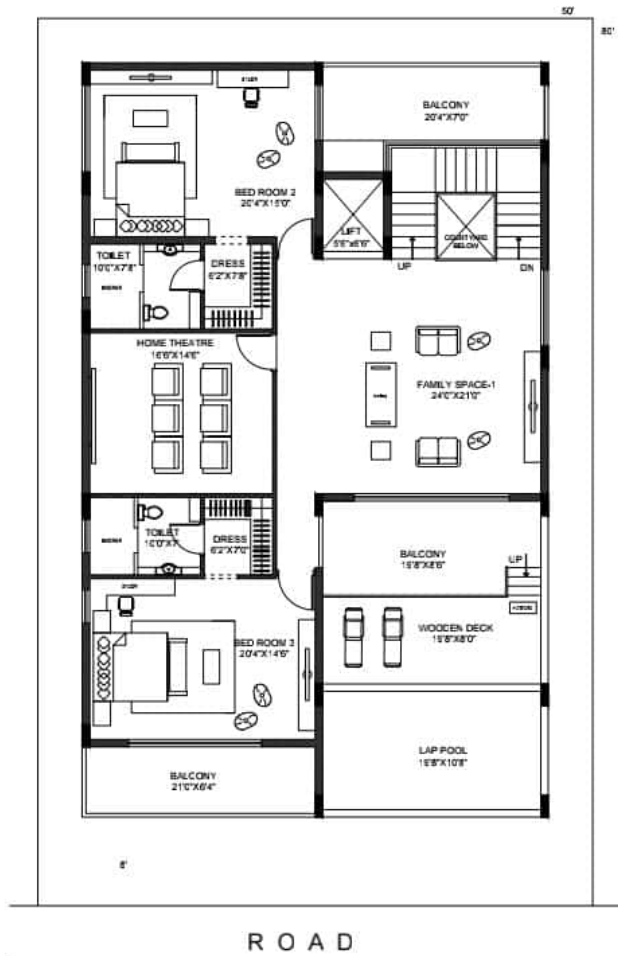

PROPOSED THIRD FLOOR PLAN

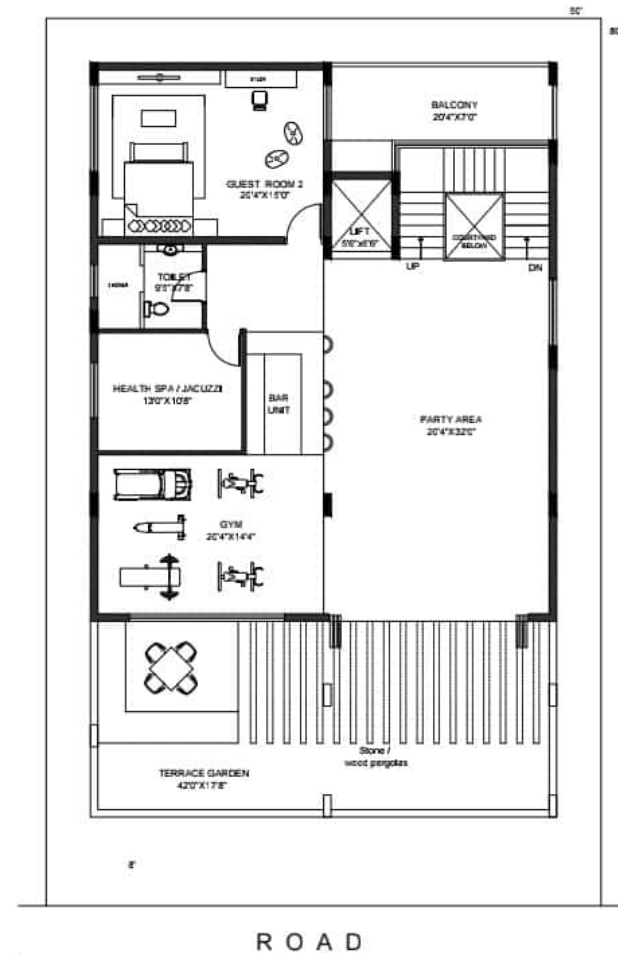

PROPOSED TERRACE FLOOR PLAN

SCHEME PRESENTATION

Srinivas K.


AREA STATEMENT
SITE AREA: 4000 sqft
BUILT UP AREA:
THRD FLOOR : 3100 Sft.
TERRACE FLOOR : 3100 Sft.

PROJECT
PROPOSED RESIDENCE
FOR Mr.Ramu AT
Ramanashree resort,
BANGLORE

ARCHITECTS
INCEPT


SRINIVAS
#393, 5th CROSS,
6th MAIN, RBI LAYOUT
J.P.NAGAR 7th PHASE
BANGALORE -560078
MOBILE - 9845325989
MAIL - incept@rediffmail.com

DATE	20.10.2022	DRG NO
DRAWN	KARTHIKEYAN	AR-PL-01
SCALE	NTS	

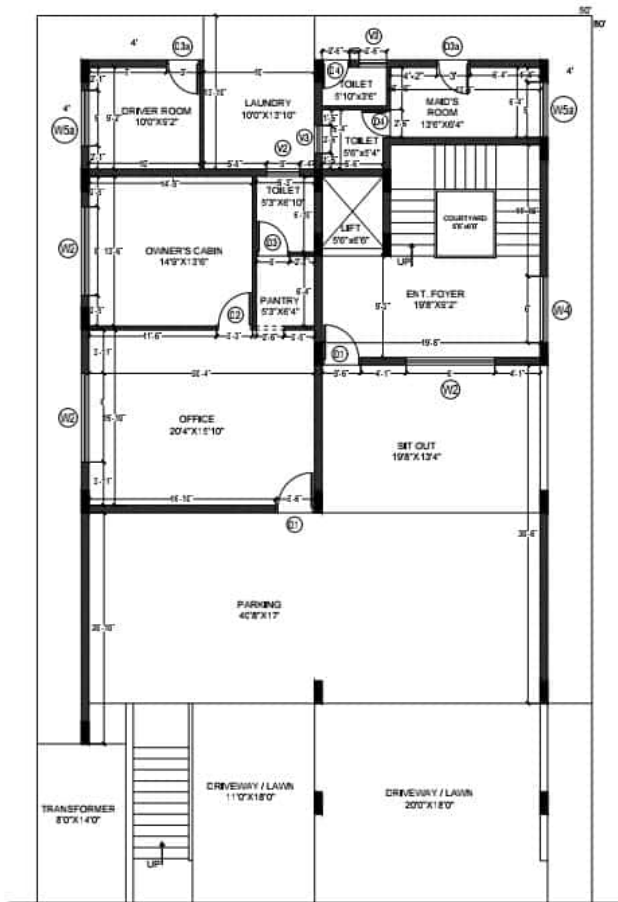


ROAD

PROPOSED GROUND FLOOR PLAN
WORKING DRAWING

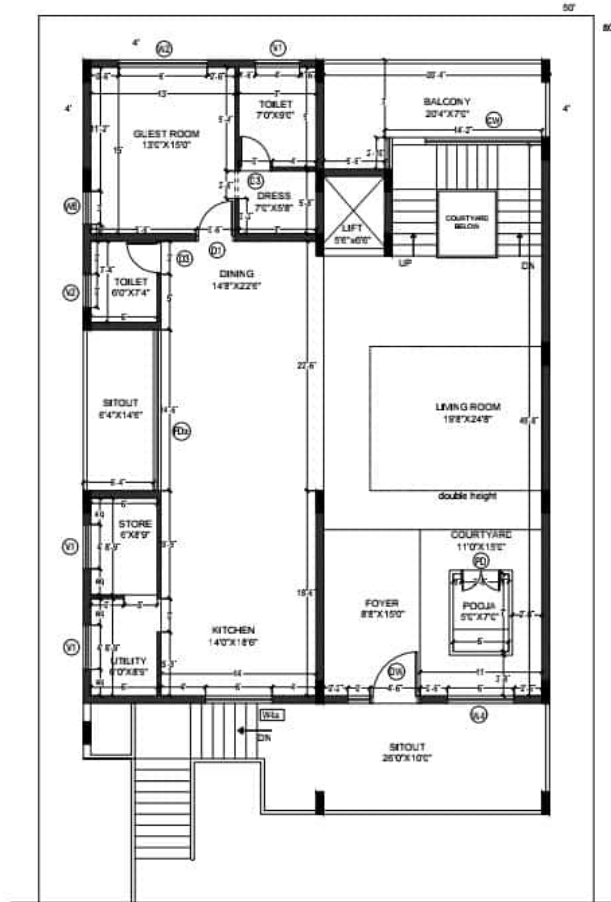

ROAD

PROPOSED FIRST FLOOR PLAN
WORKING DRAWING

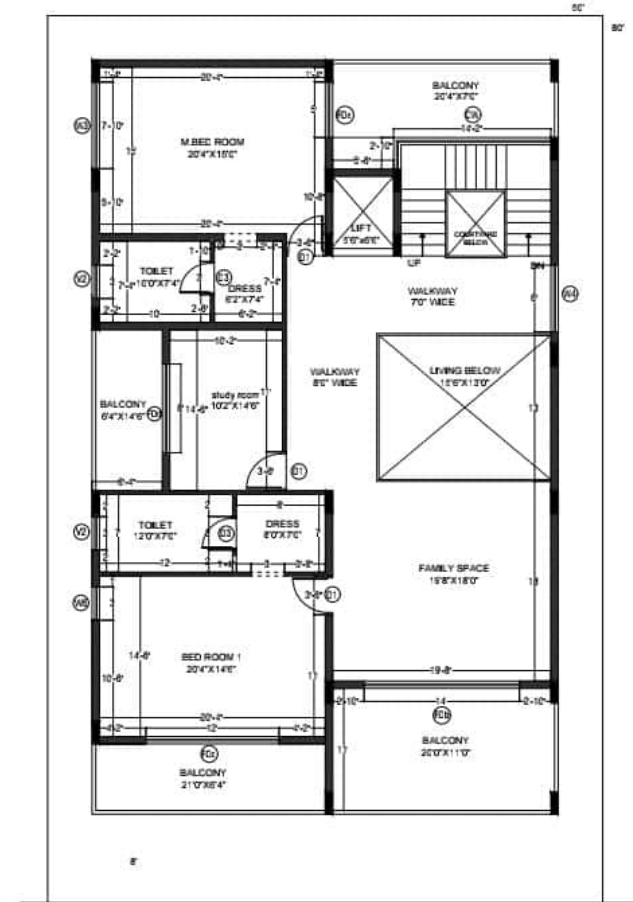

ROAD

PROPOSED SECOND FLOOR PLAN

TYPE	NO.	SIZE	D4	2	2'6"X7'0"	CW	4	14'2"X6'0"	W5a	2	5'0"X4'0"
DW	1	4'6"X7'0"	PD	1	3'6"X8'0"	W2	3	8'0"X6'0"	W6	4	3'0"X6'0"
D1	12	3'6"X8'0"	FDa	1	14'0"X8'0"	W3	3	7'10"X6'0"	V1	3	4'0"X2'0"
D2	1	3'3"X8'0"	FDc	3	12'0"X8'0"	W4	5	6'0"X6'0"	V2	8	3'0"X2'0"
D3	9	3'0"X8'0"	FDD	1	8'0"X8'0"	W4a	1	6'0"X4'0"	V3	2	2'6"X2'0"
D3a	2	3'0"X7'0"	FDd	3	5'0"X8'0"	W5	1	5'0"X6'0"			

WORKING DRAWING

Srinivas K. S.


AREA STATEMENT
SITE AREA: 4000 sqft
BUILT UP AREA:
GROUND FLOOR : 3100 Sft
FIRST FLOOR : 3100 Sft
SECOND FLOOR : 3100 Sft

PROJECT
PROPOSED RESIDENCE
FOR Mr.Ramu AT
Ramanashree resort,
BANGLORE

ARCHITECTS
INCEPT
SRINIVAS
#393, 5th CROSS,
6th MAIN, RBI LAYOUT
J.P.NAGAR 7th PHASE
BANGALORE - 560078
MOBILE - 9845325989
MAIL - incept@rediffmail.com


DATE	20.10.2022	DRG NO
DRAWN	KARTHIKEYAN	AR-PL-01
SCALE	NTS	



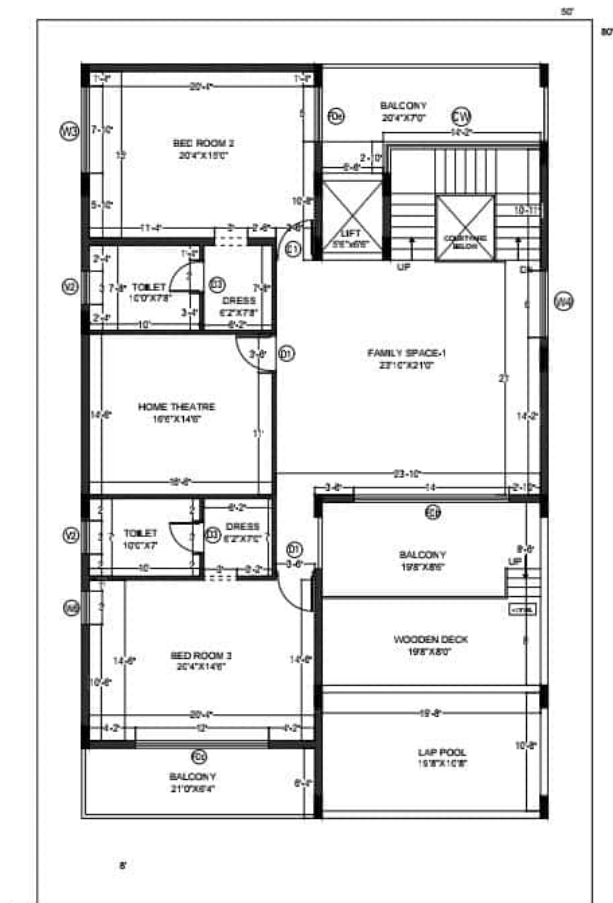

ROAD

PROPOSED THIRD FLOOR PLAN

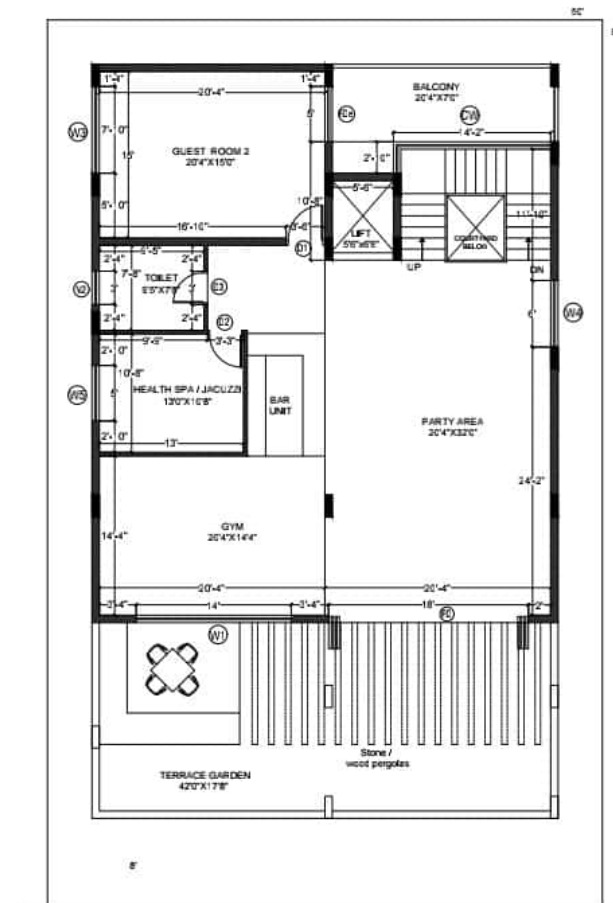

ROAD

PROPOSED FOURTH FLOOR PLAN

TYPE	NO.	SIZE	D4	2	2'6"X7'0"	CW	4	14'2"X6'0"	W5a	2	5'0"X4'0"
DW	1	4'6"X7'0"	PD	1	3'6"X8'0"	W2	3	8'0"X6'0"	W6	4	3'0"X6'0"
		2'0"X7'0"	FDa	1	14'6"X8'0"	W3	3	7'10"X6'0"	V1	3	4'0"X2'0"
D1	12	3'6"X8'0"	FDb	3	14'0"X8'0"	W4	5	6'0"X6'0"	V2	8	3'0"X2'0"
D2	1	3'3"X8'0"	FDc	3	12'0"X8'0"	W4a	1	6'0"X4'0"	V3	2	2'6"X2'0"
D3	9	3'0"X8'0"	FDd	1	8'0"X8'0"	W5	1	5'0"X6'0"			
D3a	2	3'0"X7'0"	FDc	3	5'0"X8'0"						

WORKING DRAWING

Srinivas K.

AREA STATEMENT
SITE AREA: 4000 sqft
BUILT UP AREA:
THIRD FLOOR : 3100 Sft
TERRACE FLOOR : 3100 Sft

PROJECT
PROPOSED RESIDENCE
FOR Mr.Ramu AT
Romanashree resort,
BANGLORE

ARCHITECTS
INCEPT
SRINIVAS
#393, 5th CROSS,
6th MAIN, RBI LAYOUT
J.P.NAGAR 7th PHASE
BANGLORE -560078
MOBILE.- 9845325989
MAIL- incept@rediffmail.com

DATE	20.10.2022	DRG NO	
DRAWN	KARTHIKEYAN	AR-PL-01	
SCALE	NTS		



02

RESIDENTIAL PROJECT :

CLIENT: Mr. Balachandra





LOCATION : Padmanabhanagar, Bangalore

AREA : 3015 sq ft

ARCHITECT : INCEPT ARCHITECTS



The main consideration is to create a pleasant, comfortable environment to live in. unique headboard ideas to add bold style and comfort in bedroom

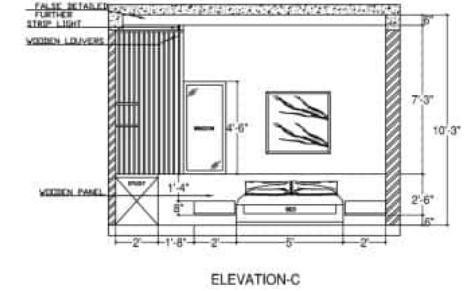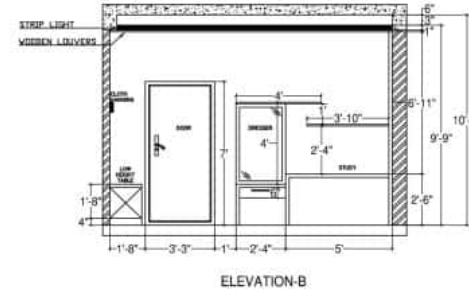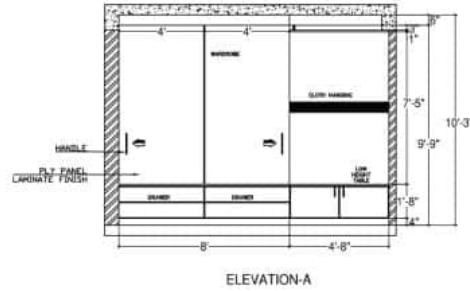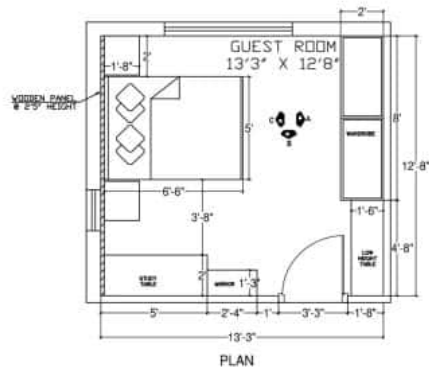

VIEWS :



Task lighting



Ply panel with laminate finish



Elegant groove pattern



Strip lighting in the ceiling

Using a mix of textiles in everything from rugs to window treatments, throw pillows and blankets, bedding and furniture upholstery.

Smooth and warmth








COLOUR PALETTE

GUEST BEDROOM DETAILS

Srinivas K. S.

AREA STATEMENT	PROJECT	ARCHITECTS	DATE	26.08.2022	DRG NO
SITE AREA: 3015 sqft.	PROPOSED APARTMENTS FOR Mr.BALACHANDRA AT BANGLORE	INCEPT SRINIVAS #393, 5th CROSS, 6th MAIN, RBI LAYOUT J.P.NAGAR 7th PHASE BANGALORE -560078 MOBILE:- 9845325989 MAIL:- incept@rediffmail.com	DRAWN	KARTHIKEYAN	AR-BD-01
BUILT UP AREA:			SCALE	NTS	N

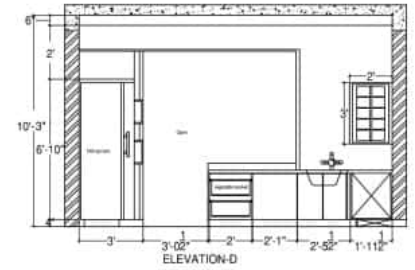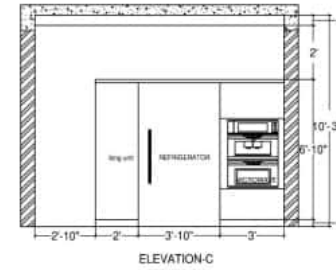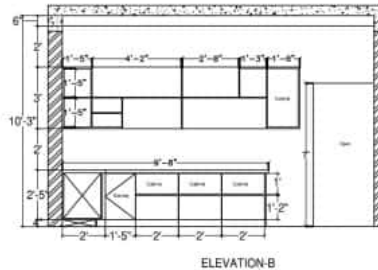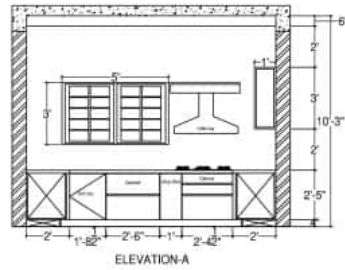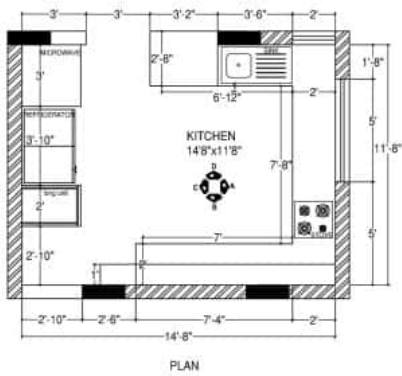

VIEWS :



Task lighting



Corian top



Teak wood adding contrast to the space

COLOUR PALETTE :




Simple modern details paired with classic finishes.

KITCHEN DETAILS


Srinivas K.

AREA STATEMENT	PROJECT	ARCHITECTS	DATE	26.08.2022	DRG NO
SITE AREA: 3015 sqft.	PROPOSED APARTMENTS FOR Mr.BALACHANDRA AT BANGLORE	INCEPT	DRAWN	KARTHIKEYAN	AR-KT-01
BUILT UP AREA:			SCALE	NTS	N


SRINIVAS
#393, 5th CROSS,
6th MAIN, RBI LAYOUT
J.P.NAGAR 7th PHASE
BANGALORE - 560078
MOBILE:- 9845325989
MAIL:- incept@rediffmail.com

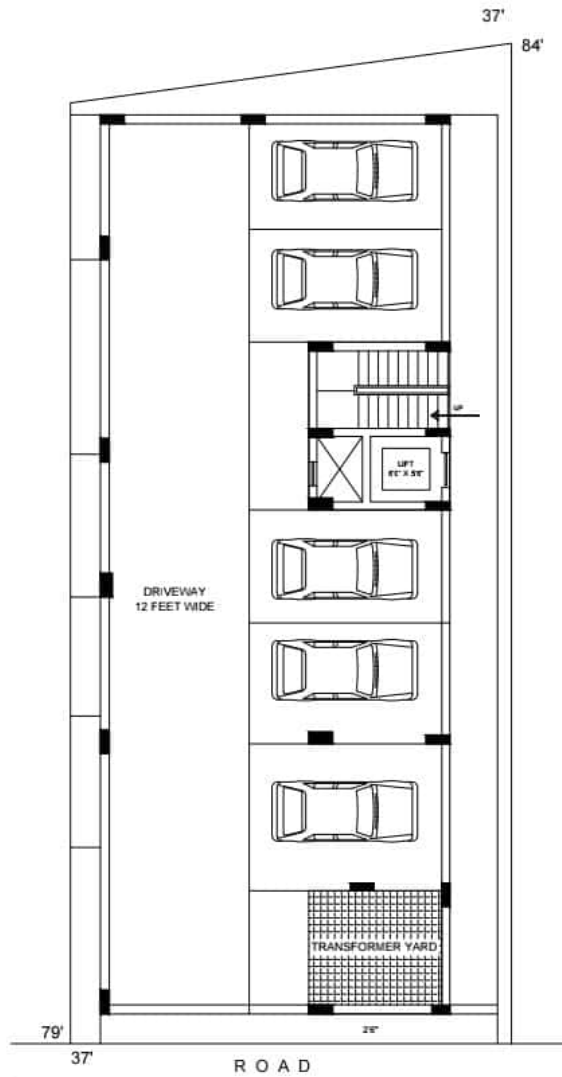

PROPOSED STILT FLOOR PLAN

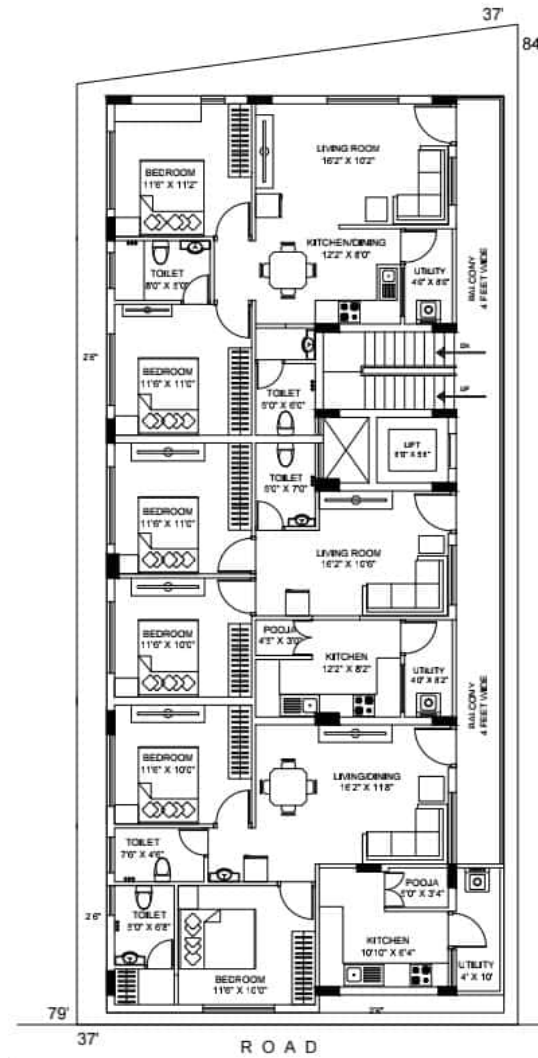

PROPOSED FIRST FLOOR PLAN

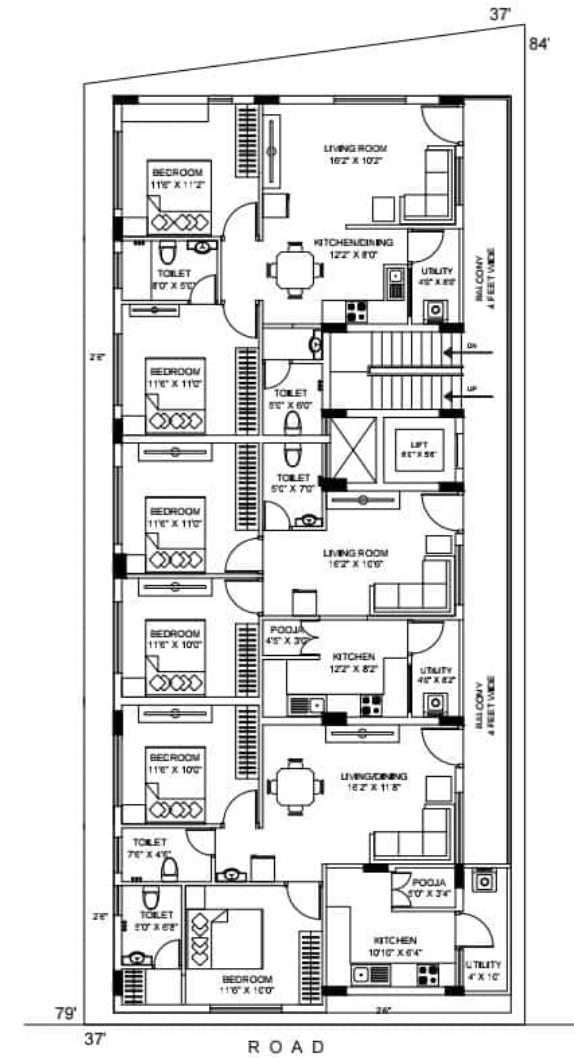

PROPOSED SECOND FLOOR PLAN

SCHEME PRESENTATION


Srinivas K.

AREA STATEMENT
SITE AREA: 3015 sqft
BUILT UP AREA:
GROUND FLOOR : 2550 Sft.
FIRST FLOOR : 2550 Sft.
SECOND FLOOR : 2550 Sft.


PROJECT
PROPOSED RESIDENCE Mr. BALACHANDRA AT BANGALORE

ARCHITECTS
INCEPT
SRINIVAS #393, 5th CROSS, 6th MAIN, RBI LAYOUT J.P. NAGAR 7th PHASE BANGALORE - 560078 MOBILE. - 9845325989 MAIL - incept@rediffmail.com

DATE	26.08.2022	DRG NO	
DRAWN	KARTHIKEYAN	SCALE	NTS
SCALE	NTS		N

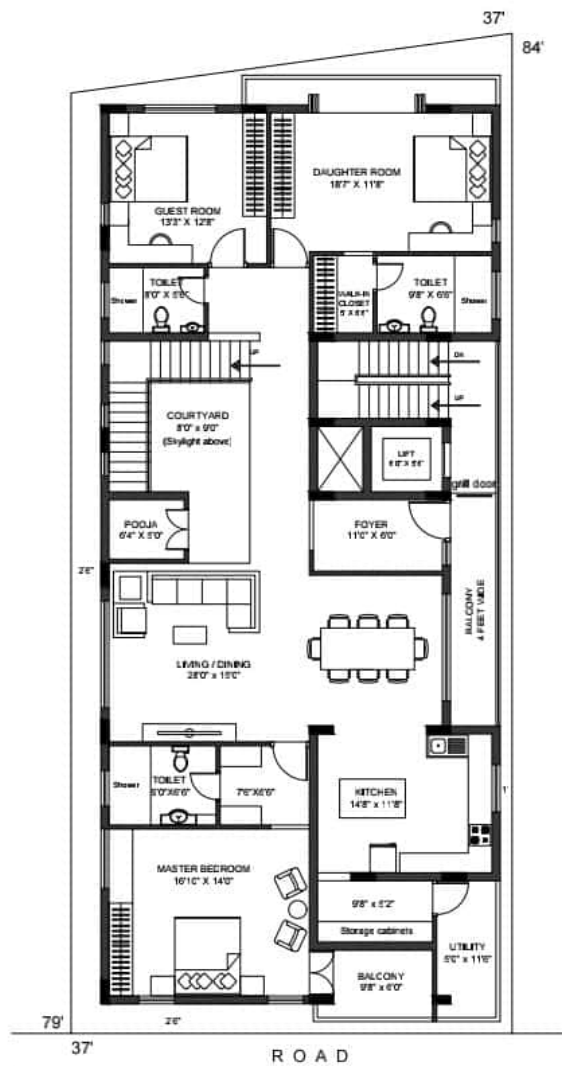

PROPOSED THIRD FLOOR PLAN

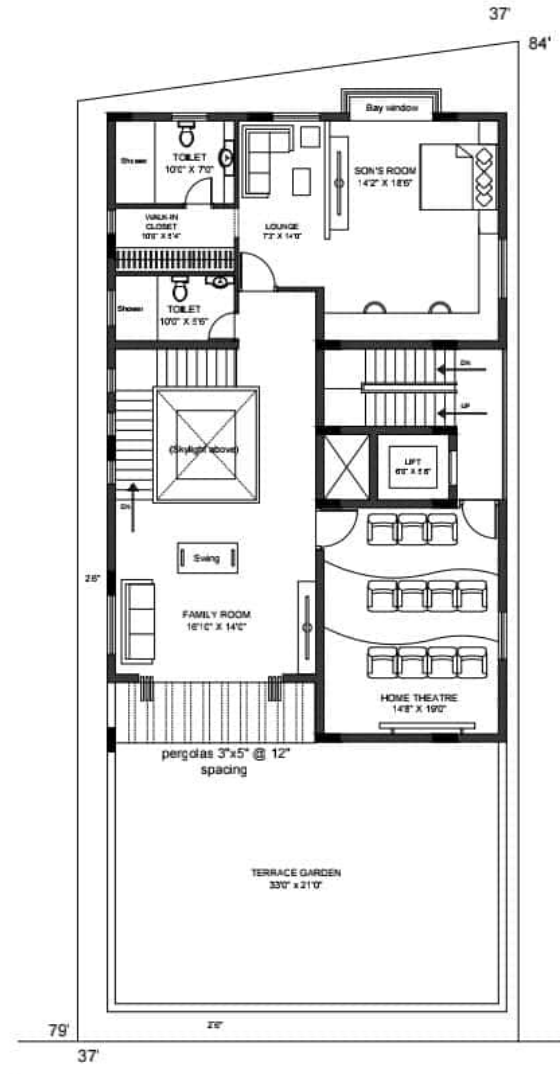

PROPOSED FOURTH FLOOR PLAN

SCHEME PRESENTATION


Srinivas K. S.

AREA STATEMENT
SITE AREA: 3015 sqft
BUILT UP AREA:
THIRD FLOOR : 2550 SFL
FOURTH FLOOR : 2550 SFL


PROJECT
PROPOSED RESIDENCE Mr. BALACHANDRA AT BANGALORE

ARCHITECTS
INCEPT
SRINIVAS #393, 5th CROSS, 6th MAIN, RBI LAYOUT J.P. NAGAR 7th PHASE BANGALORE - 560078 MOBILE - 9845325989 MAIL - incept@rediffmail.com


DATE	26.08.2022	DRG NO	
DRAWN	KARTHIKEYAN	SCALE	NTS
SCALE	NTS		N

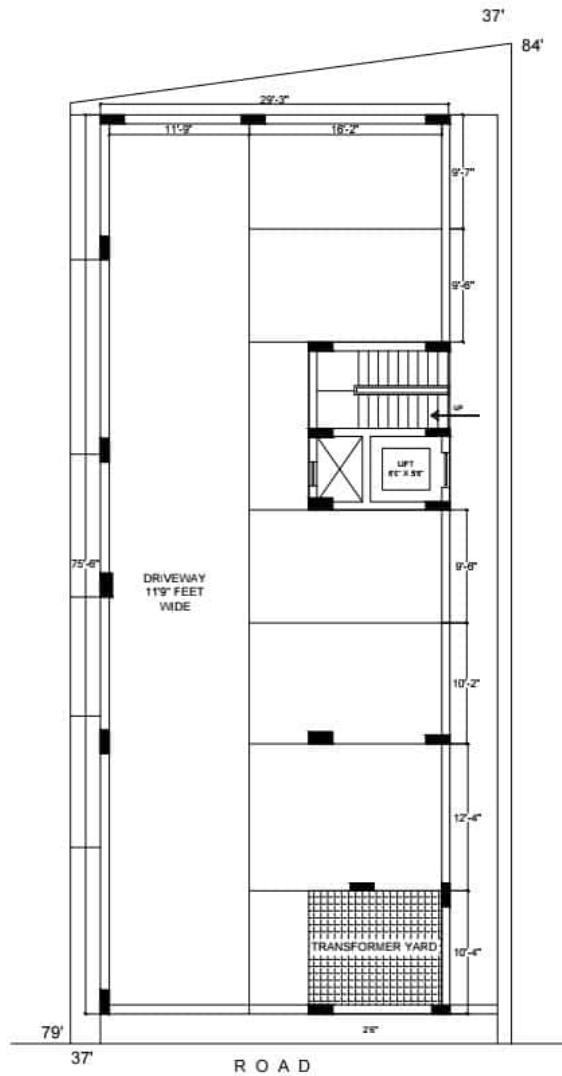

PROPOSED STILT FLOOR PLAN

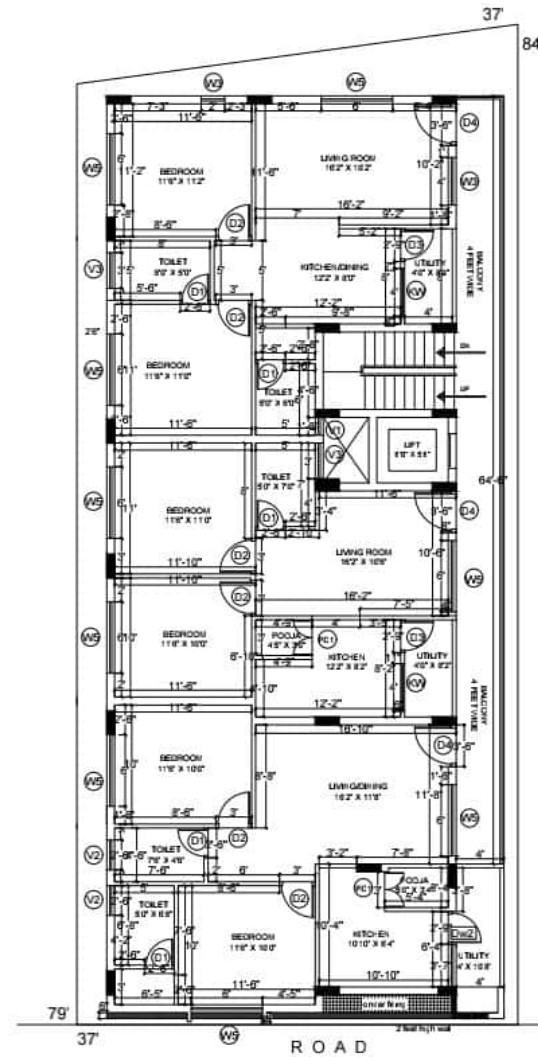

PROPOSED FIRST FLOOR PLAN

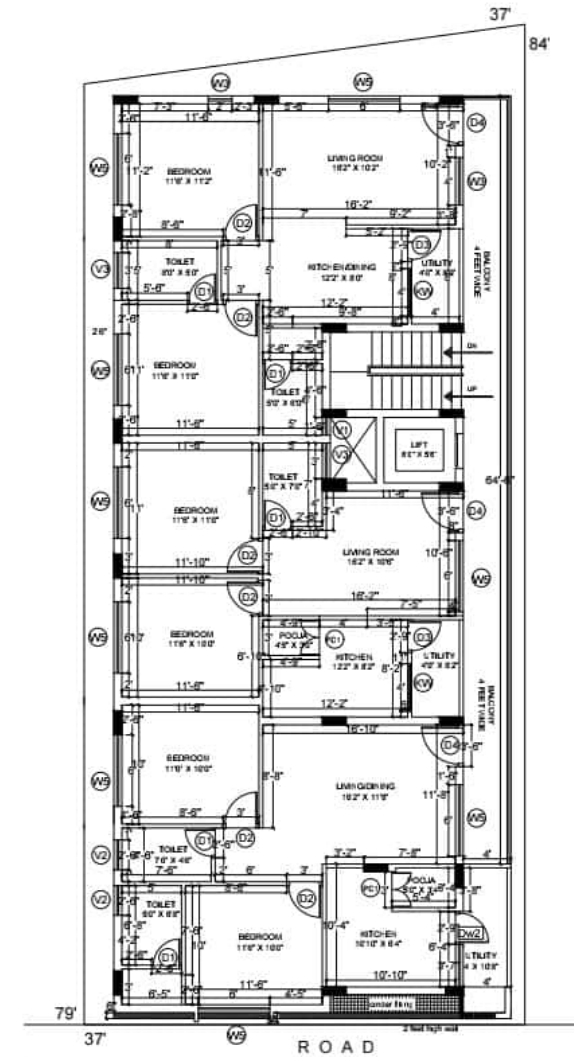

PROPOSED SECOND FLOOR PLAN

SCHEDULE OF OPENINGS									
TYPE	NO.	SIZE	DW2	1	2'9"X7'0"+ 3'7"X3'0"	V1	1	1'6"X3'0"	
D1	5	2'6"X7'0"							
D2	6	3'0"X7'0"	W3	2	4'0"X4'6"	V2	2	2'6"X2'0"	
D3	2	2'9"X7'0"	W4	1	5'0"X4'6"	V3	2	3'0"X2'0"	
D4	3	3'6"X7'0"	W5	8	6'0"X6'0"				
PD1	3	3'0"X7'0"	KW	2	4'0"X3'0"				

WORKING DRAWING

Srinivas K. S.


AREA STATEMENT
SITE AREA: 3015 sqft
BUILT UP AREA:
GROUND FLOOR : 2550 Sft.
FIRST FLOOR : 2550 Sft.
SECOND FLOOR : 2550 Sft.

PROJECT
PROPOSED RESIDENCE
Mr. BALACHANDRA
AT BANGALORE


ARCHITECTS
INCEPT
SRINIVAS
#393, 5th CROSS,
6th MAIN, REI LAYOUT
J.P. NAGAR 7th PHASE
BANGALORE - 560078
MOBILE - 9845325989
MAIL - incept@rediffmail.com

DATE 26.08.2022
DRAWN KARTHIKEYAN
SCALE NTS
DRG NO AR-WD-01



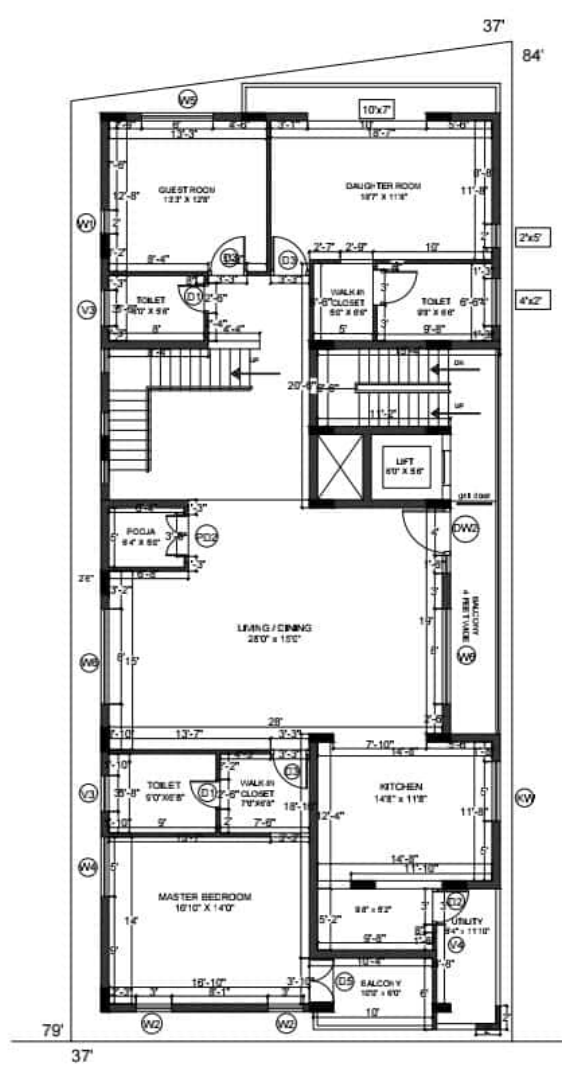

PROPOSED THIRD FLOOR PLAN

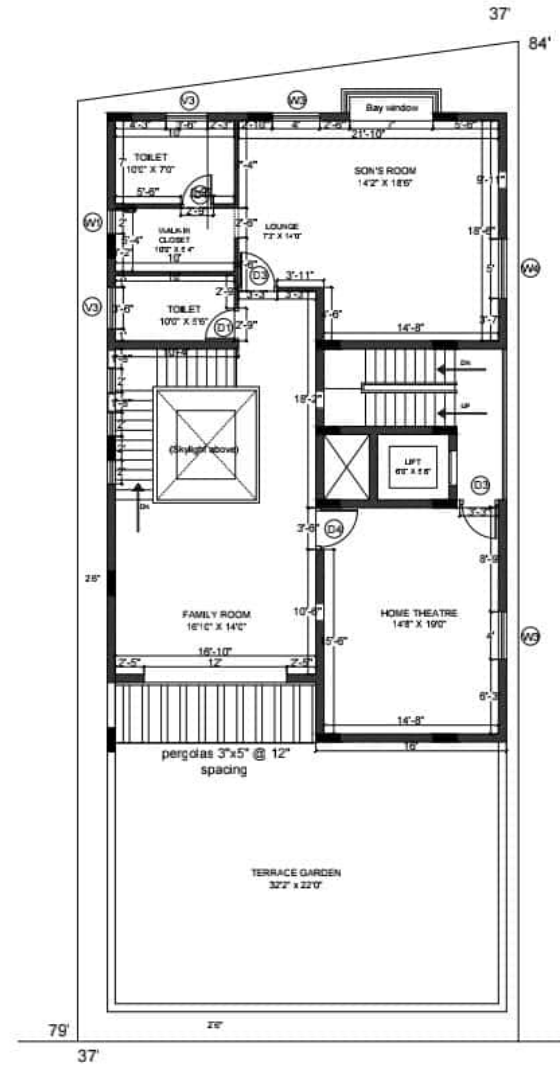

PROPOSED FOURTH FLOOR PLAN

SCHEDULE OF OPENINGS

TYPE	NO.	SIZE	DW2	1	2'9"X7'0"+ 3'7"X3'0"	V1	1	1'6"X3'0"
D1	5	2'6"X7'0"	W3	2	4'0"X4'6"	V2	2	2'6"X2'0"
D2	6	3'0"X7'0"	W4	1	5'0"X4'6"	V3	2	3'0"X2'0"
D3	2	2'9"X7'0"	W5	8	6'0"X6'0"			
D4	3	3'6"X7'0"	KW	2	4'0"X3'0"			
PD1	3	3'0"X7'0"						

WORKING DRAWING

Srinivas K.

AREA STATEMENT

SITE AREA: 3015 sqft

BUILT UP AREA:

THIRD FLOOR : 2550 SFL

FOURTH FLOOR : 2550 SFL

PROJECT

PROPOSED RESIDENCE
Mr. BALACHANDRA
AT BANGALORE

ARCHITECTS

INCEPT

SRINIVAS
#393, 5th CROSS,
6th MAIN, RBI LAYOUT
J.P. NAGAR 7th PHASE
BANGALORE - 560078
MOBILE - 9845325989
MAIL - incept@rediffmail.com

DATE

26.08.2022

DRG NO

DRAWN

KARTHIKEYAN




AR-WD-01

SCALE

NTS

N

NOTE :
 SWITCH CONTROL FOR EXTERNAL LIGHTS TO BE DISCUSSED
 SEPERATE CIRCUIT FOR HEATING AND LIGHTING POINTS
 SEPERATE CIRCUIT FOR TELEPHONE, SPEAKER, CCTV,BROADBAND AND TV POINTS
 USE VIF OR EQUIVALENT ONE INCH DIA PVC CONDUITS
 SUMP AND SINTEX AUTO WATER LEVEL CONTROLLER
 POSITION OF EXTERNAL PANEL BOARD TO BE DISCUSSED
 POSITION OF UPS POINT, CCTV TO BE DISCUSSED

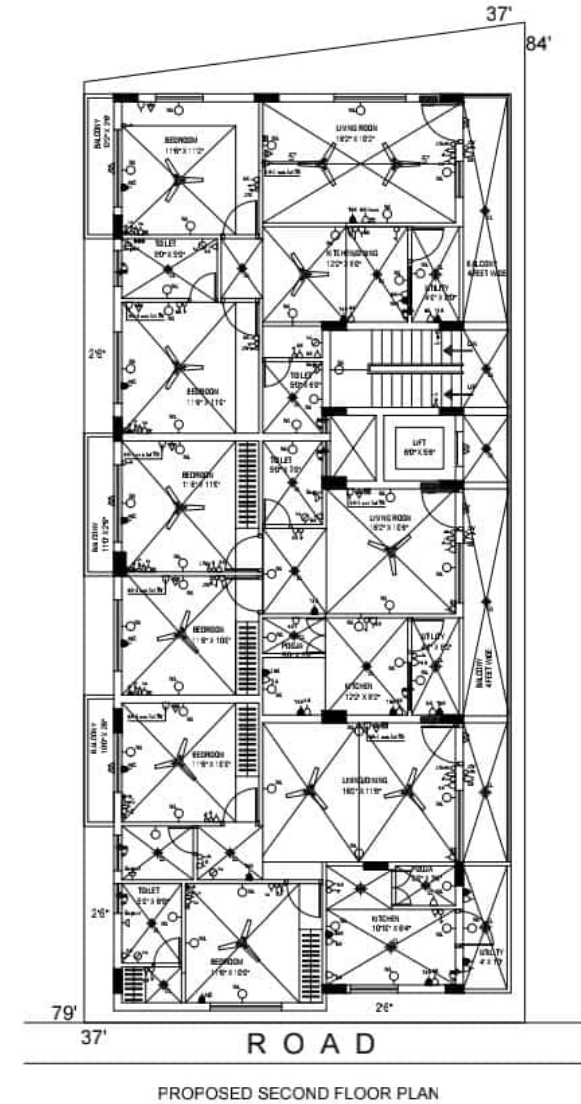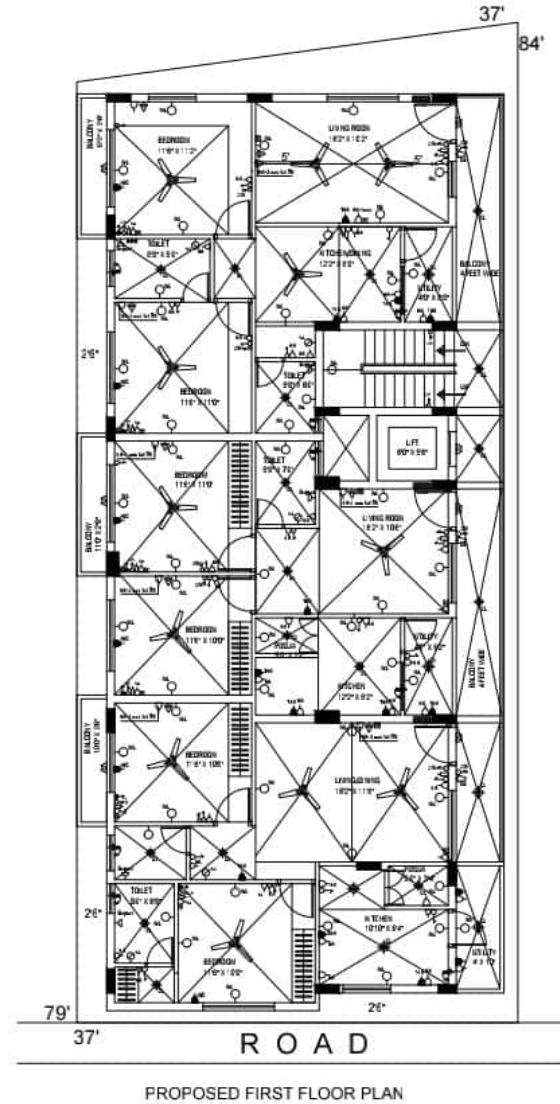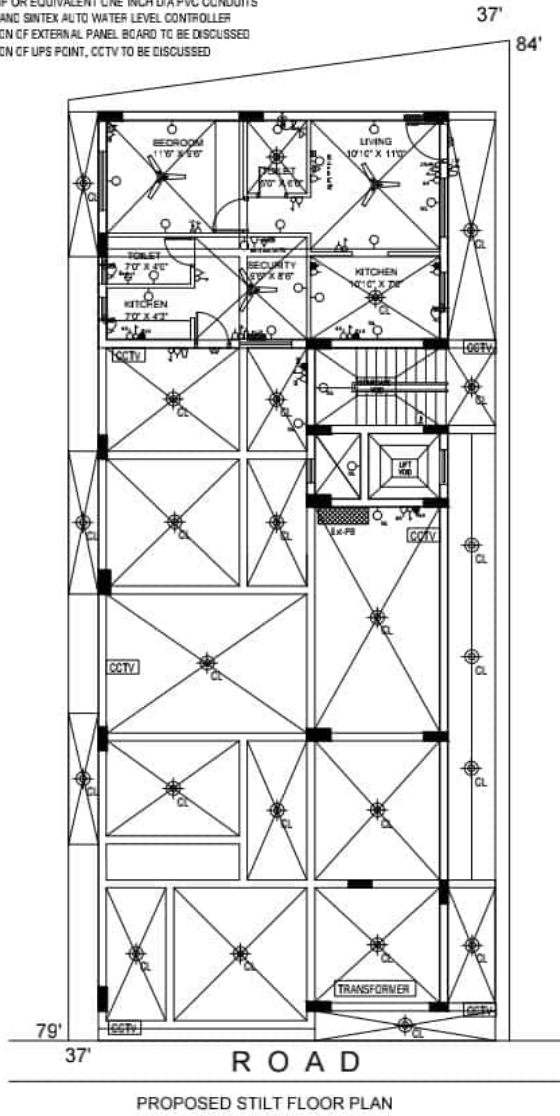

ELECTRICAL LAYOUT

Srinivas K.

LEGEND:

1. AC SWITCH CONTROL	15. 10A RC SWITCH	24. 20A SWITCH
2. TELEPHONE OUTLET	16. 10A RC SWITCH	25. 20A SWITCH
3. WALL LIGHT	17. 10A RC SWITCH	26. 20A SWITCH
4. TWO-WAY SWITCH	18. 10A RC SWITCH	27. 20A SWITCH
5. UP SWITCH	19. 10A RC SWITCH	28. 20A SWITCH
6. DOWN SWITCH	20. 10A RC SWITCH	29. 20A SWITCH
7. CEILING LIGHT POINT	21. 10A RC SWITCH	30. 20A SWITCH
8. FAN REGULATOR	22. 10A RC SWITCH	31. 20A SWITCH
9. 10A RC SWITCH	23. 10A RC SWITCH	32. 20A SWITCH
10. 10A RC SWITCH	24. 10A RC SWITCH	33. 20A SWITCH
11. 10A RC SWITCH	25. 10A RC SWITCH	34. 20A SWITCH
12. 10A RC SWITCH	26. 10A RC SWITCH	35. 20A SWITCH
13. 10A RC SWITCH	27. 10A RC SWITCH	36. 20A SWITCH
14. 10A RC SWITCH	28. 10A RC SWITCH	37. 20A SWITCH

AREA STATEMENT

SITE AREA: 3015 sqft

BUILT UP AREA:

GROUND FLOOR : 2550 Sft.

FIRST FLOOR : 2550 Sft.

SECOND FLOOR : 2550 Sft.

PROJECT

PROPOSED RESIDENCE
 Mr. BALACHANDRA
 AT BANGALORE

ARCHITECTS

INCEPT

SRINIVAS
 #393, 5th CROSS,
 6th MAIN, RBI LAYOUT
 J.P. NAGAR 7th PHASE
 BANGALORE - 560078
 MOBILE - 9845325989
 MAIL - incept@rediffmail.com

DATE

26.08.2022

DRG NO

AR-EL-01


DRAWN

KARTHIKEYAN


SCALE

NTS

N

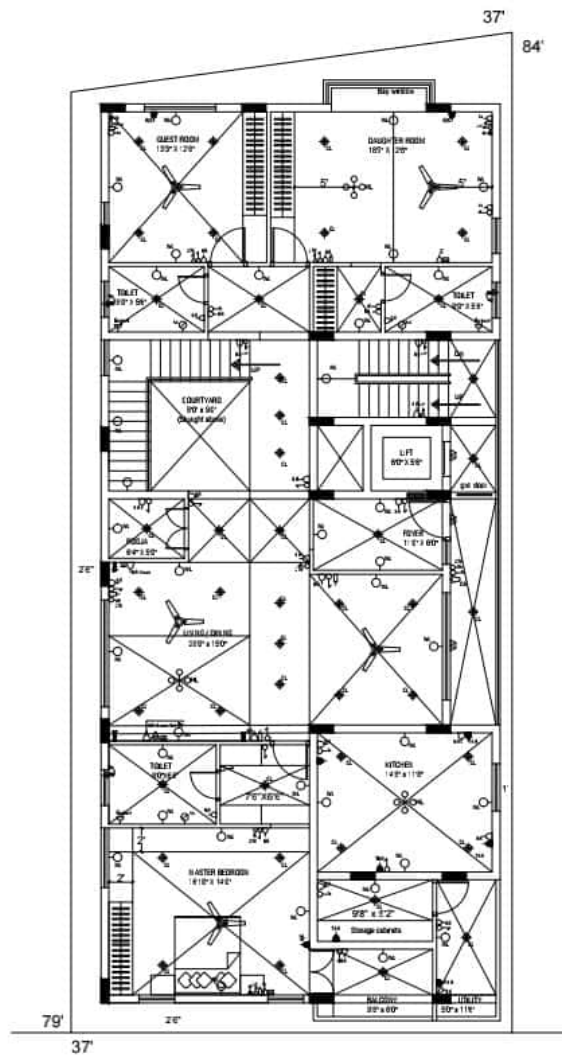

PROPOSED THIRD FLOOR PLAN

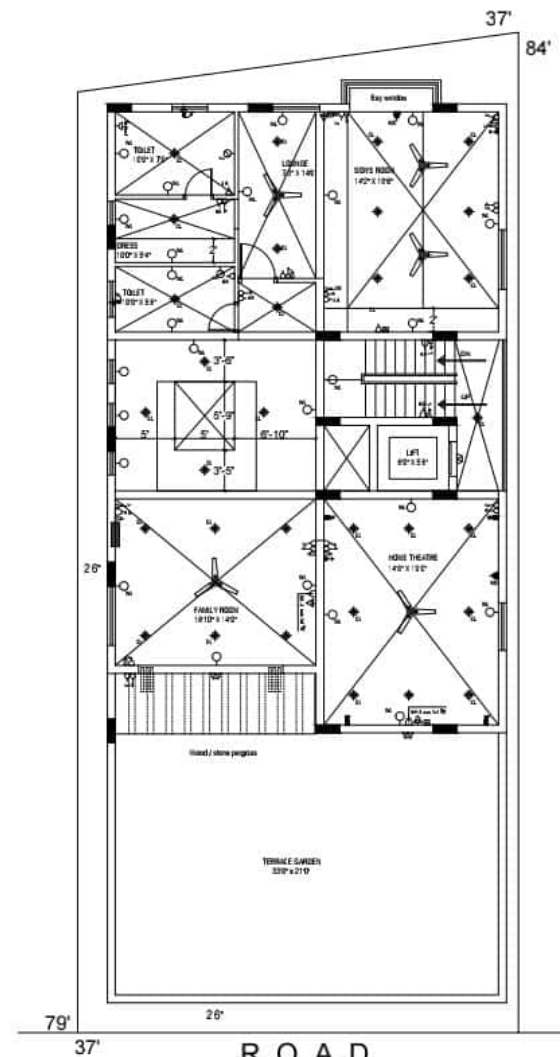

PROPOSED FOURTH FLOOR PLAN

ELECTRICAL LAYOUT

Srinivas K.

LEGEND:	
1. AC SWITCH CONTROL	14. MAIN WIND LIGHT
2. TELEPHONE OUTLET	15. TURN WIND LIGHT FUTURE
3. WIND LIGHT	16. DATA POINT - SINGLE SOCKET
4. TWO-WAY SWITCH	17. DATA POINT - FOUR OUTLETS
5. 3P SWITCH	18. 3P - 5. CABLE
6. 3P - 5. CABLE	19. EXTERNAL PANEL BOARD
7. 3P - 5. CABLE	20. INTERNAL - DISTRIBUTION BOARD
8. 3P - 5. CABLE	21. CALLING BELL SWITCH
9. 3P - 5. CABLE	22. TV CABLE CONNECTION
10. 3P - 5. CABLE	23. FUTURE LIGHT
11. 3P - 5. CABLE	


AREA STATEMENT
SITE AREA: 3015 sqft
BUILT UP AREA:
THIRD FLOOR : 2550 SFL
FOURTH FLOOR : 2550 SFL

PROJECT
PROPOSED RESIDENCE
Mr. BALACHANDRA
AT BANGALORE


ARCHITECTS
INCEPT
SRINIVAS
#393, 5th CROSS,
6th MAIN, RBI LAYOUT
J.P. NAGAR 7th PHASE
BANGALORE - 560078
MOBILE.- 9845325989

DATE	26.08.2022	DRG NO
DRAWN	KARTHIKEYAN	AR-EL-01
SCALE	NTS	N

STUDY TABLE AND WARDROBE DETAILS FOR DAUGHTER'S BEDROOM

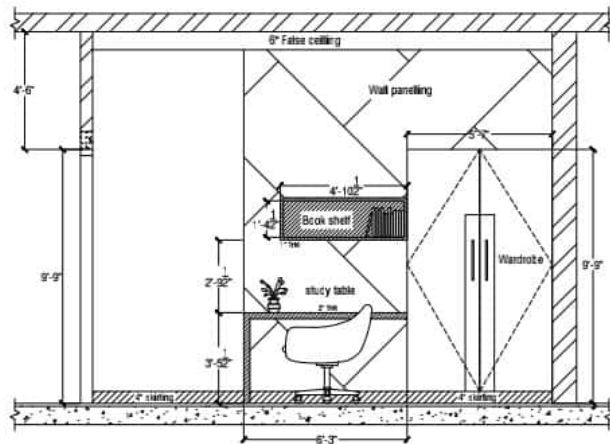


SECTION

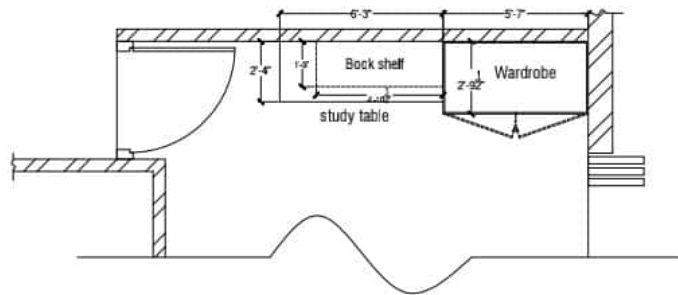


PLAN



HEADBOARD DETAIL FOR DAUGHTER'S BEDROOM

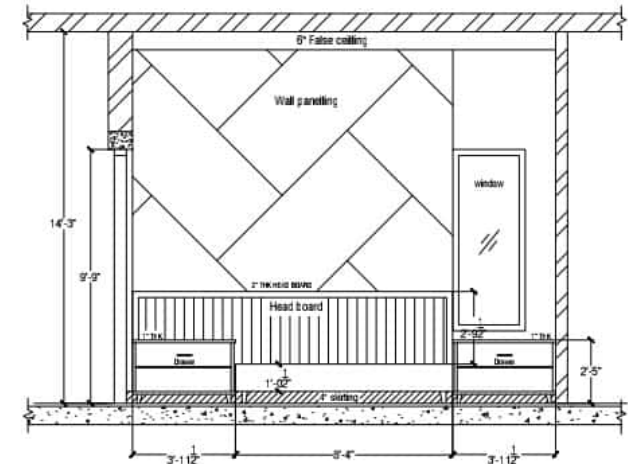

SECTION

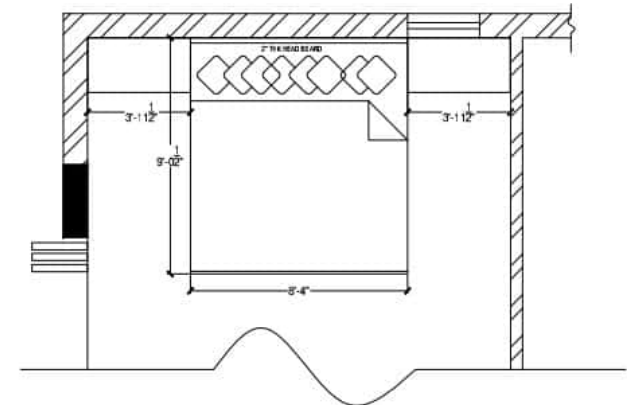

PLAN



DAUGHTER'S BEDROOM DETAILS

AREA STATEMENT

SITE AREA: 3015 sqft.

BUILT UP AREA:

THIRD FLOOR - 2550 Sft.

PROJECT

PROPOSED APARTMENTS
FOR Mr. BALACHANDRA
AT BANGLORE

ARCHITECTS

INCEPT

SRINIVAS
#393, 5th CROSS,
6th MAIN, RBI LAYOUT
J.P. NAGAR 7th PHASE
BANGALORE - 560078
MOBILE - 9845325989
MAIL - incept@rediffmail.com

DATE

26.08.2022

DRG NO

DRAWN

KARTHIKEYAN

AR-BD-01

SCALE

NTS

N





03


RESIDENTIAL PROJECT :


CLIENT: Mr. Vinay

LOCATION : Basaveshwar Nagar, Bangalore


AREA : 3110 sq ft

ARCHITECT : INCEPT ARCHITECTS

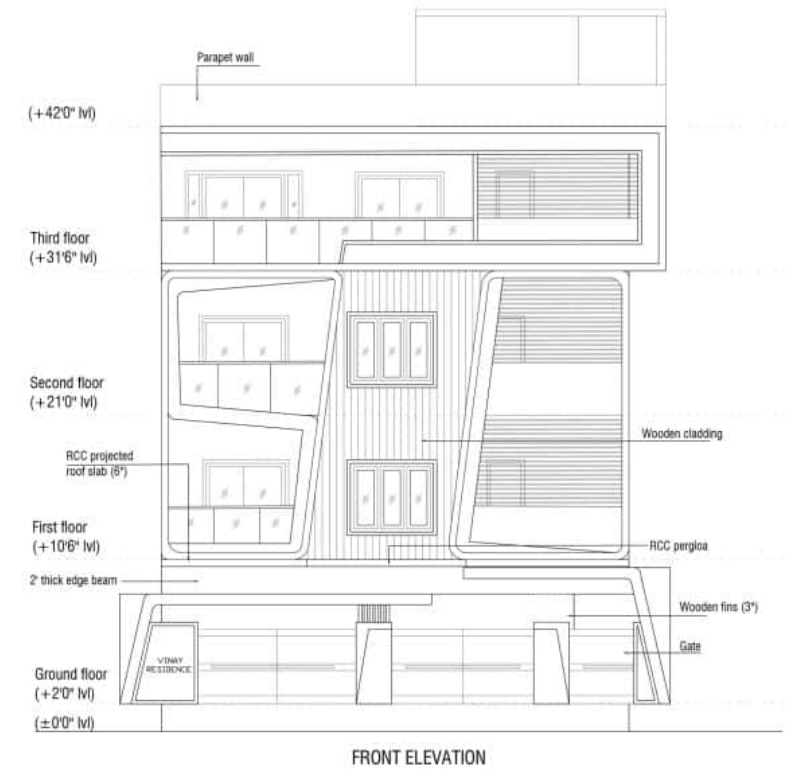


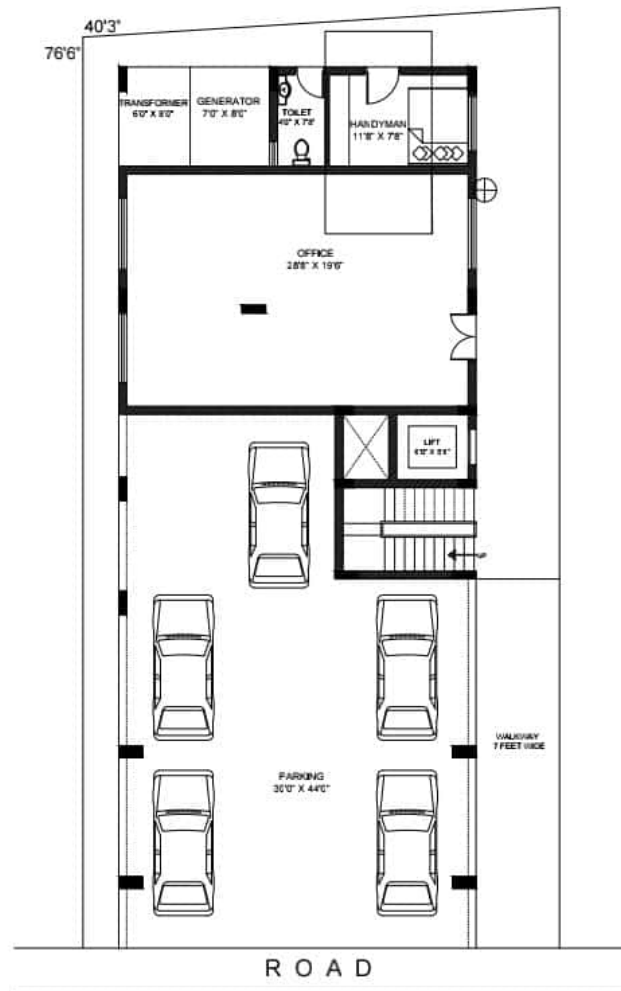

PROPOSED GROUND FLOOR PLAN
FURNITURE LAYOUT

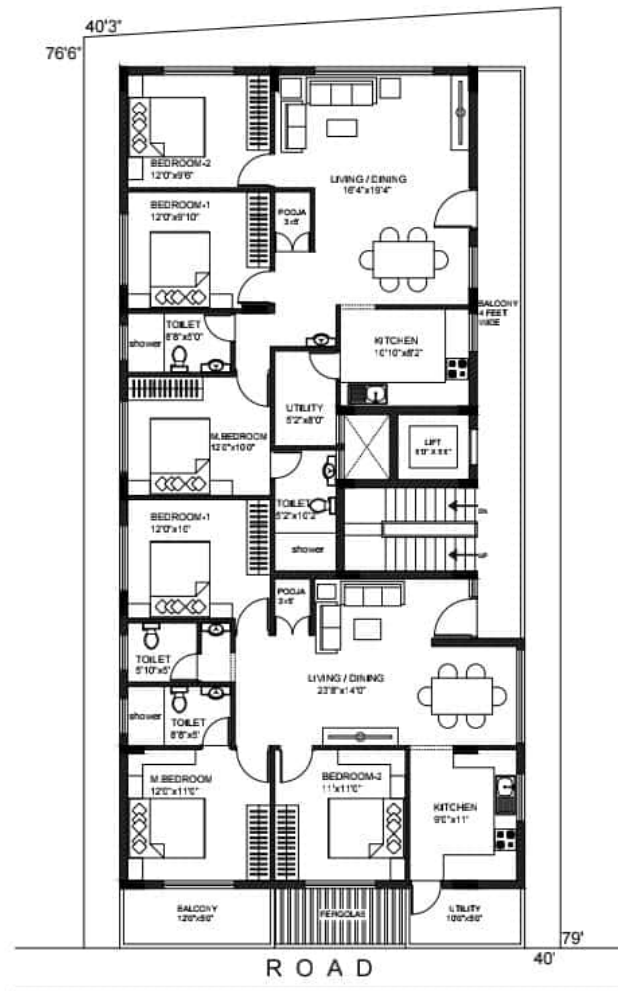

PROPOSED TYPICAL FLOOR PLAN (1st & 2nd)
FURNITURE LAYOUT

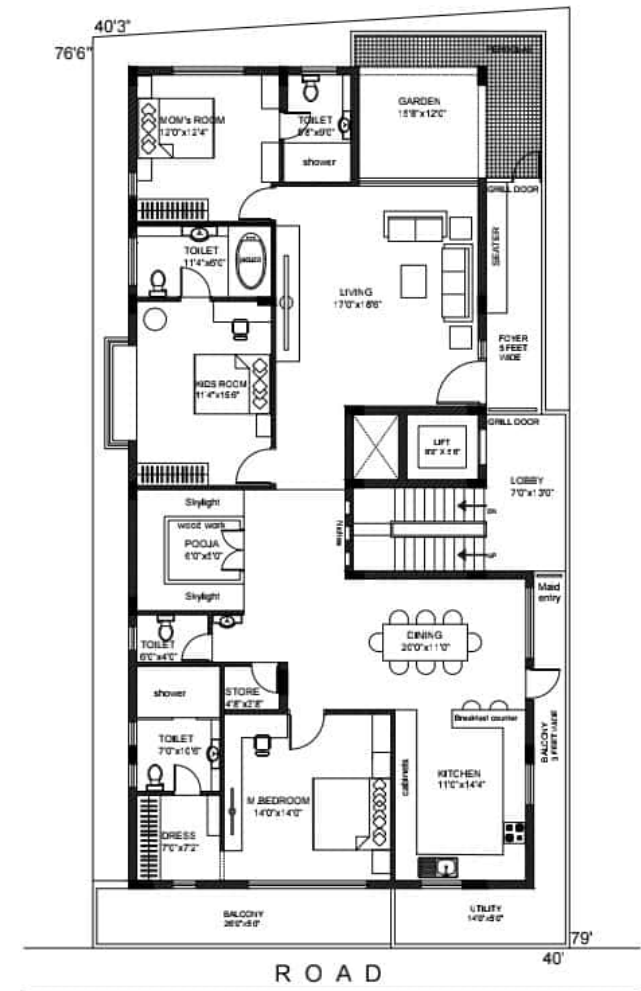

PROPOSED THIRD FLOOR PLAN

SCHEME PRESENTATION

Srinivas K. S.


AREA STATEMENT
SITE AREA: 3110 sqft
BUILT UP AREA:
GROUND FLOOR : 2500 Sft.
FIRST FLOOR : 2550 Sft.
SECOND FLOOR : 2500 Sft.

PROJECT
PROPOSED RESIDENCE FOR Mr.VINAY AT BASAVESHWARNAGAR BANGALORE


ARCHITECTS
INCEPT
SRINIVAS #393, 5th CROSS, 6th MAIN, RBI LAYOUT J.P.NAGAR 7th PHASE BANGALORE -560078 MOBILE - 9845325989 MAIL - incept@rediffmail.com

DATE	10.07.2022	DRG NO	
DRAWN	KARTHIKEYAN	AR-PL-01	
SCALE	NTS		




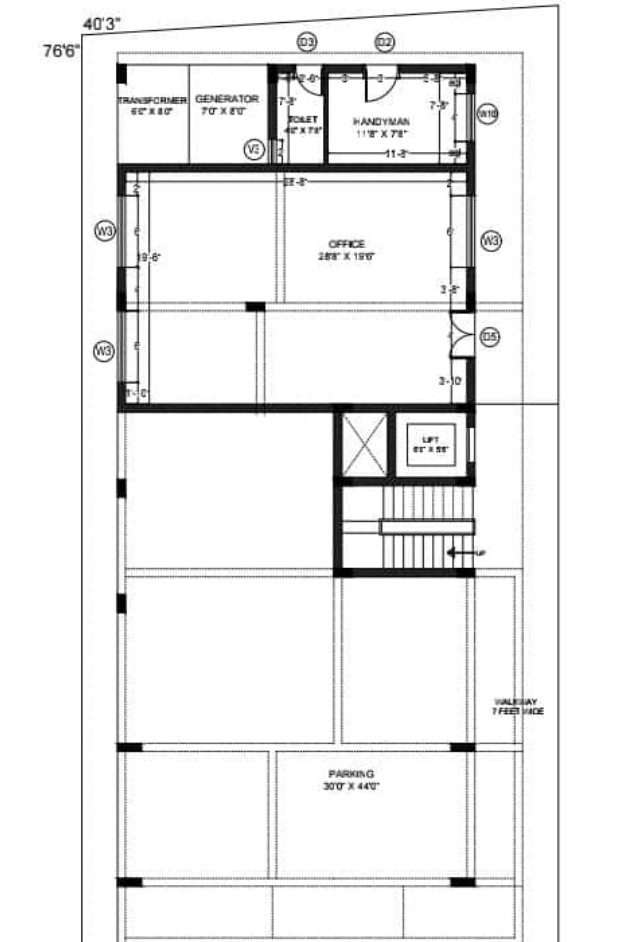

PROPOSED GROUND FLOOR PLAN
WORKING DRAWING

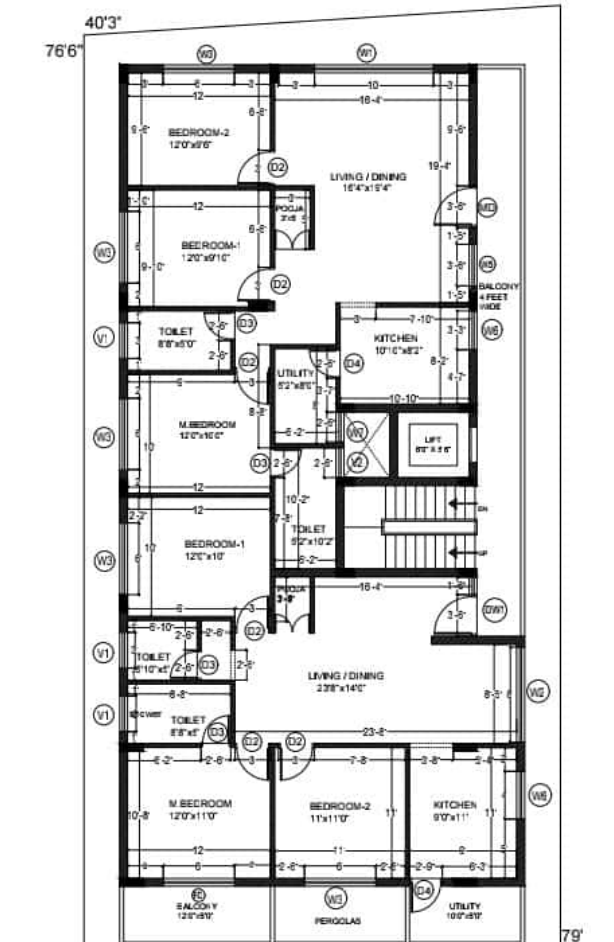

PROPOSED TYPICAL FLOOR PLAN (1st & 2nd)
WORKING DRAWING

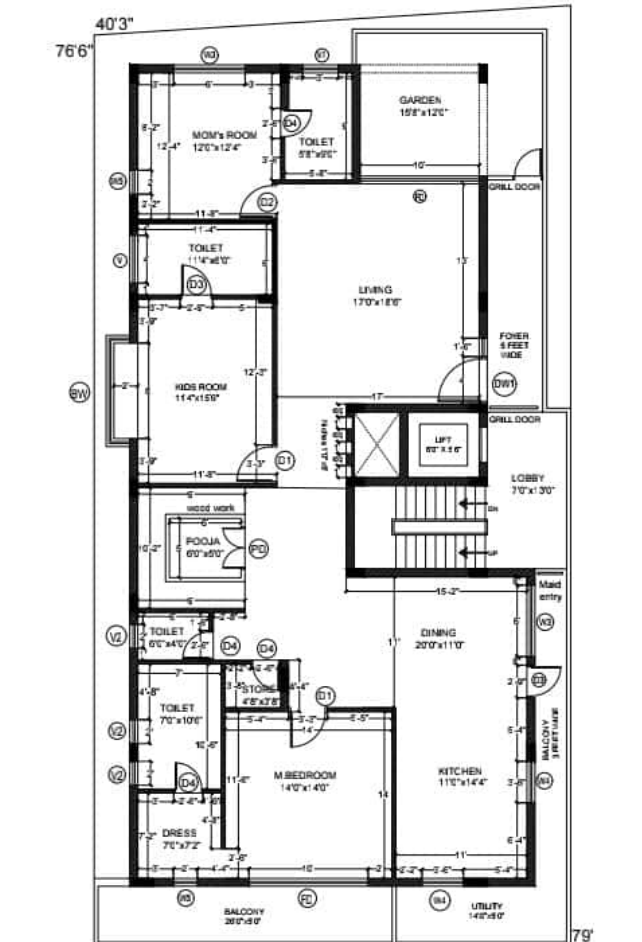

PROPOSED THIRD FLOOR PLAN
WORKING DRAWING

SCHEDULE OF OPENINGS														
TYPE	NO.	SIZE		FD2	1	10'4"x7'0"		W2	2	8'0"x5'0"		W10	1	4'0"x4'0"
DW1	2	3'6"x7'0"+ 1'6"x7'0"		FD	1	3'6"x7'0"		W3	9	6'0"x5'0"		V1	7	3'0"x2'0"
				D2	11	3'0"x7'0"		W5	1	5'0"x5'0"		V2	2	2'0"x3'0"
MD	1	3'6"x7'0"		D3	9	2'6"x7'0"		W6	2	4'0"x3'0"		V3	1	2'0"x2'0"
FD	2	6'0"x7'0"		D4	3	2'9"x7'0"		W7	1	3'0"x4'0"				
				D5	1	4'0"x7'0"		W8	2	3'0"x5'0"				
FD1	1	8'0"x7'0"		W1	1	10'0"x5'0"		W9	1	2'6"x5'0"				

WORKING DRAWING

Srinivas K.

AREA STATEMENT
SITE AREA: 3110 sqft
BUILT UP AREA:
GROUND FLOOR : 2500 Sft.
FIRST FLOOR : 2550 Sft.
SECOND FLOOR : 2500 Sft.

PROJECT
PROPOSED RESIDENCE
FOR Mr.VINAY
AT BASAVESHWARNAGAR
BANGALORE

ARCHITECTS
INCEPT
SRINIVAS
#393, 5th CROSS,
6th MAIN, RBI LAYOUT
J.P.NAGAR 7th PHASE
BANGALORE - 560078
MOBILE - 9845325989
MAIL - incept@rediffmail.com

DATE 10.07.2022 DRG NO
DRAWN KARTHIKEYAN AR-PL-01
SCALE NTS
N



LEGEND:		
1. No	SYMBOL	DESCRIPTION
01.		ALL SWITCH CONTROLS
02.		WALL LIGHT
03.		TABLE-LAMP OUTLET
04.		WIP. LIGHT
05.		CEILING LIGHT POINT
06.		FAN REGULATOR
07.		WIP. SWITCH
08.		BLOCKER
09.		CEILING FAN
10.		EXHAUST FAN
11.		EXHAUST FAN
12.		WIP. LIGHT
13.		WATER BATH LIGHT FIXTURE
14.		WASH POINT - SINGLE OUTLET
15.		WASH POINT - FOUR OUTLETS
16.		DAY - 5 CHAIRS
17.		EXTERNAL FLOOR, BATH
18.		INTERNAL - DETENTION ROOMS
19.		CEILING BELL STRIP
20.		TV CABLE CONNECTOR
21.		PERCUL LIGHT
22.		WIP. LIGHT
23.		CEILING FLOOR LIGHT
24.		WIP. LIGHT
25.		SPENCER
26.		WIP. LIGHT

ELECTRICAL LAYOUT

AREA STATEMENT	PROJECT	ARCHITECTS	DATE	10.07.2022	DRG NO
SITE AREA: 3110 sqft			DRAWN	KARTHIKEYAN	AR-PL-01
BUILT UP AREA:					
GROUND FLOOR : 2500 SFL FIRST FLOOR : 2550 SFL SECOND FLOOR : 2500 SFL					
	PROPOSED RESIDENCE FOR Mr.VINAY AT BASAVESHWARNAGAR BANGALORE	INCEPT	SRINIVAS #39.3, 5th CROSS, 6th MAIN, RBI LAYOUT J.P.NAGAR 7th PHASE BANGALORE -560078 MOBILE,- 9845325989 MAIL:- incept@rediffmail.com		

INTERIORS FOR LIVING AND BALCONY



04

RESIDENTIAL PROJECT :


CLIENT: Mr. Sheshan

LOCATION : Rashi Orchids, Bangalore


ARCHITECT : INCEPT ARCHITECTS

Classical style induced home entails combining modern elements that are the perfect blend between elegance and artistry.




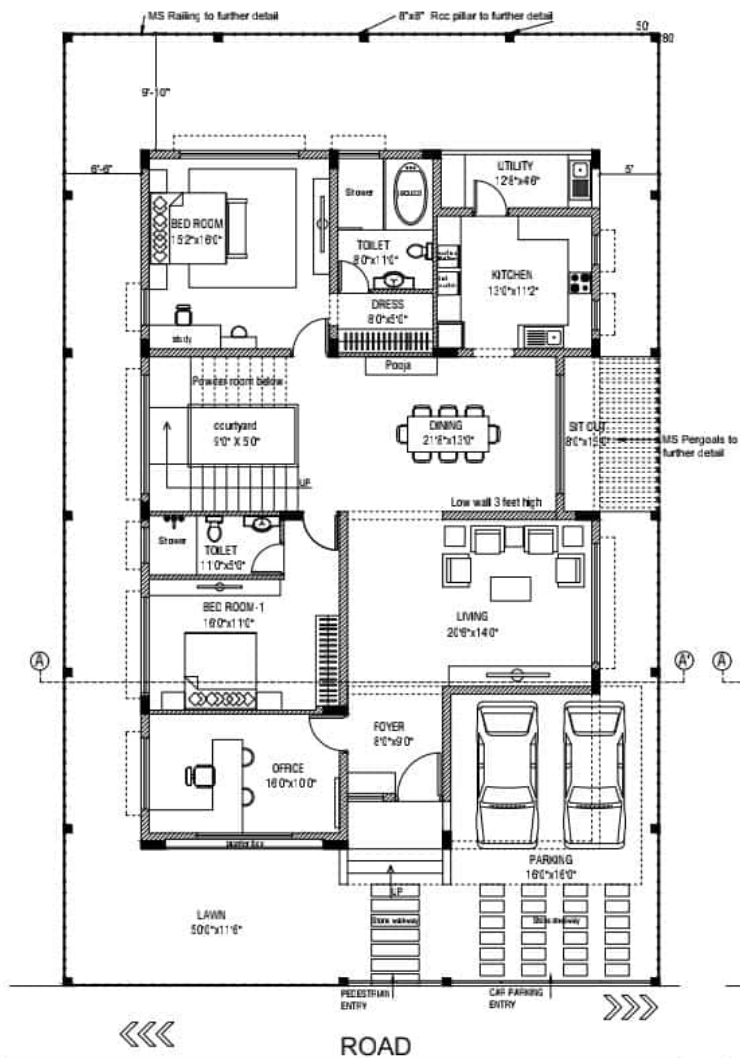

PROPOSED GROUND FLOOR PLAN

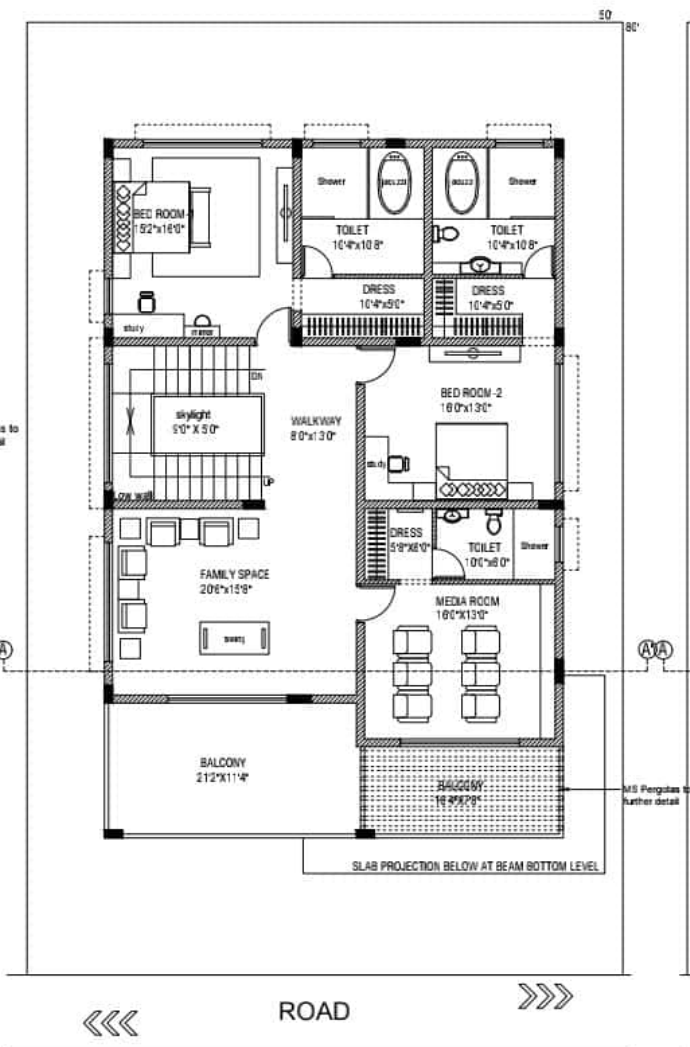

PROPOSED FIRST FLOOR PLAN

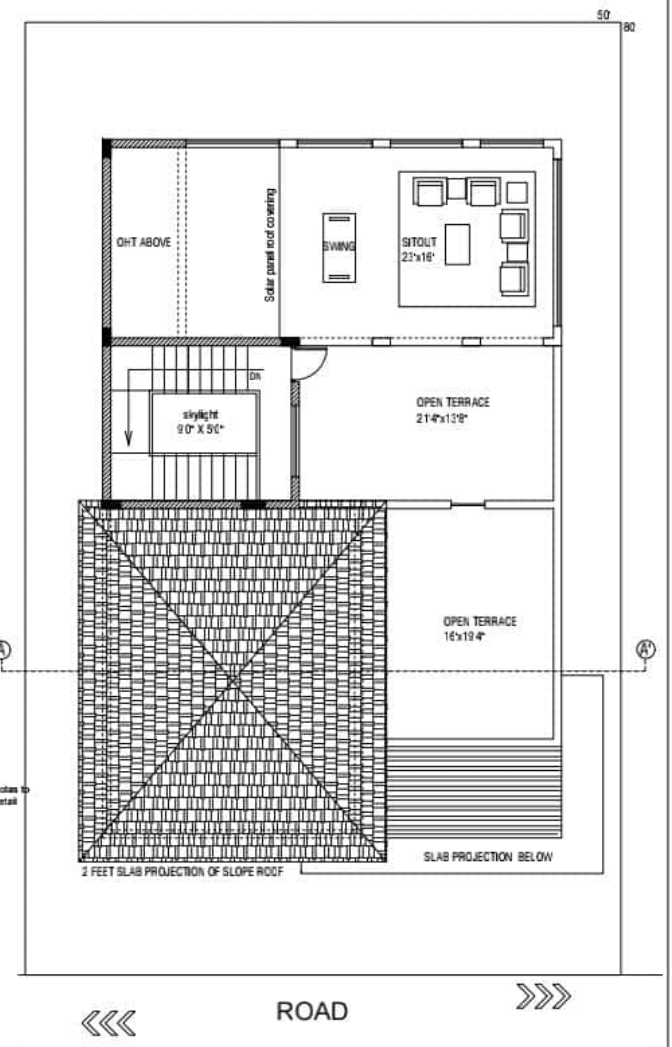

PROPOSED SECOND FLOOR PLAN

Srinivas K. S.

SCHEME PRESENTATION



AREA STATEMENT
SITE AREA: 4000 sqft
BUILT UP AREA:
GROUND FLOOR : 2400 SFL
FIRST FLOOR : 2260 SFL
SECOND FLOOR : 375 SFL

PROJECT
PROPOSED RESIDENCE
FOR Mr.R.V.SHESHAN
ON SITE NO.215
AT RASHI ORCHARDS



ARCHITECTS
INCEPT

SRINIVAS
#393, 5th CROSS,
6th MAIN, RBI LAYOUT
J.P.NAGAR 7th PHASE
BANGALORE -560078
MOBILE.- 9845325989
MAIL- incept@rediffmail.com

DATE	12.09.2022	DRG NO
DRAWN	KARTHIKEYAN	AR-PL-01
SCALE	NTS	

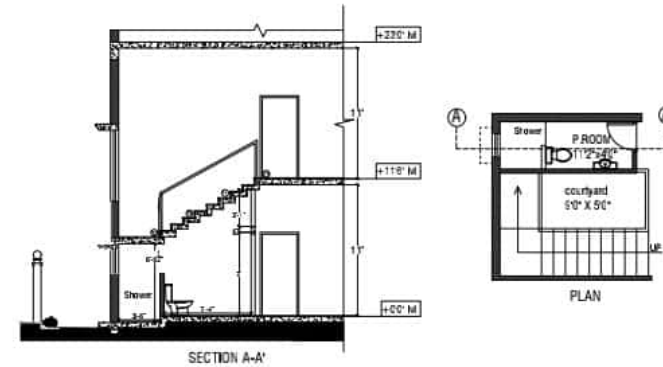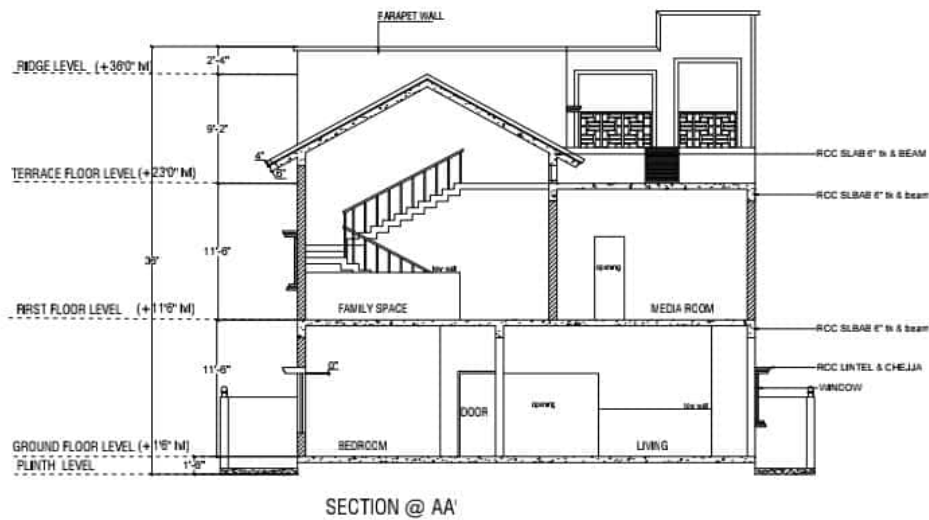


FOLDED PLATE STAIRS

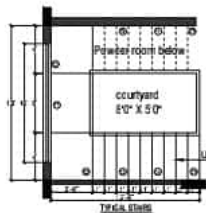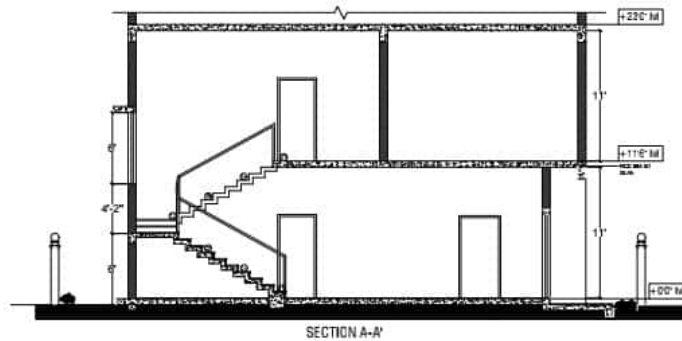

TREAD - 1'0"
 RISER - 6.5"
 LANDING - 3'6" WIDE
 ROOF HEIGHT - 11'6"
 NO. OF RISER - 21


First flight step width - 4'0"
 Second flight step width - 3'6"
 third flight step width - 4'0"
 5' gap in the centre

GROUND FLOOR TO FIRST FLOOR

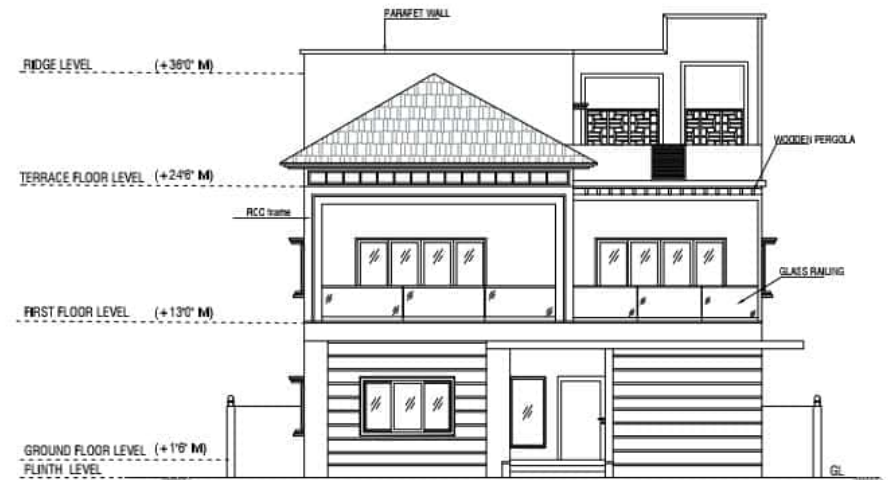


SECTION / ELEVATION / DETAILS

AREA STATEMENT SITE AREA: 4000 sqft. BUILT UP AREA: GROUND FLOOR : 2400 Sft. FIRST FLOOR : 2260 Sft. SECOND FLOOR : 375 Sft.	PROJECT PROPOSED RESIDENCE FOR Mr.R.V.SHESHAN ON SITE NO.215 AT RASHI ORCHARDS	ARCHITECTS INCEPT SRINIVAS #393, 5th CROSS, 6th MAIN, RBI LAYOUT J.P.NAGAR 7th PHASE BANGALORE -560078 MOBILE- 9845325989 MAIL- incept@rediffmail.com	DATE	12.09.2022	DRG NO
			DRAWN	KARTHIKEYAN	AR-PL-01
			SCALE	NTS	

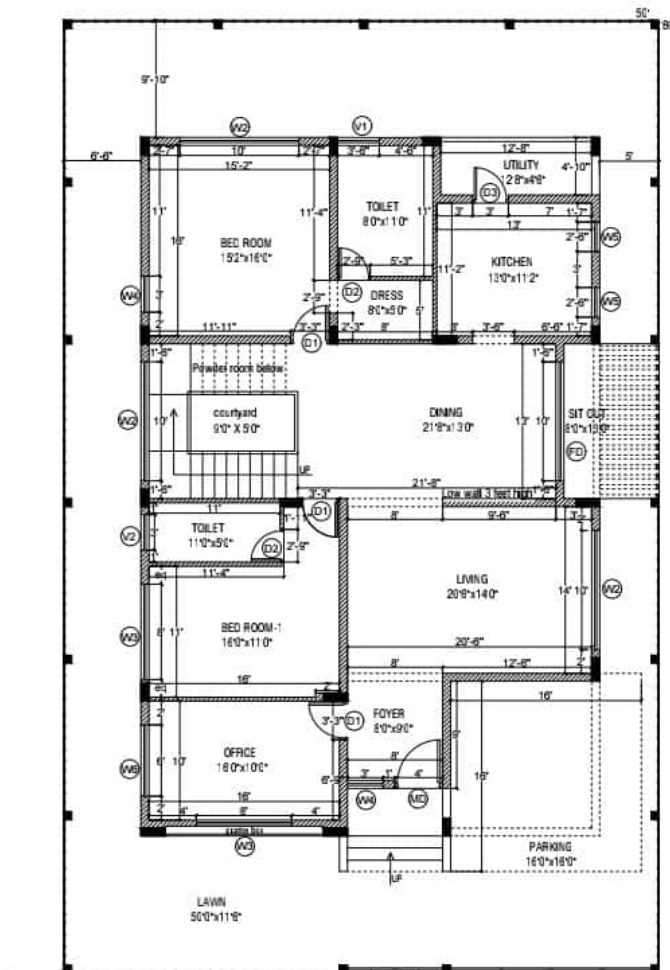


ROAD

PROPOSED GROUND FLOOR PLAN
WORKING DRAWING

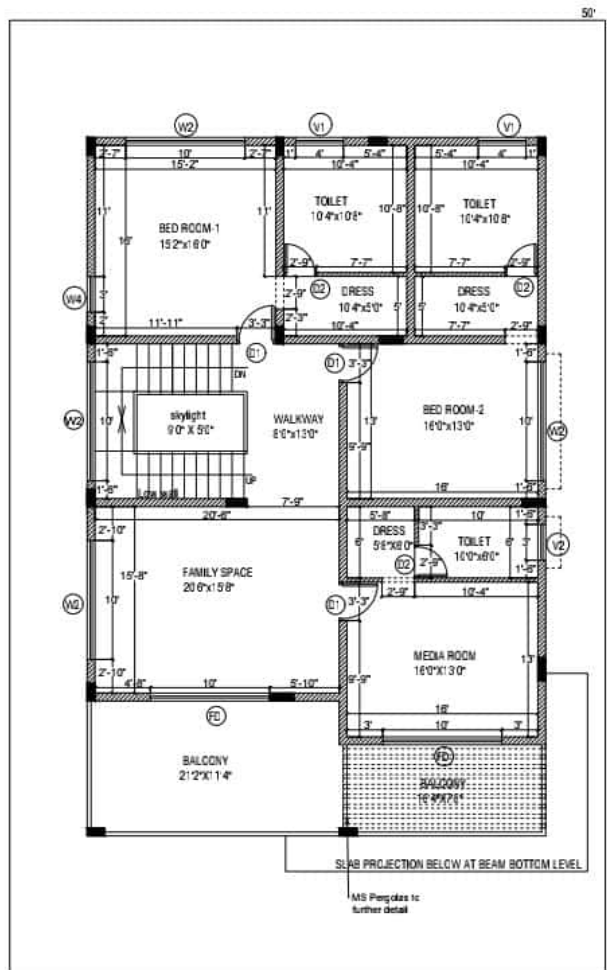

ROAD

PROPOSED FIRST FLOOR PLAN
WORKING DRAWING

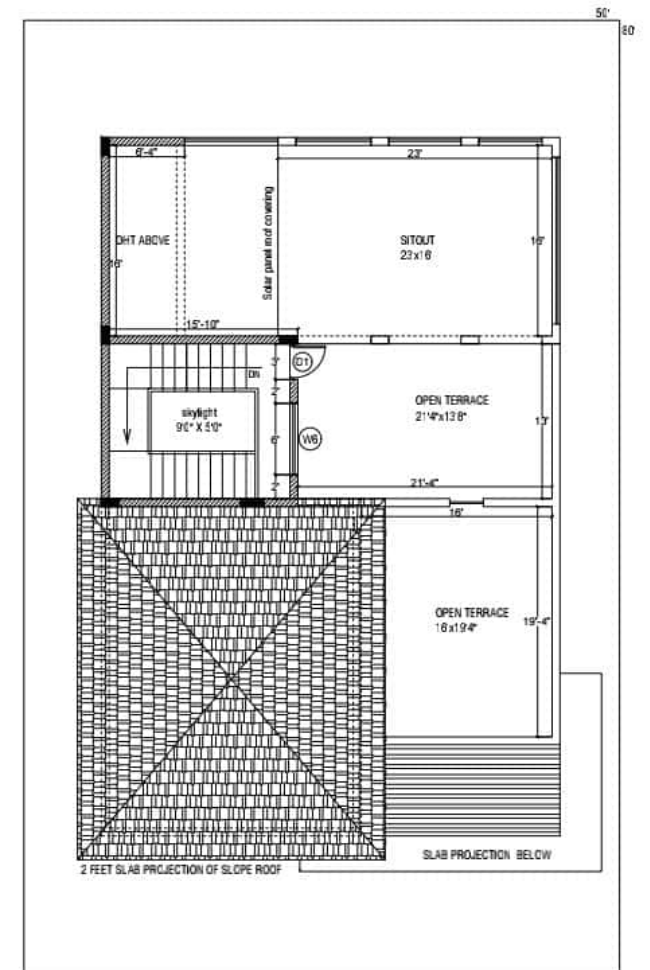

ROAD

PROPOSED SECOND FLOOR PLAN
WORKING DRAWING

WORKING DRAWING

SCHEDULE OF OPENINGS			
TYPE	NO.	SIZE	
WD	1	4'0" x 7'0"	W3 2 8'0" x 5'0"
D1	7	3'3" x 7'0"	W4 3 3'0" x 6'0"
D2	5	2'9" x 7'0"	W5 2 2'6" x 3'0"
D3	1	3'0" x 7'0"	W6 2 6'0" x 5'0"
FD	3	10'0" x 7'0"	V1 3 3'6" x 2'0"
W2	7	10'0" x 6'0"	V2 2 3'0" x 2'0"

AREA STATEMENT	
SITE AREA:	4000 sqft
BUILT UP AREA:	
GROUND FLOOR :	2400 Sft.
FIRST FLOOR :	2260 Sft.
SECOND FLOOR :	375 Sft.

PROJECT
PROPOSED RESIDENCE FOR Mr.R.V.SHESHAN ON SITE NO.215 AT RASHI ORCHARDS

ARCHITECTS
INCEPT
SRINIVAS #393, 5th CROSS, 6th MAIN, RBI LAYOUT J.P.NAGAR 7th PHASE BANGALORE - 560078 MOBILE - 9845325989 MAIL - incept@rediffmail.com

DATE	12.09.2022	DRG NO	
DRAWN	KARTHIKEYAN	SCALE	NTS
SCALE	NTS		





05

RESIDENTIAL PROJECT :


CLIENT: MS. Archana

LOCATION : Amariyothi Layout, Bangalore


AREA : 4320 sq ft

ARCHITECT : INCEPT ARCHITECTS




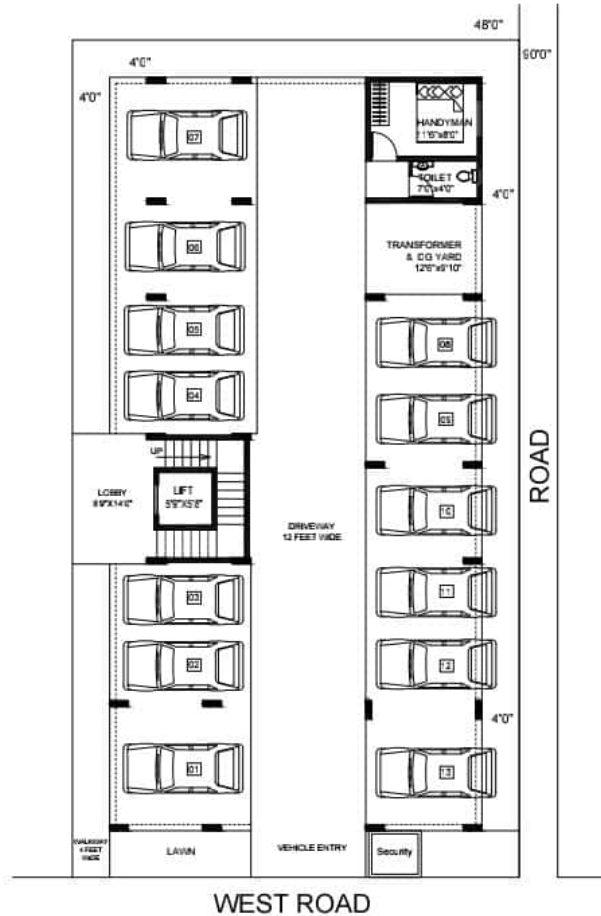

PROPOSED STILT FLOOR PLAN
FURNITURE LAYOUT

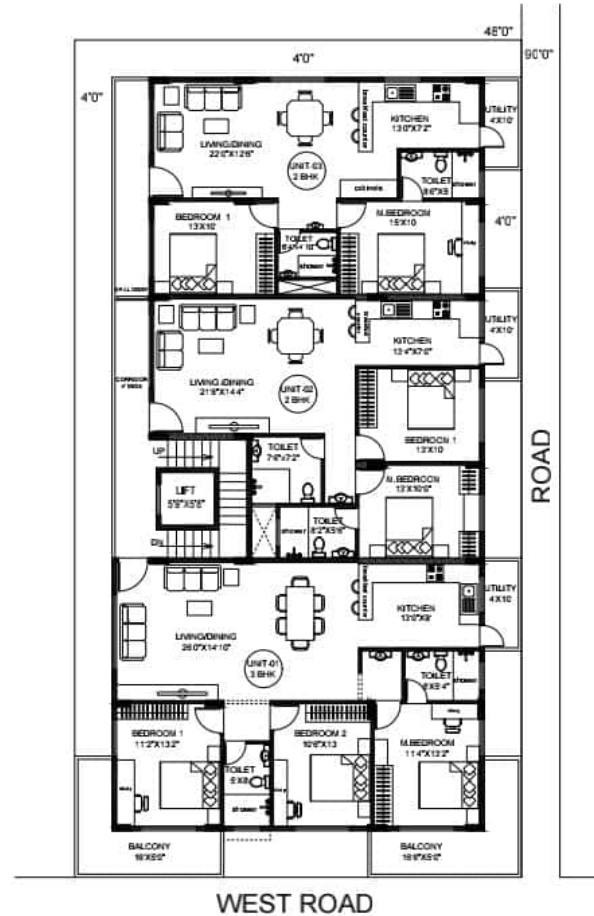

PROPOSED FIRST & SECOND FLOOR PLAN
FURNITURE LAYOUT

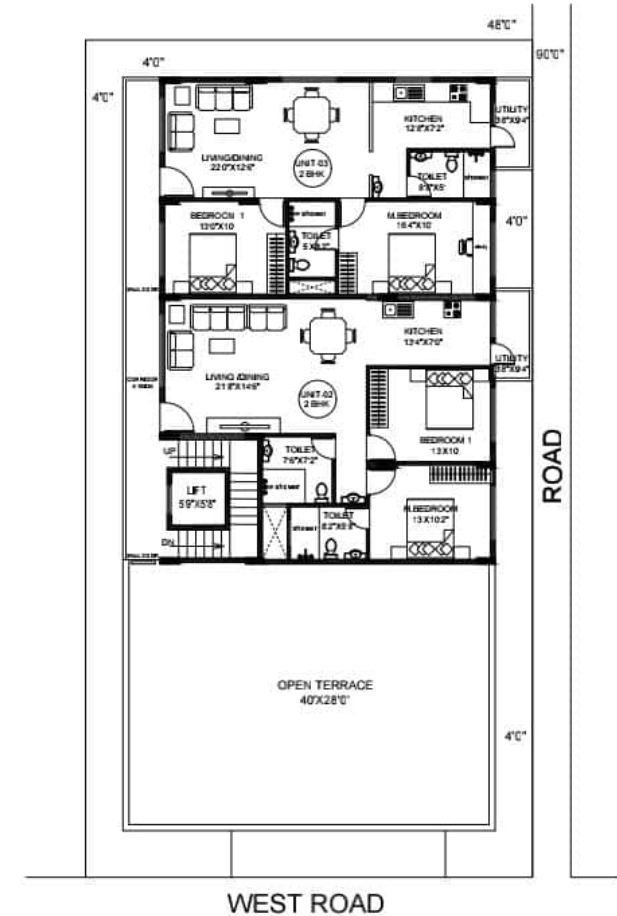

PROPOSED TERRACE FLOOR PLAN
FURNITURE LAYOUT

SCHEME PRESENTATION

Srinivas K. S.

AREA STATEMENT

SITE AREA: 4320 sq.ft.
BUILT UP AREA:
GROUND FLOOR - 3300 sq.ft.
(1 & 2) FLOOR - 3500 sq.ft.
TERRACE FLOOR - 2200 sq.ft.

PROJECT

PROPOSED APARTMENTS
FOR Ms.ARCHANA
AT AMARJYOTHI LAYOUT

ARCHITECTS

INCEPT
SRINIVAS
#393, 5th CROSS,
6th MAIN, RBI LAYOUT
J.P.NAGAR 7th PHASE
BANGALORE - 560078
MOBILE - 9845325989
MAIL - incept@rediffmail.com

DATE

08.07.2022 DRG NO




DRAWN

KARTHIKEYAN AR-PL-01

SCALE

NTS



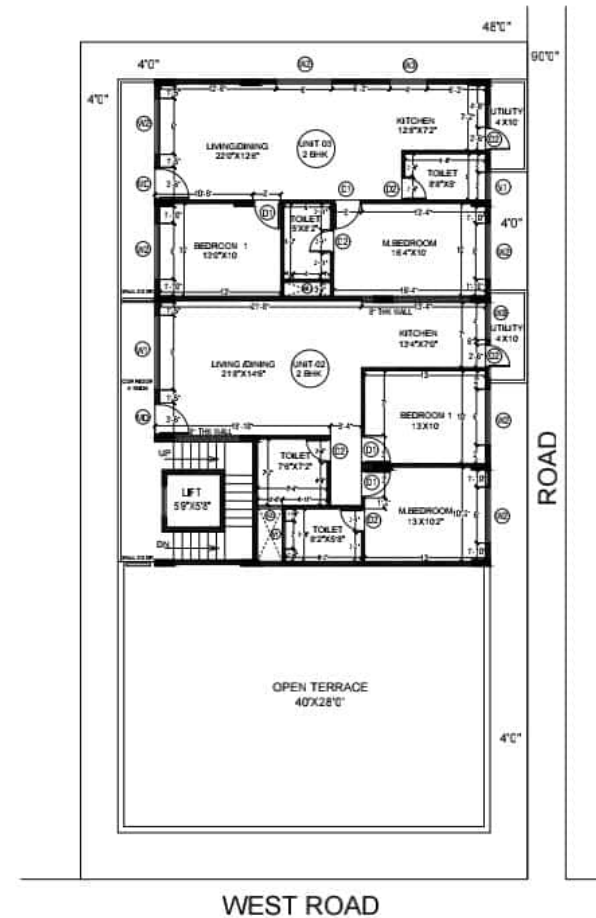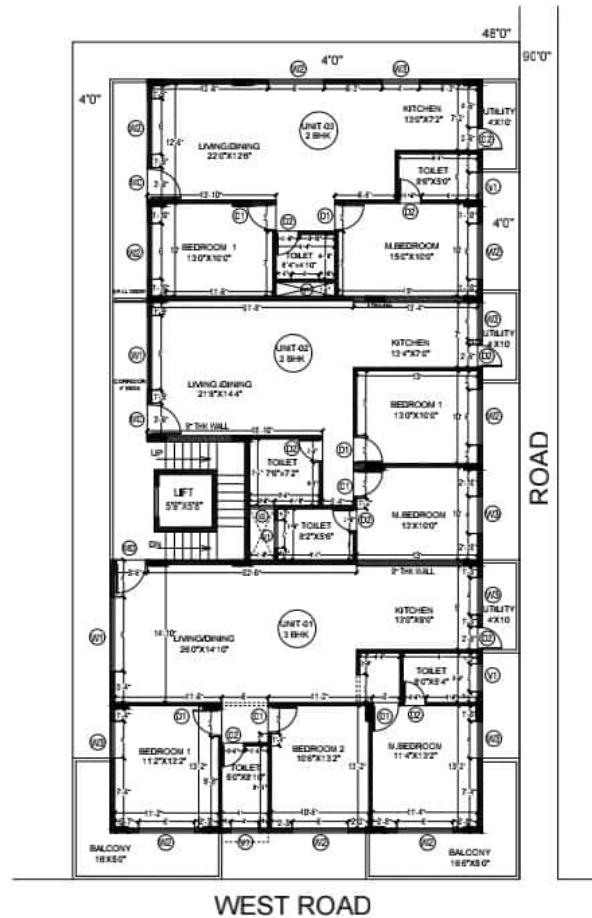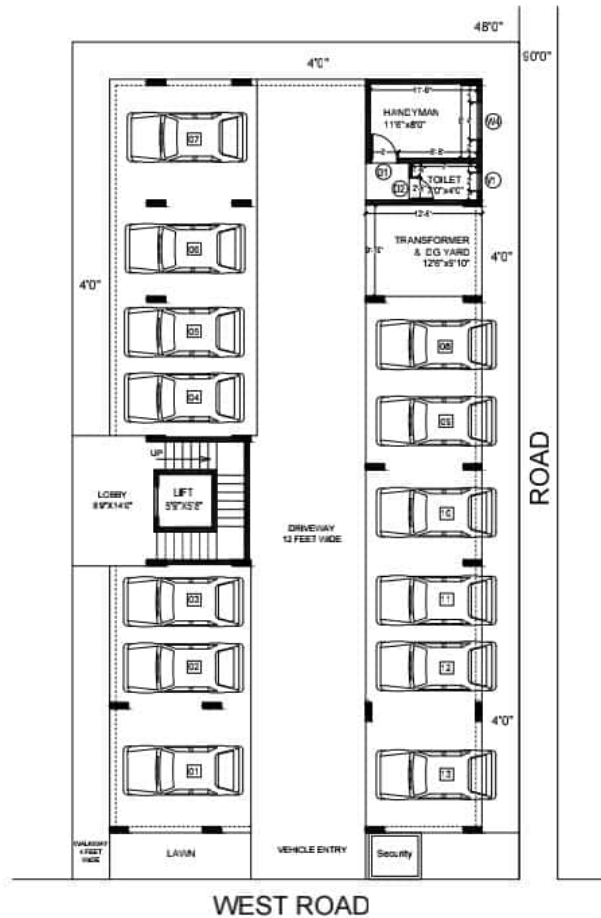

SCHEDULE OF OPENINGS					
TYPE	NO.	SIZE	TYPE	NO.	SIZE
MD	5	3'6"x7'0"	W3	9	4'0"x3'0"
D1	12	3'0"x7'0"	V1	9	3'0"x2'0"
D2	16	2'6"x7'0"	V2	2	2'8"x2'0"
W1	3	8'0"x4'6"			
W2	13	6'0"x4'6"			

WORKING DRAWING

Simultaneous

AREA STATEMENT	PROJECT	ARCHITECTS	DATE	08.07.2022	DRG NO.
SITE AREA: 4320 sft.	PROPOSED APARTMENTS FOR Ms.ARCHANA AT AMARJYOTHI LAYOUT	INCEPT SRINIVAS #393, 5th CROSS, 6th MAIN, RBI LAYOUT J.P.NAGAR 7th PHASE BANGALORE - 560078 MOBILE.- 9845325989 MAIL:- incept@rediffmail.com	DRAWN	KARTHIKEYAN	AR-PL-01
BUILT UP AREA: GROUND FLOOR - 3300 SFT. (1 & 2) FLOOR - 3500 SFT. TERRACE FLOOR - 2200 SFT.			SCALE	NTS	N

06


COMMERCIAL PROJECT :

CLIENT: Mr. Gurucharan

LOCATION : Sadarahalli Village

AREA : 73658 sq ft

ARCHITECT : INCEPT ARCHITECTS

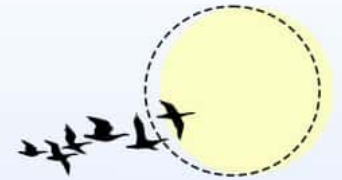



SCHEME PRESENTATION


Srinivas K.

AREA STATEMENT SITE AREA: 73658 sqft OR 1.69 ACRES BUILT UP AREA: COTTAGE : 500 SFT. KITCHEN : 1750 SFT.	PROJECT PROPOSED LAYOUT PLAN FOR Mr.GURUCHARAN AT SADARAHALLI	ARCHITECTS INCEPT SRINIVAS #393, 5th CROSS, 6th MAIN, RBI LAYOUT J.P.NAGAR 7th PHASE BANGALORE -560078 MOBILE - 9845325889 MAIL - incept@rediffmail.com	DATE 24.07.2022	DRG NO AR-PL-01
			DRAWN KARTHIKEYAN	
			SCALE NTS	N ↑

PROPOSED LABOUR QUARTERS PLAN (OPTION 1)



PROPOSED GOSHALA FLOOR PLAN

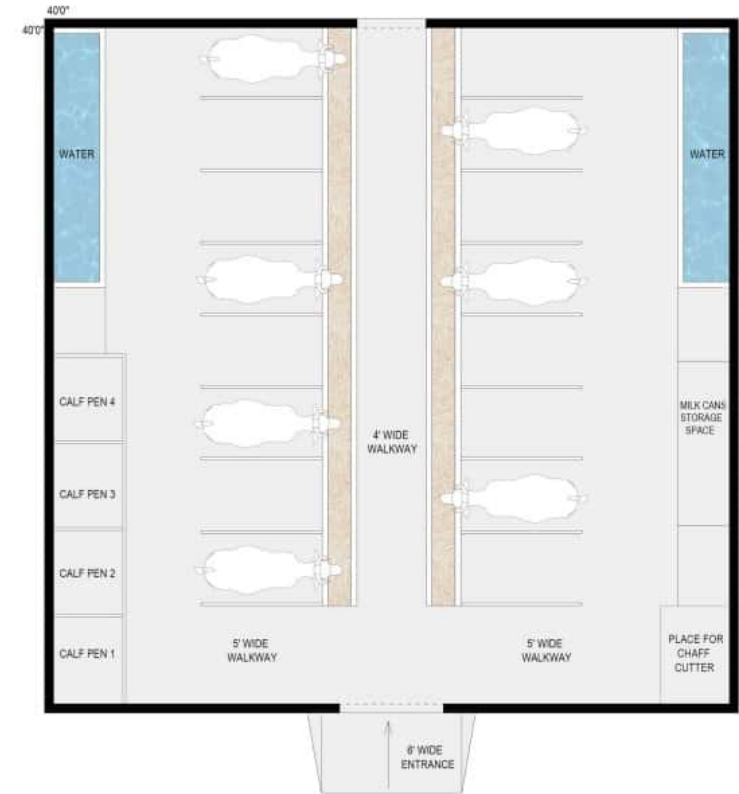

PROPOSED LABOUR QUARTERS PLAN (OPTION 2)



SCHEME PRESENTATION

Srinivas K. S.

AREA STATEMENT SITE AREA: 73658 sqft OR 1.69 ACRES BUILT UP AREA: LABOUR QUARTERS: 800 SFT. GOSHALA : 1600 SFT.	PROJECT	ARCHITECTS	DATE	24.07.2022	DRG NO
	PROPOSED LAYOUT PLAN FOR Mr.GURUCHARAN AT SADARAHALLI	INCEPT SRINIVAS #393, 5th CROSS, 6th MAIN, RBI LAYOUT J.P.NAGAR 7th PHASE BANGALORE -560078 MOBILE - 9845325889 MAIL - incept@rediffmail.com	DRAWN	KARTHIKEYAN	AR-PL-01
			SCALE	NTS	

SITE VISIT - VINAY RESIDENTIAL PROJECT

The following flow chart shows the defect occurred at the neighbouring site and the methods used to rectify it



Movement of soil due to the rain caused landslide on construction site



Supports are provided to avoid more snag and the building to collapse



The debris is removed then completely



The gap is covered with soil filled bags ,then supported with iron rods which holds grip from underneath and later covered



Applying concrete proposed at high velocity primarily on the vertical surface. It is a mortar or high-performance concrete conveyed through a hosepipe and pneumatically shot at high force at the back surface.

CRITICAL OVERVIEW:

My experience in Incept Architects was great and very productive. It was my pleasure to be a part of their family and to work with their team. In this opportunity of my internship, I have learnt many new things. Working with different people, I got to learn many new CAD skills. Also, by working in different projects, I got different perspectives of designing. It was a great platform for learning.