



# SATHYABAMA

INSTITUTE OF SCIENCE AND TECHNOLOGY  
(DEEMED TO BE UNIVERSITY)

**Accredited with “A” grade by NAAC | 12B Status by UGC | Approved by AICTE**

Jeppiaar Nagar, Rajiv Gandhi Salai, Chennai – 600 119

[www.sathyabama.ac.in](http://www.sathyabama.ac.in)

SCHOOL OF BUILDING AND ENVIRONMENT  
**DEPARTMENT OF ARCHITECTURE**  
PRACTICAL TRAINING PORTFOLIO (SAR4063)  
**DEC 2022**

Name of the Student : **KAYAL VIDARRSHANA R**

Batch : **2019-2024**

Reg No. : **39210038**

Semester : **VII**



# SATHYABAMA

INSTITUTE OF SCIENCE AND TECHNOLOGY  
(DEEMED TO BE UNIVERSITY)

Accredited with "A" grade by NAAC | 12B Status by UGC | Approved by AICTE

Jeppiaar Nagar, Rajiv Gandhi Salai, Chennai – 600 119

[www.sathyabama.ac.in](http://www.sathyabama.ac.in)

SCHOOL OF BUILDING AND  
ENVIRONMENT DEPARTMENT OF  
ARCHITECTURE

## VIVA-VOCE EXAMINATION

This is to certify that the practical training SAR 4063 is the work of **KAYAL VIDARRSHANA R** who had undergone training in **ASPIRATIONS ARCHITECTS AND ENGINEERS** has been monitored by the continuous assessment during JUNE 2022 to NOVEMBER 2022.

A handwritten signature in green ink, reading "Devyani Gangopadhyay".

Dr. Devyani Gangopadhyay  
**DEAN**



Submitted for Viva voce Examination held on 13-12-2022

A handwritten signature in blue ink, reading "S. Srinivasan".  
**Internal Examiner**A handwritten signature in blue ink, reading "S. Srinivasan".  
**External Examiner**



# SATHYABAMA

INSTITUTE OF SCIENCE AND TECHNOLOGY  
(DEEMED TO BE UNIVERSITY)

Accredited with "A" grade by NAAC | 12B Status by UGC | Approved by AICTE  
Jeppiaar Nagar, Rajiv Gandhi Salai, Chennai – 600 119  
[www.sathyabama.ac.in](http://www.sathyabama.ac.in)

## DECLARATION

I, **KAYAL VIDARRSHANA R** by declare that the Training Report **JUNE 2022 to NOVEMBER 2022** done by me under the guidance of **Ar. B.SANJAY** is submitted in partial fulfillment of the requirements for the completion of practical training session.

DATE : 13-12-2022

PLACE : CHENNAI

A handwritten signature in blue ink, appearing to read 'Kayal', is written above the signature line.

SIGNATURE OF CANDIDATE

## ACKNOWLEDGEMENT

I am pleased to acknowledge my sincere thanks to the Board **of Management of SATHYABAMA** for their kind encouragement in doing this practical training and for completing it successfully. I am grateful to them.

I convey my thanks to **Dr. Devyani Gangopadhyay**, Dean, School of Building and Environment and **Ar.Sarath Chandra Kanth**, Design Chair, Department of Architecture for having been a constant source of support and encouragement.

I wish to express my thanks to all Teaching and Non-teaching staff members of the Department who were helpful in many ways for the completion of the project.

I also wish to thank **Ar. B.SANJAY** , for the experience of interning at their firm.

# JOINING LETTER

**Aspirations**  
architects engineers



13.06.2022

To

Kayal Vidarrshana

Sathyabama Institute of Science and Technology

Chennai

**SUB: Internship Training Programme in our Firm.**

Dear Kayal Vidarrshana,

We are pleased to offer you appointment as “**Trainee Architect**” with our organization,

“**Aspirations Architects and Engineers.**” This training position is for 6 month’s term

beginning from 13<sup>th</sup> June 2022, ending on 12<sup>th</sup> November 22.

With Best Wishes

For Aspirations Architects and Engineers

(B.Sanjay Architect)

**B.SANJAY, B.Arch.,**  
Registered Architect  
Regn. No: CA /99 / 24163  
No.5, New No : 17, 1st Floor,  
Arya Chowder Road,  
West Mambalam, Chennai -33.

# MONTHLY REPORT



**SATHYABAMA**

INSTITUTE OF SCIENCE AND TECHNOLOGY

(DEEMED TO BE UNIVERSITY)

Accredited "A" Grade by NAAC | 12B Status by UGC | Approved by AICTE

www.sathyabama.ac.in

DEPARTMENT OF ARCHITECTURE

## PROFESSIONAL PRACTICAL TRAINING REPORT 2022

(Continuous progress report of the trainee architect for the period of One month in the office to submitted to HOD by the Trainee in Charge of the Organization)

1. Name of the office / organization : Aspirations Architects Engineers
2. Address & Contact Number : NO.5, 17 Arayagowda Rd, Panneerselam Nagar, West Mambalam, Chennai-600044-48548999
3. Name of the student : Kayal Vidarshana R
4. Duration : From 13-06-2022 To 13-07/2022
5. Total No. of days : 24

### 6. Evaluation of Performance criteria shall be on

\* Note: Kindly grade the student as per his/her overall performance in the office during the assessment month which will be converted to the allotted 90 marks by the department.

| Description of works                       | Excellent | Good | Fair | Poor | NA |
|--------------------------------------------|-----------|------|------|------|----|
| Understanding of office culture            |           | ✓    |      |      |    |
| Participation in the office                |           | ✓    |      |      |    |
| Reading of drawings                        |           | ✓    |      |      |    |
| Presentation Techniques                    |           |      | ✓    |      |    |
| Model making works                         |           | ✓    |      |      |    |
| Understanding of construction details      |           |      | ✓    |      |    |
| Drafting Skills (Manual / Computer)        |           |      | ✓    |      |    |
| Site Supervision / Discussion with clients |           |      | ✓    |      |    |
| Adherence to Time schedule                 |           | ✓    |      |      |    |
| Other computer skills                      |           |      | ✓    |      |    |
| File and Office Maintenance                |           | ✓    |      |      |    |
| Coordination with other consultants        |           | ✓    |      |      |    |
| Overall Grading*                           | B         |      |      |      |    |

(A-9.0, B-8.0, C-7.0, D-6.0, E-5.0)

7. Any other Remarks : Interest to learn is abundant  
Learns from Mistakes

8. Signature of the:  
Head of the Office  
/ Organization  
(With Seal)

ASPIRATIONS...  
Architectural Consultants &  
Interior Designers  
No. 5, New No. 17, 1st Floor,  
Arya Gowder Road, West Mambalam,  
Chennai-33. 2481 8999



**SATHYABAMA**

INSTITUTE OF SCIENCE AND TECHNOLOGY

(DEEMED TO BE UNIVERSITY)

Accredited "A" Grade by NAAC | 12B Status by UGC | Approved by AICTE

www.sathyabama.ac.in

DEPARTMENT OF ARCHITECTURE

## PROFESSIONAL PRACTICAL TRAINING REPORT 2022

(Continuous progress report of the trainee architect for the period of One month in the office to submitted to HOD by the Trainee in Charge of the Organization)

1. Name of the office / organization : Aspirations Architects Engineers
2. Address & Contact Number : NO.5, 17 Arayagowda Rd, Panneerselam Nagar, West Mambalam, Chennai-600044-48548999
3. Name of the student : Kayal Vidarshana R
4. Duration : From 14/07/2022 To 12/08/2022
5. Total No. of days : 22

### 6. Evaluation of Performance criteria shall be on

\* Note: Kindly grade the student as per his/her overall performance in the office during the assessment month which will be converted to the allotted 90 marks by the department.

| Description of works                       | Excellent | Good | Fair | Poor | NA |
|--------------------------------------------|-----------|------|------|------|----|
| Understanding of office culture            | ✓         |      |      |      |    |
| Participation in the office                | ✓         |      |      |      |    |
| Reading of drawings                        |           | ✓    |      |      |    |
| Presentation Techniques                    |           | ✓    |      |      |    |
| Model making works                         |           | ✓    |      |      |    |
| Understanding of construction details      |           | ✓    |      |      |    |
| Drafting Skills (Manual / Computer)        |           |      | ✓    |      |    |
| Site Supervision / Discussion with clients |           | ✓    |      |      |    |
| Adherence to Time schedule                 |           |      | ✓    |      |    |
| Other computer skills                      |           | ✓    |      |      |    |
| File and Office Maintenance                | ✓         |      |      |      |    |
| Coordination with other consultants        |           | ✓    |      |      |    |
| Overall Grading*                           | B         |      |      |      |    |

(A-9.0, B-8.0, C-7.0, D-6.0, E-5.0)

7. Any other Remarks : Progressive

8. Signature of the:  
Head of the Office  
/ Organization  
(With Seal)

ASPIRATIONS...  
Architectural Consultants &  
Interior Designers  
No. 5, New No. 17, 1st Floor,  
Arya Gowder Road, West Mambalam,  
Chennai-33. 2481 8999

# MONTHLY REPORT



**SATHYABAMA**  
INSTITUTE OF SCIENCE AND TECHNOLOGY  
(DEEMED TO BE UNIVERSITY)

Accredited "A" Grade by NAAC | 12B Status by UGC | Approved by AICTE  
www.sathyabama.ac.in

DEPARTMENT OF ARCHITECTURE

## PROFESSIONAL PRACTICAL TRAINING REPORT 2022

(Continuous progress report of the trainee architect for the period of One month in the office to submitted to HOD by the Trainee in Charge of the Organization)

1. Name of the office / organization : Aspirations Architects Engineers
2. Address & Contact Number : NO.5, 17 Anyagapada Road, West Mambalam, Chennai / 044-48548999
3. Name of the student : Kayal Vidarshana R
4. Duration : From 13/08/2022 To 13/09/2022
5. Total No. of days : 20

### 6. Evaluation of Performance criteria shall be on

\* Note: Kindly grade the student as per his/her overall performance in the office during the assessment month which will be converted to the allotted 90 marks by the department.

| Description of works                       | Excellent | Good | Fair | Poor | NA |
|--------------------------------------------|-----------|------|------|------|----|
| Understanding of office culture            | ✓         |      |      |      |    |
| Participation in the office                | ✓         |      |      |      |    |
| Reading of drawings                        |           | ✓    |      |      |    |
| Presentation Techniques                    |           | ✓    |      |      |    |
| Model making works                         |           | ✓    |      |      |    |
| Understanding of construction details      |           | ✓    |      |      |    |
| Drafting Skills (Manual / Computer)        |           |      | ✓    |      |    |
| Site Supervision / Discussion with clients |           |      | ✓    |      |    |
| Adherence to Time schedule                 |           | ✓    |      |      |    |
| Other computer skills                      |           |      | ✓    |      |    |
| File and Office Maintenance                | ✓         |      |      |      |    |
| Coordination with other consultants        |           | ✓    |      |      |    |
| Overall Grading*                           | B         |      |      |      |    |

(A-9.0, B-8.0, C-7.0, D-6.0, E-5.0)

7. Any other Remarks : Improving by the day

8. Signature of the:  
Head of the Office  
/ Organization  
(With Seal)

*[Signature]*

ASPIRATIONS...  
Architectural Consultants &  
Interior Designers  
No. 5, New No. 17, 1st Floor,  
Arya Gowder Road, West Mambalam,  
Chennai-33. 2481 8999



**SATHYABAMA**  
INSTITUTE OF SCIENCE AND TECHNOLOGY  
(DEEMED TO BE UNIVERSITY)

Accredited "A" Grade by NAAC | 12B Status by UGC | Approved by AICTE  
www.sathyabama.ac.in

DEPARTMENT OF ARCHITECTURE

## PROFESSIONAL PRACTICAL TRAINING REPORT 2022

(Continuous progress report of the trainee architect for the period of One month in the office to submitted to HOD by the Trainee in Charge of the Organization)

1. Name of the office / organization : Aspirations Architects Engineers
2. Address & Contact Number : NO.5, 17 Anyagapada Road, West Mambalam, Chennai / 044-48548999
3. Name of the student : Kayal Vidarshana R
4. Duration : From 14-09-2022 To 22-10-2022
5. Total No. of days : 29

### 6. Evaluation of Performance criteria shall be on

\* Note: Kindly grade the student as per his/her overall performance in the office during the assessment month which will be converted to the allotted 90 marks by the department.

| Description of works                       | Excellent | Good | Fair | Poor | NA |
|--------------------------------------------|-----------|------|------|------|----|
| Understanding of office culture            | ✓         |      |      |      |    |
| Participation in the office                | ✓         |      |      |      |    |
| Reading of drawings                        |           | ✓    |      |      |    |
| Presentation Techniques                    |           |      | ✓    |      |    |
| Model making works                         |           |      | ✓    |      |    |
| Understanding of construction details      |           |      | ✓    |      |    |
| Drafting Skills (Manual / Computer)        |           |      | ✓    |      |    |
| Site Supervision / Discussion with clients |           |      | ✓    |      |    |
| Adherence to Time schedule                 |           |      | ✓    |      |    |
| Other computer skills                      |           | ✓    |      |      |    |
| File and Office Maintenance                | ✓         |      |      |      |    |
| Coordination with other consultants        |           | ✓    |      |      |    |
| Overall Grading*                           | B         |      |      |      |    |

(A-9.0, B-8.0, C-7.0, D-6.0, E-5.0)

7. Any other Remarks : Showing Improvement

8. Signature of the:  
Head of the Office  
/ Organization  
(With Seal)

ASPIRATIONS...  
Architectural Consultants &  
Interior Designers  
No. 5, New No. 17, 1st Floor,  
Arya Gowder Road, West Mambalam,  
Chennai-33. 2481 8999

# WORK DIARY

| Work diary of month: JUNE                   |            |                              |                  |                                         |
|---------------------------------------------|------------|------------------------------|------------------|-----------------------------------------|
| Number of days worked: 14                   |            |                              |                  |                                         |
| Schedule duration: 13-06-2022 to 30-06-2022 |            |                              |                  |                                         |
| S.NO                                        | DATE       | PROJECT NAME                 | PROJECT TYPOLOGY | WORKED ON                               |
| WEEK 1                                      |            |                              |                  |                                         |
| 1                                           | 13-06-2022 | HITECH hospital (Kilpauk)    | Hospital         | plan corrections based on clients needs |
| 2                                           | 14-06-2022 | HITECH hospital (Kilpauk)    | Hospital         | plan corrections based on clients needs |
| 3                                           | 15-06-2022 | HITECH hospital (Kilpauk)    | Hospital         | plan corrections based on clients needs |
| 4                                           | 16-06-2022 | HITECH hospital (Kilpauk)    | Hospital         | plan corrections based on clients needs |
| 5                                           | 17-06-2022 | HITECH hospital (Kilpauk)    | Hospital         | plan corrections based on clients needs |
| 6                                           | 18-06-2022 | HITECH hospital (Kilpauk)    | Hospital         | plan corrections based on clients needs |
| WEEK 2                                      |            |                              |                  |                                         |
| 7                                           | 20-06-2022 | HITECH hospital (Kilpauk)    | Hospital         | plan corrections based on clients needs |
| 8                                           | 21-06-2022 | HITECH hospital (Kilpauk)    | Hospital         | plan corrections based on clients needs |
| 9                                           | 22-06-2022 | HITECH hospital (Kilpauk)    | Hospital         | Meeting with the clients                |
| 10                                          | 23-06-2022 | MEDWAY hospital (Villupuram) | Hospital         | Joinery schedule ( doors elevation)     |
| 11                                          | 24-06-2022 | MEDWAY hospital (Villupuram) | Hospital         | Joinery schedule ( doors elevation)     |
| 12                                          | 25-06-2022 | MEDWAY hospital (Villupuram) | Hospital         | Joinery schedule ( doors elevation)     |
| WEEK 3                                      |            |                              |                  |                                         |
| 13                                          | 27-06-2022 | HITECH hospital (Kilpauk)    | Hospital         | Finishes matrix                         |
| 14                                          | 28-06-2022 | HITECH hospital (Kilpauk)    | Hospital         | Finishes matrix                         |

| Work diary of month: JULY                   |            |                           |                  |                                      |
|---------------------------------------------|------------|---------------------------|------------------|--------------------------------------|
| Number of days worked: 23                   |            |                           |                  |                                      |
| Schedule duration: 01-07-2022 to 30-07-2022 |            |                           |                  |                                      |
| S.NO                                        | DATE       | PROJECT NAME              | PROJECT TYPOLOGY | WORKED ON                            |
| WEEK 1                                      |            |                           |                  |                                      |
| 1                                           | 01-07-2022 | HITECH hospital (Kilpauk) | Hospital         | Finishes matrix                      |
| WEEK 2                                      |            |                           |                  |                                      |
| 2                                           | 04-07-2022 | HITECH hospital (Kilpauk) | Hospital         | Finishes matrix                      |
| 3                                           | 05-07-2022 | HITECH hospital (Kilpauk) | Hospital         | Finishes matrix                      |
| 4                                           | 06-07-2022 | HITECH hospital (Kilpauk) | Hospital         | Finishes matrix                      |
| 5                                           | 07-07-2022 | HITECH hospital (Kilpauk) | Hospital         | Finishes matrix                      |
| 6                                           | 08-07-2022 | HITECH hospital (Kilpauk) | Hospital         | Finishes matrix                      |
| 7                                           | 09-07-2022 | HITECH hospital (Kilpauk) | Hospital         | Finishes matrix                      |
| WEEK 3                                      |            |                           |                  |                                      |
| 8                                           | 11-07-2022 | HITECH hospital (Kilpauk) | Hospital         | Finishes matrix                      |
| 9                                           | 12-07-2022 | HITECH hospital (Kilpauk) | Hospital         | Finishes matrix                      |
| 10                                          | 13-07-2022 | HITECH hospital (Kilpauk) | Hospital         | Finishes matrix                      |
| 11                                          | 14-07-2022 | HITECH hospital (Kilpauk) | Hospital         | Finishes matrix                      |
| 12                                          | 15-07-2022 | HITECH hospital (Kilpauk) | Hospital         | Finishes matrix                      |
| 13                                          | 16-07-2022 | HITECH hospital (Kilpauk) | Hospital         | Finishes matrix                      |
| WEEK 4                                      |            |                           |                  |                                      |
| 14                                          | 18-07-2022 | HITECH hospital (Kilpauk) | Hospital         | Working drawing of consultation room |
| 15                                          | 19-07-2022 | HITECH hospital (Kilpauk) | Hospital         | Working drawing of consultation room |
| 16                                          | 20-07-2022 | HITECH hospital (Kilpauk) | Hospital         | Working drawing of consultation room |
| 17                                          | 21-07-2022 | HITECH hospital (Kilpauk) | Hospital         | Working drawing of consultation room |
| 18                                          | 22-07-2022 | HITECH hospital (Kilpauk) | Hospital         | Working drawing of consultation room |
| 19                                          | 23-07-2022 | HITECH hospital (Kilpauk) | Hospital         | Working drawing of consultation room |
| WEEK 5                                      |            |                           |                  |                                      |
| 20                                          | 25-07-2022 | HITECH hospital (Kilpauk) | Hospital         | Working drawing of consultation room |
| 21                                          | 26-07-2022 | HITECH hospital (Kilpauk) | Hospital         | Working drawing of consultation room |
| 22                                          | 27-07-2022 | HITECH hospital (Kilpauk) | Hospital         | Working drawing of consultation room |
| 23                                          | 28-07-2022 | HITECH hospital (Kilpauk) | Hospital         | Working drawing of consultation room |

# WORK DIARY

| Work diary of month: AUGUST                 |            |                              |                  |                                                   |
|---------------------------------------------|------------|------------------------------|------------------|---------------------------------------------------|
| Number of days worked: 21                   |            |                              |                  |                                                   |
| Schedule duration: 01-08-2022 to 31-08-2022 |            |                              |                  |                                                   |
| S.NO                                        | DATE       | PROJECT NAME                 | PROJECT TYPOLOGY | WORKED ON                                         |
| WEEK 1                                      |            |                              |                  |                                                   |
| 1                                           | 03-08-2022 | Durai Manikandan             | Residence        | Changing layout of swimming pool deck and windows |
| 2                                           | 04-08-2022 | Durai Manikandan             | Residence        | Changing layout of swimming pool deck and windows |
| 3                                           | 05-08-2022 | HITECH hospital (Kilpauk)    | Hospital         | Working drawing of consultation room              |
| 4                                           | 06-08-2022 | HITECH hospital (Kilpauk)    | Hospital         | Working drawing of consultation room              |
| WEEK 2                                      |            |                              |                  |                                                   |
| 5                                           | 08-08-2022 | HITECH hospital (Kilpauk)    | Hospital         | Working drawing of consultation room              |
| 6                                           | 09-08-2022 | HITECH hospital (Kilpauk)    | Hospital         | Working drawing of consultation room              |
| 7                                           | 10-08-2022 | HITECH hospital (Kilpauk)    | Hospital         | Working drawing of consultation room              |
| 8                                           | 11-08-2022 | HITECH hospital (Kilpauk)    | Hospital         | Working drawing of consultation room              |
| 9                                           | 12-08-2022 | HITECH hospital (Kilpauk)    | Hospital         | Working drawing of consultation room              |
| 10                                          | 13-08-2022 | HITECH hospital (Kilpauk)    | Hospital         | Working drawing of consultation room              |
| WEEK 3                                      |            |                              |                  |                                                   |
| 11                                          | 16-08-2022 | MEDWAY hospital (Villupuram) | Hospital         | Finishes matrix                                   |
| 12                                          | 17-08-2022 | MEDWAY hospital (Villupuram) | Hospital         | Finishes matrix                                   |
| 13                                          | 18-08-2022 | MEDWAY hospital (Villupuram) | Hospital         | Finishes matrix                                   |
| 14                                          | 19-08-2022 | MEDWAY hospital (Villupuram) | Hospital         | Finishes matrix                                   |
| 15                                          | 20-08-2022 | MEDWAY hospital (Villupuram) | Hospital         | Finishes matrix                                   |
| WEEK 4                                      |            |                              |                  |                                                   |
| 16                                          | 22-08-2022 | MEDWAY hospital (Villupuram) | Hospital         | Finishes matrix                                   |
| 17                                          | 23-08-2022 | MEDWAY hospital (Villupuram) | Hospital         | Finishes matrix                                   |
| 18                                          | 24-08-2022 | MEDWAY hospital (Villupuram) | Hospital         | Finishes matrix                                   |
| 19                                          | 25-08-2022 | MEDWAY hospital (Villupuram) | Hospital         | Finishes matrix                                   |
| 20                                          | 27-08-2022 | MEDWAY hospital (Villupuram) | Hospital         | Finishes matrix                                   |
| WEEK 5                                      |            |                              |                  |                                                   |
| 21                                          | 30-08-2022 | MEDWAY hospital (Villupuram) | Hospital         | Finishes matrix                                   |

| Work diary of month: SEPTEMBER              |                          |                            |                  |                              |
|---------------------------------------------|--------------------------|----------------------------|------------------|------------------------------|
| Number of days worked: 20                   |                          |                            |                  |                              |
| Schedule duration: 01-09-2022 to 30-09-2022 |                          |                            |                  |                              |
| S.NO                                        | DATE                     | PROJECT NAME               | PROJECT TYPOLOGY | WORKED ON                    |
| WEEK 1                                      |                          |                            |                  |                              |
| 1                                           | 01-09-2022 to 03-09-2022 | Abhimanyu garden(Kanathur) | Residence        | Elevation                    |
| WEEK 2                                      |                          |                            |                  |                              |
| 2                                           | 05-09-2022               | Abhimanyu garden(Kanathur) | Residence        | Elevation                    |
| 3                                           | 06-09-2022               | Abhimanyu garden(Kanathur) | Residence        | Elevation                    |
| 4                                           | 09-09-2022               | Abhimanyu garden(Kanathur) | Residence        | Elevation                    |
| WEEK 3                                      |                          |                            |                  |                              |
| 5                                           | 12-09-2022 to 17-09-2022 | Abhimanyu garden(Kanathur) | Residence        | Elevation                    |
| WEEK 4                                      |                          |                            |                  |                              |
| 6                                           | 19-09-2022               |                            | Safety door      | Safety door detailed drawing |
| 7                                           | 20-09-2022               |                            | Safety door      | Safety door detailed drawing |
| 8                                           | 21-09-2022 to 24-09-2022 | Abhimanyu garden(Kanathur) | Residence        | Elevation                    |
| WEEK 5                                      |                          |                            |                  |                              |
| 9                                           | 26-09-2022               | Abhimanyu garden(Kanathur) | Residence        | Elevation                    |
| 10                                          | 27-09-2022               | Abhimanyu garden(Kanathur) | Residence        | Elevation                    |
| 11                                          | 30-09-2022               | Abhimanyu garden(Kanathur) | Residence        | Elevation                    |

| Work diary of month: OCTOBER                |                          |                            |                  |                              |
|---------------------------------------------|--------------------------|----------------------------|------------------|------------------------------|
| Number of days worked: 17                   |                          |                            |                  |                              |
| Schedule duration: 01-10-2022 to 29-10-2022 |                          |                            |                  |                              |
| S.NO                                        | DATE                     | PROJECT NAME               | PROJECT TYPOLOGY | WORKED ON                    |
| WEEK 1                                      |                          |                            |                  |                              |
| 1                                           | 01-10-2022               | Abhimanyu garden(Kanathur) | Residence        | Elevation                    |
| WEEK 2                                      |                          |                            |                  |                              |
| 2                                           | 03-10-2022               | Abhimanyu garden(Kanathur) | Residence        | Elevation                    |
| 3                                           | 05-10-2022               | Abhimanyu garden(Kanathur) | Residence        | Elevation                    |
| 4                                           | 07-10-2022               | Abhimanyu garden(Kanathur) | Residence        | Elevation                    |
| 5                                           | 08-10-2022               | Abhimanyu garden(Kanathur) | Residence        | Elevation                    |
| WEEK 3                                      |                          |                            |                  |                              |
| 6                                           | 10-10-2022 to 15-10-2022 | Ramanujam                  | Residence        | Electrical layout            |
| WEEK 4                                      |                          |                            |                  |                              |
| 7                                           | 17-10-2022 to 19-10-2022 | Abhimanyu garden(Kanathur) | Residence        | Elevation & plan corrections |
| 8                                           | 20-10-2022               | Abhimanyu garden(Kanathur) | Residence        | Elevation                    |
| 9                                           | 21-10-2022               | Abhimanyu garden(Kanathur) | Residence        | Elevation                    |
| 10                                          | 22-10-2022               | Abhimanyu garden(Kanathur) | Residence        | Elevation                    |

# CONSOLIDATED CERTIFICATE

Aspirations ...  
architects engineers



22<sup>nd</sup>, October'2022

## TRAINING COMPLETION CERTIFICATE

This is to certify that **Ms. Kayal Vidarrshana R**, student of **SATHYABAMA INSTITUTE OF SCIENCE AND TECHNOLOGY**, has worked for **ASPIRATIONS ARCHITECTS AND ENGINEERS** as an intern for a period from 13.06.2022 To 22.10.2022 (95 working days). Her responsibilities included design development, presentation, submission drawings, etc on architectural practice.

During internship she demonstrated good design skills with self-motivated attitude to learn new things, she handled projects with sincerity and efficiency. Her interpersonal skills are outstanding and has been highly appreciated by her seniors.

With her enthusiasm to work, learn and progress, she would make a great employee to any enterprise.

We wish her all the Best for her future prospects.

For Aspirations Architects and Engineers

  
(B. Sanjay - B. Arch.)

**B. SANJAY, B. Arch.,**  
Registered Architect  
Regn. No: CA /99 / 24163  
No.5, New No : 17, 1st Floor,  
Arya C wder Road,  
West Mambalam, Chennai -33.

# TABLE OF CONTENTS

| CHAPTER NO. | TITLE                                                    | PAGE NO. |
|-------------|----------------------------------------------------------|----------|
| 1.1         | ABOUT THE FIRM                                           | 1        |
| 1.2         | PROJECT 1 – HITECH HOSPITAL ( REPLANNING OF FLOOR PLANS) | 2-8      |
| 1.3         | PROJECT 2 – MEDWAY HOSPITAL ( JOINERY DETAIL)            | 9-10     |
| 1.4         | PROJECT 3 – HITECH HOSPITAL ( FINISHES MATRIX)           | 11-17    |
| 1.5         | PROJECT 4 – HITECH HOSPITAL ( CONSULTATION ROOM)         | 18-19    |
| 1.6         | PROJECT 5 – DURAI MANIKANDAN ( PLAN CORRECTIONS)         | 20-22    |
| 1.7         | PROJECT 6 – MEDWAY HOSPITAL ( FINISHES MATRIX)           | 23-28    |
| 1.8         | PROJECT 7 – ABHIMANYU GARDEN RESIDENCE (ELEVATION)       | 29-30    |
| 1.9         | PROJECT 8 – SAFETY DOOR DETAIL                           | 30-31    |
| 1.10        | PROJECT 9 – RAMANUJAM RESIDENCE (ELECTRICAL LAYOUT)      | 33-34    |
| 1.11        | CRITICAL OVERVIEW                                        | 35       |

## 1.1 ABOUT THE FIRM:


The firm in which I had undergone my internship was, **Aspirations Architects and engineers**. It is established and owned by architects B.Sanjay and S.Jayaprakash. The firm has been running for 24 years. I was guided and mentored by Ar. Sanjay.

The firm has done many projects such as residence, commercial spaces and hospital works. they specialize in hospital projects and have done many projects. They specialize in interior designing too.

# PROJECT 1


## HITECH HOSPITAL , Kilpauk

(An existing building had been proposed to be converted into a BMT specialty hospital by HITECH group. I've worked on floor plans with requirements from the clients.)

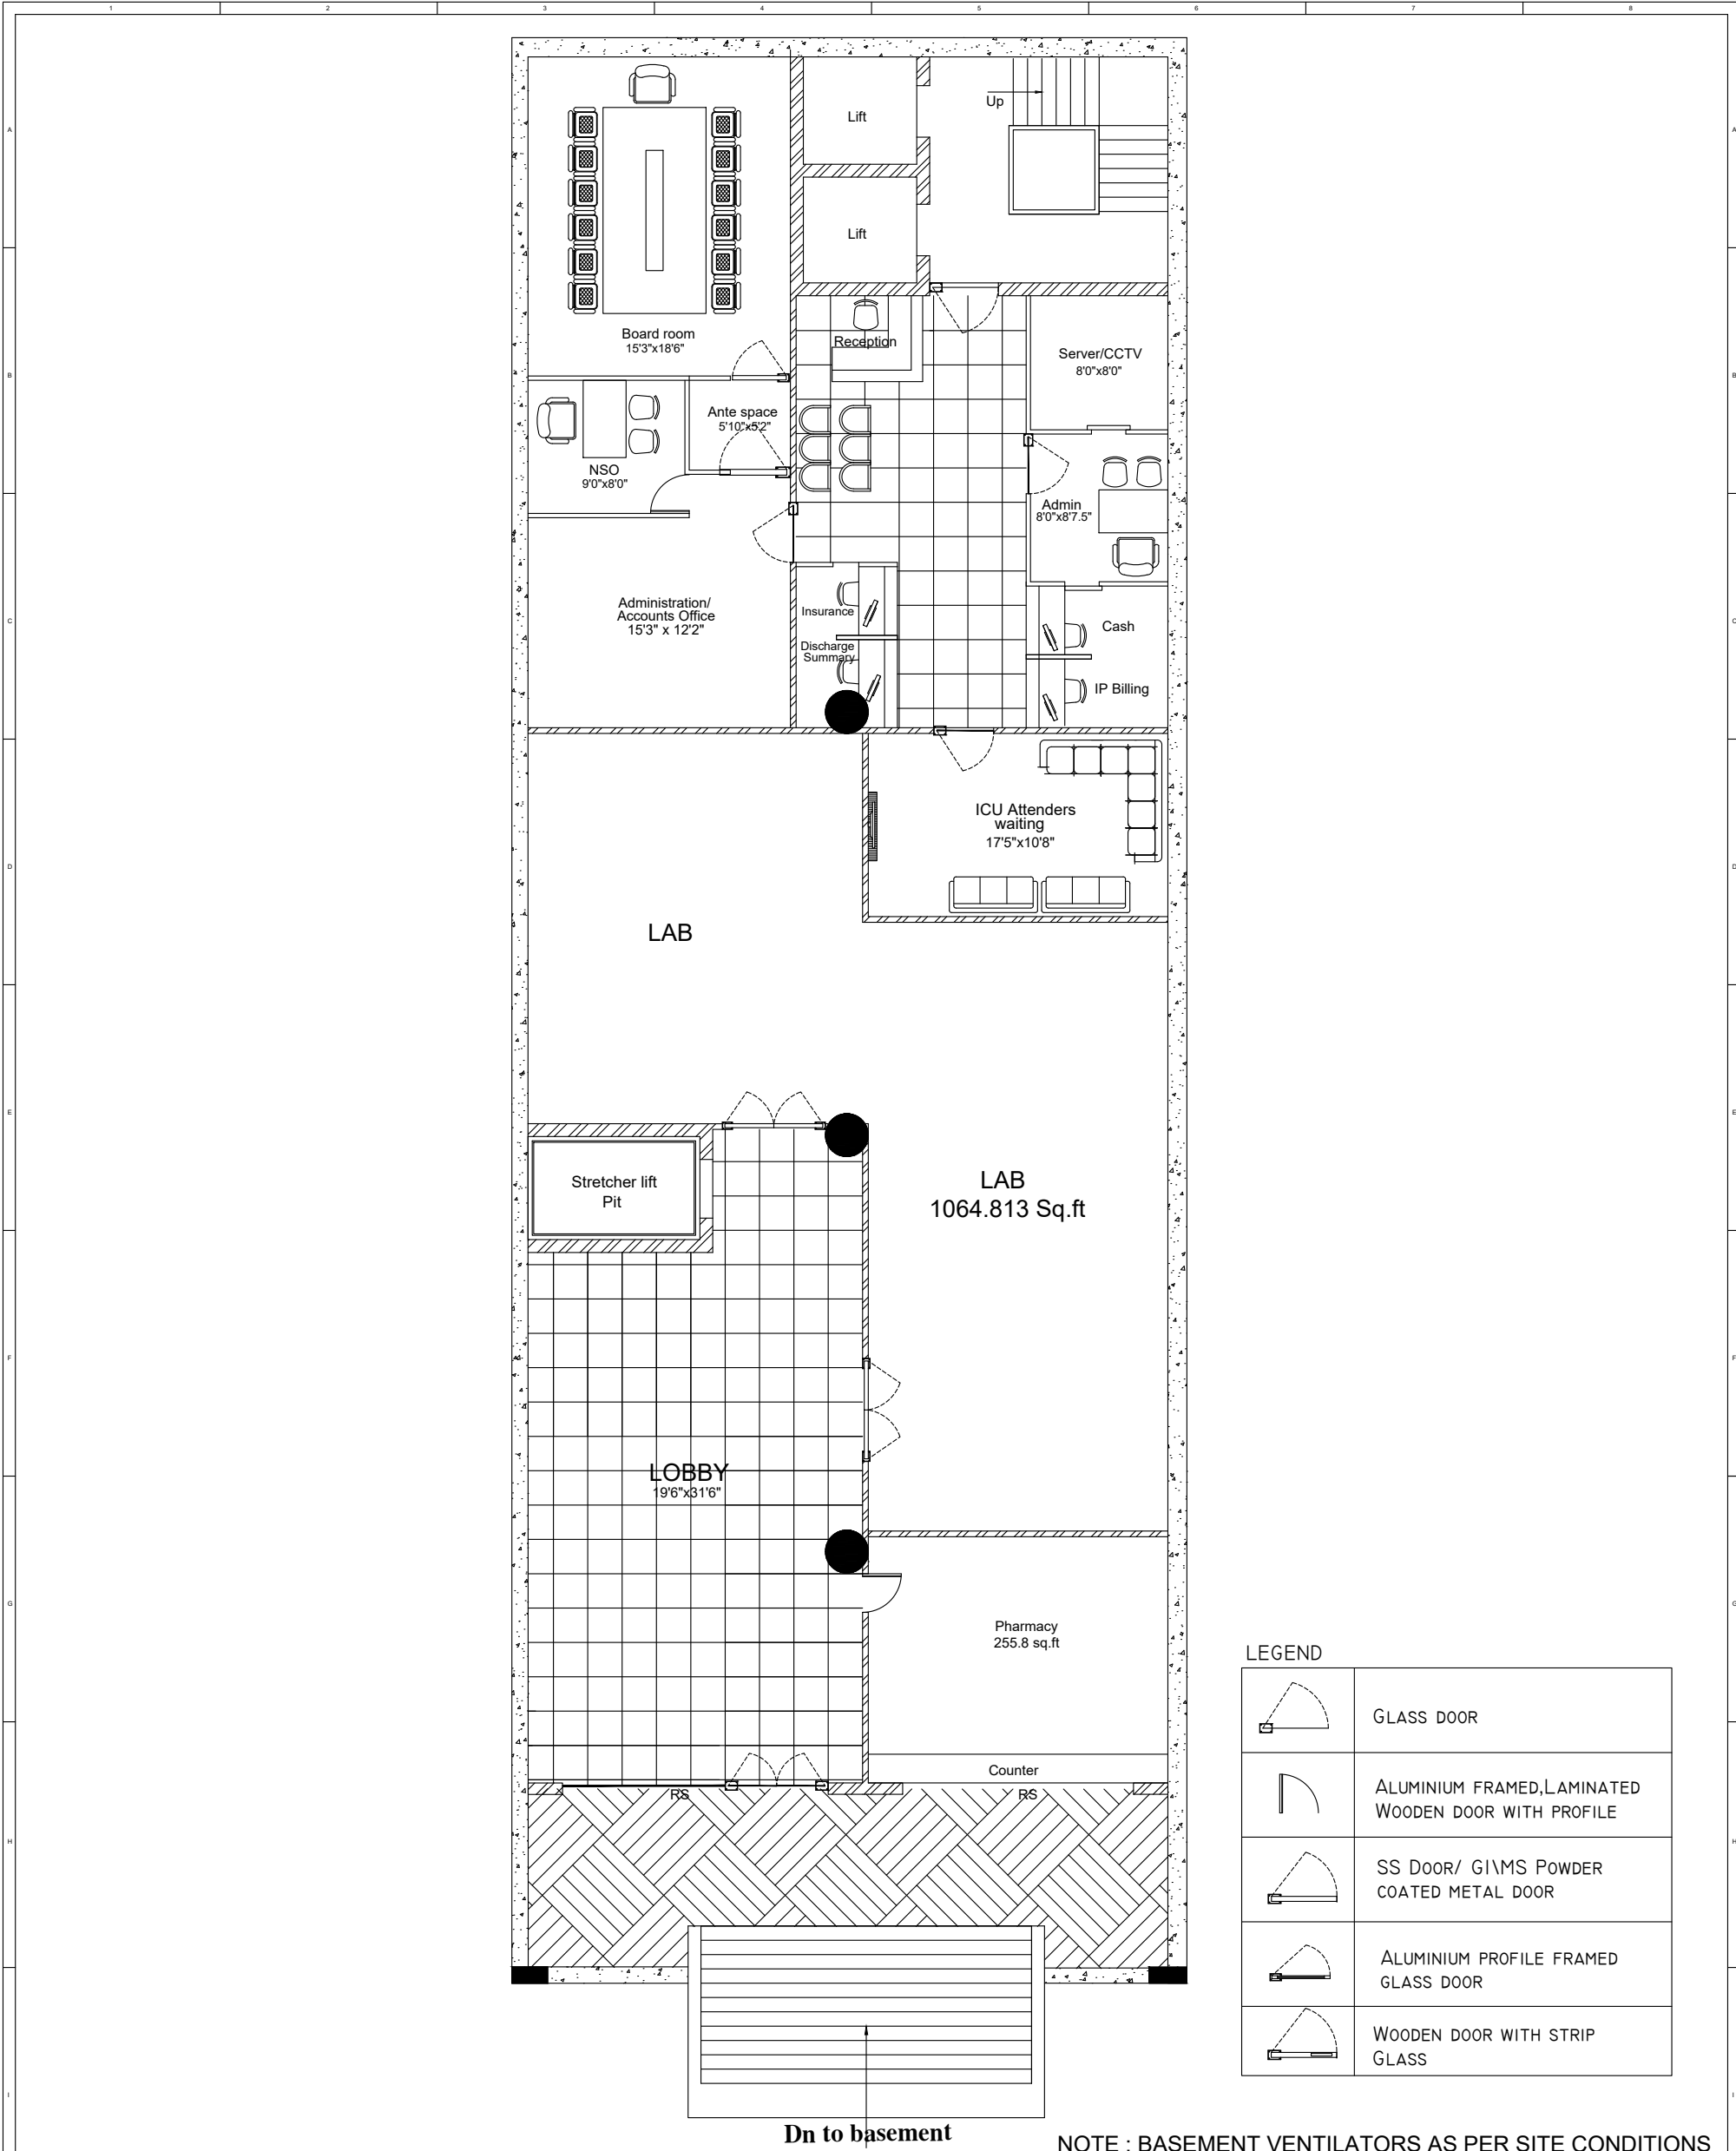


**TITLE :-**

**PROPOSED**  
**HITECH HOSPITAL**  
**AT POONAMALLEE**  
High Road  
Kilpauk

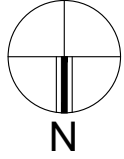


| BASEMENT FLOOR SCHEMATIC LAYOUT |                                         | SEAL:-                  |   |    |
|---------------------------------|-----------------------------------------|-------------------------|---|----|
|                                 |                                         | File:-server/San/C/CBRE | Paper Size-A1   |    |
|                                 | Revision 1 - 21-06-22                   |                         |   |    |
|                                 |                                         |                         |   |    |
|                                 | TITLE - BASEMENT FLOOR SCHEMATIC LAYOUT |                         |   |    |
|                                 | DRG NO                                  |                         | DRN BY   |    |
|                                 | JOB NO                                  |                         | CHK BY   | BS |
|                                 | DATE                                    | 22.6.2022               | THIS DRAWING IS THE PROPERTY OF<br>A S P I R A T I O N S ...<br>IT IS SUBJECT TO THEIR RECALL<br>AND MUST NOT BE LENT COPIED<br>OR REPRODUCED IN ANY FORM |    |
|                                 | SCALE                                   | N.T.S                   |   |    |

**CBRE**  
Project Management Group  
Module #4A ,Floor-10  
Block-A ,Global info city  
Kandanchavadi, Perungudi  
Chennai-600096

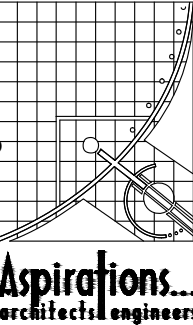

**Aspirations...**  
architects & engineers

New No.17 Old No.5  
Arya Gowder Road  
Opp to Indian Bank  
West Mambalam  
Chennai 600 033  
044 - 24818999  
TNHB D-Block(M-97)Opp  
Bus Stand Salem-636003  
0427 - 6504234  
ARCHITECT .IN

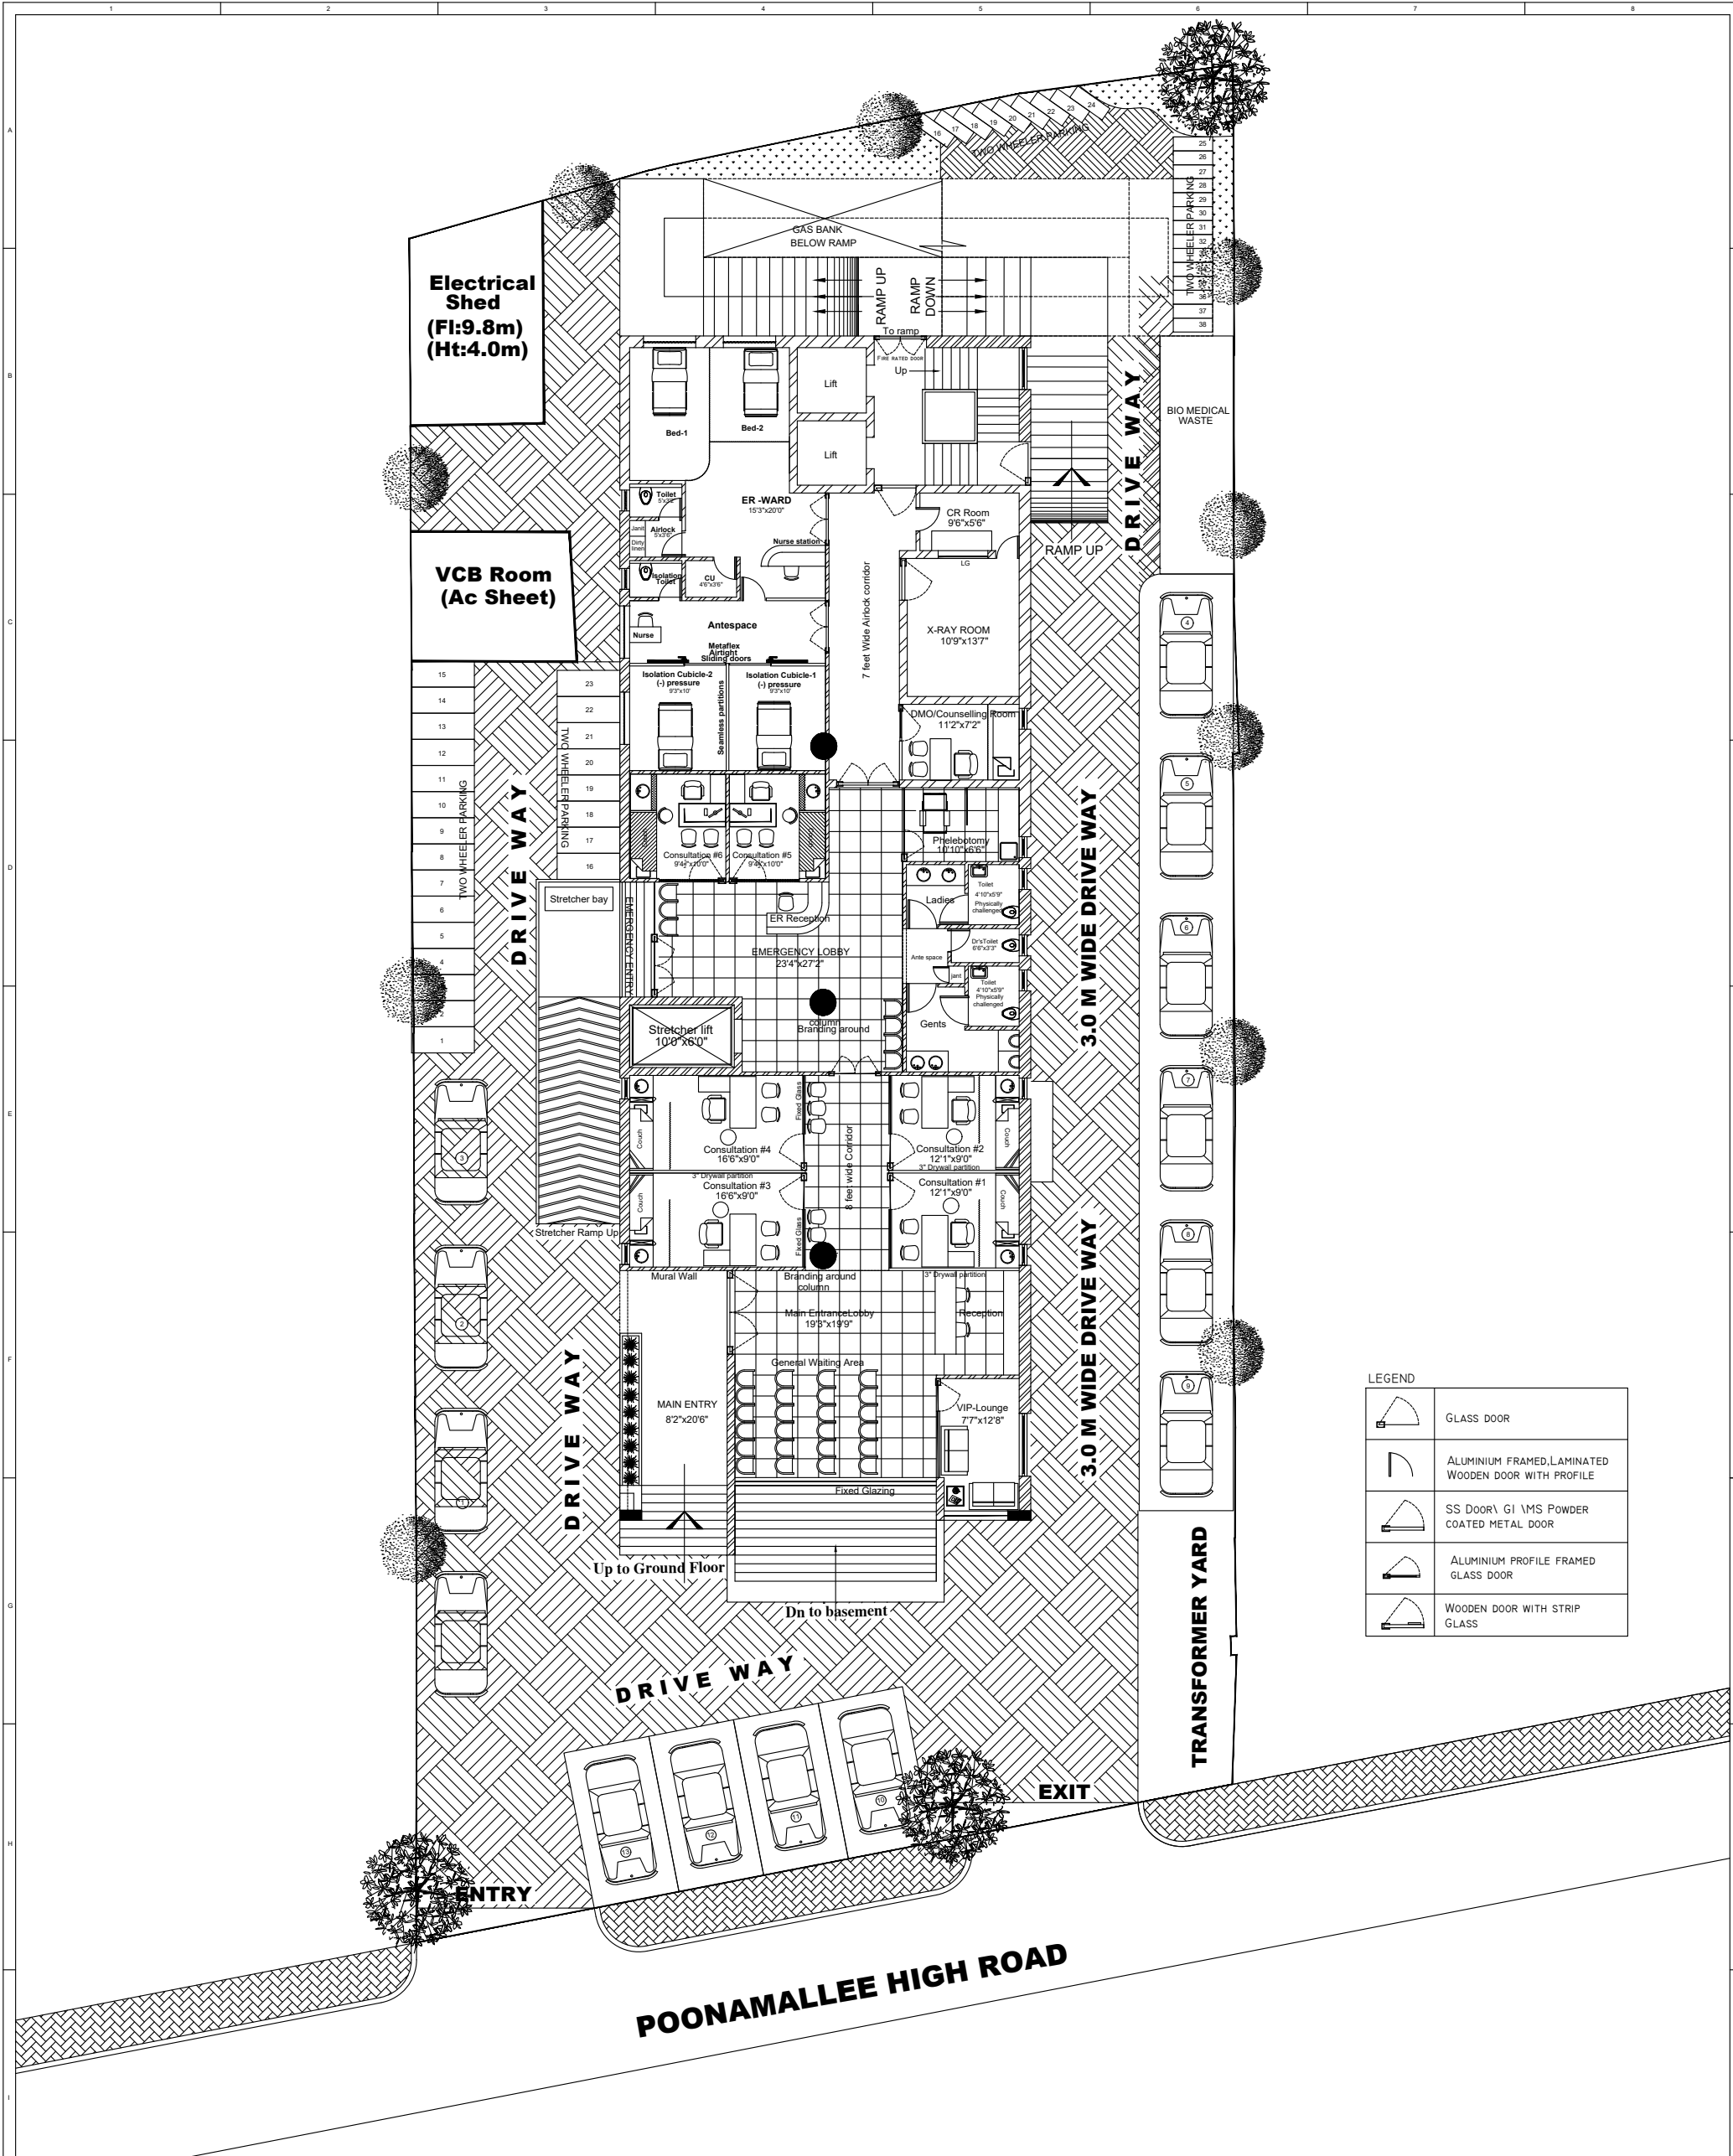


| LEGEND |                                                     |
|--------|-----------------------------------------------------|
|        | GLASS DOOR                                          |
|        | ALUMINIUM FRAMED,LAMINATED WOODEN DOOR WITH PROFILE |
|        | SS DOOR\ GI \MS POWDER COATED METAL DOOR            |
|        | ALUMINIUM PROFILE FRAMED GLASS DOOR                 |
|        | WOODEN DOOR WITH STRIP GLASS                        |

|                                                                                  |  |                                      |  |   |               |
|----------------------------------------------------------------------------------|--|--------------------------------------|--|---|---------------|
| <b>TITLE :-</b>                                                                  |  | <b>GROUND FLOOR SCHEMATIC LAYOUT</b> |  | SEAL:-   |               |
| <b>PROPOSED<br/>HITECH HOSPITAL<br/>AT POONAMALLEE<br/>High Road<br/>Kilpauk</b> |  |                                      |  | File:-server/San/C/CBRE   | Paper Size-A1 |
|                                                                                  |  |                                      |  | Revision 1 - 21-06-22   |               |
|                                                                                  |  |                                      |  | TITLE - GROUND FLOOR SCHEMATIC LAYOUT   |               |
|                                                                                  |  |                                      |  | DRG NO   | DRN BY        |
|                                                                                  |  |                                      |  | JOB NO   | CHK BY        |
|                                                                                  |  |                                      |  | DATE   | 22.6.2022     |
|                                                                                  |  |                                      |  | SCALE   | N.T.S         |
|                                                                                  |  |                                      |  | THIS DRAWING IS THE PROPERTY OF<br>A S P I R A T I O N S ...<br>IT IS SUBJECT TO THEIR RECALL<br>AND MUST NOT BE LENT COPIED<br>OR REPRODUCED IN ANY FORM                                                        |               |
|                                                                                  |  |                                      |  | <b>CBRE</b><br>Project Management Group<br>Module #4A ,Floor-10<br>Block-A, Global info city<br>Kandanchavadi, Perungudi<br>Chennai-600096                                                                       |               |
|                                                                                  |  |                                      |  | <br><b>Aspirations...</b><br>architects engineers   |               |
|                                                                                  |  |                                      |  | New No.17 Old No.5<br>Arya Gowder Road<br>Opp to Indian Bank<br>West Mambalam<br>Chennai 600 033<br>044 - 24818999<br>TNHB D-Block(M-97)Opp<br>Bus Stand Salem-636003<br>0427 - 6504234<br>A R K I T E C T . I N |               |








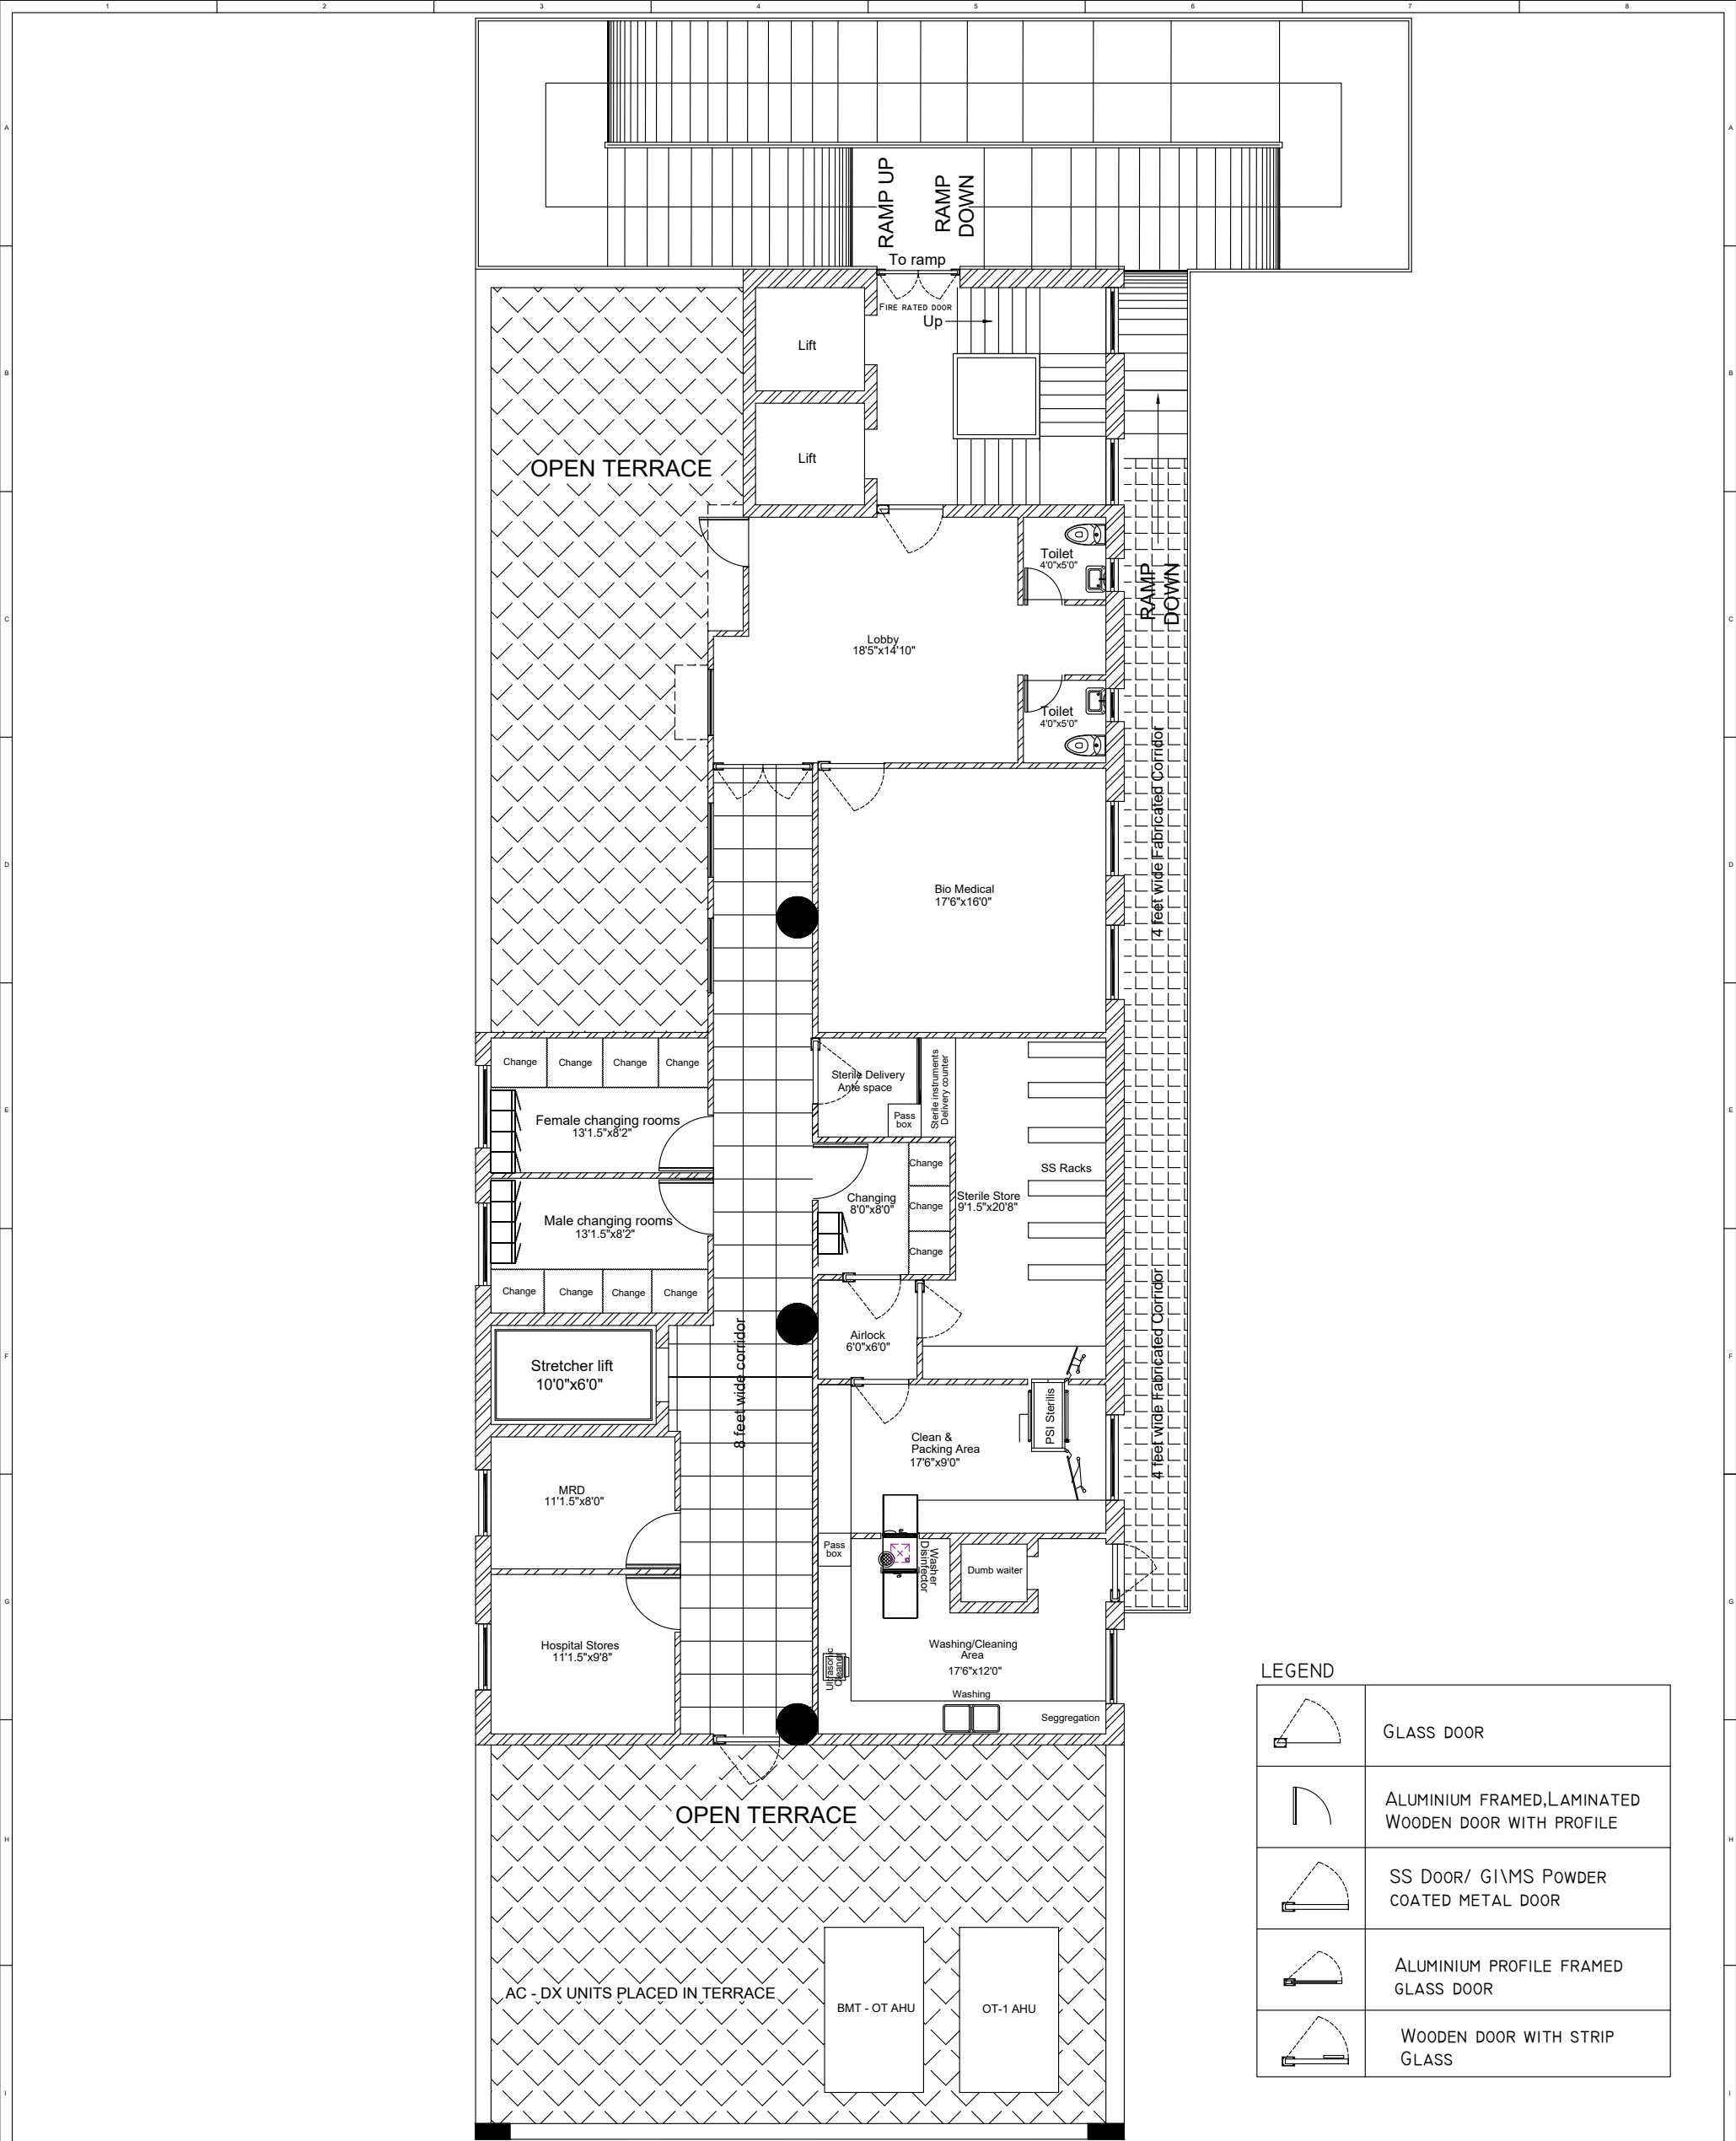


**TITLE :-**

**PROPOSED**  
**HITECH HOSPITAL**  
**AT POONAMALLEE**  
**High Road**  
**Kilpauk**

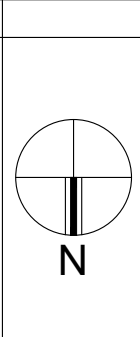

| TERRACE FLOOR SCHEMATIC LAYOUT |  |  |  | SEAL:-                                 |                       |
|--------------------------------|--|--|--|----------------------------------------|-----------------------|
|                                |  |  |  | File:-server/San/C/CBRE                | Paper Size-A1         |
|                                |  |  |  | Revision 1 - 21-06-22                  | Revision 2 - 25-06-22 |
|                                |  |  |  |                                        |                       |
|                                |  |  |  | TITLE - TERRACE FLOOR SCHEMATIC LAYOUT |                       |
|                                |  |  |  | DRG NO                                 | DRN BY                |
|                                |  |  |  | JOB NO                                 | CHK BY BS             |
|                                |  |  |  | DATE                                   | 28.05.2022            |
|                                |  |  |  | SCALE                                  | N.T.S                 |

**CBRE**  
Project Management Group  
Module #4A ,Floor-10  
Block-A ,Global info city  
Kandanchavadi, Perungudi  
Chennai-600096

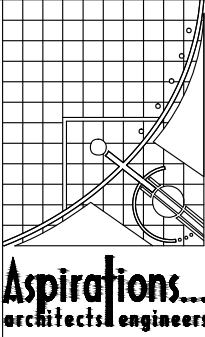


New No.17 Old No.5  
Arya Gowder Road  
Opp to Indian Bank  
West Mambalam  
Chennai 600 033  
044 - 24818999  
TNHB D-Block(M-97)Opp  
Bus Stand Salem-636003  
0427 - 6504234  
ARKITECT.IN


# **PROJECT 2**

**MEDWAY HOSPITAL , Villupuram**

( JOINERY DETAIL)

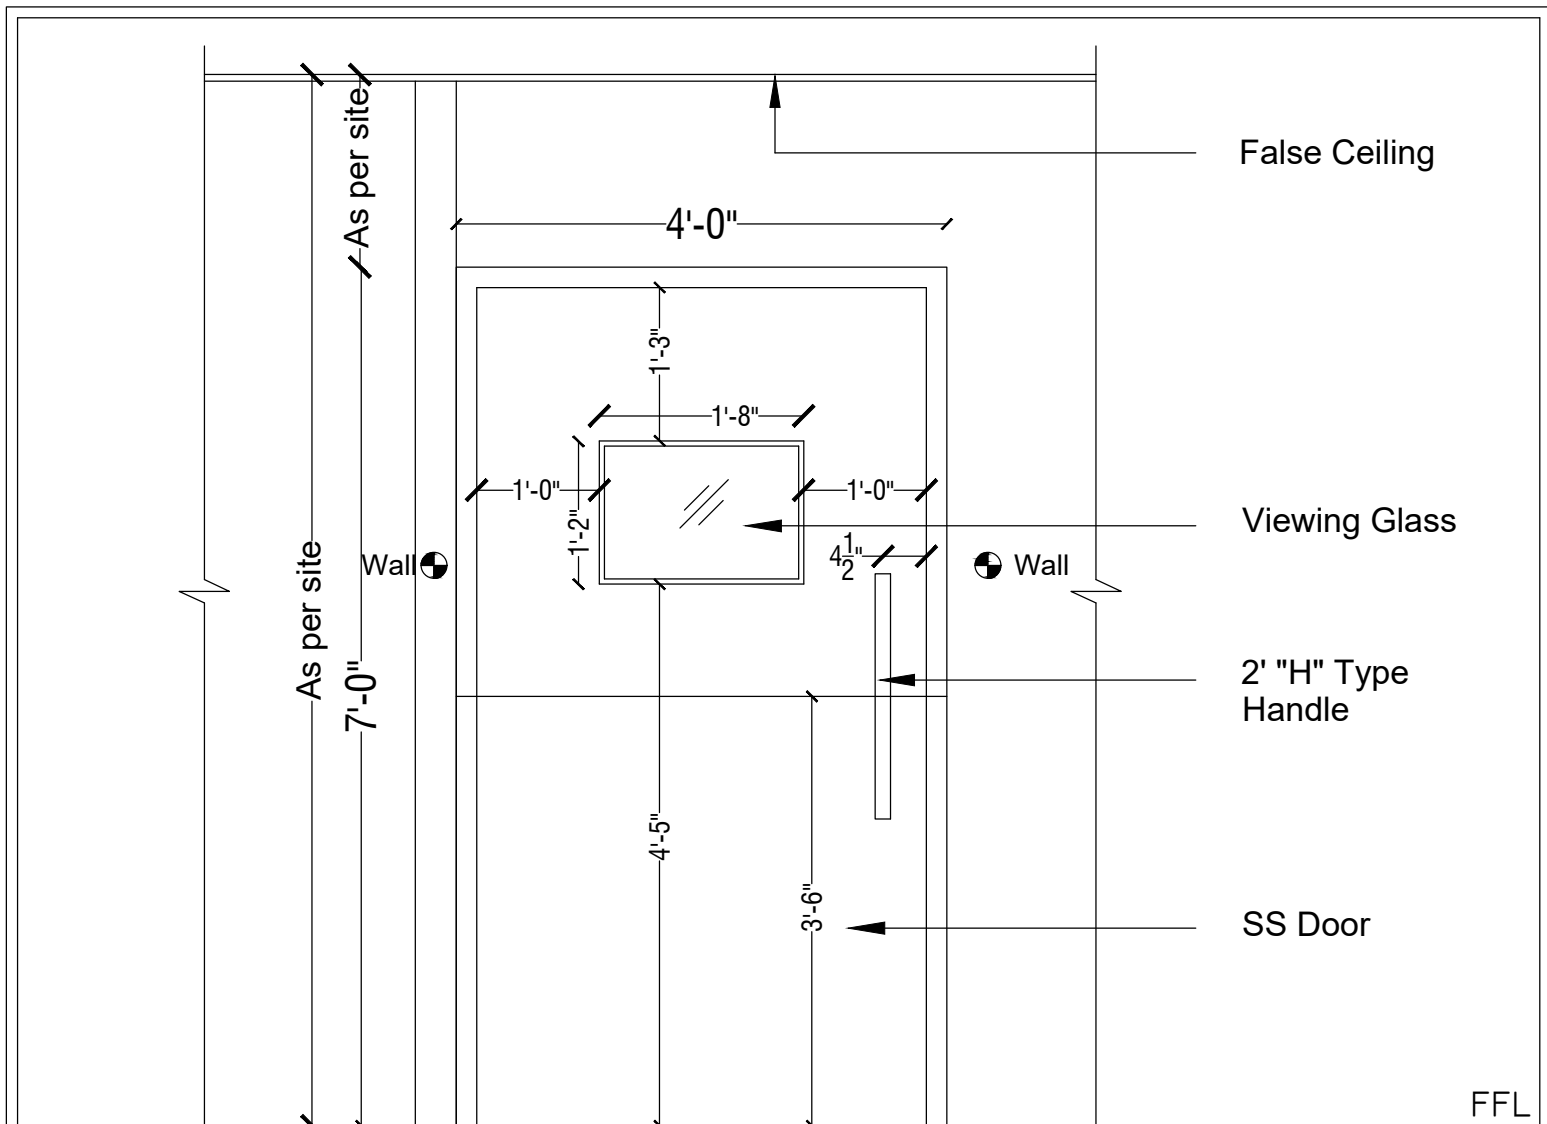

ELEVATION SHOWING OUTSIDE

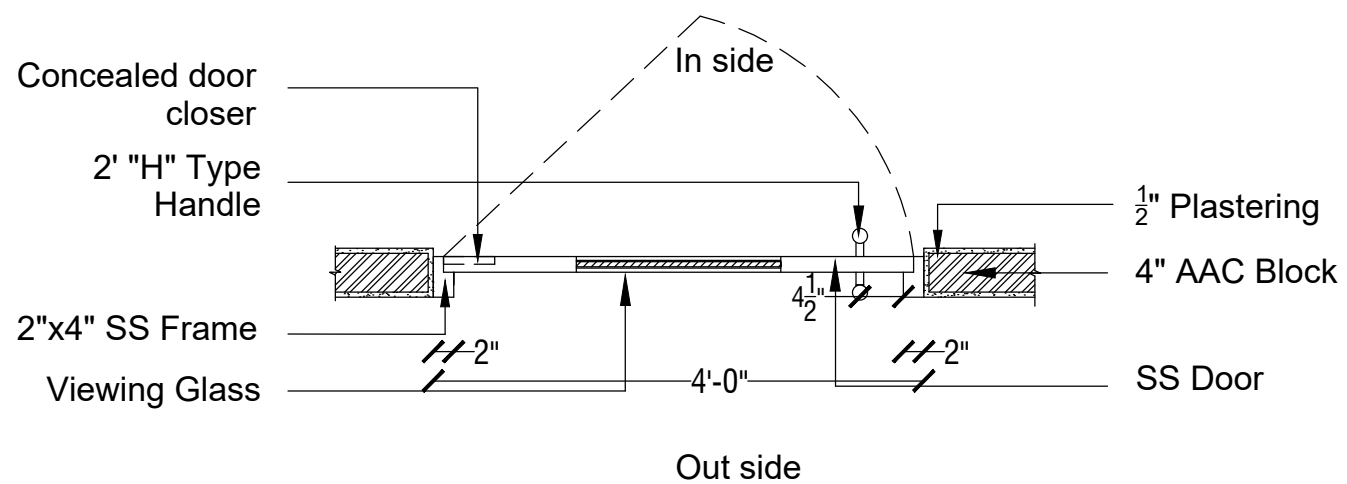

SSD3-STAINLESSSTEEL DOOR 4'0" X 7'0"-1nos


Second floor OT Equipment store

**PROJECT :-**


|                     |
|---------------------|
| M/s MEDWAY HOSPITAL |
| AT                  |
| VILLUPURAM          |

|                           |               |
|---------------------------|---------------|
| File:-server/San/M/Medway | Paper Size-A4 |
| Revision 1 -              |               |
| TITLE - JOINERY SCHEDULE  |               |
| DRG NO                    | A-01          |
| JOB NO                    | CHK BY        |
| DATE                      | 12.07.22      |
| SCALE                     | N.T.S         |

|                       |                        |
|-----------------------|------------------------|
| New No.17             | Old No.5               |
| Arya Gowder Road      | Opp to Indian Bank     |
| West Mambalam         | Chennai 600 033        |
| 044 - 24818999        |                        |
| TNHB D-Block(M-97)Opp | Bus Stand Salem-636003 |
| 0427 - 6504234        |                        |
| Aspirations...        | ARKITECT.IN            |

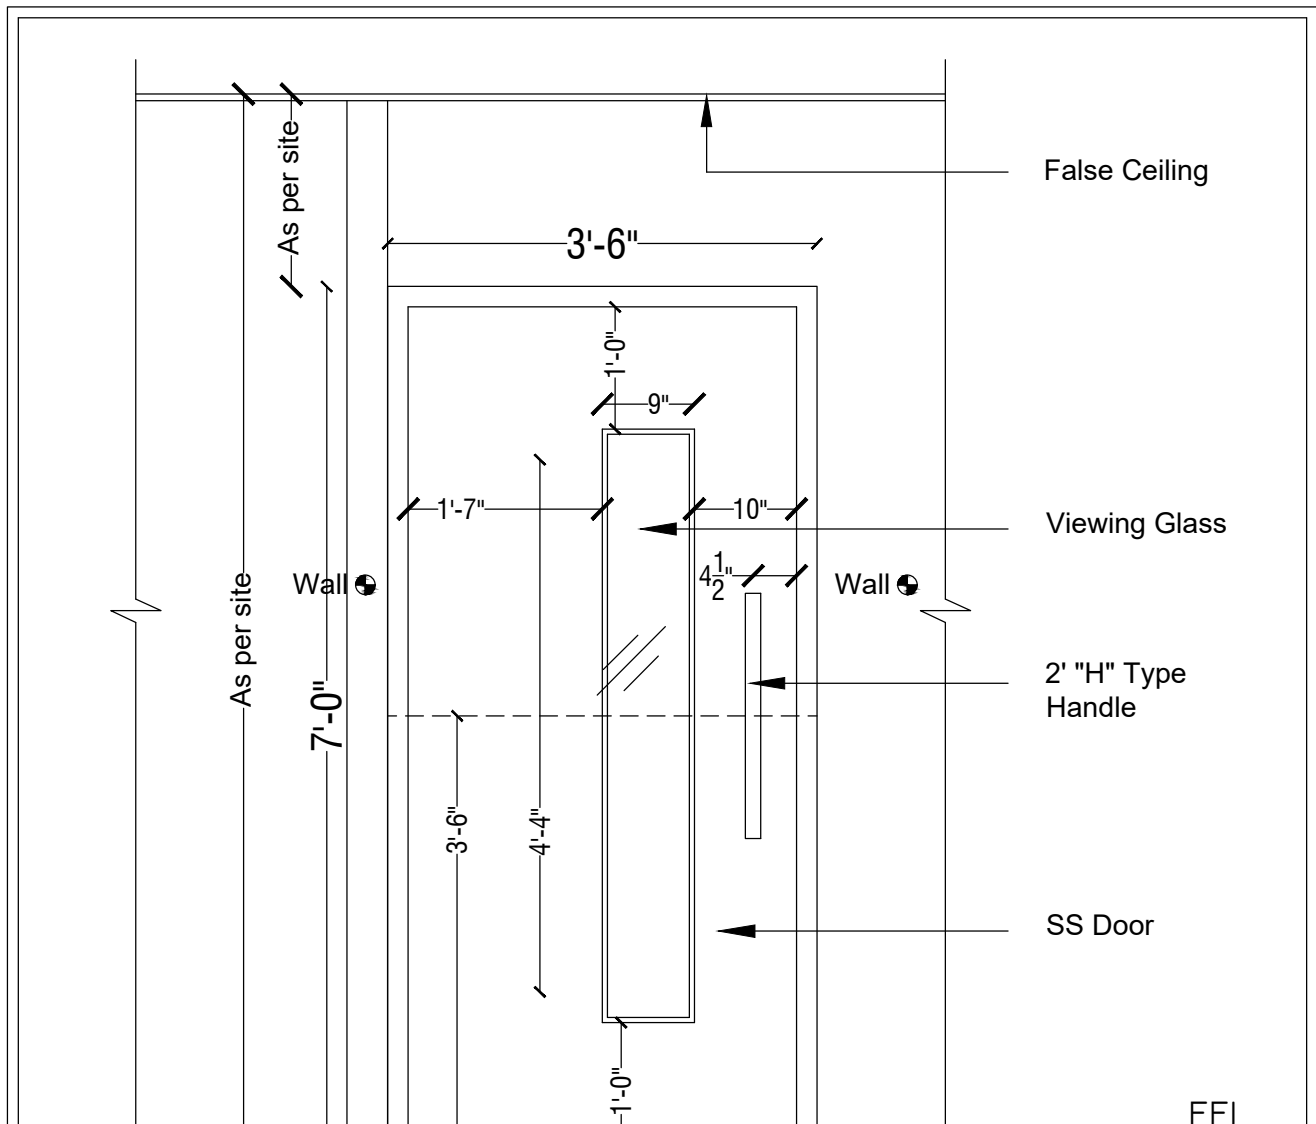

ELEVATION SHOWING OUTSIDE

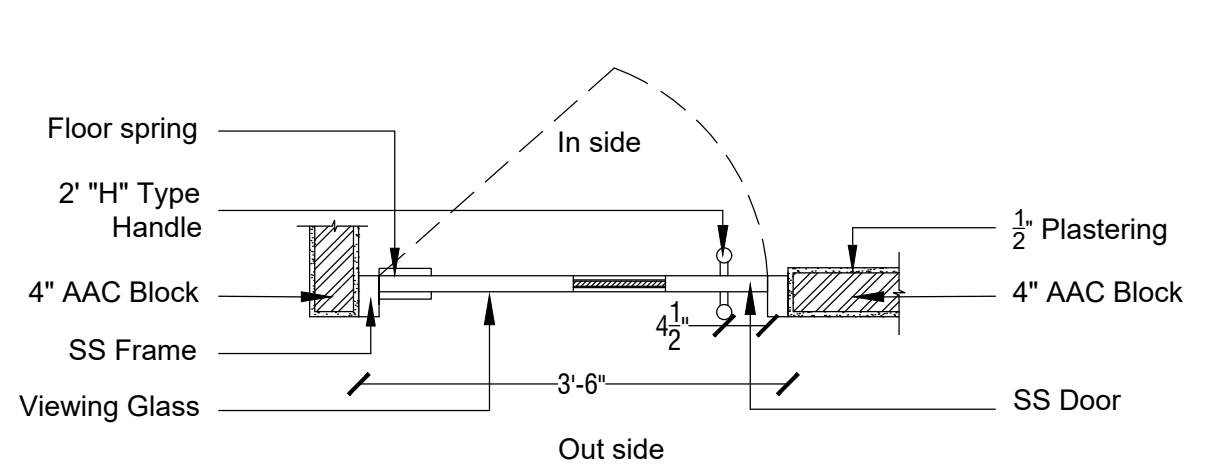

SSD4-STAINLESSSTEEL DOOR 3'6" X 7'0"-1nos

Second floor OT Medicine room/Sterile store

**PROJECT :-**

|                     |
|---------------------|
| M/s MEDWAY HOSPITAL |
| AT                  |
| VILLUPURAM          |

|                                  |               |
|----------------------------------|---------------|
| File:-server/San/M/Medway        | Paper Size-A1 |
| Revision 1 -                     |               |
| TITLE - GROUND FLOOR WORKING DRG |               |
| DRG NO                           | A-01          |
| JOB NO                           | CHK BY        |
| DATE                             | 17.06.22      |
| SCALE                            | N.T.S         |

|                       |                        |
|-----------------------|------------------------|
| New No.17             | Old No.5               |
| Arya Gowder Road      | Opp to Indian Bank     |
| West Mambalam         | Chennai 600 033        |
| 044 - 24818999        |                        |
| TNHB D-Block(M-97)Opp | Bus Stand Salem-636003 |
| 0427 - 6504234        |                        |
| Aspirations...        | ARKITECT.IN            |

# **PROJECT 3**

**HITECH HOSPITAL , Kilpauk**

(FINISHES MATRIXES)

| BASEMENT   |                              |                               |                                                                                             |                                                                                               |                                             |                             |                                                     |                               |            |                                                |                                                                                                   |
|---|------------------------------|-------------------------------|---------------------------------------------------------------------------------------------|-----------------------------------------------------------------------------------------------|---------------------------------------------|-----------------------------|-----------------------------------------------------|-------------------------------|------------|------------------------------------------------|---------------------------------------------------------------------------------------------------|
| S.NO   | AREA                         | FLOORING                      | WALL MATERIAL                                                                               | WALL FINISH                                                                                   | FALSE CEILING                               | LIGHTING                    | DOORS                                               |                               |            | WINDOWS/VENTILATORS/<br>FIXED GLASS            | FURNITURE                                                                                         |
|   |                              |                               |                                                                                             |                                                                                               |                                             |                             | ENTRY DOOR                                          | INTERNAL DOOR                 | TOILET /DU |                                                |                                                                                                   |
| 1   | Pharmacy                     | 2x2 full body vitrified tiles | 4" AAC block wall/Fixed glass                                                               | Painting                                                                                      | Grid ceiling                                | 2x2 LED panel               | Wooden door with architrave, rolling shutter        | NA                            | NA         | Ventilators in RC wall, as per site conditions | Counter with granite top, modular racks                                                           |
| 2   | Lobby                        | 2x2 full body vitrified tiles | 4" AAC block wall/ Fixed glass                                                              | Painting                                                                                      | Grid ceiling                                | 2x2 LED panel               | Rolling shutter & glass door with Floor Spring      | NA                            | NA         | Ventilators in RC wall, as per site conditions | NA                                                                                                |
| 3   | Lab                          | 2x2 full body vitrified tiles | 4" AAC blocks wall                                                                          | PVC 2mm thk panels                                                                            | Grid ceiling                                | 2x2 LED panel               | MS powder coated metal door(2 Nos) with Door closer | NA                            | NA         | Ventilators in RC wall, as per site conditions | Quartz stone countertop, lab sinks, lab furnitures, lab machinery                                 |
| 4   | Board Room                   | Wooden tile flooring          | 3" Dry wall with Aluminium sections & calcium silicate board with recessed skirting profile | Wooden & lacquered glass panelling                                                            | Gypsum board ceiling & wooden panelling     | COB lights/ 6"x6" LED panel | Acoustic wooden door with Floor Spring              | Ante space door               | NA         | Ventilators in RC wall, as per site conditions | Board room table with quartz top, high back chairs, video conferencing digital screen, HD cabling |
| 5   | NSO                          | 2x2 full body vitrified tiles | 3" Dry wall with Aluminium sections & calcium silicate board with recessed skirting profile | Painting                                                                                      | Grid ceiling                                | 1x1 LED panel               | Aluminium profile glass door with door closer       | NA                            | NA         | Ventilators in RC wall, as per site conditions | Tables & chairs, storage racks                                                                    |
| 6   | Admin/Account office         | 2x2 full body vitrified tiles | 3" Dry wall with Aluminium sections & calcium silicate board with recessed skirting profile | Painting                                                                                      | Grid ceiling                                | 2x2 LED panel               | Toughened glass door with floor spring              | NA                            | NA         | Ventilators in RC wall, as per site conditions | Modular office furnitures and chairs                                                              |
| 7   | ICU attenders/waiting        | Wooden tile flooring          | 4" AAC blocks wall                                                                          | Wooden panelling upto 4' and painting above                                                   | Grid ceiling                                | 2x2 LED panel               | Toughened glass door with floor spring              | NA                            | NA         | Ventilators in RC wall, as per site conditions | Waiting sofas, center tables ,side tables                                                         |
| 8   | Insurance/ discharge summary | 2x2 full body vitrified tiles | Wooden partition                                                                            | Laminated finish                                                                              | Grid ceiling                                | 2x2 LED panel               | Wooden sliding door                                 | NA                            | NA         | Ventilators in RC wall, as per site conditions | Two level quartz table tops, chairs                                                               |
| 9   | IP Billing/ cash             | 2x2 full body vitrified tiles | Wooden partition                                                                            | Laminated finish                                                                              | Grid ceiling                                | 2x2 LED panel               | Wooden sliding door                                 | NA                            | NA         | Ventilators in RC wall, as per site conditions | Two level quartz table tops, chairs                                                               |
| 10   | Admin                        | 2x2 full body vitrified tiles | Wooden partition                                                                            | Laminated finish                                                                              | Grid ceiling                                | 2x2 LED panel               | Toughened glass door with Floor spring              | NA                            | NA         | Ventilators in RC wall, as per site conditions | Admin table 5'x2'6", chairs                                                                       |
| 11   | Server/CCTV room             | 2x2 full body vitrified tiles | 3" Dry wall with Aluminium sections & calcium silicate board with recessed skirting profile | Laminated finish                                                                              | Fire rated grid ceiling                     | 2x2 LED panel               | Wooden sliding door                                 | NA                            | NA         | Ventilators in RC wall, as per site conditions | server racks, false floor,etc..                                                                   |
| 12   | Lift/staircase lobby         | 19mm natural stone flooring   | External wall                                                                               | 3mm thk pvc panel cladding around staicase walls, lift External wall-imported marble cladding | lift External wall-imported marble cladding | COB lighting                | Toughened glass door with floor spring              | Fire rated Metal door to Ramp | NA         | Ventilators in RC wall, as per site conditions | NA                                                                                                |
| Notes : 1) All doors whether mentioned or not to be provided with Door closer for one way swinging doors & Floor spring for two way swing Doors.<br>2) All the rooms in the Basement will be Air conditioned and the ventilator openings in the RC wall above Formed Ground level to be Double Glazed -Fixed Glazing with 2'x2' Openable frame at one corner as per schedule of joinery. |                              |                               |                                                                                             |                                                                                               |                                             |                             |                                                     |                               |            |                                                |                                                                                                   |

| GROUND FLOOR |                                       |                                                   |                                                                                             |                                                                                                |                                                  |                        |                                                        |                                                                |                                 |                                                                                |                                                                                      |
|--------------|---------------------------------------|---------------------------------------------------|---------------------------------------------------------------------------------------------|------------------------------------------------------------------------------------------------|--------------------------------------------------|------------------------|--------------------------------------------------------|----------------------------------------------------------------|---------------------------------|--------------------------------------------------------------------------------|--------------------------------------------------------------------------------------|
| S.NO         | AREA                                  | FLOORING                                          | WALL MATERIAL                                                                               | WALL FINISH                                                                                    | FALSE CEILING                                    | LIGHTING               | DOORS                                                  |                                                                |                                 | WINDOWS/VENTILATORS/<br>FIXED GLASS                                            | FURNITURES                                                                           |
|              |                                       |                                                   |                                                                                             |                                                                                                |                                                  |                        | ENTRY DOOR                                             | INTERNAL DOOR                                                  | TOILET/DU                       |                                                                                |                                                                                      |
| 1            | General waiting area                  | Imported Marble                                   | Fixed Glass / Existing Wall                                                                 | Imported Marble & lacquered glass                                                              | 12mm Gypboard FC with cove light                 | Decorative COB lights  | 12mm toughened glass door with Floor spring(FS)        | 12mm toughened framed glass door with FS                       | NA                              | 12mm toughened fixed glass with U profile at bottom & Dorma WCP fitting at top | Waiting Chairs                                                                       |
| 2            | VIP lounge                            | Imported Marble                                   | Fixed Glass / Existing Wall                                                                 | Imported Marble & lacquered glass                                                              | 12mm Gypboard FC with cove light                 | Decorative COB lights  | 12mm toughened glass door with FS                      | NA                                                             | NA                              | 12mm toughened fixed glass with Alu. Profile                                   | Cosy sofas                                                                           |
| 3            | Reception                             | Imported Marble                                   | Fixed Glass / Existing Wall                                                                 | Branding Wall                                                                                  | 12mm Gypboard FC with cove light                 | Decorative COB lights  | NA                                                     | NA                                                             | NA                              | NA                                                                             | Acylic solid surface(ASS) fascia, table top with quartz /push back height adj.chairs |
| 4            | Consultation rooms                    | Imported Marble                                   | 3" Dry wall with Aluminium sections & calcium silicate board with recessed skirting profile | lacquered glass / Tiling / wood Panelling / Painting etc                                       | 12mm Gypboard FC with cove light                 | Decorative COB lights  | 12mm toughened glass door with floor spring            | NA                                                             | NA                              | UPVC openable windows                                                          | 5'6" x 2'6" Doctors Table, 6'6" x 2'3" patient couch                                 |
| 5            | Emergency lobby                       | Imported Marble                                   | FG/Existing Wall                                                                            | Imported Marble                                                                                | Grid false ceiling                               | 2 x 2 LED panel lights | 12mm toughened Aluminium(AL) profile framed glass door | NA                                                             | Alu.framed-profile Wooden Doors | 12mm toughened fixed glass                                                     | chairs                                                                               |
| 6            | ER reception                          | Imported Marble                                   | FG/Existing Wall                                                                            | Imported Marble                                                                                | Grid false ceiling                               | 2 x 2 LED panel lights | NA                                                     | NA                                                             | NA                              | NA                                                                             | Acylic solid surface(ASS) fascia, table top with quartz /push back height adj.chairs |
| 7            | Physically challenged toilet (gents)  | anti-skid 2x2 vitrified tiles                     | 4" AAC                                                                                      | 2 x 1 Tile Dado upto False ceiling                                                             | Grid false ceiling                               | 1 x1 LED panel lights  | Alu.framed-profile Wooden Doors                        | NA                                                             | NA                              | UPVC vent with exhaust provision                                               | Grab bars all around                                                                 |
| 8            | Physically challenged toilet (ladies) | anti-skid 2x2 vitrified tiles                     | 4" AAC                                                                                      | 2 x 1 Tile Dado upto False ceiling                                                             | Grid false ceiling                               | 1 x1 LED panel lights  | Alu.framed-profile Wooden Doors                        | NA                                                             | NA                              | UPVC vent with exhaust provision                                               | Grab bars all around                                                                 |
| 9            | Phelebotomy                           | Imported Marble                                   | FG/Existing Wall                                                                            | Wall tile/ Vinyl                                                                               | Grid false ceiling                               | 1 x1 LED panel lights  | 12mm toughened glass door with Floor spring(FS)        | NA                                                             | NA                              | UPVC window                                                                    | Phlebotomy chair,lab sinks,chairs.                                                   |
| 10           | DMO/counselling room                  | 2mm "Tarkett" vinyl flooring                      | FG/Existing Wall                                                                            | 2mm "Tarkett" vinyl wall cladding                                                              | Grid false ceiling                               | 1 x1 LED panel lights  | 12mm toughened Aluminium(AL) profile framed glass door | NA                                                             | NA                              | UPVC window                                                                    | Drs table/Drs, attenders chair,patient couch/stool                                   |
| 11           | X-ray room                            | 2mm "Tarkett" vinyl flooring                      | 9" Brick wall with Double Plastering                                                        | 2mm "Tarkett" vinyl wall cladding                                                              | Grid false ceiling                               | 1 x1 LED panel lights  | Lead lined wooden door                                 | Lead lined wooden door                                         | NA                              | Lead glass                                                                     | NA                                                                                   |
| 12           | CR room                               | 2mm "Tarkett" vinyl flooring                      | 9" Brick wall with Double Plastering                                                        | 2mm "Tarkett" vinyl wall cladding                                                              | Grid false ceiling                               | 1 x1 LED panel lights  | Wooden door with architrave                            | NA                                                             | NA                              | Lead glass                                                                     | Console table & 2-chairs                                                             |
| 13           | ER ward                               | 2mm "Tarkett" vinyl flooring                      | 9" Brick wall with Double Plastering                                                        | 2mm "Tarkett" vinyl wall cladding                                                              | Armstrong Anti microbial (AM) - Bioguard grid FC | 2x2 LED panel lights   | 5 feet SS door with drop seal                          | Alu.framed-profile Wooden Doors for CU/Airlock                 | Alu.framed-profile Wooden Doors | UPVC fixed Double Glazed(DG)                                                   | NA                                                                                   |
| 14           | ER ward nurse station                 | 2mm "Tarkett" vinyl flooring                      | NA                                                                                          | 2mm "Tarkett" vinyl wall cladding                                                              | Armstrong AM - Bioguard grid FC                  | 2x2 LED panel lights   | NA                                                     | NA                                                             | NA                              | NA                                                                             | AB Acrylic solid surface fascia & top                                                |
| 15           | ER ward airlock                       | 2x2 full body vitrified tiles                     | 4"AAC                                                                                       | Wall tile 2 x 1 upto FC                                                                        | Armstrong AM - Bioguard grid FC                  | 1 x1 LED panel lights  | Alu.framed-profile Wooden Doors                        | NA                                                             | NA                              | NA                                                                             | Janitors/Dirty linen cabinets                                                        |
| 16           | ER ward toilet                        | 2x2 full body vitrified tiles                     | 4" AAC                                                                                      | Wall tile 2 x 1 upto FC                                                                        | Armstrong AM - Bioguard grid FC                  | 1 x1 LED panel lights  | Alu.framed-profile Wooden Doors                        | NA                                                             | NA                              | UPVC with exhaust provision                                                    | Wall mounted toilet with concealed flush valve & ledge wall                          |
| 17           | CU                                    | 2mm "Tarkett" vinyl flooring                      | 4" AAC                                                                                      | 2mm "Tarkett" vinyl wall cladding                                                              | Armstrong AM - Bioguard grid FC                  | 1 x1 LED panel lights  | Alu.framed-profile Wooden Doors                        | NA                                                             | NA                              | NA                                                                             | NA                                                                                   |
| 18           | Isolation cubicle 1                   | 2mm "Tarkett" vinyl flooring                      | Seamless partition 4" AAC                                                                   | 2mm "Tarkett" vinyl wall cladding                                                              | Seamless puf ceiling                             | 2 x2 LED panel lights  | Air tight HPL Sliding doors                            | NA                                                             | NA                              | HVAC exhaust provision for (-) pressure, Fixed glass                           | NA                                                                                   |
| 19           | Isolation cubicle 2                   | 2mm "Tarkett" vinyl flooring                      | Seamless partition 4" AAC                                                                   | 2mm "Tarkett" vinyl wall cladding                                                              | Seamless puf ceiling                             | 2 x2 LED panel lights  | Air tight HPL Sliding doors                            | NA                                                             | NA                              | HVAC exhaust provision for (-) pressure                                        | NA                                                                                   |
| 20           | Isolation cubicle ante space          | 2mm "Tarkett" vinyl flooring                      | Seamless partition 4" AAC                                                                   | 2mm "Tarkett" vinyl wall cladding                                                              | Armstrong AM - Bioguard grid FC                  | 2 x2 LED panel lights  | 5 feet SS door with Drop seal                          | NA                                                             | Alu.framed-profile Wooden Doors | NA                                                                             | Nurse station with AM- ASS fascia & top                                              |
| 21           | Isolation cubicle toilet              | 2x2 full body vitrified tiles                     | 4" AAC                                                                                      | Wall tile 2 x 1 upto FC                                                                        | Grid false ceiling                               | 1 x1 LED panel lights  | Alu.framed-profile Wooden Doors                        | NA                                                             | NA                              | UPVC with exhaust provision                                                    | Wall mounted toilet with concealed flush valve & ledge wall with granite top         |
| 22           | lift/ staircase lobby                 | 19mm natural stone flooring for lobby & staircase | External Wall                                                                               | 3mm thk pvc panel cladding around staicase walls, lift External wall- imported marble cladding | 12mm Gypboard FC with cove light                 | Decorative COB lights  | 12mm toughened glass door with Floor spring(FS)        | Fire rated Metal door to Ramp & Glassdoor Entry from West side | NA                              | 2 Nos UPVC window                                                              | NA                                                                                   |
| 23           | 7 Feet Wide Corridor                  | 2mm "Tarkett" vinyl flooring                      | 4" AAC                                                                                      | 2mm "Tarkett" vinyl wall cladding                                                              | Grid false ceiling                               | 2x2 LED panel lights   | 6' G\MS Powder coated Metal door                       | NA                                                             | NA                              | NA                                                                             | NA                                                                                   |

| FIRST FLOOR |                                  |                                                   |                                                                                             |                                                                                               |                                    |                                       |                                                 |                                |           |                                                                      |                                                              |
|-------------|----------------------------------|---------------------------------------------------|---------------------------------------------------------------------------------------------|-----------------------------------------------------------------------------------------------|------------------------------------|---------------------------------------|-------------------------------------------------|--------------------------------|-----------|----------------------------------------------------------------------|--------------------------------------------------------------|
| SNO         | AREA                             | FLOORING                                          | WALL MATERIAL                                                                               | WALL FINISH                                                                                   | FALSE CEILING                      | LIGHTING                              | DOORS                                           |                                |           | WINDOWS/VENTILATORS/<br>FIXED GLASS                                  | FURNITURE                                                    |
|             |                                  |                                                   |                                                                                             |                                                                                               |                                    |                                       | ENTRY DOOR                                      | INTERNAL DOOR                  | TOILET/DU |                                                                      |                                                              |
| 1           | Airlock lobby                    | 2mm "Tarkett" vinyl flooring                      | 4" AAC wall                                                                                 | 2mm "tarkett" vinyl wall cladding                                                             | Armstrong AM Bioguard grid FC      | 2x2 LED panel                         | GI\MS powder coated Metal door with FS          | NA                             | NA        | NA                                                                   | NA                                                           |
| 2           | Doctors counselling room         | 2mm "Tarkett" vinyl flooring                      | 4" AAC wall                                                                                 | 2mm "tarkett" vinyl wall cladding                                                             | 0.9 NRC Grid false ceiling         | 1x1 LED panel                         | Aluminium profile (AL) glass door               | AL profile glass door          | NA        | UPVC window                                                          | Doctors/ attenders chairs, table                             |
| 3           | Semi sterile lobby               | 2mm "Tarkett" antimicrobial (AM) vinyl flooring   | 4" AAC wall                                                                                 | 2mm "tarkett" AM vinyl wall cladding                                                          | Puf panel ceiling (seamless)       | 2x2 LED panel                         | 6'Stainless Steel (SS) door                     | NA                             | NA        | NA                                                                   | NS with AM -ASS fascia & top, clean utility closet           |
| 4           | Nurses changing room             | 2mm "Tarkett" AM vinyl flooring                   | 4" AAC wall                                                                                 | 2mm "tarkett" AM vinyl wall cladding                                                          | Grid false ceiling                 | 1x1 LED panel                         | Alu.framed-profile Wooden Door                  | Alu.framed-profile Wooden Door | NA        | NA                                                                   | Changing room screens, lockers                               |
| 5           | Doctors changing room            | 2mm "Tarkett" AM vinyl flooring                   | 4" AAC wall                                                                                 | 2mm "tarkett" AM vinyl wall cladding                                                          | Grid false ceiling                 | 1x1 LED panel                         | Alu.framed-profile Wooden Door                  | Alu.framed-profile Wooden Door | NA        | NA                                                                   | Changing room screens, closet with doctor seating ledge.     |
| 6           | Toilet                           | anti-skid 2x2 vitrified tiles                     | 4" AAC wall                                                                                 | 2x1 wall tile upto false ceiling                                                              | Grid false ceiling                 | 1x1 LED panel                         | Alu.framed-profile Wooden Door                  | NA                             | NA        | UPVC with exhaust provision                                          | Wall mounted toilets with concealed flush valve & ledge wall |
| 7           | Sterile patient hold pre/post OP | 2mm "Tarkett" AM vinyl flooring                   | 4" AAC wall                                                                                 | 2mm AM "tarkett" vinyl wall cladding                                                          | Puf panel ceiling (seamless)       | 2x2 LED panel                         | 6' SS door                                      | NA                             | NA        | UPVC fixed Double Glazed(DG)                                         | Sensor/ knee operated scrub sink                             |
| 8           | OT equipment room                | 2mm "Tarkett" AM vinyl flooring                   | 4" AAC wall                                                                                 | 2mm AM "tarkett" vinyl wall cladding                                                          | Puf panel ceiling (seamless)       | 2x2 LED panel                         | 3'6" SS door                                    | NA                             | NA        | NA                                                                   | NA                                                           |
| 9           | OT sterile store                 | 2mm "Tarkett" AM vinyl flooring                   | 4" AAC wall                                                                                 | 2mm AM "tarkett" vinyl wall cladding                                                          | Puf panel ceiling (seamless)       | 2x2 LED panel                         | 3'6" SS door                                    | NA                             | NA        | NA                                                                   | SS racks                                                     |
| 10          | OT 1                             | 2mm antibacterial vinyl conductive flooring       | 4" AAC wall                                                                                 | 6mm AM-ASSurface wall cladding                                                                | 6mm AM -ASSurface ceiling cladding | Clean room lights/ OT multi-arm light | 5' Metaflex SS airtight sliding door            | NA                             | NA        | 2Nos Double glazed fixed glass with motorized blinds in-between      | SS storage racks, control panels , cameras.                  |
| 11          | Isolation cubicle 1              | 2mm "Tarkett" AM vinyl flooring                   | 3" Dry wall with Aluminium sections & calcium silicate board with recessed skirting profile | 2mm AM "tarkett" vinyl wall cladding                                                          | 25mm seamless puf ceiling          | 2x2 LED panel                         | 4' Metaflex airtight sliding HPL door           | NA                             | NA        | HVAC exhaust provision for negative pressure                         | NA                                                           |
| 12          | Isolation cubicle 2              | 2mm "Tarkett" AM vinyl flooring                   | 3" Dry wall with Aluminium sections & calcium silicate board with recessed skirting profile | 2mm AM "tarkett" vinyl wall cladding                                                          | 25mm seamless puf ceiling          | 2x2 LED panel                         | 4' Metaflex airtight sliding HPL door           | NA                             | NA        | HVAC exhaust provision for negative pressure                         | NA                                                           |
| 13          | Isolation cubicle 3              | 2mm "Tarkett" AM vinyl flooring                   | 3" Dry wall with Aluminium sections & calcium silicate board with recessed skirting profile | 2mm AM "tarkett" vinyl wall cladding                                                          | 25mm seamless puf ceiling          | 2x2 LED panel                         | 4' Metaflex airtight sliding HPL door           | NA                             | NA        | HVAC exhaust provision for negative pressure/FG-DG/ microbass blinds | NA                                                           |
| 14          | ICU                              | 2mm "Tarkett" AM vinyl flooring                   | 4" AAC wall                                                                                 | 2mm AM "tarkett" vinyl wall cladding                                                          | Armstrong AM Bioguard grid FC      | 2x2LED panel                          | 6' SS door                                      | Sliding door                   | NA        | NA                                                                   | NA                                                           |
| 15          | Isolation cubicle 4              | 2mm "Tarkett" AM vinyl flooring                   | 3" Dry wall with Aluminium sections & calcium silicate board with recessed skirting profile | 2mm AM "tarkett" vinyl wall cladding                                                          | 25mm seamless puf ceiling          | 2x2LED panel                          | 4' Metaflex airtight sliding HPL door           | NA                             | NA        | Double glazed / microban roller blinds                               | NA                                                           |
| 16          | Airlock                          | 2x2 full body vitrified tiles                     | 4" AAC wall                                                                                 | Wall tile 2x1, upto false ceiling                                                             | Armstrong AM Bioguard grid FC      | 1x1 LED panel                         | Alu.framed-profile Wooden Door                  | NA                             | NA        | NA                                                                   | NA                                                           |
| 17          | Toilet                           | anti-skid 2x2 vitrified tiles                     | 4" AAC wall                                                                                 | 2x1 wall tile upto false ceiling                                                              | Grid false ceiling                 | 1x1 LED panel                         | Alu.framed-profile Wooden Door                  | NA                             | NA        | UPVC with exhaust provision                                          | NA                                                           |
| 18          | CU                               | 2mm "Tarkett" vinyl flooring                      | 4" AAC wall                                                                                 | 2mm AM "tarkett" vinyl wall cladding                                                          | Armstrong AM Bioguard grid FC      | 1x1 LED panel                         | Alu.framed-profile Wooden Door                  | NA                             | NA        | NA                                                                   | ss racks                                                     |
| 19          | Lift/staircase lobby             | 19mm natural stone flooring for lobby & staircase | external wall                                                                               | 3mm thk pvc panel cladding around staicase walls, lift External wall-imported marble cladding | 12mm Gypboard FC with cove light   | Decorative COB lights                 | 12mm toughened glass door with Floor spring(FS) | Fire rated Metal door to Ramp  | NA        | 2 Nos UPVC window                                                    | NA                                                           |
| 20          | 6 feet wide corridor             | 2x2 tiles                                         | 4" AAC wall                                                                                 | 3mm thk pvc panel cladding                                                                    | Grid false ceiling                 | 2x2 LED panel                         | NA                                              | Alu.framed-profile Wooden Door | NA        | 6Nos 2' UPVC windows                                                 | NA                                                           |

| SECOND FLOOR |                        |                                                         |               |   |                                                          |                                                               |                                                       |                                  |                                |                                           |   |
|--------------|------------------------|---------------------------------------------------------|---------------|---|----------------------------------------------------------|---------------------------------------------------------------|-------------------------------------------------------|----------------------------------|--------------------------------|-------------------------------------------|---|
| SNO          | AREA                   | FLOORING                                                | WALL MATERIAL | WALL FINISH                                                                                             | FALSE CEILING                                            | LIGHTING                                                      | DOORS                                                 |                                  |                                | WINDOWS/VENTILATORS/<br>FIXED GLASS       | FURNITURE   |
|              |                        |                                                         |               |   |                                                          |                                                               | ENTRY DOOR                                            | INTERNAL DOOR                    | TOILET /DU                     |                                           |   |
| 1            | VIP SUITE              | 4x2' vitrified tiles                                    | 4" AAC wall   | Wooden panelling behind bed/<br>painting/<br>royale play textured wall                                  | 2x2 grid ceiling &<br>plain gypsum<br>ceiling integrated | 2x2 LED panel &<br>COB light/ Picture<br>lights / Spot lights | 40mm thk.,4'<br>wooden door with<br>FS & strip glass  | NA                               | NA                             | UPVC openable windows                     | Patient bed, attenders<br>couch, 2Nos 2 seater sofa<br>wardrobe, Medicine cupboard,<br>entertainment ledge , shoe rack  |
| 2            | TOILET                 | Anti-skid 2x2<br>vitrified tiles                        | 4" AAC wall   | 2x1 wall tile upto<br>false ceiling                                                                     | Grid false ceiling                                       | 1x1 LED panel                                                 | Alu.framed-profile<br>Wooden Door                     | NA                               | NA                             | UPVC ventilator with<br>exhaust provision | Wall mounted toilets<br>with concealed flush<br>valve,ledge wall with Granite top,<br>grab bars, countertop WB.         |
| 3            | ROOMS                  | 2x2' full body<br>vitrified tiles                       | 4" AAC wall   | wooden panelling behind bed/<br>painting<br>royale play textured wall                                   | Grid false ceiling                                       | 2x2 LED panel                                                 | 40mm thk.,4'<br>wooden door with<br>FS & strip glass  | NA                               | wooden door<br>with<br>profile | UPVC openable windows                     | Patient bed, attenders<br>couch, Medicine cupboard,                                                                     |
| 4            | SUITE                  | 4x2' vitrified tiles                                    | 4" AAC wall   | wooden panelling behind bed/<br>painting<br>royale play textured wall                                   | Grid false ceiling                                       | 2x2 LED panel                                                 | 40mm thk.,4'<br>wooden door with<br>FS & strip glass  | NA                               | NA                             | UPVC openable windows                     | Patient bed/ attenders<br>couch, 2No.s 1 seater sofa<br>wardrobe, Medicine cupboard,<br>entertainment ledge , shoe rack |
| 5            | TOILET                 | Anti-skid 2x2<br>vitrified tiles                        | 4" AAC wall   | 2x1 wall tile upto<br>false ceiling                                                                     | Grid false ceiling                                       | 1x1 LED panel                                                 | Alu.framed-profile<br>Wooden Door                     | NA                               | NA                             | UPVC ventilator with<br>exhaust provision | Wall mounted toilets<br>with concealed flush<br>valve & ledge wall with GT, grab<br>bars, countertop WB.                |
| 6            | 8 FEET WIDE CORRIDOR   | 2x2' full body<br>vitrified tiles                       | 4" AAC wall   | 3mm thk pvc panel                                                                                       | Grid false ceiling                                       | 2x2 LED panel                                                 | NA                                                    | NA                               | NA                             | NA                                        | 2 NS with AM ASSurface fascia &<br>top ,CU closet,security tables/<br>ledge/chairs                                      |
| 7            | CLEAN UTILIES          | 2x2' full body<br>vitrified tiles                       | 4" AAC wall   | 2mm "tarkett" AM<br>vinyl wall cladding                                                                 | Grid false ceiling                                       | 1x1 LED panel                                                 | wooden door<br>with architrave                        | NA                               | NA                             | NA                                        | Racks   |
| 8            | LIFT / STAIRCASE LOBBY | 19mm natural<br>stone flooring for<br>lobby & staircase | external wall | 3mm thk pvc panel cladding<br>around staicase walls, lift<br>External wall- imported<br>marble cladding | 12mm Gypboard FC<br>with cove light                      | Decorative COB lights                                         | 12mm toughened<br>glass door with Floor<br>spring(FS) | Fire rated Metal<br>door to Ramp | NA                             | 2 Nos UPVC window                         | NA   |

| THIRD FLOOR |                                  |                                                   |               |                                                                                                |                                    |                                       |                                                 |                               |                                |                                                                  |   |
|-------------|----------------------------------|---------------------------------------------------|---------------|------------------------------------------------------------------------------------------------|------------------------------------|---------------------------------------|-------------------------------------------------|-------------------------------|--------------------------------|------------------------------------------------------------------|---|
| SNO         | AREA                             | FLOORING                                          | WALL MATERIAL | WALL FINISH                                                                                    | FALSE CEILING                      | LIGHTING                              | DOORS                                           |                               |                                | WINDOWS/VENTILATORS/<br>FIXED GLASS                              | FURNITURE   |
|             |                                  |                                                   |               |                                                                                                |                                    |                                       | ENTRY DOOR                                      | INTERNAL DOOR                 | TOILET /DU                     |                                                                  |   |
| 1           | OT EQUIPMENT ROOM                | 2mm "Tarkett" AM vinyl flooring                   | 4" AAC wall   | 2mm "tarkett" AM vinyl wall cladding                                                           | Puf panel ceiling (seamless)       | 2x2 LED panel                         | 3'6" SS door                                    | NA                            | NA                             | NA                                                               | NA   |
| 2           | OT STERILE STORE                 | 2mm "Tarkett" AM vinyl flooring                   | 4" AAC wall   | 2mm "tarkett" AM vinyl wall cladding                                                           | Puf panel ceiling (seamless)       | 2x2 LED panel                         | 3'6" SS door                                    | NA                            | NA                             | NA                                                               | SS racks   |
| 3           | OT 1                             | 2mm AM vinyl conductive flooring                  | 4" AAC wall   | 6mm AM- ASSurface wall cladding                                                                | 6mm AM- ASSurface ceiling cladding | clean room lights/ OT multi-arm light | 5' Metaflex SS airtight sliding door            | NA                            | NA                             | 2 Nos Double glazed fixed glass with motorized blinds in-between | SS storage racks, control panels , cameras.                                                                   |
| 4           | DU                               | 2x2 full body vitrified tiles                     | 4" AAC wall   | 2x1 wall tile upto false ceiling                                                               | Grid false ceiling                 | 1x1 LED panel                         | Aluminium profile wooden door                   | NA                            | NA                             | NA                                                               | sluice sink, janitor/ dirty linen closets, sinks                                                              |
| 5           | STERILE PATIENT HOLD PRE/POST OP | 2mm "Tarkett" AM vinyl flooring                   | 4" AAC wall   | Bioclad AM wall cladding                                                                       | Puf panel ceiling (seamless)       | 2x2 LED panel                         | NA                                              | NA                            | NA                             | 4x2' double glazed fixed glass                                   | scrub/ medical                                                                                                |
| 6           | STERILE LOBBY                    | 2mm "Tarkett" AM vinyl flooring                   | 4" AAC wall   | Bioclad AM wall cladding                                                                       | Puf panel ceiling (seamless)       | 2x2 LED panel                         | 6' SS door                                      | 4' BMT room door              | NA                             | NA                                                               | NA   |
| 7           | SEMI STERILE CORRIDOR            | 2mm "Tarkett" AM vinyl flooring                   | 4" AAC wall   | Bioclad AM wall cladding                                                                       | Puf panel ceiling (seamless)       | 2x2 LED panel                         | 5' SS door                                      | Sliding door                  | NA                             | NA                                                               | NA   |
| 8           | AIRLOCK LOBBY                    | 2mm "Tarkett" AM vinyl flooring                   | 4" AAC wall   | 2mm "tarkett" AM vinyl wall cladding                                                           | Armstrong AM Bioguard grid FC      | 2x2 LED panel                         | Sliding Glass door                              | NA                            | NA                             | NA                                                               | NA   |
| 9           | ANTE SPACE                       | 2mm "Tarkett" AM vinyl flooring                   | 4" AAC wall   | 2mm "tarkett" AM vinyl wall cladding                                                           | Puf panel ceiling (seamless)       | 2x2 LED panel                         | 5' Wide SS door                                 | NA                            | Alu.framed-profile Wooden Door | NA                                                               | NA   |
| 10          | TOILET                           | anti-skid 2x2 vitrified tiles                     | 4" AAC wall   | 2x1 wall tile upto false ceiling                                                               | Grid false ceiling                 | 1x1 LED panel                         | Alu.framed-profile Wooden Door                  | NA                            | NA                             | NA                                                               | Wall mounted toilets with concealed flushvalve & ledge wall with GT, grab bars, countertop WB.                |
| 11          | BMT ROOM                         | 2mm "Tarkett" AM vinyl flooring                   | 4" AAC wall   | 2mm "tarkett" AM vinyl wall cladding                                                           | Puf panel ceiling (seamless)       | 2x2 LED panel                         | 5' Metaflex SS airtight sliding door            | NA                            | NA                             | 8'x2' DG fixed glass window                                      | Patient bed, attenders couch, wardrobe, Medicine cupboard, entertainment ledge,sofa                           |
| 12          | STERILE CORRIDOR                 | 2mm "Tarkett" AM vinyl flooring                   | 4" AAC wall   | Bioclad AM wall cladding                                                                       | Puf panel ceiling (seamless)       | 2x2 LED panel                         | 5' SS door                                      | 4' BMT room door              | NA                             | NA                                                               | NA   |
| 13          | SEMI STERILE LOBBY               | 2mm "Tarkett" AM vinyl flooring                   | 4" AAC wall   | Bioclad AM wall cladding                                                                       | Puf panel ceiling (seamless)       | 2x2 LED panel                         | 6' SS door                                      | Aluminium profile wooden door | NA                             | NA                                                               | NA   |
| 14          | DOCTOR'S CHANGING ROOM           | 2mm "Tarkett" AM vinyl flooring                   | 4" AAC wall   | 2mm "tarkett" AM vinyl wall cladding                                                           | Grid false ceiling                 | 1x1 LED panel                         | Aluminium profile wooden door                   | Aluminium profile wooden door | NA                             | NA                                                               | changing room screens, closet with doctor seating ledge.                                                      |
| 15          | NURSES CHANGING ROOM             | 2mm "Tarkett" AM vinyl flooring                   | 4" AAC wall   | 2mm "tarkett" AM vinyl wall cladding                                                           | Grid false ceiling                 | 1x1 LED panel                         | Aluminium profile wooden door                   | Aluminium profile wooden door | NA                             | NA                                                               | changing room screens, Lockers                                                                                |
| 16          | 8 FEET WIDE CORRIDOR             | 2x2 full body vitrified tiles                     | 4" AAC wall   | 3mm thk pvc panel cladding                                                                     | Grid false ceiling                 | 2x2 LED panel                         | NA                                              | NA                            | NA                             | NA                                                               | NA   |
| 17          | ANTE SPACE                       | 2mm "Tarkett" AM vinyl flooring                   | 4" AAC wall   | 2mm "tarkett" AM vinyl wall cladding                                                           | Grid false ceiling                 | 1x1 LED panel                         | 4' PC -GI\MS door                               | NA                            | Alu.framed-profile Wooden Door | NA                                                               | NA   |
| 18          | DOCTOR'S TOILET                  | anti-skid 2x2 vitrified tiles                     | 4" AAC wall   | 2x1 wall tile upto false ceiling                                                               | Grid false ceiling                 | 1x1 LED panel                         | Aluminium profile wooden door                   | NA                            | NA                             | UPVC with exhaust provision                                      | Wall mounted toilets with concealed flush valve & ledge wall with GT                                          |
| 19          | STAFF TOILET                     | anti-skid 2x2 vitrified tiles                     | 4" AAC wall   | 2x1 wall tile upto false ceiling                                                               | Grid false ceiling                 | 1x1 LED panel                         | Aluminium profile wooden door                   | NA                            | NA                             | UPVC with exhaust provision                                      | Wall mounted toilets with concealed flush valve & ledge wall with GT                                          |
| 20          | CLEAN UTILITIES                  | 2mm tarkett vinyl flooring                        | 4" AAC wall   | 2mm "tarkett" AM vinyl wall cladding                                                           | Armstrong AM Bioguard grid FC      | 1x1 LED panel                         | Aluminium profile wooden door                   | NA                            | NA                             | NA                                                               | ss racks   |
| 21          | ROOM 1/PANTRY                    | 2x2 full body vitrified tiles                     | 4" AAC wall   | wooden panelling behind bed/ painting royale play textured wall                                | Grid false ceiling                 | 2x2 LED panel                         | 40mm thk.,4' wooden door with FS & strip glass  | NA                            | wooden door with profile       | NA                                                               | Patient bed, attenders couch, wardrobe, Medicine cupboard, entertainment ledge                                |
| 22          | FOYER                            | 2x2 full body vitrified tiles                     | 4" AAC wall   | Painting                                                                                       | Grid false ceiling                 | 1x1 LED panel                         | 40mm thk.,4' wooden door with FS & strip glass  | NA                            | wooden door with profile       | NA                                                               | shoe rack   |
| 23          | SUITE                            | 4x2' vitrified tiles                              | 4" AAC wall   | wooden panelling behind bed/ painting royale play textured wall                                | Grid false ceiling                 | 2x2 LED panel                         | NA                                              | NA                            | NA                             | UPVC openable windows                                            | Patient bed/ attenders couch, 2Nos 1 seater sofa wardrobe, Medicine cupboard, entertainment ledge , shoe rack |
| 24          | TOILET                           | Anti-skid 2x2 vitified tiles                      | 4" AAC wall   | 2x1 wall tile upto false ceiling                                                               | Grid false ceiling                 | 1x1 LED panel                         | wooden door with profile                        | NA                            | NA                             | UPVC ventilator with exhaust provision                           | Wall mounted toilets with concealed flush valve & ledge wall with GT, grab bars, countertop WB.               |
| 25          | LIFT / STAIRCASE LOBBY           | 19mm natural stone flooring for lobby & staircase | external wall | 3mm thk pvc panel cladding around staircase walls, lift External wall-imported marble cladding | 12mm Gypboard FC with cove light   | Decorative COB lights                 | 12mm toughened glass door with Floor spring(FS) | Fire rated Metal door to Ramp | NA                             | 2 Nos UPVC window                                                | NA   |

## TERRACE






| SNO | AREA                         | FLOORING                                          | WALL MATERIAL  | WALL FINISH                                                                                       | FALSE CEILING                    | LIGHTING              | DOORS                                           |                                         |            | WINDOWS/VENTILATORS/<br>FIXED GLASS    | FURNITURE                                |
|-----|------------------------------|---------------------------------------------------|----------------|---------------------------------------------------------------------------------------------------|----------------------------------|-----------------------|-------------------------------------------------|-----------------------------------------|------------|----------------------------------------|------------------------------------------|
|     |                              |                                                   |                |                                                                                                   |                                  |                       | ENTRY DOOR                                      | INTERNAL DOOR                           | TOILET /DU |                                        |                                          |
| 1   | LOBBY                        | 2x2 full body vitrified tiles                     | 8" /4"AAC wall | Painting                                                                                          | Grid false ceiling               | 2x2 LED panel         | NA                                              | MS powder coated door with FS           | NA         | 4' UPVC windows                        | NA                                       |
| 2   | STAFF TOILETS                | 2x2 full body vitrified tiles                     | 4" AAC wall    | 2x1 wall tile upto false ceiling                                                                  | Grid false ceiling               | 1x1 LED panel         | Alu.framed-profile Wooden Door                  | NA                                      | NA         | UPVC ventilator with exhaust provision | NA                                       |
| 3   | BIO MEDICAL                  | 2x2 full body vitrified tiles                     | 4" AAC wall    | Painting                                                                                          | Grid false ceiling               | 2x2 LED panel         | 4' GI\MS powder coated metal door               | NA                                      | NA         | 2'x4'6" UPVC windows                   | NA                                       |
| 4   | CORRIDOR                     | 2x2 full body vitrified tiles                     | 4" AAC wall    | 3mm thk pvc panel cladding                                                                        | Grid false ceiling               | 2x2 LED panel         | 6' GI\MS powder coated metal door               | 4' MS powder coated door to terrace     | NA         | 2'x4'6" UPVC windows                   | NA                                       |
| 5   | STERILE DELIVERY/ ANTE SPACE | 2mm "Tarkett" AM vinyl flooring                   | 4" AAC wall    | 2mm "tarkett" AM vinyl wall cladding                                                              | Armstrong AM Bioguard grid FC    | 2x2 LED panel         | 4' SS door                                      | SS pass box/ Fixed Glass                | NA         | NA                                     | SS table                                 |
| 6   | STERILE STORE                | 2mm "Tarkett" AM vinyl flooring                   | 4" AAC wall    | 2mm "tarkett" AM vinyl wall cladding                                                              | Armstrong AM Bioguard grid FC    | 2x2 LED panel         | 3'6" SS door                                    | NA                                      | NA         | NA                                     | SS racks, SS tables                      |
| 7   | FEMALE CHANGING ROOM         | 2x2 full body vitrified tiles                     | 4" AAC wall    | Painting                                                                                          | Grid false ceiling               | 2x2 LED panel         | 3'6" wooden door with architrave                | NA                                      | NA         | 5'x2' ventilators with exhaust fan     | Lockers,changing room screens            |
| 8   | MALE CHANGING ROOM           | 2x2 full body vitrified tiles                     | 4" AAC wall    | Painting                                                                                          | Grid false ceiling               | 2x2LED panel          | 3'6" wooden door with architrave                | NA                                      | NA         | 5'x2' ventilators with exhaust fan     | Lockers,changing room screens            |
| 9   | CSSD CHANGING ROOM           | 2mm "Tarkett" AM vinyl flooring                   | 4" AAC wall    | 2mm "tarkett" AM vinyl wall cladding                                                              | Armstrong AM Bioguard grid FC    | 1x1 LED panel         | 3'6" Alu.framed-profile Wooden Door             | NA                                      | NA         | NA                                     | Lockers,changing room screens            |
| 10  | CSSD AIR LOCK                | 2mm "Tarkett" AM vinyl flooring                   | 4" AAC wall    | 2mm "tarkett" AM vinyl wall cladding                                                              | Armstrong AM Bioguard grid FC    | 2x2 LED panel         | 3'6" SS door                                    | To sterile store and clean packing area | NA         | NA                                     | NA                                       |
| 11  | CSSDWASHING / CLEANING AREA  | 2x2 full body vitrified tiles                     | 4" AAC wall    | 2x1 wall tile upto false ceiling                                                                  | Grid false ceiling               | 2x2 LED panel         | 3'6" wide GI\MS PC metal door                   | NA                                      | NA         | 2'x4'6" UPVC windows                   | Granite counter<br>SS sinks/ SS pass box |
| 12  | CSSD CLEAN & PACKING AREA    | 2mm "Tarkett" AM vinyl flooring                   | 4" AAC wall    | 2mm "tarkett" AM vinyl wall cladding                                                              | Armstrong AM Bioguard grid FC    | 2x2 LED panel         | 3'6" SS door                                    | NA                                      | NA         | 5'x2' double glazed fixed glass        | SS tables                                |
| 13  | MRD                          | 2x2 full body vitrified tiles                     | 4" AAC wall    | Painting                                                                                          | Grid false ceiling               | 2x2 LED panel         | 3'6" wide wooden door with architrave           | NA                                      | NA         | UPVC Window                            | MS racks                                 |
| 14  | HOSPITAL STORES              | 2x2 full body vitrified tiles                     | 4" AAC wall    | Painting                                                                                          | Grid false ceiling               | 2x2 LED panel         | 3'6"wide wooden door with architrave            | NA                                      | NA         | UPVC Window                            | MS racks                                 |
| 15  | LIFT / STAIRCASE LOBBY       | 19mm natural stone flooring for lobby & staircase | external wall  | 3mm thk pvc panel cladding around staicase walls, lift<br>External wall- imported marble cladding | 12mm Gypboard FC with cove light | Decorative COB lights | 12mm toughened glass door with Floor spring(FS) | Fire rated Metal door to Ramp           | NA         | 2 Nos UPVC window                      | NA                                       |

**NOTE :** 1) All terrace false ceiling to be done after 50 mm under-decking for heat insulation.  
2) Terrace Extension to be done with Deck roofing with Minimum 75mm at the crest of the corrugated sheet.  
3) Complete terrace Water proofing to be done.




# **PROJECT 4**

**HITECH HOSPITAL , Kilpauk**

( Working drawing of consultation room.)

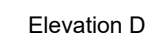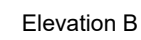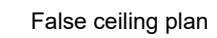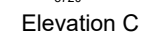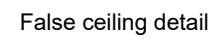


- |                                                                   |                                                                          |
|-------------------------------------------------------------------|--------------------------------------------------------------------------|
| [1] Module Box<br>COB Light<br>Fan Switch+Regulator<br>Cove Light | [2] Module Box<br>AC Switch<br>[3] 6 Module Box<br>Socket & Switch 2 nos |
|-------------------------------------------------------------------|--------------------------------------------------------------------------|

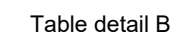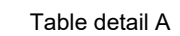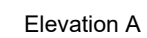


# **PROJECT 5**

**DURAI MANIKANDAN, Residence**


(PLAN CORRECTIONS – Placement of  
windows and swimming pool)

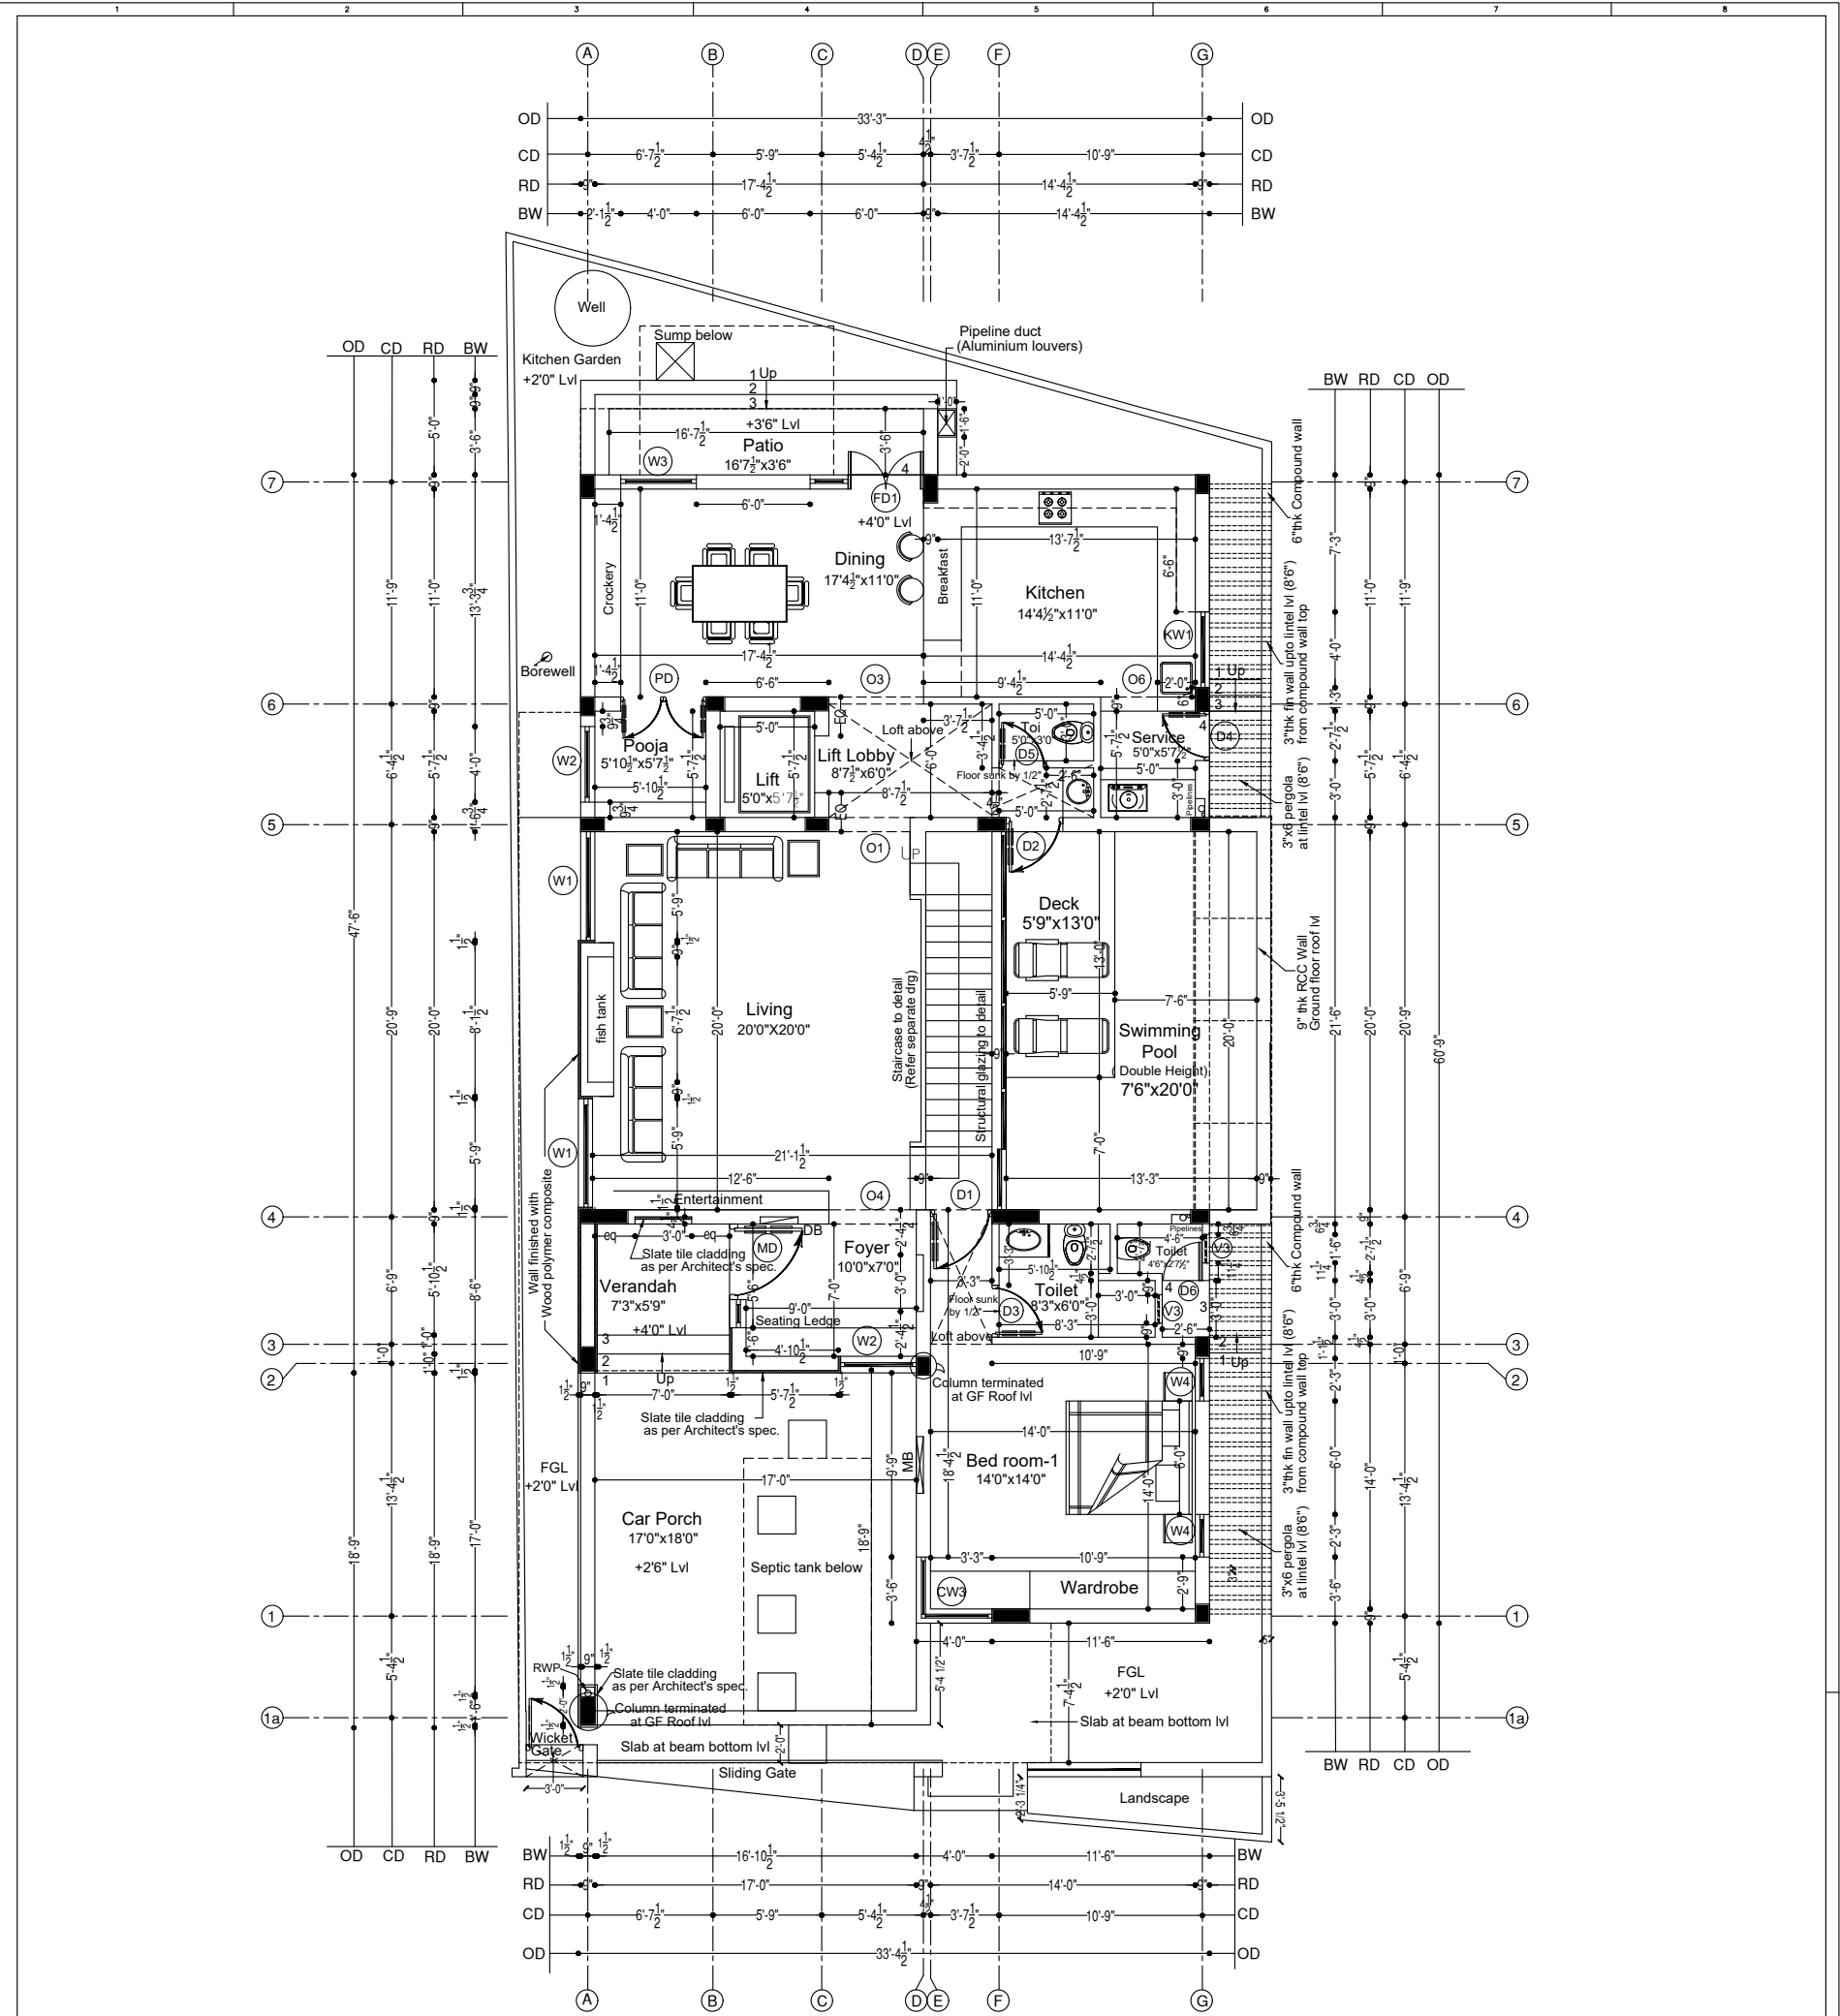

| TITLE:-GROUND FLOOR WORKING DRAWING   |                      |            |                      |                         |                       |                   |             |                      |                         |   |               |             |                      |                         |   |
|---|----------------------|------------|----------------------|-------------------------|-----------------------|-------------------|-------------|----------------------|-------------------------|---|---------------|-------------|----------------------|-------------------------|---|
| Name   | Description          | Size       | Sill Ht<br>F.F.L Lvl | Lintel Lvl<br>F.F.L Lvl | Name                  | Description       | Size        | Sill Ht<br>F.F.L Lvl | Lintel Lvl<br>F.F.L Lvl | Name   | Description   | Size        | Sill Ht<br>F.F.L Lvl | Lintel Lvl<br>F.F.L Lvl | Legend   |
| MD   | Main Door            | 3'6"x7'0"  | From F.F.L           | 7'-0"Lvl                | FD1                   | French Door       | 6'0"x7'0"   | From F.F.L           | 7'-0"Lvl                | SLD1   | Sliding Door  | 2'3"x6'0"   | 1'-0" Lvl            | 7'-0"Lvl                | BW - Brickwork Dimension   |
| D1   | Door To Detail       | 3'3"x7'0"  | From F.F.L           | 7'-0"Lvl                | FD2                   | French Door       | 5'6"x7'0"   | From F.F.L           | 7'-0"Lvl                | CW1   | Corner Window | 6'8"x8'3"   | 0'-3" Lvl            | 8'-6"Lvl                |   |
| D2   | Door To Detail       | 3'0"x7'0"  | From F.F.L           | 7'-0"Lvl                | O1                    | Opening To Detail | 7'10½"x7'0" | From F.F.L           | 7'-0"Lvl                |   |               | 4'10½"x8'3" |                      |                         | RD - Room Dimension   |
| D3   | Door To Detail       | 2'9"x7'0"  | From F.F.L           | 7'-0"Lvl                | O2                    | Opening To Detail | 6'3"x7'0"   | From F.F.L           | 7'-0"Lvl                | CW2   | Corner Window | 5'0"x7'0"   | 1'-6" Lvl            | 8'-6"Lvl                | CD - Centerline Dimension   |
| D4   | Door To Detail       | 2'7½"x7'0" | From F.F.L           | 7'-0"Lvl                | O3                    | Opening To Detail | 5'0"x7'0"   | From F.F.L           | 7'-0"Lvl                |   |               | 2'9"x7'0"   |                      |                         |   |
| D5   | Door To Detail       | 2'6"x7'0"  | From F.F.L           | 7'-0"Lvl                | O4                    | Opening To Detail | 4'7½"x7'0"  | From F.F.L           | 7'-0"Lvl                | CW3   | Corner Window | 4'0"x7'0"   | 1'-6" Lvl            | 8'-6"Lvl                | OD - Overall Dimension   |
| D6   | Door To Detail       | 2'3"x7'0"  | From F.F.L           | 7'-0"Lvl                | O5                    | Opening To Detail | 3'7½"x7'0"  | From F.F.L           | 8'-6"Lvl                |   |               | 3'6"x7'0"   |                      |                         |   |
| PD   | Pooja Door To Detail | 4'6"x7'0"  | From F.F.L           | 7'-0"Lvl                | O6                    | Opening To Detail | 3'0"x7'0"   | From F.F.L           |                         |   |               |             |                      |                         |   |
| <div>PROJECT</div> <div><div></div><div>Proposed Residence for<br/>Mr.DURAI MANIKANDAN<br/>Michal Garden,<br/>Hariharan Street ,<br/>at<br/>Porur , Chennai 600 089.</div></div> |                      |            |                      |                         | STUCTURAL:-           |                   |             |                      |                         | CONTRACTOR:-   |               |             |                      |                         | <div><div></div><div>ARYA GOWDER ROAD<br/>OPP TO INDIAN BANK<br/>WEST MAMBALAM<br/>CHENNAI 600 033<br/>044 - 24818999<br/>TNHB D-BLOCK(M-97)OPP<br/>BUS STAND SALEM-636003<br/>0427 - 6504234<br/>ARKITECT.IN</div><div>Aspirations...<br/>architects &amp; engineers</div></div> |
|   |                      |            |                      |                         | SPECIFICATION / NOTES |                   |             |                      |                         | SEAL:-   |               |             |                      |                         |   |
|   |                      |            |                      |                         | 1.                    |                   |             |                      |                         | FILE:-SERVER\JP\A\ASHOKAN\ARCHI... \WORKING DWG. PAPER SIZE-A3   |               |             |                      |                         |   |
|   |                      |            |                      |                         | 2.                    |                   |             |                      |                         | REVISION2(DD/MM/YYYY) REVISION2(DD/MM/YYYY)   |               |             |                      |                         |   |
|   |                      |            |                      |                         | 3.                    |                   |             |                      |                         | TITLE:-GROUND FLOOR WORKING DRAWING   |               |             |                      |                         |   |
|   |                      |            |                      |                         | 4.                    |                   |             |                      |                         | DRG NO A-01 DRN BY Geetha   |               |             |                      |                         |   |
|   |                      |            |                      |                         | 5.                    |                   |             |                      |                         | JOB NO R-01 CHK BY BS   |               |             |                      |                         |   |
|   |                      |            |                      |                         | 6.                    |                   |             |                      |                         | DATE 09.02.22 THIS DRAWING IS THE PROPERTY OF A S P I R A T I O N S . I T IS SUBJECT TO THER RECALL AND MUST NOT BE LENT COPIED OR REPRODUCED IN ANY FORM WITHOUT WRITTEN PERMISSION |               |             |                      |                         |   |
| 7.   |                      |            |                      |                         | SCALE N.T.S           |                   |             |                      |                         |   |               |             |                      |                         |   |

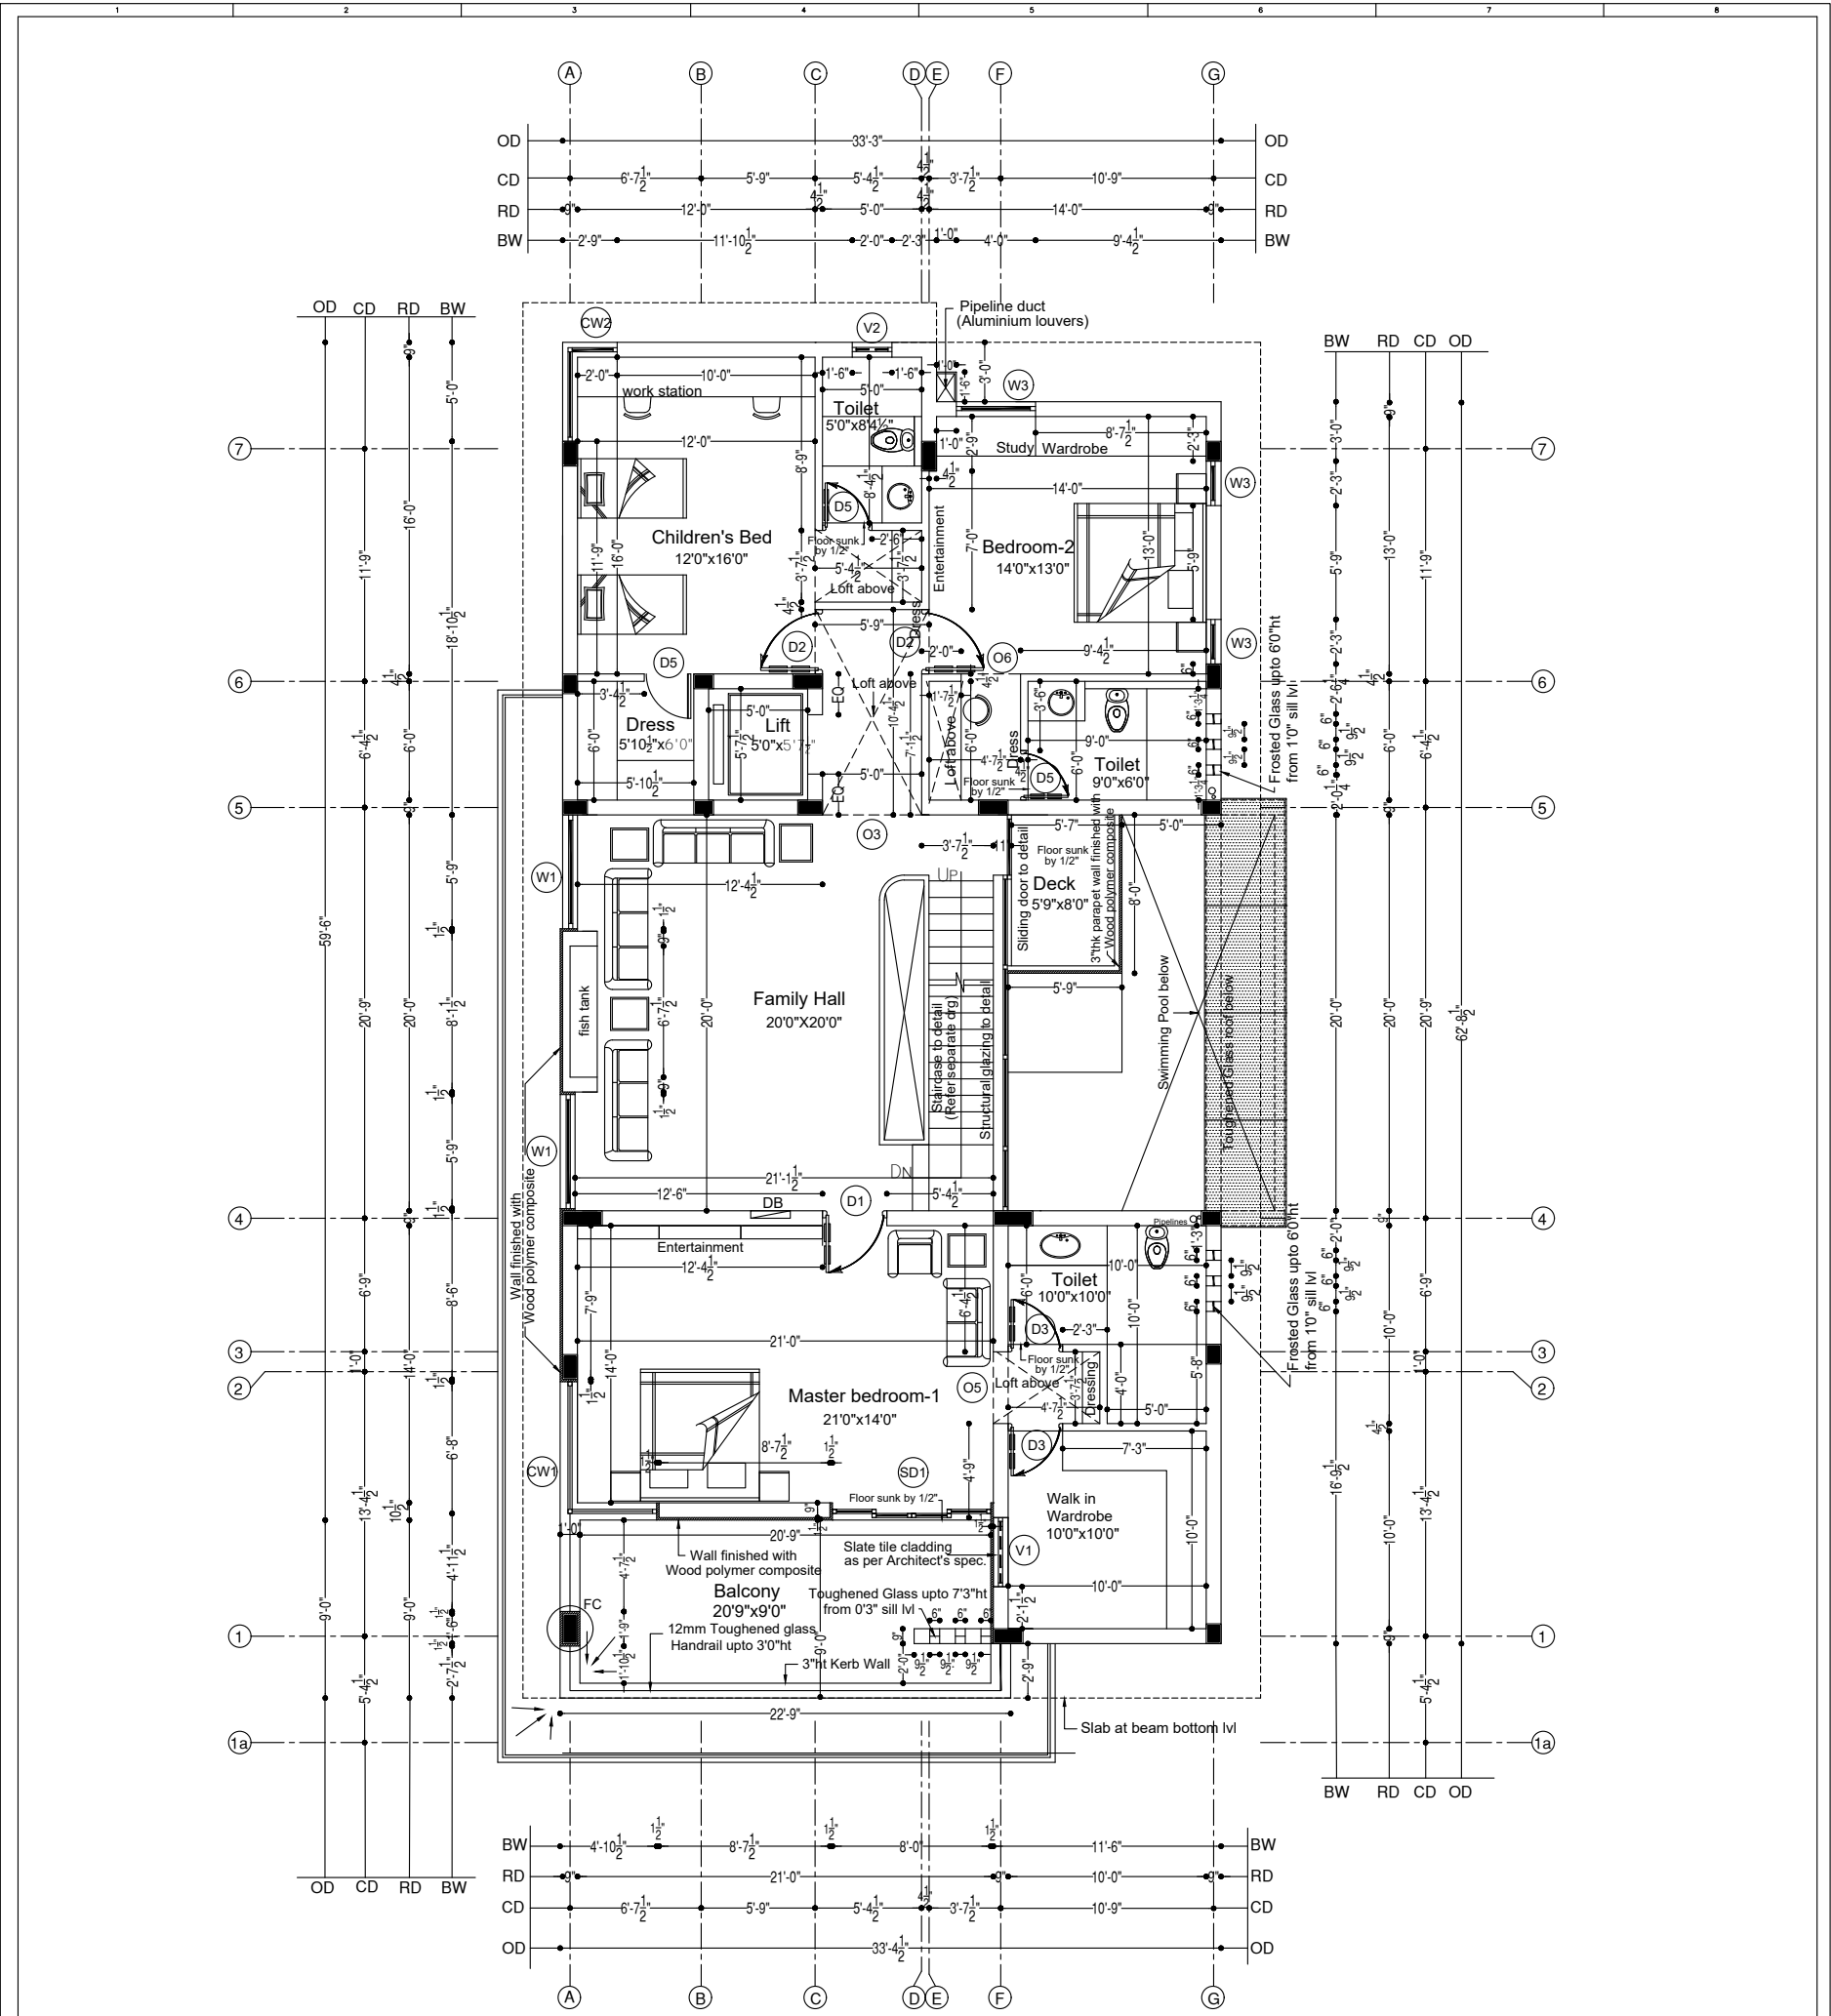

TITLE:-FIRST FLOOR WORKING DRAWING
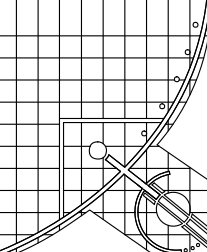
| Name   | Description          | Size          | Sill Ht<br>F.F.L Lvl | Lintel Lvl<br>F.F.L Lvl | Name | Description       | Size           | Sill Ht<br>F.F.L Lvl | Lintel Lvl<br>F.F.L Lvl | Name                                                                                | Description   | Size                                                          | Sill Ht<br>F.F.L Lvl | Lintel Lvl<br>F.F.L Lvl | Legend                    |   |  |        |  |                                                                                       |  |  |  |             |  |  |  |
|---|----------------------|---------------|----------------------|-------------------------|------|-------------------|----------------|----------------------|-------------------------|-------------------------------------------------------------------------------------|---------------|---------------------------------------------------------------|----------------------|-------------------------|---------------------------|---|--|--------|--|---------------------------------------------------------------------------------------|--|--|--|-------------|--|--|--|
| MD   | Main Door            | 3'6"x7'0"     | From F.F.L           | 7'-0"Lvl                | FD1  | French Door       | 6'0"x7'0"      | From F.F.L           | 7'-0"Lvl                | SLD1                                                                                | Sliding Door  | 2'3"x6'0"                                                     | 1'-0" Lvl            | 7'-0"Lvl                | BW - Brickwork Dimension  |   |  |        |  |                                                                                       |  |  |  |             |  |  |  |
| D1   | Door To Detail       | 3'3"x7'0"     | From F.F.L           | 7'-0"Lvl                | FD2  | French Door       | 5'6"x7'0"      | From F.F.L           | 7'-0"Lvl                | CW1                                                                                 | Corner Window | 6'8"x8'3"                                                     | 0'-3" Lvl            | 8'-6"Lvl                |                           |   |  |        |  |                                                                                       |  |  |  |             |  |  |  |
| D2   | Door To Detail       | 3'0"x7'0"     | From F.F.L           | 7'-0"Lvl                | O1   | Opening To Detail | 7'10 1/2"x7'0" | From F.F.L           | 7'-0"Lvl                | CW2                                                                                 | Corner Window | 4'10 1/2"x8'3"                                                | 1'-6" Lvl            | 8'-6"Lvl                | RD - Room Dimension       |   |  |        |  |                                                                                       |  |  |  |             |  |  |  |
| D3   | Door To Detail       | 2'9"x7'0"     | From F.F.L           | 7'-0"Lvl                | O2   | Opening To Detail | 6'3"x7'0"      | From F.F.L           | 7'-0"Lvl                | CW3                                                                                 | Corner Window | 5'0"x7'0"                                                     | 1'-6" Lvl            | 8'-6"Lvl                |                           |   |  |        |  |                                                                                       |  |  |  |             |  |  |  |
| D4   | Door To Detail       | 2'7 1/2"x7'0" | From F.F.L           | 7'-0"Lvl                | O3   | Opening To Detail | 5'0"x7'0"      | From F.F.L           | 7'-0"Lvl                |                                                                                     |               | 2'9"x7'0"                                                     | 1'-6" Lvl            | 8'-6"Lvl                | CD - Centerline Dimension |   |  |        |  |                                                                                       |  |  |  |             |  |  |  |
| D5   | Door To Detail       | 2'6"x7'0"     | From F.F.L           | 7'-0"Lvl                | O4   | Opening To Detail | 4'7 1/2"x7'0"  | From F.F.L           | 7'-0"Lvl                |                                                                                     |               | 4'0"x7'0"                                                     | 1'-6" Lvl            | 8'-6"Lvl                |                           |   |  |        |  |                                                                                       |  |  |  |             |  |  |  |
| D6   | Door To Detail       | 2'3"x7'0"     | From F.F.L           | 7'-0"Lvl                | O5   | Opening To Detail | 3'7 1/2"x7'0"  | From F.F.L           | 8'-6"Lvl                |                                                                                     |               | 3'6"x7'0"                                                     | 1'-6" Lvl            | 8'-6"Lvl                | OD - Overall Dimension    |   |  |        |  |                                                                                       |  |  |  |             |  |  |  |
| PD   | Pooja Door To Detail | 4'6"x7'0"     | From F.F.L           | 7'-0"Lvl                | O6   | Opening To Detail | 3'0"x7'0"      | From F.F.L           |                         |                                                                                     |               | 1'6"x3'0"                                                     | 4'-0" Lvl            | 7'-0"Lvl                |                           |   |  |        |  |                                                                                       |  |  |  |             |  |  |  |
| PROJECT   |                      |               |                      |                         |      |                   |                |                      |                         |  |               | STRUCTURAL:-                                                  |                      |                         |                           | CONTRACTOR:-   |  |        |  |  |  |  |  |             |  |  |  |
| Proposed Residence for<br>Mr.DURAI MANIKANDAN<br><br>Michal Garden,<br>Hariharan Street ,<br>at<br>Porur , Chennai 600 089. |                      |               |                      |                         |      |                   |                |                      |                         | SPECIFICATION / NOTES                                                               |               | SEAL:-                                                        |                      |                         |                           | ARYA GOWDER ROAD<br><br>OPP TO INDIAN BANK<br>WEST MAMBALAM<br>CHENNAI 600 033<br><br>044 - 24818999                                                          |  |        |  |                                                                                       |  |  |  |             |  |  |  |
|   |                      |               |                      |                         |      |                   |                |                      |                         |                                                                                     |               | FILE:-SERVER/JP/A/ASHOKAN/ARCH/.../WORKING DWG. PAPER SIZE-A3 |                      |                         |                           | TNHB D-BLOCK(M-97)OPP<br>BUS STAND SALEM-636003<br><br>0427 - 6504234                                                                                         |  |        |  |                                                                                       |  |  |  |             |  |  |  |
|   |                      |               |                      |                         |      |                   |                |                      |                         |                                                                                     |               | REVISION2(DD/MM/YYYY)                                         |                      |                         |                           | REVISION2(DD/MM/YYYY)   |  |        |  |                                                                                       |  |  |  | ARKITECT.IN |  |  |  |
|   |                      |               |                      |                         |      |                   |                |                      |                         |                                                                                     |               | TITLE:-FIRST FLOOR WORKING DRAWING                            |                      |                         |                           |   |  |        |  |                                                                                       |  |  |  |             |  |  |  |
|   |                      |               |                      |                         |      |                   |                |                      |                         |                                                                                     |               | DRG NO                                                        |                      | A-02                    |                           | DRN BY   |  | Geetha |  |                                                                                       |  |  |  |             |  |  |  |
|   |                      |               |                      |                         |      |                   |                |                      |                         |                                                                                     |               | JOB NO                                                        |                      | R-01                    |                           | CHK BY   |  | BS     |  |                                                                                       |  |  |  |             |  |  |  |
|   |                      |               |                      |                         |      |                   |                |                      |                         |                                                                                     |               | DATE                                                          |                      | 09.02.22                |                           | THIS DRAWING IS THE PROPERTY OF ASPIRATIONS... IT IS SUBJECT TO THEIR RECALL AND MUST NOT BE LENT COPIED OR REPRODUCED IN ANY FORM WITHOUT WRITTEN PERMISSION |  |        |  |                                                                                       |  |  |  |             |  |  |  |
| SCALE   |                      | N.T.S         |                      |                         

# **PROJECT 6**

**MEDWAY HOSPITAL , Villupuram**

(FINISHES MATRIXES)

| GROUND FLOOR |                                 |                                                        |                                          |                                                     |   |                                                        |                                                                                                  |                                      |             |                                     |   |
|--------------|---------------------------------|--------------------------------------------------------|------------------------------------------|-----------------------------------------------------|---|--------------------------------------------------------|--------------------------------------------------------------------------------------------------|--------------------------------------|-------------|-------------------------------------|---|
| S.NO         | AREA                            | FALSE CEILING                                          | FLOORING                                 | WALL MATERIAL                                       | WALL FINISH   | LIGHTING                                               | DOOR                                                                                             | INTERNAL DOOR                        | TOILET DOOR | Windows/Ventilators/Fixed glass     | FURNITURES                                                                                         |
| 1            | Entrance Lobby                  | 12mm gypsum board<br>FC with cove light                | Existing flooring                        | 4" Wall behind<br>temple with<br>waterproof plaster | lift wall cladding                                                                                             | LED panel light/Decorative<br>COB<br>lights/Chandelior | 12 mm toughened<br>glass door with FS                                                            | NA                                   | NA          | 12mm toughened fixed glazing        | Ledge for Temple and closets below.                                                                |
| 2            | Main reception                  | 12mm gypsum board<br>FC with cove light                | Existing flooring                        | 9" wall                                             | hospital logo &<br>lettering                                                                                   | LED Panel lights/<br>Decorative COB lights             | NA                                                                                               | NA                                   | NA          | NA                                  | Reception table with laminated<br>fascia, table top with<br>quartz/ push back<br>height adj.chairs |
| 3            | Waiting lobby                   | Grid ceiling                                           | Vitrified tile<br>flooring               | 9" wall                                             | hospital branding                                                                                              | 2x2 LED Panel light/<br>Decorative COB lights          | 12mm toughened<br>glass door with FS                                                             | NA                                   | NA          | 12mm toughened fixed glazing        | Waiting chairs                                                                                     |
| 4            | Discharge summary/<br>Insurance | Grid ceiling                                           | Vitrified tile<br>flooring               | low level wood<br>partition                         | lamineate finish                                                                                               | 2x2 LED Panel light/<br>Decorative COB lights          | laminated flush door                                                                             | NA                                   | NA          | NA                                  | two level quartz table<br>tops, chairs                                                             |
| 5            | Cash/ IP Billing                | Grid ceiling                                           | Vitrified tile<br>flooring               | low level wood<br>partition                         | laminated finish                                                                                               | 2x2 LED Panel light/<br>Decorative COB lights          | laminated flush sliding door                                                                     | NA                                   | NA          | NA                                  | two level quartz table<br>tops, chairs                                                             |
| 6            | Admin                           | Grid ceiling                                           | Vitrified tile<br>flooring               | 3" wooden partition                                 | laminated finish                                                                                               | 2x2 LED Panel light/<br>Decorative COB lights          | 12mm toughened<br>glass door with FS                                                             | laminated flush<br>sliding door      | NA          | UPVC Window                         | admin table 4'6"x2'6",<br>chairs                                                                   |
| 7            | Pharmacy                        | Grid ceiling                                           | Vitrified tile<br>flooring               | 4" AAC wall/ fixed<br>glass                         | Painting   | 2x2 LED Panel light/<br>Decorative COB lights          | laminated flush door with inbuilt<br>counter                                                     | NA                                   | NA          | Fixed glass                         | counter with granite top,<br>modular racks                                                         |
| 8            | Server room                     | Fire rated Grid ceiling                                | Vitrified tile<br>flooring               | 4" AAC wall                                         | laminated finish                                                                                               | 2x2 LED panel                                          | laminated flush<br>door                                                                          | NA                                   | NA          | NA                                  | sever racks, false floor,etc..                                                                     |
| 9            | Emergency lobby                 | Grid ceiling                                           | Vitrified tile<br>flooring               | 9" wall / fixed<br>glass                            | hospital branding/Lift<br>Natural stone wall<br>cladding/Asian paints<br>Health shield Anti<br>microbial paint | 2x2 LED Panel light/<br>Decorative COB Lights          | 12mm toughened<br>glass door                                                                     | NA                                   | NA          | 12mm toughened fixed glazing        | chairs                                                                                             |
| 10           | CR room                         | Grid ceiling                                           | 2mm thk vinyl<br>flooring with<br>coving | 9" wall                                             | Asian paints "Health<br>shield" anti microbial paint                                                           | 1x1 LED<br>panel lights                                | wooden door with<br>architrave                                                                   | NA                                   | NA          | lead glass                          | Console table & chairs                                                                             |
| 11           | X-Ray room                      | Grid ceiling                                           | 2mm thk vinyl<br>flooring with<br>coving | 9" wall                                             | Asian paints "Health<br>shield" anti microbial paint                                                           | 2x2 LED<br>panel lights                                | Leadlined laminated<br>flush door                                                                | Leadlined<br>laminated<br>flush door | NA          | lead glass                          | Changing room Screen                                                                               |
| 12           | Emergency ward                  | Armstrong anti-<br>microbial<br>(AM)- Biogaurd grid FC | 2mm thk vinyl<br>flooring with<br>coving | 9" wall                                             | 2mm thk wall vinyl<br>cladding                                                                                 | 2x2 LED panel                                          | GI powder coated metal door                                                                      | NA                                   | NA          | 5'x2' double glazed fixed glass     | ER bed                                                                                             |
| 13           | ER ward airlock                 | Armstrong (AM)-<br>Biogaurd grid FC                    | 2mm thk vinyl<br>flooring with<br>coving | 4" AACwall                                          | Wall tile dadoing                                                                                              | LED lights                                             | Wooden door frame with<br>postformed architrave, laminated<br>door shutter with strip glass      | NA                                   | NA          | NA                                  | NA                                                                                                 |
| 14           | ER ward toilet                  | Grid ceiling                                           | 2x2 full body<br>vitrified tiles         | 4" AACwall                                          | wall tile 2x1 upto FC                                                                                          | LED lights                                             | AL Profile door frame with<br>laminated flush shutter with<br>profile around                     | NA                                   | NA          | UPVC with exhaust provision         | wall mounted toilet with concealed<br>flush valve and 6" thk ledge wall upto<br>4'ht               |
| 15           | Doctors counselling<br>room     | 0.9 NRC Grid false<br>ceiling                          | Vitrified tile<br>flooring               | 9" wall / 4" AAC<br>wall                            | Asian paints "Health<br>shield" anti microbial paint                                                           | 2x2 LED Panel<br>light/ COB lights                     | Wooden door frame with<br>postformed architrave, laminated<br>door shutter as per joinery Detail | wooden door<br>with<br>architrave    | NA          | NA                                  | Doctors table/ chairs,                                                                             |
| 16           | CT room                         | AL Clip in Ceiling tile<br>Grid                        | Conductive<br>vinyl flooring             | 9" wall                                             | 2mm thk wall<br>vinyl cladding                                                                                 | 2x2 LED<br>panel lights                                | Leadlined laminated<br>flush door                                                                | NA                                   | NA          | lead glass                          | NA                                                                                                 |
| 17           | CT console room                 | AL Clip in Ceiling tile<br>Grid                        | Conductive<br>vinyl flooring             | 9" wall                                             | 2mm thk wall<br>vinyl cladding                                                                                 | 2x2 LED Panel<br>light/ COB lights                     | laminated flush door                                                                             | NA                                   | NA          | lead glass                          | console table and chairs                                                                           |
| 18           | Changing room                   | Grid ceiling                                           | Vitrified tile<br>flooring               | 3" dry wall<br>partition<br>upto ceiling            | Asian paints "Health<br>shield" anti microbial paint                                                           | LED lights                                             | laminated flush door                                                                             | NA                                   | NA          | NA                                  | NA                                                                                                 |
| 19           | Physically challenged<br>toilet | Grid ceiling                                           | anti skid 2x2<br>vitrified tiles         | 4" AAC wall                                         | 2x1 tile dado upto<br>false ceiling                                                                            | LED lights                                             | AL Profile door frame with<br>laminated flush shutter with<br>profile around                     | NA                                   | NA          | UPVC vent with exhaust<br>provision | Grab bars all<br>around                                                                            |

| FIRST FLOOR |                                                            |                                                           |                                               |   |                                                                                              |                                                  |                                                                                                |                                                                                                   |                                                                                             |                                                           |   |
|-------------|------------------------------------------------------------|-----------------------------------------------------------|-----------------------------------------------|---|----------------------------------------------------------------------------------------------|--------------------------------------------------|------------------------------------------------------------------------------------------------|---------------------------------------------------------------------------------------------------|---------------------------------------------------------------------------------------------|-----------------------------------------------------------|---|
| S.NO        | AREA                                                       | FALSE CEILING                                             | FLOORING                                      | WALL MATERIAL                                                                                                 | WALL FINISH                                                                                  | LIGHTING                                         | DOOR                                                                                           |                                                                                                   |                                                                                             | Windows/Ventilators/<br>Fixed glass                       | FURNITURES   |
|             |                                                            |                                                           |                                               |   |                                                                                              |                                                  | ENTRY DOOR                                                                                     | INTERNAL DOOR                                                                                     | TOILET                                                                                      |                                                           |   |
| 1           | Waiting lobby                                              | 12mm gypsum board<br>FC with cove lights                  | Existing flooring<br>with proposed<br>Inlays. | Existing Glazing - To be<br>covered with Roller<br>blinds                                                     | Laminated panelling<br>for Columns                                                           | 2x2 LED panel<br>Lights/Decorative<br>COB lights | NA                                                                                             | NA                                                                                                | NA                                                                                          | Existing Glazing - To be<br>covered with Roller<br>blinds | Chairs and safety<br>handrails above Granite ledge as<br>per Architects Detail/Wet riser<br>enclosure                              |
| 2           | OP reception/billing                                       | 12mm gypsum board<br>FC with cove lights                  | Existing flooring                             | wall upto 3ft height<br>with granite top behind<br>reception chairs for<br>safety.                            | Existing Glazing - To<br>be covered with<br>Hospital branding<br>stickers                    | 2x2 LED panel<br>Lights/Decorative<br>COB lights | NA                                                                                             | NA                                                                                                | NA                                                                                          | NA                                                        | Reception table to have<br>Laminated fascia, table top with<br>quartz/ push back<br>height adj.chairs as per architects<br>detail. |
| 3           | Ladies restroom                                            | Grid ceiling                                              | 2x2 full body<br>vitrified tiles              | 4" AAC wall                                                                                                   | wall tile 2x1 upto<br>FC                                                                     | LED COB Lights                                   | Wooden door frame with<br>postformed architrave,<br>laminated door shutter<br>with strip glass | AL Profile door frame<br>with laminated flush<br>shutter with profile<br>around for toilets       | NA                                                                                          | NA                                                        | wall mounted toilet with<br>concealed flush valve and 6" thk<br>ledge wall upto 4'ht,<br>granite top wash basin                    |
| 4           | Mens restroom                                              | Grid ceiling                                              | 2x2 full body<br>vitrified tiles              | 4" AAC wall                                                                                                   | wall tile 2x1 upto<br>FC                                                                     | LED COB Lights                                   | Wooden door frame with<br>postformed architrave,<br>laminated door shutter<br>with strip glass | AL Profile door frame<br>with laminated flush<br>shutter with profile<br>around for toilets       | NA                                                                                          | UPVC ventilator with<br>exhaust fan                       | wall mounted toilet with<br>concealed flush valve and 6" thk<br>ledge wall upto 4'ht,<br>granite top wash basin                    |
| 5           | Phelebotomy                                                | Grid ceiling                                              | Existing flooring                             | 3"thk Dry wall with<br>Aluminium framing &<br>Calcium Silicate board/<br>12mm toughened fixed<br>glass & Door | wall tile / Wall paper                                                                       | LED panel<br>light                               | 12mm toughened<br>glass door with<br>floor spring                                              | NA                                                                                                | AL Profile door frame<br>with laminated flush<br>shutter with profile<br>around for toilets | UPVC window                                               | phelebotomy chair, lab sinks,<br>chairs                                                                                            |
| 6           | Consultation rooms                                         | 12mm gypsum board<br>FC with cove lights                  | Existing flooring                             | 3"thk Dry wall with<br>Aluminium framing &<br>Calcium Silicate board/<br>12mm toughened fixed<br>glass wall   | Asian paints "Health<br>shield" anti microbial<br>paint/ Marshalls wall<br>paper/Wall tiling | LED panel lights/<br>COB<br>lights               | 12mm toughened<br>glass door                                                                   | NA                                                                                                | NA                                                                                          | UPVC window                                               | 5'x2'6" doctors table,<br>6'6"x2'3" patient couch,<br>3'x1'6" side table as per Architects<br>detail                               |
| 7           | USG                                                        | 12mm gypsum board<br>FC with cove lights                  | Existing flooring                             | 3"thk Dry wall with<br>Aluminium framing &<br>Calcium Silicate board/<br>12mm toughened fixed<br>glass wall   | Asian paints "Health<br>shield" anti microbial<br>paint/ Marshalls wall<br>paper/Wall tiling | LED panel lights/<br>COB<br>lights               | 12mm toughened<br>glass door                                                                   | NA                                                                                                | AL Profile door frame<br>with laminated flush<br>shutter with profile<br>around for toilets | UPVC window                                               | USG bed , chairs, tables   |
| 8           | Cardio consulting                                          | 12mm gypsum board<br>FC with cove lights                  | Existing flooring                             | 3"thk Dry wall with<br>Aluminium framing &<br>Calcium Silicate board/<br>12mm toughened fixed<br>glass wall   | Asian paints "Health<br>shield" anti microbial<br>paint/ Marshalls wall<br>paper/Wall tiling | LED panel lights/<br>COB<br>lights               | 12mm toughened<br>glass door                                                                   | NA                                                                                                | NA                                                                                          | UPVC window                                               | 5'x2'6" doctors table,<br>6'6"x2'3" patient couch,<br>3'x1'6" side table as per Architects<br>detail                               |
| 9           | Consulting 1/ endoscopy                                    | 12mm gypsum board<br>FC with cove lights                  | Existing flooring                             | 3"thk Dry wall with<br>Aluminium framing &<br>Calcium Silicate board/<br>12mm toughened fixed<br>glass wall   | Asian paints "Health<br>shield" anti microbial<br>paint/ Marshalls wall<br>paper/Wall tiling | LED panel lights/<br>COB<br>lights               | 12mm toughened<br>glass door                                                                   | NA                                                                                                | NA                                                                                          | UPVC window                                               | 5'x2'6" doctors table,<br>6'6"x2'3" patient couch,<br>3'x1'6" side table as per Architects<br>detail                               |
| 10          | ECHO                                                       | 12mm gypsum board<br>FC with cove lights                  | Existing flooring                             | 3"thk Dry wall with<br>Aluminium framing &<br>Calcium Silicate board/<br>12mm toughened fixed<br>glass wall   | Asian paints "Health<br>shield" anti microbial<br>paint/ Marshalls wall<br>paper             | LED panel lights/<br>COB<br>lights               | 12mm toughened<br>glass door                                                                   | NA                                                                                                | NA                                                                                          | UPVC window                                               | TMT, bed, table, chair   |
| 11          | 8' Wide corridor                                           | Aluminium clip in<br>Grid ceiling                         | Existing flooring                             | 12mm toughened fixed<br>glass wall                                                                            | hospital branding<br>on glass                                                                | 2x2 LED panel<br>light                           | NA                                                                                             | NA                                                                                                | NA                                                                                          | Glass door                                                | Waiting chairs   |
| 12          | Patients lobby                                             | Grid ceiling/Plain<br>Gypboard ceiling<br>near trap door. | Existing flooring                             | 6" / 4" AAC wall                                                                                              | Asian paints "Health<br>shield" anti microbial<br>paint/ Lift Natural<br>stone wall cladding | 2x2 LED panel<br>light                           | Fire rated door                                                                                | NA                                                                                                | NA                                                                                          | NA                                                        | NA   |
| 13          | Air lock corridor                                          | Armstrong AM<br>biogaurd grid FC                          | Existing flooring                             | 4" AAC wall                                                                                                   | Asian paints "Health<br>shield" anti microbial<br>paint                                      | 2x2 LED panel<br>light                           | GI powder<br>coated metal door                                                                 | NA                                                                                                | NA                                                                                          | NA                                                        | NA   |
| 14          | Dialysis                                                   | Armstrong AM<br>biogaurd grid FC                          | Existing flooring                             | 9" wall/ 4" AAC wall                                                                                          | Asian paints "Health<br>shield" anti microbial<br>paint                                      | 2x2 LED panel<br>light                           | GI powder<br>coated metal door                                                                 | NA                                                                                                | NA                                                                                          | double glazed fixed<br>glass                              | dialysis bed   |
| 15          | Dialysis Airlock                                           | Grid ceiling                                              | Existing flooring                             | 4" AAC wall                                                                                                   | 2x1 Wall tile Dadoing<br>up to FC                                                            | LED panel<br>light                               | Wooden door frame with<br>postformed architrave,<br>laminated door shutter<br>with strip glass | NA                                                                                                | NA                                                                                          | NA                                                        | NA   |
| 16          | Dialysis reuse                                             | Grid Ceiling                                              | Existing flooring                             | 4" AAC wall                                                                                                   | 2x1 Wall tile Dadoing<br>up to FC                                                            | LED panel<br>light                               | AL Profile door frame<br>with laminated flush<br>shutter with profile<br>around                | NA                                                                                                | NA                                                                                          | UPVC ventilator with<br>exhaust fan                       | Sink and store   |
| 17          | Dialysis toilet                                            | Grid Ceiling                                              | 2x2 full body<br>vitrified tiles              | 4" AAC wall                                                                                                   | 2x1 Wall tile Dadoing<br>up to FC                                                            | LED panel<br>light                               | AL Profile door frame<br>with laminated flush<br>shutter with profile<br>around                | NA                                                                                                | NA                                                                                          | NA                                                        | wall mounted toilet with<br>concealed flush valve and 6" thk<br>ledge wall upto 4'ht                                               |
| 18          | Coronary angioplasty/<br>stenting<br>thrombectomy patients | Grid Ceiling                                              | Existing flooring                             | 6" / 4" AAC wall                                                                                              | Asian paints "Health<br>shield" anti microbial<br>paint                                      | 2x2 LED panel<br>light                           | GI powder<br>coated metal door                                                                 | NA                                                                                                | NA                                                                                          | double glazed window                                      | beds   |
| 19          | Airlock                                                    | Grid Ceiling                                              | Existing flooring                             | 6" / 4" AAC wall                                                                                              | 2mm thk wall<br>vinyl cladding                                                               | 2x2 LED panel<br>light                           | Wooden door frame with<br>postformed architrave,<br>laminated door shutter<br>with strip glass | NA                                                                                                | NA                                                                                          | NA                                                        | NA   |
| 20          | Toilet                                                     | Grid Ceiling                                              | 2x2 full body<br>vitrified tiles              | 6" / 4" AAC wall                                                                                              | wall tile 2x1 upto FC                                                                        | LED panel<br>light                               | AL Profile door frame<br>with laminated flush<br>shutter with profile<br>around                | NA                                                                                                | NA                                                                                          | UPVC ventilator with<br>exhaust provision                 | wall mounted toilet with<br>concealed flush valve and<br>6" thk ledge wall upto 4'ht                                               |
| 21          | Semi sterile airlock lobby                                 | Armstrong AM<br>biogaurd grid FC                          | vinyl flooring                                | 4" AAC wall                                                                                                   | 2mm thk wall<br>vinyl cladding                                                               | 2x2 LED panel<br>light                           | GI powder<br>coated metal door                                                                 | NA                                                                                                | NA                                                                                          | NA                                                        | NA   |
| 22          | Doctor's changing room                                     | Armstrong AM<br>biogaurd grid FC                          | vinyl flooring                                | 4" AAC wall                                                                                                   | 2mm thk wall<br>vinyl cladding                                                               | LED panel<br>light                               | Wooden door frame with<br>postformed architrave,<br>laminated door shutter<br>with strip glass | Wooden door frame<br>with postformed<br>architrave, laminated<br>door shutter with strip<br>glass | NA                                                                                          | NA                                                        | Wardrobe/seating ledge with<br>shoerack below                                                                                      |
| 23          | Sterile area                                               | AL Clip in Ceiling<br>tile Grid                           | vinyl flooring                                | 9" wall/ 4" AAC wall                                                                                          | 2mm AM vinyl<br>wall cladding                                                                | 2x2 LED panel<br>light                           | GI powder<br>coated metal door                                                                 | NA                                                                                                | NA                                                                                          | NA                                                        | Nurse station/step down beds/SS<br>Scrub                                                                                           |
| 24          | Cathlab                                                    | AL Clip in Ceiling<br>tile Grid                           | conductive vinyl<br>flooring                  | 9" brick wall                                                                                                 | 2mm AM vinyl<br>wall cladding                                                                | 2x2 LED panel<br>light                           | Lead lined stainless<br>steel door                                                             | Leadlined laminated<br>flush door                                                                 | NA                                                                                          | NA                                                        | NA   |
| 25          | Cathlab console room                                       | AL Clip in Ceiling<br>tile Grid                           | conductive vinyl<br>flooring                  | 9" wall   | 2mm AM vinyl<br>wall cladding                                                                | 2x2 LED panel<br>light                           | Wooden door frame with<br>postformed architrave,<br>laminated door shutter<br>with strip glass | NA                                                                                                | NA                                                                                          | Lead glass                                                | console table and chair   |
| 26          | UPS/ battery room                                          | Fire rated grid<br>ceiling                                | Existing flooring                             | 9" wall   | Asian paints "Health<br>shield" anti microbial<br>paint                                      | 2x2 LED panel<br>light                           | Wooden door frame with<br>postformed architrave,<br>laminated door shutter<br>with strip glass | NA                                                                                                | NA                                                                                          | NA                                                        | NA   |
| 27          | Equipment room                                             | Fire rated grid<br>ceiling                                | Existing flooring                             | 9" wall/ 4" AAC wall                                                                                          | Asian paints "Health<br>shield" anti microbial<br>paint                                      | 2x2 LED panel<br>light                           | Wooden door frame with<br>postformed architrave,<br>laminated door shutter<br>with strip glass | NA                                                                                                | NA                                                                                          | NA                                                        | NA   |
| 28          | store                                                      | Grid Ceiling                                              | Existing flooring                             | 9" wall/ 4" AAC wall                                                                                          | Asian paints "Health<br>shield" anti microbial<br>paint                                      | 2x2 LED panel<br>light                           | Wooden door frame with<br>postformed architrave,<br>laminated door shutter<br>with strip glass | NA                                                                                                | NA                                                                                          | NA                                                        | NA   |

| SECOND FLOOR |                                |                                          |                                          |                                                           |                                                                                                 |                                                 |                                                                                                   |   |                                                                                                   |                                                                     |   |
|--------------|--------------------------------|------------------------------------------|------------------------------------------|-----------------------------------------------------------|-------------------------------------------------------------------------------------------------|-------------------------------------------------|---------------------------------------------------------------------------------------------------|---|---------------------------------------------------------------------------------------------------|---------------------------------------------------------------------|---|
| S.NO         | AREA                           | FALSE CEILING                            | FLOORING                                 | WALL MATERIAL                                             | WALL FINISH                                                                                     | LIGHTING                                        | DOOR                                                                                              |   |                                                                                                   | Windows/Ventilators/<br>Fixed glass                                 | FURNITURES                                                                                               |
|              |                                |                                          |                                          |                                                           |                                                                                                 |                                                 | ENTRY DOOR                                                                                        | INTERNAL DOOR                                                                                        | TOILET                                                                                            |                                                                     |   |
| 1            | Waiting lobby                  | 12mm gypsum board<br>FC with cove lights | 2x2 full body<br>vitrified tiles         | Existing Glazing - To<br>be covered with<br>Roller blinds | Laminated panelling<br>for Columns                                                              | 2x2 LED Panel<br>light/Decorative<br>COB lights | NA                                                                                                | NA                                                                                                   | NA                                                                                                | Existing Glazing - To be<br>covered with Roller<br>blinds           | Chairs and safety<br>handrails above Granite<br>ledge as per Architects<br>Detail/Wet riser<br>enclosure |
| 2            | Attenders Lobby                | 12mm gypsum board<br>FC with cove lights | 2x2 full body<br>vitrified tiles         | 4" AAC wall                                               | Painting/ laminated<br>wall panelling for<br>Columns and walls                                  | 2x2 LED Panel<br>light/Decorative<br>COB lights | NA                                                                                                | NA                                                                                                   | NA                                                                                                | NA                                                                  | Floor attender Table &<br>chair                                                                          |
| 3            | Airlock corridor               | Armstrong AM<br>biogaurd grid FC         | 2mm thk vinyl<br>flooring with<br>coving | 4" AAC wall                                               | 2mm thk wall<br>vinyl cladding/ 3mm<br>PVC sheet cladding                                       | 2x2 LED panel<br>lights                         | GI powder<br>coated Metal door                                                                    | GI powder<br>coated Metal door                                                                       | NA                                                                                                | UPVC framed fixed glass<br>for attender viewing.                    | NA   |
| 4            | Doctors counselling room       | 0.9 NRC Grid false<br>ceiling            | 2mm thk vinyl<br>flooring with<br>coving | 4" AAC wall                                               | Asian paints "Health<br>shield" anti<br>microbial paint/<br>Marshalls wall<br>paper/Wall tiling | 2x2 LED panel<br>lights                         | 12mm toughened<br>glass door with<br>floor spring                                                 | NA                                                                                                   | AL Profile door<br>frame with<br>laminated flush<br>shutter with<br>profile around for<br>toilets | UPVC window                                                         | doctors/ attenders<br>chairs, tables                                                                     |
| 5            | NICU                           | Armstrong AM<br>biogaurd grid FC         | 2mm thk vinyl<br>flooring with<br>coving | 4" AAC wall                                               | 2mm thk wall<br>vinyl cladding                                                                  | 2x2 LED panel<br>lights                         | GI powder<br>coated Metal door                                                                    | AL Profile door<br>frame with<br>laminated flush<br>shutter with profile<br>around for toilets       | NA                                                                                                | UPVC double glazed<br>window                                        | Incubators, radiant<br>warmer                                                                            |
| 6            | NICU airlock                   | Armstrong AM<br>biogaurd grid FC         | 2mm thk vinyl<br>flooring with<br>coving | 4" AAC wall                                               | 2mm thk wall<br>vinyl cladding                                                                  | LED panel<br>lights                             | Wooden door frame<br>with postformed<br>architrave, laminated<br>door shutter with<br>strip glass | Wooden door frame<br>with postformed<br>architrave,<br>laminated door<br>shutter with strip<br>glass | NA                                                                                                | NA                                                                  | NA   |
| 7            | NICU lactation                 | Armstrong AM<br>biogaurd grid FC         | 2mm thk vinyl<br>flooring with<br>coving | 4" AAC wall                                               | 2mm thk wall<br>vinyl cladding                                                                  | LED panel<br>lights                             | Wooden door frame<br>with postformed<br>architrave, laminated<br>door shutter with<br>strip glass | NA                                                                                                   | NA                                                                                                | NA                                                                  | Lactation chairs                                                                                         |
| 8            | Sterile store                  | Armstrong AM<br>biogaurd grid FC         | 2mm thk vinyl<br>flooring with<br>coving | 4" AAC wall                                               | 2mm thk wall<br>vinyl cladding                                                                  | 2x2 LED panel<br>lights                         | Stainless steel (SS)<br>door                                                                      | NA                                                                                                   | NA                                                                                                | NA                                                                  | SS racks, SS tables                                                                                      |
| 9            | Labour room                    | Armstrong AM<br>biogaurd grid FC         | 2mm thk vinyl<br>flooring with<br>coving | 4" AAC wall                                               | 2mm thk wall<br>vinyl cladding                                                                  | 2x2 LED panel<br>lights                         | Stainless steel (SS)<br>door                                                                      |   | NA                                                                                                | NA                                                                  | labour bed, warmer                                                                                       |
| 10           | Labour room toilet             | Grid false ceiling                       | 2x2 full body<br>vitrified tiles         | 4" AAC wall                                               | 2X1 wall tile upto FC                                                                           | LED panel<br>lights                             | AL Profile door frame<br>with laminated flush<br>shutter with profile<br>around                   | NA                                                                                                   | AL Profile door<br>frame with<br>laminated flush<br>shutter with<br>profile around for<br>toilets | UPVC ventilator with<br>exhaust provision                           | wall mounted toilet with<br>concealed flush valve<br>and 6" thk ledge wall<br>upto 4'ht                  |
| 11           | Doctors changing room          | Grid false ceiling                       | 2mm thk vinyl<br>flooring with<br>coving | 4" AAC wall                                               | 2mm thk wall<br>vinyl cladding                                                                  | LED panel<br>lights                             | Wooden door frame<br>with postformed<br>architrave, laminated<br>door shutter with<br>strip glass | Wooden door frame<br>with postformed<br>architrave,<br>laminated door<br>shutter with strip<br>glass | NA                                                                                                | NA                                                                  | Wardrobe/ledge with<br>Shoe rack below                                                                   |
| 12           | SICU                           | Armstrong AM<br>biogaurd grid FC         | 2mm thk vinyl<br>flooring with<br>coving | 4" AAC wall                                               | 2mm thk wall<br>vinyl cladding                                                                  | 2x2 LED panel<br>lights                         | MS powder<br>coated door                                                                          | alu. Framed profile<br>wooden door                                                                   | NA                                                                                                | Fixed UPVC framed<br>glass<br>window/ Fixed double<br>glazed window | Patient beds                                                                                             |
| 13           | SICU DU                        | Armstrong AM<br>biogaurd grid FC         | 2x2 full body<br>vitrified tiles         | 4" AAC wall                                               | 2x1 wall tile upto<br>FC                                                                        | 1x1 LED panel<br>lights                         | alu. Framed profile<br>wooden door                                                                | NA                                                                                                   | NA                                                                                                | NA                                                                  | Sluice sink, janitor/dirty<br>linen closets, sinks                                                       |
| 14           | SICU Toilet                    | Armstrong AM<br>biogaurd grid FC         | 2x2 full body<br>vitrified tiles         | 4" AAC wall                                               | 2x1 wall tile upto<br>FC                                                                        | 1x1 LED panel<br>lights                         | AL Profile door frame<br>with laminated flush<br>shutter with profile<br>around                   | NA                                                                                                   | NA                                                                                                | UPVC ventilator with<br>exhaust provision                           | wall mounted toilet with<br>concealed flush valve<br>and 6" thk ledge wall<br>upto 4'ht                  |
| 15           | CCU                            | Armstrong AM<br>biogaurd grid FC         | 2mm thk vinyl<br>flooring with<br>coving | 4" AAC wall                                               | 2mm thk wall<br>vinyl cladding                                                                  | 2x2 LED panel<br>lights                         | GI powder<br>coated Metal door                                                                    | NA                                                                                                   | NA                                                                                                | Fixed UPVC framed<br>glass<br>window/ Fixed double<br>glazed window | Patient beds                                                                                             |
| 16           | CCU airlock                    | Grid false ceiling                       | 2x2 full body<br>vitrified tiles         | 4" AAC wall                                               | 2x1 wall tile upto<br>FC                                                                        | LED panel lights<br>lights                      | Wooden door frame<br>with postformed<br>architrave, laminated<br>door shutter with<br>strip glass | NA                                                                                                   | NA                                                                                                | NA                                                                  | NA   |
| 17           | CCU DU                         | Grid false ceiling                       | 2x2 full body<br>vitrified tiles         | 4" AAC wall                                               | 2x1 wall tile upto<br>FC                                                                        | LED panel<br>lights                             | AL Profile door frame<br>with laminated flush<br>shutter with profile<br>around                   | NA                                                                                                   | NA                                                                                                | NA                                                                  | Sluice sink, janitor/dirty<br>linen closets, sinks                                                       |
| 18           | CCU toilet                     | Grid false ceiling                       | 2x2 full body<br>vitrified tiles         | 4" AAC wall                                               | 2x1 wall tile upto<br>FC                                                                        | LED panel<br>lights                             | AL Profile door frame<br>with laminated flush<br>shutter with profile<br>around                   | NA                                                                                                   | NA                                                                                                | UPVC ventilator with<br>exhaust provision                           | wall mounted toilet with<br>concealed flush valve<br>and 6" thk ledge wall<br>upto 4'ht                  |
| 19           | Isolation air lock             | Armstrong AM<br>biogaurd grid FC         | 2mm thk vinyl<br>flooring with<br>coving | 4" AAC wall                                               | 2mm thk wall<br>vinyl cladding                                                                  | 2x2 LED panel<br>lights                         | Stainless steel door                                                                              | NA                                                                                                   | NA                                                                                                | NA                                                                  | NA   |
| 20           | (-ve) isolation room           | 25mm seamless puf<br>ceiling             | 2mm thk vinyl<br>flooring with<br>coving | 4" AAC wall                                               | 2mm thk wall<br>vinyl cladding                                                                  | 2x2 LED panel<br>lights                         | HPL Airtight sliding<br>door                                                                      | NA                                                                                                   | NA                                                                                                | Fixed double glazed<br>window                                       | Patient bed                                                                                              |
| 21           | Ante space                     | Armstrong AM<br>biogaurd grid FC         | Existing flooring                        | 4" AAC wall                                               | 2mm thk wall<br>vinyl cladding                                                                  | 2x2 LED panel<br>lights                         | GI powder<br>coated metal door                                                                    | NA                                                                                                   | NA                                                                                                | NA                                                                  | NA   |
| 22           | Lift lobby                     | 12mm gypsum board<br>FC with cove lights | Existing flooring                        | 4" AAC wall                                               | Asian paints "Health<br>shield" anti<br>microbial paint/ Lift<br>Natural stone wall<br>cladding | Decorative COB<br>lights                        | Fire rated door                                                                                   | NA                                                                                                   | NA                                                                                                | NA                                                                  | NA   |
| 23           | Air lock corridor              | Armstrong AM<br>biogaurd grid FC         | 2mm thk vinyl<br>flooring with<br>coving | 4" AAC wall                                               | 2mm thk wall<br>vinyl cladding                                                                  | 2x2 LED panel<br>lights                         | GI powder<br>coated metal door                                                                    | NA                                                                                                   | NA                                                                                                | NA                                                                  | NA   |
| 24           | semi sterile corridor          | Armstrong AM<br>biogaurd grid FC         | 2mm thk vinyl<br>flooring with<br>coving | 4" AAC wall                                               | 2mm thk wall<br>vinyl cladding                                                                  | 2x2 LED panel<br>lights                         | GI powder<br>coated metal door                                                                    | NA                                                                                                   | NA                                                                                                | NA                                                                  | NA   |
| 25           | Sterile area                   | Puf panel ceiling<br>(seamless)          | 2mm thk vinyl<br>flooring with<br>coving | 4" AAC wall                                               | 2mm thk wall<br>vinyl cladding                                                                  | 2x2 LED panel<br>lights                         | Stainless steel (SS)<br>door                                                                      | NA                                                                                                   | NA                                                                                                | NA                                                                  | Scrub   |
| 26           | OT Equipment store             | Armstrong AM<br>biogaurd grid FC         | 2mm thk vinyl<br>flooring with<br>coving | 4" AAC wall                                               | 2mm thk wall<br>vinyl cladding                                                                  | LED panel<br>lights                             | Stainless steel (SS)<br>door                                                                      | NA                                                                                                   | NA                                                                                                | NA                                                                  | NA   |
| 27           | OT Medicines/ sterile<br>store | Puf panel ceiling<br>(seamless)          | 2mm thk vinyl<br>flooring with<br>coving | 4" AAC wall                                               | 2mm thk wall<br>vinyl cladding                                                                  | 1x1 LED panel<br>lights                         | Stainless steel (SS)<br>door                                                                      | NA                                                                                                   | NA                                                                                                | NA                                                                  | SS racks                                                                                                 |
| 28           | OT 1                           | AM-AS surface<br>ceiling cladding        | Conductive vinyl<br>flooring             | 8" wall                                                   | AM-AS surface<br>wall cladding                                                                  | lights/OT multi-<br>arm light                   | Automatic sliding<br>door                                                                         | NA                                                                                                   | NA                                                                                                | NA                                                                  | SS storage racks, control<br>panels, cameras                                                             |
| 29           | OT 2                           | AM-AS surface<br>ceiling cladding        | Conductive vinyl<br>flooring             | 8" wall / 4" AAC wall                                     | 2mm thk wall<br>vinyl cladding                                                                  | lights/OT multi<br>arm light                    | Automatic sliding<br>door                                                                         | NA                                                                                                   | NA                                                                                                | NA                                                                  | SS storage racks, control<br>panels, cameras                                                             |
| 30           | OT 3                           | Puf panel ceiling<br>(seamless)          | Conductive vinyl<br>flooring             | 8" wall / 9" wall                                         | 2mm thk wall<br>vinyl cladding                                                                  | lights/OT multi<br>arm light                    | Stainless steel (SS)<br>door                                                                      | NA                                                                                                   | NA                                                                                                | NA                                                                  | SS storage racks, control<br>panels, cameras                                                             |

| THIRD FLOOR |                               |                                                            |                                  |                                                                  |                                                                                           |                                              |                                                                                                |               |        |                                           |   |
|-------------|-------------------------------|------------------------------------------------------------|----------------------------------|------------------------------------------------------------------|-------------------------------------------------------------------------------------------|----------------------------------------------|------------------------------------------------------------------------------------------------|---------------|--------|-------------------------------------------|---|
| S.NO        | AREA                          | FALSE CEILING                                              | FLOORING                         | WALL MATERIAL                                                    | WALL FINISH                                                                               | LIGHTING                                     | DOORS                                                                                          |               |        | Windows/Ventilators/<br>Fixed glass       | FURNITURES   |
|             |                               |                                                            |                                  |                                                                  |                                                                                           |                                              | ENTRY DOOR                                                                                     | INTERNAL DOOR | TOILET |                                           |   |
| 1           | Cafeteria                     | 12mm gypsum board<br>FC with cove light                    | Existing flooring                | Existing Glazing - To be<br>covered with Roller<br>blinds        | NA                                                                                        | 2x2 LED Panel<br>light/Decorative COB lights | NA                                                                                             | NA            | NA     | NA                                        | Wet riser enclosure, Tables & chairs                                                                             |
| 2           | Cafeteria toilet              | Grid false ceiling                                         | 2x2 vitrified tiles              | 4" AAC wall                                                      | 2X1 wall tile upto<br>false ceiling                                                       | LED Panel light                              | AL Profile door frame with<br>laminated flush shutter with<br>profile around                   | NA            | NA     | UPVC ventilator with<br>exhaust provision | Wall mounted toilets with concealed flush<br>valve & 6" ledge wall upto 4' with GT, grab bars, countertop<br>WB. |
| 3           | Attenders Lobby               | 12mm gypsum board<br>FC with cove light                    | Existing flooring                | 4" AAC wall/ 4" glazed<br>reflective coloured<br>glass wall      | Painting/ laminated wall panelling for<br>Columns and walls                               | LED panel                                    | NA                                                                                             | Glass door    | NA     | NA                                        | Nurse station table , chairs                                                                                     |
| 4           | 6'6" wide corridor            | Grid false ceiling                                         | Existing flooring                | 4" AAC wall                                                      | Asian paints "Health shield" anti<br>microbial paint/ 3mm thk. PVC sheet<br>wall cladding | 2x2 LED Panel<br>light/Decorative COB lights | 12mm toughened<br>glass door                                                                   | NA            | NA     | NA                                        | NA   |
| 5           | Twin sharing room             | Grid false ceiling                                         | Existing flooring                | 4" AAC wall/ 3"<br>Laminated wooden<br>partition between<br>beds | Asian paints "Health shield" anti<br>microbial paint/ 3mm thk. PVC sheet<br>wall cladding | 2x2 LED Panel<br>light/Decorative COB lights | Laminated flush<br>door                                                                        | NA            | NA     | 4' UPVC window                            | Patients bed, attenders bed,<br>medicine cupboard                                                                |
| 6           | Twin sharing room<br>toilet   | Grid false ceiling                                         | Anti skid 2x2<br>vitrified tiles | 4" AAC wall                                                      | 2X1 wall tile upto<br>false ceiling                                                       | LED Panel light                              | AL Profile door frame with<br>laminated flush shutter with<br>profile around                   | NA            | NA     | UPVC ventilator with<br>exhaust provision | Wall mounted toilets with concealed flush<br>valve & 6" ledge wall upto 4' with GT, grab bars, countertop<br>WB. |
| 7           | Single room                   | integrated 2x2 grid<br>ceiling and plain<br>gypsum ceiling | Existing flooring                | 4" AAC wall                                                      | Asian paints "Health shield" anti<br>microbial paint/ 3mm thk. PVC sheet<br>wall cladding | 2x2 LED panel                                | Wooden door frame with<br>postformed architrave,<br>laminated door shutter with<br>strip glass | NA            | NA     | 4' UPVC window                            | Patients bed, attenders bed,<br>medicine cupboard                                                                |
| 8           | Single room toilet            | Grid false ceiling                                         | Anti skid 2x2<br>vitrified tiles | 4" AAC wall                                                      | 2X1 wall tile upto<br>false ceiling                                                       | LED panel lights                             | AL Profile door frame with<br>laminated flush shutter with<br>profile around                   | NA            | NA     | UPVC ventilator with<br>exhaust provision | Wall mounted toilets with concealed flush<br>valve & 6" ledge wall upto 4' with GT, grab bars, countertop<br>WB. |
| 9           | Triple sharing room           | integrated 2x2 grid<br>ceiling and plain<br>gypsum ceiling | Existing flooring                | 4" AAC wall                                                      | Asian paints "Health shield" anti<br>microbial paint/ 3mm thk. PVC sheet<br>wall cladding | 2x2 LED panel                                | postformed architrave,<br>laminated door shutter with<br>strip glass                           | NA            | NA     | 4' UPVC window                            | Patients bed, attenders bed,<br>medicine cupboard                                                                |
| 10          | Triple sharing<br>room toilet | Grid false ceiling                                         | Anti skid 2x2<br>vitrified tiles | 4" AAC wall                                                      | 2X1 wall tile upto<br>false ceiling                                                       | LED panel light                              | AL Profile door frame with<br>laminated flush shutter with<br>profile around                   | NA            | NA     | UPVC ventilator with<br>exhaust provision | Wall mounted toilets with concealed flush<br>valve & 6" ledge wall upto 4' with GT, grab bars, countertop<br>WB. |
| 11          | Deluxe room                   | integrated 2x2 grid<br>ceiling and plain<br>gypsum ceiling | Existing flooring                | 4" AAC wall                                                      | Asian paints "Health shield" anti<br>microbial paint/ 3mm thk. PVC sheet<br>wall cladding | 2x2 LED panel                                | postformed architrave,<br>laminated door shutter with<br>strip glass                           | NA            | NA     | 4' UPVC window                            | Patients bed, attenders bed,<br>medicine cupboard                                                                |
| 12          | Deluxe room toilet            | Grid false ceiling                                         | Anti skid 2x2<br>vitrified tiles | 4" AAC wall                                                      | 2X1 wall tile upto<br>false ceiling                                                       | LED panel light                              | AL Profile door frame with<br>laminated flush shutter with<br>profile around                   | NA            | NA     | UPVC ventilator with<br>exhaust provision | Wall mounted toilets with concealed flush<br>valve & 6" ledge wall upto 4' with GT, grab bars, countertop<br>WB. |

| TERRACE FLOOR |                        |                                       |                                    |                                                                |                                                                         |                 |                                                                                       |                                                                      |                                                                        |                                    |   |
|---------------|------------------------|---------------------------------------|------------------------------------|----------------------------------------------------------------|-------------------------------------------------------------------------|-----------------|---------------------------------------------------------------------------------------|----------------------------------------------------------------------|------------------------------------------------------------------------|------------------------------------|---|
| S.NO          | AREA                   | FALSECEILING                          | FLOORING                           | WALL MATERIAL                                                  | WALL FINISH                                                             | LIGHTING        | DOORS                                                                                 |                                                                      |                                                                        | Windows/Ventilators<br>Fixed glass | FURNITURES                                                                                                 |
|               |                        |                                       |                                    |                                                                |                                                                         |                 | ENTRY DOOR                                                                            | INTERNAL DOOR                                                        | TOILET                                                                 |                                    |   |
| 1             | Admin lobby            | 12mm gypsum board FC with cove lights | Existing flooring                  | 9" wall                                                        | lift wall cladding                                                      | 2x2 LED panel   |                                                                                       | NA                                                                   | NA                                                                     | NA                                 | Wet riser enclosure                                                                                        |
| 2             | Reception              | 12mm gypsum board FC with cove lights | Existing flooring                  | 3"thk Dry wall with Aluminium framing & Calcium Silicate board | Asian paints "Health shield" anti microbial paint/ Marshalls wall paper | 2x2 LED panel   | 3'6" Glass door                                                                       | NA                                                                   | NA                                                                     | NA                                 | table and chairs                                                                                           |
| 3             | Cabin 1                | Grid false ceiling                    | Existing flooring                  | 3"thk Dry wall with Aluminium framing & Calcium Silicate board | Asian paints "Health shield" anti microbial paint/ Marshalls wall paper | 2x2 LED panel   | Wooden door frame with postformed architrave, laminated door shutter with strip glass | NA                                                                   | NA                                                                     | 2'x5' window                       | table and chairs                                                                                           |
| 4             | Admin office           | Grid false ceiling                    | Existing flooring                  | 3"thk Dry wall with Aluminium framing & Calcium Silicate board | Asian paints "Health shield" anti microbial paint/ Marshalls wall paper | 2x2 LED panel   | NA                                                                                    | NA                                                                   | NA                                                                     |                                    | table and chairs                                                                                           |
| 5             | Centre head            | Grid false ceiling                    | Existing flooring                  | 4" AAC wall                                                    | Asian paints "Health shield" anti microbial paint/ Marshalls wall paper | 2x2 LED panel   | 3' Glass door                                                                         | NA                                                                   | NA                                                                     | 2' x5' window                      | table and chairs                                                                                           |
| 6             | NSO cabin              | Grid false ceiling                    | Existing flooring                  | 4" AAC wall                                                    | Asian paints "Health shield" anti microbial paint/ Marshalls wall paper | 2x2 LED panel   | 3'6" Glass door                                                                       | NA                                                                   | NA                                                                     | NA                                 | table and chairs                                                                                           |
| 7             | MRD                    | Grid false ceiling                    | Existing flooring                  | 4" AAC wall/ 6" thk AAC block work                             | Asian paints "Health shield" anti microbial paint                       | 2x2 LED panel   | MS powder coated door                                                                 | NA                                                                   | NA                                                                     | UPVC ventilator                    | MS racks                                                                                                   |
| 8             | DMO cabin              | Grid false ceiling                    | Existing flooring                  | 6" thk AAC block work                                          | Asian paints "Health shield" anti microbial paint                       | LED panel light | 3'6" Glass door                                                                       | Wooden door frame with postformed architrave, laminated door shutter | NA                                                                     | NA                                 | table and chairs                                                                                           |
| 9             | Room                   | Grid false ceiling                    | Existing flooring                  | 6" thk block work                                              | Asian paints "Health shield" anti microbial paint                       | LED panel light | Wooden door frame with postformed architrave, laminated door shutter                  | NA                                                                   | AL Profile door frame with laminated flush shutter with profile around | 4' UPVC window                     | bed   |
| 10            | Bio medical            | Grid false ceiling                    | 2x2 full body vitrified tiles      | 6" thk block work                                              | Asian paints "Health shield" anti microbial paint                       | 2x2 LED panel   | MS powder coated metal door                                                           | NA                                                                   | NA                                                                     | 4' UPVC window                     | NA   |
| 11            | Hospital stores        | Grid false ceiling                    | 2x2 full body vitrified tiles      | 4" AAC wall                                                    | Asian paints "Health shield" anti microbial paint                       | 2x2 LED panel   | 12mm toughned glass door with floor spring                                            | NA                                                                   | NA                                                                     | UPVC ventilator                    | MS racks                                                                                                   |
| 12            | Staff dining           | Grid false ceiling                    | Painting                           | 9" external wall                                               | Asian paints "Health shield" anti microbial paint                       | 2x2 LED panel   | NA                                                                                    | NA                                                                   | NA                                                                     | 4' UPVC window                     | Tables and chairs                                                                                          |
| 13            | Male staff changing    | NA                                    | 2x2 full body vitrified tiles      | 4" AAC wall                                                    | Asian paints "Health shield" anti microbial paint                       | 2x2 LED panel   | Wooden door frame with postformed architrave, laminated door shutter                  | Powder coated metal door with threshold and seal                     | NA                                                                     | UPVC ventilator                    | lockers, changing room screens                                                                             |
| 14            | Female staff changing  | NA                                    | 2x2 full body vitrified tiles      | 4" AAC wall                                                    | Asian paints "Health shield" anti microbial paint                       | 2x2 LED panel   | Wooden door frame with postformed architrave, laminated door shutter                  | NA                                                                   | NA                                                                     | UPVC ventilator                    | lockers, changing room screens                                                                             |
| 15            | Ladies Toilet          | Grid false ceiling                    | Anti skid 2x2 vitrified tiles      | 4" AAC wall                                                    | 2x1 wall tile upto false ceiling                                        | LED panel light | AL Profile door frame with laminated flush shutter with profile around                | NA                                                                   | NA                                                                     | UPVC ventilator                    | Wall mounted toilets with concealed flush valve & 6" ledge wall upto 4' with GT, grab bars, countertop WB. |
| 16            | Gents Toilet           | Grid false ceiling                    | Anti skid 2x2 vitrified tiles      | 4" AAC wall                                                    | 2x1 wall tile upto false ceiling                                        | LED panel light | AL Profile door frame with laminated flush shutter with profile around                | NA                                                                   | NA                                                                     | UPVC ventilator                    | Wall mounted toilets with concealed flush valve & 6" ledge wall upto 4' with GT, grab bars, countertop WB. |
| 17            | Lab                    | Grid false ceiling                    | 2x2 full body vitrified tiles      | 4" AAC wall                                                    | 2x1 wall tile upto false ceiling                                        | 2x2 LED panel   | 12mm toughened glass door with floor spring                                           | NA                                                                   | NA                                                                     | UPVC ventilator                    | Quartz stone countertop, lab sinks, lab furnitures, lab machinery                                          |
| 18            | Sterile delivery       | Armstrong AM biogaurd grid FC         | 2mm thk vinyl flooring with coving | 4" AAC wall                                                    | 2mm thk wall vinyl cladding                                             | 2x2 LED panel   | Wooden door frame with postformed architrave, laminated door shutter                  | SS pass box/ fixed glass                                             | NA                                                                     | NA                                 | SS table                                                                                                   |
| 19            | CSSD entry             | Armstrong AM biogaurd grid FC         | 2mm thk vinyl flooring with coving | 4" AAC wall                                                    | 2mm thk wall vinyl cladding                                             | 2x2 LED panel   | Wooden door frame with postformed architrave, laminated door shutter                  | NA                                                                   | NA                                                                     | NA                                 | NA   |
| 20            | CSSD changing          | Armstrong AM biogaurd grid FC         | 2mm thk vinyl flooring with coving | 4" AAC wall / 8" wall                                          | 2mm "tarkett" AM vinyl wall cladding                                    | 2x2 LED panel   | NA                                                                                    | laminated flush door                                                 | NA                                                                     | NA                                 | lockers, changing room screens                                                                             |
| 21            | CSSD airlock           | Armstrong AM biogaurd grid FC         | 2mm "tarkett" AM vinyl flooring    | 4" AAC wall / 9" wall                                          | 2mm thk wall vinyl cladding                                             | 2x2 LED panel   | Wooden door frame with postformed architrave, laminated door shutter                  | NA                                                                   | NA                                                                     | NA                                 | NA   |
| 22            | Sterile store          | Armstrong AM biogaurd grid FC         | 2mm thk vinyl flooring with coving | 4" AAC wall                                                    | 2mm thk wall vinyl cladding                                             | 2x2 LED panel   | Stainless steel door                                                                  | NA                                                                   | NA                                                                     | NA                                 | SS racks, SS tables                                                                                        |
| 23            | Clean & packaging area | Armstrong AM biogaurd grid FC         | 2mm thk vinyl flooring with coving | 4" AAC wall / 8" wall                                          | 2mm thk wall vinyl cladding                                             | 2x2 LED panel   | Stainless steel door                                                                  | pass box                                                             | NA                                                                     | NA                                 | SS tables                                                                                                  |
| 24            | ETO                    | Armstrong AM biogaurd grid FC         | 2mm thk vinyl flooring with coving | 9" wall                                                        | 2mm thk wall vinyl cladding                                             | 2x2 LED panel   | Wooden door frame with postformed architrave, laminated door shutter                  | NA                                                                   | NA                                                                     | NA                                 | sterile table                                                                                              |
| 25            | Washing/cleaning area  | Grid false ceiling                    | 2x2 full body vitrified tiles      | 8" wall                                                        | 2x1 wall tile cladding                                                  | 2x2 LED panel   | NA                                                                                    | laminated flush door                                                 | NA                                                                     | NA                                 | Granite counter SS sinks/ SS pass box                                                                      |

# **PROJECT 7**



**ABIMANYU GARDEN, Residence**

(ELEVATION)



# **PROJECT 8**

**SAFETY DOOR DETAIL**

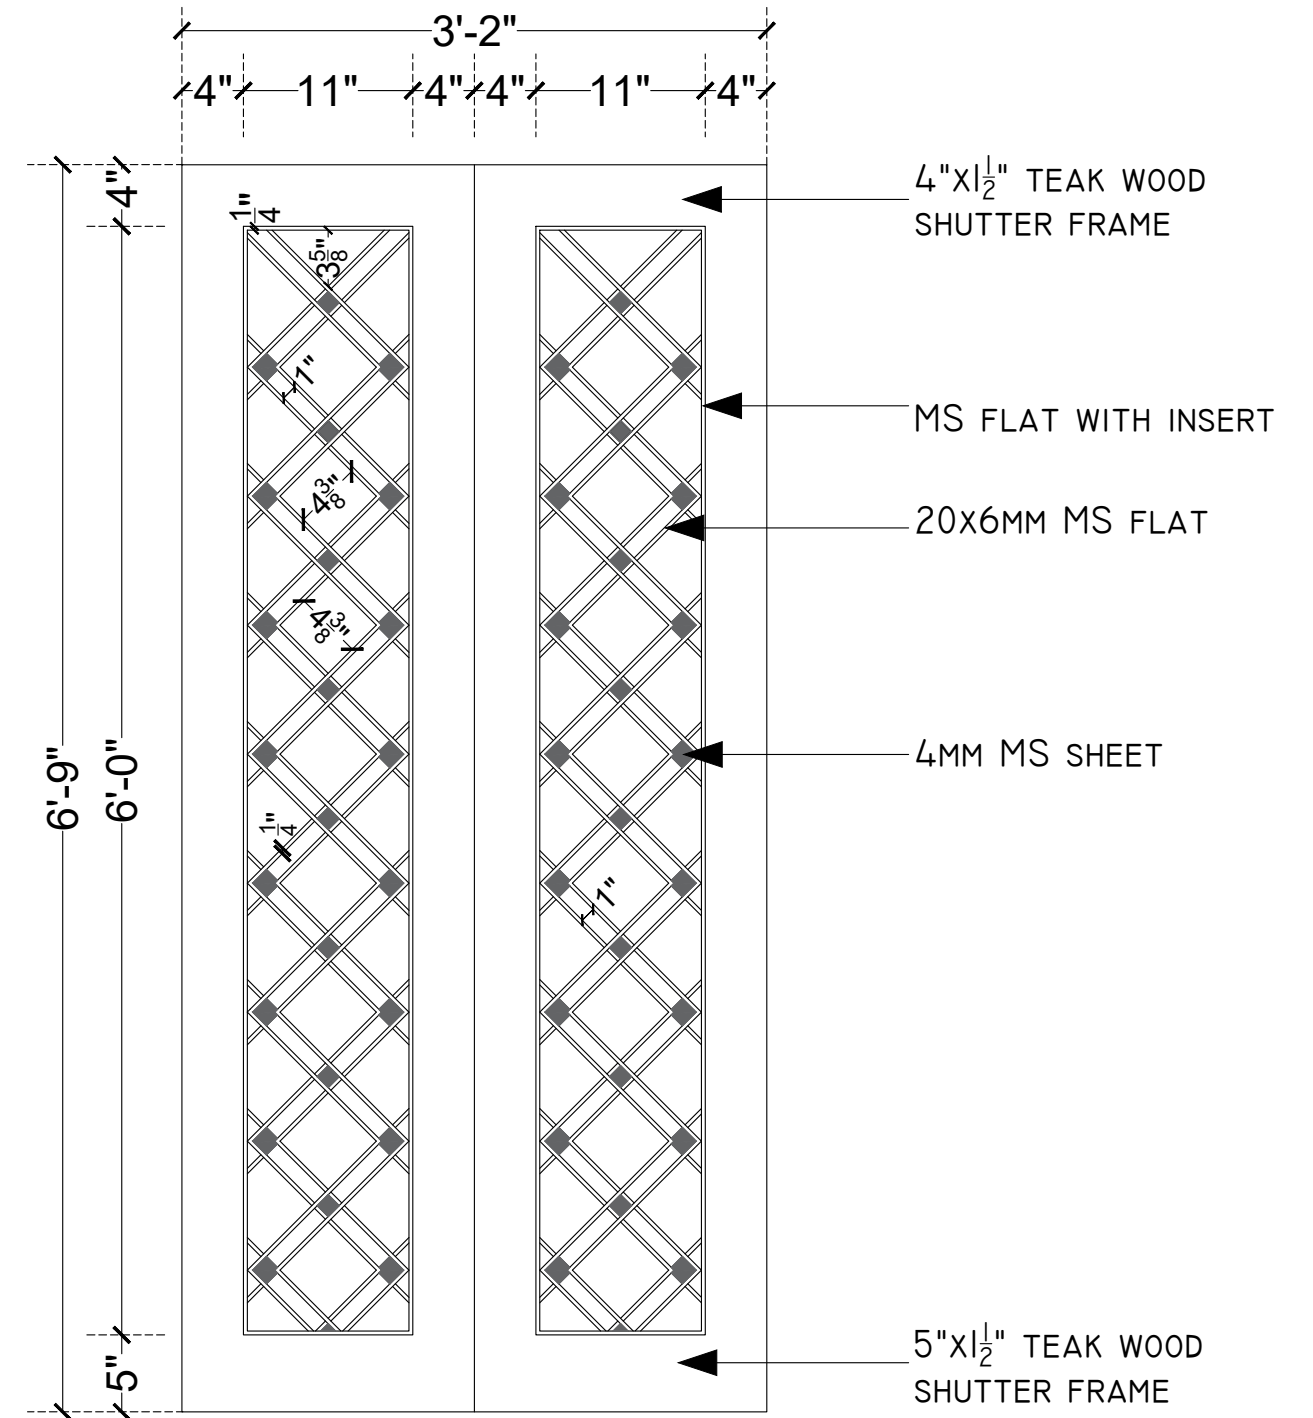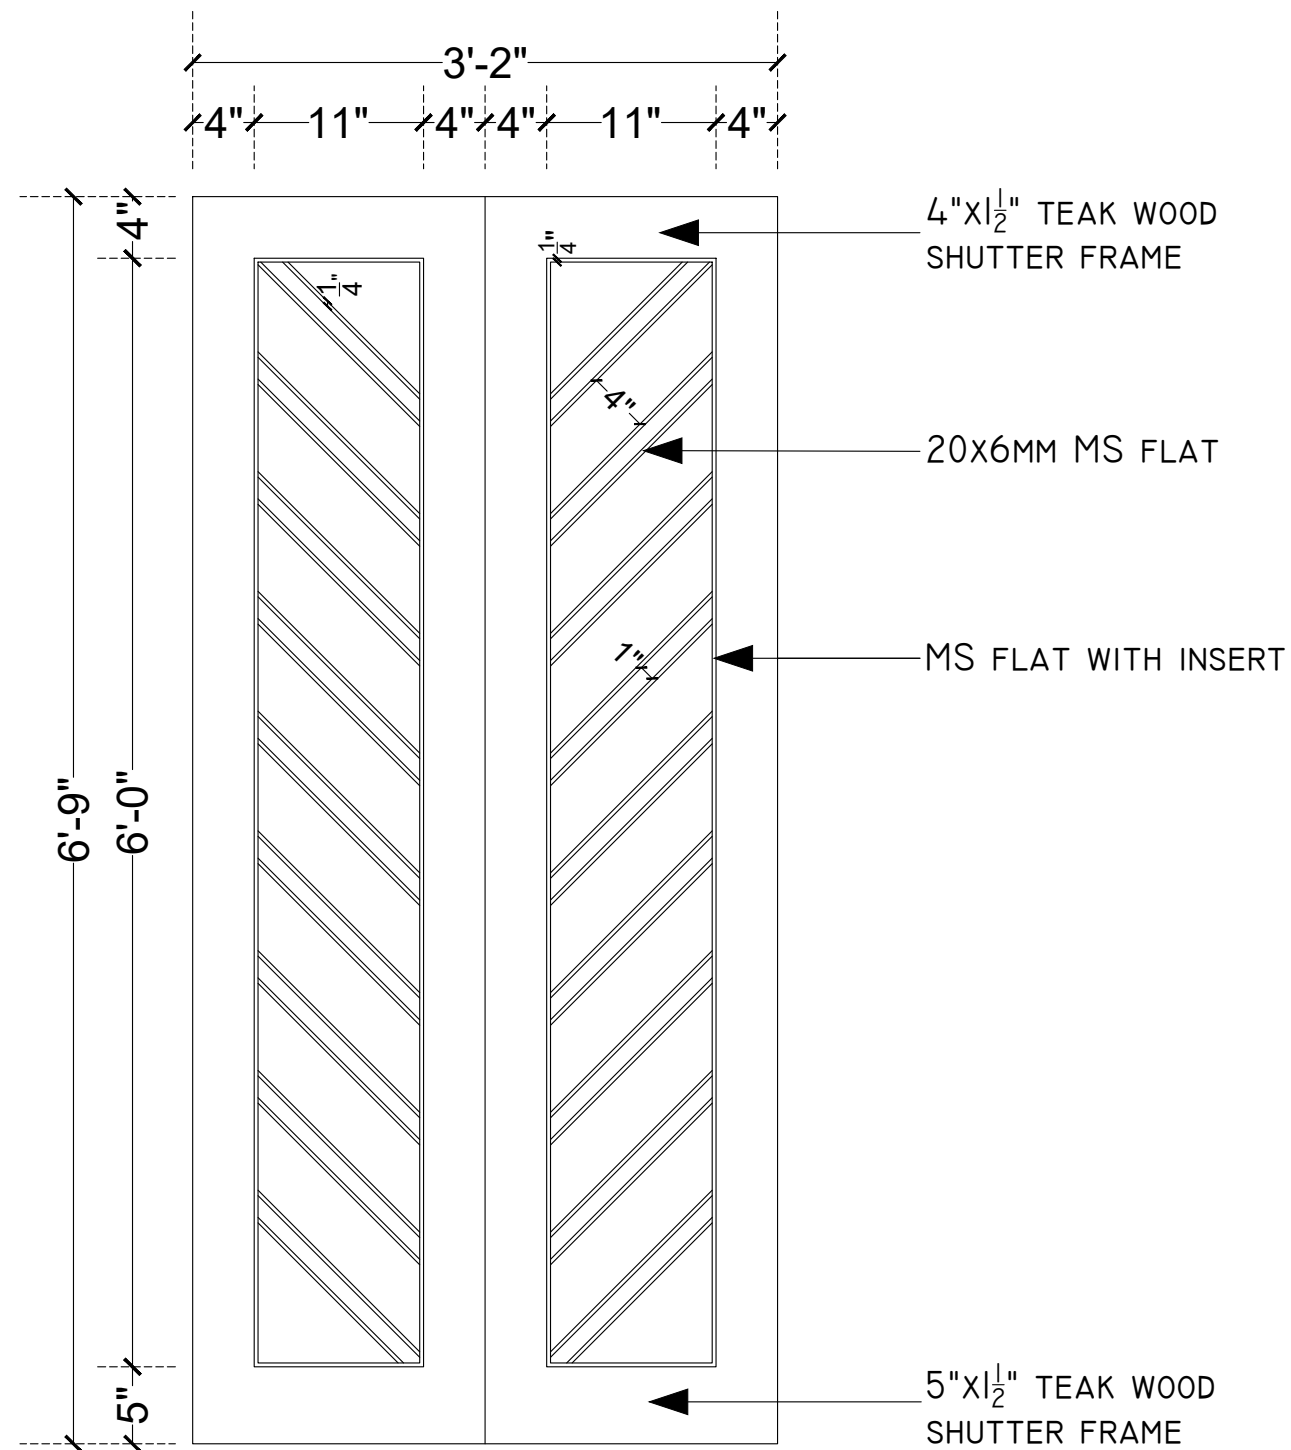


|         |  |                           |   |                                                         |
|---------|--|---------------------------|---|---------------------------------------------------------|
| PROJECT |  | SEAL:- FOR REFERENCE ONLY |   | New No.17 Old No.5                                      |
|         |  | File:-                    | Paper Size-A3   | Arya Gowder Road                                        |
|         |  | Revision1[DDMM/YYYY]      | Revision2[DDMM/YYYY]   | Opp to Indian Bank                                      |
|         |  | TITLE: Safety Door detail |   | West Mambalam                                           |
|         |  | DRG NO                    | DRN BY   | Chennai 600 033                                         |
|         |  | JOB NO                    | CHK BY   | 044 - 24818999                                          |
|         |  | DATE 21-09-22             | THIS DRAWING IS THE PROPERTY OF<br>ASPIRATIONS<br>IT IS SUBJECT TO THEIR RECALL<br>AND MUST NOT BE LENT COPIED<br>OR REPRODUCED IN ANY FORM<br>WITHOUT WRITTEN PERMISSION | TNHB D-Block(M-97)Opp                                   |
|         |  | SCALE N.T.S               | Aspirations<br>architectural engineers   | Bus Stand Salem-636003<br>0427 - 6504234<br>ARKITECT.IN |

# **PROJECT 9**

**RAMANUJAM RESIDENCE, Kanathur**

(ELECTRICAL LAYOUT)

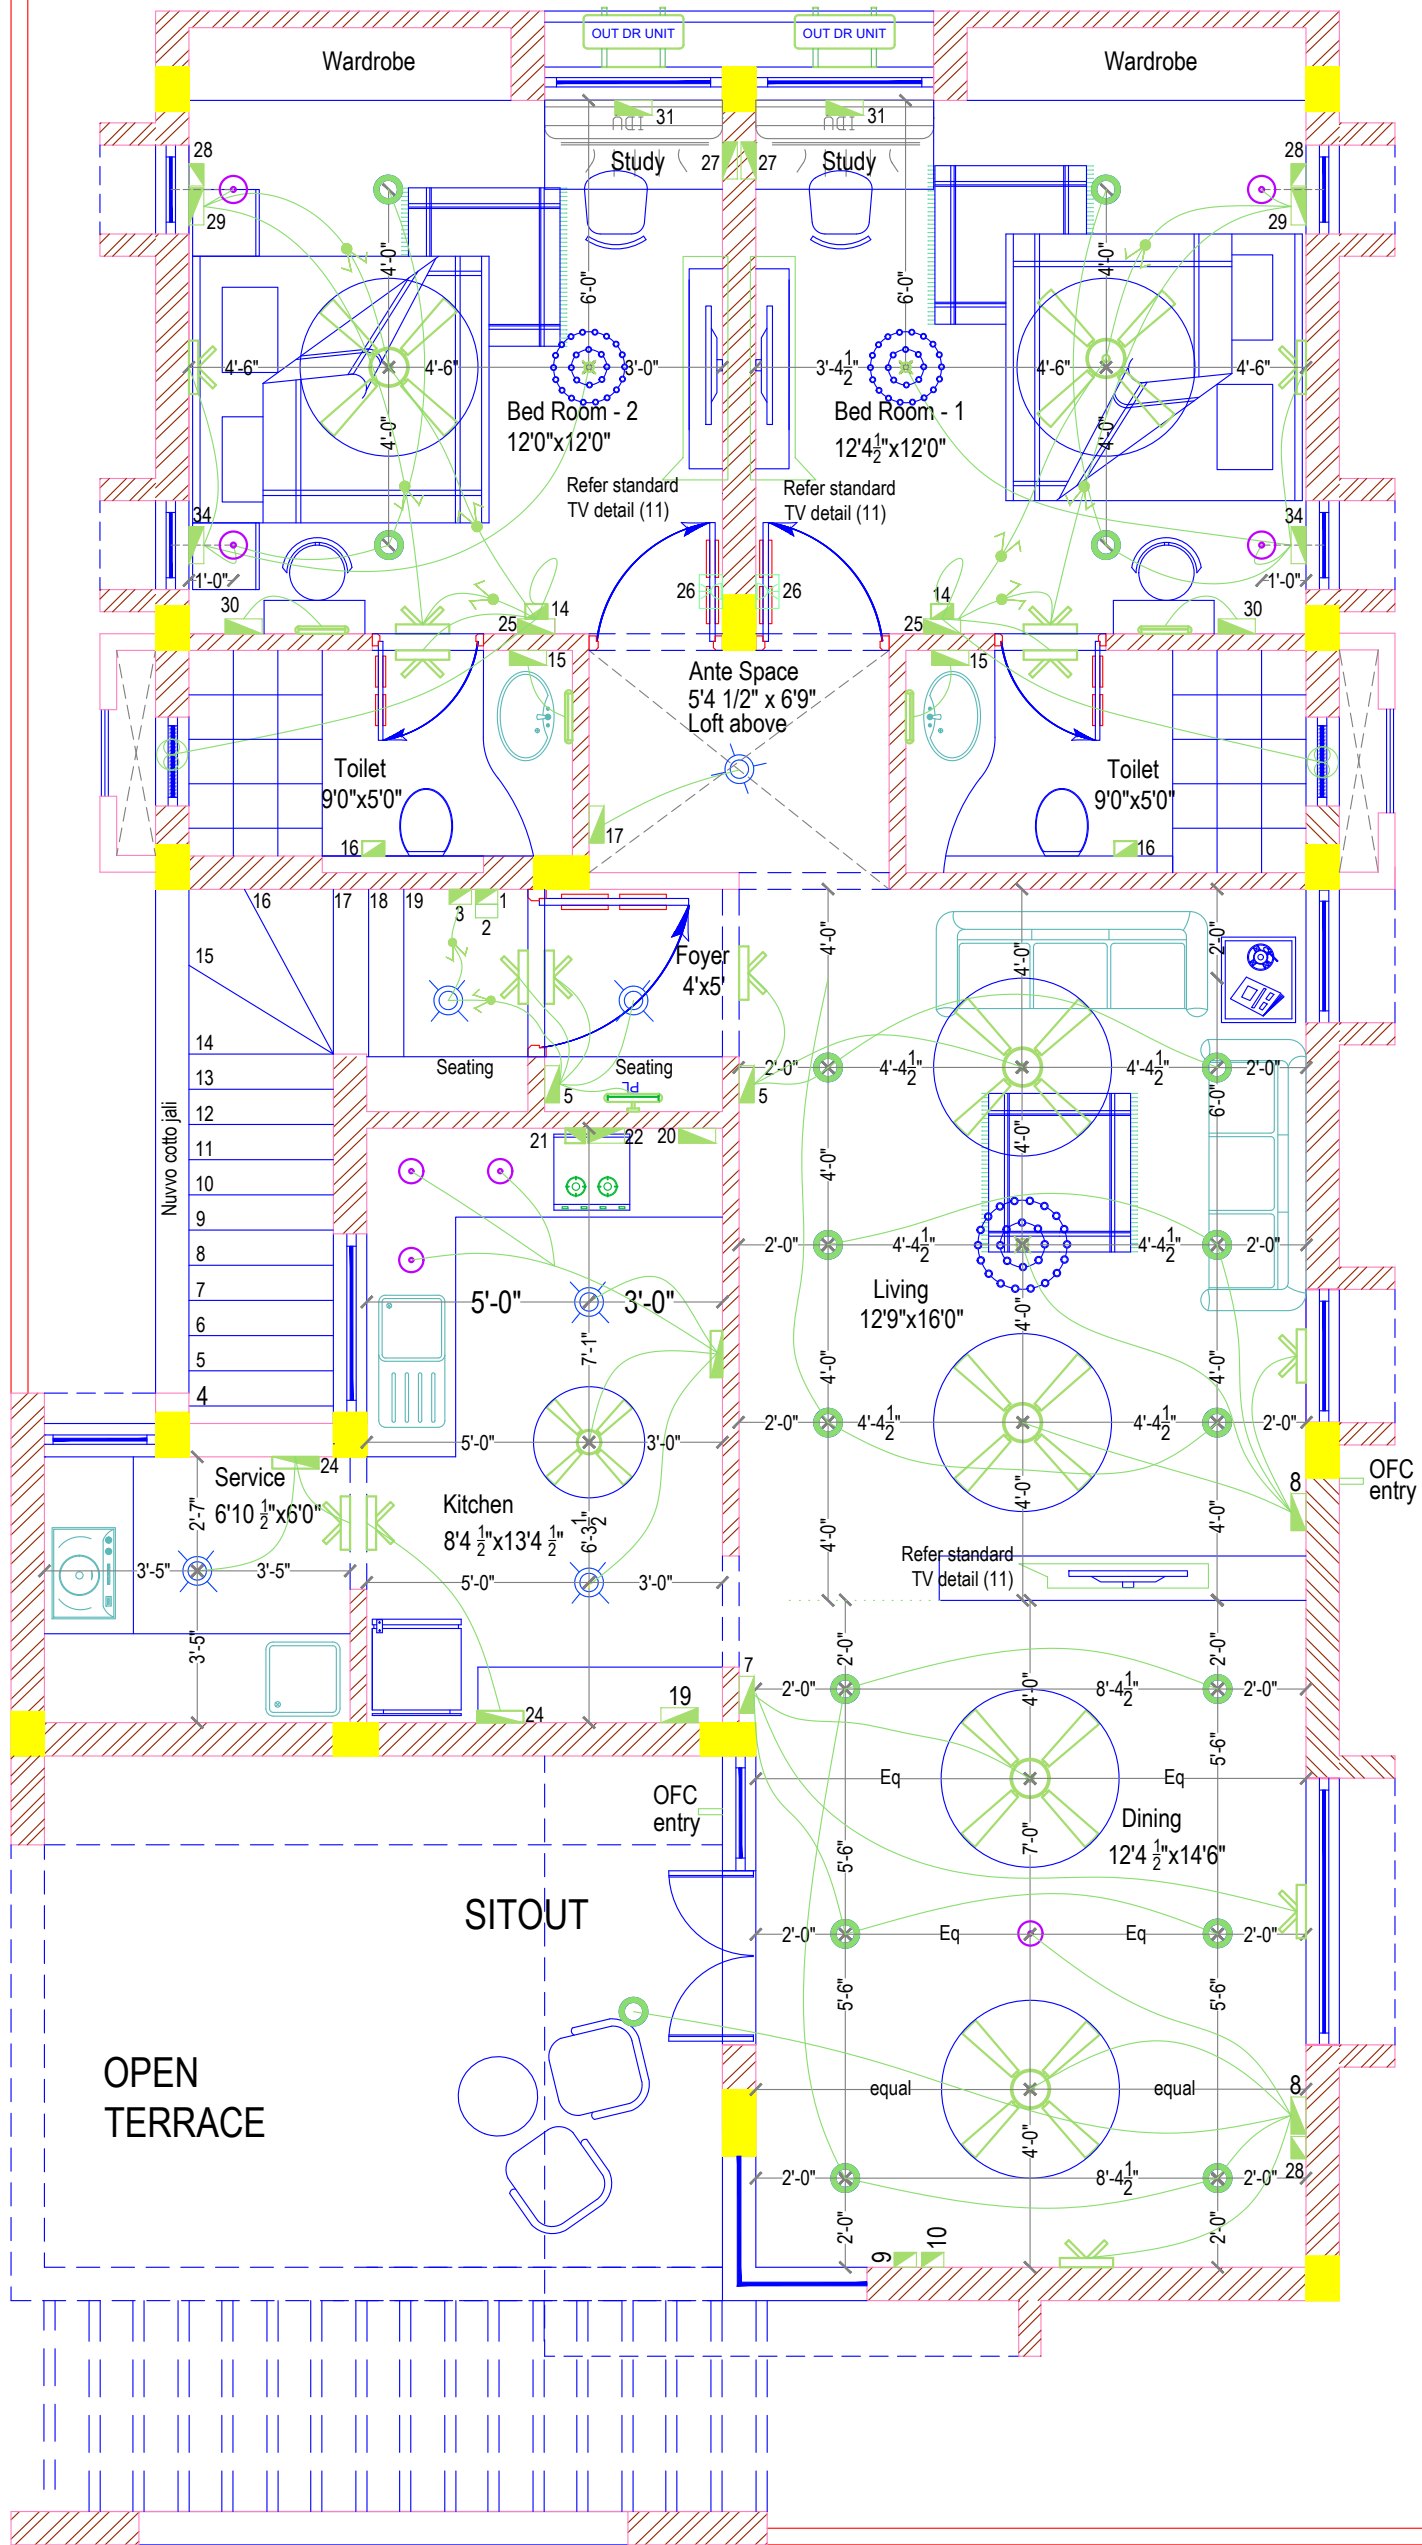

ELECTRICAL LEGEND:

|  |                                        |
|--|----------------------------------------|
|  | 48" Ceiling Fan                        |
|  | Switch box                             |
|  | Distribution board                     |
|  | Two Way Switch                         |
|  | Mirror Light                           |
|  | Picture Light                          |
|  | Hanging Light                          |
|  | Chandelior                             |
|  | Wall Light                             |
|  | Surface mounted Ceiling light          |
|  | 3.5" Concealed spot Light in roof slab |
|  | Garden Light                           |
|  | Network Booster point                  |
|  | Indoor Unit                            |
|  | Dome Camera                            |

## **1.11 CRITICAL OVERVIEW :**

At the end of my internship period, I've worked on different projects such as hospitals and residences and have learned many new things.

Working on hospital projects , which is a large scale project was interesting as it was a new subject to work on. Learnt on how hospitals works, and design's impact on its spaces and how to plan the space, with its need.

Working on residence projects, were familiar yet each residence was different and unique and worked on different spaces like elevation and electrical layout.