



SATHYABAMA

INSTITUTE OF SCIENCE AND TECHNOLOGY
(DEEMED TO BE UNIVERSITY)

Accredited with "A" grade by NAAC | 12B Status by UGC | Approved by AICTE

Jeppiaar Nagar, Rajiv Gandhi Salai, Chennai – 600 119

www.sathyabama.ac.in

SCHOOL OF BUILDING AND
ENVIRONMENT DEPARTMENT OF
ARCHITECTURE

VIVA-VOCE EXAMINATION

This is to certify that the practical training SAR 4063 is the work of **N.Vinay Kumar Reddy** who had undergone training in **STHAPATI ARCHITECTS** and has been monitored by the continuous assessment during JUNE 2022 to NOVEMBER 2022.


Dr. Devyani Gangopadhyay
DEAN

Submitted for Viva voce Examination held on 13.12.2022

Internal Examiner

External Examiner



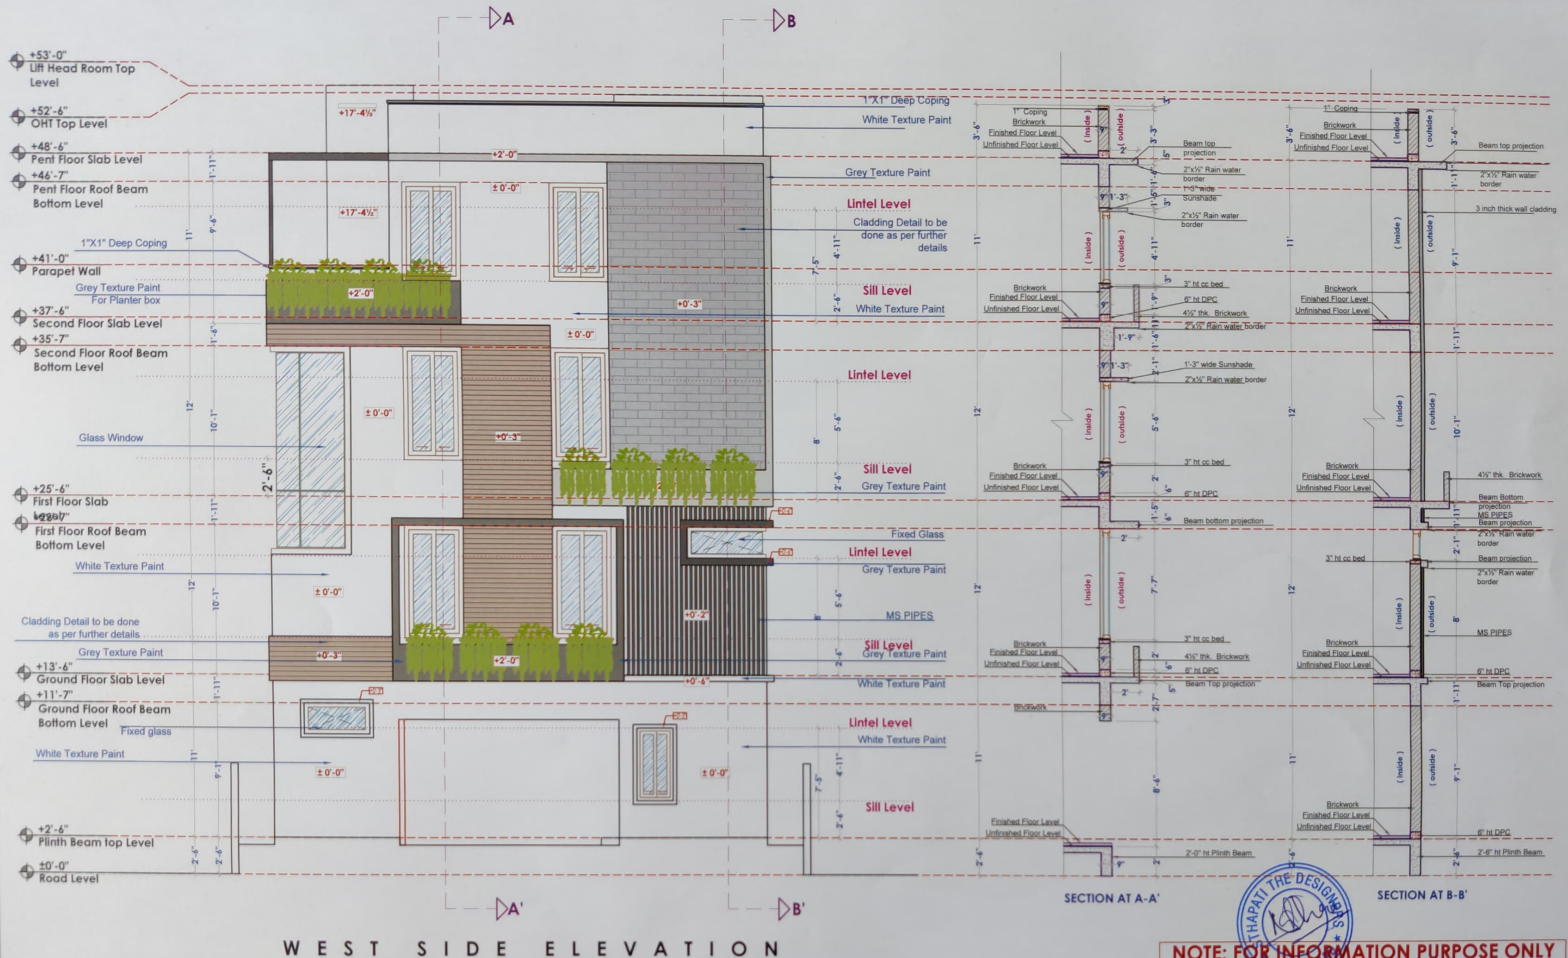


CLIENT:	Mr. Mano]
PROJECT:	PROPOSED RESIDENCE AT HYDERABAD
TITLE:	WEST SIDE ELEVATION DETAILS (windows and doors revised)

PROJECT NO	-----
DWG . NO	-----
DATE	13-09-2022
DRAWN	Vinay.N
CHECKED	Ar. Navya
APPROVED	Ar.RAMESH.K

General Note
1. ALL DIMENSIONS ARE IN FEET AND INCHES UNLESS SPECIFIED.
2. DONT SCALE THIS DRAWING. FOLLOW WRITTEN DIMENSIONS ONLY.
3. ANY DISCREPANCY IN THE DRAWING TO BE BROUGHT TO THE NOTICE OF THE CONSULTANT IMMEDIATELY.

NORTH
SCALE N T S


STHAPATI (THE DESIGNERS) ARCHITECTURE + INTERIORS Flat No. 102, 8-2-310/8/37, Plot No.37, Magnolia Residency, Road No.14, Banjara Hills Hyderabad-34 Ph : 040- 2354 0784 e mail - info@sthapati.co.in web site - www.sthapatichitects.com

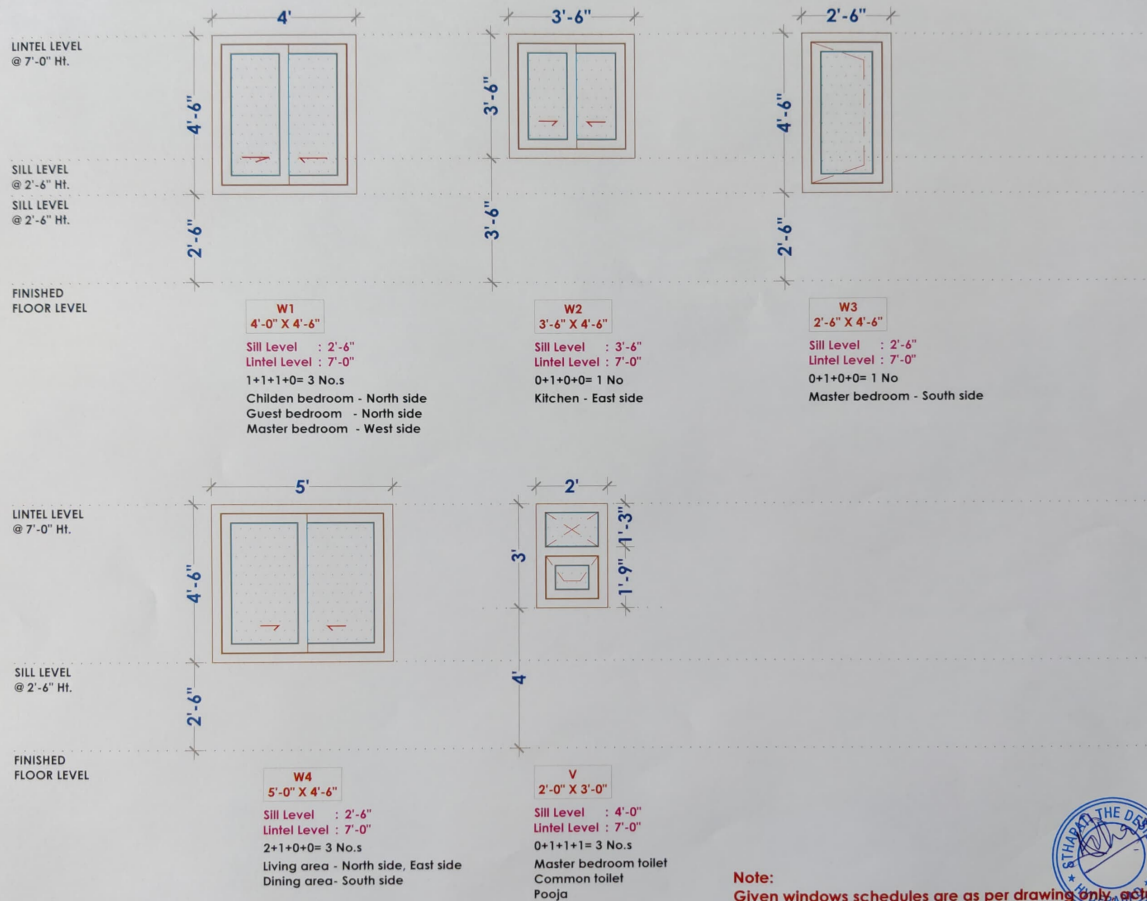

Note:

Given windows schedules are as per drawing only, actual may vary as per site conditions.

FLAT 2 - Total No of windows =11 ,Same for FLAT 3 ,FLAT 4.

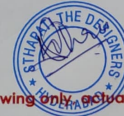

CLIENT:	AKSHARA TOWNSHIP
PROJECT:	PROPOSED RESIDENCE AT JAWAHAR NAGAR WARANGAL
TITLE:	WINDOWS SCHEDULE

PROJECT NO	
DWG. NO	
DATE	18-10-2022
DRAWN	Vinay. N
CHECKED	Ar.Navya
APPROVED	Ar.RAMESH.K

General Note
1. ALL DIMENSIONS ARE IN FEET AND INCHES. UNLESS SPECIFIED.
2. DON'T SCALE THIS DRAWING, FOLLOW WRITTEN DIMENSIONS ONLY.
3. ANY DISCREPANCY IN THE DRAWING TO BE BROUGHT TO THE NOTICE OF THE CONSULTANT IMMEDIATELY.

NORTH
SCALE N.T.S




STHAPATI (THE DESIGNERS)
ARCHITECTURE + INTERIORS
Flat No.102, B-2-310/B/37, Plot No.37,
Magnolia Residency, Road No.14,
Banjarahills, Hyderabad-34
PH - 040- 2354 0784
e mail - info@sthapati.co.in
web site - www.sthapatarchitects.com

LINTEL LEVEL
@ 7'-0" HI.

SILL LEVEL
@ 3'-6" HI.

SILL LEVEL
@ 2'-6" HI.

FINISHED
FLOOR LEVEL

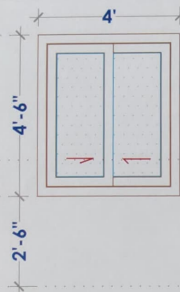

W1
4'-0" X 4'-6"

Sill Level : 2'-6"


Lintel Level : 7'-0"

1+1+1+0= 3 No.s

Children bedroom - North side

Guest bedroom - North side

Master bedroom - West side

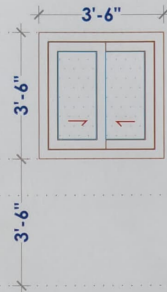


W2
3'-6" X 4'-6"

Sill Level : 3'-6"

Lintel Level : 7'-0"

0+1+0+0= 1 No

Kitchen - East side

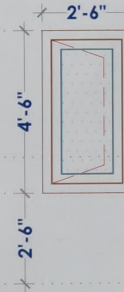

W3
2'-6" X 4'-6"

Sill Level : 2'-6"

Lintel Level : 7'-0"


0+1+0+0= 1 No

Master bedroom - South side

LINTEL LEVEL
@ 7'-0" HI.

SILL LEVEL
@ 2'-6" HI.

FINISHED
FLOOR LEVEL

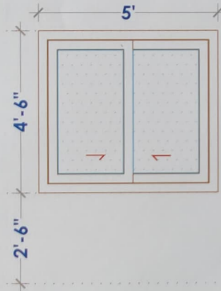

W4
5'-0" X 4'-6"


Sill Level : 2'-6"

Lintel Level : 7'-0"

1+1+0+0= 2 No.s

Living area - East side

Dining area- South side

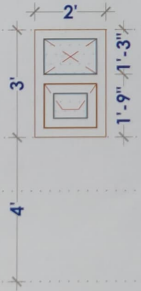

V
2'-0" X 3'-0"

Sill Level : 4'-0"

Lintel Level : 7'-0"


1+1+1+1= 4 No.s

Master bedroom toilet

Children bedroom toilet

Common toilet

Pooja

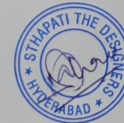

Note:

Given windows schedules are as per drawing only, actual may vary as per site conditions.

FLAT 1 - Total No of windows =11

CLIENT:	AKSHARA TOWNSHIP
PROJECT:	PROPOSED RESIDENCE AT JAWAHAR NAGAR WARANGAL
TITLE:	WINDOWS SCHEDULE

PROJECT NO	-----
DWG . NO	-----
DATE	18-10-2022
DRAWN	Vinay. N
CHECKED	Ar.Navya
APPROVED	Ar.RAMESH.K

General Note

1. ALL DIMENSIONS ARE IN FEET AND INCHES UNLESS SPECIFIED.
2. DON'T SCALE THIS DRAWING, FOLLOW WRITTEN DIMENSIONS ONLY.
3. ANY DISCREPANCY IN THE DRAWING TO BE BROUGHT TO THE NOTICE OF THE CONSULTANT IMMEDIATELY.

NORTH
SCALE N T S



STHAPATI (THE DESIGNERS)
ARCHITECTURE + INTERIORS
Flat No.102, 8-2-310/8/37, Plot No.37,
Magnolia Residency, Road No.14,
Banjara Hills, Hyderabad-34
PH - 040- 2354 0784
e mail - info@sthapati.co.in
web site - www.sthapatiarchitects.com



SECTION A-A'



CLIENT: AKSHARA TOWNSHIP - JAWAHAR NAGAR


PROJECT: PROPOSED TOWNSHIP AT WARANGAL

TITLE: STAIR CASE SECTION

PROJECT NO.	_____
DWG. NO.	_____
DATE	22-09-2022
DRAWN	Vinay
CHECKED	Ar.Poojitha
APPROVED	Ar.RAMESH.K


General Note


1. ALL DIMENSIONS ARE IN FEET AND INCHES UNLESS SPECIFIED.
2. DON'T SCALE THIS DRAWING. FOLLOW WRITTEN DIMENSIONS ONLY.
3. ANY DISCREPANCY IN THE DRAWING TO BE BROUGHT TO THE NOTICE OF THE CONSULTANT IMMEDIATELY.

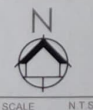

shapathi (the designers)
ARCHITECTURE + INTERIORS

Plot No.102, 8-2-310/B/37,
Plot No.37, Magnolia Residency,
Road No.14, Banjara Hills, Hyd- 34
PH - 040-2354 0784
e mail - info@shapathi.co.in
web - www.shapathiarchitects.com

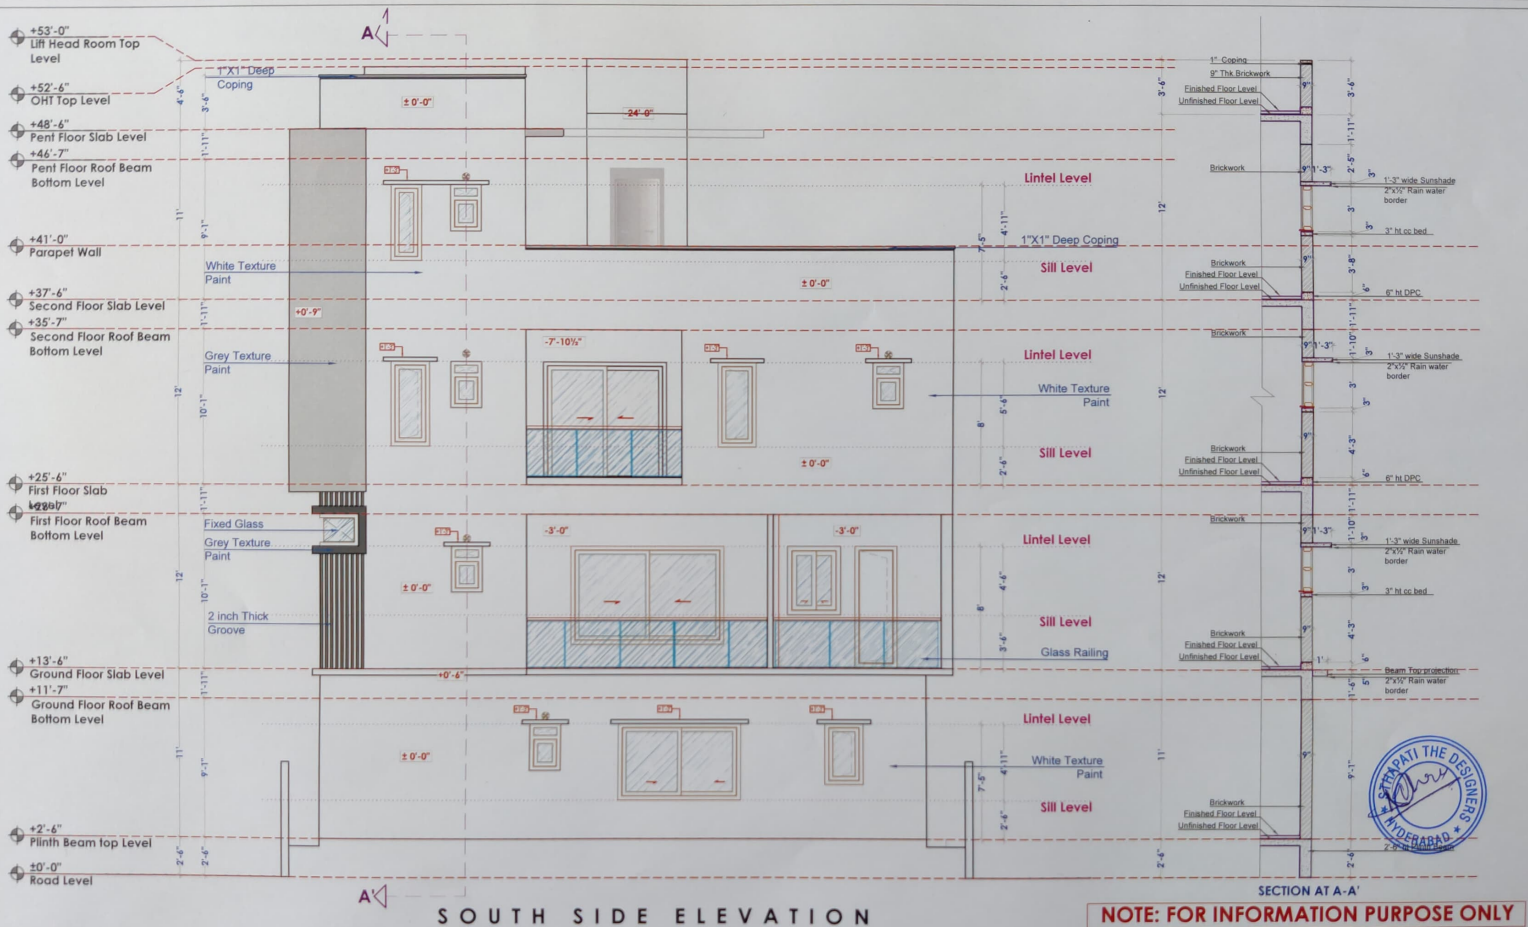

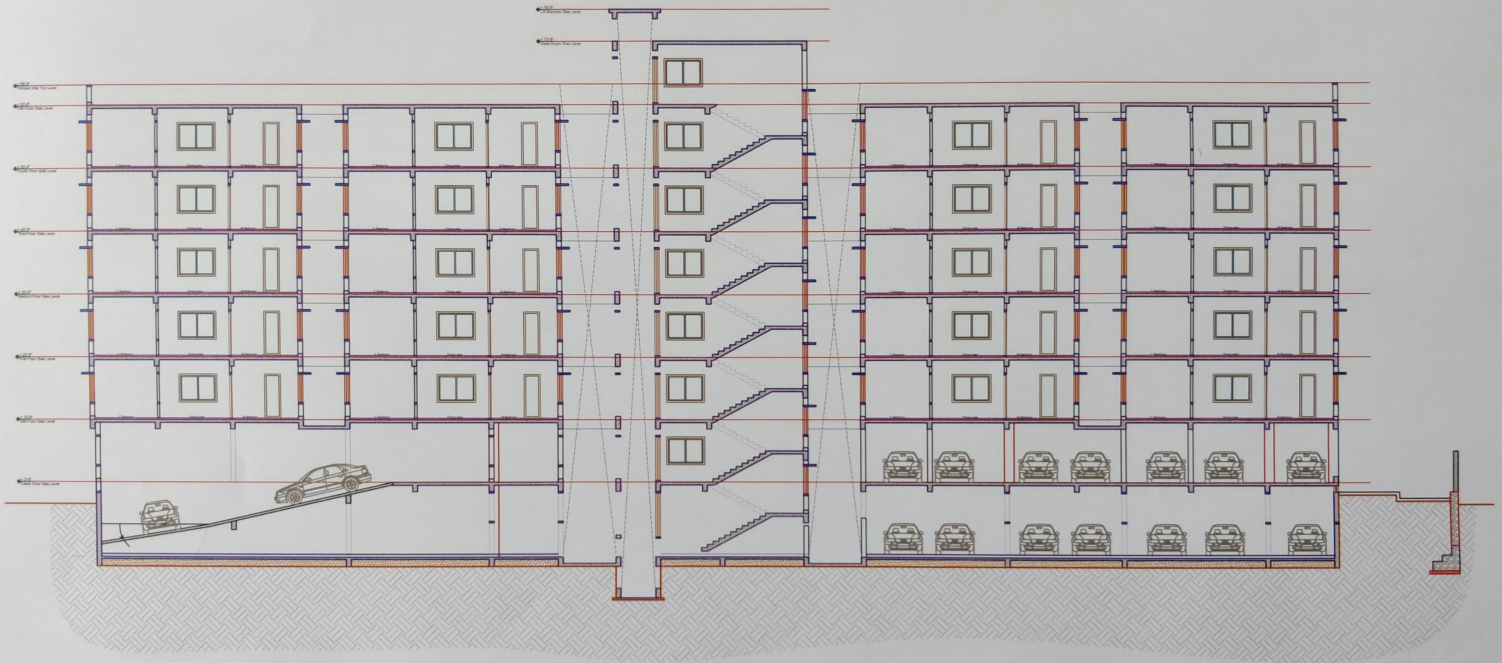


CLIENT:	AKSHARA TOWNSHIP
PROJECT:	PROPOSED RESIDENCE AT JAWAHAR NAGAR WARANGAL
TITLE:	SECTIONAL DETAILS

PROJECT NO	
DWG . NO	
DATE	24-09-2022
DRAWN	Vinay
CHECKED	Ar. Navya
APPROVED	Ar. Ramesh .K


General Note

1. ALL DIMENSIONS ARE IN FEET AND INCHES UNLESS SPECIFIED.
2. DONT SCALE THIS DRAWING, FOLLOW WRITTEN DIMENSIONS ONLY.
3. ANY DISCREPANCY IN THE DRAWING TO BE BROUGHT TO THE NOTICE OF THE CONSULTANT IMMEDIATELY.

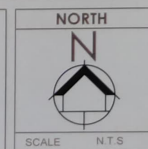



STHAPATI (THE DESIGNERS)
 ARCHITECTURE + INTERIORS
 Flat No.102, B-2-310/B/37, Plot No.37,
 Magnolia Residency, Road No.14,
 Banjara Hills, Hyderabad-34
 PH - 040- 2354 0784
 e mail - info@sthapati.co.in
 web site - www.sthapatiarchitects.com

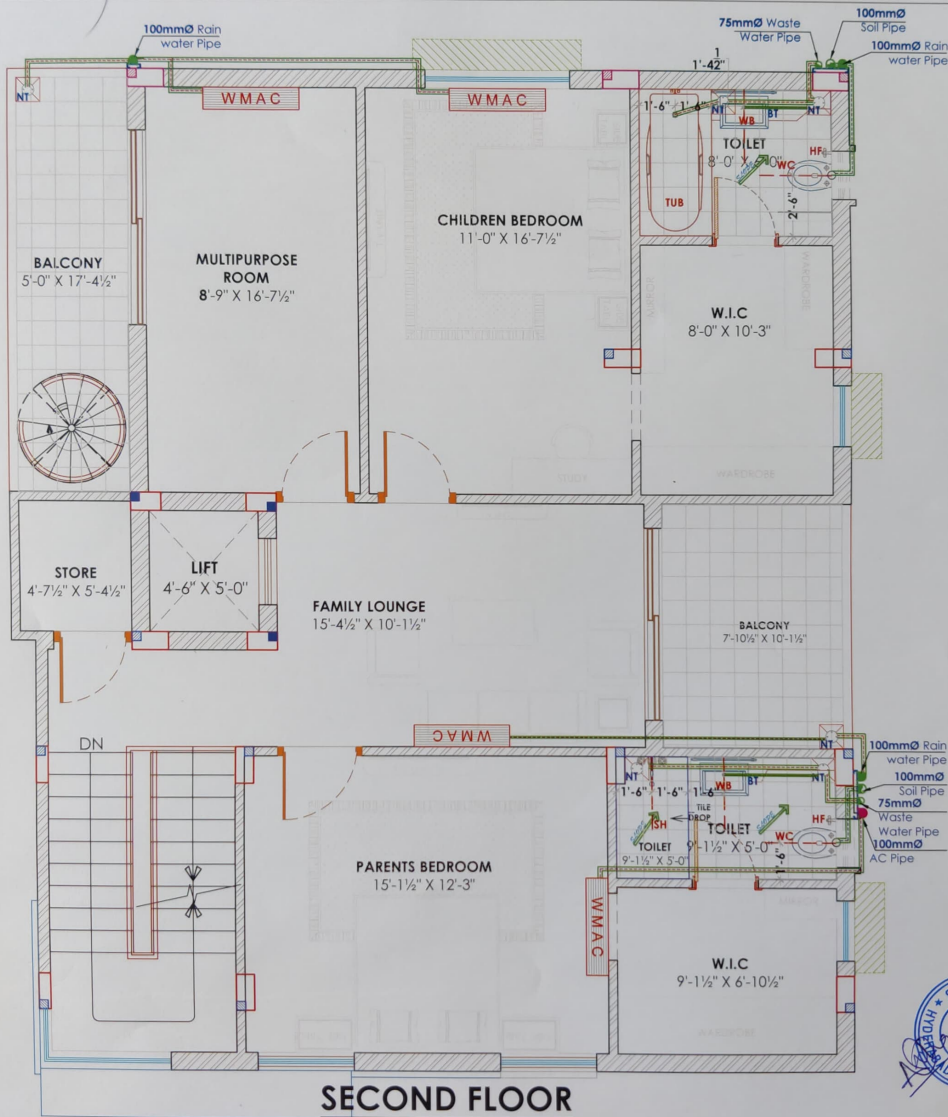

SECOND FLOOR

PLUMBING CHECKLIST

- ☐ Location of shower, spout, WC (Water Closet), WB (Wash Basin), NT (Nahani trap), BT (Bottle trap) as per drawing in all toilets. Epoxy details provided.
- ☐ Water proofing completed, slope checked
- ☐ Waste water pipe & soil pipe, rainwater and balcony drain pipe as per drawing
- ☐ Overhead shower must be secured in place with G.I pipes

STANDARD HEIGHTS

1. Maintain 3mm spacer between Two tiles in Flooring .
2. Maintain Tile drop between Wet area & Dry area .
3. Maintain 3mm spacer in horizontal and no vertical spaces in Wall cladding .
4. Consider given dimension from finished level .

Legend:	Standard Heights:
NT - NANJI TRAP	WASH BASIN : 2'-2" HT. FROM F.F.L
BT - BOTTLE TRAP	WATER CLOSET : 1'-4" HT. FROM F.F.L
WB - WASH BASIN	DIVERTER : 3'-4" HT. FROM F.F.L
WC - WATER CLOSET	SHOWER HEAD : 7'-0" HT. FROM F.F.L
S.B - SWITCH BOARD	SPOUT : 2'-4" HT. FROM F.F.L
	TAP : 2'-0" HT. FROM F.F.L
	HEALTH FAUCET : 1'-4" HT. FROM F.F.L

LEGEND FOR PLUMBING PIPES

	100mm Ø Soil Pipe
	100mm Ø Rain Water Pipe
	75mm Ø Waste Water Pipe
	50mm Ø Bottle Trap Pipe
	25mm Ø AC Outlet Pipe

General Note:
 1. ALL DIMENSIONS ARE IN FEET AND INCHES UNLESS SPECIFIED.
 2. DON'T SCALE THIS DRAWING. FOLLOW WRITTEN DIMENSIONS ONLY.
 3. ANY DISCREPANCY IN THE DRAWING TO BE BROUGHT TO THE NOTICE OF THE CONSULTANT IMMEDIATELY.

CLIENT: **Mr. MANOJ**
 Ph:
 Email:

PROJECT: PROPOSED RESIDENCE
 AT HYDERABAD

TITLE: **SECOND FLOOR
 PLUMBING LAYOUT**


DATE	02-11-2022
DRAWN	Vinay
CHECKED	Ar. Navya
APPROVED	Ar. RAMESH.K

SITE ENG/ ARCH	NORTH

sthapati (the designers)
 ARCHITECTURE + INTERIORS

Plot No. 102, 8-2-310/8/37,
 Plot No. 37, Magnolia Residency,
 Road No. 14, Banjara Hills, Hyd- 54
 PH - 040- 2354 0784
 e mail - info@sthapati.co.in
 web - www.sthapatiarchitects.com



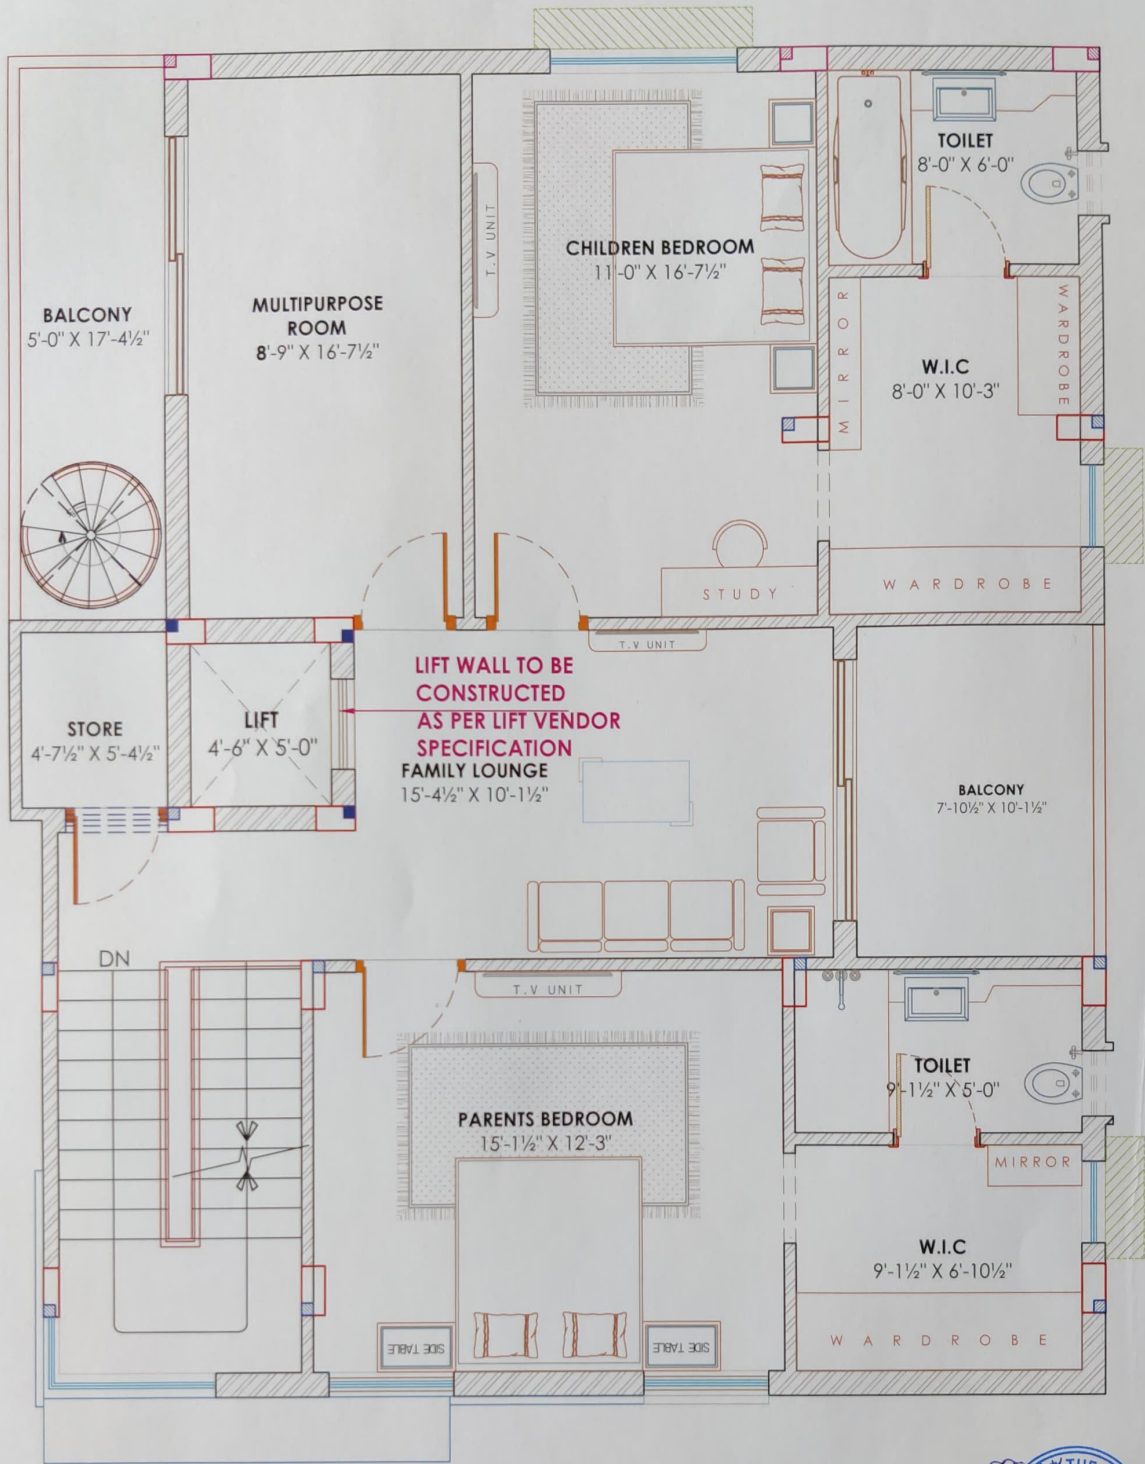

SECOND FLOOR



CHECKLIST

- ☐ DPC course 9"X6" / 4 1/2"X6" bed under Brick wall.
- ☐ Ventilator Provision for all rooms direct or indirect.
- ☐ Chajjas is 15" deeper for setbacks less than 3'-4" and 18" deeper for setbacks more than 4'.
- ☐ Chajjas compulsory at south & west side unless specified.
- ☐ Curling of Brick work for 3 to 6 days compulsory before any chipping work.
- ☐ Ask for Elevation block details before starting brick work.

CLIENT:	Mr. MANOJ Ph: email:
PROJECT:	PROPOSED RESIDENCE AT HYDERABAD
TITLE:	SECOND FLOOR (Revised) BRICKMARKING DETAILS

DATE	15-09-2022
DRAWN	Vinay
CHECKED	Ar. Navya
APPROVED	Ar. RAMESH.K
SITE ENG/ ARCH	NORTH


Type of bond	
☐ Rat Trap Bond	☐ English Bond
No. of doors	
No. of windows	
No. of ventilators	
No. of exhaust holes	

General Note :

1. ALL DIMENSIONS ARE IN FEET AND INCHES UNLESS SPECIFIED.
2. DON'T SCALE THIS DRAWING. FOLLOW WRITTEN DIMENSIONS ONLY.
3. ANY DISCREPANCY IN THE DRAWING TO BE BROUGHT TO THE NOTICE OF THE CONSULTANT IMMEDIATELY.

sthapati (the designers)
ARCHITECTURE + INTERIORS

Plot No.102, 8-2-310/8/37,
Plot No.37, Magnolia Residency,
Road No.14, Banjara Hills, Hydr- 34
PH - 040- 2354 0784
e mail - info@sthapati.co.in
web - www.sthapatiarchitects.com

 

STHAPATI (THE DESIGNERS)
ARCHITECTURE + INTERIORS
Flat No.102, 8-2-310/8/37, Plot No.37,
Magnolia Residency, Road No.14,
Banjarahills, Hyderabad-34
PH - 040- 2354 0784
e mail - info@sthapati.co.in
web site - www.sthapatiaarchitects.com





NORTH


N



SCALE N.T.S.

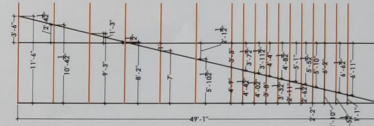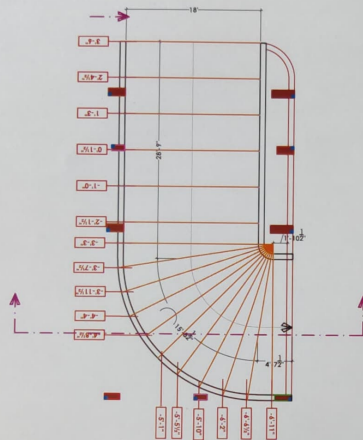

R A M P D E T A I L S

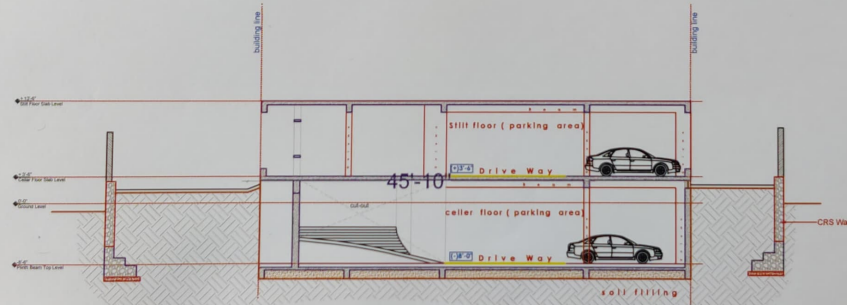

SECTION B-B'




CLIENT:	AKSHARA TOWNSHIP
PROJECT:	PROPOSED RESIDENCE AT JAWAHAR NAGAR (WARANGAL)
TITLE:	RAMP DETAILS SECTION BB


PROJECT NO	-----
DWG . NO	-----
DATE	25-09-2022
DRAWN	Vinay
CHECKED	Ar. Navya
APPROVED	Ar. Ramesh K

General Note

1. ALL DIMENSIONS ARE IN FEET AND INCHES UNLESS SPECIFIED.
2. DONT SCALE THIS DRAWING, FOLLOW WRITTEN DIMENSIONS ONLY.
3. ANY DISCREPANCY IN THE DRAWING TO BE BROUGHT TO THE NOTICE OF THE CONSULTANT IMMEDIATELY.

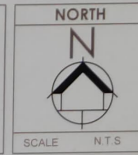


STHAPATI (THE DESIGNERS)
 ARCHITECTURE + INTERIORS
 Flat No.102, 8-2-310/8/37, Plot No.37,
 Magnolia Residency, Road No. 14,
 Banjarahalli, Hyderabad-54
 PH - 040- 2354 0784
 e mail - info@sthapati.co.in
 web site - www.sthapatiaarchitects.com

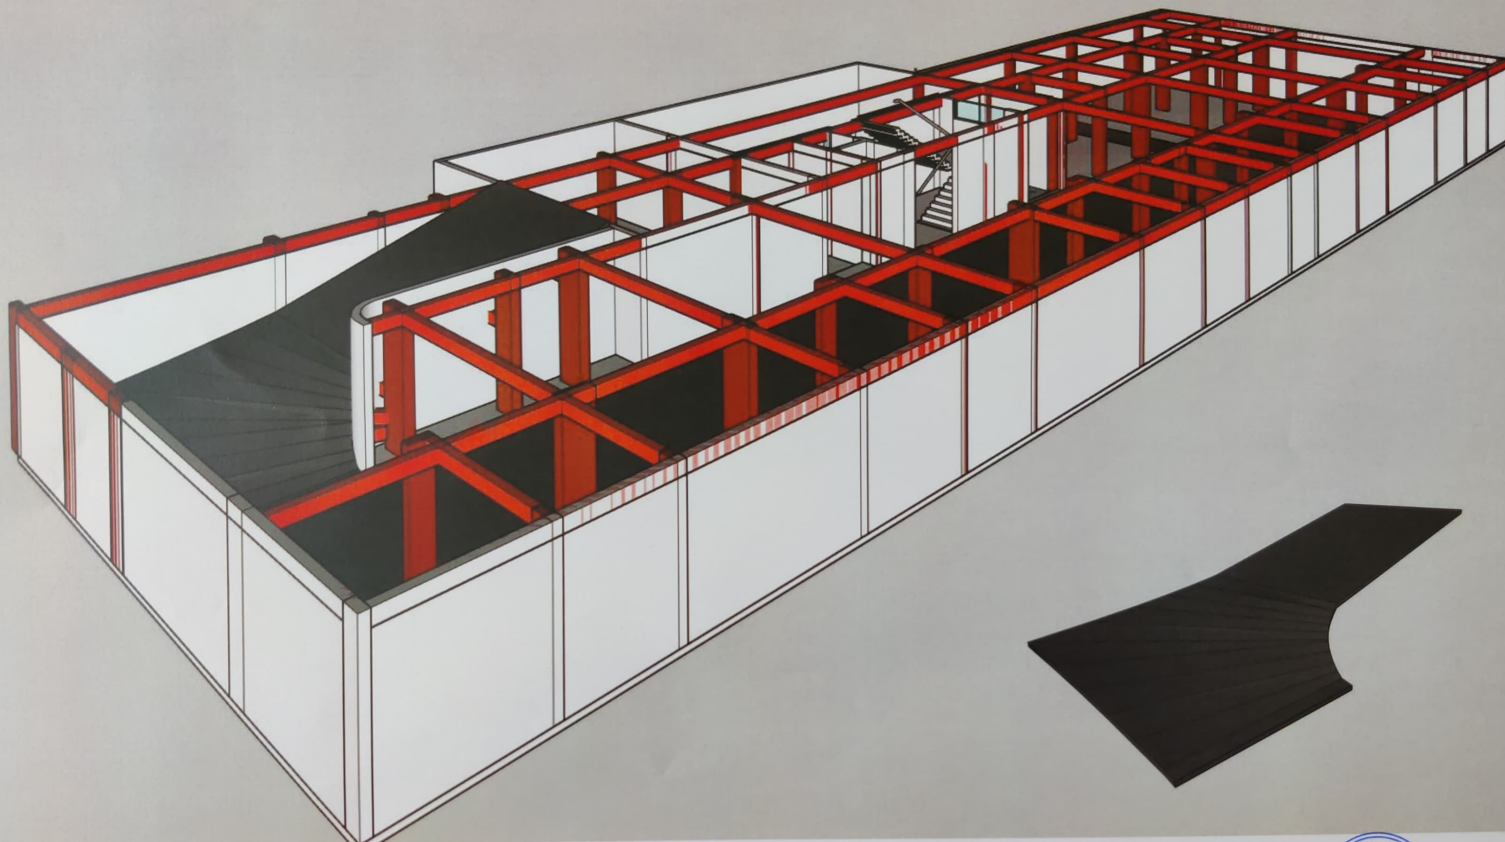


CLIENT:	AKSHARA TOWNSHIP
PROJECT:	PROPOSED RESIDENCE AT JAWAHAR NAGAR (WARANGAL)
TITLE:	RAMP MODEL

PROJECT NO	*****
DWG . NO	*****
DATE	25-10-2022
DRAWN	Vinay
CHECKED	Ar. Navya
APPROVED	Ar. Ramesh. K

General Note
1. ALL DIMENSIONS ARE IN FEET AND INCHES UNLESS SPECIFIED.
2. DON'T SCALE THIS DRAWING, FOLLOW WRITTEN DIMENSIONS ONLY.
3. ANY DISCREPANCY IN THE DRAWING TO BE BROUGHT TO THE NOTICE OF THE CONSULTANT IMMEDIATELY.

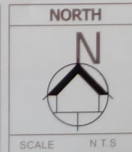

STHAPATI (THE DESIGNERS)
 ARCHITECTURE + INTERIORS
 Flat No.102, 8-2-310/B/37, Plot No.37,
 Magnolia Residency, Road No.14,
 Banjara Hills, Hyderabad-34
 PH - 040- 2354 0784
 e mail - info@sthapati.co.in
 web site - www.sthapatiarchitects.com

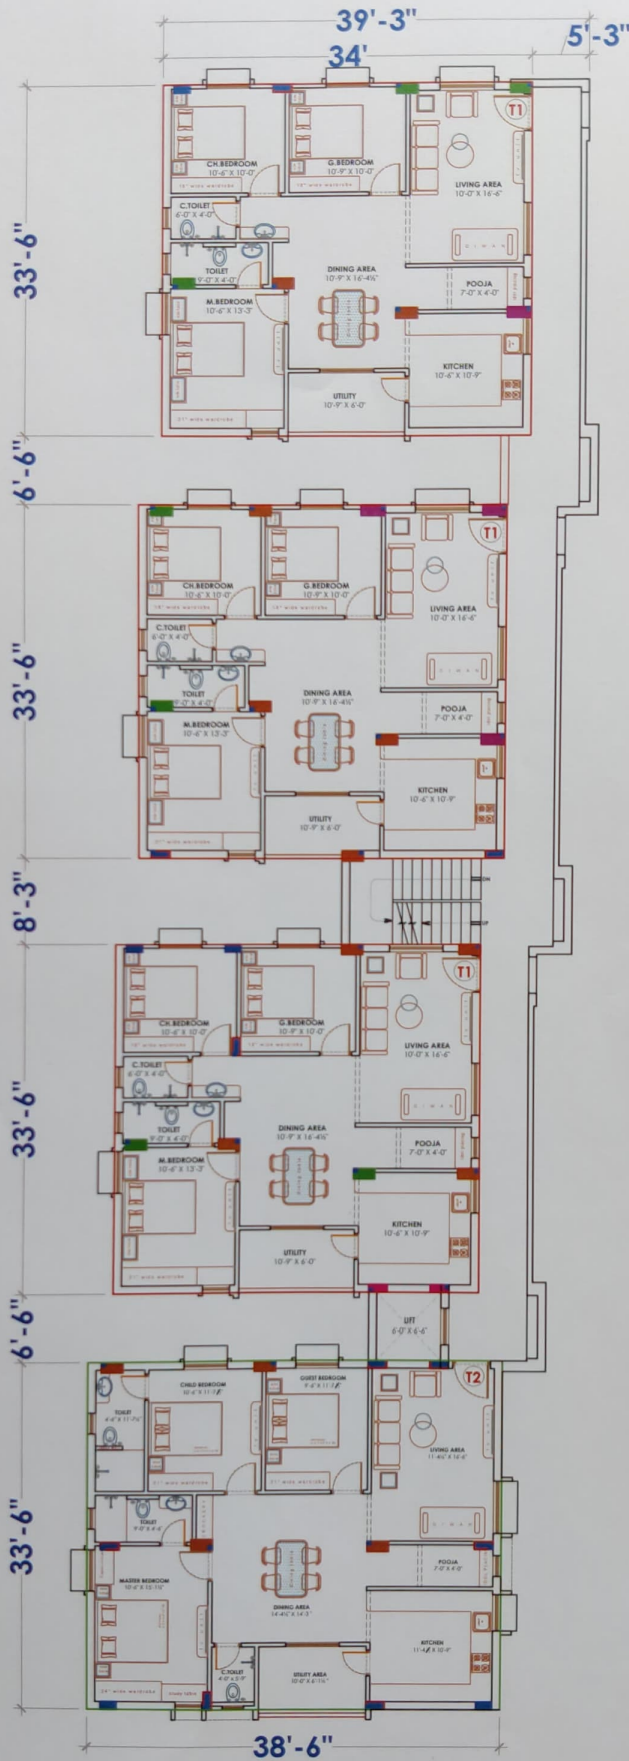

FIFTH FLOOR PLAN



CLIENT: AKSHARA TOWNSHIP - JAWAHAR NAGAR

PROJECT: PROPOSED TOWNSHIP AT WARANGAL

TITLE: BLOCK-B PLAN AND PROJECTIONAL DETAILS

PROJECT NO

DWG. NO

DATE

DRAWN

CHECKED

APPROVED

22-09-2022


Vinay

Ar.Poojitha

Ar.RAMESH.K

General Note

1. ALL DIMENSIONS ARE IN FEET AND INCHES UNLESS SPECIFIED.
2. DON'T SCALE THIS DRAWING. FOLLOW WRITTEN DIMENSIONS ONLY.
3. ANY DISCREPANCY IN THE DRAWING TO BE BROUGHT TO THE NOTICE OF THE CONSULTANT IMMEDIATELY.

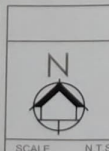


sthapati (the designers)

ARCHITECTURE + INTERIORS



Flat No.102, 8-2-310/B/37,
Plot No.37, Magnolia Residency,
Road No.14, Banjara Hills, Hyd-34
PH - 040-2354 0784
e mail - info@sthapatidesigners.com
web - www.sthapatidesigners.com

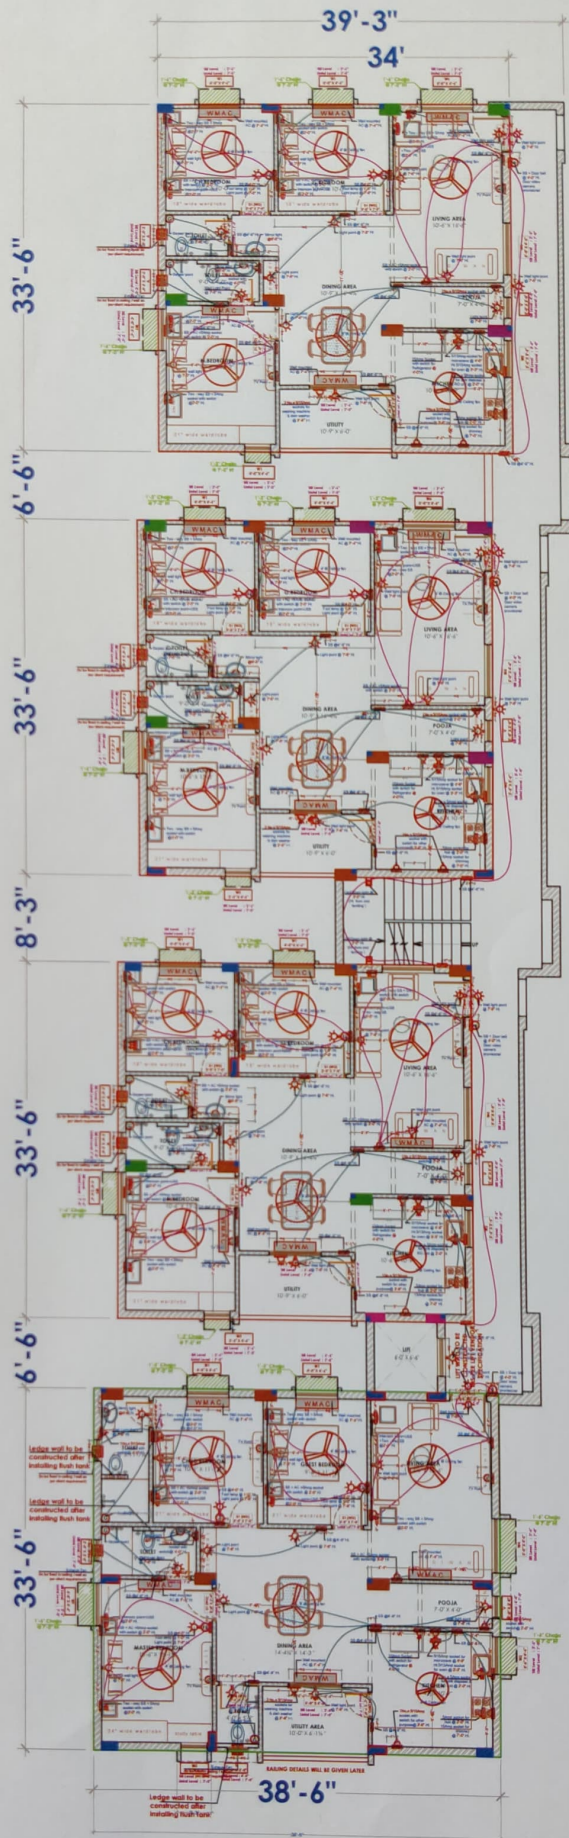


CLIENT:	AKSHARA TOWNSHIP - JAWAHAR NAGAR
PROJECT:	PROPOSED TOWNSHIP AT WARANGAL
TITLE:	WALL ELECTRICAL

PROJECT NO	_____
DWG. NO	_____
DATE	02-09-2022
DRAWN	Vinay
CHECKED	Ar.Poojitha
APPROVED	Ar.RAMESH.K


General Note

1. ALL DIMENSIONS ARE IN FEET AND INCHES UNLESS SPECIFIED.
2. DON'T SCALE THIS DRAWING, FOLLOW WRITTEN DIMENSIONS ONLY.
3. ANY DISCREPANCY IN THE DRAWING TO BE BROUGHT TO THE NOTICE OF THE CONSULTANT IMMEDIATELY.

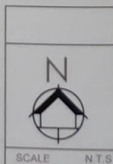


sthapati (the designers)
ARCHITECTURE + INTERIORS


Plot No 102, 8-2-310/B/37,
Plot No 37, Magnolia Residency,
Road No 14, Banarashihills, Hyd- 54
PH - 040-2354 0784
e mail - info@sthapati.co.in
web - www.sthapatichitects.com

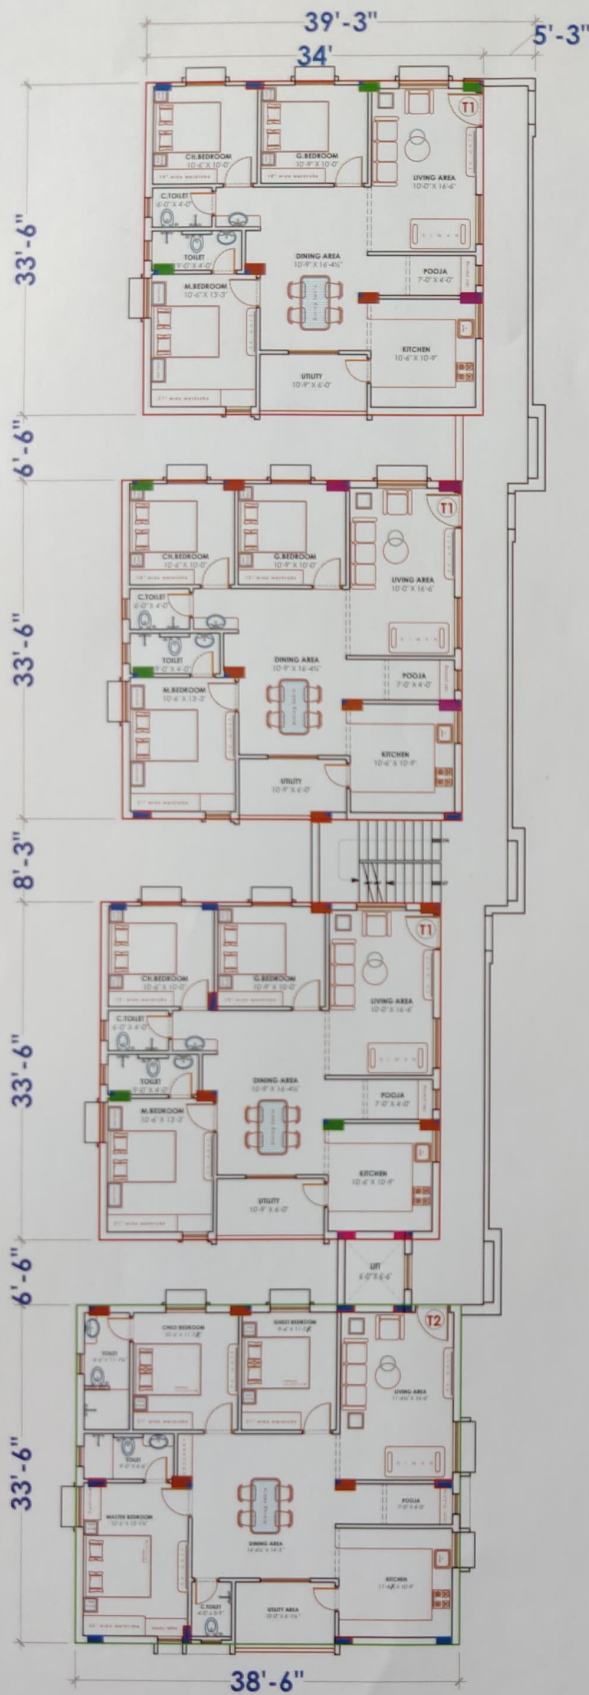

THIRD FLOOR PLAN

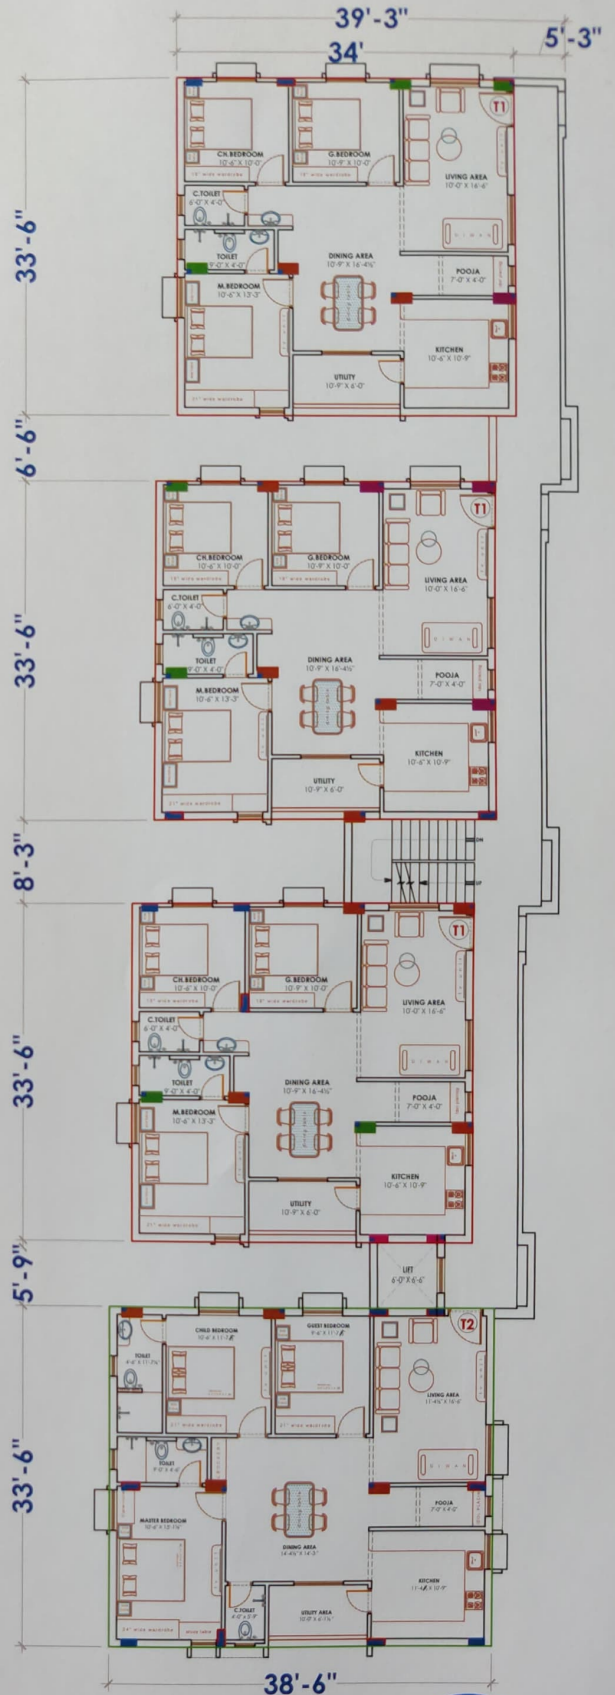

FOURTH FLOOR PLAN

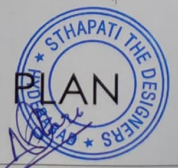


CLIENT:	AKSHARA TOWNSHIP - JAWAHAR NAGAR
PROJECT:	PROPOSED TOWNSHIP AT WARANGAL
TITLE:	BLOCK-B PLAN AND PROJECTONAL DETAILS

PROJECT NO	
DWG. NO	
DATE	22-09-2022
DRAWN	Vinay
CHECKED	Ar.Poojitha
APPROVED	Ar.RAMESH.K


General Note

1. ALL DIMENSIONS ARE IN FEET AND INCHES UNLESS SPECIFIED.
2. DON'T SCALE THIS DRAWING. FOLLOW WRITTEN DIMENSIONS ONLY.
3. ANY DISCREPANCY IN THE DRAWING TO BE BROUGHT TO THE NOTICE OF THE CONSULTANT IMMEDIATELY.

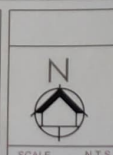


sthapati (the designers)
ARCHITECTURE + INTERIORS

Flat No. 102, 8-2-310/B/37,
Plot No. 37, Magnolia Residency,
Road No. 14, Banjara Hills, Hyderabad - 50
PH - 040-2354 0784
e-mail - info@sthapati.co.in
web - www.sthapatichitects.com

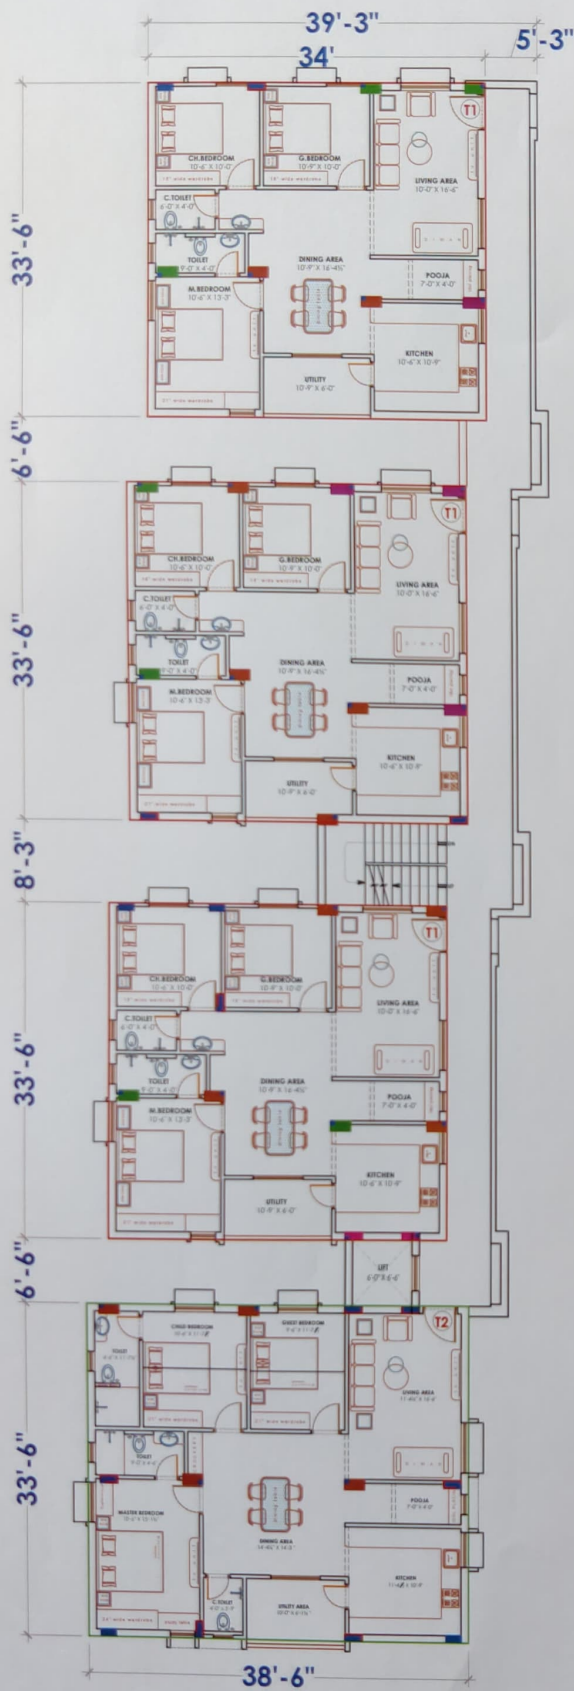

FIRST FLOOR PLAN

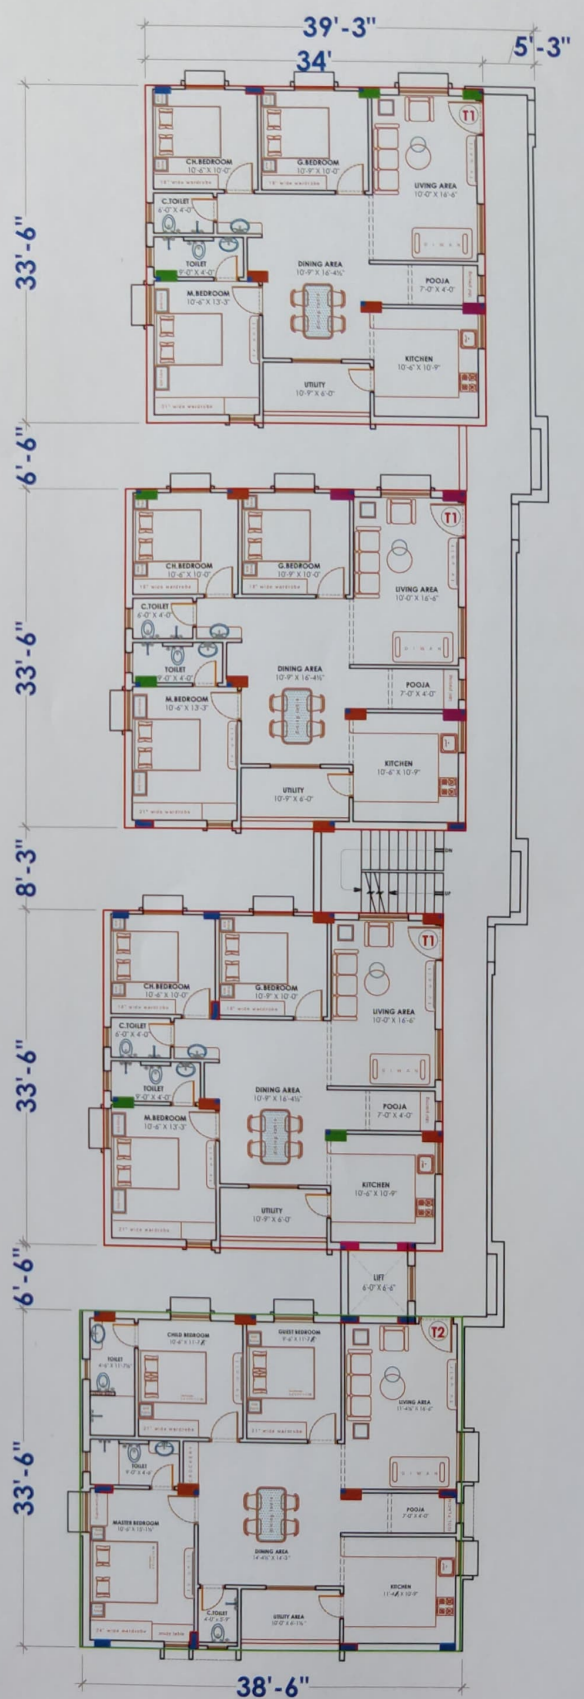

SECOND FLOOR PLAN

CLIENT:	AKSHARA TOWNSHIP - JAWAHAR NAGAR
PROJECT:	PROPOSED TOWNSHIP AT WARANGAL
TITLE:	BLOCK-B PLAN AND PROJECTONAL DETAILS

PROJECT NO	_____
DWG - NO	_____
DATE	22-09-2022
DRAWN	Vinay
CHECKED	Ar.Poojitha
APPROVED	Ar.RAMESH.K

General Note

1. ALL DIMENSIONS ARE IN FEET AND INCHES UNLESS SPECIFIED.
2. DONT SCALE THIS DRAWING. FOLLOW WRITTEN DIMENSIONS ONLY.
3. ANY DISCREPANCY IN THE DRAWING TO BE BROUGHT TO THE NOTICE OF THE CONSULTANT IMMEDIATELY.




SCALE N.T.S



sathapati (the designers)
ARCHITECTURE + INTERIORS



Flat No.102, 8-3-310/B/37,
Plot No.37, Magnolia Residency,
Road No.14, Banjara Hills, Hyd- 34
PH - 040- 2354 0784
e mail - info@sathapati.co.in
web - www.sathapatiarchitects.com

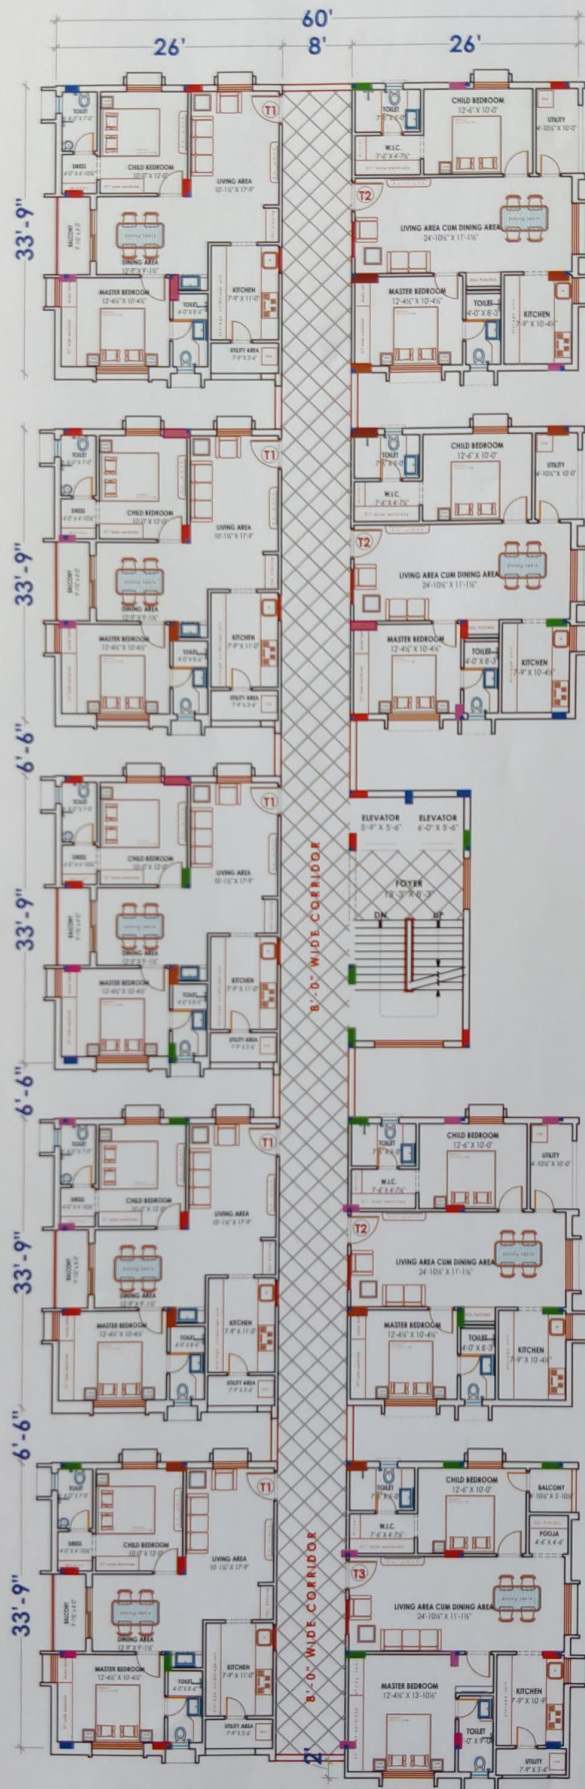

FIFTH FLOOR PLAN




CLIENT:	AKSHARA TOWNSHIP - JAWAHAR NAGAR
PROJECT:	PROPOSED TOWNSHIP AT WARANGAL
TITLE:	BLOCK-A PLAN AND PROJECTIONAL DETAILS

PROJECT NO	
DWG. NO	
DATE	22-09-2022
DRAWN	Vinay
CHECKED	Ar.Poojitha
APPROVED	Ar.RAMESH.K


General Note

1. ALL DIMENSIONS ARE IN FEET AND INCHES UNLESS SPECIFIED.
2. DON'T SCALE THIS DRAWING. FOLLOW WRITTEN DIMENSIONS ONLY.
3. ANY DISCREPANCY IN THE DRAWING TO BE BROUGHT TO THE NOTICE OF THE CONSULTANT IMMEDIATELY.

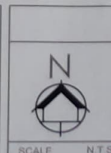


sthatpati (the designers)
ARCHITECTURE + INTERIORS

Flat No.102, 8-2-310/B/37,
Plot No.37, Magnolia Residency,
Road No.14, Banjara Hills, Hyd- 54
PH - 048-2354 0784
e mail - info@sthatpati.co.in
web - www.sthatpatiarchitects.com

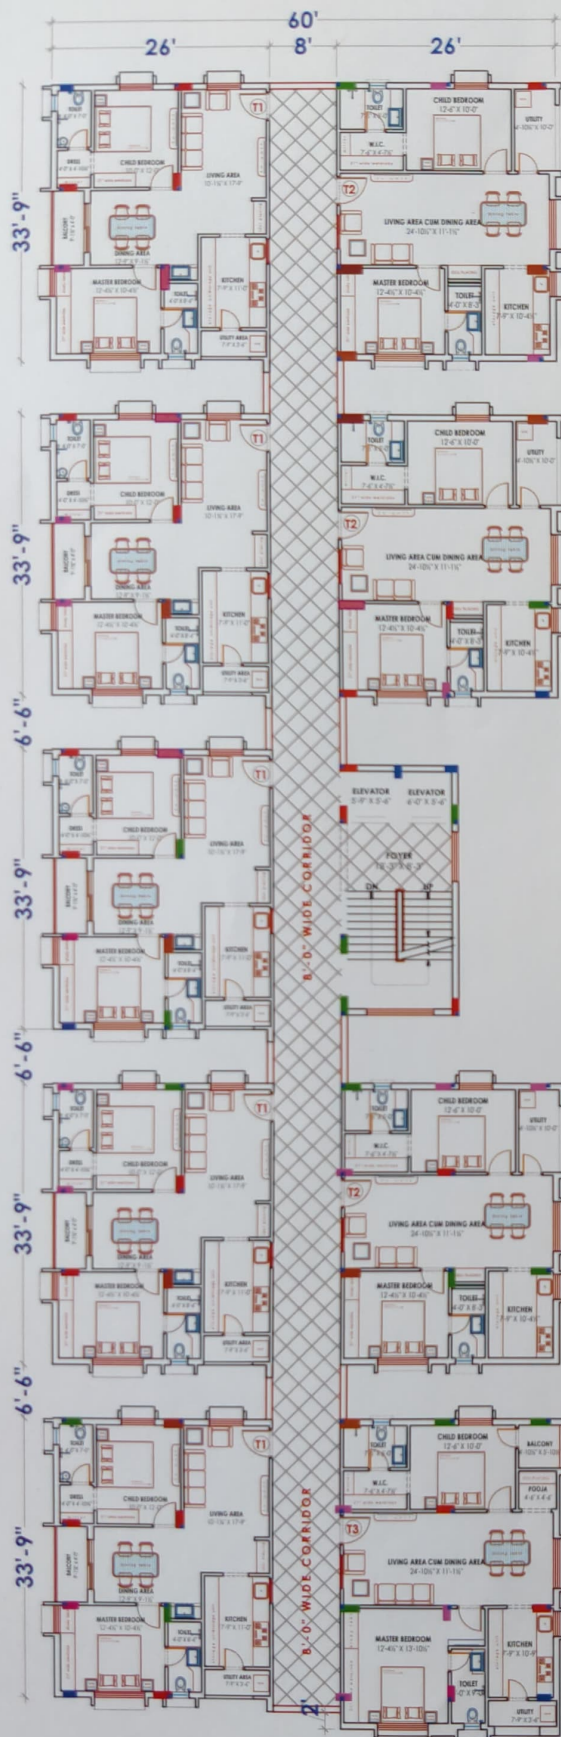

THIRD FLOOR PLAN

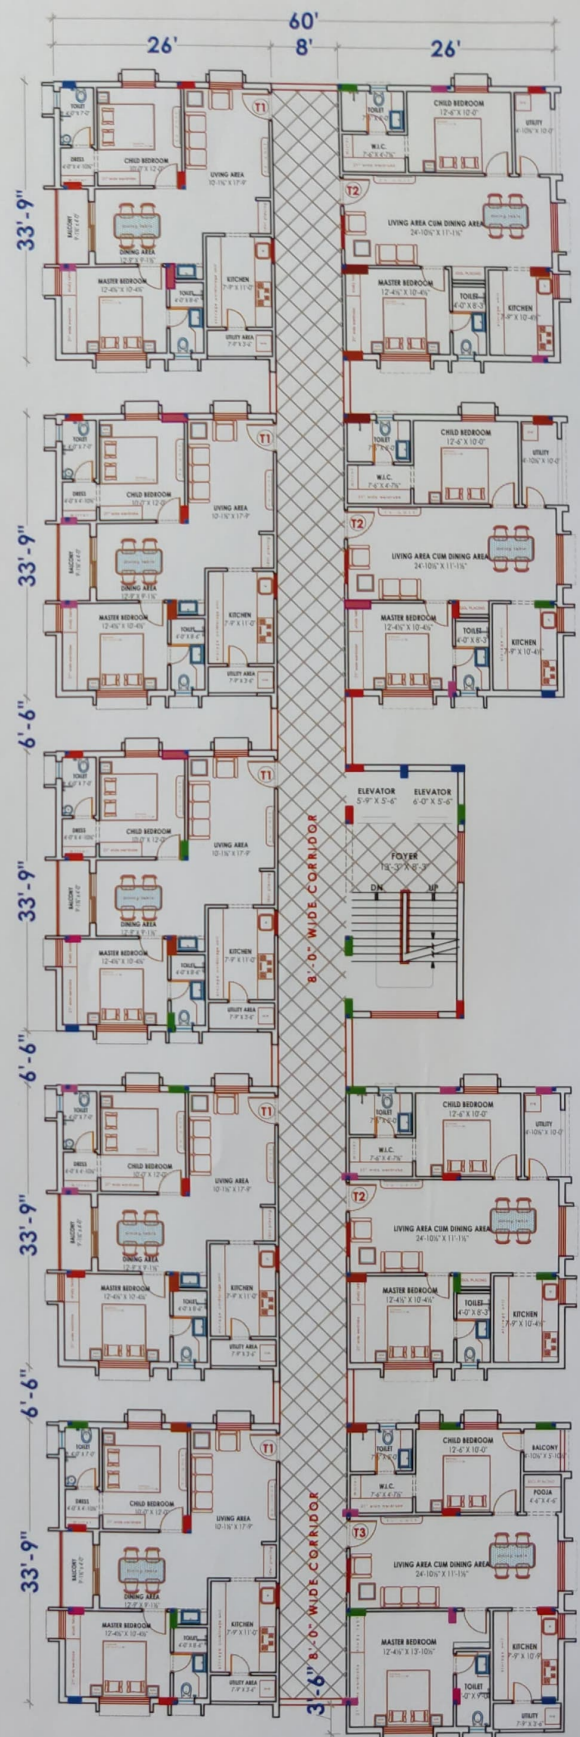


FOURTH FLOOR PLAN

CLIENT:	AKSHARA TOWNSHIP - JAWAHAR NAGAR
PROJECT:	PROPOSED TOWNSHIP AT WARANGAL
TITLE:	BLOCK-A PLAN AND PROJECTONAL DETAILS

PROJECT NO	---
DWG. - NO	---
DATE	22-09-2022
DRAWN	Vinay
CHECKED	Ar.Poojitha
APPROVED	Ar.RAMESH.K


General Note

1. ALL DIMENSIONS ARE IN FEET AND INCHES UNLESS SPECIFIED.
2. DON'T SCALE THIS DRAWING. FOLLOW WRITTEN DIMENSIONS ONLY.
3. ANY DISCREPANCY IN THE DRAWING TO BE BROUGHT TO THE NOTICE OF THE CONSULTANT IMMEDIATELY.

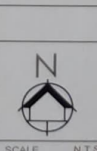


sthapa architects
ARCHITECTURE + INTERIORS

Flat No 102, 8-2-310/B/37,
Plot No 37, Magnolia Residency,
Road No 14, Banjara Hills, Hyd- 34
PH - 040-2354 0784
e mail - info@sthapa.in
web - www.sthapaarchitects.com

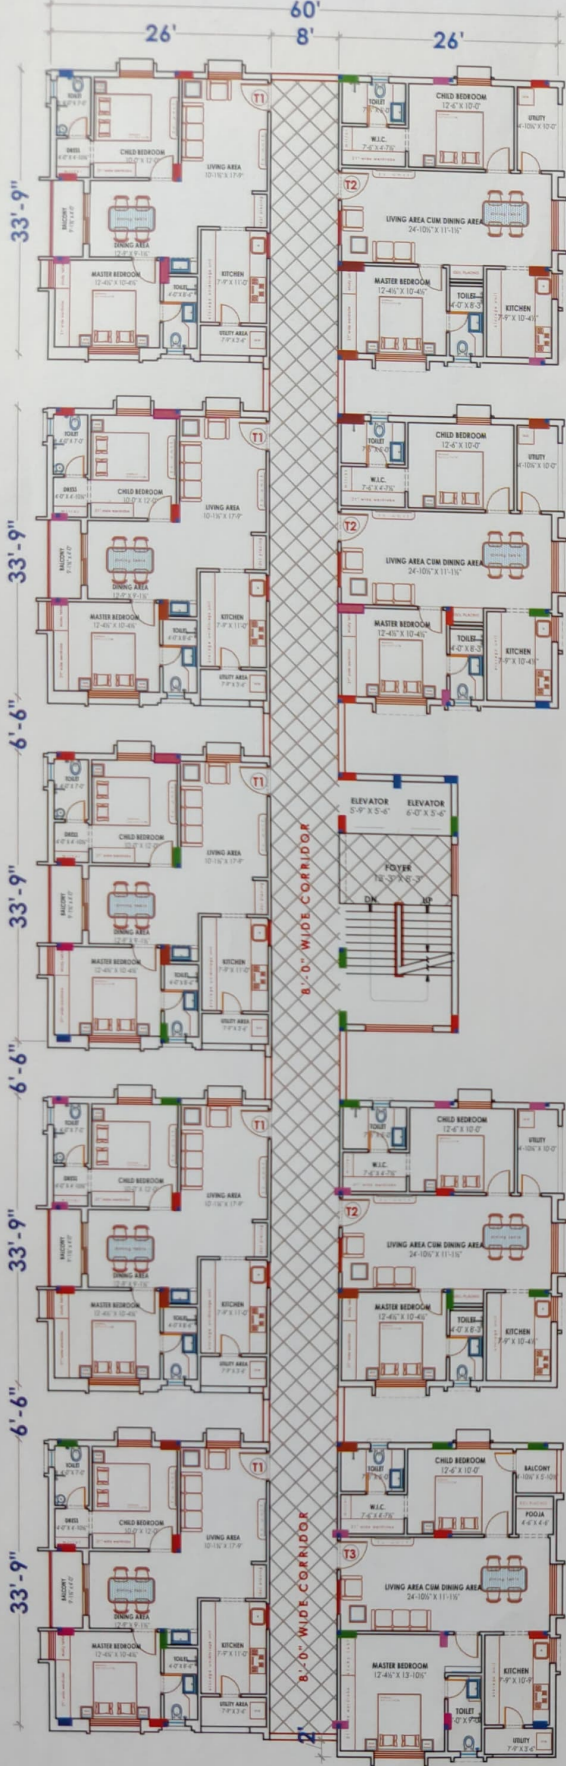

FIRST FLOOR PLAN

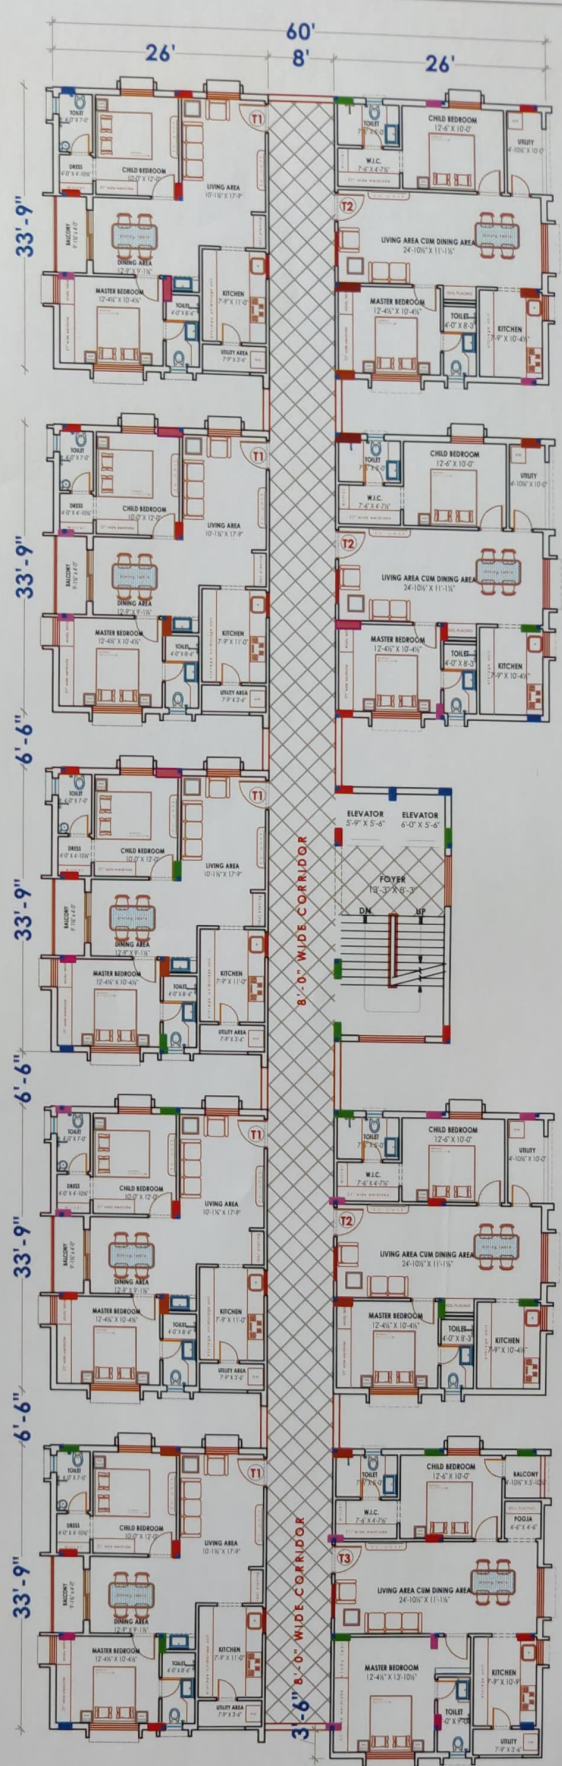


SECOND FLOOR PLAN


CLIENT:	AKSHARA TOWNSHIP - JAWAHAR NAGAR
PROJECT:	PROPOSED TOWNSHIP AT WARANGAL
TITLE:	BLOCK-A PLAN AND PROJECTONAL DETAILS

PROJECT NO	
DWG. - NO	
DATE	22-09-2022
DRAWN	Vinay
CHECKED	Ar.Pooljitha
APPROVED	Ar.RAMESH.K

General Note
 1. ALL DIMENSIONS ARE IN FEET AND INCHES UNLESS SPECIFIED.
 2. DON'T SCALE THIS DRAWING. FOLLOW WRITTEN DIMENSIONS ONLY.
 3. ANY DISCREPANCY IN THE DRAWING TO BE BROUGHT TO THE NOTICE OF THE CONSULTANT IMMEDIATELY.

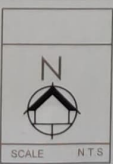

shapathi (the designers)
 ARCHITECTURE + INTERIORS
 Flat No.102, 8-310/B/37,
 Plot No.37, Magnolia Residency,
 Road No.14, Banjara Hills, Hyd-34
 PH - 040-2354 0784
 e mail - info@shapathi.co.in
 web - www.shapathiarchitects.com

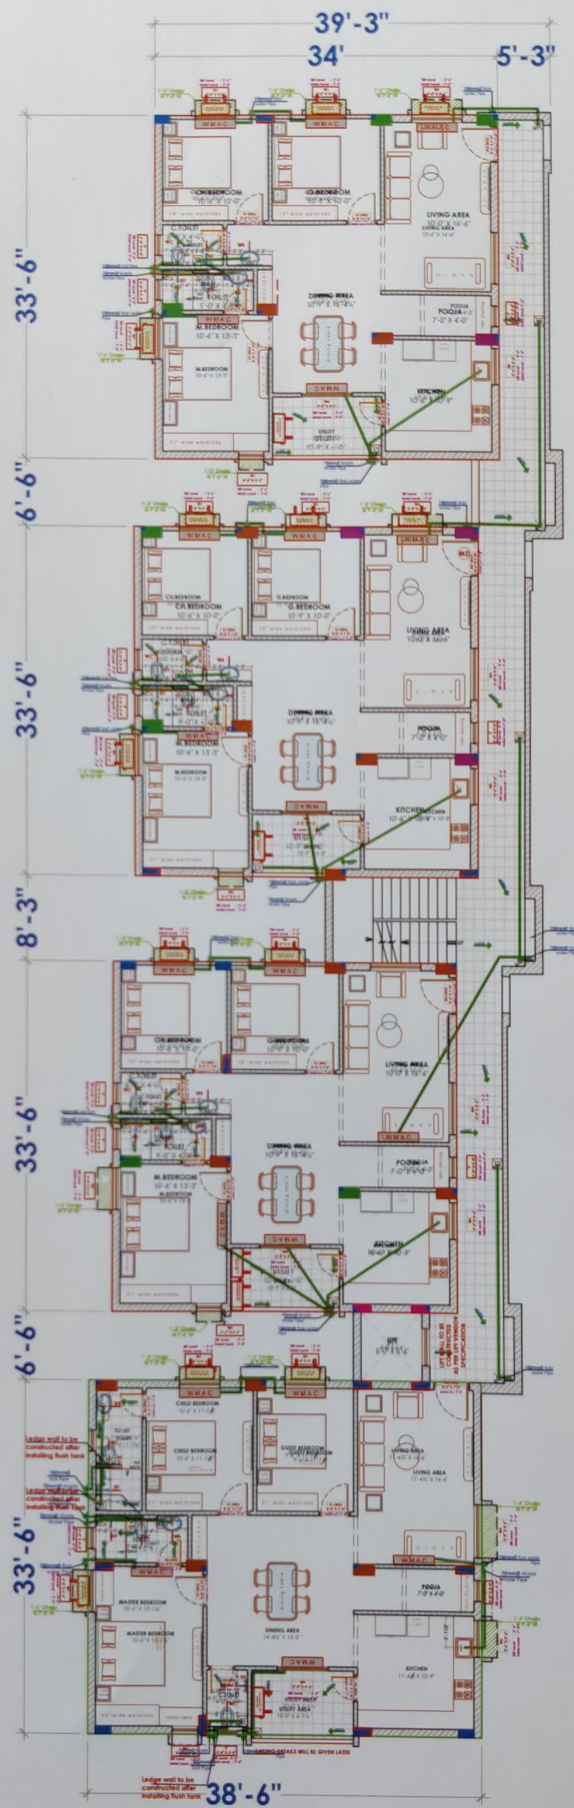

sthapati (the designers)
ARCHITECTURE + INTERIORS

Flat No. 102, 8-2-310/5/37,
Plot No. 37, Magnolia Residency,
Road No. 14, Banjara Hills, Hyd-34
PH - 040-2354 0784
e mail - info@sthapati.co.in
web - www.sthapatiaarchitects.com



CUSTOMER: **AKSHARA TOWNSHIP - JAWAHAR NAGAR**

PROJECT: **PROPOSED TOWNSHIP AT WARANGAL**

TITLE: **PLUMBING LAYOUT**

PROJECT NO. _____

DWG. NO. _____

DATE: **02-09-2022**


DRAWN: **Vinay**

CHECKED: **Ar.Poojitha**

APPROVED: **Ar.RAMESH.K**

General Note

1. ALL DIMENSIONS ARE IN FEET AND INCHES, UNLESS SPECIFIED.
2. DON'T SCALE THIS DRAWING, FOLLOW WRITTEN DIMENSIONS ONLY.
3. ANY DISCREPANCY IN THE DRAWING TO BE BROUGHT TO THE NOTICE OF THE CONSULTANT IMMEDIATELY.

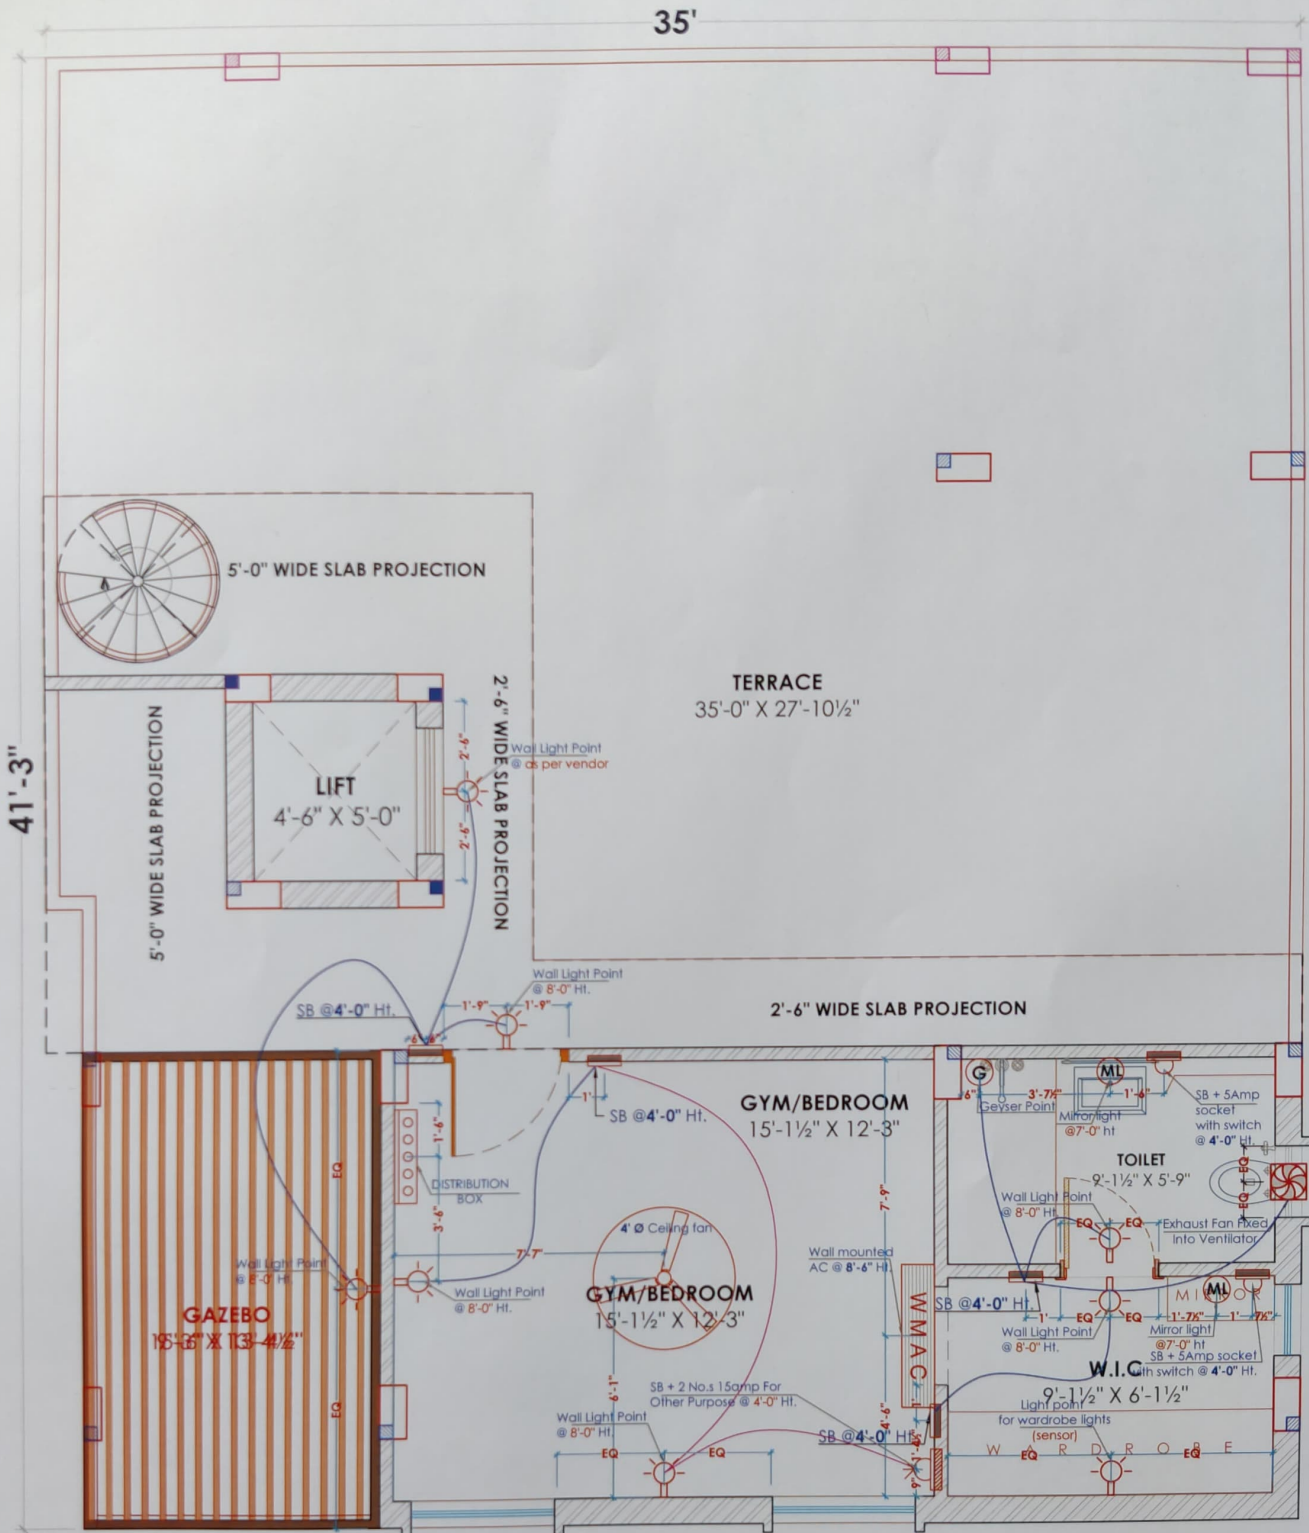

ELECTRICAL CHECKLIST

- | | |
|---|--|
| <ul style="list-style-type: none"> ☐ Mentioned heights are to the top of the switch boards ☐ All points are as per drawing ☐ TV points are concealed ☐ Distribution board position as per drawing | <ul style="list-style-type: none"> ☐ Switch board at the entrance of bedrooms must only be 2 module with two-way switches ☐ No switch board is bigger than 8 module board ☐ Try to avoid pipe lines below the flooring ☐ A/C should have separate MCB in the Distribution Board ☐ A/C copper pipe & drain pipe work is done after first plastering |
|---|--|

NOTE:

- FAN REGULATOR PLACED AT NEAREST SIDE TABLE POINT.
- PLACE ROUTER IN EACH FLOOR ADJACENT TO PREFERRED SB.
- FAN POINTS ARE AS PER FALSE CHILING
- ELEVATION LIGHTING AND PARKING LIGHTING TO BE CONSIDERED.
- ALL THE LEVELS ARE FROM FINISHED FLOOR LEVEL.

CLIENT: **Mr. MANOJ**
Ph:
email:

PROJECT: **PROPOSED RESIDENCE AT HYDERABAD**

TITLE: **PENT FLOOR WALL ELECTRICAL**

PROJECT NO: _____

DWG. NO: _____

DATE: **16-09-2022**

DRAWN: **Vinay**

CHECKED: **Ar.Navya**

APPROVED: **Ar.RAMESH.K**

General Note


1. ALL DIMENSIONS ARE IN FEET AND INCHES UNLESS SPECIFIED.
2. DON'T SCALE THIS DRAWING. FOLLOW WRITTEN DIMENSIONS ONLY.
3. ANY DISCREPANCY IN THE DRAWING TO BE BROUGHT TO THE NOTICE OF THE CONSULTANT IMMEDIATELY.

NORTH

SCALE: **N.T.S**

shatapati (the designers)
ARCHITECTURE + INTERIORS

Plot No.102, 8-2-310/8/37,
Plot No.37, Magnolia Residency,
Road No.14, Banjara Hills, Hyd-34
Ph - 040-2354 0784
e mail - info@shatapati.co.in
web - www.shatapatiarchitects.com

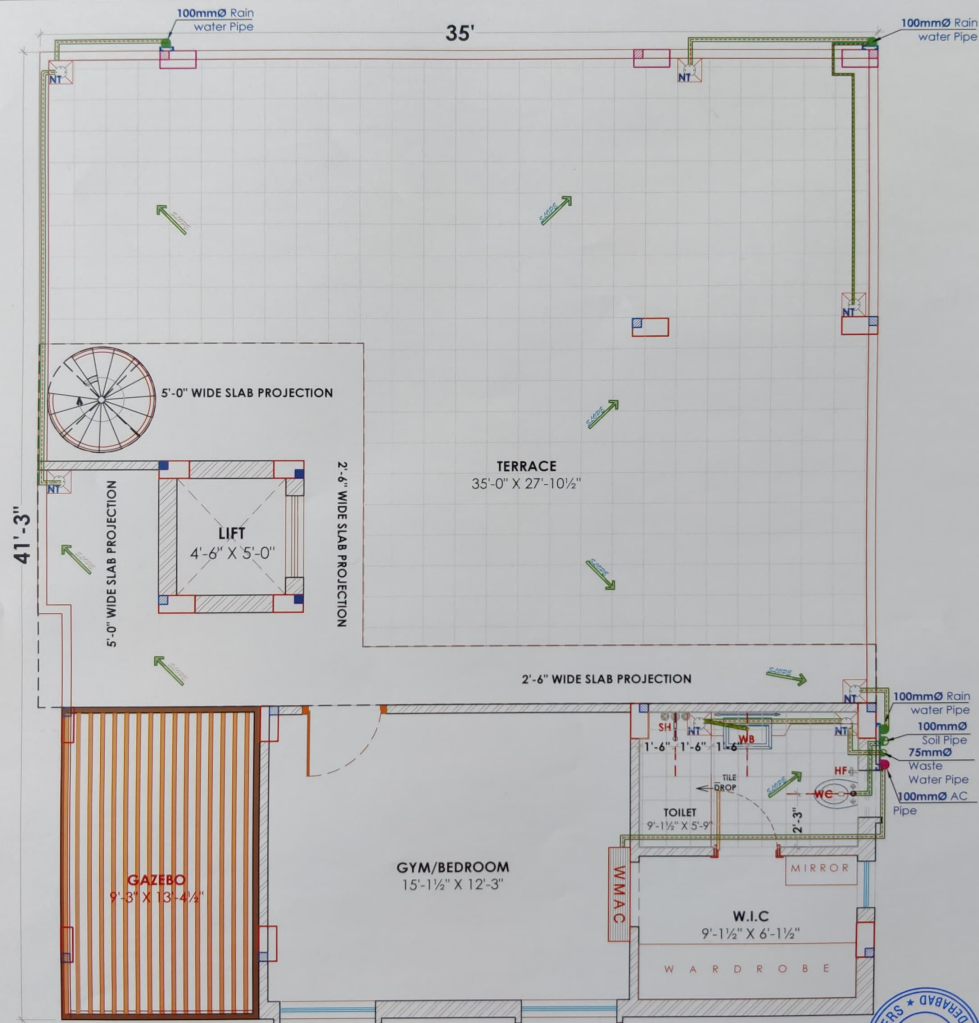

PENT FLOOR

PLUMBING CHECKLIST

- ☐ Location of shower, spout, WC (Water Closet), WB (Wash Basin), NT (Nahani trap), BT (Bottle trap) as per drawing in all toilets. Epoxy details provided.
- ☐ Water proofing completed, slope checked
- ☐ Waste water pipe & soil pipe, rainwater and balcony drain pipe as per drawing
- ☐ Overhead shower must be secured in place with G.I pipes

STANDARD HEIGHTS

1. Maintain 3mm spacer between Two tiles in Flooring.
2. Maintain Tie drop between Wet area & Dry area.
3. Maintain 3mm spacer in horizontal and no vertical spacers in Wall cladding.
4. Consider given dimension from finished level.

Legend:

NT - NAHANI TRAP
 BT - BOTTLE TRAP
 WB - WASH BASIN
 WC - WATER CLOSET
 S.B - SWITCH BOARD

Standard Heights:

WASH BASIN : 2'-7" HT. FROM F.F.L
 WATER CLOSET : 1'-4" HT. FROM F.F.L
 DIVERTER : 3'-4" HT. FROM F.F.L
 SHOWER HEAD : 7'-0" HT. FROM F.F.L
 SPOUT : 2'-4" HT. FROM F.F.L
 TAP : 2'-0" HT. FROM F.F.L
 HEALTH FAUCET : 1'-4" HT. FROM F.F.L

LEGEND FOR PLUMBING PIPES

	100mm Ø Soil Pipe
	100mm Ø Rain Water Pipe
	75mm Ø Waste Water Pipe
	50mm Ø Bottle Trap Pipe
	25mm Ø AC Outlet Pipe

General Note :

1. ALL DIMENSIONS ARE IN FEET AND INCHES UNLESS SPECIFIED.
2. DON'T SCALE THIS DRAWING. FOLLOW WRITTEN DIMENSIONS ONLY.
3. ANY DISCREPANCY IN THE DRAWING TO BE BROUGHT TO THE NOTICE OF THE CONSULTANT IMMEDIATELY.

CLIENT: **Mr. MANOJ**

Ph:
Email:

PROJECT: PROPOSED RESIDENCE
AT HYDERABAD

TITLE: **PENT FLOOR
PLUMBING LAYOUT**

DATE	02-11-2022
DRAWN	Vinay
CHECKED	Ai. Navya
APPROVED	Ai. RAMESH.K

SITE ENG/ ARCH NORTH




sthopati (the designers)
ARCHITECTURE + INTERIORS



Flat No. 102, 8-2-310/8/37,
Plot No. 37, Magnolia Residency,
Road No. 14, Banjara Hills, Hyd- 54
Ph - 040-2354 0784
e mail - info@sthopati.co.in
web - www.sthopatiarchitects.com



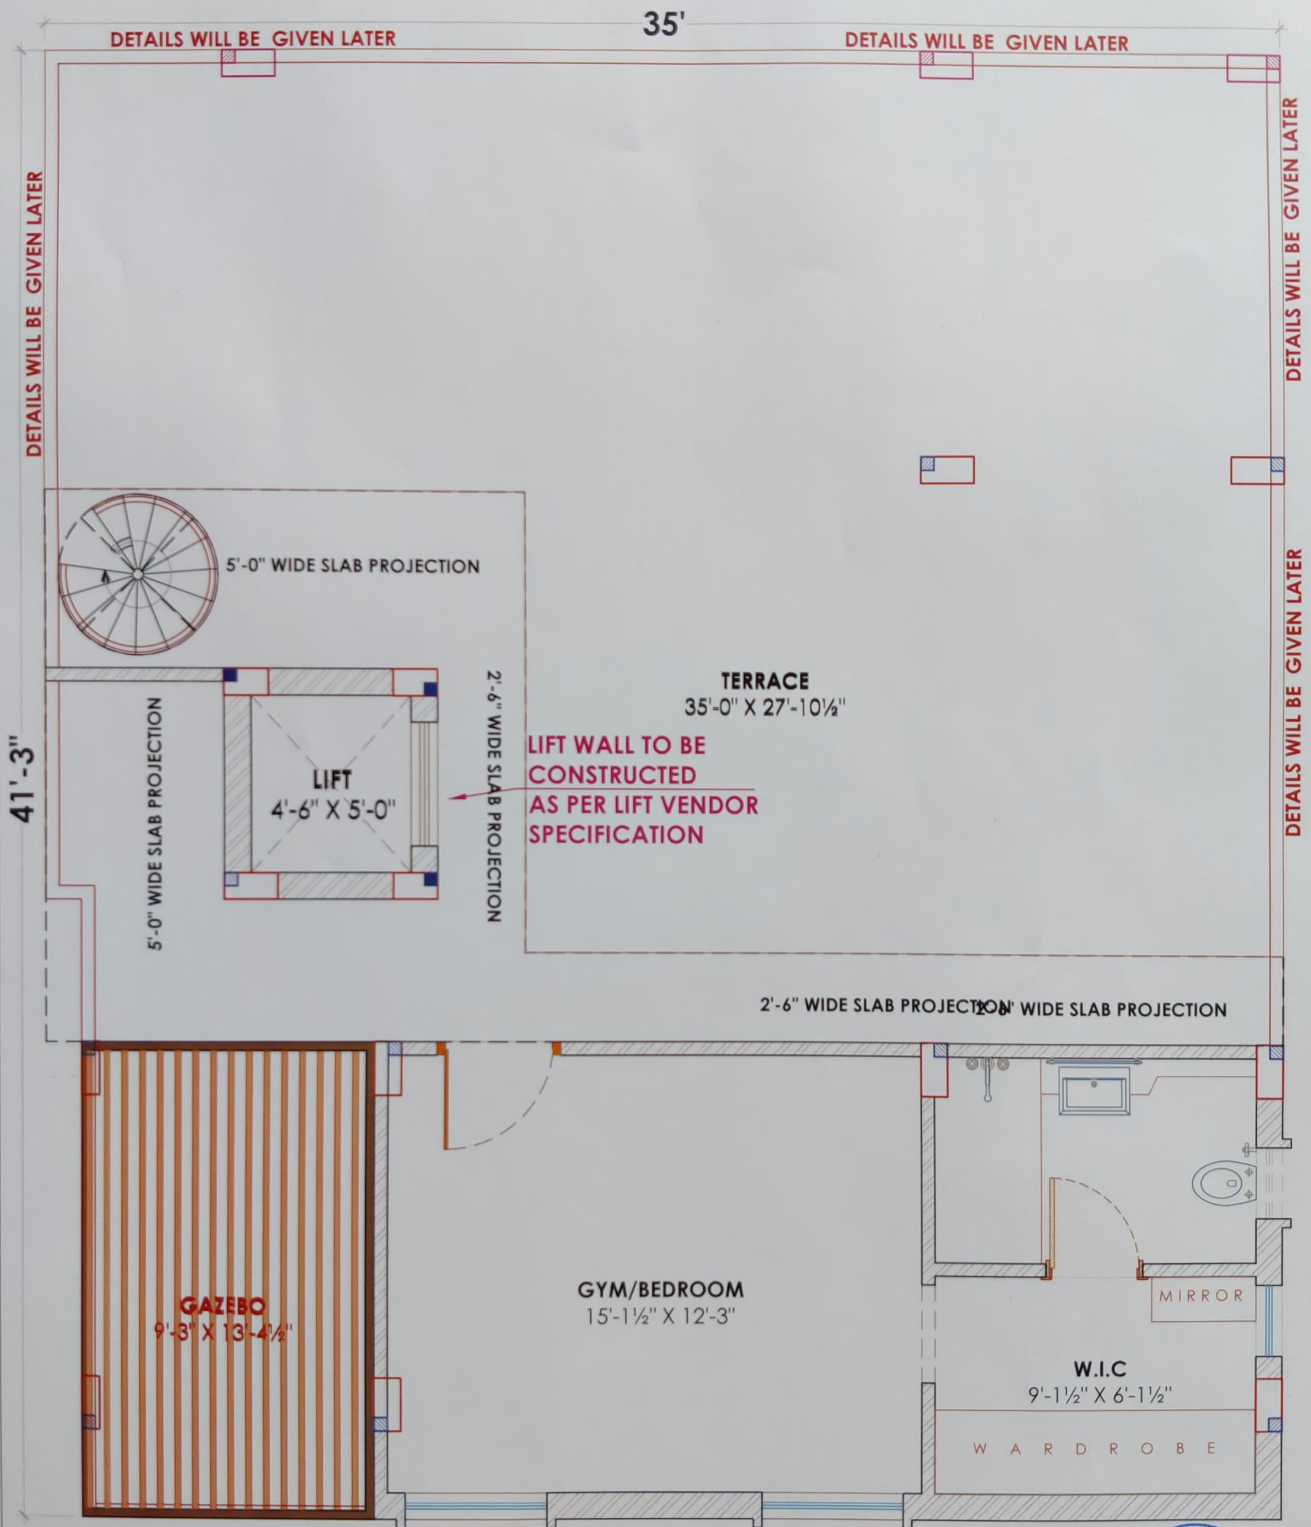


CLIENT:	Mr. MANOJ
PROJECT:	PROPOSED RESIDENCE AT HYDERABAD
TITLE:	PENT FLOOR PLAN BRICKMARKING

PROJECT NO	_____
DWG. NO	_____
DATE	16-09-2022
DRAWN	Vinay
CHECKED	Ar.Navya
APPROVED	Ar.RAMESH.K


General Note

1. ALL DIMENSIONS ARE IN FEET AND INCHES UNLESS SPECIFIED.
2. DON'T SCALE THIS DRAWING. FOLLOW WRITTEN DIMENSIONS ONLY.
3. ANY DISCREPANCY IN THE DRAWING TO BE BROUGHT TO THE NOTICE OF THE CONSULTANT IMMEDIATELY.

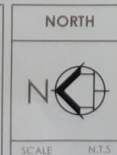

sthapati (the designers)
ARCHITECTURE + INTERIORS

Flat No.102, 8-2-310/8/37,
Plot No.37, Magnolia Residency,
Road No.14, Banjarahills, Hydr-34
Ph: - 040-23540784
e mail - info@sthapati.co.in
web - www.sthapatichitects.com

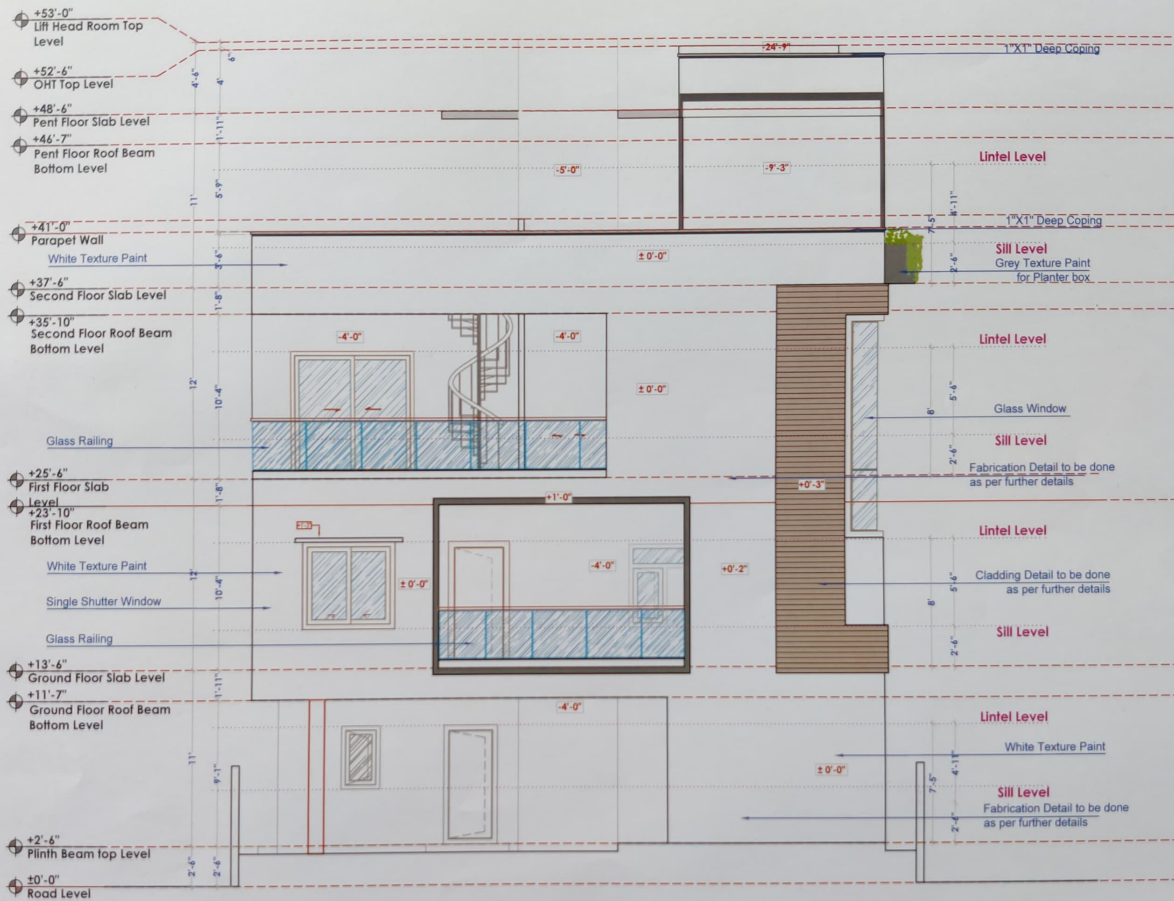

NORTH SIDE ELEVATION

NOTE: FOR INFORMATION PURPOSE ONLY




CLIENT:	Mr. Mano
PROJECT:	PROPOSED RESIDENCE AT HYDERABAD
TITLE:	NORTH SIDE ELEVATION DETAILS (windows and doors revised)

PROJECT NO	
DWG . NO	
DATE	13-09-2022
DRAWN	Vinay N
CHECKED	Ar. Navya
APPROVED	Ar. RAMESH.K

General Note
1. ALL DIMENSIONS ARE IN FEET AND INCHES UNLESS SPECIFIED.
2. DON'T SCALE THIS DRAWING; FOLLOW WRITTEN DIMENSIONS ONLY.
3. ANY DISCREPANCY IN THE DRAWING TO BE BROUGHT TO THE NOTICE OF THE CONSULTANT IMMEDIATELY.

NORTH
SCALE N.T.S

STHAPATI (THE DESIGNERS) ARCHITECTURE * INTERIORS Flat No.102, B-2-310/B/37, Plot No.37, Magnolia Residency, Road No.14, Banjara Hills, Hyderabad-34 PH - 040- 2354 0784 e mail - info@sthapati.co.in web site - www.sthapatiaarchitects.com

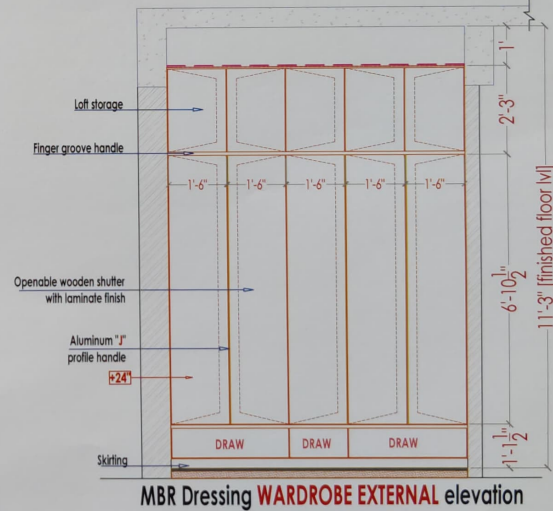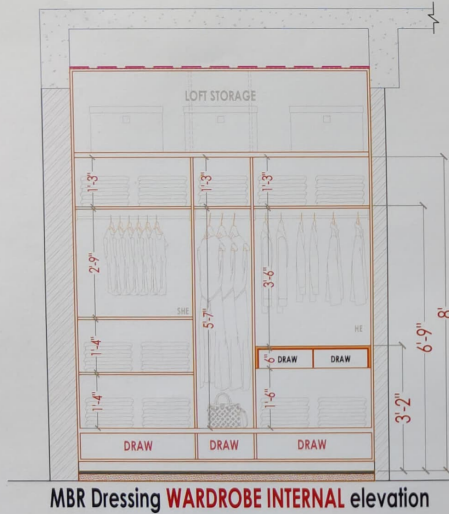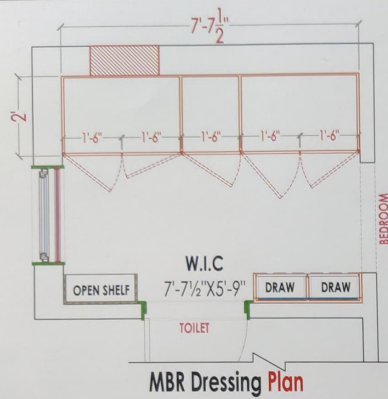

CLIENT	MR.NARAHARI GUPTA
PROJECT	PROPOSED RESIDENCE AT ATMAKUR
TITLE	MASTER BEDROOM, DRESSING WARDROBE DETAILS

PROJECT NO	---
DRG. NO	---
DATE	10-08-2022
DRAWN	VINAY.N
CHECKED	SATHISH.K
DEALT	AR. RAMESH.K

General Note

1. ALL DIMENSIONS ARE IN FEET AND INCHES UNLESS SPECIFIED.
2. DON'T SCALE THIS DRAWING, FOLLOW WRITTEN DIMENSIONS ONLY.
3. ANY DISCREPANCY IN THE DRAWING TO BE BROUGHT TO THE NOTICE OF THE CONSULTANT IMMEDIATELY.

NORTH




SCALE:- N.T.S




sthatpati
architects
architecture + interiors

Flat No.,102, 8-2-310/B/37, Plot No.37,
Magnolia Residency, Road No.14,
Banjarahills,Hyderabad-34
Ph - 040-2354 0784
e mail - info@sthatpati.co.in
web site - www.sthatpatiarchitects.com

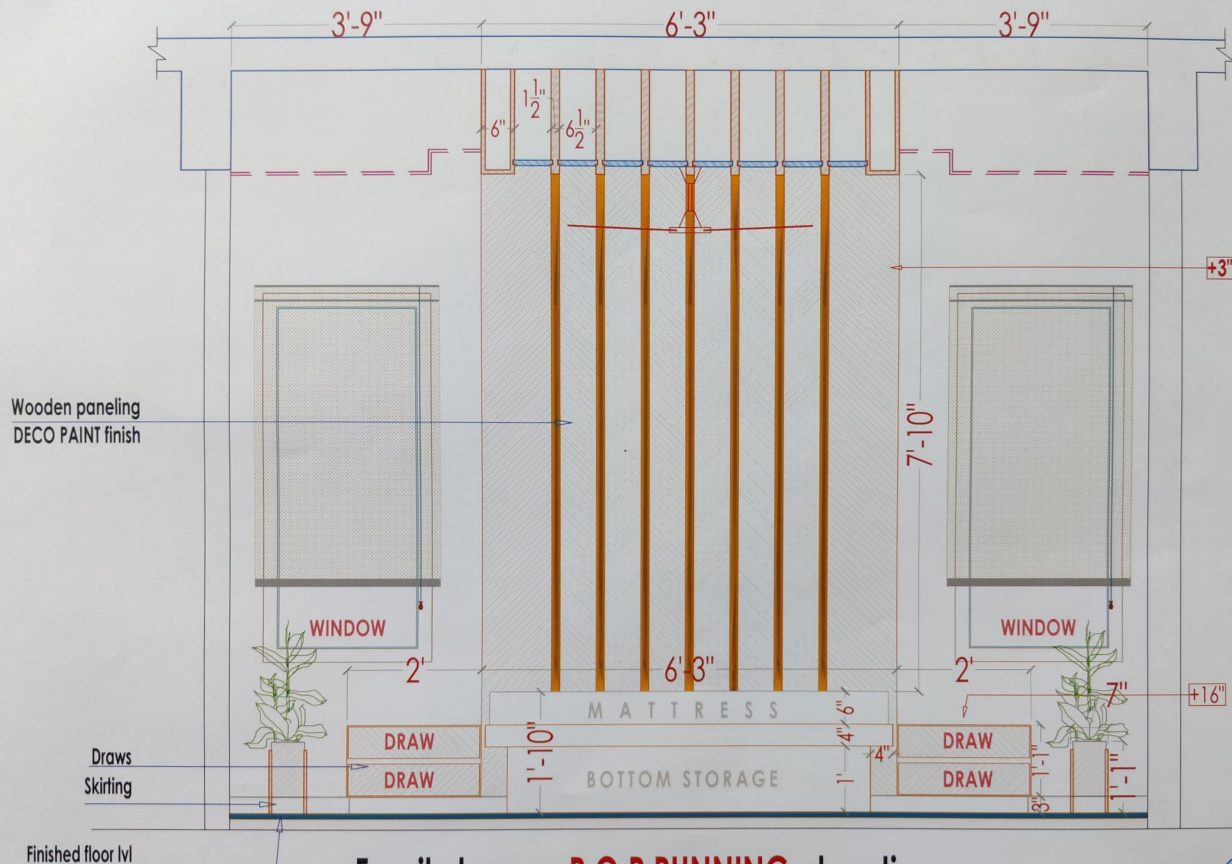

Family lounge P.O.P PUNNING elevation

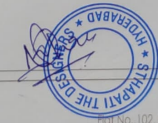

CLIENT	Mr.NARAHARI GUPTA
PROJECT	PROPOSED RESIDENCE AT ATMAKUR
TITLE	MASTER BEDROOM PUNNING MARKING

PROJECT NO	—
DRG . NO	—
DATE	13-08-2022
DRAWN	VINAY. N
CHECKED	MK. MOJIN
DEALT	Ar. RAMESH. K

General Note

1. ALL DIMENSIONS ARE IN FEET AND INCHES UNLESS SPECIFIED.
2. DON'T SCALE THIS DRAWING, FOLLOW WRITTEN DIMENSIONS ONLY.
3. ANY DISCREPANCY IN THE DRAWING TO BE BROUGHT TO THE NOTICE OF THE CONSULTANT IMMEDIATELY.

NORTH




SCALE:- N.T.S



sthatpati
architects
architecture + interiors

Plot No.-102, 8-2-310/B/37, Plot No.37,
Magnolia Residency, Road No.14,
Banjara Hills Hyderabad-34
Ph - 040- 2354 0784
e mail - info@sthatpati.co.in
web site - www.sthatpatiarchitects.com

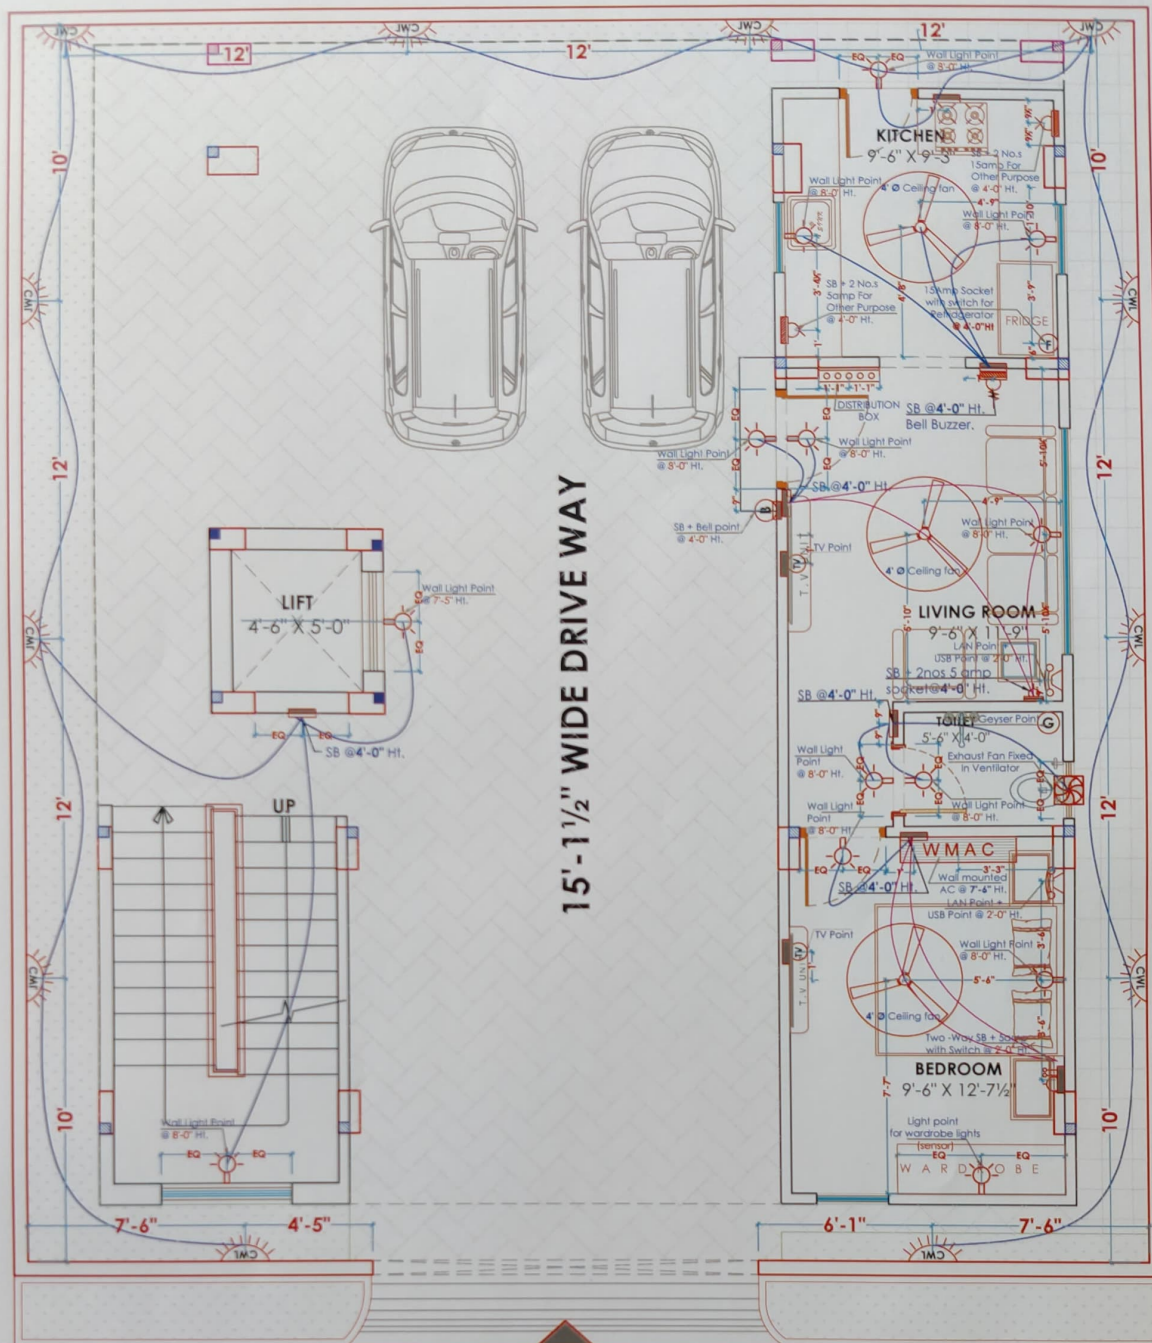

ENTRANCE

25' - 0" WIDE ROAD

GROUND FLOOR WALL ELECTRICAL

NOTE:


All compound wall light points at 2'6" HT.

ELECTRICAL CHECKLIST

- | | |
|--|---|
| ☐ Mentioned heights are to the top of the switch boards | ☐ Switch board at the entrance of bedrooms must only be 2 module with two-way switches |
| ☐ All points are as per drawing | ☐ No switch board is bigger than 8 module board |
| ☐ TV points are concealed | ☐ Try to avoid pipe lines below the flooring |
| ☐ Distribution board position as per drawing | ☐ A/C should have separate MCB in the Distribution Board |
| | ☐ A/C copper pipe & drain pipe work is done after first plastering |

NOTE:

- FAN REGULATOR PLACED AT NEAREST SIDE TABLE POINT.
- PLACE ROUTER IN EACH FLOOR ADJACENT TO PREFERRED SB.
- FAN POINTS ARE AS PER FALSE CEILING.
- ELEVATION LIGHTING AND PARKING LIGHTING TO BE CONSIDERED.
- ALL THE LEVELS ARE FROM FINISHED FLOOR LEVEL.

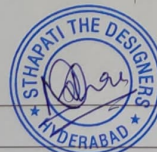

CLIENT:	Mr. MANOJ Ph: email:
PROJECT:	PROPOSED RESIDENCE AT HYDERABAD
TITLE:	GROUND FLOOR WALL ELECTRICAL

PROJECT NO	_____
DWG. NO	_____
DATE	16-09-2022
DRAWN	Vinay
CHECKED	Ar.Navya
APPROVED	Ar.RAMESH.K

General Note

- ALL DIMENSIONS ARE IN FEET AND INCHES UNLESS SPECIFIED.
- DON'T SCALE THIS DRAWING, FOLLOW WRITTEN DIMENSIONS ONLY.
- ANY DISCREPANCY IN THE DRAWING TO BE BROUGHT TO THE NOTICE OF THE CONSULTANT IMMEDIATELY.

NORTH




SCALE N.T.S

sthapati (the designers)



ARCHITECTURE + INTERIORS
Plot No.102, B-2-310/B/37,
Plot No.37, Magnolia Residency,
Road No.14, Banjara Hills, Hyd- 34
PH - 040-2354 0784
e mail - info@sthapatichd.com
web - www.sthapatichd.com

GROUND FLOOR

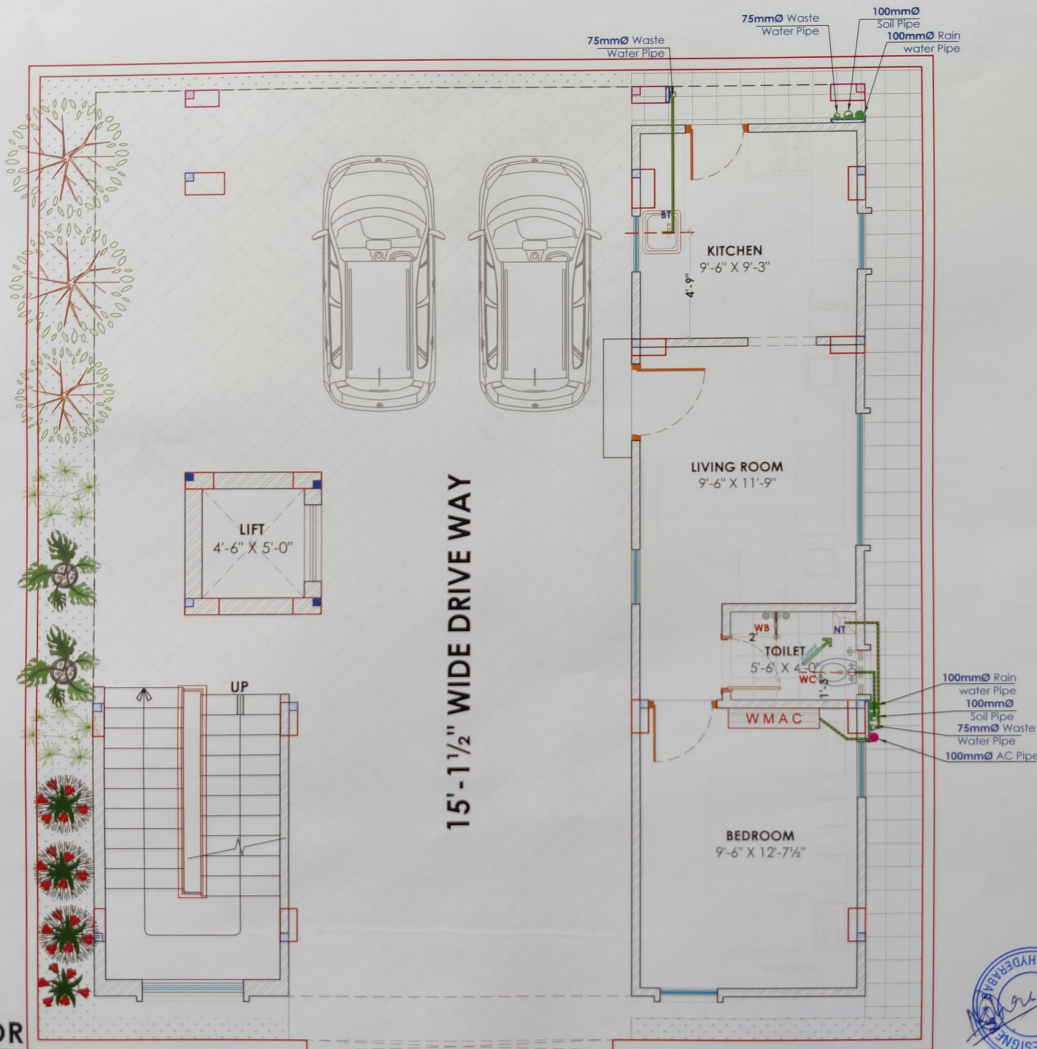

PLUMBING CHECKLIST

- ☐ Location of shower, spout, WC (Water Closet), WB (Wash Basin), NT (Nahani trap), BT (Bottle trap) as per drawing in all toilets. Epoxy details provided.
- ☐ Water proofing completed, slope checked
- ☐ Waste water pipe & soil pipe, rainwater and balcony drain pipe as per drawing
- ☐ Overhead shower must be secured in place with G.I pipes

STANDARD HEIGHTS

- Maintain 3mm spacer between Two tiles in Flooring .
- Maintain Tie drop between Wet area & Dry area .
- Maintain 3mm spacer in horizontal and no vertical spacers in Wall cladding .
- Consider given dimension from finished level .

Legend:

NT - NANHI TRAP	WASH BASIN	: 2'-9" HT. FROM F.F.L
BT - BOTTLE TRAP	WATER CLOSET	: 1'-4" HT. FROM F.F.L
WB - WASH BASIN	DRAINER	: 3'-4" HT. FROM F.F.L
WC - WATER CLOSET	SHOWER HEAD	: 7'-0" HT. FROM F.F.L
S.B - SWITCH BOARD	SPOUT	: 2'-4" HT. FROM F.F.L
	TAP	: 2'-0" HT. FROM F.F.L
	HEALTH FAUCET	: 1'-4" HT. FROM F.F.L

LEGEND FOR PLUMBING PIPES

100mm Ø Soil Pipe	
100mm Ø Rain Water Pipe	
75mm Ø Waste Water Pipe	
50mm Ø Bottle Trap Pipe	
25mm Ø AC Outlet Pipe	

General Note :

- ALL DIMENSIONS ARE IN FEET AND INCHES UNLESS SPECIFIED.
- DONT SCALE THIS DRAWING. FOLLOW WRITTEN DIMENSIONS ONLY.
- ANY DISCREPANCY IN THE DRAWING TO BE BROUGHT TO THE NOTICE OF THE CONSULTANT IMMEDIATELY.

CLIENT: **Mr.MANOJ**

Ph:

Email:

PROJECT: PROPOSED RESIDENCE
AT HYDERABAD

TITLE: **GROUND FLOOR
PLUMBING LAYOUT**

DATE	02-11-2022
DRAWN	Vinay
CHECKED	Ar.Navya
APPROVED	Ar.RAMESH.X


SITE ENG/ ARCH NORTH



sthapati (the designers)
ARCHITECTURE + INTERIORS

Plot No.102, 8-2-315/8/37,
Plot No.37, Moghul Colony Residency,
Road No.14, Sangapalli, Hyd- 50
PH - 040- 2354 0754
e mail - info@sthapati.co.in
web - www.sthapatichitects.com



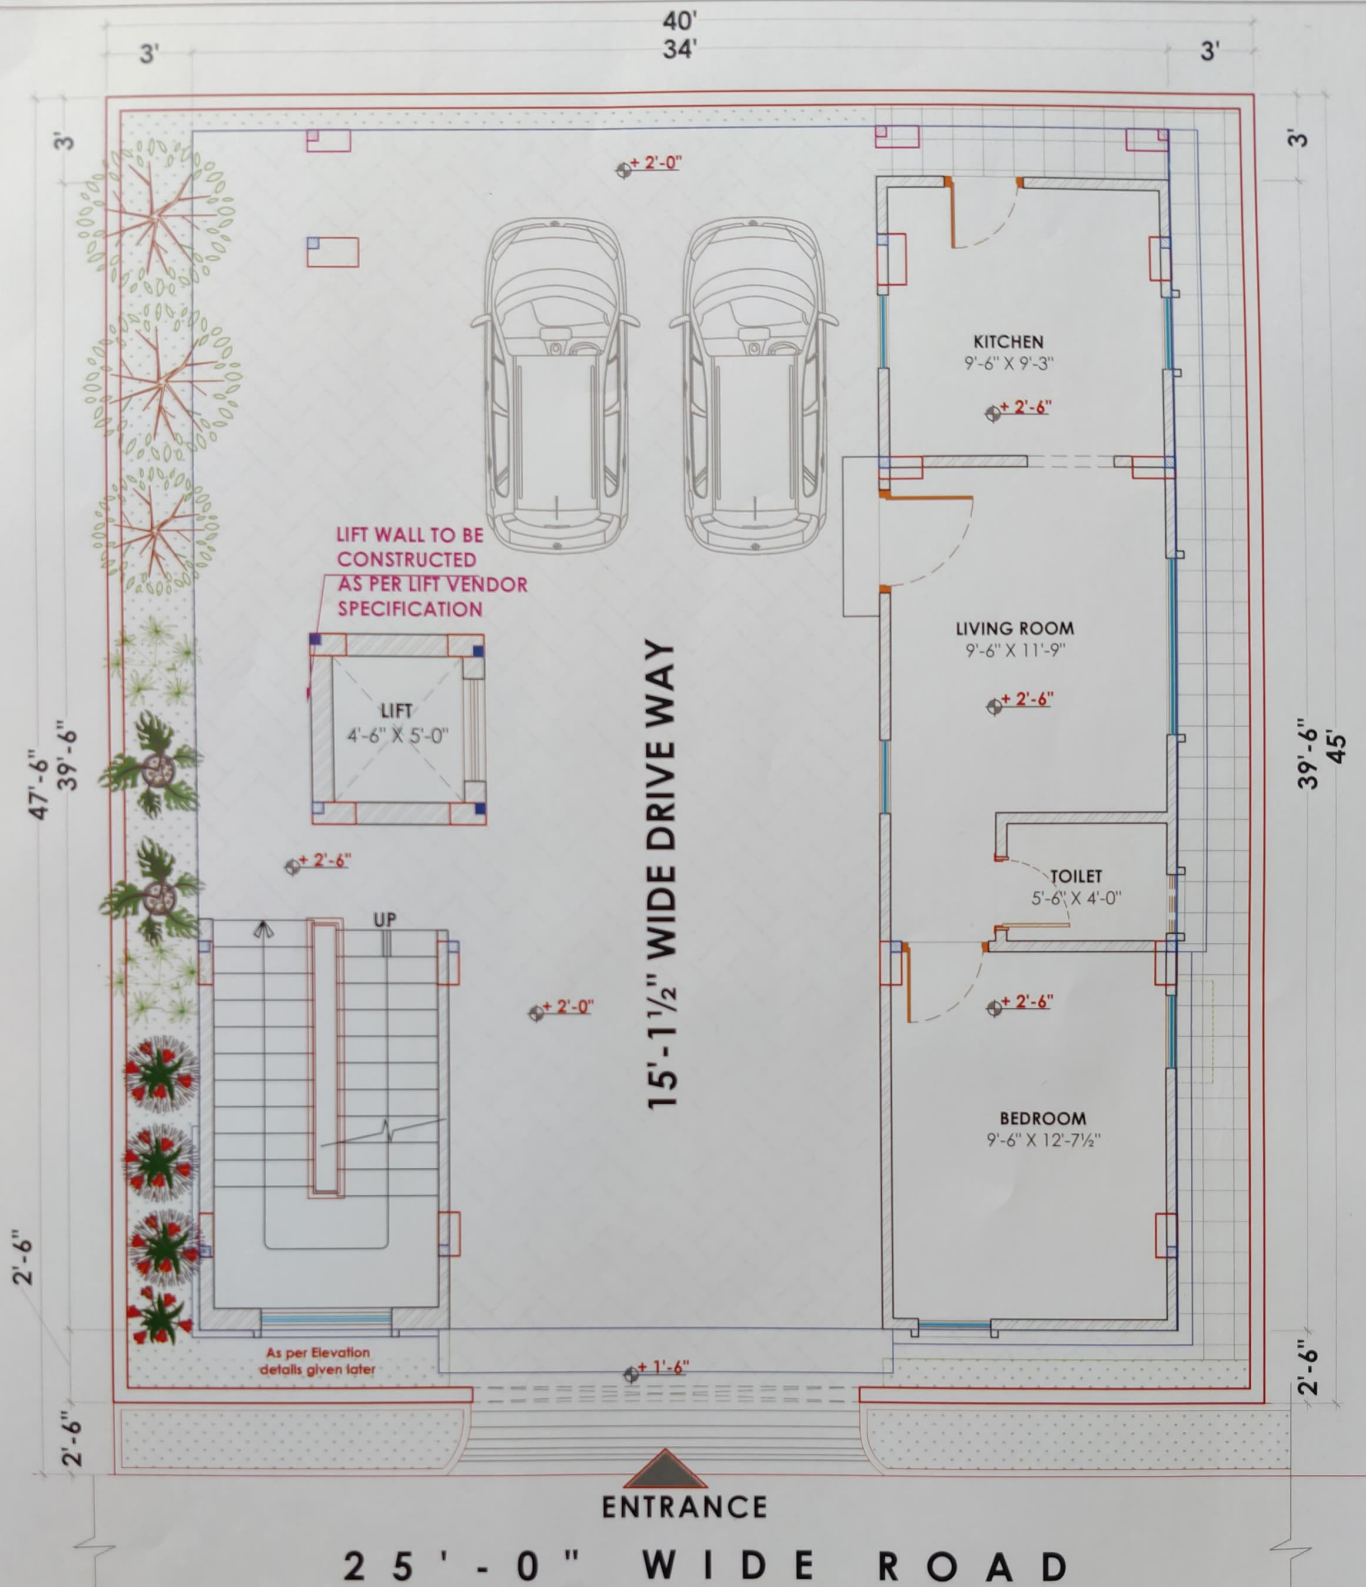

GROUND FLOOR

CHECKLIST

- ☐ DPC course 9"X6" / 4 1/2"X6" bed under Brick wall.
- ☐ Ventilator Provision for all rooms direct or indirect.
- ☐ Chajjas is 15" deeper for setbacks less than 3'-4' and 18" deeper for setbacks more than 4'.
- ☐ Chajjas compulsory at south & west side unless specified.
- ☐ Curing of Brick work for 3 to 6 days compulsory before any chipping work.
- ☐ Ask for Elevation block details before starting brick work.



CLIENT:	Mr. MANOJ Pr: email:
PROJECT:	PROPOSED RESIDENCE AT HYDERABAD
TITLE:	GROUND FLOOR BRICKMARKING DETAILS

DATE	27-07-2022
DRAWN	Vinay
CHECKED	Ar. Navya
APPROVED	Ar. RAMESH.K
SITE ENG/ ARCH	NORTH






Type of bond	
☐ Rat Trap Bond	☐ English Bond
No. of doors	
No. of windows	
No. of ventilators	
No. of exhaust holes	

General Note:

1. ALL DIMENSIONS ARE IN FEET AND INCHES UNLESS SPECIFIED.
2. DON'T SCALE THIS DRAWING. FOLLOW WRITTEN DIMENSIONS ONLY.
3. ANY DISCREPANCY IN THE DRAWING TO BE BROUGHT TO THE NOTICE OF THE CONSULTANT IMMEDIATELY.

sthapati (the designers)
ARCHITECTURE + INTERIORS

Plot No.102, B-2-310/8/37,
Plot No.37, Magnolia Residency,
Road No.14, Banjara Hills, Hyd- 34
PH - 040- 3354 0754
e mail - info@sthapati.co.in
web - www.sthapatichitects.com

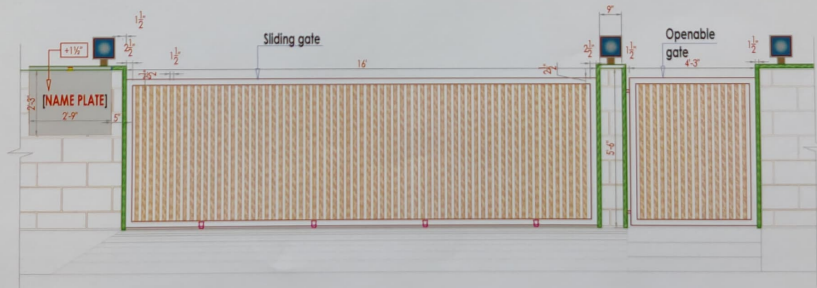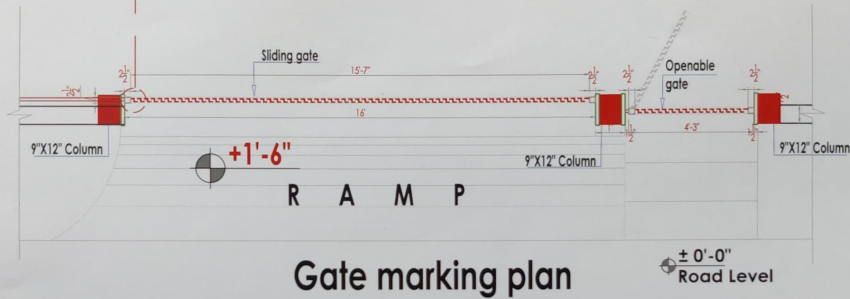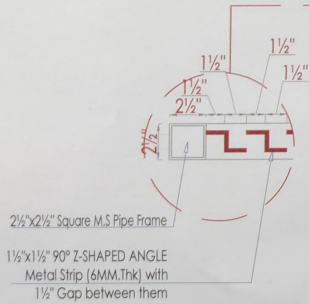

Gate marking elevation



CLIENT:	Mr. Narahari
PROJECT:	PROPOSED RESIDENCE AT ATMAKUR
TITLE:	COMPOUND WALL - GATE DETAILS

PROJECT NO	_____
DWG. NO	_____
DATE	21-06-2022
DRAWN	VINAY. N
CHECKED	SUSMITHA.V
APPROVED	Ar. RAMESH .K


General Note

1. ALL DIMENSIONS ARE IN FEET AND INCHES UNLESS SPECIFIED.
2. DONT SCALE THIS DRAWING. FOLLOW WRITTEN DIMENSIONS ONLY.
3. ANY DISCREPANCY IN THE DRAWING TO BE BROUGHT TO THE NOTICE OF THE CONSULTANT IMMEDIATELY.

NORTH
SCALE N.T.S



STHAPATI (THE DESIGNERS)
ARCHITECTURE + INTERIORS
Plot No.102, B-2-310/B/37, Plot No.37,
Magnolia Residency, Road No.14,
Bangarohills, Hyderabad-34
PH - 040-2354 0784
e mail - info@sthapatii.co.in
web site - www.sthapatiiarchitects.com

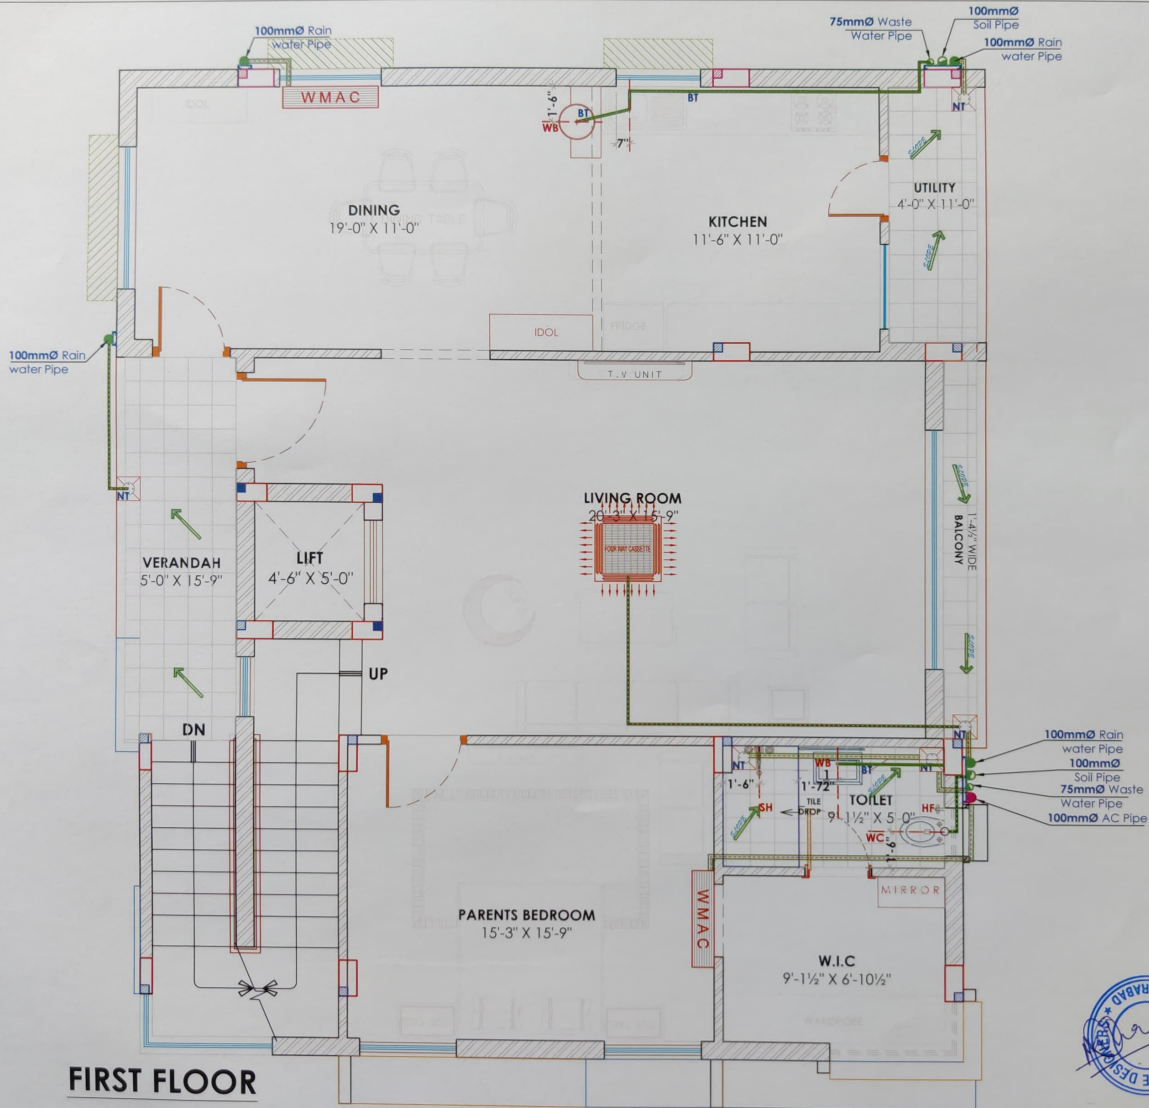

FIRST FLOOR

PLUMBING CHECKLIST

- ☐ Location of shower, spout, WC (Water Closet), WB (Wash Basin), NT (Nahani trap), BT (Bottle trap) as per drawing in all toilets. Epoxy details provided.
- ☐ Water proofing completed, slope checked
- ☐ Waste water pipe & soil pipe, rainwater and balcony drain pipe as per drawing
- ☐ Overhead shower must be secured in place with G.I pipes

STANDARD HEIGHTS

1. Maintain 3mm spacer between two tiles in Flooring.
2. Maintain Tile drop between Wet area & Dry area
3. Maintain 3mm spacer in horizontal and no vertical spacers in Wall cladding.
4. Consider given dimension from finished level.

Legend:

NT - NANNI TRAP	Standard Heights:
W.B - WASH BASIN	WASH BASIN : 2'-7" HT. FROM F.F.L
WC - WATER CLOSET	WATER CLOSET : 1'-4" HT. FROM F.F.L
S.B - SWITCH BOARD	DIVERTER : 3'-4" HT. FROM F.F.L
	WC-WATER CLOSET : 7'-0" HT. FROM F.F.L
	SPOUT : 2'-4" HT. FROM F.F.L
	TAP : 2'-0" HT. FROM F.F.L
	HEALTH FAUCET : 1'-4" HT. FROM F.F.L

LEGEND FOR PLUMBING PIPES

	100mm Ø Soil Pipe
	100mm Ø Rain Water Pipe
	75mm Ø Waste Water Pipe
	50mm Ø Bottle Trap Pipe
	25mm Ø AC Outlet Pipe

General Note :

1. ALL DIMENSIONS ARE IN FEET AND INCHES UNLESS SPECIFIED.
2. DON'T SCALE THIS DRAWING, FOLLOW WRITTEN DIMENSIONS ONLY.
3. ANY DISCREPANCY IN THE DRAWING TO BE BROUGHT TO THE NOTICE OF THE CONSULTANT IMMEDIATELY.

CLIENT: **Mr.MANOJ**

Ph:

Email:

PROJECT: PROPOSED RESIDENCE
AT HYDERABAD

TITLE: **FIRST FLOOR
PLUMBING LAYOUT**


DATE	02-11-2022
DRAWN	Vinay
CHECKED	Ar.Navya
APPROVED	Ar.RAMESH.K

SITE ENG/ ARCH	NORTH

sthapati (the designers)
ARCHITECTURE + INTERIORS

Plot No.102, 8-2-310/8/37,
Plot No.37, Magnolia Residency,
Road No.14, Banjara Hills, Hyd- 34
PH - 040-2354 0784
e mail - info@sthapati.co.in
web - www.sthapatiarchitects.com



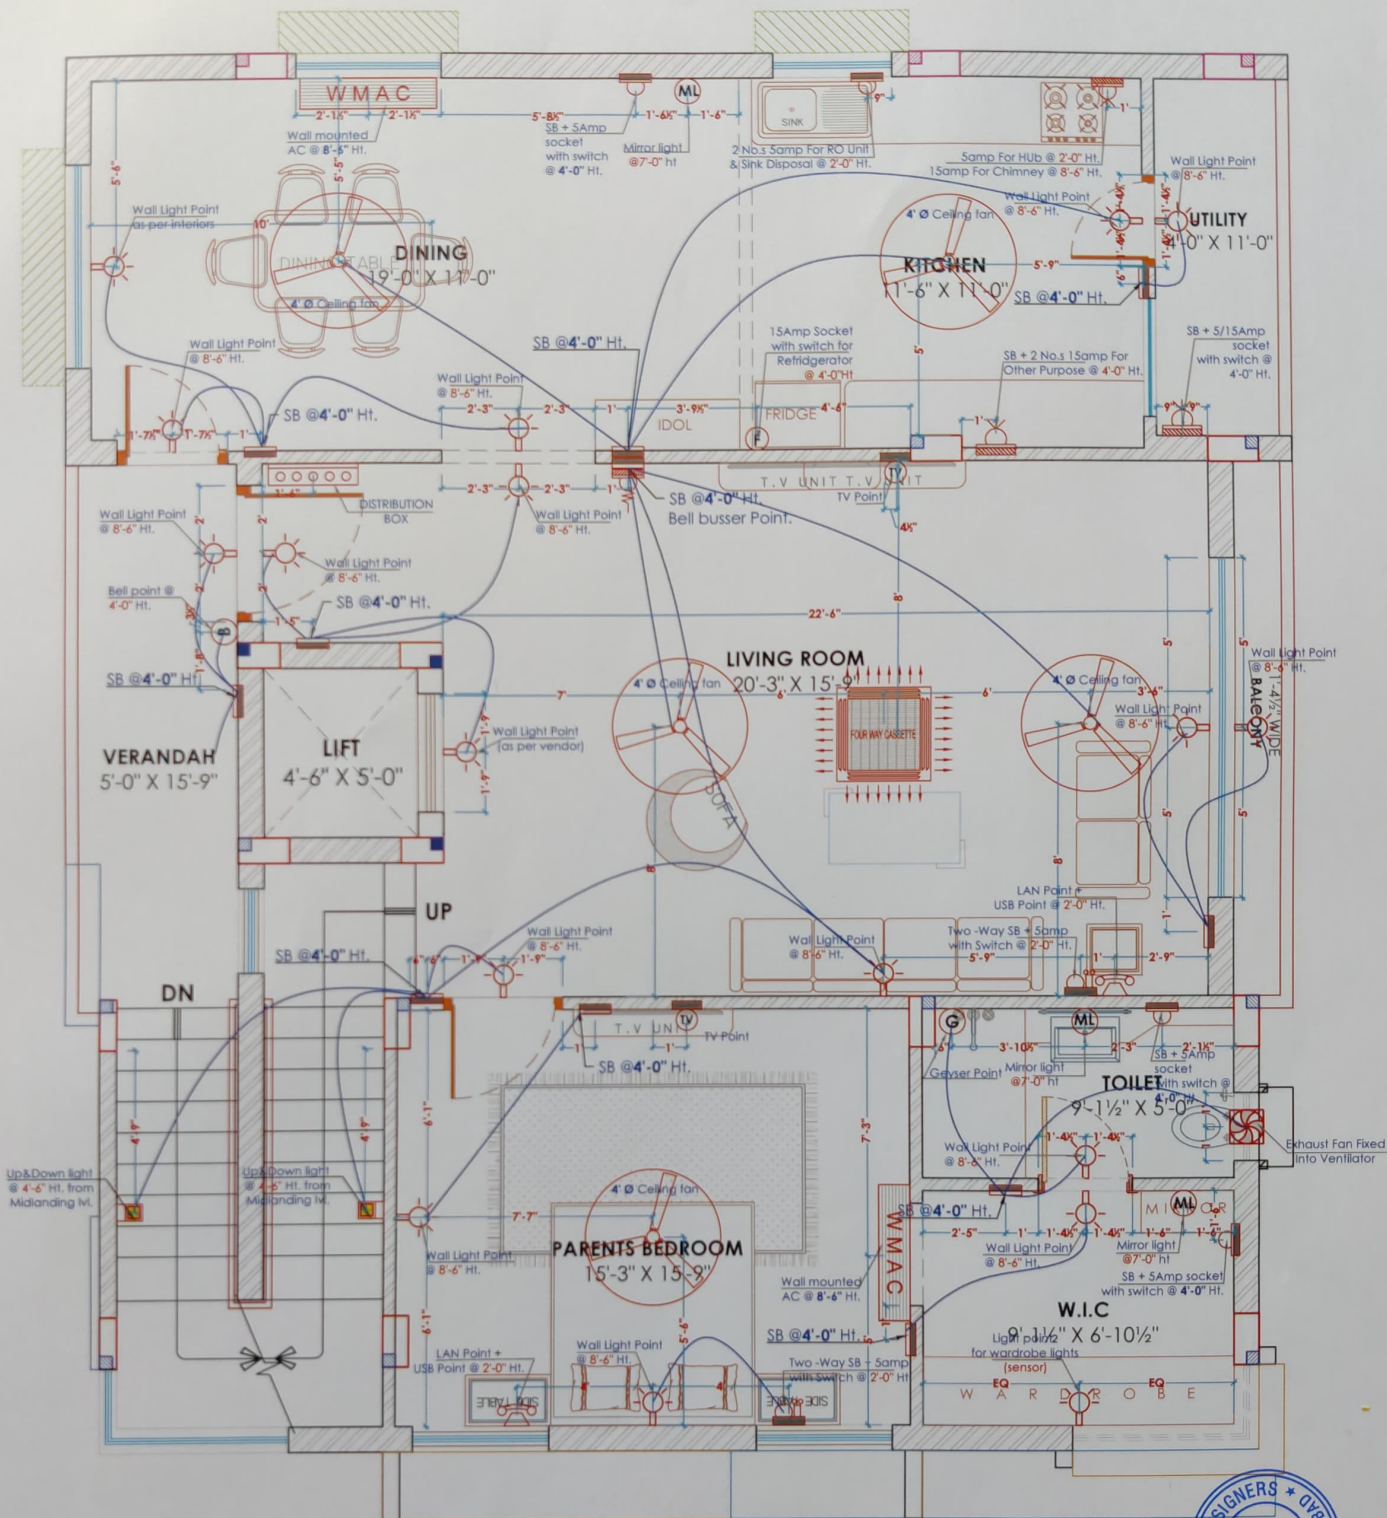

FIRST FLOOR



ELECTRICAL CHECKLIST

- ☐ Mentioned heights are to the top of the switch boards
- ☐ All points are as per drawing
- ☐ TV points are concealed
- ☐ Distribution board position as per drawing
- ☐ Switch board at the entrance of bedrooms must only be 2 module with two-way switches
- ☐ No switch board is bigger than 8 module board
- ☐ Try to avoid pipe lines below the flooring
- ☐ A/C should have separate MCB in the Distribution Board
- ☐ A/C copper pipe & drain pipe work is done after first plastering

NOTE:

- FAN REGULATOR PLACED AT NEAREST SIDE TABLE POINT.
- PLACE ROUTER IN EACH FLOOR ADJACENT TO PREFERRED SB.
- FAN POINTS ARE AS PER FALSE CEILING.
- ELEVATION LIGHTING AND PARKING LIGHTING TO BE CONSIDERED
- ALL THE LEVELS ARE FROM FINISHED FLOOR LEVEL.


CLIENT:	Mr. MANOJ Ph: email:
PROJECT:	PROPOSED RESIDENCE AT HYDERABAD
TITLE:	FIRST FLOOR WALL ELECTRICAL

PROJECT NO	
DWG. NO	
DATE	16-09-2022
DRAWN	Vinay
CHECKED	Ar.Navya
APPROVED	Ar.RAMESH.K

General Note
 1. ALL DIMENSIONS ARE IN FEET AND INCHES UNLESS SPECIFIED.
 2. DON'T SCALE THIS DRAWING. FOLLOW WRITTEN DIMENSIONS ONLY.
 3. ANY DISCREPANCY IN THE DRAWING TO BE BROUGHT TO THE NOTICE OF THE CONSULTANT IMMEDIATELY.

NORTH
SCALE: N.T.S.

sthapati (the designers)
 ARCHITECTURE + INTERIORS
 Flat No. 102, 8-2-310/B/37,
 Plot No. 37, Magnolia Residency,
 Road No. 14, Banjarahills, Hyderabad-34
 Ph: +91-940-2334-0784
 e mail: info@sthapatichennai.com
 web: www.sthapatichennai.com

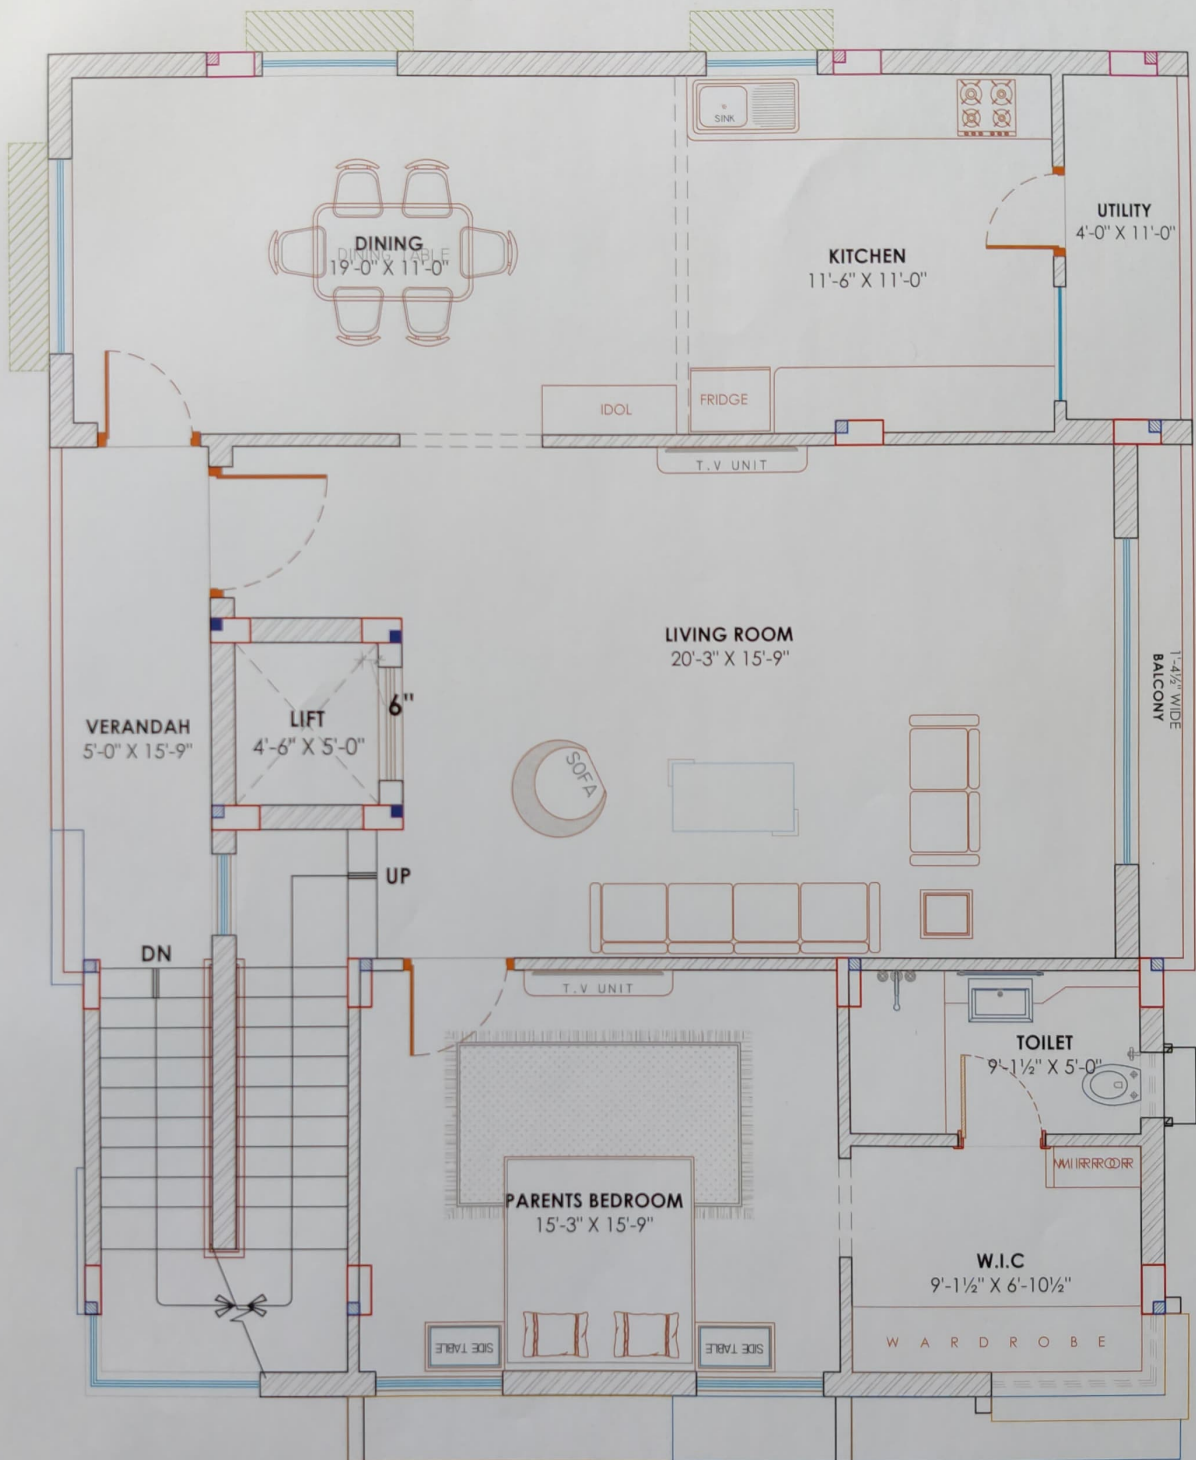

FIRST FLOOR

CHECKLIST

- ☐ DPC course 9"X6" / 4 1/2"X6" bed under Brick wall.
- ☐ Ventilator Provision for all rooms direct or indirect.
- ☐ Chajjas is 15" deeper for setbacks less than 3'-4" and 18" deeper for setbacks more than 4'.
- ☐ Chajjas compulsory at south & west side unless specified.
- ☐ Curing of Brick work for 3 to 6 days compulsory before any chipping work.
- ☐ Ask for Elevation block details before starting brick work.



CLIENT:	Mr. MANOJ Ph: email:
PROJECT:	PROPOSED RESIDENCE AT HYDERABAD
TITLE:	FIRST FLOOR (Revised) BRICKMARKING DETAILS


DATE	12-09-2022
DRAWN	Vinay
CHECKED	Ar. Navya
APPROVED	Ar. RAMESH.K
SITE ENG/ ARCH	NORTH

Type of bond	
☐ Rat Trap Bond	☐ English Bond
No. of doors	
No. of windows	
No. of ventilators	
No. of exhaust holes	

General Note
1. ALL DIMENSIONS ARE IN FEET AND INCHES UNLESS SPECIFIED.
2. DONT SCALE THIS DRAWING. FOLLOW WRITTEN DIMENSIONS ONLY.
3. ANY DISCREPANCY IN THE DRAWING TO BE BROUGHT TO THE NOTICE OF THE CONSULTANT IMMEDIATELY.

sthapati (the designers)
ARCHITECTURE + INTERIORS

Plot No.102, B-2-310/B/37,
Plot No.37, Magnolia Residency,
Road No.14, Banjara Hills, Hyd-34
PH - 040-2354 0784
e mail - info@sthapati.co.in
web - www.sthapatichitects.com

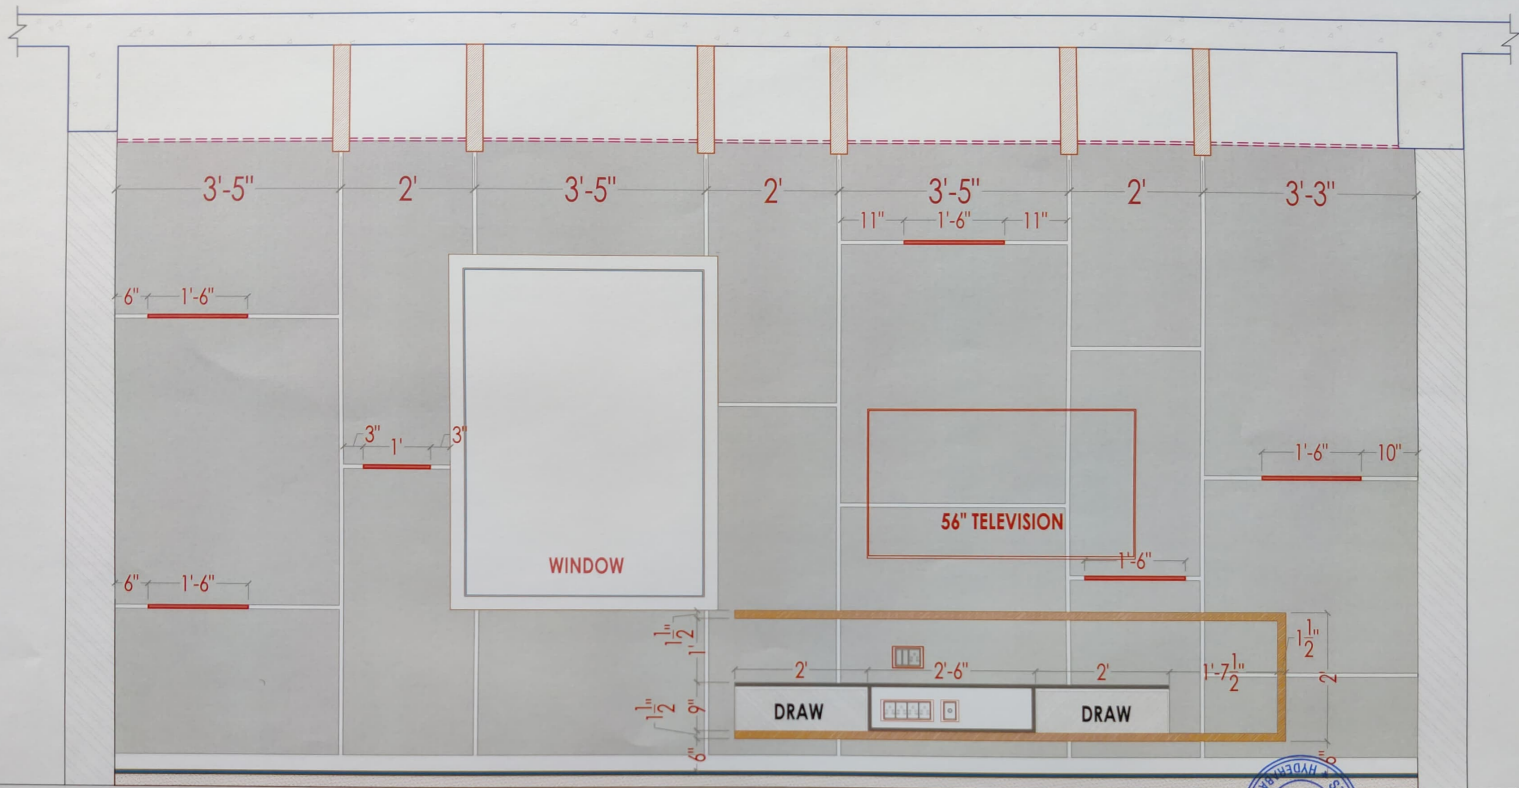

Family lounge **T.V UNIT** elevation



CLIENT	Mr.NARAHARI GUPTA
PROJECT	PROPOSED RESIDENCE AT ATMAKUR
TITLE	FAMILY LOUNGE T.V UNIT DETAILS

PROJECT NO.	---
DRG. NO.	---
DATE	11-08-2022
DRAWN	VINAY. N
CHECKED	MR. MOIN
DEALT	Mr. RAAMESH K.


- General Note
1. ALL DIMENSIONS ARE IN FEET AND INCHES UNLESS SPECIFIED.
 2. DONT SCALE THIS DRAWING, FOLLOW WRITTEN DIMENSIONS ONLY.
 3. ANY DISCREPANCY IN THE DRAWING TO BE BROUGHT TO THE NOTICE OF THE CONSULTANT IMMEDIATELY.

NORTH


SCALE:- N.T.S

sthatpati
architects
architecture + interiors


Flat No. 102, 8-2-310/8/37, Plot No.37,
Magnolia Residency, Road No.14,
Banjarahills, Hyderabad-34
Ph - 040- 2354 0784
e mail - info@sthatpati.co.in
web site - www.sthatpatiarchitects.com

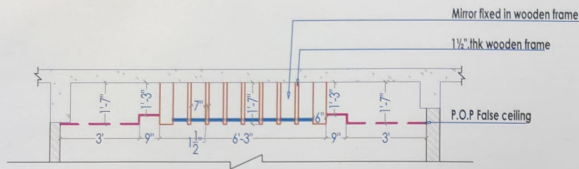


Master bedroom False ceiling section [A]

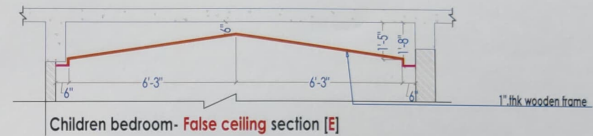


Children bedroom False ceiling section [E]

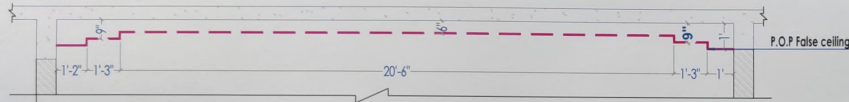


Living hall False ceiling section [B]

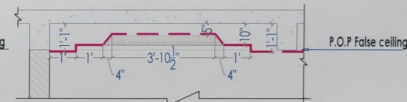


Study area False ceiling section [F]

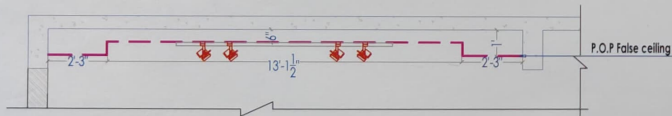


Kitchen False ceiling section [C]

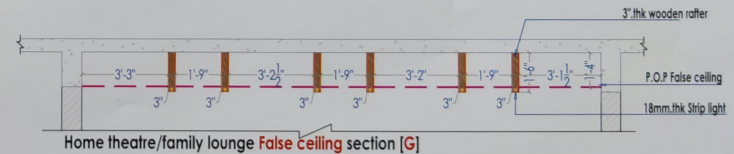

Home theatre/family lounge False ceiling section [G]

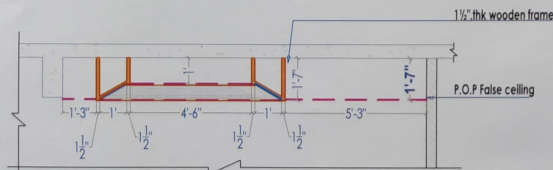

Dining hall False ceiling section [D]

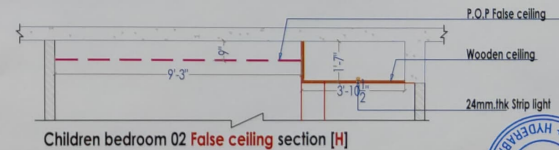

Children bedroom 02 False ceiling section [H]




CLIENT	Mr.NARAHARI GUPTA
PROJECT	PROPOSED RESIDENCE AT ATMAKUR
TITLE	FALSE CEILING SECTIONS

PROJECT NO	---
DRG. NO	---
DATE	16-07-2022
DRAWN	VINAY
CHECKED	SATHISH K
DEALT	Ar RAMESH K


General Note

1. ALL DIMENSIONS ARE IN FEET AND INCHES UNLESS SPECIFIED.
2. DONT SCALE THIS DRAWING, FOLLOW WRITTEN DIMENSIONS ONLY.
3. ANY DISCREPANCY IN THE DRAWING TO BE BROUGHT TO THE NOTICE OF THE CONSULTANT IMMEDIATELY.

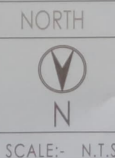

sthatpati
architects
architecture + interiors

Flat No.102, 8-2-310/B/37, Plot No.37,
Magnolia Residency, Road No.14,
Banjarahills Hyderabad-34
Ph - 040- 2354 0784
e mail - info@sthatpati.co.in
web site - www.stthatpatiarchitects.com

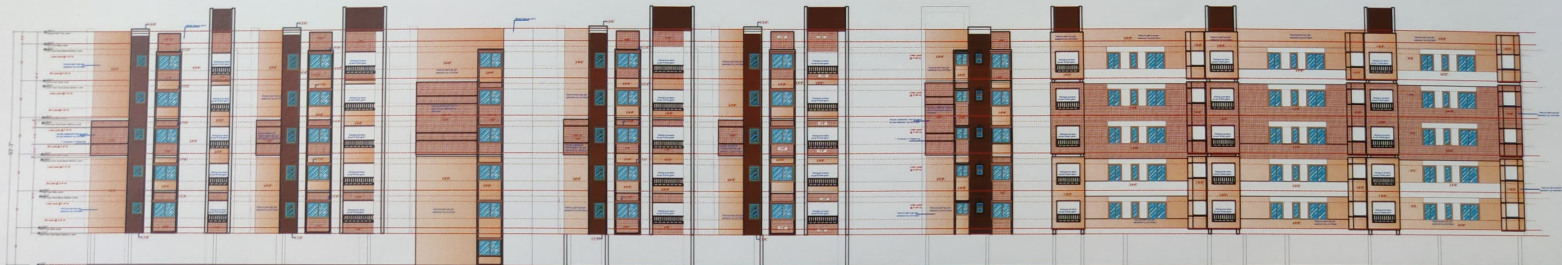

EAST ELEVATION



WEST ELEVATION



CLIENT: AKSHARA TOWNSHIP

PROJECT: PROPOSED RESIDENCE AT JAWAHAR
NAGAR (WARANGAL)

TITLE: ELEAVTIONS

PROJECT NO

DWG . NO

DATE

02 -10-2022

DRAWN

Vinay

CHECKED

Ar. Navya

APPROVED

Ar. Ramesh. K

General Note

1. ALL DIMENSIONS ARE IN FEET AND INCHES . UNLESS SPECIFIED.
2. DONT SCALE THIS DRAWING. FOLLOW WRITTEN DIMENSIONS ONLY.
3. ANY DISCREPANCY IN THE DRAWING TO BE BROUGHT TO THE NOTICE OF THE CONSULTANT IMMEDIATELY.

NORTH



SCALE N.T.S




STHAPATI (THE DESIGNERS)
ARCHITECTURE + INTERIORS
Flat No.102, B-2-310/B/37, Plot No.37,
Magnolia Residency, Road No.14,
Banjara Hills, Hyderabad-34
PH - 040-2354 0784
e mail - info@sthapati.co.in
web site - www.sthapatiarchitech.com



VIEW-1



VIEW-2

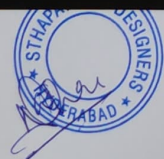

CLIENT: **AKSHARA TOWNSHIP - JAWAHAR NAGAR**

PROJECT: **PROPOSED TOWNSHIP AT WARANGAL**

TITLE: **ELEVATION MODEL**

PROJECT NO	_____
DWG. NO	_____
DATE	22-10-2022
DRAWN	Vinay
CHECKED	Ar. Poojitha
APPROVED	Ar. RAMESH.K

General Note

1. ALL DIMENSIONS ARE IN FEET AND INCHES UNLESS SPECIFIED.
2. DON'T SCALE THIS DRAWING, FOLLOW WRITTEN DIMENSIONS ONLY.
3. ANY DISCREPANCY IN THE DRAWING TO BE BROUGHT TO THE NOTICE OF THE CONSULTANT IMMEDIATELY.




SCALE: N.T.S

sthapati (the designers)
ARCHITECTURE + INTERIORS



Flat No.102, 8-2-310B/37,
Plot No.37, Madhulata Residency,
Road No.14, Banjara Hills, Hyd- 54
PH - 040-2354 0784
e mail - sthapatidesigns@gmail.com
web - www.sthapatidesigns.com

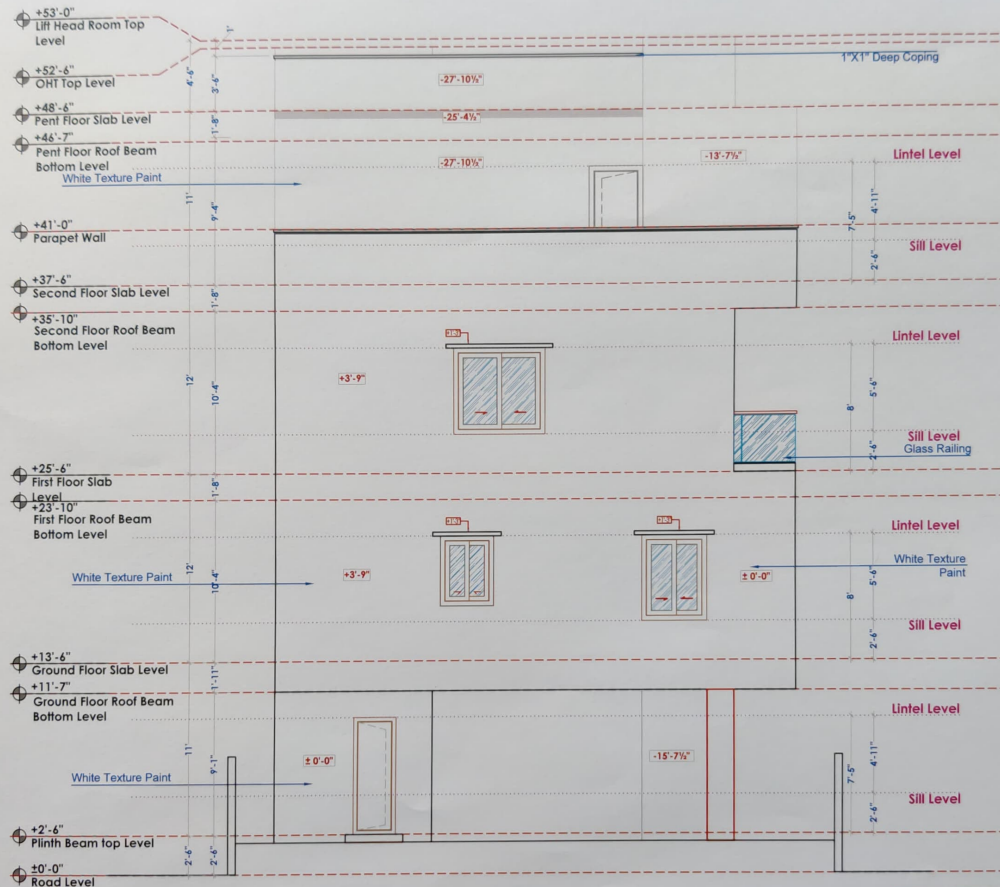

EAST SIDE ELEVATION

NOTE: FOR INFORMATION PURPOSE ONLY



CLIENT:	Mr. Manoj
PROJECT:	PROPOSED RESIDENCE AT HYDERABAD
TITLE:	EAST SIDE ELEVATION DETAILS (windows and doors revised)


PROJECT NO	-----
DWG . NO	-----
DATE	13-09-2022
DRAWN	Vinay.N
CHECKED	Ar. Navya
APPROVED	Ar.RAMESH.K

General Note
1. ALL DIMENSIONS ARE IN FEET AND INCHES UNLESS SPECIFIED.
2. DON'T SCALE THIS DRAWING. FOLLOW WRITTEN DIMENSIONS ONLY.
3. ANY DISCREPANCY IN THE DRAWING TO BE BROUGHT TO THE NOTICE OF THE CONSULTANT IMMEDIATELY.

NORTH
SCALE N.T.S

STHAPATI (THE DESIGNERS) ARCHITECTURE + INTERIORS Flat No.102, 8-2-310/B/37, Plot No.37, Magnolia Residency, Road No.14, Banjara Hills, Hyderabad-34 PH - 040- 2354 0784 e mail - info@sthapati.co.in web site - www.sthapatiarchitects.com


Lintel Level : 8'-0"

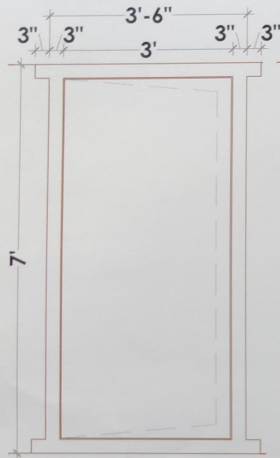

Finished Floor
Level : 0'-0"


MD - (1 No.s)

ELEVATION: 3'-6" X 7'-0"
TEAK WOOD FRAME + SHUTTER
FRAME SECTION: 3"X8" (T)
1+0+0+0=1

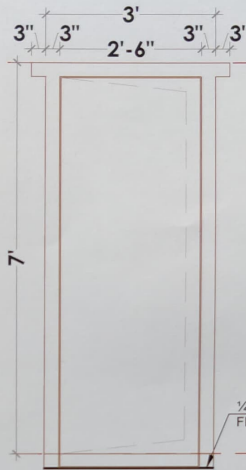

D1 - (3 No.s) (Bedrooms)

ELEVATION: 3'-0" X 7'-0"
TEAK WOOD FRAME + FLUSH SHUTTER
FRAME SECTION: 3"X8"
1+1+1+0=3

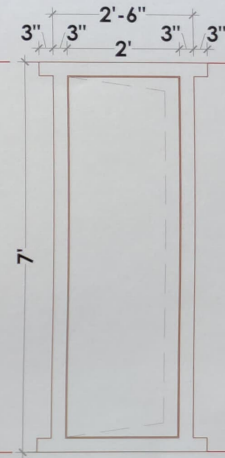

D2 - (4 NO.S) (Bathroom & Utility)

ELEVATION: 2'-6" X 7'-0"
TEAK WOOD FRAME + SHUTTER
FRAME SECTION: 3"X5" (T)
1+1+1+1=4

Note:

All Levels are from Finished
Floor Levels

(T)- THRESHOLD

ALL EXTERNAL DOOR SHUTTERS 2" thk.
REMAINING DOOR SHUTTERS 1½" thk.

**NOTE : ALL WINDOW FRAME AND SHUTTER
SECTIONS ARE AS PER MENTIONED
DIMENSIONS**

FLAT 1 - Total No of Doors =8



CLIENT:	AKSHARA TOWNSHIP
PROJECT:	PROPOSED RESIDENCE AT JAWAHAR NAGAR WARANGAL
TITLE:	DOOR SCHEDULE

PROJECT . NO	-----
DWG . NO	-----
DATE	08-04-2022
DRAWN	Vinay . N
CHECKED	Ar. Navya
APPROVED	Ar. Ramesh . K

1. ALL DIMENSIONS ARE IN FEET AND INCHES . UNLESS SPECIFIED.
2. DONT SCALE THIS DRAWING, FOLLOW WRITTEN DIMENSIONS ONLY.
3. ANY DISCREPANCY IN THE DRAWING TO BE BROUGHT TO THE NOTICE OF THE CONSULTANT . IMMEDIATELY.


SCALE	NTS
-------	-----



STHAPATI (THE DESIGNERS)
ARCHITECTURE • INTERIORS
Flat No.102, B-2-310/B/37, Plot No.37,
Banjara Hills Residency, Road No.14,
Banjara Hills Hyderabad-34
PH - 040- 2354 0784
e mail - info@sthapati.co.in
web site - www.sthapatiarchitects.com


Lintel Level : 8'-0"

Finished Floor
Level : 0'-0"

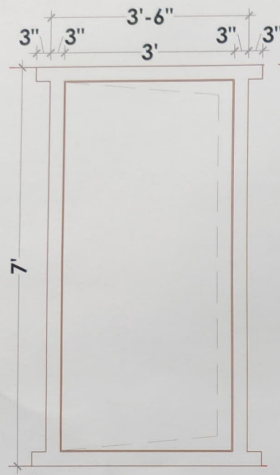

MD - (1 No.s)

ELEVATION: 3'-6" X 7'-0"
TEAK WOOD FRAME + SHUTTER
FRAME SECTION: 3"X8" (T)
1+0+0+0=1

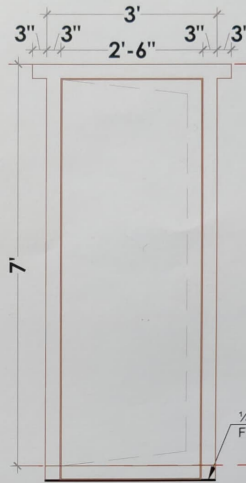

D1 - (3 No.s) (Bedrooms)

ELEVATION: 3'-0" X 7'-0"
TEAK WOOD FRAME + FLUSH SHUTTER
FRAME SECTION: 3"X6"
1+1+1+0=3



D2 - (1 NO.S) (Bathroom & Utility)

ELEVATION: 2'-6" X 7'-0"
TEAK WOOD FRAME + SHUTTER
FRAME SECTION: 3"X5" (T)
1+1+0+1=4

Note:

**All Levels are from Finished
Floor Levels**

(T)- THRESHOLD

ALL EXTERNAL DOOR SHUTTERS 2" thk.
REMAINING DOOR SHUTTERS 1 1/2" thk.

**NOTE : ALL WINDOW FRAME AND SHUTTER
SECTIONS ARE AS PER MENTIONED
DIMENSIONS**

FLAT 2 - Total No of Doors =8
Same for **FLAT 3 ,FLAT 4.**



CLIENT:	AKSHARA TOWNSHIP
PROJECT:	PROPOSED RESIDENCE AT JAWAHAR NAGAR WARANGAL
TITLE:	DOOR SCHEDULE


PROJECT . NO	-----
DWG . NO	-----
DATE	08-04-2022
DRAWN	Vinay. N
CHECKED	Ar. Navya
APPROVED	Ar. Ramesh. K

1. ALL DIMENSIONS ARE IN FEET AND INCHES UNLESS SPECIFIED.
2. DONT SCALE THIS DRAWING, FOLLOW WRITTEN DIMENSIONS ONLY.
3. ANY DISCREPANCY IN THE DRAWING TO BE BROUGHT TO THE NOTICE OF THE CONSULTANT IMMEDIATELY.


SCALE	N.T.S
-------	-------



STHAPATI (THE DESIGNERS)
ARCHITECTURE + INTERIORS
Flat No.102, 8-2-310/8/37, Plot No.37,
Magnolia Residency, Road No.14,
Banjarahills, Hyderabad-34
PH - 040- 2354 0784
e mail - info@sthapatii.co.in
web site - www.sthapatiiarchitects.com

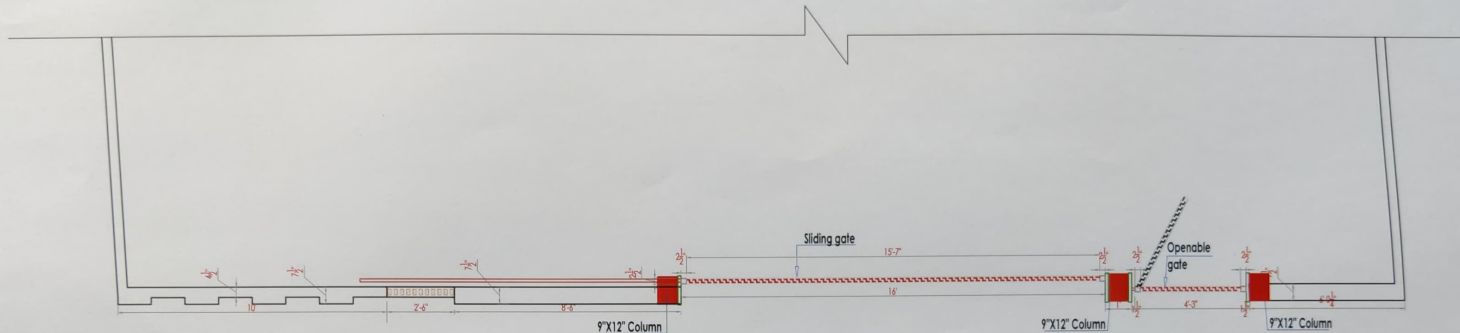

compound wall plan

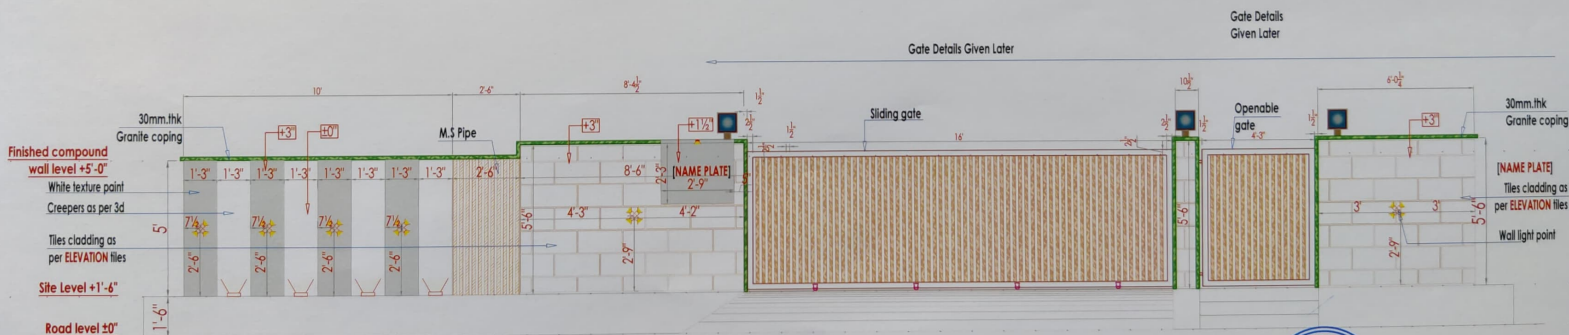


compound wall elevation




CLIENT:	Mr.NARAHARI GUPTA
PROJECT:	PROPOSED RESIDENCE AT ATMAKUR
TITLE:	COMPOUND WALL DETAIL

PROJECT NO	-----
DWG . NO	-----
DATE	29-01-2022
DRAWN	Vinay, N
CHECKED	Ar.NAVYA
APPROVED	Ar.RAMESH.K


- General Note
1. ALL DIMENSIONS ARE IN FEET AND INCHES UNLESS SPECIFIED.
 2. DONT SCALE THIS DRAWING, FOLLOW WRITTEN DIMENSIONS ONLY.
 3. ANY DISCREPANCY IN THE DRAWING TO BE BROUGHT TO THE NOTICE OF THE CONSULTANT IMMEDIATELY.

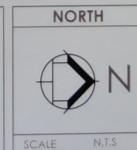


STHAPATI (THE DESIGNERS)
ARCHITECTURE + INTERIORS
Flat No.102, 8-2-310/B/37, Plot No.37,
Magnolia Residency, Road No.14,
Banjarahills, Hyderabad-34
PH - 040-2354 0784
e mail - info@sthapati.co.in
web site - www.sthapatichitects.com

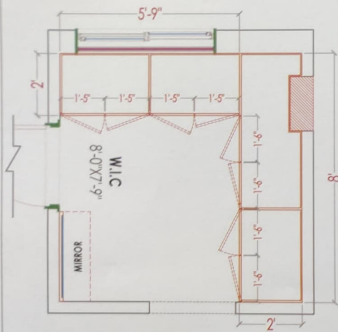


CBR 02 Dressing east **WARDROBE** plan

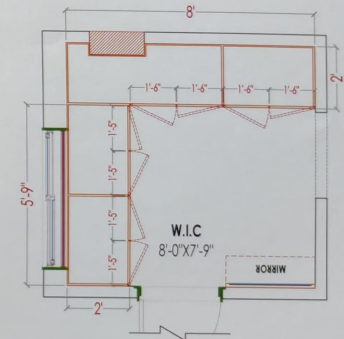


CBR 02 Dressing south **WARDROBE** plan

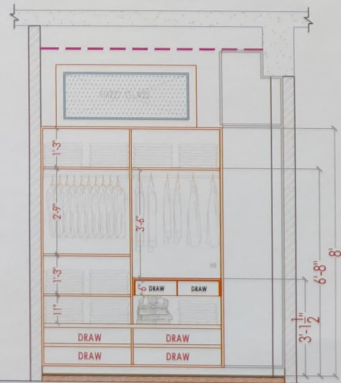


CBR 02 Dressing **WARDROBE INTERNAL** east elevation

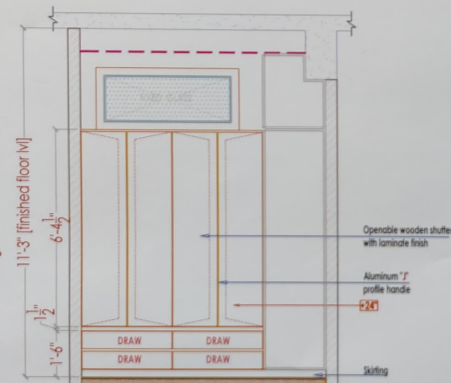

CBR 02 Dressing **WARDROBE EXTERNAL** elevation

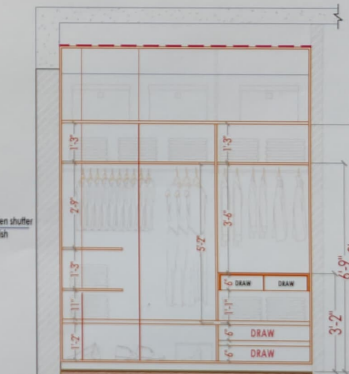

CBR 02 Dressing **WARDROBE INTERNAL** south elevation

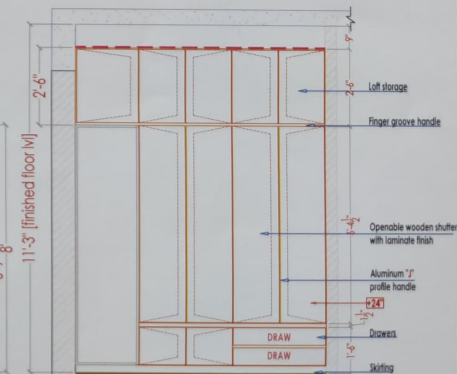

CBR 02 Dressing **WARDROBE EXTERNAL** elevation

CLIENT	Mr.NARAHARI GUPTA
PROJECT	PROPOSED RESIDENCE AT ATMAKUR
TITLE	CHILDREN BEDROOM-2, DRESSING WARDROBE DETAILS

PROJECT NO	---
DRG. NO	---
DATE	10-08-2022
DRAWN	VINAY.N
CHECKED	SATHISH.K
DEALT	AR.RAMESH.K

General Note

1. ALL DIMENSIONS ARE IN FEET AND INCHES UNLESS SPECIFIED.
2. DON'T SCALE THIS DRAWING. FOLLOW WRITTEN DIMENSIONS ONLY.
3. ANY DISCREPANCY IN THE DRAWING TO BE BROUGHT TO THE NOTICE OF THE CONSULTANT IMMEDIATELY.


NORTH

SCALE:- N.T.S




sthapati
architects
architecture + interiors


Flat No. 102, 8-2-310/8/37, Plot No.37,
Magnolia Residency, Road No.14,
Banjara Hills, Hyderabad-34
Ph - 040- 2354 0784
e mail - info@sthapati.co.in
web site - www.sthapatiarchitects.com

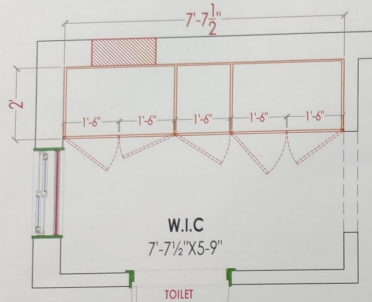

CBR 01 Dressing **Plan**

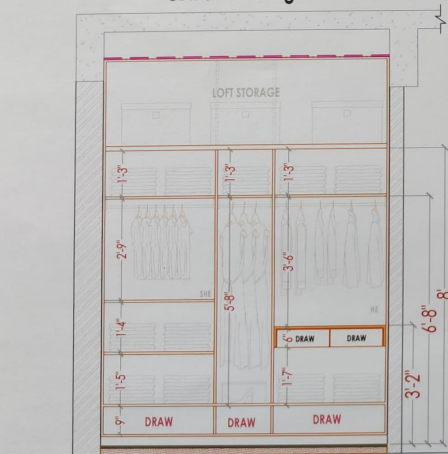

CBR 01 Dressing **WARDROBE INTERNAL** elevation

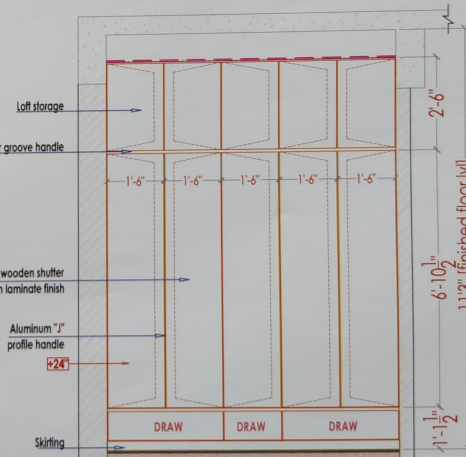

CBR 01 Dressing **WARDROBE EXTERNAL** elevation



sthopati
architects
architecture + interiors


Flat No. 102, B-2/310/B/37, Plot No.37,
Magnolia Residency, Road No.14,
Banjarahills Hyderabad-34
Ph - 040-2354 0784
e mail - info@sthopati.com
web site - www.sthopatiarchitects.com

CLIENT	Mr.NARAHARI GUPTA
PROJECT	PROPOSED RESIDENCE AT ATMAKUR
TITLE	CHILDREN BEDROOM-1, DRESSING WARDROBE DETAILS

PROJECT NO	—
DRG. NO	—
DATE	10-08-2022
DRAWN	VINAY N
CHECKED	SATHISH K
DEALT	Ar. RAMESH K

General Note
1. ALL DIMENSIONS ARE IN FEET AND INCHES UNLESS SPECIFIED.
2. DON'T SCALE THIS DRAWING, FOLLOW WRITTEN DIMENSIONS ONLY.
3. ANY DISCREPANCY IN THE DRAWING TO BE BROUGHT TO THE NOTICE OF THE CONSULTANT IMMEDIATELY.

NORTH
SCALE:- N.T.S

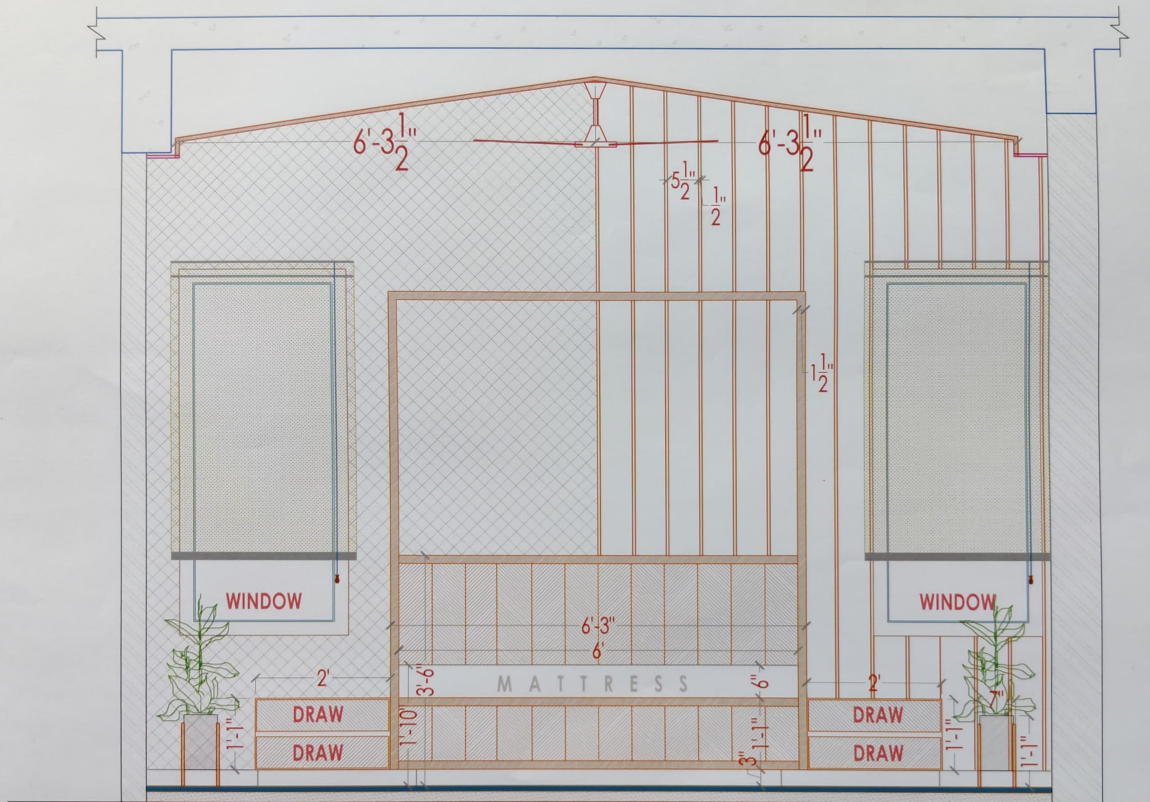

Family lounge **P.O.P PUNNING** elevation

CLIENT	Mr.NARAHARI GUPTA
PROJECT	PROPOSED RESIDENCE AT ATMAKUR
TITLE	CHILDREN BEDROOM PUNNING MARKING

PROJECT NO	---
DRG. NO	---
DATE	14-08-2022
DRAWN	VINAY. N
CHECKED	MR. MOJIN
DEALT	Dr. RAMESH. K

General Note


1. ALL DIMENSIONS ARE IN FEET AND INCHES UNLESS SPECIFIED.
2. DON'T SCALE THIS DRAWING, FOLLOW WRITTEN DIMENSIONS ONLY.
3. ANY DISCREPANCY IN THE DRAWING TO BE BROUGHT TO THE NOTICE OF THE CONSULTANT IMMEDIATELY.

NORTH
SCALE:- N.T.S



sthapati
architects
architecture + interiors

Flat No. 102, B-2-310/B/37, Plot No.37,
Magnolia Residency, Road No.14,
Banjarahills, Hyderabad-54
Ph - 040- 2354 0784
e mail - info@sthapati.co.in
web site - www.sthapatiaarchitects.com

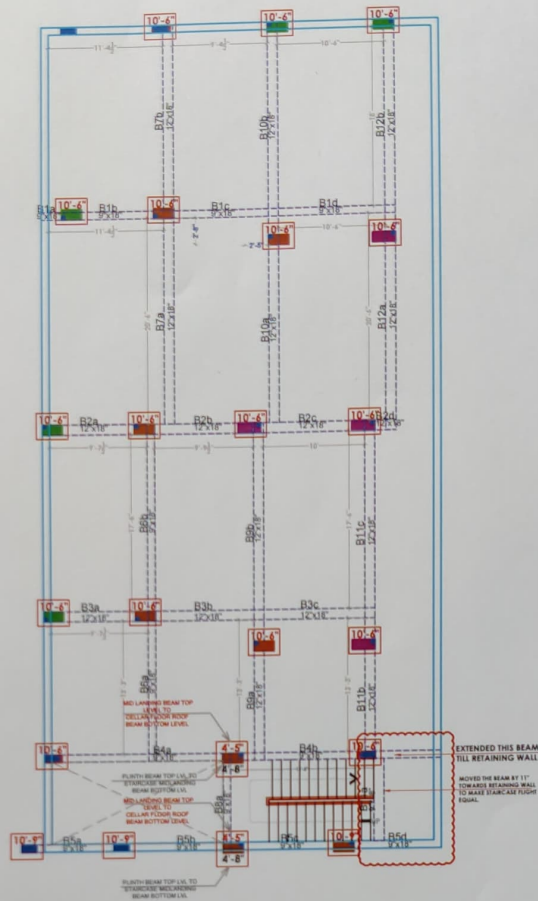

BLOCK-B



NOTE:-

FIRST FLOOR HEIGHT 12'-0" INCLUSIVE OF SLAB THICKNESS.

ALL BEAMS ARE INCLUDING UNIFORM SLAB THICKNESS OF 6".

CONSIDER SLAB THICKNESS AS 6" IF NOT MENTIONED.

MENTIONED COLUMN HEIGHTS ARE WITH RESPECT TO GROUND FLOOR SLAB TOP LEVEL.

NOTE:- ALL BEAMS ARE INCLUDING UNIFORM SLAB THICKNESS OF 6".


CLIENT: AKSHARA TOWNSHIP - JAWAHAR NAGAR

PROJECT: PROPOSED TOWNSHIP AT WARANGAL


TITLE: CELLAR FLOOR SLAB COLUMN HEIGHTS

PROJECT NO: _____
DWG. NO: _____
DATE: 07-09-2022
DRAWN: Vinay
CHECKED: Ar.Navya
APPROVED: Ar.RAMESH.K

General Note
1. ALL DIMENSIONS ARE IN FEET AND INCHES UNLESS SPECIFIED
2. DON'T SCALE THIS DRAWING. FOLLOW WRITTEN DIMENSIONS ONLY.
3. ANY DISCREPANCY IN THE DRAWING TO BE BROUGHT TO THE NOTICE OF THE CONSULTANT IMMEDIATELY.

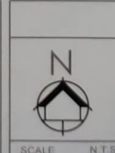

sthapati (the designers)
ARCHITECTURE + INTERIORS
Flat No.102, B-2-310/B/37,
Plot No.37, Magnolia Residency,
Road No.14, Banjara Hills, Hyd- 54
PH - 040- 2354 0784
e mail - info@sthapati.co.in
web - www.sthapatiarchitects.com

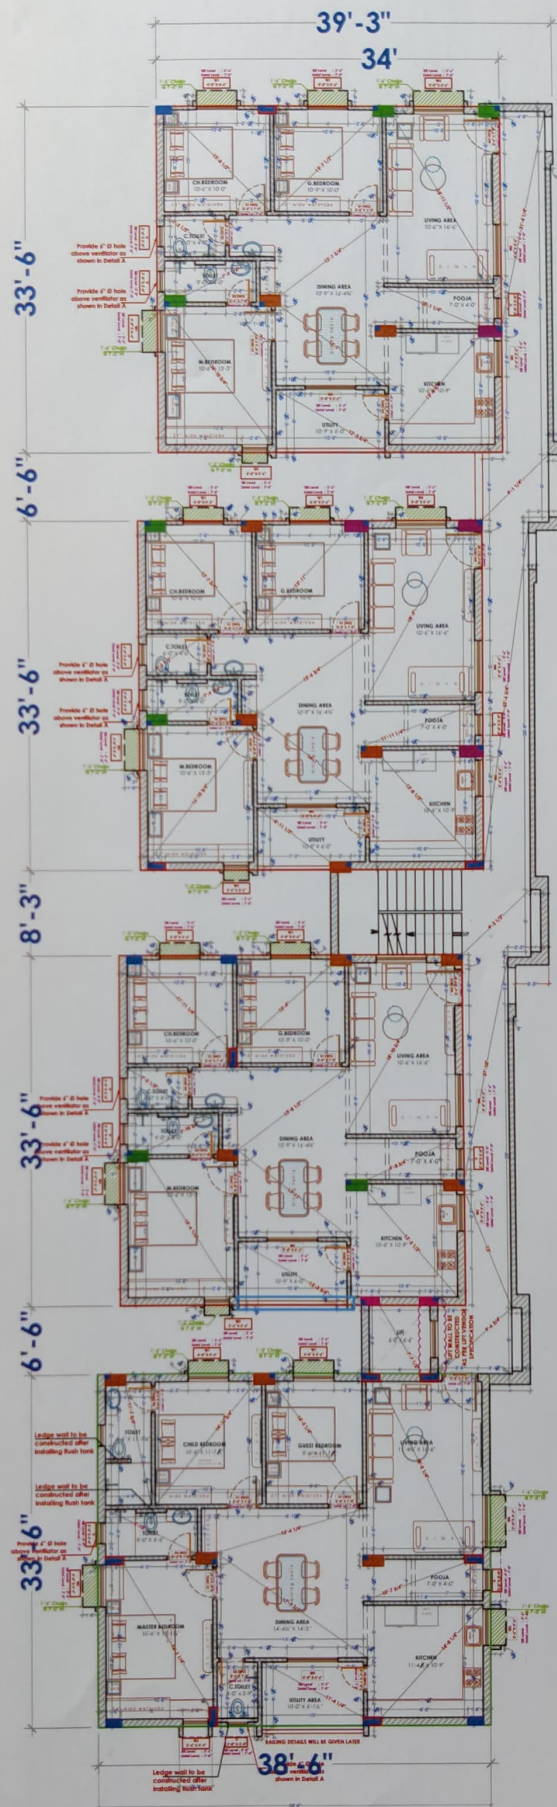


CLIENT:	AKSHARA TOWNSHIP - JAWAHAR NAGAR
PROJECT:	PROPOSED TOWNSHIP AT WARANGAL
TITLE:	BRICK MARKING

PROJECT NO.	_____
DWG. NO.	_____
DATE	02-09-2022
DRAWN	Vinay
CHECKED	Ar.Poojitha
APPROVED	Ar.RAMESH.K


General Note

1. ALL DIMENSIONS ARE IN FEET AND INCHES UNLESS SPECIFIED.
2. DON'T SCALE THIS DRAWING, FOLLOW WRITTEN DIMENSIONS ONLY.
3. ANY DISCREPANCY IN THE DRAWING TO BE BROUGHT TO THE NOTICE OF THE CONSULTANT IMMEDIATELY.

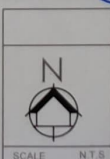


sthapati (the designers)
ARCHITECTURE + INTERIORS

Flat No 102, 8-2-310/B/37,
Plot No 37, Magnolia Residency,
Road No 14, Bangarashila, Hyd- 34
PH - 040-2354 0784
e mail - info@sthapatirchitects.co.in
web - www.sthapatirchitects.com

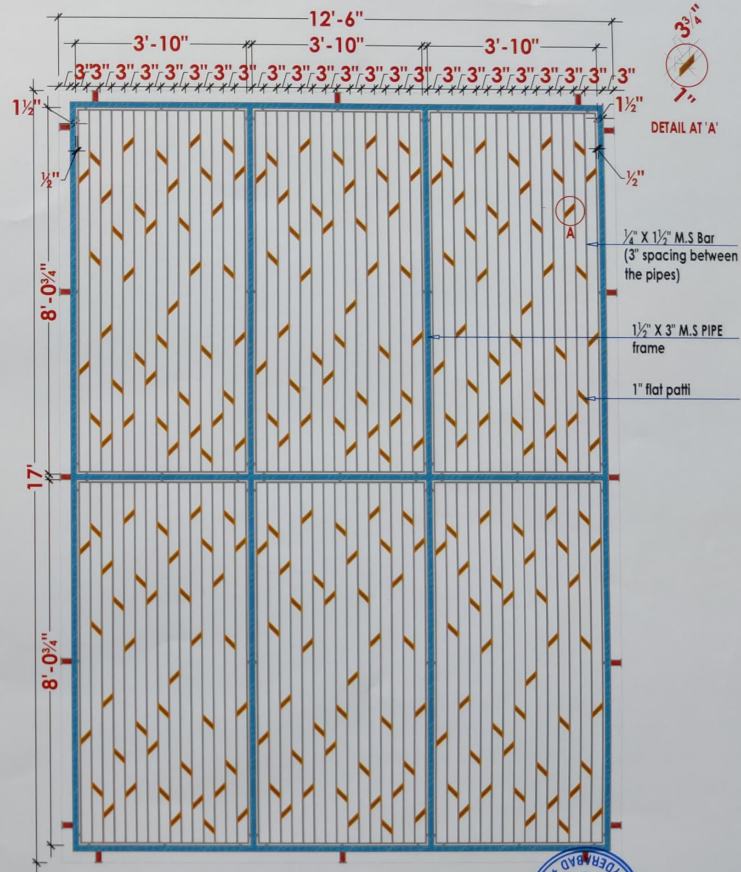


 **sthapati**
architects
architecture + interiors

Plot No. 102, 8-2-310/8/37, Plot No.37,
Magnolia Residency, Road No.14,
Banjara Hills, Hyderabad-34
Ph - 040- 2354 0784
e mail - info@sthapati.co.in
web site - www.sthapatichitects.com

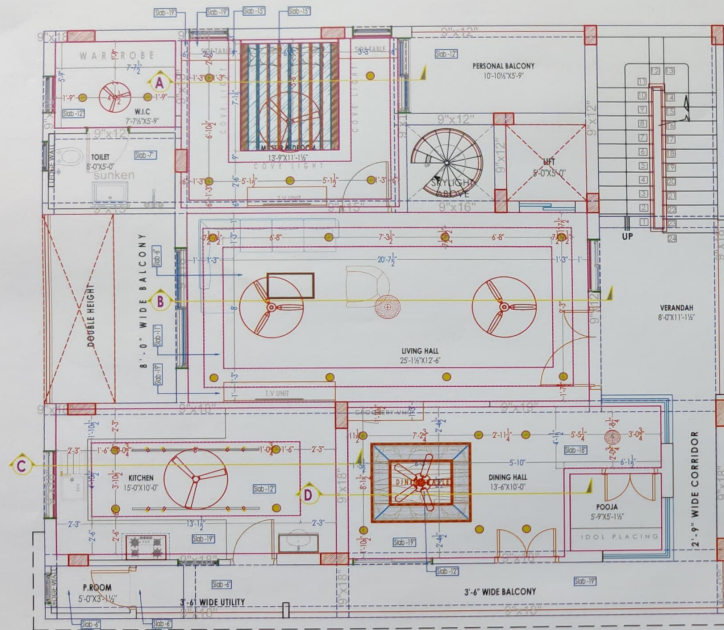

FIRST FLOOR PLAN

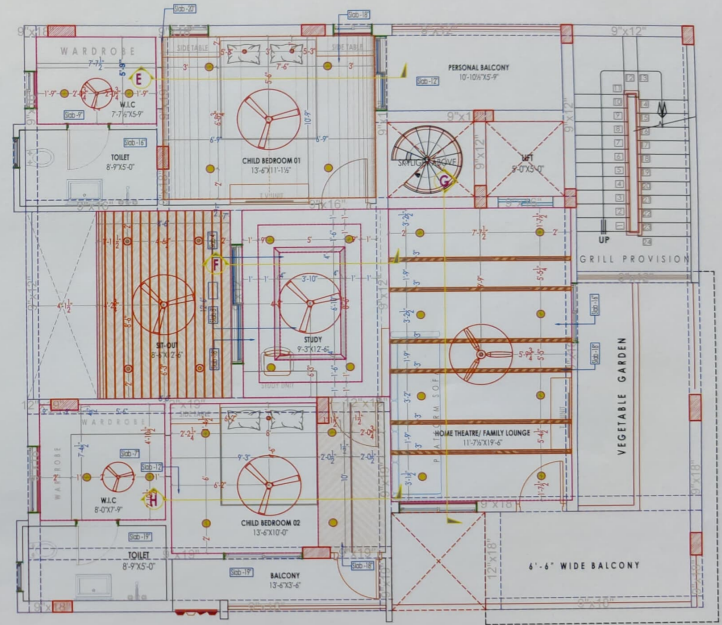

SECOND FLOOR PLAN

CLIENT	Mr. NARAHARI GUPTA
PROJECT	PROPOSED RESIDENCE AT ATKAMUR
TITLE	FIRST & SECOND FLOOR FALSE CEILING ELECTRICAL LAYOUT

PROJECT NO	_____
DRG. NO	_____
DATE	07-07-2022
DRAWN	VINAY
CHECKED	SATHISH.K
DEALT	Ar. RAMESH.K

General Note
1. ALL DIMENSIONS ARE IN FEET AND INCHES UNLESS SPECIFIED.
2. DON'T SCALE THIS DRAWING, FOLLOW WRITTEN DIMENSIONS ONLY.
3. ANY DISCREPANCY IN THE DRAWING TO BE BROUGHT TO THE NOTICE OF THE CONSULTANT IMMEDIATELY.

NORTH
SCALE:- N.T.S



sthapati
architects
architecture • interiors



Flat No. 37, Plot No. 37,
Magnolia Residency, Road No. 14,
Banjara Hills, Hyderabad-34
Ph - 040- 2354 0784
e mail - info@sthapati.co.in
web site - www.sthapatichitects.com



A BLOCK NORTH ELEVATION




CLIENT:	AKSHARA TOWNSHIP
PROJECT:	PROPOSED RESIDENCE AT JAWAHAR NAGAR WARANGAL
TITLE:	A BLOCK NORTH ELEVATION

PROJECT NO	-----
DWG. NO	-----
DATE	02-10-2022
DRAWN	Vinay
CHECKED	Ar. Navya
APPROVED	Ar. Ramesh K

General Note
1. ALL DIMENSIONS ARE IN FEET AND INCHES UNLESS SPECIFIED.
2. DON'T SCALE THIS DRAWING, FOLLOW WRITTEN DIMENSIONS ONLY.
3. ANY DISCREPANCY IN THE DRAWING TO BE BROUGHT TO THE NOTICE OF THE CONSULTANT IMMEDIATELY.

NORTH
SCALE N T S

	STHAPATI (THE DESIGNERS) ARCHITECTURE • INTERIORS Flat No.102, 8-2-310/8/37, Plot No.37, Banjara Hills, Hyderabad-34 PH - 040- 2354 0784 e mail - info@sthapati.co.in web site - www.sthapatichitects.com
--	--

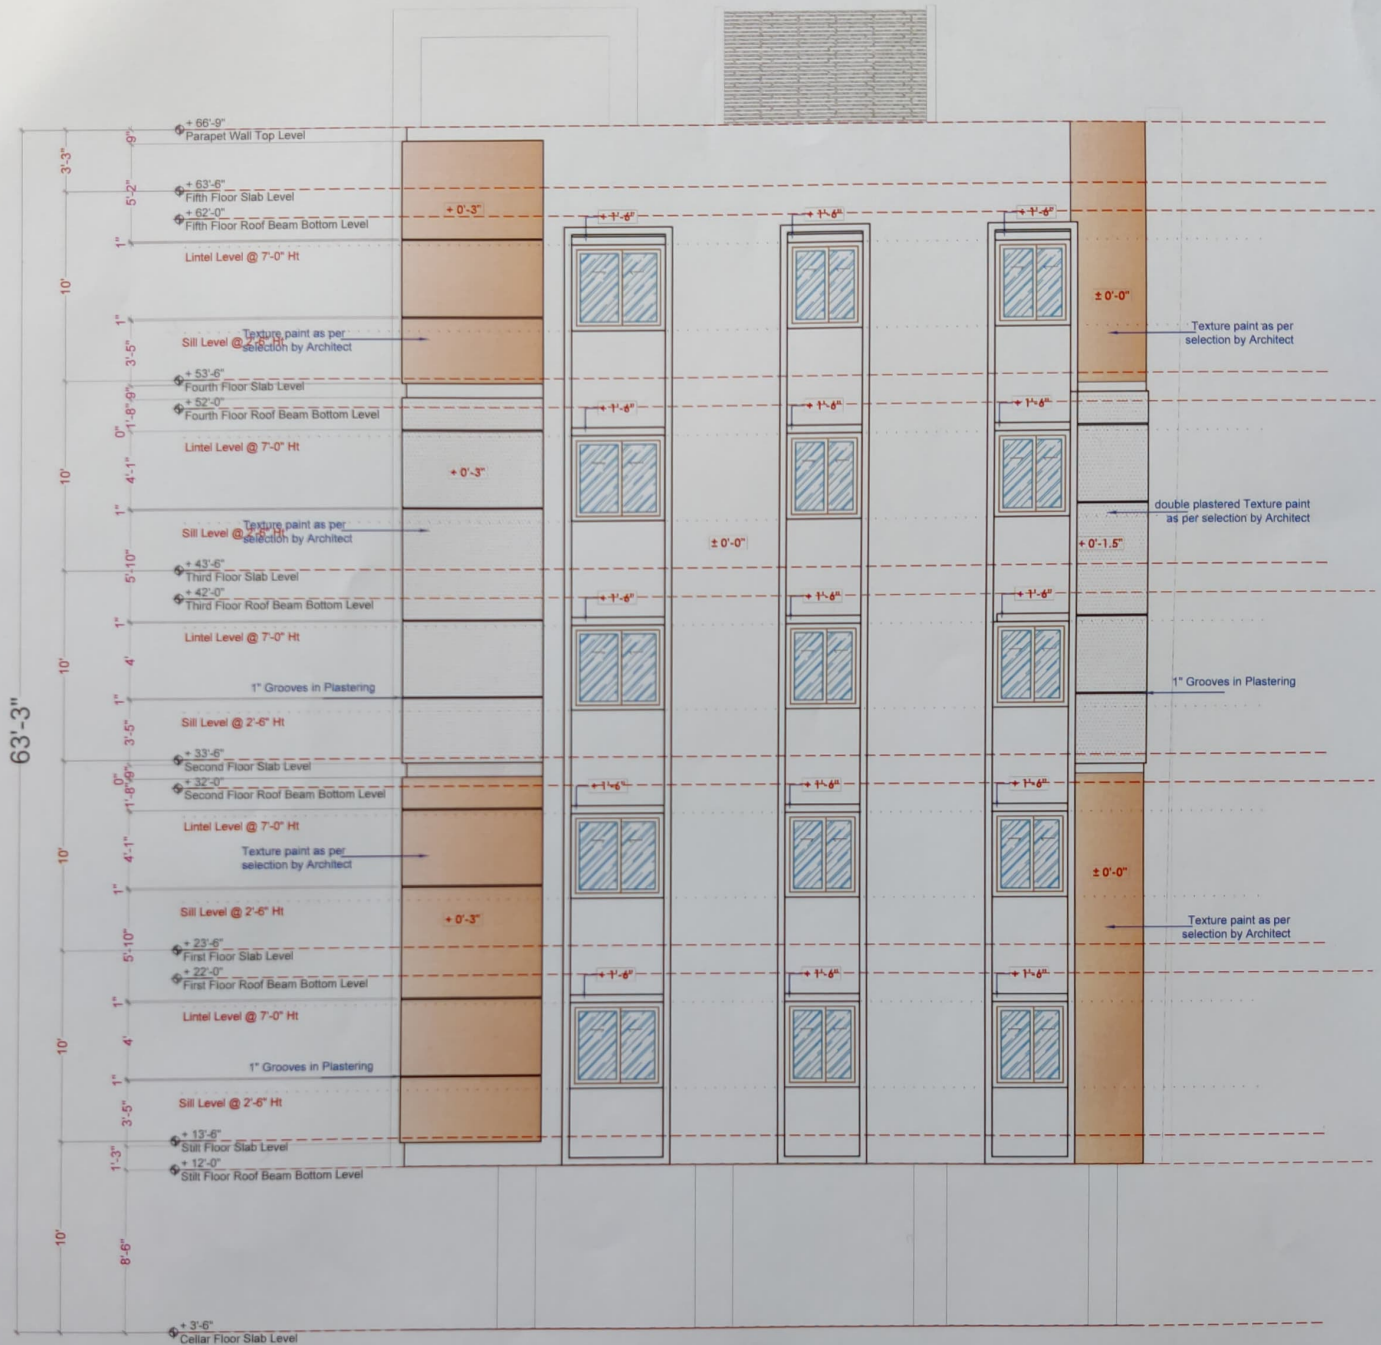

B BLOCK NORTH ELEVATION



CLIENT: **AKSHARA TOWNSHIP - JAWAHAR NAGAR**

PROJECT: **PROPOSED TOWNSHIP AT WARANGAL**

TITLE: **B BLOCK NORTH ELEVATION**

PROJECT NO: _____

DWG. NO: _____

DATE: **02-09-2022**

DRAWN: **Vinay**

CHECKED: **Ar.Poojitha**

APPROVED: **Ar.RAMESH.K**

General Note

1. ALL DIMENSIONS ARE IN FEET AND INCHES UNLESS SPECIFIED.

2. DON'T SCALE THIS DRAWING. FOLLOW WRITTEN DIMENSIONS ONLY.

3. ANY DISCREPANCY IN THE DRAWING TO BE BROUGHT TO THE NOTICE OF THE CONSULTANT IMMEDIATELY.



SCALE: **N.T.S**

sthapati (the designers)
ARCHITECTURE + INTERIORS



Flat No.102, 8-2-310/B/37,
Plot No.37, Magnolia Residency,
Road No.14, Banjara Hills, Hyd- 34
PH - 040- 2354 0764
e mail - info@sthapati.co.in
web - www.sthapatiaarchitects.com

