



SATHYABAMA

INSTITUTE OF SCIENCE AND TECHNOLOGY
(DEEMED TO BE UNIVERSITY)

Accredited with "A" grade by NAAC I 12B Status by UGC I Approved by AICTE

Jeppiaar Nagar, Rajiv Gandhi Salai, Chennai – 600 119

www.sathyabama.ac.in

SCHOOL OF BUILDING AND ENVIRONMENT
DEPARTMENT OF ARCHITECTURE
PRACTICAL TRAINING PORTFOLIO (SAR4063)
DEC 2022

Name of the Student : M.NARMADHA

Batch : 2019 - 2024

Reg No. : 39210054

Semester : VII

D. Patel

ACKNOWLEDGEMENT

I am pleased to acknowledge my sincere thanks to the Board of Management of SATHYABAMA for their kind encouragement in doing this practical training and for completing it successfully. I am grateful to them.

I convey my thanks to Dr. Devyani Gangopadhyay, Dean, School of Building and Environment and Ar.Sarath Chandra Kanth, Design Chair, Department of Architecture for having been a constant source of support and encouragement.

I wish to express my thanks to all Teaching and Non-teaching staff members of the Department who were helpful in many ways for the completion of the project.

I also wish to thank Ar.KARUNAKARAN, for the experience of interning at their firm.

MONTHLY REPORT JUNE

SATHYABAMA
INSTITUTE OF SCIENCE AND TECHNOLOGY
(DEEMED TO BE UNIVERSITY)
www.sathyabama.ac.in

DEPARTMENT OF ARCHITECTURE
PROFESSIONAL PRACTICAL TRAINING REPORT 2022

(Continuous progress report of the student submitted for the period of One month in the office to be submitted to HOD by the Trainee in Charge of the Organization)

1. Name of the office / organization : GENESIS HABITAT PVT. LTD.
2. Address & Contact Number : PUNEKSV, 3B, VANDANAM STN, CH. 3B
3. Name of the student : NADUNDA M
4. Duration : From 30.05.2022 To 30.06.2022
5. Total No. of days : 35
6. Evaluation of Performance criteria shall be as follows:
Name & study grade the student as per the overall performance in the office during the assessment month which will be converted to marks by the institution.

Description of work	Excellent	Good	Fair	Poor	NA
Understanding of office culture	✓	✓			
Participation in the office		✓	✓		
Reading of drawings		✓	✓		
Presentation Techniques		✓	✓		
Model making work		✓	✓		
Understanding of construction details		✓	✓		
Drawing Skills (Manual / Computer)		✓	✓		
Site Supervision / Discussion with clients		✓	✓		
Adherence to Time schedule		✓	✓		
Other computer skills		✓	✓		
File and Office Maintenance		✓	✓		
Coordination with other consultants		✓	✓		
Overall Grading*	A				

A-10-B-512-C-12-B-512-A-120

Scanned with CamScanner

SATHYABAMA
INSTITUTE OF SCIENCE AND TECHNOLOGY
(DEEMED TO BE UNIVERSITY)
www.sathyabama.ac.in

Accredited 'X' Grade by NAAC / 12B Status by UGC / Approved by AICTE

7. Any other Remarks : TP STEEL WORK

8. Signature of the Head of the Office / Organization (with Seal)
For Genesis Habitat Pvt. Ltd.
Director



MONTHLY REPORT JULY

SATHYABAMA
INSTITUTE OF SCIENCE AND TECHNOLOGY
(DEEMED TO BE UNIVERSITY)
www.sathyabama.ac.in

DEPARTMENT OF ARCHITECTURE
PROFESSIONAL PRACTICAL TRAINING REPORT 2022

(Continuous progress report of the student submitted for the period of One month in the office to be submitted to HOD by the Trainee in Charge of the Organization)

1. Name of the office / organization : GENESIS HABITAT PVT. LTD.
2. Address & Contact Number : PUNEKSV, 3B, VANDANAM STN, CH. 3B
3. Name of the student : NADUNDA M
4. Duration : From 01.07.2022 To 31.07.2022
5. Total No. of days : 35
6. Evaluation of Performance criteria shall be as follows:
Name & study grade the student as per the overall performance in the office during the assessment month which will be converted to marks by the institution.

Description of work	Excellent	Good	Fair	Poor	NA
Understanding of office culture	✓	✓			
Participation in the office		✓	✓		
Reading of drawings		✓	✓		
Presentation Techniques		✓	✓		
Model making work		✓	✓		
Understanding of construction details		✓	✓		
Drawing Skills (Manual / Computer)		✓	✓		
Site Supervision / Discussion with clients		✓	✓		
Adherence to Time schedule		✓	✓		
Other computer skills		✓	✓		
File and Office Maintenance		✓	✓		
Coordination with other consultants		✓	✓		
Overall Grading*	A				

A-10-B-512-C-12-B-512-A-120

Scanned with CamScanner

SATHYABAMA
INSTITUTE OF SCIENCE AND TECHNOLOGY
(DEEMED TO BE UNIVERSITY)
www.sathyabama.ac.in

Accredited 'X' Grade by NAAC / 12B Status by UGC / Approved by AICTE

7. Any other Remarks : TP STEEL WORK

8. Signature of the Head of the Office / Organization (with Seal)
For Genesis Habitat Pvt. Ltd.
Director



100

MONTHLY REPORT AUGUST

SATHYABAMA
INSTITUTE OF SCIENCE AND TECHNOLOGY
(INCORPORATED IN INDIA UNDER THE COMPANIES ACT, 1956)
www.sathyabama.ac.in

PROFESSIONAL, PRACTICAL, TRAINING REPORT 2022

Accredited 'X' Grade by NAAC | 12B Status by UGC | Approved by AICTE

1. Name of the office / organization : GENESIS WABSTINT PVT. LTD.
2. Address & Contact Number : WYDESK, 3B, NINDRAN 5th, Ch-35
3. Name of the student : NAGYVAKA M
4. Duration : From 01.08.2022 To 31.08.2022
5. Total No. of days : 31
6. Evaluation of Performance criteria shall be as follows:
Name of the student : NAGYVAKA M
Description of work :

Understanding of office culture	Participation in the office	Handling of drawings	Preparation of documents	Understanding of construction details	During Study Material / Computer	Site Supervision / Discussion with clients	Adherence to time schedule	Chair of regular tasks	Fit and Office Maintenance	Coordination with other professionals
✓	✓	✓	✓	✓	✓	✓	✓	✓	✓	✓

Overall Grading: **A**

A - 10, B - 7.5, C - 5, D - 2.5, E - 1

SATHYABAMA
INSTITUTE OF SCIENCE AND TECHNOLOGY
(INCORPORATED IN INDIA UNDER THE COMPANIES ACT, 1956)
www.sathyabama.ac.in

Accredited 'X' Grade by NAAC | 12B Status by UGC | Approved by AICTE

7. Any other Remarks : **COMPLIMENTARY**

8. Signature of the Head of the Office : **For Genesis Habitat Pvt. Ltd.**
(Name Seal) **Director**

GENESIS HABITAT
PVT. LTD.

MONTHLY REPORT SEPTEMBER

SATHYABAMA
INSTITUTE OF SCIENCE AND TECHNOLOGY
(INCORPORATED IN INDIA UNDER THE COMPANIES ACT, 1956)
www.sathyabama.ac.in

PROFESSIONAL, PRACTICAL, TRAINING REPORT 2022

Accredited 'X' Grade by NAAC | 12B Status by UGC | Approved by AICTE

1. Name of the office / organization : GENESIS WABSTINT PVT. LTD.
2. Address & Contact Number : WYDESK, 3B, NINDRAN 5th, Ch-35
3. Name of the student : NAGYVAKA M
4. Duration : From 01.09.2022 To 30.09.2022
5. Total No. of days : 30
6. Evaluation of Performance criteria shall be as follows:
Name of the student : NAGYVAKA M
Description of work :

Understanding of office culture	Participation in the office	Handling of drawings	Preparation of documents	Understanding of construction details	During Study Material / Computer	Site Supervision / Discussion with clients	Adherence to time schedule	Chair of regular tasks	Fit and Office Maintenance	Coordination with other professionals
✓	✓	✓	✓	✓	✓	✓	✓	✓	✓	✓

Overall Grading: **A**

A - 10, B - 7.5, C - 5, D - 2.5, E - 1

SATHYABAMA
INSTITUTE OF SCIENCE AND TECHNOLOGY
(INCORPORATED IN INDIA UNDER THE COMPANIES ACT, 1956)
www.sathyabama.ac.in

Accredited 'X' Grade by NAAC | 12B Status by UGC | Approved by AICTE

7. Any other Remarks :

8. Signature of the Head of the Office : **For Genesis Habitat Pvt. Ltd.**
(Name Seal) **Director**

GENESIS HABITAT
PVT. LTD.

Del.

CONFIRMATION LETTER



Date: 30th May 2022
CHENNAI

To,

The head of the Department,
Sathyabama Institute of Science and Technology,
Chennai-600119.

Ref: Acceptance of Ms. M.Narmada for professional training with GHPL.

Dear Sir/Ma'am,

This is with reference to an application from Ms. M.Narmada (Reg No. 39210054) of VI semester - B. Arch. from your institute requesting to undergo professional training at our office from MAY 30th 2022 for a period of 4 months (up to SEPTEMBER 2022).

The student's portfolio has been reviewed and we confirm the training at our office for above mentioned period.

Further communications to be mailed to bnm@habitatgroup.in.

Thanking you,

For: Genesis HABITAT pvt ltd

R
KARUNAKARAN
Digitally signed by R
KARUNAKARAN Date: 2022.05.30
12:09:54 +05'30'

9342723124

38/5th 3, Nandaram Extension Nandaram, Chennai Tamil Nadu, 600035
Phone: 88303 50997 / 93427 23124 Email: bnm@habitatgroup.in / myname@habitatgroup.in

JOINING LETTER



Date: 30th May 2022
CHENNAI

To,

The head of the Department,
Sathyabama Institute of Science and Technology,
Chennai-600119.

Ref: Joining letter for Ms. M.Narmada for a period of 90 days (May 2022 – September 2022).

Dear Sir/Ma'am,

With reference to the above subject we are pleased to inform you that Ms. M.Narmada has joined as internship trainee at Genesis Habitat Pvt. Ltd, Chennai, on 30th May, 2022 at 9:00 am. This letter officially confirms her joining with us as an internship trainee for a period of 4 months.

Further communications to be mailed to aec-epc@habitatgroup.in

Thanking you,

For: Genesis HABITAT pvt ltd

R
KARUNAKARAN
Digitally signed by R
KARUNAKARAN Date: 2022.05.30
12:09:54 +05'30'

9342723124

38/5th 3, Nandaram Extension Nandaram, Chennai Tamil Nadu, 600035
Phone: 88303 50997 / 93427 23124 Email: aec-epc@habitatgroup.in / myname@habitatgroup.in

9342723124

CONSOLIDATED CERTIFICATE



EXPERIENCE CERTIFICATE

Date: September 10th 2022
CHH-SNAI

TO WHOM SO EVER IT MAY CONCERN

This is to certify that Ms. Narmada M. (Reg. no. 19210054 - IV Year VII semester) B.Arch student from Sahyadri Institute of Science and Technology has undergone practical training in our office from 10th May, 2022 to 10th September 2022 for a period of 90 days.

During the above period she was involved in the preparation of schematic, working and Detailed drawings for some of the projects.

Her conduct and character has been good.

Further communications to be mailed to: chh@chhgroup.in

Thanking you,

For Genesis Habitat Pvt Ltd

R. K. N. NAKARAN
REG. ARCHITECT, CA/91/14104
6381083108

3B/50/5, Nandamuri Scheme, Nandamuri, Tirunelveli, Tamil Nadu-625 005
Phone: 9383811108 and 9383811109, Email: chh@chhgroup.in

WORK DIARY

WEEKS	PROJECT & WORK	WORK DONE
WEEK 1 – (30.05.2022 – 18.06.2022)	AIMS, CONSULTATION ROOM	Completed work
WEEK 2 – (20.06.2022 – 24.06.2022)	MYDESK FIRM NANDHANAM, WORKING DRAWINGS.	Completed work
WEEK 3 – (27.06.2022 – 02.07.2022)	BCD - (BRANDING COMMUNICATION DESIGN) GRAPHIC DESIGNS	Completed work
WEEK 4 – (04.07.2022 – 08.07.2022)	MYDESK FIRM NANDHANAM, 3D.	Completed work
WEEK 5 – (11.07.2022 – 16.07.2022)	AIMS , CEILING PLAN	Completed work
WEEK 6 – (18.07.2022 – 22.07.2022)	MYDESK FIRM NANDHANAM ,SITE PLAN FLOOR PLAN, 3D VIEWS	Completed work
WEEK 7 – (25.07.2022 – 30.07.2022)	AAVISA ,SITE PLAN AND BROCHURE	Completed work
WEEK 8 – (01.08.2022 – 06.08.2022)	GRAPHIC DESIGN- BROCHURE,POSTERS	Completed work
WEEK 8 – (08.08.2022 – 12.08.2022)	WORKING DRAWINGS SECTION , ELEVATION	Completed work
WEEK 9 – (16.08.2022 – 20.08.2022)	CAD DETAILS	Completed work
WEEK 10 – (22.08.2022 –26.08.2022)	GRAPHIC DESIGN - CANVA	Completed work
WEEK 11 – (29.08.2022 – 03.09.2022)	APPROVAL LAYOUT	Completed work
WEEK 12 – (05.09.2022 – 09.09.2022)	DETAIL SKETCHES	Completed work
WEEK 13 – (12.09.2022 – 17.09.2022)	JOINERY DETAILS SKETCHING	Completed work
WEEK 14 – (19.09.2022 – 23.09.2022)	GRAPHIC DESIGN - CANVA	Completed work
WEEK 15 – (26.09.2022 – 03.10.2022)	APPROVAL DRAWINGS	Completed work

TABLE OF CONTENTS

CHAPTER NO	TITLE
1.1	GENERAL
1.2	ABOUT THE FIRM
1.3	MYDESK,NANDANAM
1.4	AIMS
1.5	AAVISA
1.6	CAD DETAILS
1.7	BCD(BRANDING COMMUNICATION DESIGN)
1.8	DETAIL SKETCHES
1.9	INTERIOR VIEW SKETCHES
1.10	SITE IMAGES
1.11	CRITICAL OVERVIEW

1.1 GENERAL

I see this opportunity as a way to contribute to a forward thinking firm Genesis Habitat Pvt Ltd, which has versatile functioning projects in hand, with my skills associated towards the same, as an enthusiastic intern. I believe we can have a mutually beneficial employment relationship.

I also feel that my skills are particularly well – suited to this position of an intern in this firm and I also have a scope to enhance, grow and gain knowledge especially on site.

I was also excited about the job opportunity, as it would allow me to gain knowledge on the Architectural details, Interiors, on site activities, Meeting with the clients and consultants on all the projects that they deal with and also an additional scope of learning about Acoustic design and lighting in different fields of Architecture.

1.2 ABOUT THE FIRM

GENESIS HABITAT (GHPL) is a turnkey Design, construction and Development firm established in 1992. Their projects have changed the skyline of Chennai and their passion for unique architectural concepts ensures that the Clients enjoy a sophisticated standard of living. It offers services ranging from Strategy and Business planning, project management, Architecture and design, EPC, Facility and Operations management for building projects in association with professionals of extensive experience.

The firm has sister branch companies namely HTPL - Health - Tech Infra and MyDesk along with GHPL form the Habitat Group under whose shelf I had undergone an intensive practical training. The Habitat group specializes in Healthcare projects and also poses a diversified portfolio of various project typologies.

The Habitat Group is Lead by CEO - Ar. R. KARUNAKARAN - former principal of MIDAS and Director - Ar. DEIVY KARUNAKARAN - Creative Head.


MISSION

We at Genesis aim at enhancing lives through inspiring built environments. We nurture enduring relationships with our clients and develop lasting trust with our team members in realization of our collective goals.

VISION

Our VISION is to Lead Tamilnadu market in Domain expertise and client satisfaction, make our presence felt in the South Indian market, achieve the same at national level and become globally competitive.

1.3.1

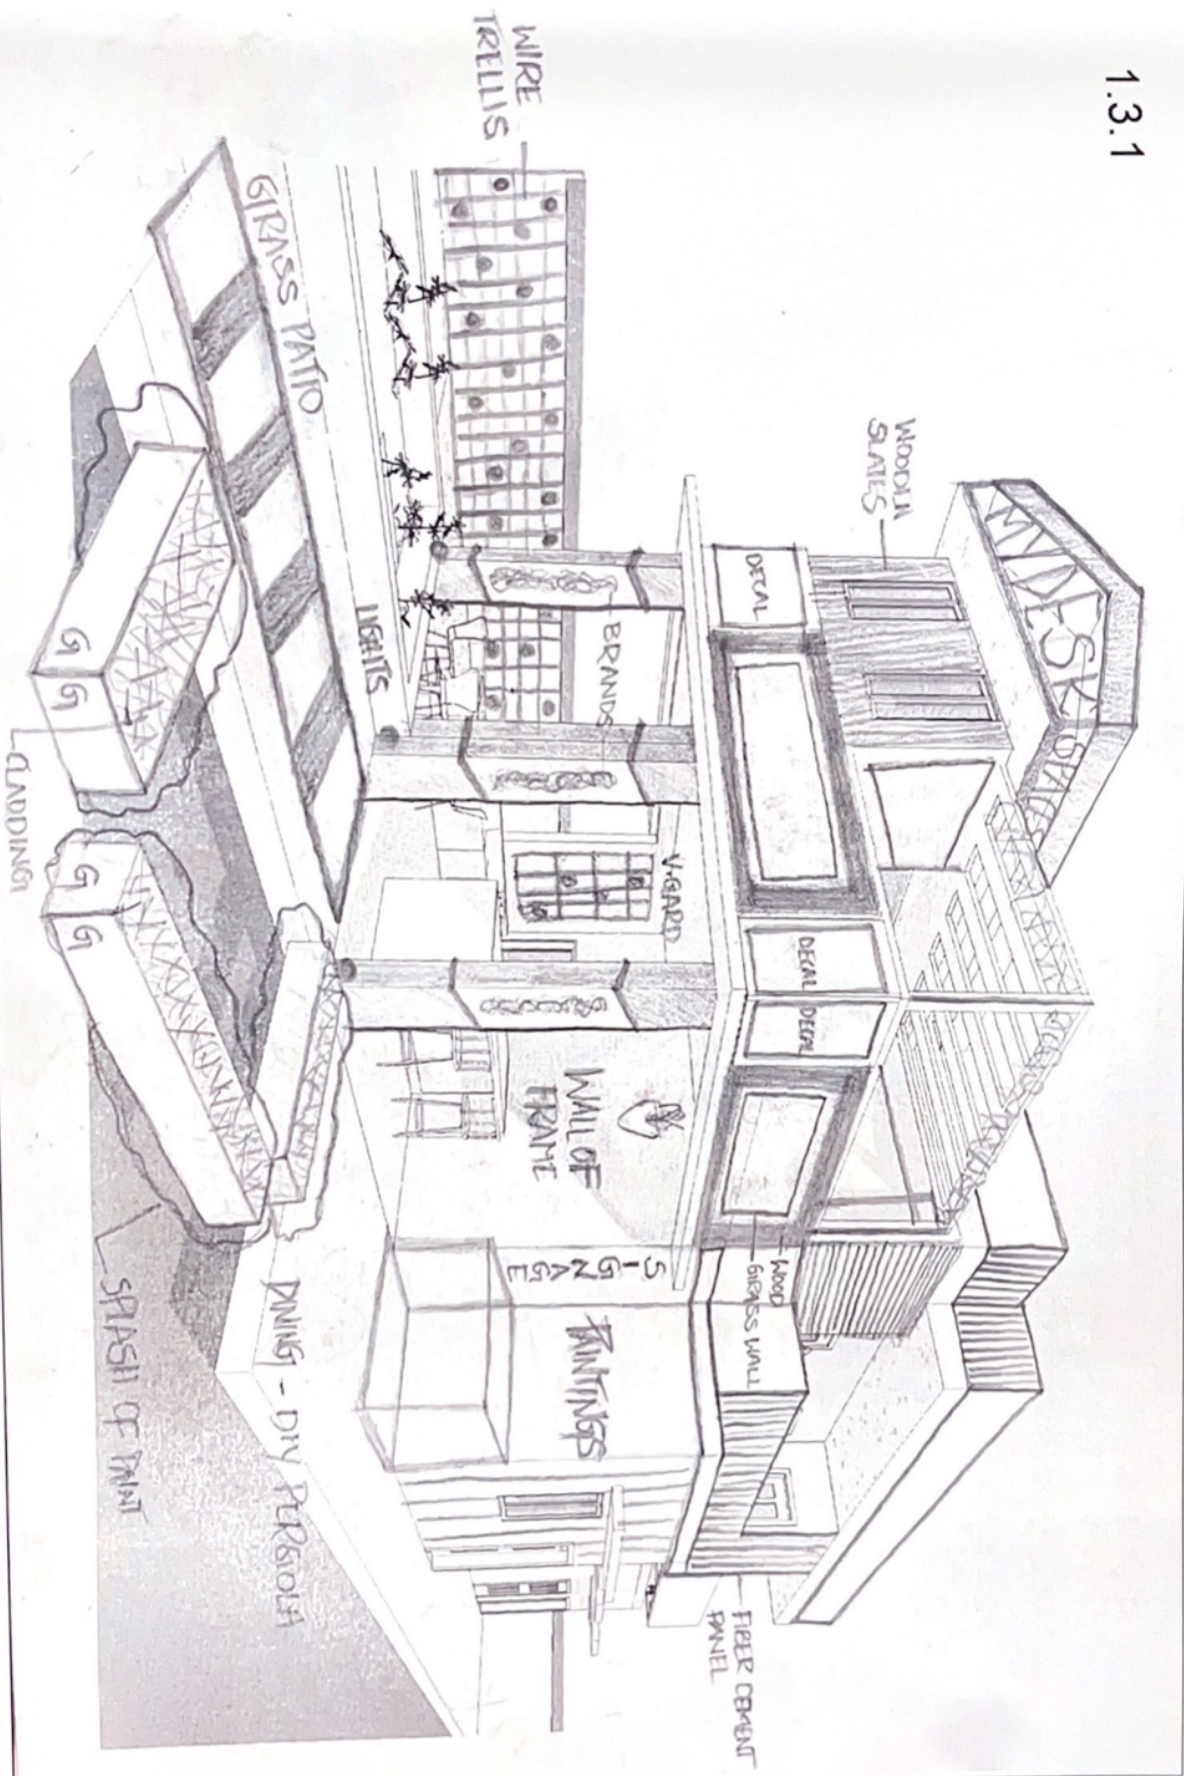

1.3.1

1.3.2



Client Name :
Ar Karunakaran Raju



Project Name :
MyDesk
Sheet Name :
SITE PLAN




Project no : 01 Sheet No : 1
Date : 11-08-22 Detailed by : Ar Narmadha
Scale : 1:75 Approved by : Ar Deliv



Architects & Consultants
No 3, 5th cross street
Nandanam extension
Chennai 600035
Mob 8939350997

1.3.3

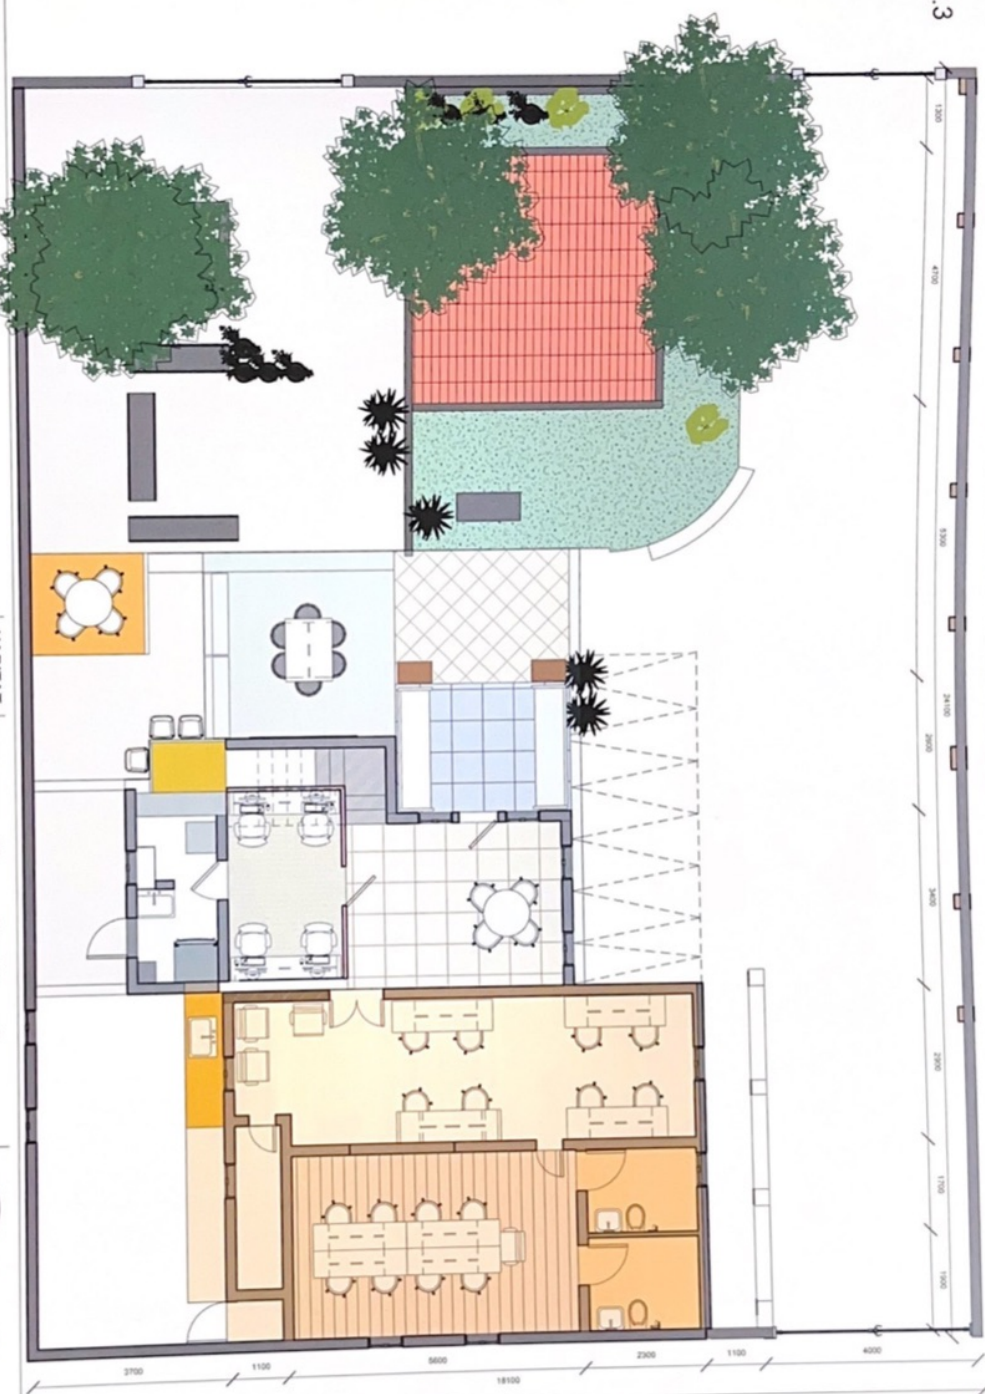

Client Name :
Ar Karunakaran Raju



Project Name :
MyDesk

Sheet Name :
GROUND FLOOR PLAN




Project no : 01
Sheet No : 2
Date : 11-08-22
Detailed by : Ar Namadha
Scale : 1:75
Approved by : Ar Deivy



Architects & Consultants
HABITAT
No. 3, 5th cross street
Narasimhan extension
Chennai-600035
Mob: 8939350997

1.3.3

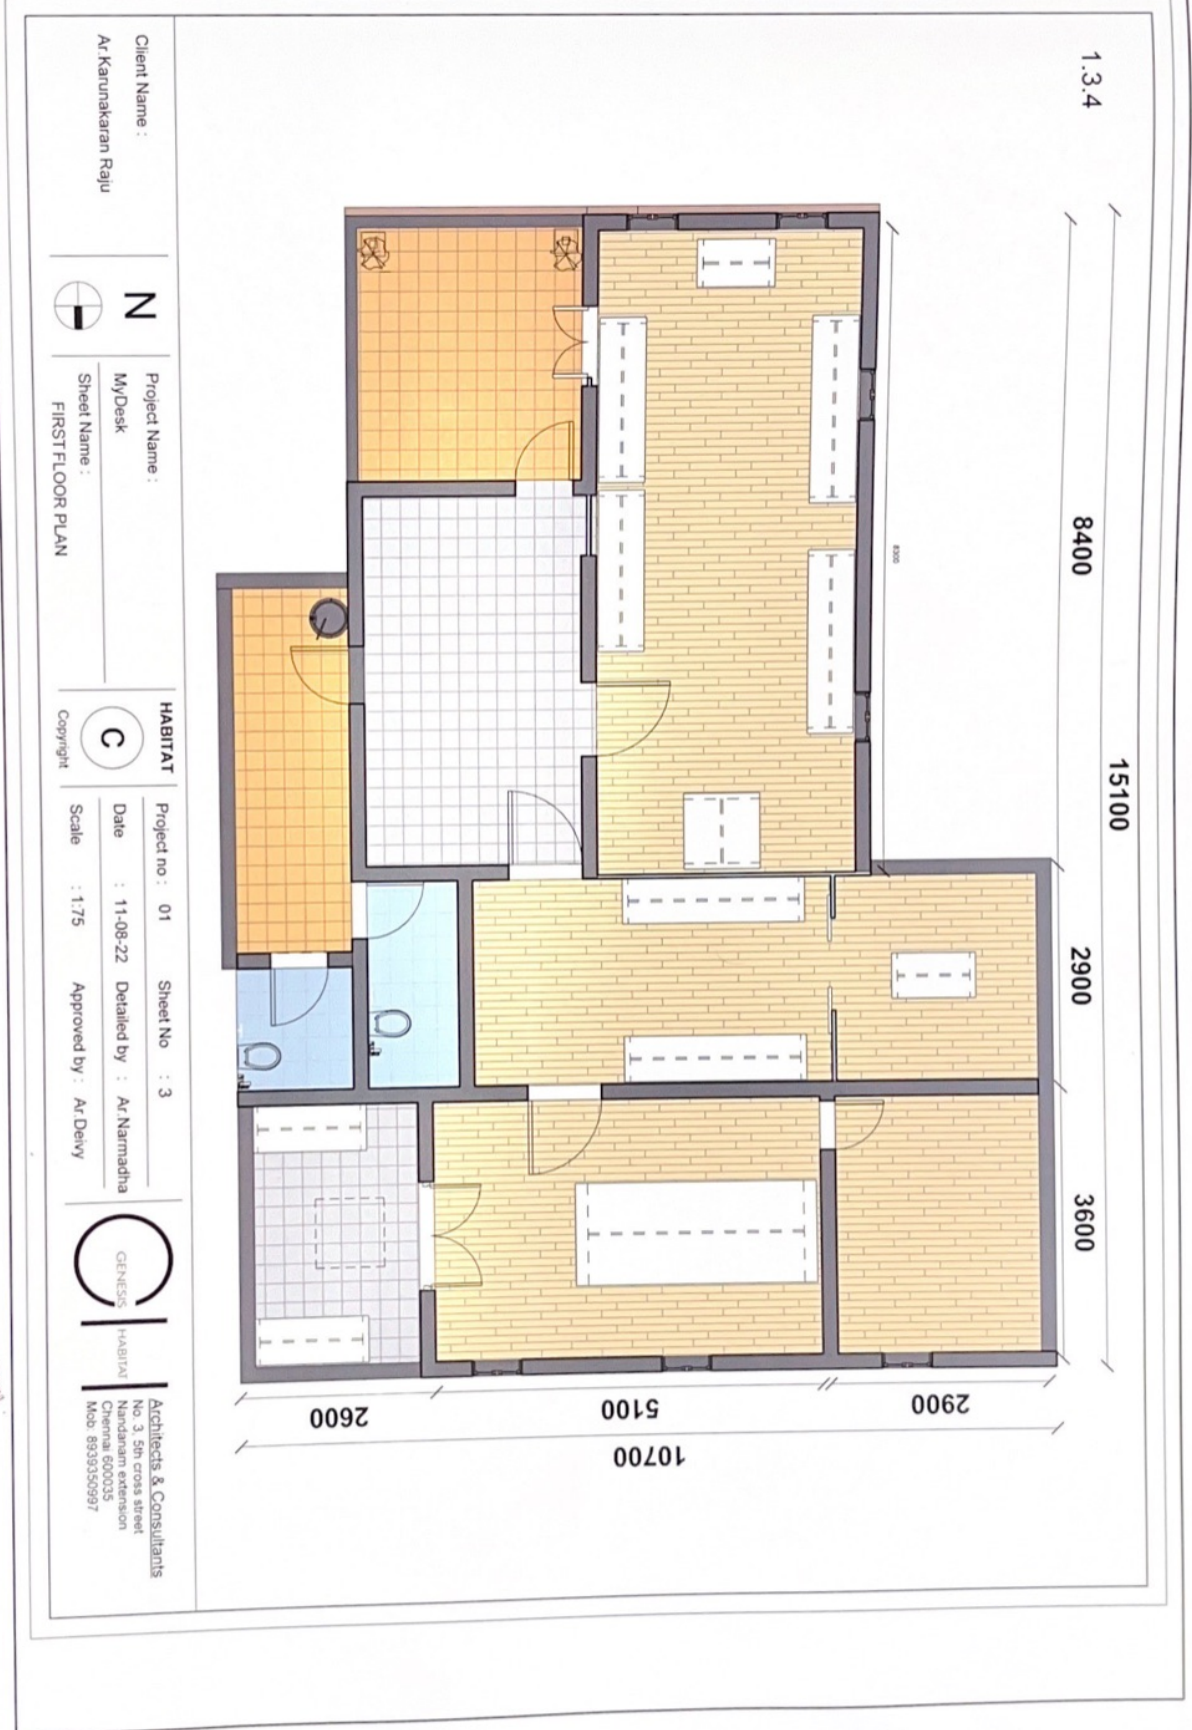



1.3.5

1.3.6




1.3.7




1.3.7










MY DESK EXTERIOR




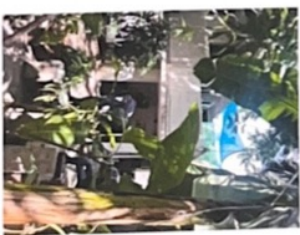


MY DESK INTERIOR


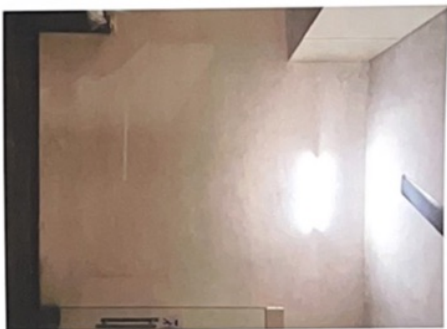



MY DESK INTERIOR

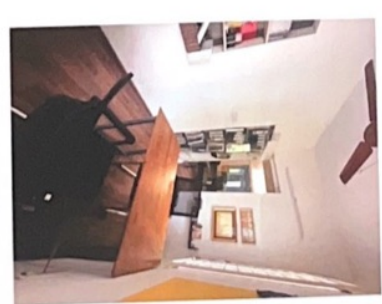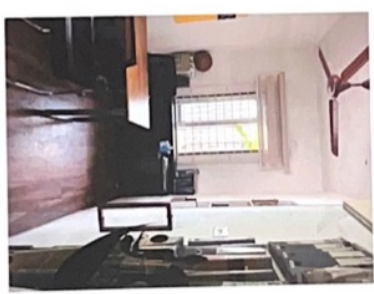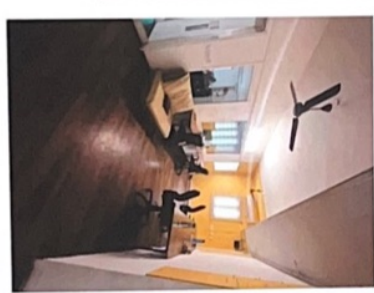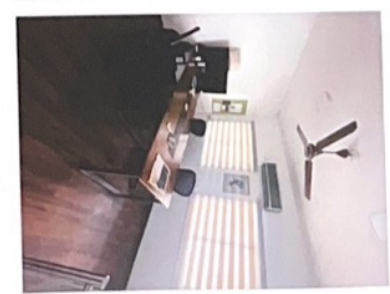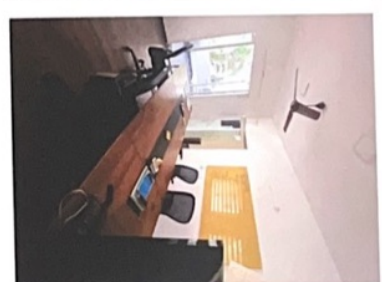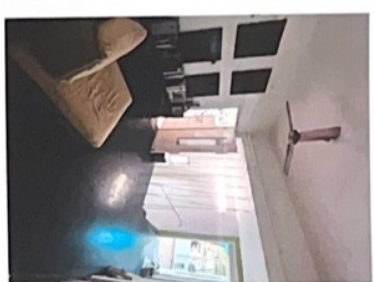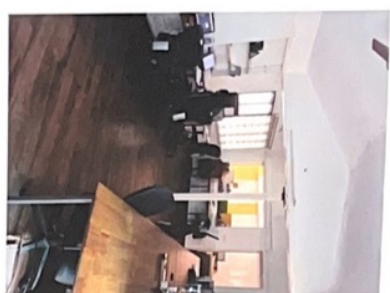

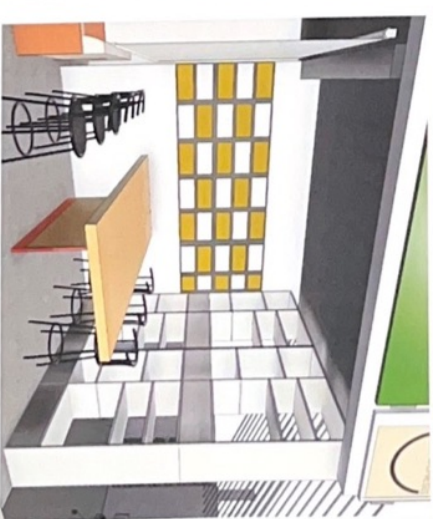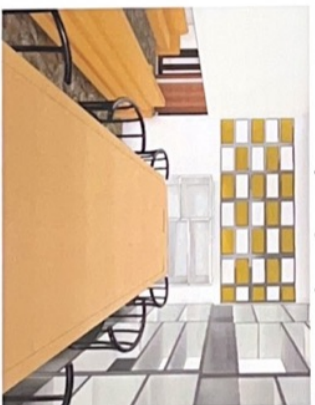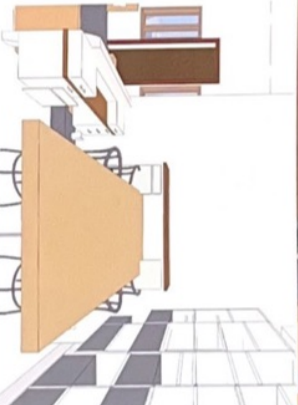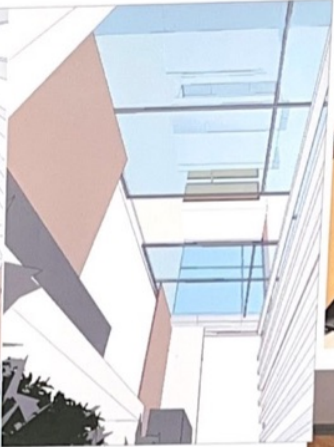




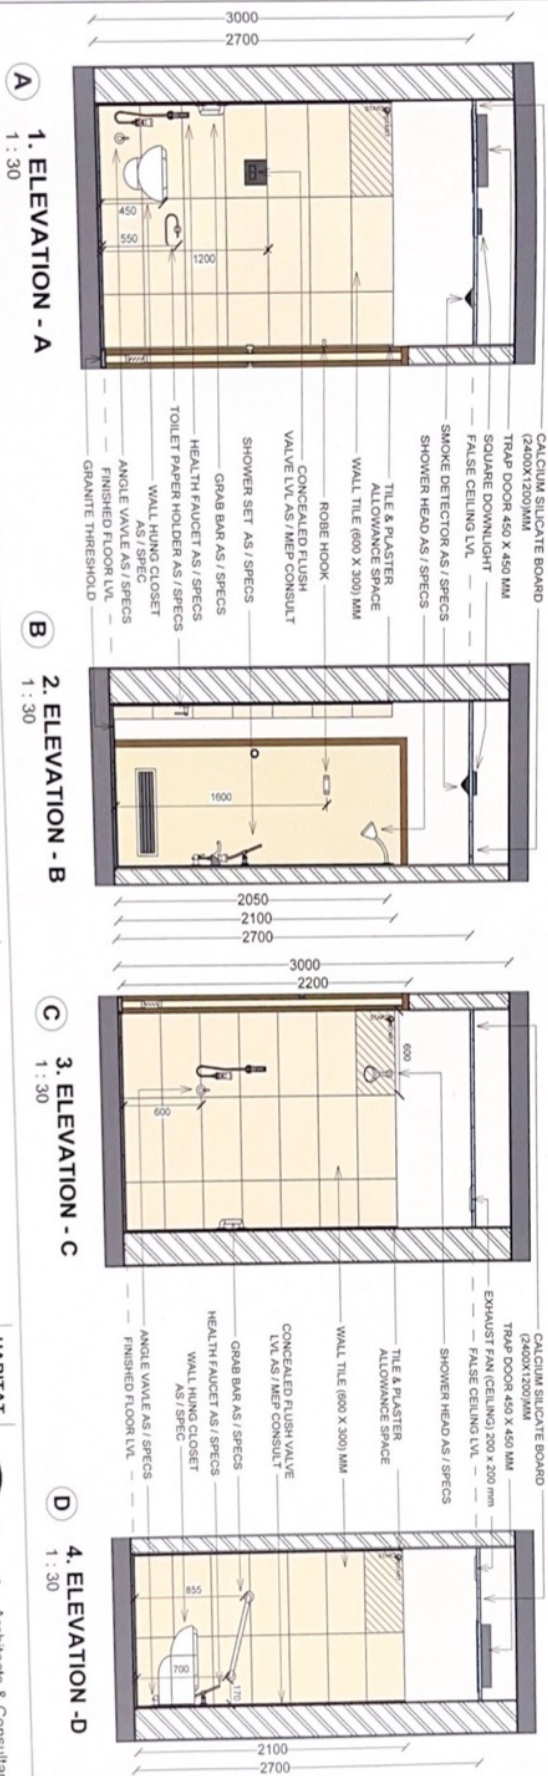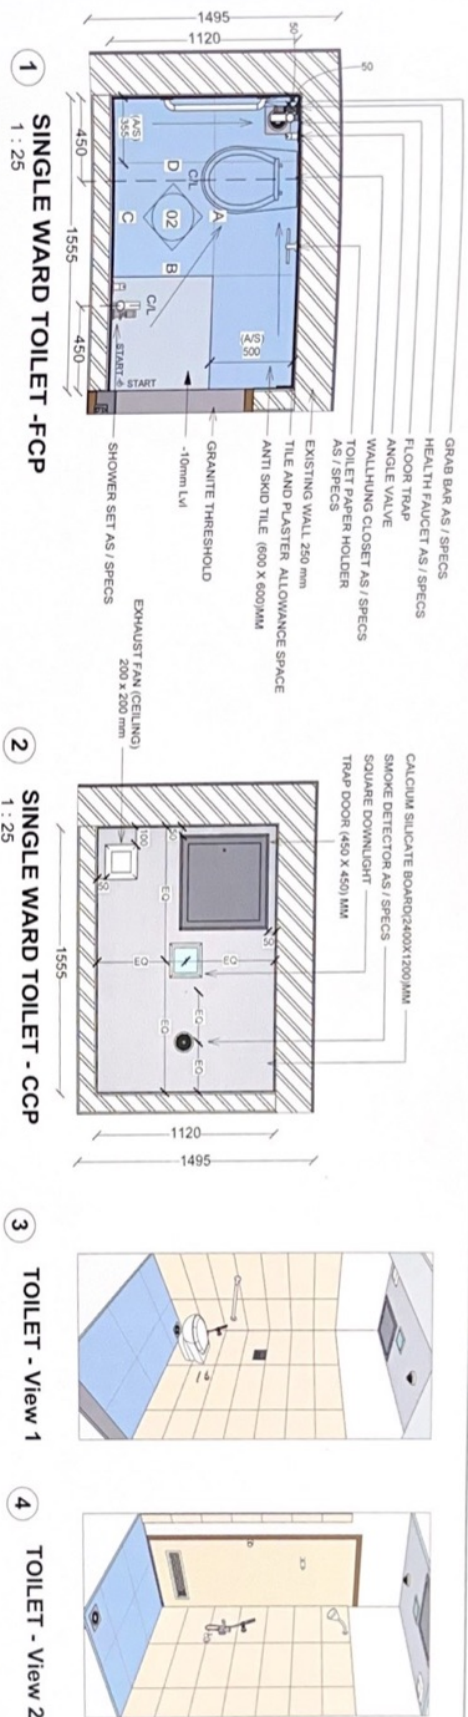


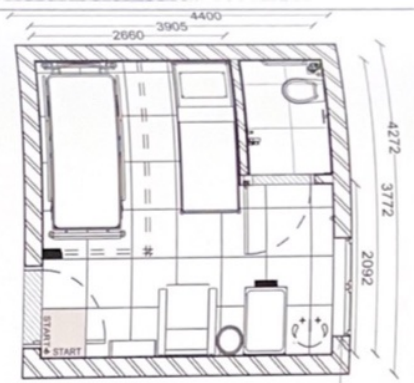

1 SINGLE WARD - FCP
1 : 55

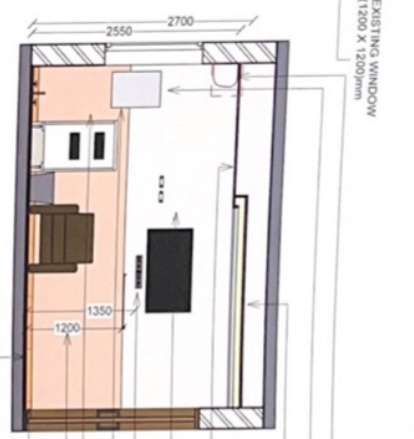


B ELEVATION - B
1 : 50

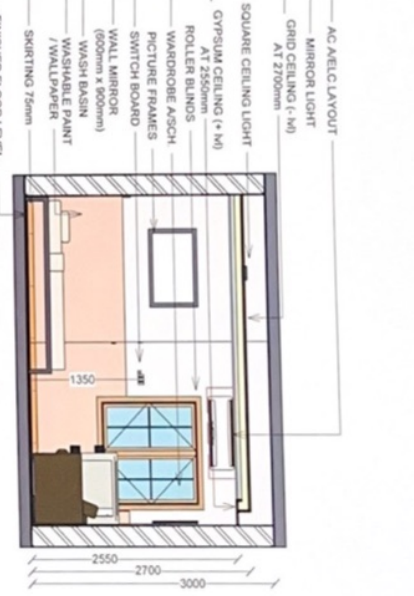

A ELEVATION - A
1 : 50




3 SINGLE WARD - view 1

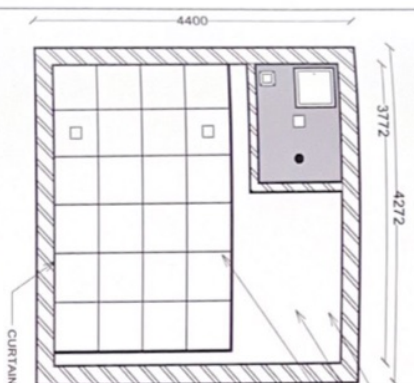


2 SINGLE WARD - CCP
1 : 55



D ELEVATION - D
1 : 50

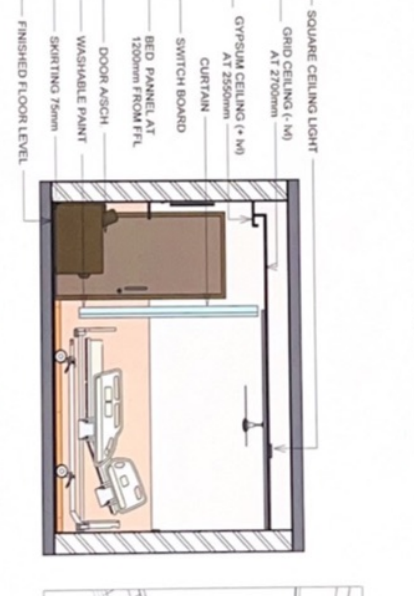

C ELEVATION - C
1 : 50

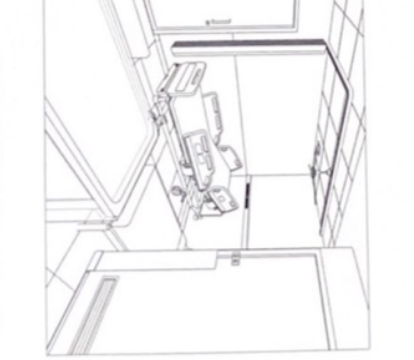


4 SINGLE WARD - view 2



AIMS - ABHIRAM
Institute of Medical Sciences @Aimukur
Sheet Name :
TYP - Single Ward Detail



Project Number : -
Date : 07/07/22
Scale : As indicated
Sheet No : 01
Detailed By : M Narmadha
Approved By : Ar. Davy

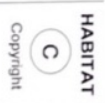


Architects & Consultants
"RAY DESK"
3B, 5th Street, Nandam Extension
Chennai - 600035
www.habitatgroup.in


Handwritten signature/initials.



1 0.0 - Ground floor plan
1 : 200

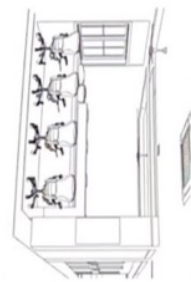


3 00 - LOBBY VIEW

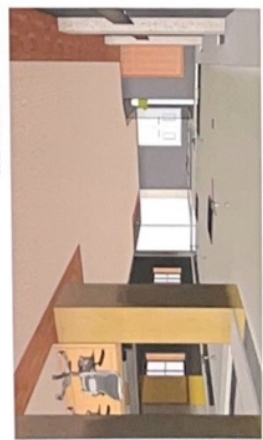

4 03 - LOBBY VIEW



2 0.33 - Ground floor - CCP
1 : 200

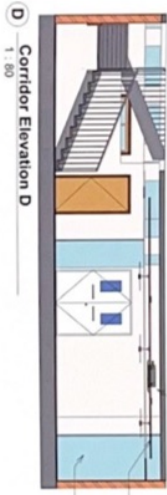


D - Corridor Elevation D
1 : 80



6 05 - LOBBY VIEW



C - Corridor Elevation C
1 : 80

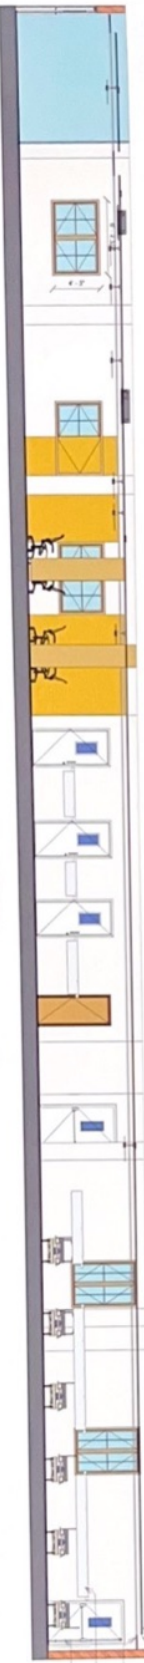

A - Corridor Elevation A
1 : 80

Client Name :
Dr. Shraavan

Project Name :
AIMS - ABHIRAM Institute of
Medical Sciences

Sheet Name :
LOBBY

Project no. 01
Date : 20/07/22
Scale : As indicated

Sheet No : 03
Designed by : M. Narmada
Approved by : M. Dany

Copyright

Architects & Consultants
No. 3, 5th cross street
Chennai 600 005
Phone: 893935097



Dr. Shraavan

CEILING-PLAN



15'7" x 9'

EXCEL SHEET-VENDOR

[illegible]

SHUTTRING MATERIALS QUANTITY				
S.NO	DESCRIPTION	SIZE	UNIT	TOTAL NUMBERS
1	Batten	3"×2"×20'	Rft	160 no's
2	Ply Boards	8"×4'	Sft	117no's
3	M.S Props	N/A	ft	88no's
4	Nails	2" ,2.5"	kg	10kg/size
5	Concrete Nails	1.5" ,2"	kg	10kg/size
6	Binding wire	N/A	kg	

Balance to pay		Total	payments	Contract	total
412715				62715	22500
64420	Painting wall	75000		134620	75000
165255	Shutting per floor	150000		300625	150000
107120	Sand			107120	
66580	RMC			86580	
225000					
payments not ELIGIBLE					
342624	20% STEEL progress		week 1		
21424	Concrete 1 day before		week 2		
46510	60% Concrete day		week 3		
21424	Concrete day + 1 week		Week 4		
31366	\$4. De adhesion & Foundation		Week 6		
188375	30% PENDING ramp works		Week 9		
31366	\$5. RETENTION		Week 20		
				Head count/Slider mat	
60391	ELIGIBLE payment			145,950	75000

DATE	DATE	BRAND	RATE	LOT	QTY	UNIT	MATERIAL	19-Jan	13-Jan	16-Jan
CON	AIX									
							NON-OST - LOCAL			
			111	1	50	kg	CR 20mm	50		
17-1	17-1	Local	2	500	1000	Nb 3	20mm COAR F B LOCK	500		
17-2	17-2	Local	2	500	500	Nb 3	20mm COAR F B LOCK	500		
17-3	17-3	Local	2	500	500	Nb 3	20mm COAR F B LOCK	500		
17-4	17-4	Local	2	500	500	Nb 3	20mm COAR F B LOCK	500		
17-5	17-5	Local	11	500	100	CR	50mm	100		
17-6	17-6	Local	5	500	5	CR	20mm AGGREG DATE	5		
17-7	17-7	Local	5	500	5	CR	20mm AGGREG DATE	5		
17-8	17-8	Local	5	500	5	CR	20mm AGGREG DATE	5		
17-9	17-9	Local	5	500	5	CR	20mm AGGREG DATE	5		
17-10	17-10	Local	14	500	14	CR	20mm AGGREG DATE	14		
17-11	17-11	Local	66	120	6	Nb 3	50mm Bush			
17-12	17-12	Local	66	120	6	Nb 3	20mm Bush			

AIMS Hospital Almukur					
COORDIN	PRODUCT	VENDOR Name	Contact	Site VISIT	RATE/Frang
Er vjayan 68	Electron/Panther	AIMS	Cayoz	9948325553	1500
Er vjayan 69	Electron	AIMS	Thapa	950000863	1500
Er vjayan 70	Panther				
Er vjayan 71	Ting				
Er vjayan 72	Scolding				
Er vjayan 73	Ac Tedman				
Er vjayan 74	Carpenter				

				AIMS-STEEL				# floors
Total		BALANCE	#	TO BUY	4	SIZE	RAMP	ROOF SLAB
TOTAL STEEL	so far	SITE QTY	SITE	QTY (kg)	INCENT	(mm)	QTY (kg)	QTY (kg)
66,566		18-Jun		2,703	5,750		HOLD	5750
32,386		3,319	0				0	1200
2516		0	0	1200	1600	8	0	1600
6279		518	70	1052	1600	10	0	1600
11375		320	30	300	300	12	0	300
1403		379	20	421	800	16	0	800
7043		1778	60		1600	20	0	1600
37950		323	7		250	25	0	250

	PP asso.	17	tons	AIR CONDITIONING
jaswanth	Prism	35,000	sft	FIRE FIGHTING
Sneha	Prism	100	Kd	SEWAGE TREATMENT PLANT
Sneha	Prism	100	Kd	WATER TREATMENT PLANT
jaswanth	Ravi	30	points	MEDICAL GAS LINE
jaswanth	JOHNSON	15	pax	LIFT
Sneha	Arun			SOLAR

ROOF SLAB INTENT FROM 23-07-2022 TO 13-08-2022			
S.NO	DESCRIPTION	UNIT	QUANTITY
1	Steels upto roof level		
2	Electrical Material(CONCELO)		
3	coal/calt (earthng purpose)	15/each kg	30
4	column shoe	no's	5



3.500 STEEL COIL UNIT		NO. OF PCS.		TOTAL WEIGHT	PRICE
1	8 MM	22.2	1058	61.5	
2	10 MM	347.18	1089	61.5	
3	16 MM	26.21	497	61.5	

ON PATIENTS' SUMMARY		CONF.		HTM.	
LN.O	DATE	ACNO	PURPOSE OF PAY	CONF.	HTM.
2	26.12.2022	mod/750	Contractor's fee	500000	
3	04.13.2022	mod/750	Contractor's fee	200000	500000
4	14.10.2022	mod/750	Good pay	200000	
5	21.10.2022	mod/750	Good pay	800000	
6	21.10.2022	mod/750	Good pay	500000	
7	01.02.2022	mod/750	For building	500000	
8	22-May	mod/750	For building	500000	
10	03-May	mod/750	For building	500000	
11	03.5.2022	mod/750	Construction permit	300000	200000
12	14-May	mod/750	Construction permit	300000	200000
13	18-May	mod/750	Construction permit	400000	500000
14	22-May	mod/750	Supply of materials	650000	
16	28-May	mod/750	Health care solutions	400000	
20	28-May	mod/204	Health care solutions	200000	
21	28-May	mod/204	Health care solutions	200000	
22	01-Jul	mod/204	Health care solutions	110000	
23	18-Jul	mod/204	Health care solutions	150000	
			Health care solutions	500000	
				500000	
				2000000	

AIMS CIVIL MATERIALS						REF#			
RATE	BRAND	RATE LOT	QTY	UNIT	MATERIAL	16-Jan	13-Jan	16-Jan	AMOUNT
CN	ATK								
						NON GST - LOCAL			1,43,950
1	Local		50	kg	Bricklay mix	50			50
1 10	Local		1000	No.s	20mm COVER BLOCK	1000			1,700
1 10	Local		500	No.s	40mm COVER BLOCK	500			850
1 10	Local		500	No.s	20mm COVER BLOCK	500			850
1 10	Local								1,10,000
1 000	Local	15	100	100	CN SAND	100			18,500
2 100	Local	50	5	CN	20mm AGGREGATE	5			14,000
2 100	Local	100	5	CN	40mm AGGREGATE	5			14,000
2 100	Local	100	5	CN	40mm AGGREGATE	5			14,000
1	Local		0	No.s	100mm Brick				-
1	Local		0	No.s	200mm Brick				-

SITE MATERIALS STOCK LIST			
S.NO	DESCRIPTION	SIZE/UNIT	QUANTITY
1	Ply boards	8x4	60
2	Ply boards 2 (cut pc)	N/A	64
3	SAVUKU WOOD	N/A	60
4	Cement	1/2 bags	800
4	Cover Blocks	100/Box	45
5	Binding Wire	kg	NIL
6	Steel	8MM	69
7	Steel	10MM	30
8	Steel	12MM	16
9	Steel	16MM	60
10	Steel	20MM	7
11	Steel	25MM	

AAVISA

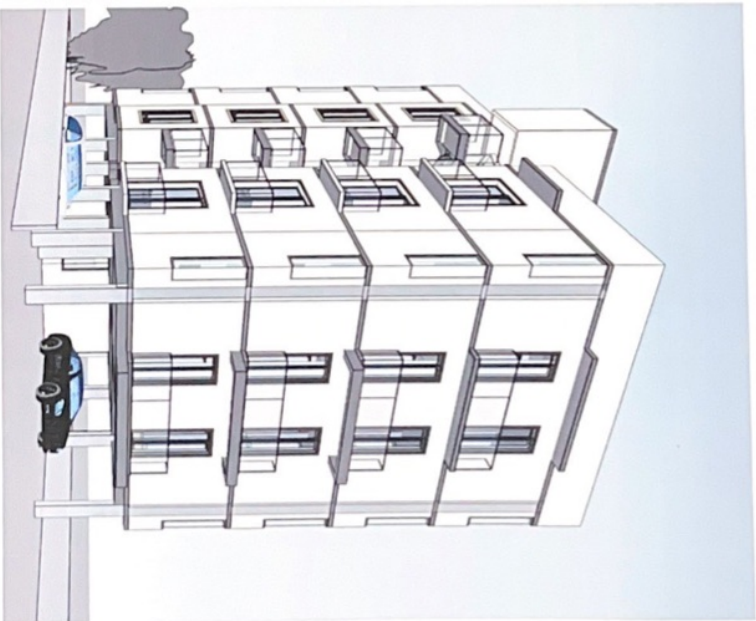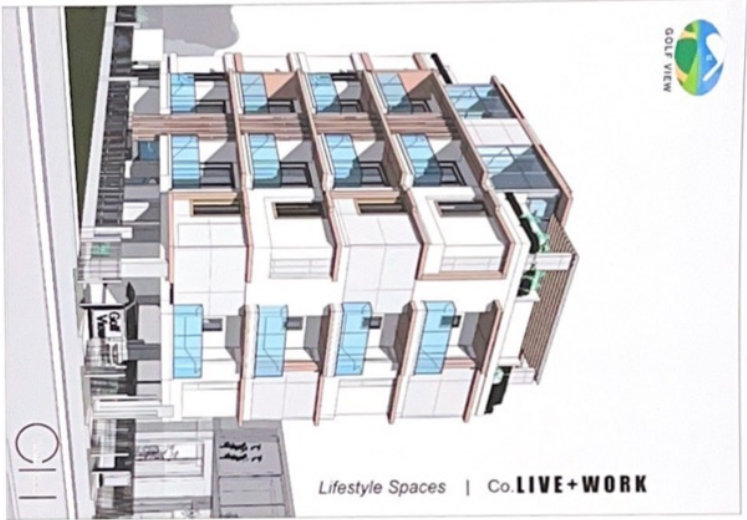



Golf View
@sniperumbudur

Street Name :
Typical plan








Area for Sale
Flat WEST | 650Sft
Flat EAST | 600Sft
Common | 130Sft



www.habitatgroup.in
Ph: +91 9176838911
+91 6381083108



AAVISA APPROVAL DRAWING

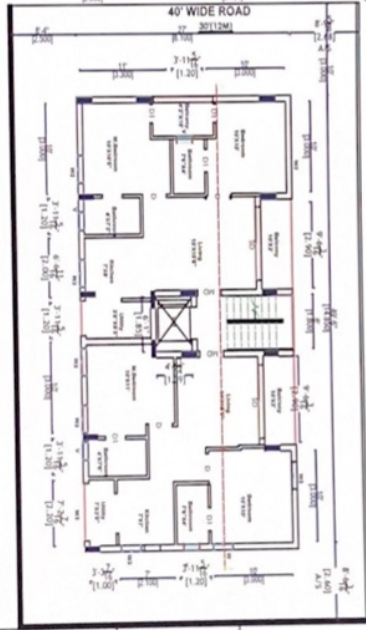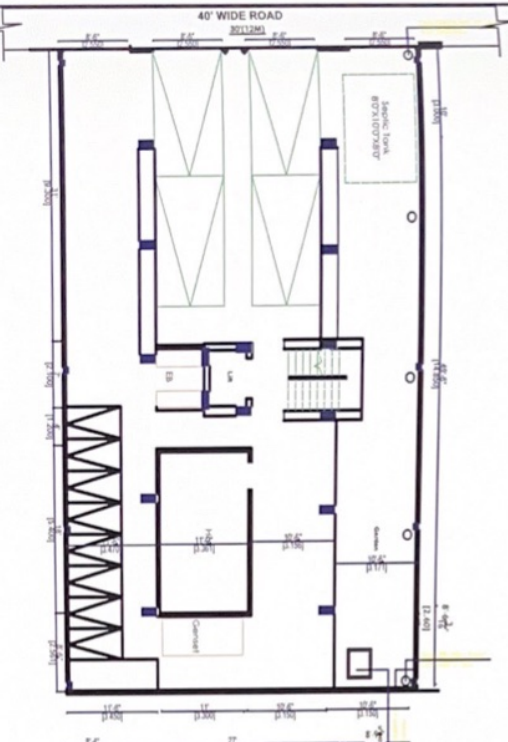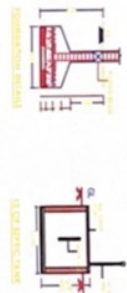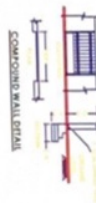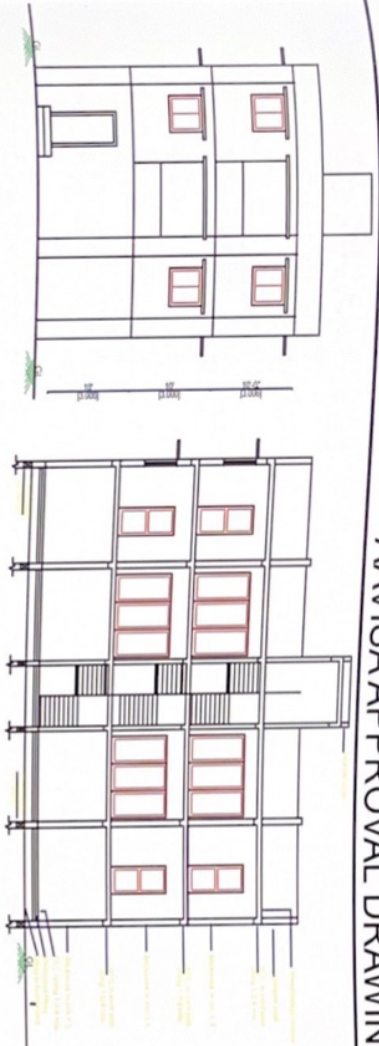

PLAN SHOWING THE PROPOSED RESIDENTIAL BUILDING AT
 PLOT NO. 14A, SAMITHI, AAVISA, LAYOUT APPROVED BY
 SITE APPROVAL NO. _____ DATED _____ PLANNING
 PERMISSION BY M.P.A. VICE P.P. NO. _____
 TECHNICAL APPROVAL ISSUED BY SPECIAL OFFICE
 PATTANA NO. 1437, SAMITHI, AAVISA, LAYOUT APPROVED BY
 PATTANA NO. 1437, SAMITHI, AAVISA, LAYOUT APPROVED BY
 PATTANA NO. 1437, SAMITHI, AAVISA, LAYOUT APPROVED BY

AREA STATEMENT:
 PLOT AREA - 28895 ft. (265.75 m²)
 GROUND FLOOR AREA - 117.00 SFT. (173.95 m²)
 FIRST FLOOR AREA - 129.00 SFT. (181.61 m²)
 SECOND FLOOR AREA - 137.75 SFT. (127.55 m²)
 TOTAL FLOOR AREA - 1500 SFT. (140 m²)
 PLOT COVERAGE - 48.24% FSI - 1.35

DOOR DETAILS:
 MD - Door - 37'X7'0"
 D - - - 30'X7'0"
 D1 - - - 26'X7'0"
 W - Window - 40'X4'0"
 KW - - - 40'X3'0"
 V - Ventilator - 20'X2'0"

SCALE:
 1" = 100'
 (1" = 80')



COLOR INDEX:

ROAD
 BOUNDARY
 PROPOSED
 DEMOLITION

OWNER

LICENSED SUPERVISOR







14A

1.6.CAD DETAILS

WINDOWS ELEVATIONS

1	WINDOW SINGLE SHUTTER - W1S	2	WINDOW DOUBLE SHUTTER - W2S	3	WINDOW DOUBLE SHUTTER - W3S	4	WINDOW DOUBLE SHUTTER - W4S

Detail

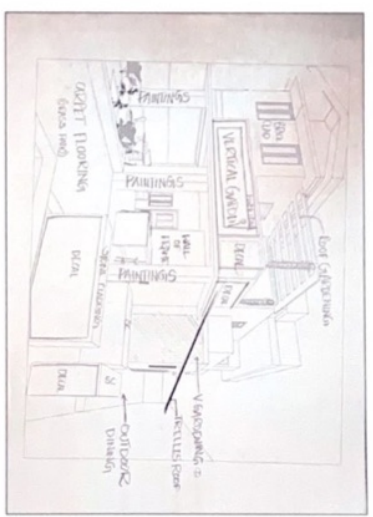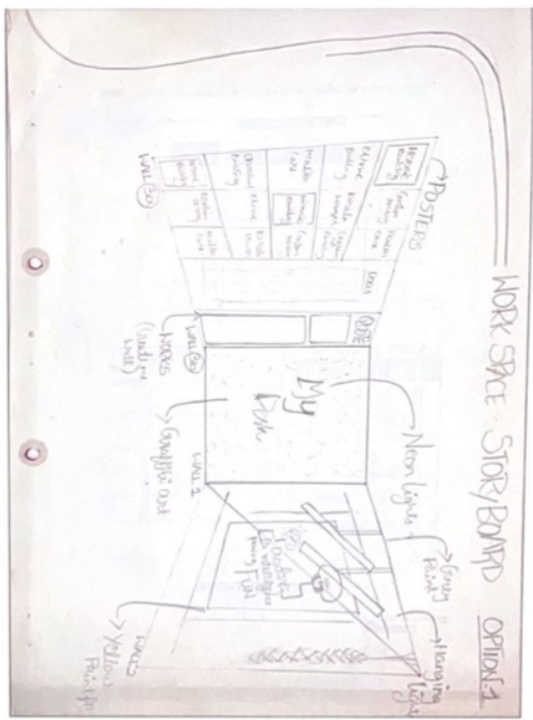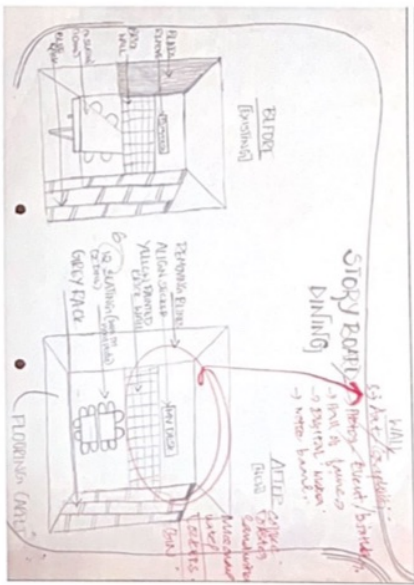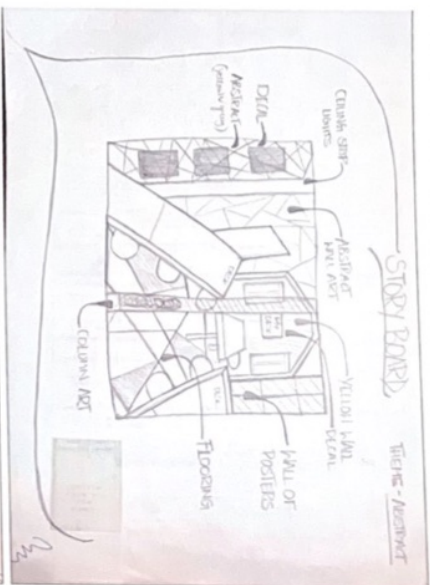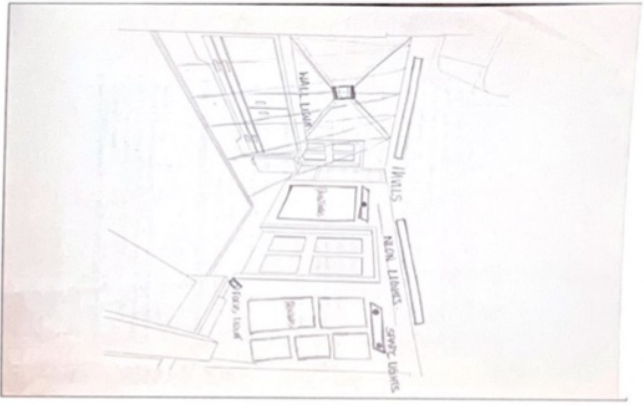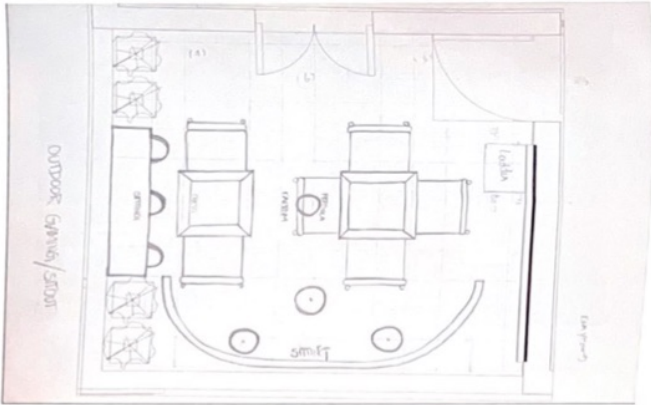

Draw



Di...

[illegible]

The collage consists of numerous overlapping posters and advertisements. Key elements include:

- Recruitment Notices:**
 - Immediate Hiring for International School:** Multiple posters for an international school in Kelang Campus, seeking English teachers, accountants, and business studies educators. They specify requirements like local Malaysian citizenship and English fluency.
 - Happy Engineers Day:** Several posters celebrating the 29th September Engineers Day, featuring logos of engineering organizations and the text 'Happy Engineers Day'.
 - World Heart Day:** A poster for the 29th September World Heart Day, featuring a red heart logo.
 - Other Jobs:** Advertisements for a mobile developer, a Python developer, a business development executive, and a marketing executive.
- Event and Community Posters:**
 - AAVISA:** A poster for AAVISA (Association of Architects in Malaysia) featuring a building illustration.
 - Genesis Habitat:** Posters for Genesis Habitat, including one for a 'Genesis Habitat' event and another for a 'Genesis Habitat' project.
 - International School:** Posters for an international school, including one for a 'Business Studies Educator' and another for a 'Marketing Executive'.
- Logos and Graphics:** Various logos and graphics are scattered throughout, including the 'Happy Engineers Day' logo, the 'World Heart Day' logo, and the 'AAVISA' logo.

1.11 CRITICAL OVERVIEW

- My overall experience in the Firm through the last 4 months working have been great. It had great work environment, where people aren't only compensated fairly for their work, but given many opportunities to grow and learn new things in there field of work.
- My Principal Architect gave me and my team a lot of freedom to do what we see and fits the actual circumstances. I got an opportunity to learn from the smallest of the construction details with site visits that happened in coordination with the team.
- I also got to understand how the work flow in an office happens and how one gets to respond actively to the work that is being appointed to them respectively. I have significantly improved in understanding the working drawings and also with the drafting skills. The team had excellent coordination with themselves in completing a task beforehand with necessary coordination with the consultants, clients and site engineers.
- I heartily thank Ar.Karunakaran Raju sir for giving me this opportunity to learn and develop my skills that will be more helpful for my future endeavors, I also thank the entire team in motivating me for the same.