



SATHYABAMA

INSTITUTE OF SCIENCE AND TECHNOLOGY
(DEEMED TO BE UNIVERSITY)

Accredited with “A” grade by NAAC | 12B Status by UGC | Approved by AICTE

Jeppiaar Nagar, Rajiv Gandhi Salai, Chennai – 600 119

www.sathyabama.ac.in

SCHOOL OF BUILDING AND ENVIRONMENT
DEPARTMENT OF ARCHITECTURE
PRACTICAL TRAINING PORTFOLIO (SAR4063)
DEC 2022

Name of the Student : **POORVISH.B**

Batch : **2019 - 2024**

Reg No. : **39210060**

Semester : **VII**

POR
TFO
LIO

POORVISH B



SATHYABAMA

INSTITUTE OF SCIENCE AND TECHNOLOGY
(DEEMED TO BE UNIVERSITY)

Accredited with "A" grade by NAAC | 12B Status by UGC | Approved by AICTE

Jeppiaar Nagar, Rajiv Gandhi Salai, Chennai – 600 119

www.sathyabama.ac.in

SCHOOL OF BUILDING AND
ENVIRONMENT DEPARTMENT OF
ARCHITECTURE

VIVA-VOCE EXAMINATION

This is to certify that the practical training SAR 4063 is the work of **POORVISH.B** who had undergone training in **IM DZIN CENTRE LLP** and has been monitored by the continuous assessment during JUNE 2022 to OCTOBER 2022.

A handwritten signature in blue ink, appearing to read 'Devyani Gangopadhyay'.

Dr. Devyani Gangopadhyay
DEAN



Submitted for Viva voce Examination held on 13-12-2022

A handwritten signature in blue ink, appearing to read 'C. Thyagarajan'.

Internal Examiner

A handwritten signature in blue ink, appearing to read 'M. Jayaraman'.

External Examiner



SATHYABAMA

INSTITUTE OF SCIENCE AND TECHNOLOGY
(DEEMED TO BE UNIVERSITY)

Accredited with "A" grade by NAAC | 12B Status by UGC | Approved by AICTE

Jeppiaar Nagar, Rajiv Gandhi Salai, Chennai – 600 119

www.sathyabama.ac.in

DECLARATION

I, POORVISH.B, by declaring that the Training Report JUNE 2022 to OCTOBER 2022 done by me under the guidance of Ar.ANITA.P.S is submitted in partial fulfillment of the requirements for the completion of a practical training session.

ANITA. P.S

Reg.No. CA/2006/38190

DATE : 13-11-2022

PLACE : BANGALORE

SIGNATURE OF CANDIDATE

ACKNOWLEDGEMENT

I am pleased to acknowledge my sincere thanks to the Board of Management of **SATHYABAMA** for their kind encouragement in doing this practical training and for completing it successfully. I am grateful to them.

I convey my thanks to **Dr. Devyani Gangopadhyay**, Dean, School of Building and Environment and **Ar.Sarath Chandra Kanth**, Design Chair, Department of Architecture for having been a constant source of support and encouragement.

I wish to express my thanks to all Teaching and Non-teaching staff members of the Department who were helpful in many ways for the completion of the project.

I also wish to thank **Ar.ANITA.P.S**, for the experience of interning at their firm.

CONFIRMATION LETTER

10/14/22, 12:40 PM

Gmail - Confirmation of internship in IM Dzincentre LLP



Poorvi 05 <poorvi.290502@gmail.com>

Confirmation of internship in IM Dzincentre LLP

2 messages

IM Dzincentre <imdzincentre@gmail.com>

To: Poorvi.290502@gmail.com

Cc: anitaimdzincentre <anitaimdzincentre@gmail.com>, IM DZINCENTRE <imdzincentre@gmail.com>

Dear poorvish,

This mail is regarding confirmation of your internship in our firm **IM Dzincentre LLP**. Your joining can start from the date you mentioned earlier. Please send the following details as soon as possible.

Kindly send the details required for the internship.

1. Full name
2. College name and address
3. Residential address
4. Mobile no and mail ID
5. Start date of Internship and completion date (Period)
6. Bonafide certificate from your college with its seal & signature.

General Instructions:

1. **Office timings:** 9:00 am to 6:30pm (Monday-Saturday)
2. **Holidays** will be as per office calendar
3. **Dress code:** Formals on Monday and Tuesday and informals on the following days of the week
4. You are requested to carry your laptop for internship with **ZWCAD** & other necessary softwares installed except for **Autodesk softwares**.

The following are the Architects who will be guiding you during your term of internship

Gaurav S Sonawane - Managing Director
Anita PS - Principal Architect
Kumuda MP - Senior Landscape Architect

1. Vinod Kumar Sharma - Senior Interior Designer
2. Rufus A - Associate principal Architect
3. Anusha K A - Associate Architect
4. Divya Dass - Architect
5. Abisek K.C - Interior designer
6. Digvijay - Architect
7. Mukesh - Architect
8. Fyas - Architect

Regards,
Triveni.C
IM DZINCENTRE LLP

JOINING LETTER



IM DZINCENTRE LLP
ARCHITECTURE | INTERIOR | LANDSCAPE

giving life to ideas!

JOINING LETTER

06.06.2022

This is to confirm that Mr. Poorvish B, (Reg. 39210060) 7th semester student of “Sathyabama Institute of Science and Technology” Chennai, Tamil Nadu, has joined as a “Professional Trainee” at our firm **IM DzinCentre LLP** from 06 JUNE 2022 and he will continue his professional training period till the completion of 5 months.

Thank you,

Anita P S
Principal Architect
IM DzinCentre LLP



COA # CA/2006/38190

CONSOLIDATED CERTIFICATE



IM DZINCENTRE LLP
ARCHITECTURE | INTERIOR | LANDSCAPE

giving life to ideas!

COMPLETION LETTER

22.10.2022

This is to confirm that Mr. Poorvish B, (Reg. 39210060) 7th semester student of "Sathyabama Institute of Science and Technology" Chennai, Tamil Nadu, has joined as a "Professional Trainee" has successfully completed 18 weeks from 06th June 2022 to 22nd October 2022, Internship program at our firm **IM DzinCentre LLP**. During the period of his internship program with us he was found punctual, hardworking and inquisitive.

We wish him every success in his life.

Thank you,

Anita P.S.
Principal Architect
IM DzinCentre LLP

IM DZINCENTRE LLP
ARCHITECTURE | INTERIOR | LANDSCAPE
No. 4M, 413, 3rd Block, Kammanahalli Main Road
Bangalore - 560 043

COA # CA/2006/38190

MONTHLY REPORT 1



SATHYABAMA

INSTITUTE OF SCIENCE AND TECHNOLOGY

(DEEMED TO BE UNIVERSITY)

Accredited "A" Grade by NAAC | 12B Status by UGC | Approved by AICTE

www.sathyabama.ac.in

DEPARTMENT OF ARCHITECTURE

PROFESSIONAL PRACTICAL TRAINING REPORT 2022

(Continuous progress report of the trainee architect for the period of One month in the office to submitted to HOD by the Trainee in Charge of the Organization)

1. Name of the office / organization : **IM DZIN CENTRE LLP**
2. Address & Contact Number : **4M, 413, Kammanahalli Main Road, HRBR layout, Kalyan Nagar, Bengaluru.**
3. Name of the student : **POORVISH.B**
4. Duration : From **06/06/2022** To **05/07/2022**
5. Total No. of days : **24 (JUNE - JULY)**

6. Evaluation of Performance criteria shall be on

* Note: Kindly grade the student as per his/her overall performance in the office during the assessment month which will be converted to the allotted 90 marks by the department.

Description of works	Excellent	Good	Fair	Poor	NA
Understanding of office culture	✓				
Participation in the office	✓				
Reading of drawings	✓				
Presentation Techniques	✓				
Model making works		✓			
Understanding of construction details	✓				
Drafting Skills (Manual / Computer)		✓			
Site Supervision / Discussion with clients	✓				
Adherence to Time schedule	✓				
Other computer skills		✓			
File and Office Maintenance		✓			
Coordination with other consultants	✓				
Overall Grading*	A				

(A - 9.0, B - 8.0, C - 7.0, D - 6.0, E - 5.0)

7. Any other Remarks :

8. Signature of the:
Head of the Office
/ Organization
(With Seal)

IM DZINCENTRE LLP
ARCHITECTURE | INTERIOR | LANDSCAPE
No. 4M, 413, 3rd Block, Kammanahalli Main Road,
Bangalore - 560043

MONTHLY REPORT 2



SATHYABAMA

INSTITUTE OF SCIENCE AND TECHNOLOGY

(DEEMED TO BE UNIVERSITY)

Accredited "A" Grade by NAAC | 12B Status by UGC | Approved by AICTE

www.sathyabama.ac.in

DEPARTMENT OF ARCHITECTURE

PROFESSIONAL PRACTICAL TRAINING REPORT 2022

(Continuous progress report of the trainee architect for the period of One month in the office to submitted to HOD by the Trainee in Charge of the Organization)

1. Name of the office / organization : IM DZINCENTRE LLP
2. Address & Contact Number : 4M, 413, KAMMANAHALLI MAIN RD, HRBR LAYOUT 3rd BLOCK, HRBR LAYOUT, KALYAN NAGAR, BENGALURU - 560043
3. Name of the student : POORVISH B
4. Duration : From 06/01/2022 To 05/01/2022
5. Total No. of days : 25 DAYS

6. Evaluation of Performance criteria shall be on

* Note: Kindly grade the student as per his/her overall performance in the office during the assessment month which will be converted to the allotted 90 marks by the department.

Description of works	Excellent	Good	Fair	Poor	NA
Understanding of office culture	✓				
Participation in the office		✓			
Reading of drawings		✓			
Presentation Techniques	✓				
Model making works	✓				
Understanding of construction details	✓				
Drafting Skills (Manual / Computer)		✓			
Site Supervision / Discussion with clients		✓			
Adherence to Time schedule	✓				
Other computer skills	✓				
File and Office Maintenance	✓				
Coordination with other consultants	✓				
Overall Grading*	A				

(A - 9.0, B - 8.0, C - 7.0, D - 6.0, E - 5.0)

7. Any other Remarks :

8. Signature of the:
Head of the Office
/ Organization
(With Seal)

[Signature]
01/01/22

IM DZINCENTRE LLP
ARCHITECTURE | INTERIOR | LANDSCAPE
No. 4M.413, 3rd Block, Kammanahalli Main Road,
Bangalore - 560043

MONTHLY REPORT 3



SATHYABAMA

INSTITUTE OF SCIENCE AND TECHNOLOGY

(DEEMED TO BE UNIVERSITY)

Accredited "A" Grade by NAAC | 12B Status by UGC | Approved by AICTE

www.sathyabama.ac.in

DEPARTMENT OF ARCHITECTURE

PROFESSIONAL PRACTICAL TRAINING REPORT 2022

(Continuous progress report of the trainee architect for the period of One month in the office to submitted to HOD by the Trainee in Charge of the Organization)

1. Name of the office / organization : IM DZINCENTRE LLP
2. Address & Contact Number : 4M, 413, KAMMANAHALLI MAIN RD, HRBR LAYOUT 3rd BLOCK, KALYAN NAGAR, BENGALURU - 560043 PH.NO: 8688661578
3. Name of the student : POORVISH B
4. Duration : From 06/01/2022 To 05/01/2022
5. Total No. of days : 26 DAYS

6. Evaluation of Performance criteria shall be on

* Note: Kindly grade the student as per his/her overall performance in the office during the assessment month which will be converted to the allotted 90 marks by the department.

Description of works	Excellent	Good	Fair	Poor	NA
Understanding of office culture	✓				
Participation in the office	✓				
Reading of drawings		✓			
Presentation Techniques		✓			
Model making works	✓				
Understanding of construction details	✓				
Drafting Skills (Manual / Computer)	✓				
Site Supervision / Discussion with clients		✓			
Adherence to Time schedule	✓				
Other computer skills	✓				
File and Office Maintenance	✓				
Coordination with other consultants			✓		
Overall Grading*	A				

(A - 9.0, B - 8.0, C - 7.0, D - 6.0, E - 5.0)

7. Any other Remarks : Good communication skills

and 3D - Modeling

8. Signature of the:
Head of the Office
/ Organization
(With Seal)

[Signature]

IM DZINCENTRE LLP
ARCHITECTURE | INTERIOR | LANDSCAPE
No. 4M.413, 3rd Block, Kammanahalli Main Road,
Bangalore - 560043

S.NO	DATE	WORK	FOR	STATUS
1	6/6/2022	REFERENCE FILES	BASIC UNDERSTANDING	COMPLETED
2	7/6/2022	DOOR & WINDOW DETAILS	MR.MANJUNATH	WORK ON PROGRESS
3	8/6/2022	DOOR & WINDOW DETAILS	MR.MANJUNATH	COMPLETED
4	9/6/2022	INTERIOR DESIGN ON SKETCHUP	MR.PATEL RESIDENCE	WORK ON PROGRESS
5	10/6/2022	INTERIOR DESIGN ON SKETCHUP	MR.PATEL RESIDENCE	COMPLETED
6	11/6/2022	ELECTRICAL LINE MEASUREMENT	MR.SHEKAR REDDY	COMPLETED
7	13/6/2022	BEDROOM DETAIL	MR.PATEL RESIDENCE	COMPLETED
8	14/6/2022	WALL MARKING	MR.VENKATESH	WORK ON PROGRESS
9	15/6/2022	WALL MARKING	MR.VENKATESH	COMPLETED
10	16/6/2022	DOOR DETAIL CORRECTIONS	MR.VENKATESH	COMPLETED
11	17/6/2022	CUT 3D MODEL	MR.KARTHIK BALAJI	GROUND FLOOR COMPLETED
12	18/6/2022	CUT 3D MODEL	MR.KARTHIK BALAJI	FIRST FLOOR COMPLETED
13	20/6/2022	CUT 3D MODEL	MR.KARTHIK BALAJI	SECOND FLOOR WORK ON PROGRESS
14	21/6/2022	CUT 3D MODEL	MR.KARTHIK BALAJI	SECOND FLOOR COMPLETED
15	22/6/2022	CUT 3D MODEL	MR.KARTHIK BALAJI	THIRD FLOOR WORK ON PROGRESS
16	23/6/2022	CUT 3D MODEL	MR.KARTHIK BALAJI	THIRD FLOOR COMPLETED
17	24/6/2022	CUT 3D MODEL	MR.KARTHIK BALAJI	TERRACE FLOOR WORK ON PROGRESS
18	25/6/2022	CUT 3D MODEL	MR.KARTHIK BALAJI	RENDERING ON PROGRESS
19	28/6/2022	CUT 3D MODEL	MR.KARTHIK BALAJI	COMPLETED
20	29/6/2022	SLOPING ROOF DETAIL	RAGAVENDRA RESIDENCE	COMPLETED
21	30/6/2022	PHOTOSHOP RENDER	AKRUTHI DEVELOPERS	WORK ON PROGRESS
22	1/7/2022	PHOTOSHOP RENDER	AKRUTHI DEVELOPERS	WORK ON PROGRESS
23	2/7/2022	PHOTOSHOP RENDER	AKRUTHI DEVELOPERS	WORK ON PROGRESS
24	4/7/2022	PHOTOSHOP RENDER	AKRUTHI DEVELOPERS	COMPLETED
25	6/7/2022	SITE VISIT	SLV	COMPLETED
26	7/7/2022	PLAN	AKRUTHI DEVELOPERS	WORK ON PROGRESS
27	8/7/2022	PLAN	AKRUTHI DEVELOPERS	WORK ON PROGRESS
28	9/7/2022	SITE VISIT	SAJEEV RESIDENCE	WORK ON PROGRESS
29	11/7/2022	PLAN	AKRUTHI DEVELOPERS	WORK ON PROGRESS
30	12/7/2022	PLAN	AKRUTHI DEVELOPERS	WORK ON PROGRESS
31	13/7/2022	PLAN	AKRUTHI DEVELOPERS	WORK ON PROGRESS
32	14/7/2022	PLAN	AKRUTHI DEVELOPERS	WORK ON PROGRESS
33	15/7/2022	PLAN	AKRUTHI DEVELOPERS	WORK ON PROGRESS
34	16/7/2022	PLAN	AKRUTHI DEVELOPERS	WORK ON PROGRESS
35	18/7/2022	PLAN	AKRUTHI DEVELOPERS	COMPLETED
36	19/7/2022	INTERIOR OF BEDROOM	MUKESH RESIDENCE	WORK ON PROGRESS
37	20/7/2022	INTERIOR OF BEDROOM	MUKESH RESIDENCE	WORK ON PROGRESS
38	21/7/2022	INTERIOR OF BEDROOM	MUKESH RESIDENCE	COMPLETED
39	22/7/2022	LANDSCAPE PHOTOSHOP RENDER	VRAJ TIARA	WORK ON PROGRESS
40	23/7/2022	LANDSCAPE PHOTOSHOP RENDER	VRAJ TIARA	COMPLETED
41	25/7/2022	LANDSCAPE PHOTOSHOP RENDER	VRAJ TIARA	COMPLETED
42	26/7/2022	CAD ELEVATION CHANGES	RAGAVENDRA RESIDENCE	COMPLETED
43	27/7/2022	CLUB HOUSE PLAN CHANGES	AKRUTHI DEVELOPERS	COMPLETED
44	28/7/2022	ELEVATION 30X50 EAST FACING	AKRUTHI DEVELOPERS	WORK ON PROGRESS
45	29/7/2022	ELEVATION 30X50 EAST FACING	AKRUTHI DEVELOPERS	WORK ON PROGRESS
46	2/8/2022	ELEVATION 30X50 EAST FACING	AKRUTHI DEVELOPERS	WORK ON PROGRESS
47	3/8/2022	ELEVATION 30X50 EAST FACING	AKRUTHI DEVELOPERS	WORK ON PROGRESS
48	4/8/2022	ELEVATION 30X50 EAST FACING	AKRUTHI DEVELOPERS	WORK ON PROGRESS
49	5/8/2022	ELEVATION 30X50 EAST FACING	AKRUTHI DEVELOPERS	WORK ON PROGRESS
50	6/8/2022	SITE VISIT	SAURABH & PADMANAB	WORK ON PROGRESS
51	8/8/2022	ELEVATION 30X50 EAST FACING	AKRUTHI DEVELOPERS	WORK ON PROGRESS
52	9/8/2022	CUT 3D & PHOTOSHOP RENDER	AKRUTHI DEVELOPERS	WORK ON PROGRESS
53	10/8/2022	CUT 3D & PHOTOSHOP RENDER	AKRUTHI DEVELOPERS	WORK ON PROGRESS
54	11/8/2022	CUT 3D & PHOTOSHOP RENDER	AKRUTHI DEVELOPERS	COMPLETED
55	12/8/2022	ELEVATION MODEL	AKRUTHI DEVELOPERS	WORK ON PROGRESS
56	13/8/2022	SITE VISIT		WORK ON PROGRESS
57	15/8/2022	ELEVATION MODEL	AKRUTHI DEVELOPERS	WORK ON PROGRESS
58	16/8/2022	ELEVATION MODEL	AKRUTHI DEVELOPERS	WORK ON PROGRESS
59	17/8/2022	ELEVATION MODEL	AKRUTHI DEVELOPERS	WORK ON PROGRESS
60	18/8/2022	ELEVATION MODEL	AKRUTHI DEVELOPERS	WORK ON PROGRESS
61	19/8/2022	ELEVATION MODEL	AKRUTHI DEVELOPERS	WORK ON PROGRESS
62	20/8/2022	SHOWROOM VISIT		WORK ON PROGRESS
63	22/8/2022	ELEVATION MODEL	AKRUTHI DEVELOPERS	WORK ON PROGRESS
64	23/8/2022	ELECTRICAL LAYOUT	COMMERCIAL APARTMENT @ HSR	WORK ON PROGRESS
65	24/8/2022	ELECTRICAL LAYOUT	COMMERCIAL APARTMENT @ HSR	WORK ON PROGRESS
66	25/8/2022	PHOTOSHOP RENDER	AKRUTHI DEVELOPERS	COMPLETED
67	26/8/2022	WALL ELECTRICAL	COMMERCIAL APARTMENT @ HSR	WORK ON PROGRESS
68	29/8/2022	WALL ELECTRICAL	COMMERCIAL APARTMENT @ HSR	COMPLETED
69	30/8/2022	BEDROOM INTERIOR	COMMERCIAL APARTMENT @ HSR	WORK ON PROGRESS
70	1/9/2022	BEDROOM INTERIOR	COMMERCIAL APARTMENT @ HSR	WORK ON PROGRESS
71	2/9/2022	BEDROOM INTERIOR	COMMERCIAL APARTMENT @ HSR	WORK ON PROGRESS
72	3/9/2022	SITE VISIT	RAGAVENDRA ,PADMANAB & SAURABH	COMPLETED
73	5/9/2022	BEDROOM INTERIOR	COMMERCIAL APARTMENT @ HSR	WORK ON PROGRESS

WORK DIARY

74	6/9/2022	BEDROOM INTERIOR	COMMERCIAL APARTMENT @ HSR	COMPLETED
75	7/9/2022	BEDROOM INTERIOR	COMMERCIAL APARTMENT @ HSR	WORK ON PROGRESS
76	8/9/2022	BEDROOM INTERIOR	COMMERCIAL APARTMENT @ HSR	WORK ON PROGRESS
77	9/9/2022	BEDROOM INTERIOR	COMMERCIAL APARTMENT @ HSR	WORK ON PROGRESS
78	10/9/2022	SITE VISIT	VENKATESH & DOLPHIN PUBLIC SCHOOL	COMPLETED
79	12/9/2022	LIVING INTERIOR	COMMERCIAL APARTMENT @ HSR	WORK ON PROGRESS
80	13/9/2022	LIVING INTERIOR	COMMERCIAL APARTMENT @ HSR	WORK ON PROGRESS
81	14/9/2022	LIVING INTERIOR	COMMERCIAL APARTMENT @ HSR	WORK ON PROGRESS
82	15/9/2022	LIVING INTERIOR	COMMERCIAL APARTMENT @ HSR	WORK ON PROGRESS
83	16/9/2022	LIVING INTERIOR	COMMERCIAL APARTMENT @ HSR	WORK ON PROGRESS
84	17/9/2022	LIVING INTERIOR	COMMERCIAL APARTMENT @ HSR	COMPLETED
85	20/9/2022	KITCHEN INTERIOR	COMMERCIAL APARTMENT @ HSR	WORK ON PROGRESS
86	21/9/2022	KITCHEN INTERIOR	COMMERCIAL APARTMENT @ HSR	COMPLETED
87	22/9/2022	FINAL INTERIOR RENDERS	COMMERCIAL APARTMENT @ HSR	COMPLETED
88	23/9/2022	ELEVATION 3D	MR.ARJUN @ HINDUPUR	WORK ON PROGRESS
89	24/9/2022	SITE VISIT		
90	26/9/2022	ELEVATION 3D	MR.ARJUN @ HINDUPUR	COMPLETED
91	27/9/2022	CHANGES IN INTERIOR	COMMERCIAL APARTMENT @ HSR	COMPLETED
92	28/9/2022	ELEVATION RENDER	SAURABH MITTAL RESIDENCE	WORK ON PROGRESS
93	29/9/2022	ELEVATION RENDER	SAURABH MITTAL RESIDENCE	WORK ON PROGRESS
94	30/9/2022	ELEVATION RENDER	SAURABH MITTAL RESIDENCE	WORK ON PROGRESS
95	1/10/2022	ELEVATION RENDER	SAURABH MITTAL RESIDENCE	COMPLETED
96	3/10/2022	PARAMETRIC MODEL FOR POOL BAR COUNTER	SHOONYAM RESORT	WORK ON PROGRESS
97	4/10/2022	PARAMETRIC MODEL FOR POOL BAR COUNTER	SHOONYAM RESORT	COMPLETED
98	5/10/2022	TRELLIS MODEL	SHOONYAM RESORT	WORK ON PROGRESS
99	7/10/2022	LIFT DETAIL	ANUBHAV MANTAPA	COMPLETED
100	8/10/2022	TRELLIS CORRECTIONS	SHOONYAM RESORT	WORK ON PROGRESS
101	10/10/2022	FINAL RENDER	SHOONYAM RESORT	WORK ON PROGRESS
102	11/10/2022	FINAL RENDER	SHOONYAM RESORT	COMPLETED
103	12/10/2022	INTERIOR DESIGN ON SKETCHUP	DOLPHIN PUBLIC SCHOOOL	WORK ON PROGRESS
104	13/10/2022	INTERIOR DESIGN ON SKETCHUP	DOLPHIN PUBLIC SCHOOOL	WORK ON PROGRESS
105	14/10/2022	INTERIOR DESIGN ON SKETCHUP	DOLPHIN PUBLIC SCHOOOL	COMPLETED
106	15/10/2022	SITE VISIT		

TABLE OF CONTENTS

CHAPTER NO	TITLE	PAGE NO
1.1	ABOUT THE FIRM	
1.2	ARCHITECTURAL PROJECTS	
1.3	INTERIOR PROJECTS	
1.4	LANDSCAPE PROJECTS	
1.5	WORKING DRAWINGS	

1.1 ABOUT THE FIRM:



"Designing Doesn't Have to Be Expensive or Complicated! It Should Be Smart & User Friendly"

ESTABLISHED IN 2010

Architectural and Interior Design Firm Based in Bangalore

Over the years we have created formidable and knowledge-based firm with over 19 architects and other professionals. We gained recognition early for our unique ideas on designing and communication through visual drawings. In 2018 we added feather to our cap by turning our firm to IM Dzin Centre LLP. IM Dzin Centre has adopted to a highly electric workstyle where every member of the firm builds knowledge of their allied fields through extensive research and field work. Thus, our strength lies in our ability to leverage client's perspective using the power of design knowledge. The team at IM Dzin Centre possess high critical thinking capability, visual acuity and design intelligence. Every talent is nurtured and their artistic brilliance is brought to life in the form of design. It has evolved into an integrated architecture, interior and landscape design practice with a footprint across India.



Bangalore Office

AKRUTHI DEVELOPERS

EAST FACING OPTION 1
PLOT SIZE : 30' × 50'
3 BHK
BUILTUP AREA : 883.54 sq.ft

01

02

EAST FACING OPTION 1
PLOT SIZE : 30' × 50'
3 BHK
BUILTUP AREA : 883.54 sq.ft

EAST FACING OPTION 1
PLOT SIZE : 30' × 50'
3 BHK

03

04

EAST FACING OPTION 1
PLOT SIZE : 30' × 50'
3 BHK

EAST FACING
PLOT SIZE : 40' × 60'
3 BHK

05



06 ARJUN RESIDENCE



07 SAURABH MITTAL





MARBLE



GREY CLEAN PLASTER



FUNDERMAX



WHITE CLEAN PLASTER

ELEVATION



CUT 3D



EAST FACING OPTION 1
PLOT SIZE : 30' x 50'
2 BHK
BUILTUP AREA : 478.47 sq.ft



EAST FACING OPTION 1
PLOT SIZE : 30' x 50'
3 BHK
BUILTUP AREA : 883.54 sq.ft

Contribution on this project :

- 3D Model
- CUT 3D
- ELEVATION
- PHOTOSHOP RENDER

TOTAL BUILT-UP AREA : 1361 sq.ft



MATERIALS USED



MARBLE



GREY CLEAN PLASTER



FUNDERMAX



WHITE CLEAN PLASTER

AKRUTHI DEVELOPERS



ELEVATION



CUT 3D

EAST FACING OPTION 1
PLOT SIZE : 30' x 50'
2 BHK
BUILTUP AREA : 478.47 sq.ft



EAST FACING OPTION 1
PLOT SIZE : 30' x 50'
3 BHK
BUILTUP AREA : 883.54 sq.ft

Contribution on this project :

- 3D Model
- CUT 3D
- ELEVATION
- PHOTOSHOP RENDER

TOTAL BUILT-UP AREA : 1361 sq.ft

OPTION - 02



MATERIALS USED



LATERITE STONE



GREY CLEAN PLASTER



FUNDERMAX



WHITE CLEAN PLASTER

AKRUTHI DEVELOPERS

ELEVATION

CUT 3D

EAST FACING OPTION 1

PLOT SIZE : 30' x 50'

2 BHK

BUILTUP AREA : 478.47 sq.ft

EAST FACING OPTION 1

PLOT SIZE : 30' x 50'

3 BHK

BUILTUP AREA : 883.54 sq.ft

Contribution on this project :

- 3D Model
- CUT 3D
- ELEVATION
- PHOTOSHOP RENDER

TOTAL BUILT-UP AREA : 1361 sq.ft

OPTION - 03



MATERIALS USED



LATERITE STONE



GREY CLEAN PLASTER



FUNDERMAX



WHITE CLEAN PLASTER

AKRUTHI DEVELOPERS



ELEVATION



CUT 3D

EAST FACING OPTION 1
PLOT SIZE : 30' × 50'
3 BHK
BUILTUP AREA : 630 sq.ft



EAST FACING OPTION 1
PLOT SIZE : 30' × 50'
3 BHK
BUILTUP AREA : 883.54 sq.ft

Contribution on this project :

- 3D Model
- CUT 3D
- ELEVATION
- PHOTOSHOP RENDER

TOTAL BUILT-UP AREA : 1513 sq.ft



Ground Floor Cut 3d View



EAST FACING
 PLOT SIZE : 40' x 60'
 3 BHK
 BUILTUP AREA : 1248 sq.ft



GREY CLEAN PLASTER



FUNDERMAX



WHITE CLEAN PLASTER



LATERITE STONE

ELEVATION



Contribution on this project :

- 3D Model
- CUT 3D
- ELEVATION
- PHOTOSHOP RENDER

TOTAL BUILT-UP AREA : 2027 sq.ft





FUNDERMAX



GREY CLEAN PLASTER



WHITE CLEAN PLASTER



LATERITE STONE

First Floor Cut 3d View



EAST FACING
PLOT SIZE : 40' x 60'
3 BHK
BUILTUP AREA : 779 sq.ft

ELEVATION



Contribution on this project :

- 3D Model
- CUT 3D
- ELEVATION
- PHOTOSHOP RENDER

TOTAL BUILT-UP AREA : 2027 sq.ft



MATERIALS USED



MARBLE



GREY CLEAN PLASTER



WHITE CLEAN PLASTER



FUNDERMAX

ARJUN RESIDENCE

ELEVATION



Contribution on this project :

- 3D Model
- ELEVATION

TOTAL BUILT-UP AREA : 9627 sq.ft

East-facing houses are more Vastu compliant than others as these get more natural light in the form of sunlight, which is a source of positive energy.

Planning is done According to vastu.



MATERIALS USED



MARBLE



GREY CLEAN PLASTER



WHITE CLEAN PLASTER



FUNDERMAX

ARJUN

RESIDENCE

ELEVATION



GROUND FLOOR PLAN



FIRST FLOOR PLAN



SECOND FLOOR PLAN

PLAN

Contribution on this project :

- 3D Model
- ELEVATION

TOTAL BUILT-UP AREA : 9627 sq.ft

East-facing houses are more Vastu compliant than others as these get more natural light in the form of sunlight, which is a source of positive energy.

Planning is done According to vastu.



MATERIALS USED



STONE CLADDING



GREY CLEAN PLASTER



WHITE CLEAN PLASTER



FUNDERMAX

SAURABH MITTAL RESIDENCE

ELEVATION



Contribution on this project :


- RENDER
- ELEVATION

TOTAL BUILT-UP AREA : 5542 sq.ft



INTERIOR PROJECTS

01 MR.MUKESH RESIDENCE
SON'S BEDROOM

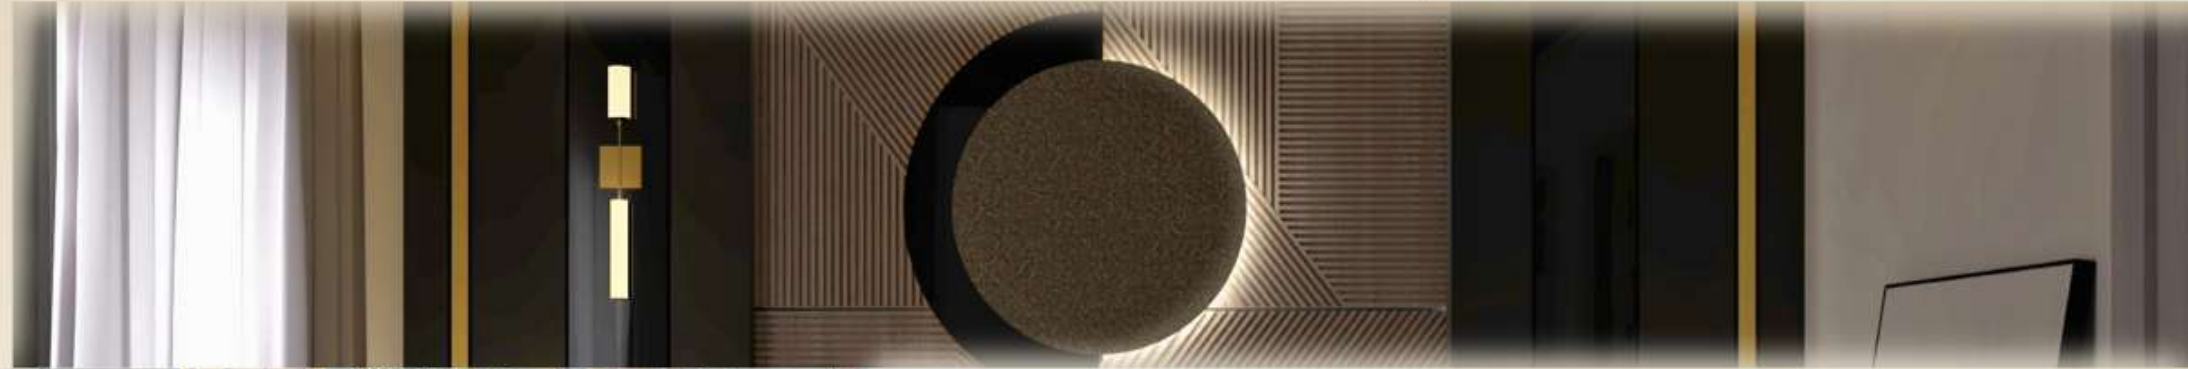

COMMERCIAL APARTMENT **02**
SON'S BEDROOM

03 COMMERCIAL APARTMENT
MASTER BEDROOM



COMMERCIAL APARTMENT **04**
LIVING

05 COMMERCIAL APARTMENT
DINING



INTERIOR PROJECTS

06 MR. RAMESH RESIDENCE

SON'S BEDROOM



DOLPHIN PUBLIC SCHOOL
ADMIN BLOCK

07



INTERIOR PROJECTS



Contribution on this project :

- RENDER
- 3D MODEL

01 MR.MUKESH RESIDENCE

SON'S BEDROOM



INTERIOR PROJECTS



Contribution on this project :

- RENDER
- 3D MODEL

02

COMMERCIAL APARTMENT

SON'S BEDROOM



INTERIOR PROJECTS



Contribution on this project :

- RENDER
- 3D MODEL

02

COMMERCIAL APARTMENT

SON'S BEDROOM



INTERIOR PROJECTS



Contribution on this project :

- RENDER
- 3D MODEL

02

COMMERCIAL APARTMENT

SON'S BEDROOM



INTERIOR PROJECTS



Contribution on this project :

- RENDER
- 3D MODEL

03

COMMERCIAL APARTMENT

MASTER BEDROOM



INTERIOR PROJECTS



Contribution on this project :

- RENDER
- 3D MODEL

03

COMMERCIAL APARTMENT
MASTER BEDROOM



INTERIOR PROJECTS

LIVING - 01



Contribution on this project :

- RENDER
- 3D MODEL

04 COMMERCIAL APARTMENT
LIVING



INTERIOR PROJECTS

LIVING - 02



Contribution on this project :

- RENDER
- 3D MODEL

04 COMMERCIAL APARTMENT
LIVING



IM Dzin Centre LLP
ARCHITECTURE | INTERIOR | LANDSCAPE
PH: 08088661578 09844098380



INTERIOR PROJECTS

LIVING - 03



Contribution on this project :

- RENDER
- 3D MODEL

04 COMMERCIAL APARTMENT
LIVING



IM Dzin Centre LLP
ARCHITECTURE | INTERIOR | LANDSCAPE
PH: 08088661578 09844098380



INTERIOR PROJECTS

LIVING - 04



Contribution on this project :

- RENDER
- 3D MODEL

04 COMMERCIAL APARTMENT
LIVING



INTERIOR PROJECTS

Dining- 01



Contribution on this project :

- RENDER
- 3D MODEL



COMMERCIAL APARTMENT

DINING



IM Dzin Centre LLP
ARCHITECTURE | INTERIOR | LANDSCAPE
PH: 08088661578 09844098380



INTERIOR PROJECTS



Contribution on this project :

- RENDER
- 3D MODEL

06

MR.RAMESH RESIDENCE

SON'S BEDROOM



INTERIOR PROJECTS



Contribution on this project :

- RENDER
- 3D MODEL



MR.RAMESH RESIDENCE

SON'S BEDROOM



INTERIOR PROJECTS



IM Dzin Centre LLP
ARCHITECTURE | INTERIOR | LANDSCAPE
PH: 08088661578 07349688884

DOLPHIN PUBLIC SCHOOL

Contribution on this project :

- RENDER
- 3D MODEL

07 DOLPHIN PUBLIC SCHOOL

ADMIN BLOCK



LANDSCAPE PROJECTS

VRAJ TIARA



An exclusive 39 storey stand-alone residential tower, Vraj Tiara is a reminiscence of the vertical villas that overlook the Arabian sea with a classic mix of old-world charm with modern marvels of living.



Vraj Tiara, Veer Nariman Marg, Janata Colony, BPT Colony, Worli, Mumbai, Maharashtra 400025




SHOONYAM RESORT



PROPOSED LANDSCAPE DESIGN FOR SHOONYAM RESORT@ Kanakapura road, Bangalore



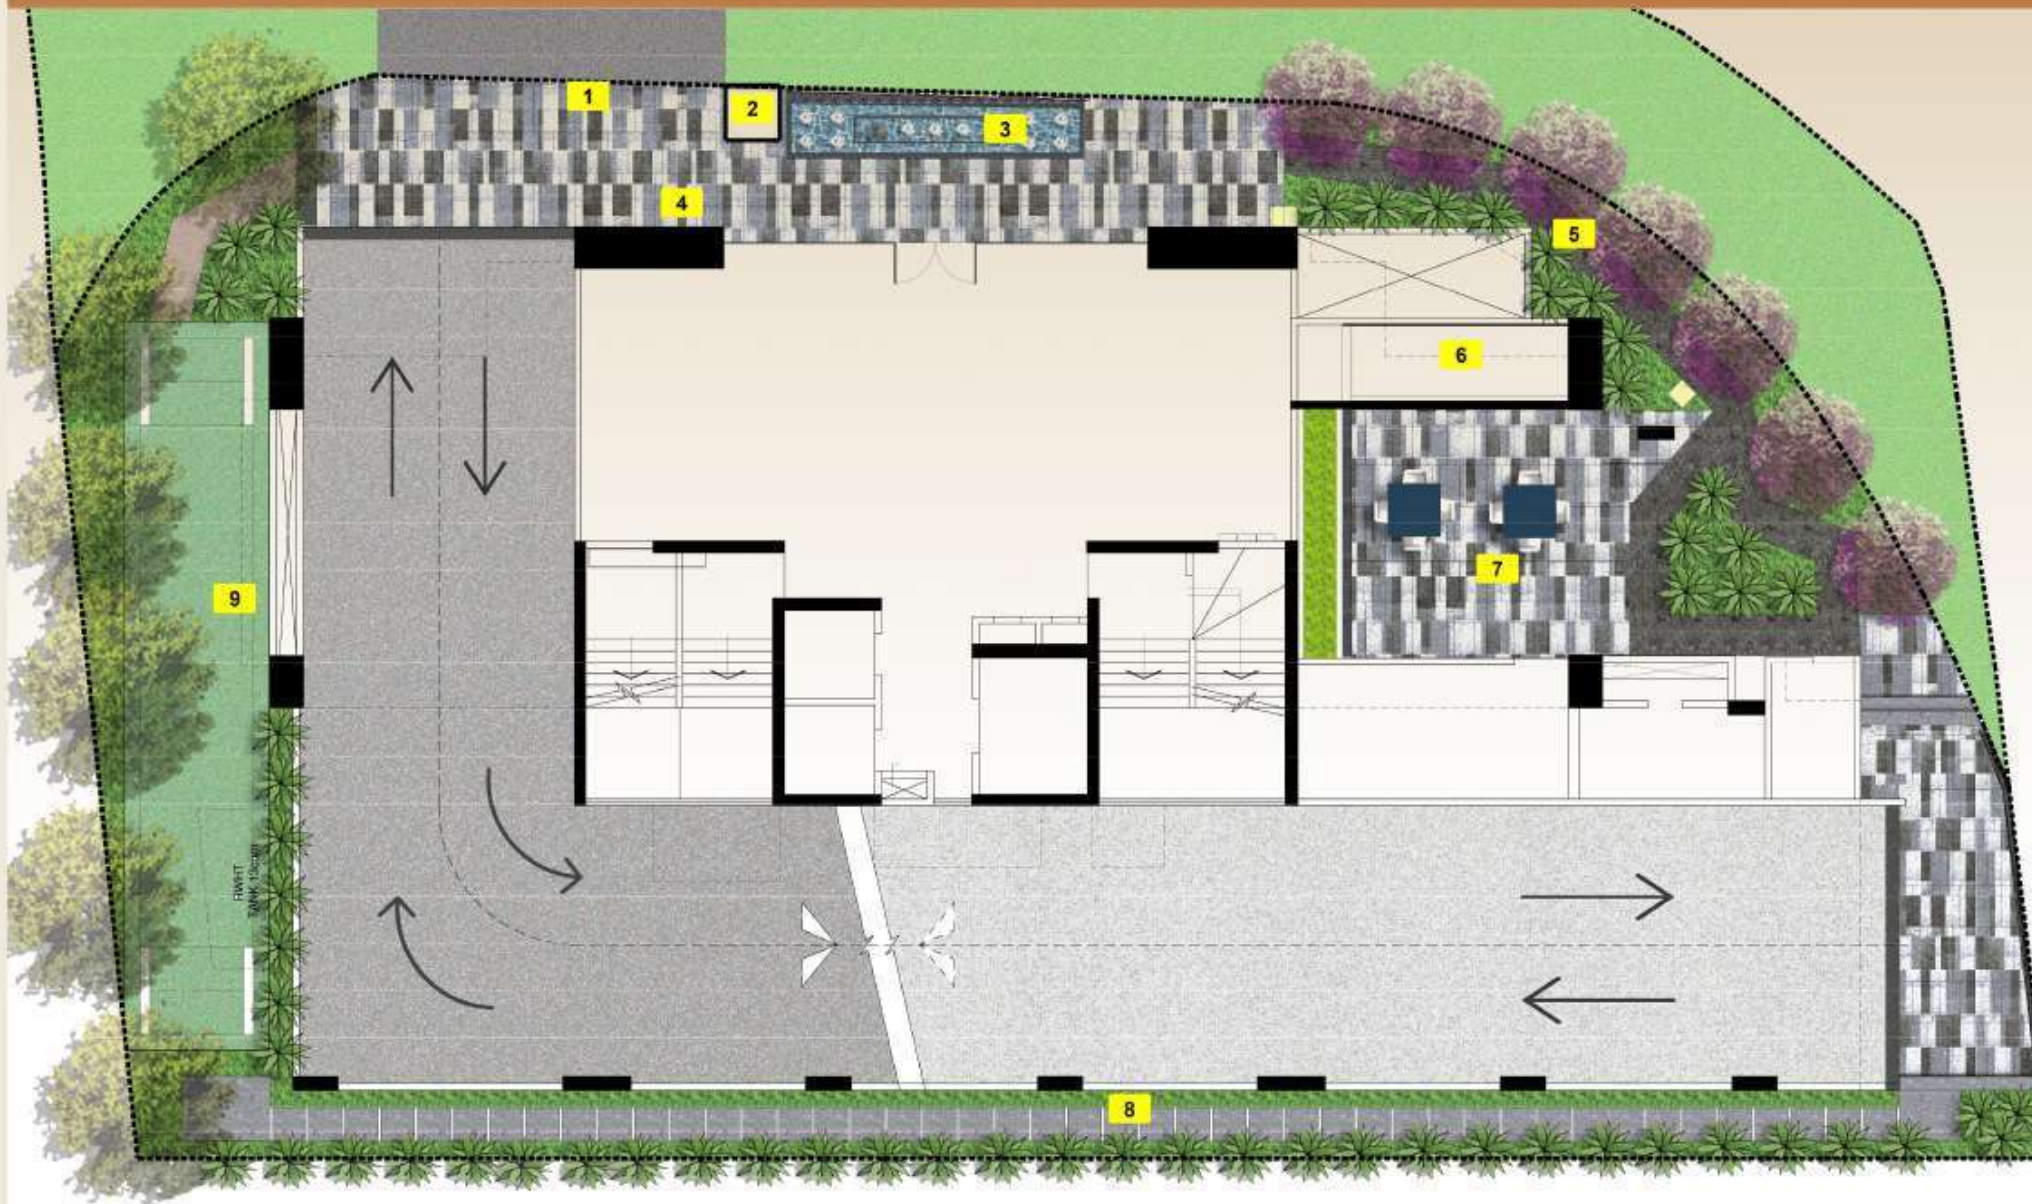

VIEW OF THE WATER FEATURE

LEGEND:

1. ENTRANCE GATE
2. GUARD'S HOUSE
3. WATER FEATURE
4. ENTRY PLAZA
5. PATHWAY
6. SERVICE ROOM
7. MULTIPURPOSE PAVING/CARD PLAYING AREA
8. STEPPING PADS
9. CRICKET PITCH

VIEW OF THE WATER FEATURE



VIEW OF THE MULTIPURPOSE COURT



Contribution on this project :

- PHOTOSHOP RENDER
- 3D RENDER

GROUND FLOOR PLAN






LEGEND:

1. ENTRANCE
2. TOT LOT
3. KIDS PLAY AREA
4. TIMBER DECK
5. PLANTING

VIEW OF THE DECK SPACE

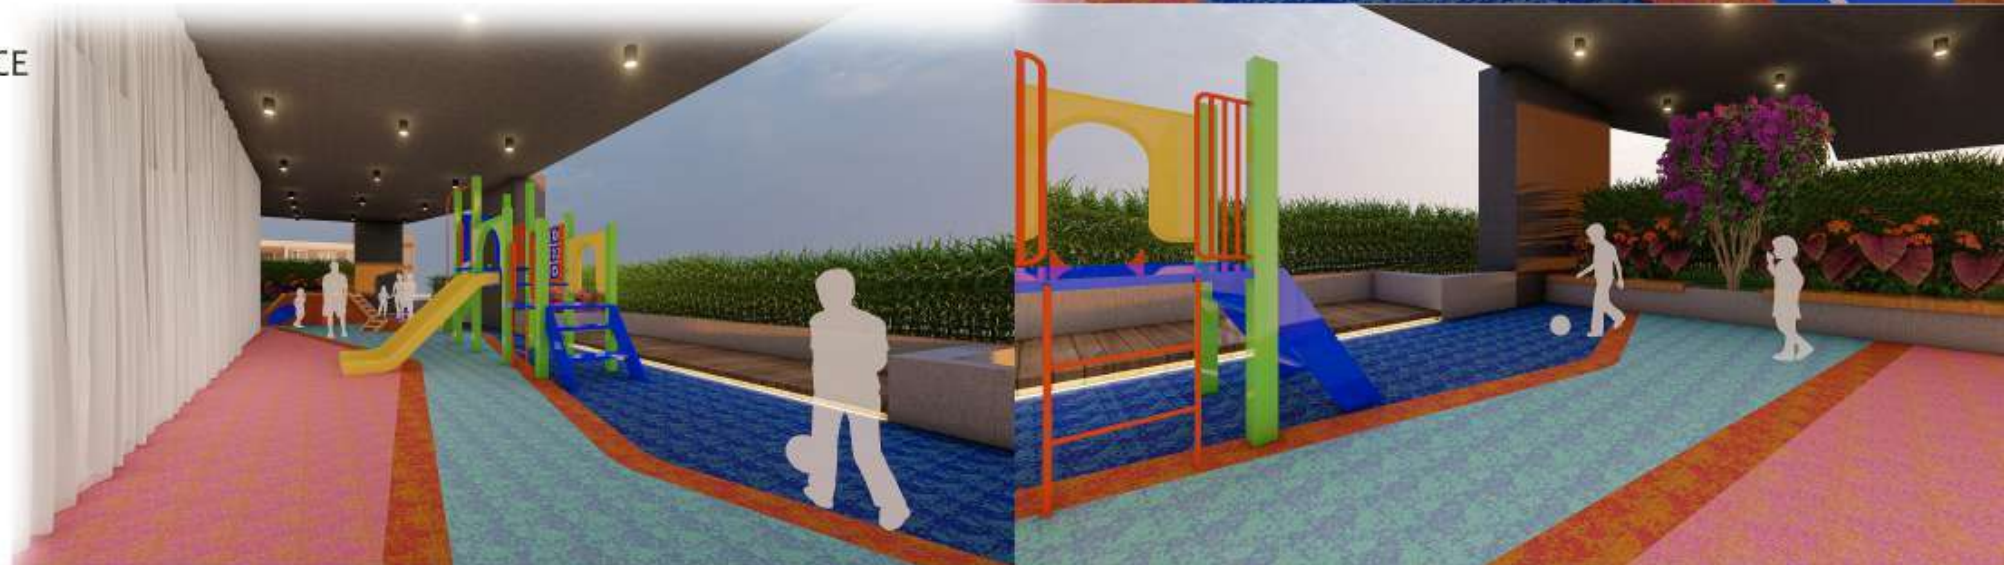

Contribution on this project :

- PHOTOSHOP RENDER
- 3D RENDER

8TH FLOOR PLAN - KID'S PLAY AREA





LEGEND:

1. TIMBER DECK
2. SERVICE COUNTER
3. POTTED PLUMERIA TREE
4. HANGING LIGHTS

VIEW OF THE DECK SPACE




VIEW OF THE DECK SPACE

Contribution on this project :

- PHOTOSHOP RENDER
- 3D RENDER

REFUGE FLOOR PLAN



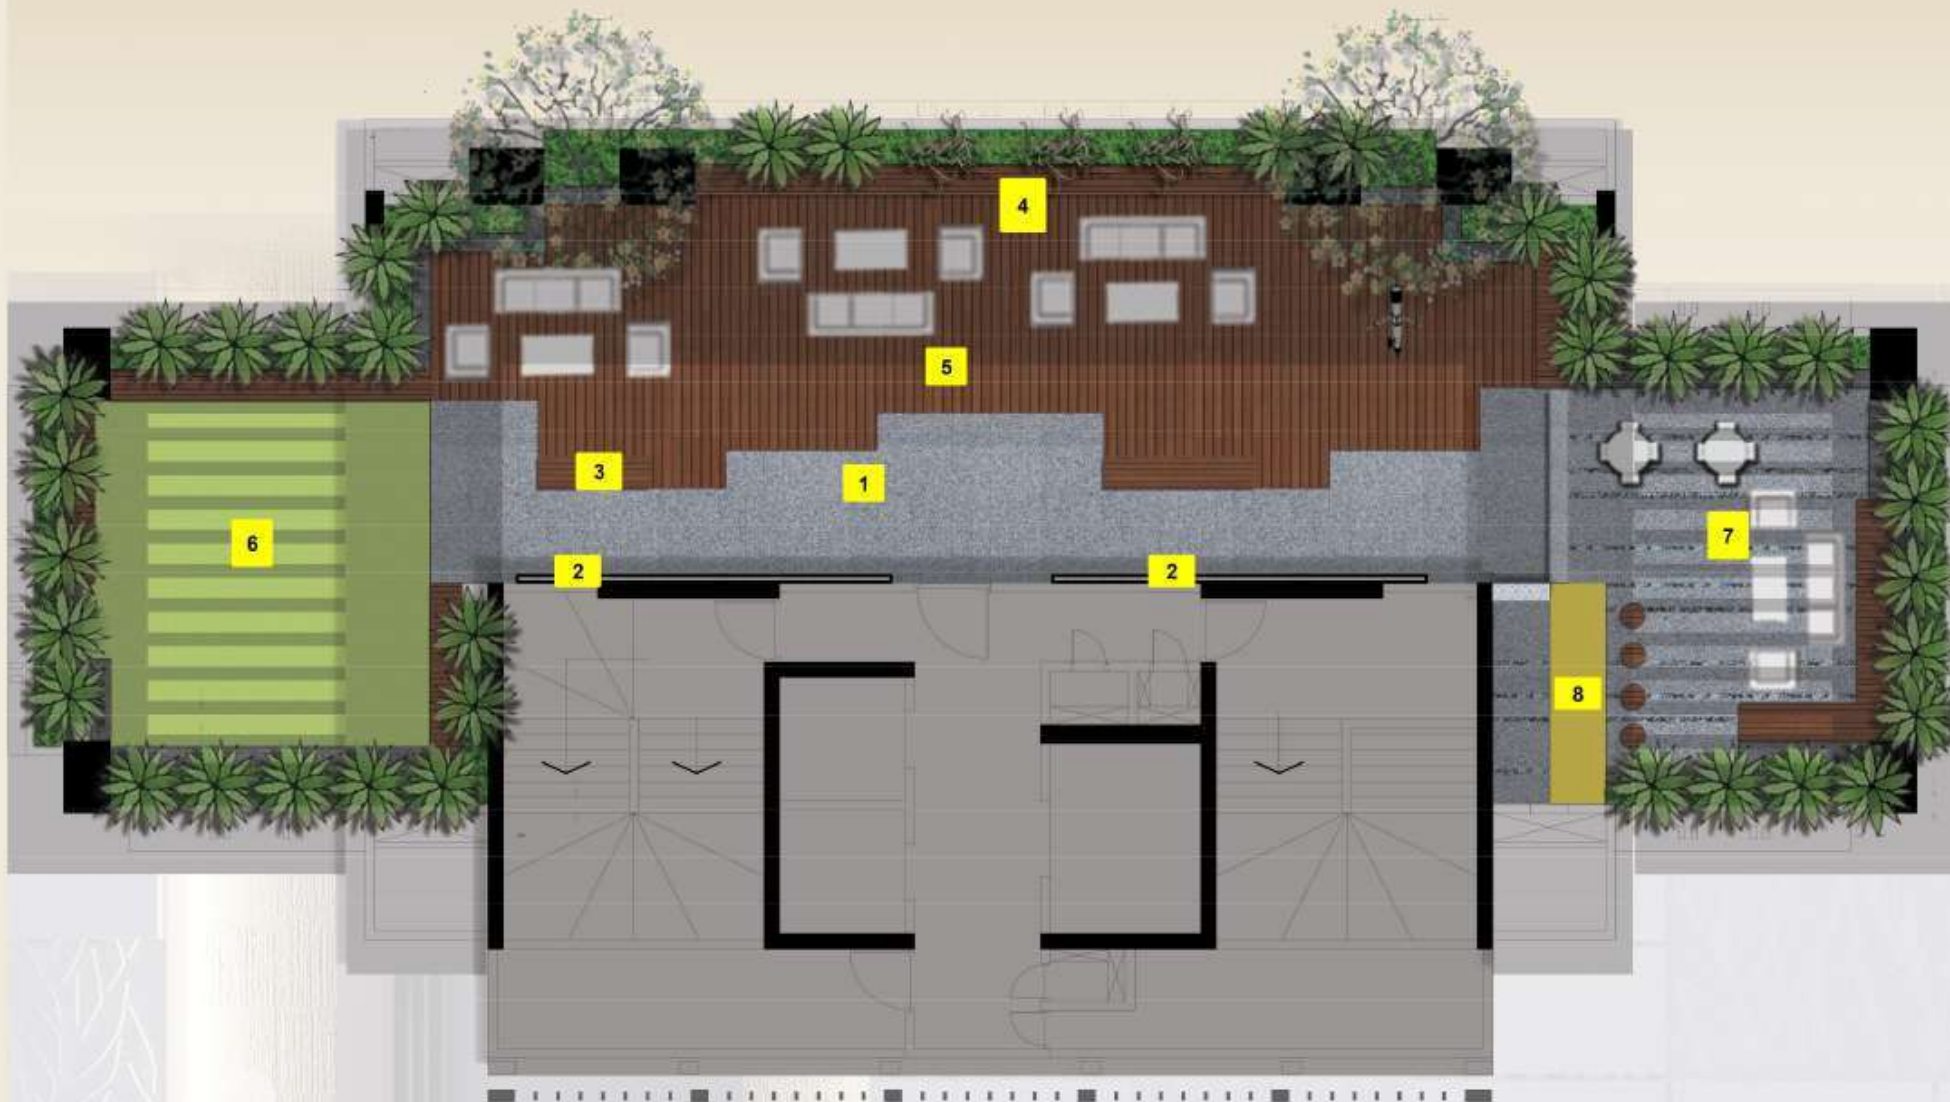

LEGEND:

1. DECK FEATURE PAVING
2. FEATURE WALL SCREEN
3. TIMBER BENCH
4. TIMBER PLANTER
5. PARTY LAWN
6. GULF COURT
7. SKY LOUNGE
8. SERVING/BAR COUNTER

VIEW OF THE SCULPTURE & PLANTER



VIEW OF THE SERVING COUNTER/BAR COUNTER



VIEW OF GULF COURT



VIEW OF THE SCREEN FEATURE WALL




Contribution on this project :

- PHOTOSHOP RENDER
- 3D RENDER

TERRACE FLOOR PLAN



SHOONYAM RESORT

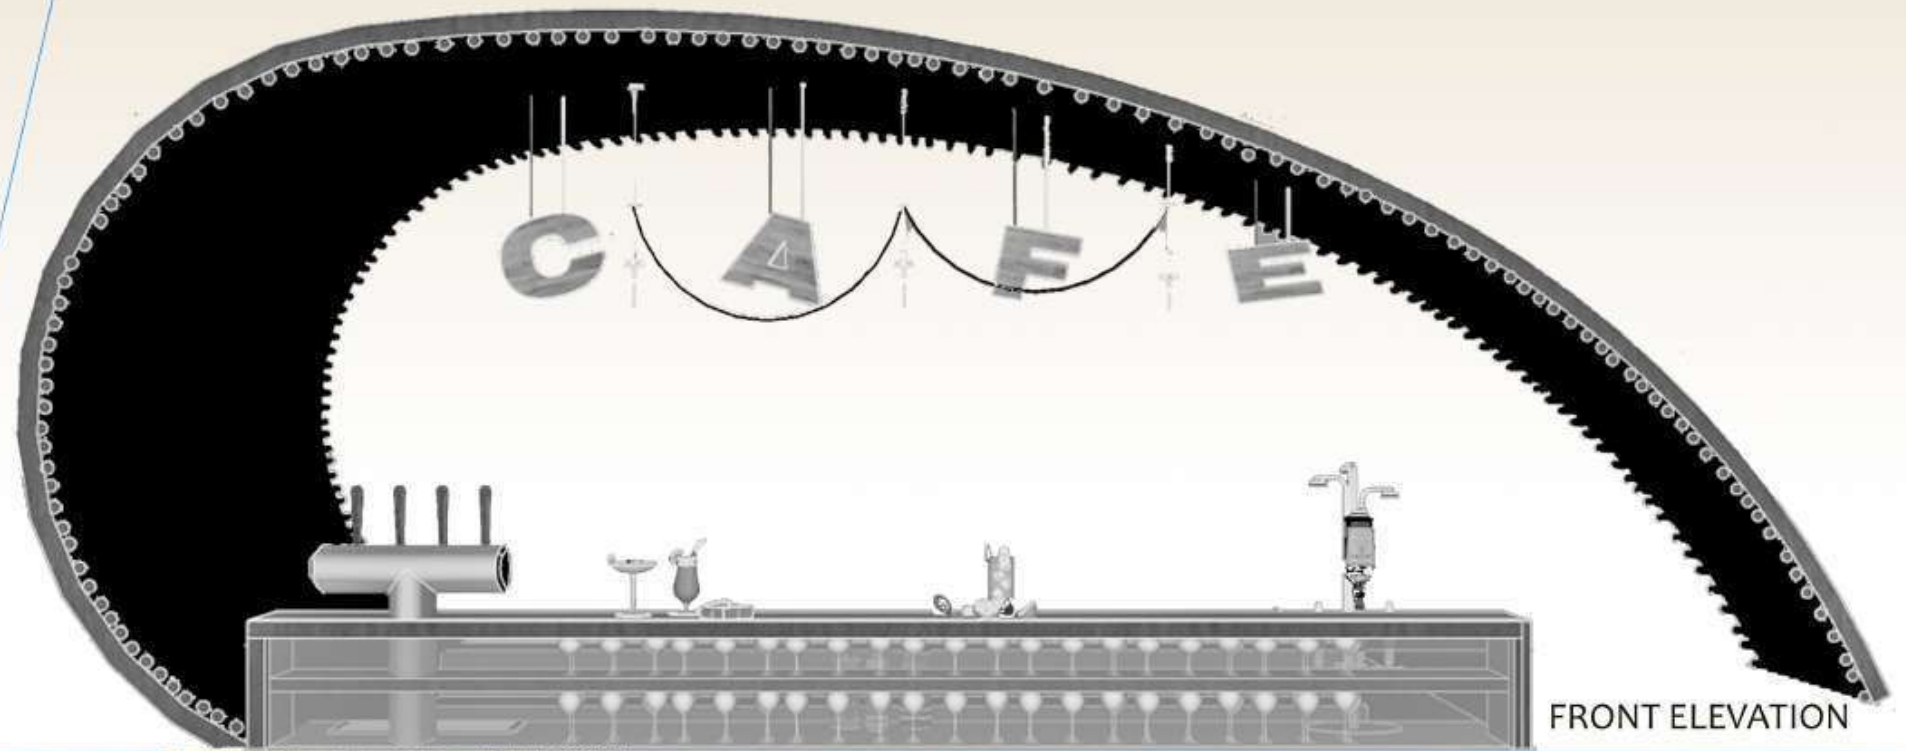

VIEW OF SWIMMING POOL BAR COUNTER



VIEW OF SWIMMING POOL BAR COUNTER



Contribution on this project :

- 3D MODEL & RENDER

PROPOSED LANDSCAPE DESIGN FOR SHOONYAM RESORT@ Kanakapura road, Bangalore

IM Dzin Centre
ARCHITECTURE | INTERIOR | LANDSCAPE
PH: 080 6866 1578 07349588884

SHOONYAM RESORT



SHOONYAM RESORT



KEY PLAN



Contribution on this project :

- 3D MODEL & RENDER

PROPOSED LANDSCAPE DESIGN FOR SHOONYAM RESORT@ Kanakapura road, Bangalore



SHOONYAM RESORT



Contribution on this project :

- 3D MODEL & RENDER

PROPOSED LANDSCAPE DESIGN FOR SHOONYAM RESORT@ Kanakapura road, Bangalore



SHOONYAM RESORT



KEY PLAN



Contribution on this project :


- 3D MODEL & RENDER

PROPOSED LANDSCAPE DESIGN FOR SHOONYAM RESORT@ Kanakapura road, Bangalore




WORKING DRAWINGS



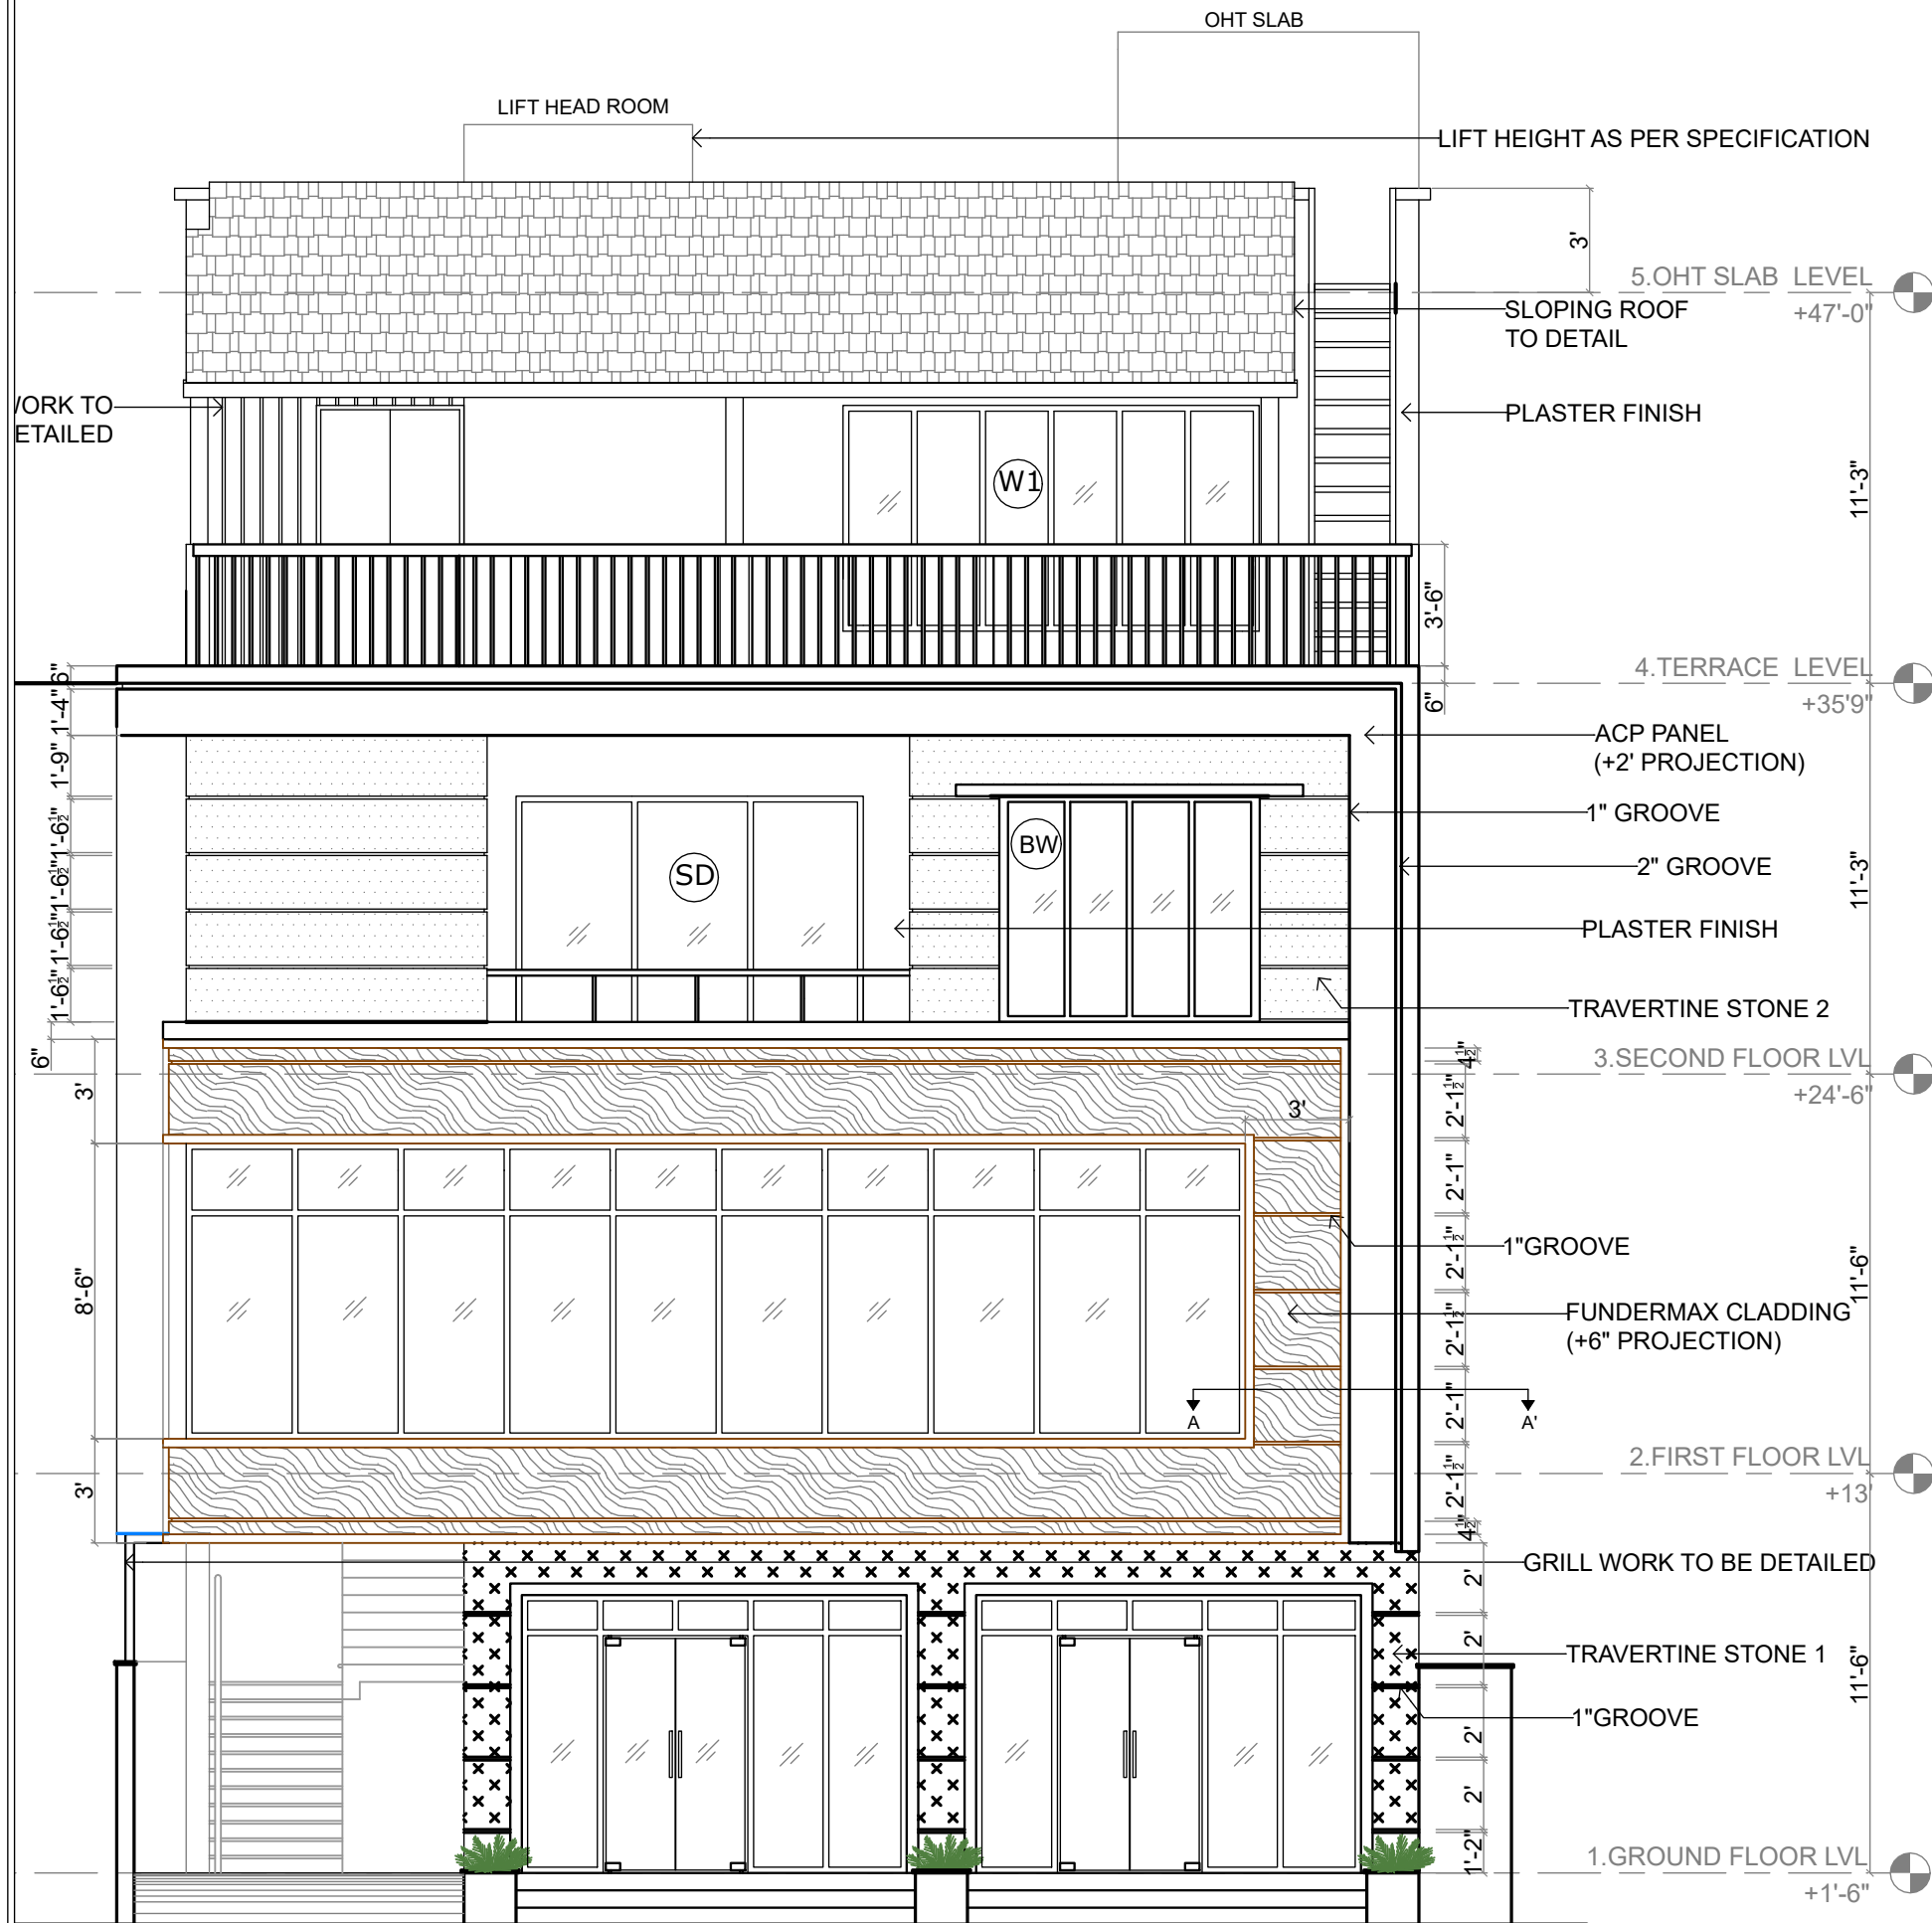

WEST ELEVATION

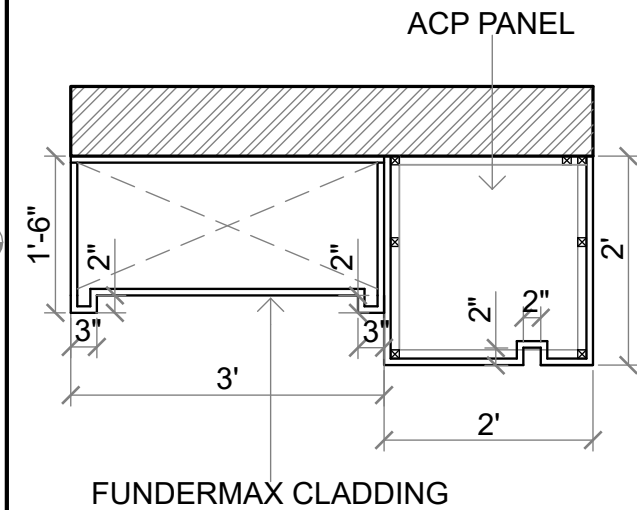

PLAN OF ACP &
FUNDERMAX BAND (A - A')


PROJECT :
COMMERCIAL COMPLEX FOR
MR. RAGHAVENDRA
AT SAHAKARNAGAR

ISSUE PURPOSE:

SCHEME

APPROVAL

CONSTRUCTION

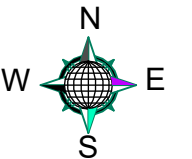

PROJECT NO: 21_027

DRG NO: A3_03

DATE: 05-07-2022

SCALE: FTS

DRAWN BY: POORVISH

CHECKED BY: ANITA

TITLE :
WEST ELEVATION

NOTES :

- ALL DIMENSIONS ARE IN FEET AND INCHES.
- THIS DRAWING IS TO BE READ AND NOT SCALED.

GENERAL NOTES :


1. ALL THE DETAILS HAS TO BE DONE AS PER GIVEN DRAWING.
2. ALL DIMENSIONS SHALL BE VERIFIED ON SITE PRIOR TO START OF WORK.
3. THE CONTRACTOR MUST CHECK ALL DIMENSIONS AND DETAILS AND BE RESPONSIBLE FOR THE SAME. ANY DISCREPANCY SHALL BE BROUGHT TO THE NOTICE OF THE ARCHITECT.
4. DRAWING APPROVAL IS FOR THE CONFIRMITY WITH OUTLINE DESIGN INTENT AND DOES NOT RELIEVE THE CONTRACTOR/SUBCONTRACTOR FROM FULL RESPONSIBILITY FOR THE ACCURACY, INTEGRATION AND FITNESS FOR PURPOSE OF DESIGN.
5. THIS DRAWING IS A COPYRIGHT AND PROPERTY OF IM DZINCENTRE LLP & IS NOT TO BE PRODUCED, COPIED, HANDED OVER TO THIRD PARTY OR USED FOR ANY OTHER PURPOSE OTHER THAN FOR WHICH IT IS INTENDED WITHOUT THE WRITTEN CONCERN. ANY MISUSE OF THE SAME IS LEGAL FOR ACTION AS PER THE ARCHITECTS ACT 1972.

REVISION	DATE	NOTE
REV01		
REV02		
REV03		
REV04		
REV05		

IM DzinCentre ^{LLP}
Architecture | Interior | Landscape

giving life to ideas

No-4, M-413, 3rd Block,
Kammanahalli Main Road,
Bangalore-560043
Tel : 9844098380, 08043770058
Email : imdzincentre@gmail.com

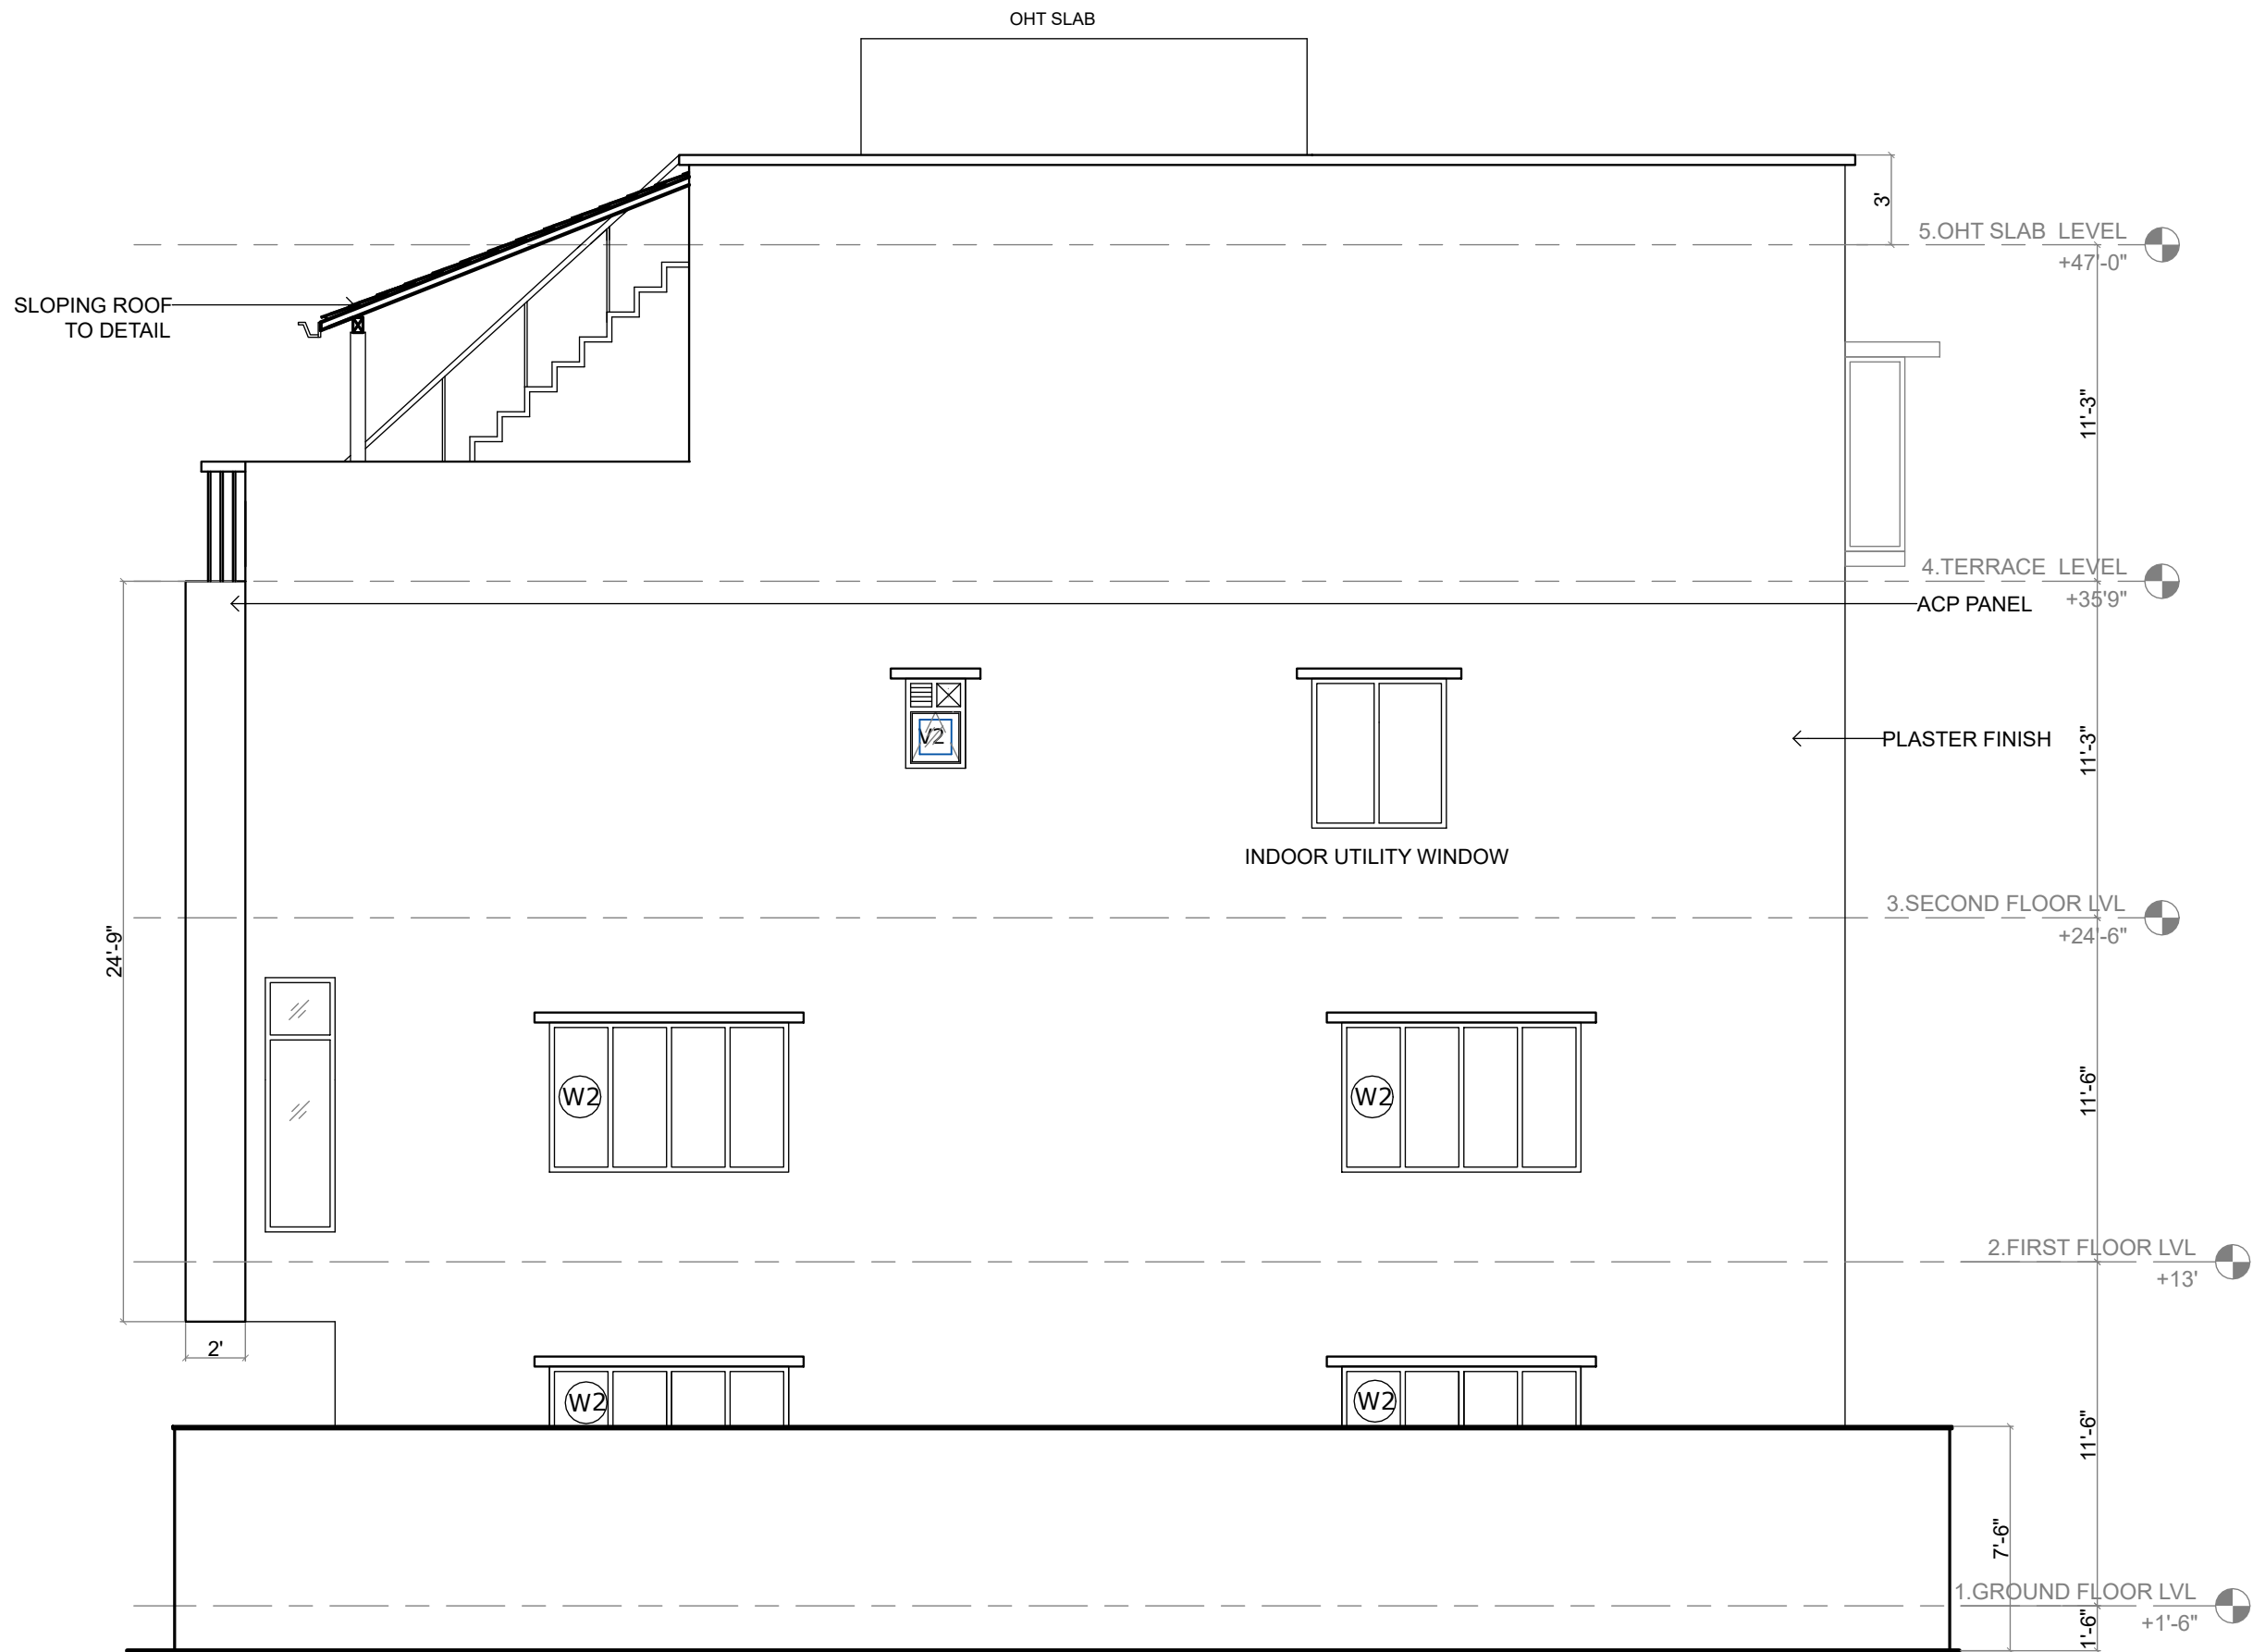

SOUTH ELEVATION


PROJECT :
COMMERCIAL COMPLEX FOR
MR. RAGHAVENDRA
AT SAHAKARNAGAR

ISSUE PURPOSE:

SCHEME

APPROVAL

CONSTRUCTION

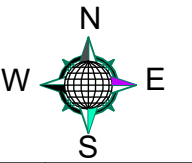

PROJECT NO: 21_027

DRG NO: A3_04

DATE: 05-07-2022

SCALE: FTS

DRAWN BY: POORVISH

CHECKED BY: ANITA

TITLE :
SOUTH ELEVATION

NOTES :

- ALL DIMENSIONS ARE IN FEET AND INCHES.
- THIS DRAWING IS TO BE READ AND NOT SCALED.

GENERAL NOTES :

1. ALL THE DETAILS HAS TO BE DONE AS PER GIVEN DRAWING.
2. ALL DIMENSIONS SHALL BE VERIFIED ON SITE PRIOR TO START OF WORK.
3. THE CONTRACTOR MUST CHECK ALL DIMENSIONS AND DETAILS AND BE RESPONSIBLE FOR THE SAME. ANY DISCREPANCY SHALL BE BROUGHT TO THE NOTICE OF THE ARCHITECT.
4. DRAWING APPROVAL IS FOR THE CONFIRMITY WITH OUTLINE DESIGN INTENT AND DOES NOT RELIEVE THE CONTRACTOR/SUBCONTRACTOR FROM FULL RESPONSIBILITY FOR THE ACCURACY, INTEGRATION AND FITNESS FOR PURPOSE OF DESIGN.
5. THIS DRAWING IS A COPYRIGHT AND PROPERTY OF IM DZINCENTRE LLP & IS NOT TO BE PRODUCED, COPIED, HANDED OVER TO THIRD PARTY OR USED FOR ANY OTHER PURPOSE OTHER THAN FOR WHICH IT IS INTENDED WITHOUT THE WRITTEN CONCERN. ANY MISUSE OF THE SAME IS LEGAL FOR ACTION AS PER THE ARCHITECTS ACT 1972.

REVISION	DATE	NOTE
REV01		
REV02		
REV03		
REV04		
REV05		

IM DzinCentre ^{LLP}
Architecture | Interior | Landscape

giving life to ideas

No-4, M-413, 3rd Block,
Kammanahalli Main Road,
Bangalore-560043
Tel : 9844098380, 08043770058
Email : imdzincentre@gmail.com




PROJECT :
COMMERCIAL COMPLEX FOR
MR. RAGHAVENDRA
AT SAHAKARNAGAR

ISSUE PURPOSE:

SCHEME

APPROVAL

CONSTRUCTION

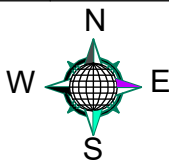

PROJECT NO: 21_027

DRG NO: A3_06

DATE: 05-07-2022

SCALE: FTS

DRAWN BY: POORVISH

CHECKED BY: ANITA

TITLE :
EAST ELEVATION

NOTES :

- ALL DIMENSIONS ARE IN FEET AND INCHES.
- THIS DRAWING IS TO BE READ AND NOT SCALED.

GENERAL NOTES :

1. ALL THE DETAILS HAS TO BE DONE AS PER GIVEN DRAWING.
2. ALL DIMENSIONS SHALL BE VERIFIED ON SITE PRIOR TO START OF WORK.
3. THE CONTRACTOR MUST CHECK ALL DIMENSIONS AND DETAILS AND BE RESPONSIBLE FOR THE SAME. ANY DISCREPANCY SHALL BE BROUGHT TO THE NOTICE OF THE ARCHITECT.
4. DRAWING APPROVAL IS FOR THE CONFIRMITY WITH OUTLINE DESIGN INTENT AND DOES NOT RELIEVE THE CONTRACTOR/SUBCONTRACTOR FROM FULL RESPONSIBILITY FOR THE ACCURACY, INTEGRATION AND FITNESS FOR PURPOSE OF DESIGN.
5. THIS DRAWING IS A COPYRIGHT AND PROPERTY OF IM DZINCENTRE LLP & IS NOT TO BE PRODUCED, COPIED, HANDED OVER TO THIRD PARTY OR USED FOR ANY OTHER PURPOSE OTHER THAN FOR WHICH IT IS INTENDED WITHOUT THE WRITTEN CONCERN. ANY MISUSE OF THE SAME IS LEGAL FOR ACTION AS PER THE ARCHITECTS ACT 1972.


REVISION	DATE	NOTE
REV01		
REV02		
REV03		
REV04		
REV05		

IM DzinCentre ^{LLP}
Architecture | Interior | Landscape

giving life to ideas

No-4, M-413, 3rd Block,
Kammanahalli Main Road,
Bangalore-560043
Tel : 9844098380, 08043770058
Email : imdzincentre@gmail.com

EAST ELEVATION

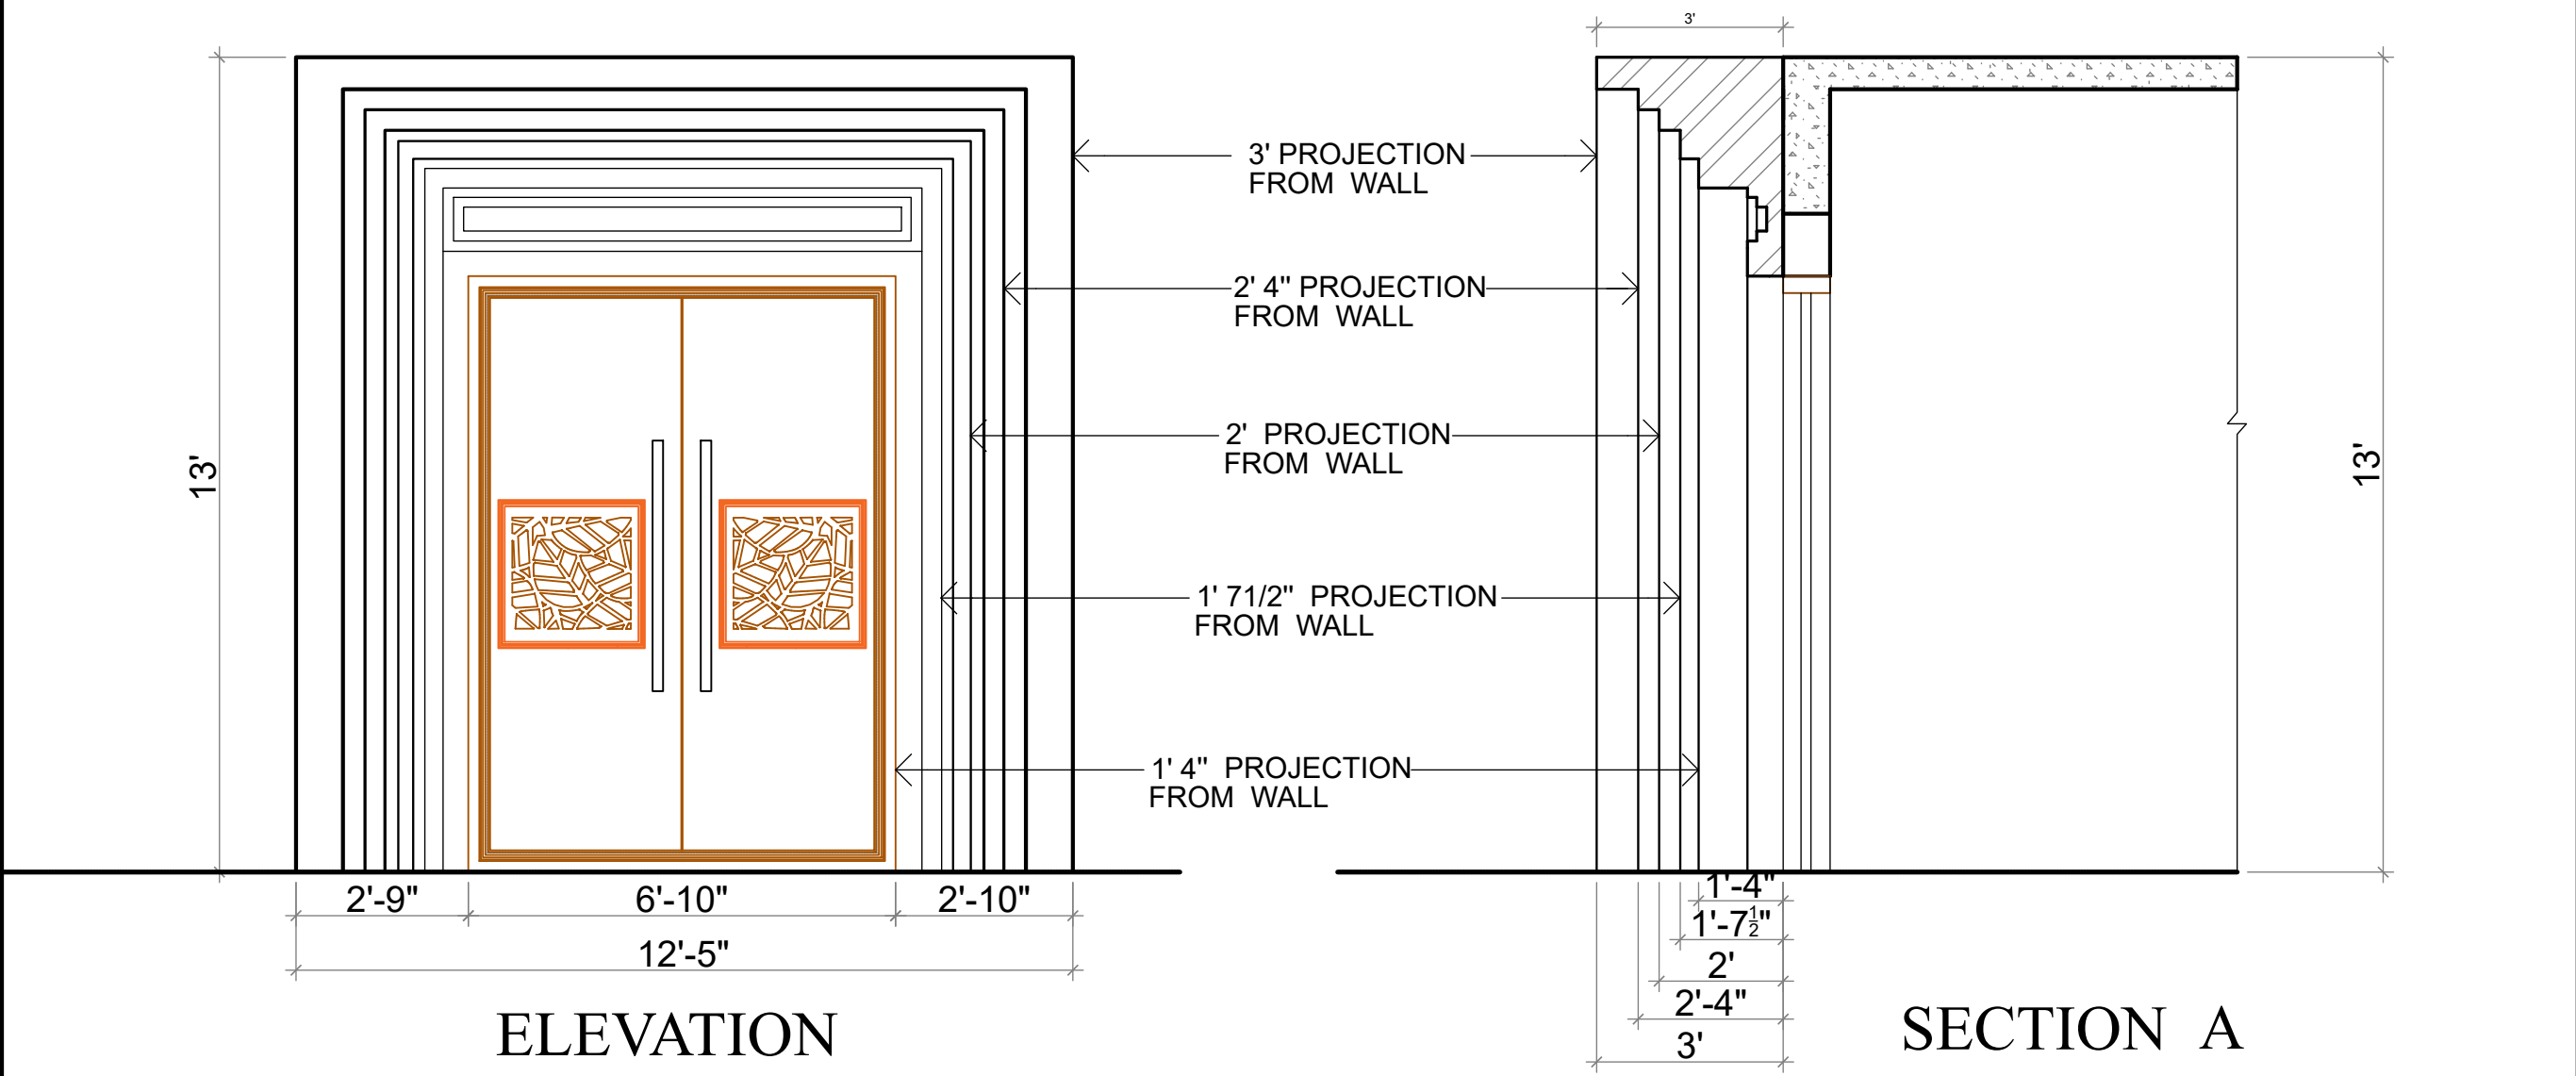

PROJECT :

MANJUNATH RESIDENCE

@ HINDUPUR

ISSUE PURPOSE:

SCHEME

APPROVAL

CONSTRUCTION

N

W

E

S

PROJECT NO:

21_055

DRG NO:

A8_01

DATE:

21.02.2022

SCALE:

FTS

DRAWN BY:

POORVISH

CHECKED BY:

ANITA

TITLE :

MAIN DOOR DETAIL

NOTES :

- ALL DIMENSIONS ARE IN FEET AND INCHES.

- THIS DRAWING IS TO BE READ AND NOT SCALED.

GENERAL NOTES :




1. ALL THE DETAILS HAS TO BE DONE AS PER GIVEN DRAWING.

2. ALL DIMENSIONS SHALL BE VERIFIED ON SITE PRIOR TO START OF WORK.

3. THE CONTRACTOR MUST CHECK ALL DIMENSIONS AND DETAILS AND BE RESPONSIBLE FOR THE SAME. ANY DISCREPANCY SHALL BE BROUGHT TO THE NOTICE OF THE ARCHITECT.

4. DRAWING APPROVAL IS FOR THE CONFIRMITY WITH OUTLINE DESIGN INTENT AND DOES NOT RELIEVE THE CONTRACTOR/SUBCONTRACTOR FROM FULL RESPONSIBILITY FOR THE ACCURACY, INTEGRATION AND FITNESS FOR PURPOSE OF DESIGN.

5. THIS DRAWING IS A COPYRIGHT AND PROPERTY OF IM DZINCENTRE LLP & IS NOT TO BE PRODUCED, COPIED, HANDED OVER TO THIRD PARTY OR USED FOR ANY OTHER PURPOSE OTHER THAN FOR WHICH IT IS INTENDED WITHOUT THE WRITTEN CONCERN. ANY MISUSE OF THE SAME IS LEGAL FOR ACTION AS PER THE ARCHITECTS ACT 1972.

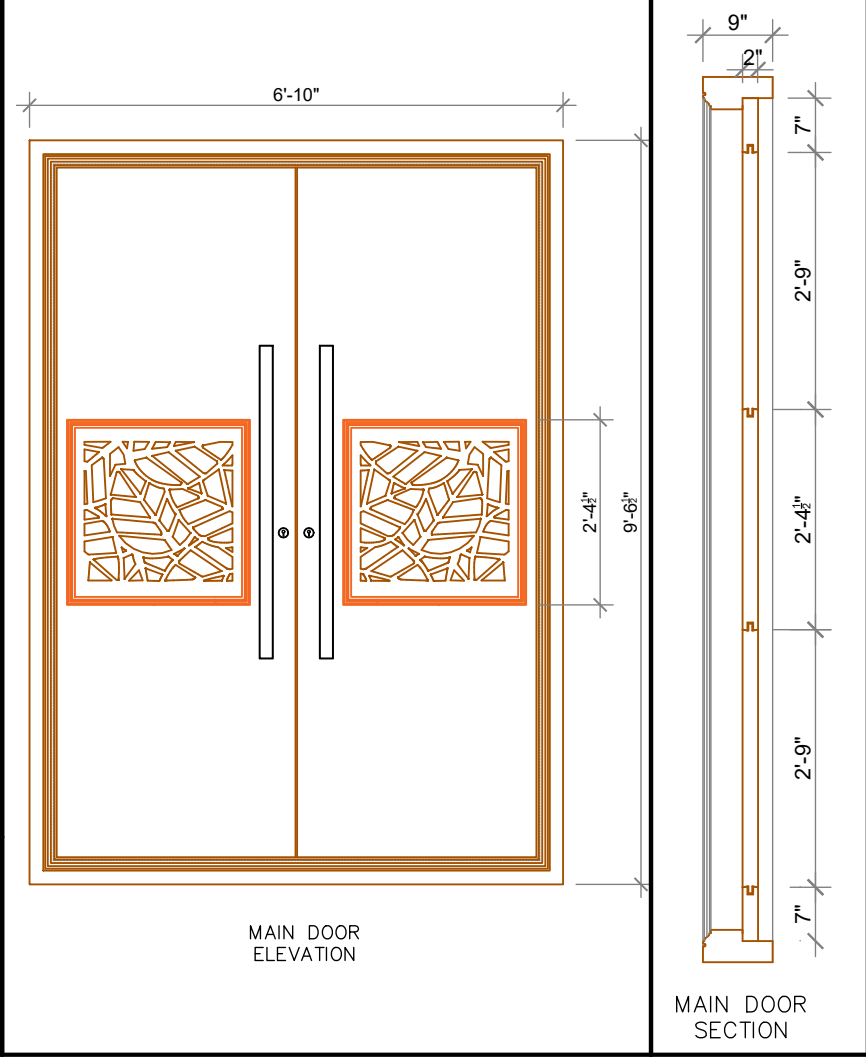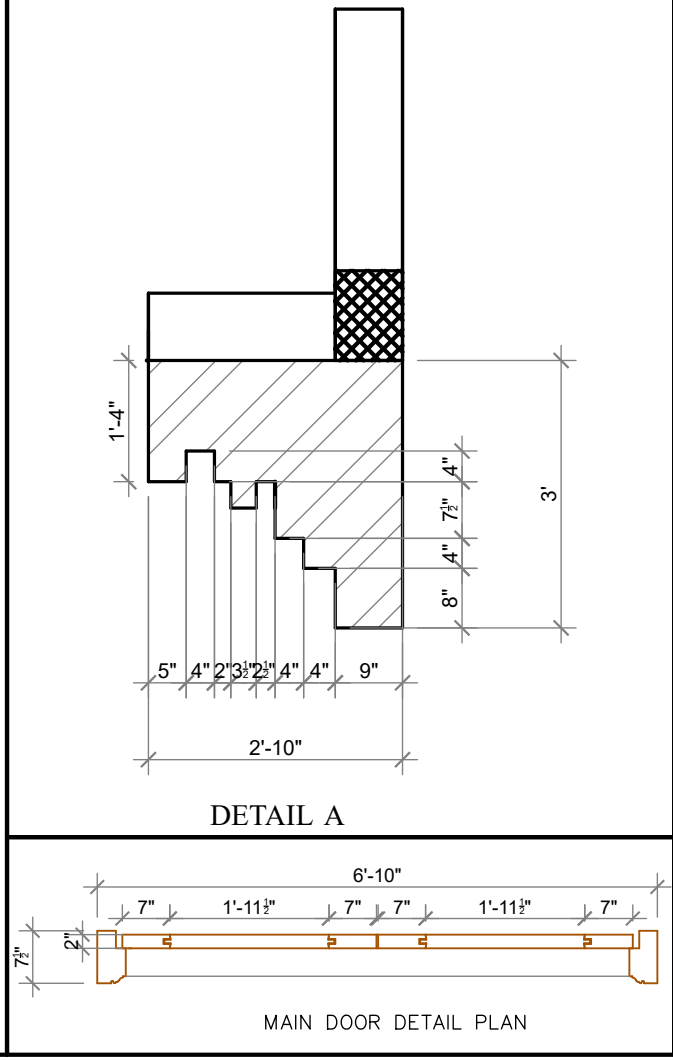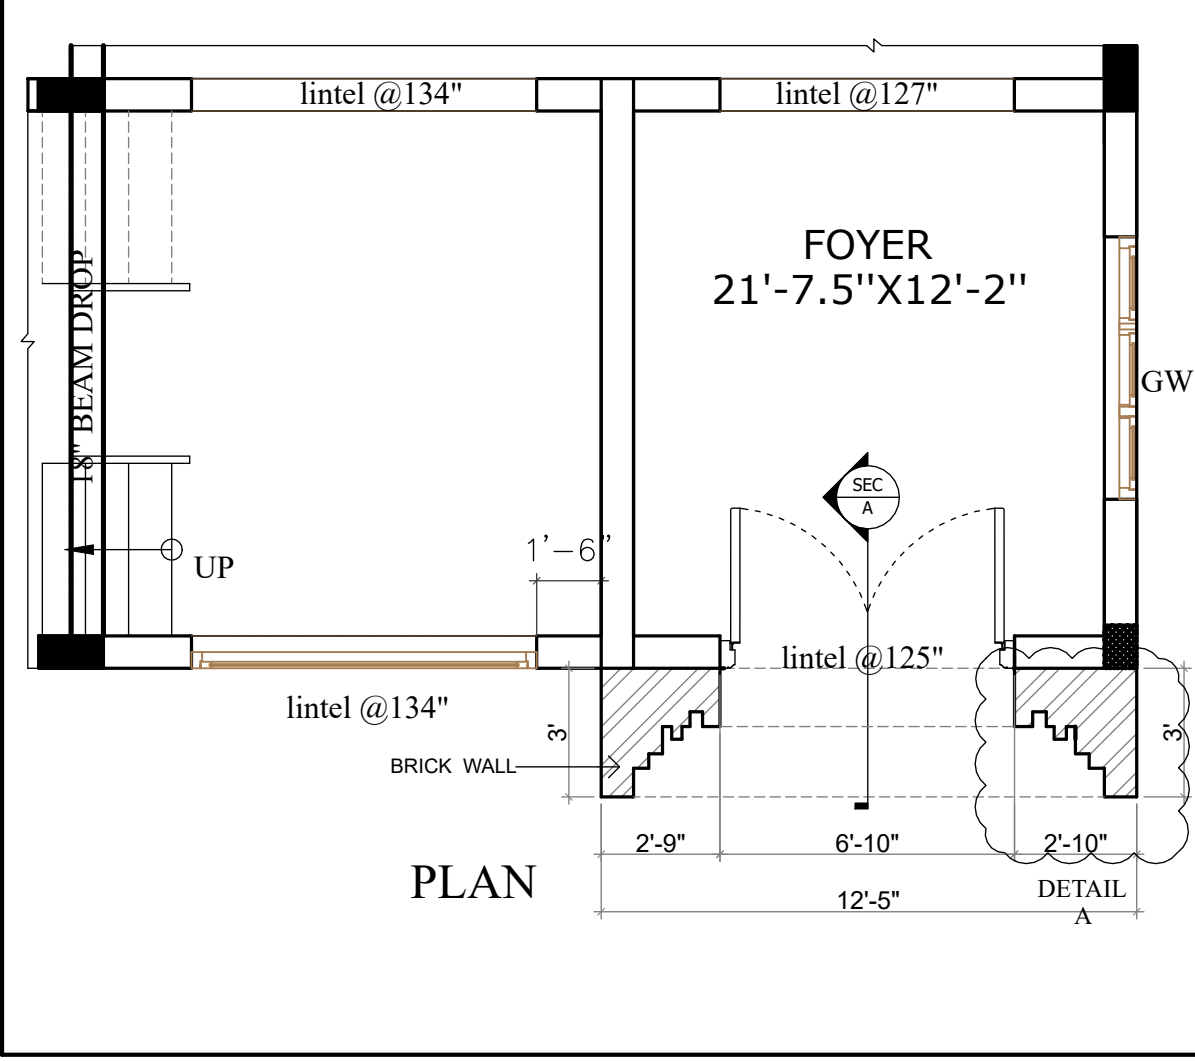

REVISION	DATE	NOTE
REV01		
REV02		
REV03		
REV04		
REV05		

IM DzinCentre

Architecture | Interior | Landscape

giving life to ideas


No-4, M-413, 3rd Block,

Kammanahalli Main Road,

Bangalore-560043

Tel : 9844098380, 08043770058

Email : imdzincentre@gmail.com

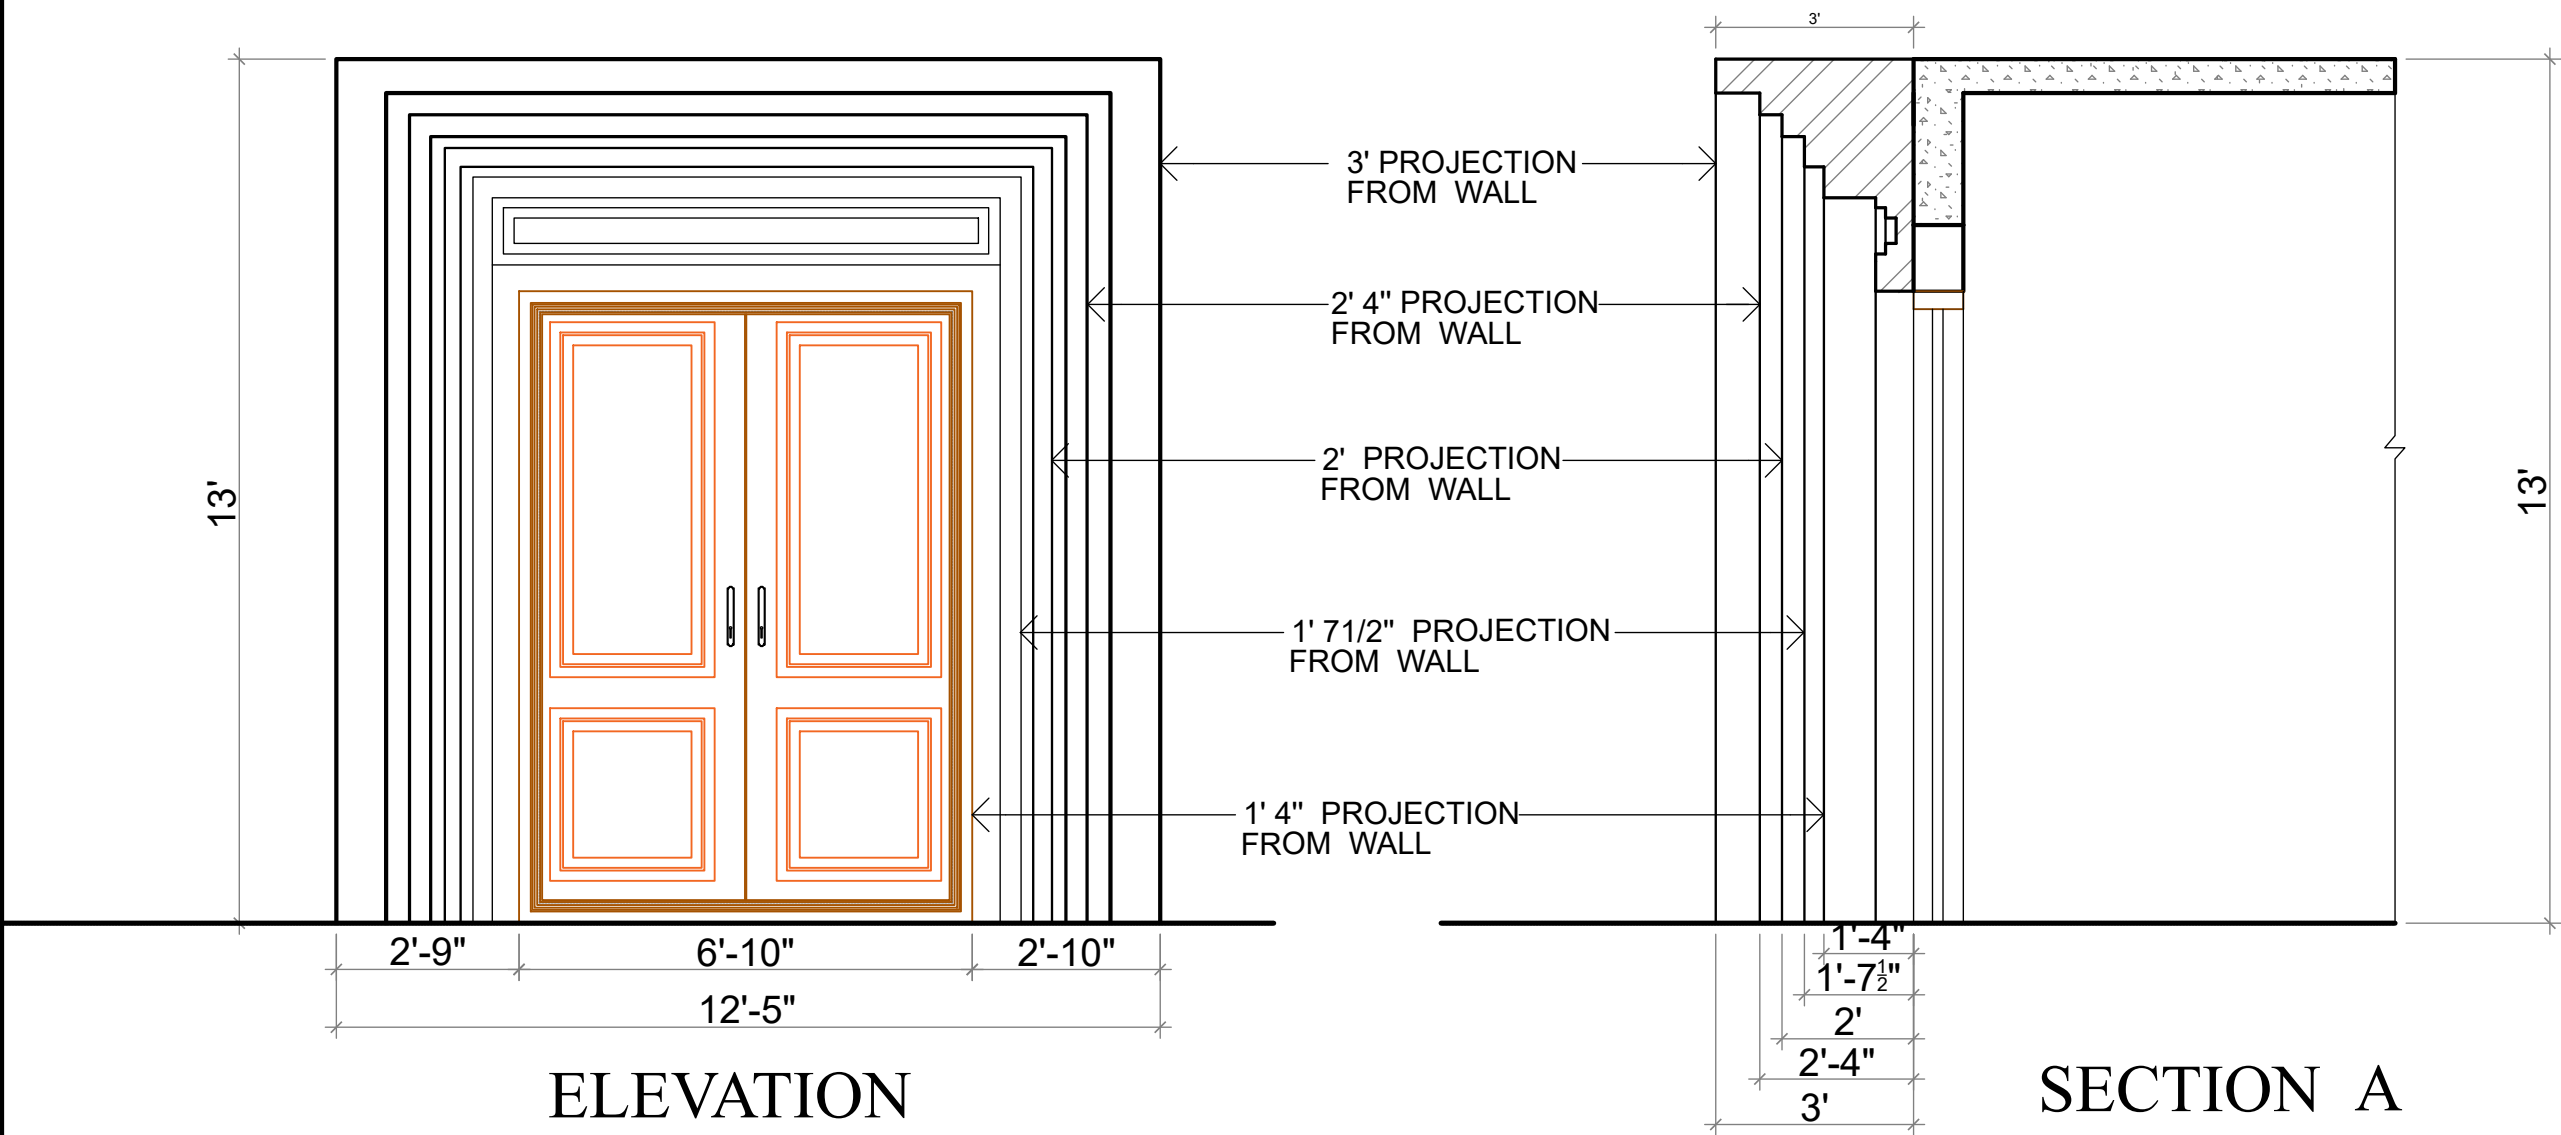




PROJECT :	
MANJUNATH RESIDENCE	
@ HINDUPUR	
ISSUE PURPOSE:	
SCHEME	
APPROVAL	
CONSTRUCTION	
N W E S	
PROJECT NO:	21_055
DRG NO:	A8_01
DATE:	21.02.2022
SCALE:	FTS
DRAWN BY:	POORVISH
CHECKED BY:	ANITA

TITLE :
MAIN DOOR DETAIL

NOTES :
- ALL DIMENSIONS ARE IN FEET AND INCHES.
- THIS DRAWING IS TO BE READ AND NOT SCALED.

GENERAL NOTES :
1. ALL THE DETAILS HAS TO BE DONE AS PER GIVEN DRAWING.
2. ALL DIMENSIONS SHALL BE VERIFIED ON SITE PRIOR TO START OF WORK.
3. THE CONTRACTOR MUST CHECK ALL DIMENSIONS AND DETAILS AND BE RESPONSIBLE FOR THE SAME. ANY DISCREPANCY SHALL BE BROUGHT TO THE NOTICE OF THE ARCHITECT.
4. DRAWING APPROVAL IS FOR THE CONFIRMITY WITH OUTLINE DESIGN INTENT AND DOES NOT RELIEVE THE CONTRACTOR/SUBCONTRACTOR FROM FULL RESPONSIBILITY FOR THE ACCURACY, INTEGRATION AND FITNESS FOR PURPOSE OF DESIGN.
5. THIS DRAWING IS A COPYRIGHT AND PROPERTY OF IM DZINCENTRE LLP & IS NOT TO BE PRODUCED, COPIED, HANDED OVER TO THIRD PARTY OR USED FOR ANY OTHER PURPOSE OTHER THAN FOR WHICH IT IS INTENDED WITHOUT THE WRITTEN CONCERN. ANY MISUSE OF THE SAME IS LEGAL FOR ACTION AS PER THE ARCHITECTS ACT 1972.

REVISION	DATE	NOTE
REV01		
REV02		
REV03		
REV04		
REV05		

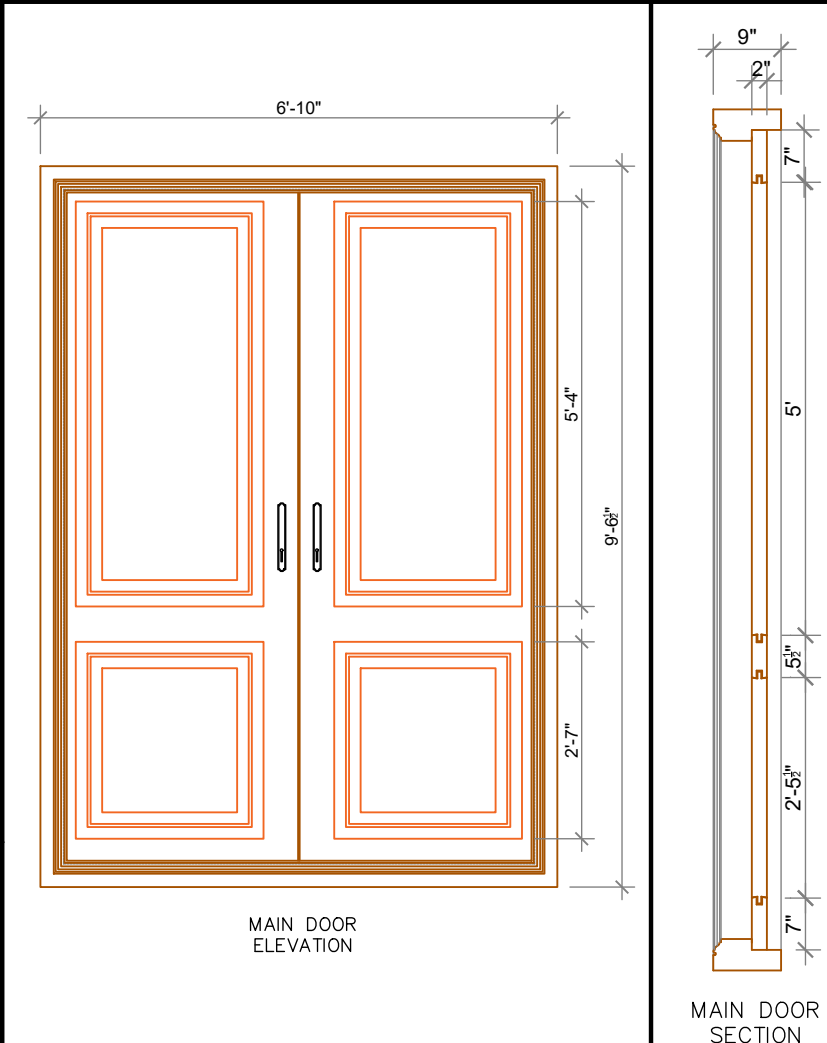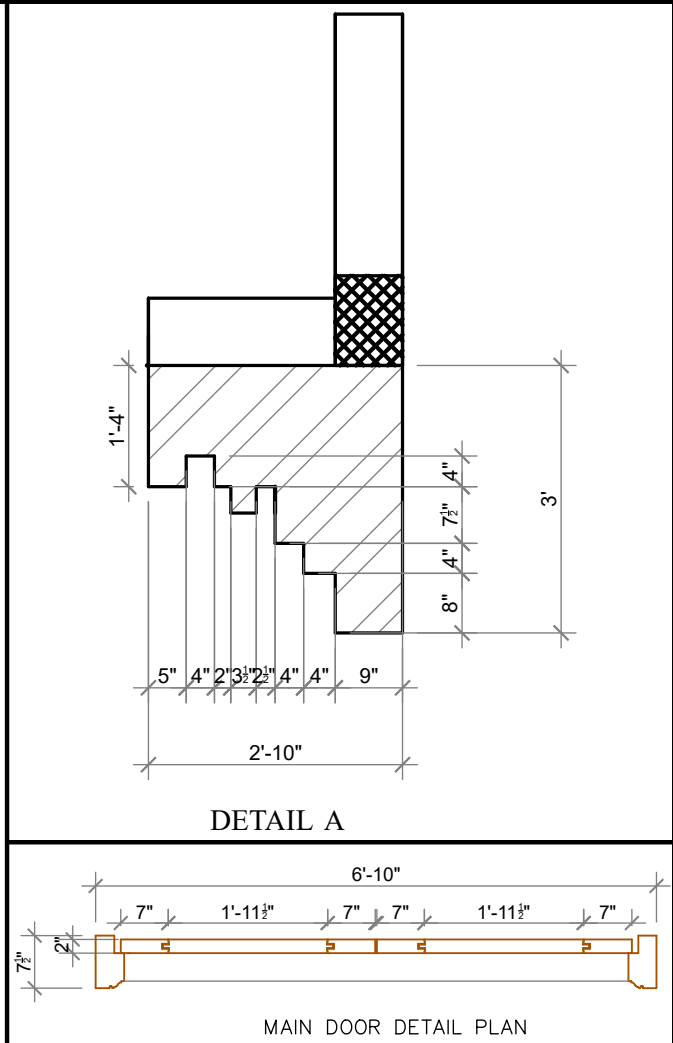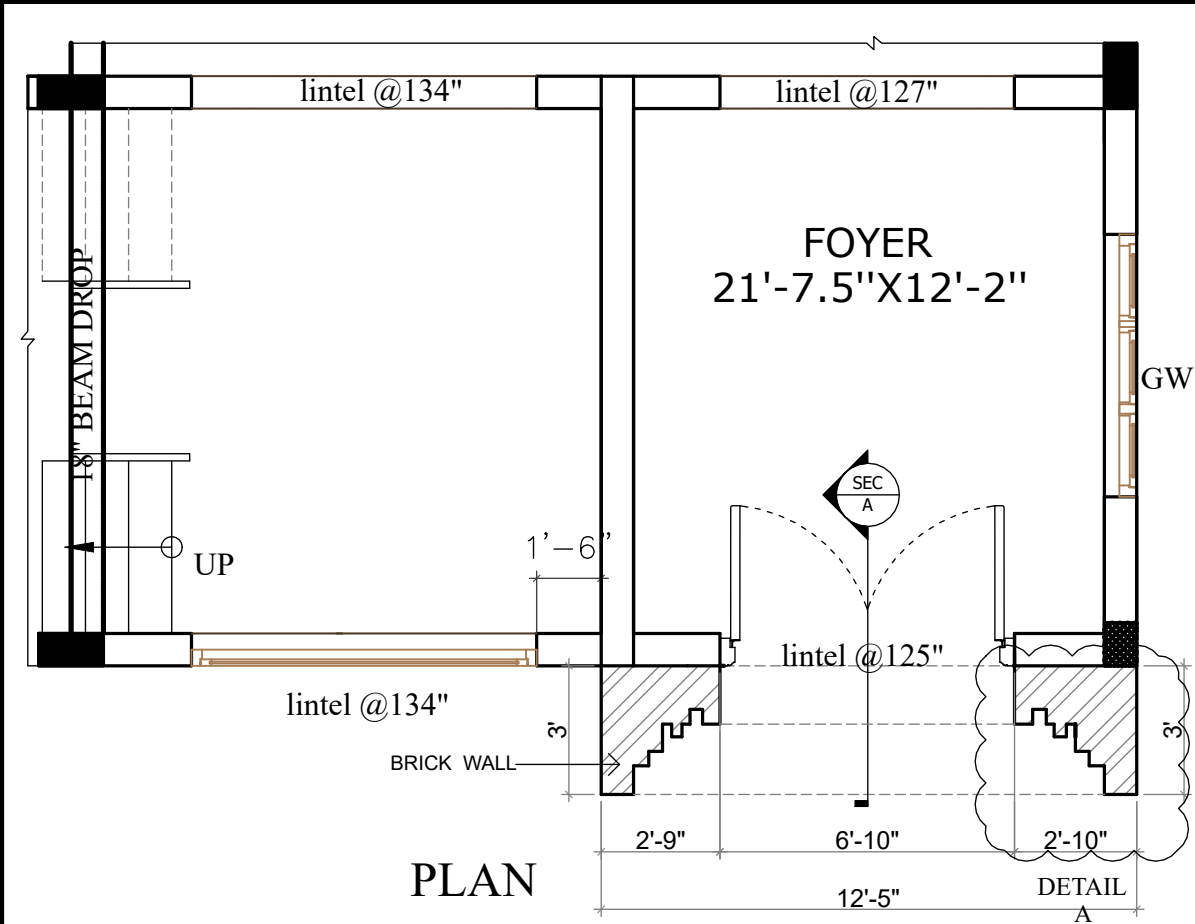

PROJECT :


APARTMENT FOR
MR. VENKATESH
AT HEBBAL

ISSUE PURPOSE:

SCHEME

APPROVAL

CONSTRUCTION

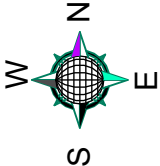

PROJECT NO: 22_004

DRG NO: A4_01

DATE: 12-03-2022

SCALE: FTS

DRAWN BY: POORVISH

CHECKED BY: ANITA

TITLE :

DOOR DETAIL

NOTES :

- ALL DIMENSIONS ARE IN FEET AND INCHES.
- THIS DRAWING IS TO BE READ AND NOT SCALED.

GENERAL NOTES :

1. ALL THE DETAILS HAS TO BE DONE AS PER GIVEN DRAWING.
2. ALL DIMENSIONS SHALL BE VERIFIED ON SITE PRIOR TO COMMENCEMENT OF WORK.
3. THE CONTRACTOR MUST CHECK ALL DIMENSIONS AND DETAILS AND BE RESPONSIBLE FOR THE SAME. ANY DISCREPANCY SHALL BE BROUGHT TO THE NOTICE OF THE ARCHITECT.
4. DRAWING APPROVAL IS FOR THE CONFORMITY WITH OUTLINE DESIGN INTENT AND DOES NOT RELIEVE THE CONTRACTOR SUBCONTRACTOR FROM FULL RESPONSIBILITY FOR THE DESIGN, CONSTRUCTION, INTEGRATION AND FITNESS FOR PURPOSE OF DESIGN.
5. THIS DRAWING IS A COPYRIGHT AND PROPERTY OF IM DZINCENTRE LLP & IS NOT TO BE PRODUCED, COPIED, HANDED OVER TO THIRD PARTY OR USED FOR ANY OTHER PURPOSE OTHER THAN FOR WHICH IT IS INTENDED WITHOUT THE WRITTEN CONSENT. ANY MISUSE OF THIS DRAWING SHALL BE LEGAL ACTION AS PER THE ARCHITECTS ACT 1972.

REVISION

DATE

NOTE


REV01

REV02

REV03


REV04

REV05

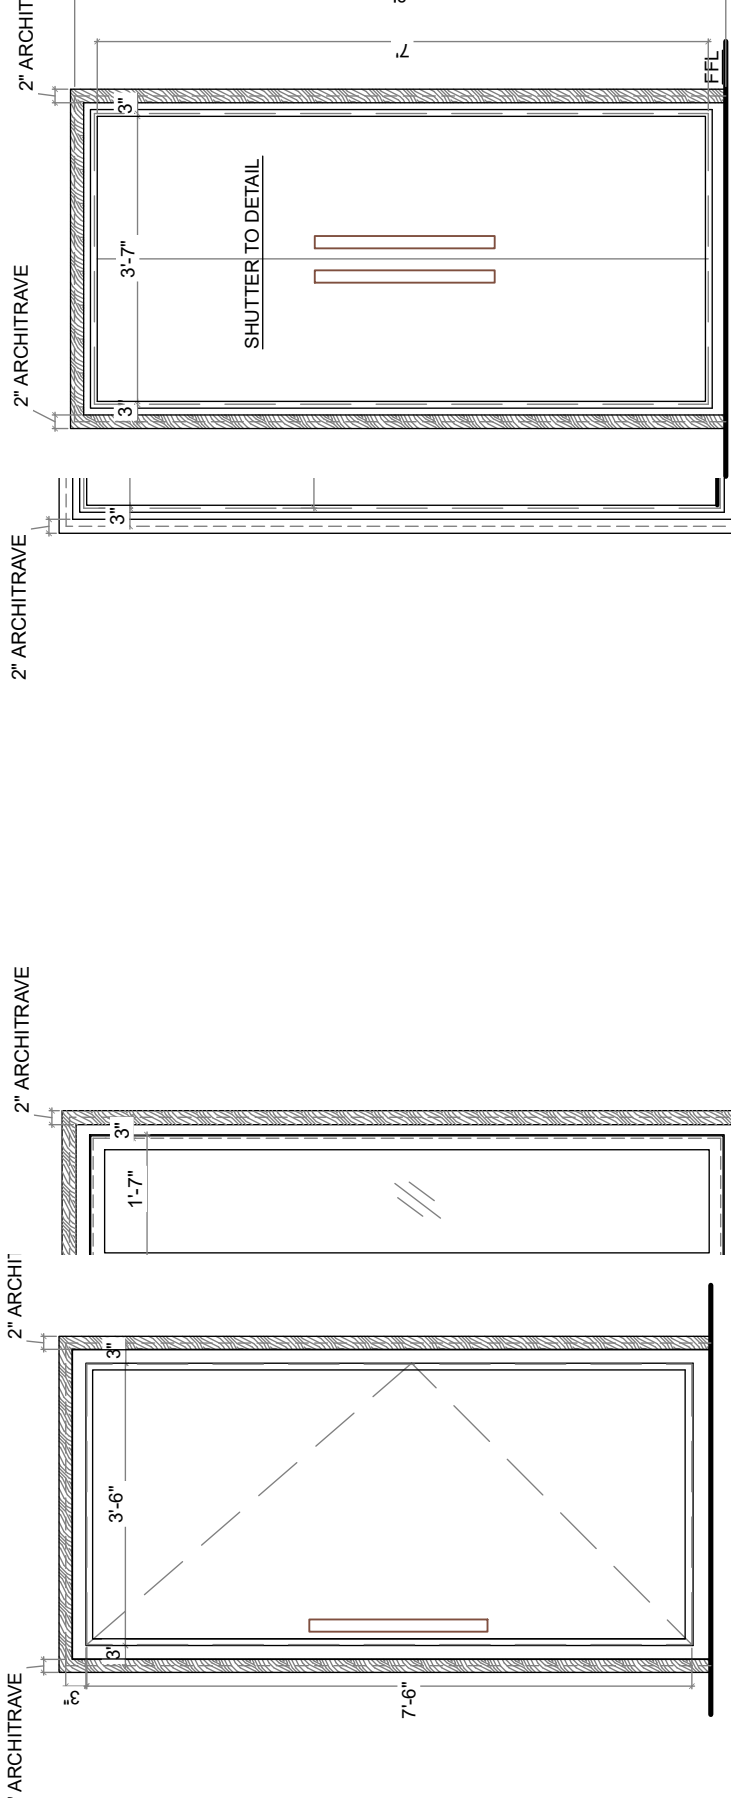


ELEVATION - MD
(4'-0"X8'-0")
(SCALE - 1:30)

ELEVATION - PD1
(4'-0"X8'-0")
(SCALE - 1:30)

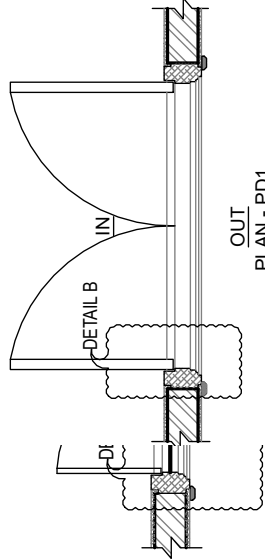

PLAN - PD1
(SCALE - 1:30)


PLAN - MD/W
(SCALE - 1:30)

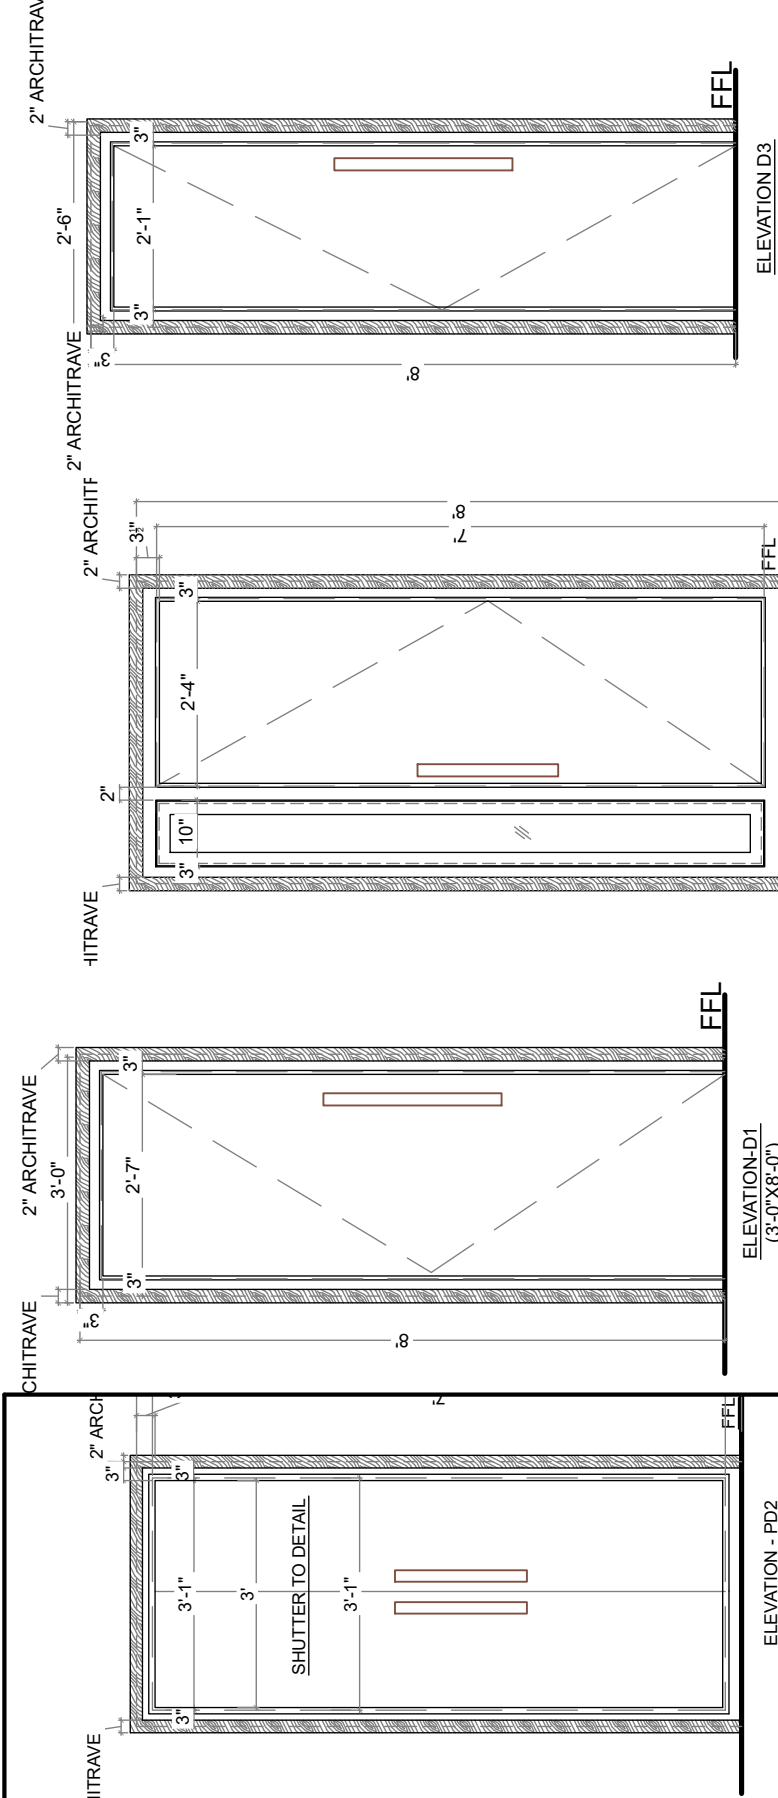


ELEVATION - D1
(3'-0"X8'-0")
(SCALE - 1:30)

ELEVATION - D2
(3'-9"X8'-0")
(SCALE - 1:30)


ELEVATION D3
(2'-6"X8'-0")
(SCALE - 1:30)

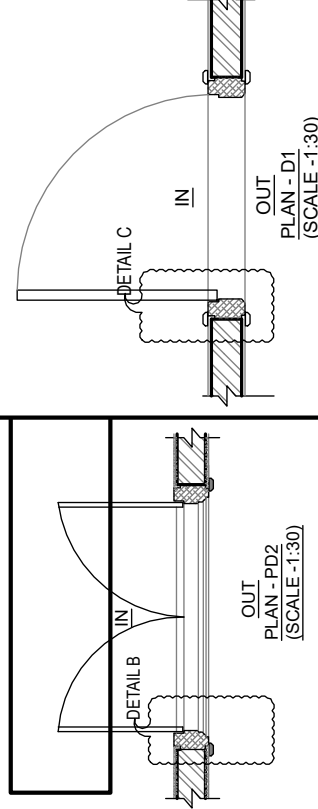


PLAN - PD1
(SCALE - 1:30)

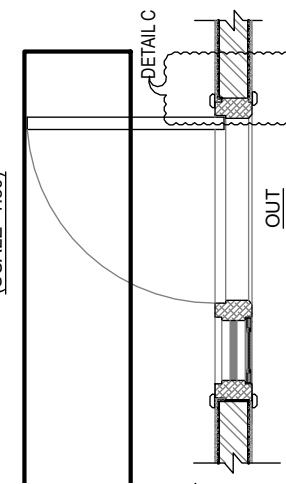


PLAN - D2
(SCALE - 1:30)

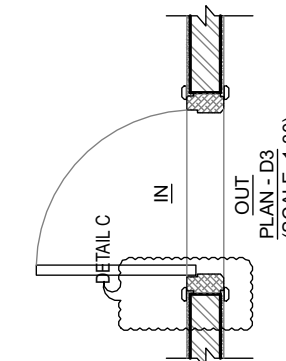


PLAN - D3
(SCALE - 1:30)

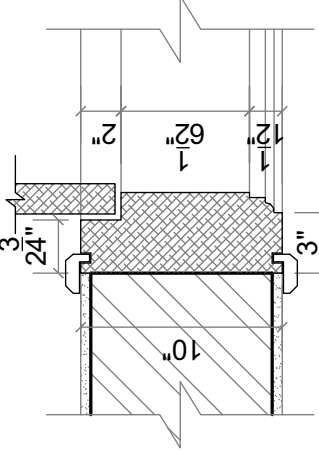

DETAIL A
(SCALE - 1:10)

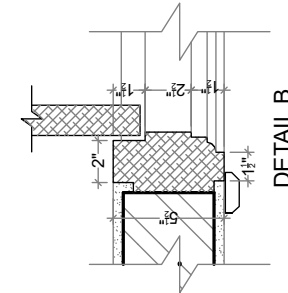

DETAIL B
(SCALE - 1:10)

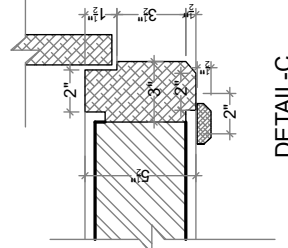

DETAIL - C
(SCALE - 1:10)

DOOR	SIZE	Nos	WALL THICKNESS	MATERIAL
MD	4'-0"X8'-0"	4	9"	T.WOOD
MD1	6'-9" X 8'-0"	1	9"	T.WOOD
PD1	4'-0"X8'-0"	3	4.5"	T.WOOD
PD2	3'-6"X8'-0"	2	4.5"	T.WOOD
D1	3'-0"X8'-0"	21	9"	HONNE
D2	3'-9" X 8'-0"	2	4.5"	HONNE
D3	2'-6" X 8'-0"	13	4.5"	HONNE



IM DzinCentre
Architecture | Interior | Landscape

giving life to ideas

No-4, M-413, 3rd Block,
Kammanahalli Main Road,
Bangalore-560043
Tel : 9844098380, 08043770058
Email : indzincentre@gmail.com

PROJECT :


APARTMENT FOR
MR. VENKATESH
AT HEBBAL

ISSUE PURPOSE:

SCHEME

APPROVAL

CONSTRUCTION

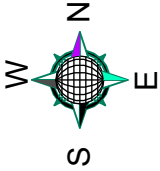

PROJECT NO: 22_004

DRG NO: A2_02

DATE: 23-03-2022

SCALE: NTS

DRAWN BY: POORVISH

CHECKED BY: ANITA

TITLE :
FIRST FLOOR
WALL MARKING PLAN

NOTES :

- ALL DIMENSIONS ARE IN FEET AND INCHES.
- THIS DRAWING IS TO BE READ AND NOT SCALED.

GENERAL NOTES :

1. ALL THE DETAILS HAS TO BE DONE AS PER GIVEN DRAWING.
2. ALL DIMENSIONS SHALL BE VERIFIED ON SITE PRIOR TO START OF WORK.
3. THE CONTRACTOR MUST CHECK ALL DIMENSIONS AND DETAILS AND BE RESPONSIBLE FOR THE SAME. ANY DISCREPANCY SHALL BE BROUGHT TO THE NOTICE OF THE ARCHITECT.
4. DRAWING APPROVAL IS FOR THE CONFORMITY WITH OUTLINE DESIGN INTENT AND DOES NOT RELIEVE THE CONTRACTOR FROM FULL RESPONSIBILITY FOR THE INTEGRATION AND FITNESS FOR PURPOSE OF DESIGN.
5. THIS DRAWING IS A COPYRIGHT AND PROPERTY OF IM DZINCENTRE LUP & IS NOT TO BE PRODUCED, COPIED, HANDED OVER TO THIRD PARTY OR USED FOR ANY OTHER PURPOSE OTHER THAN FOR WHICH IT IS INTENDED WITHOUT THE WRITTEN CONSENT. ANY MISUSE OF THIS DRAWING SHALL BE LEGAL PROSECUTION AS PER THE ARCHITECTS ACT 1972.

REVISION

DATE

NOTE


REV01

REV02

REV03

REV04

REV05

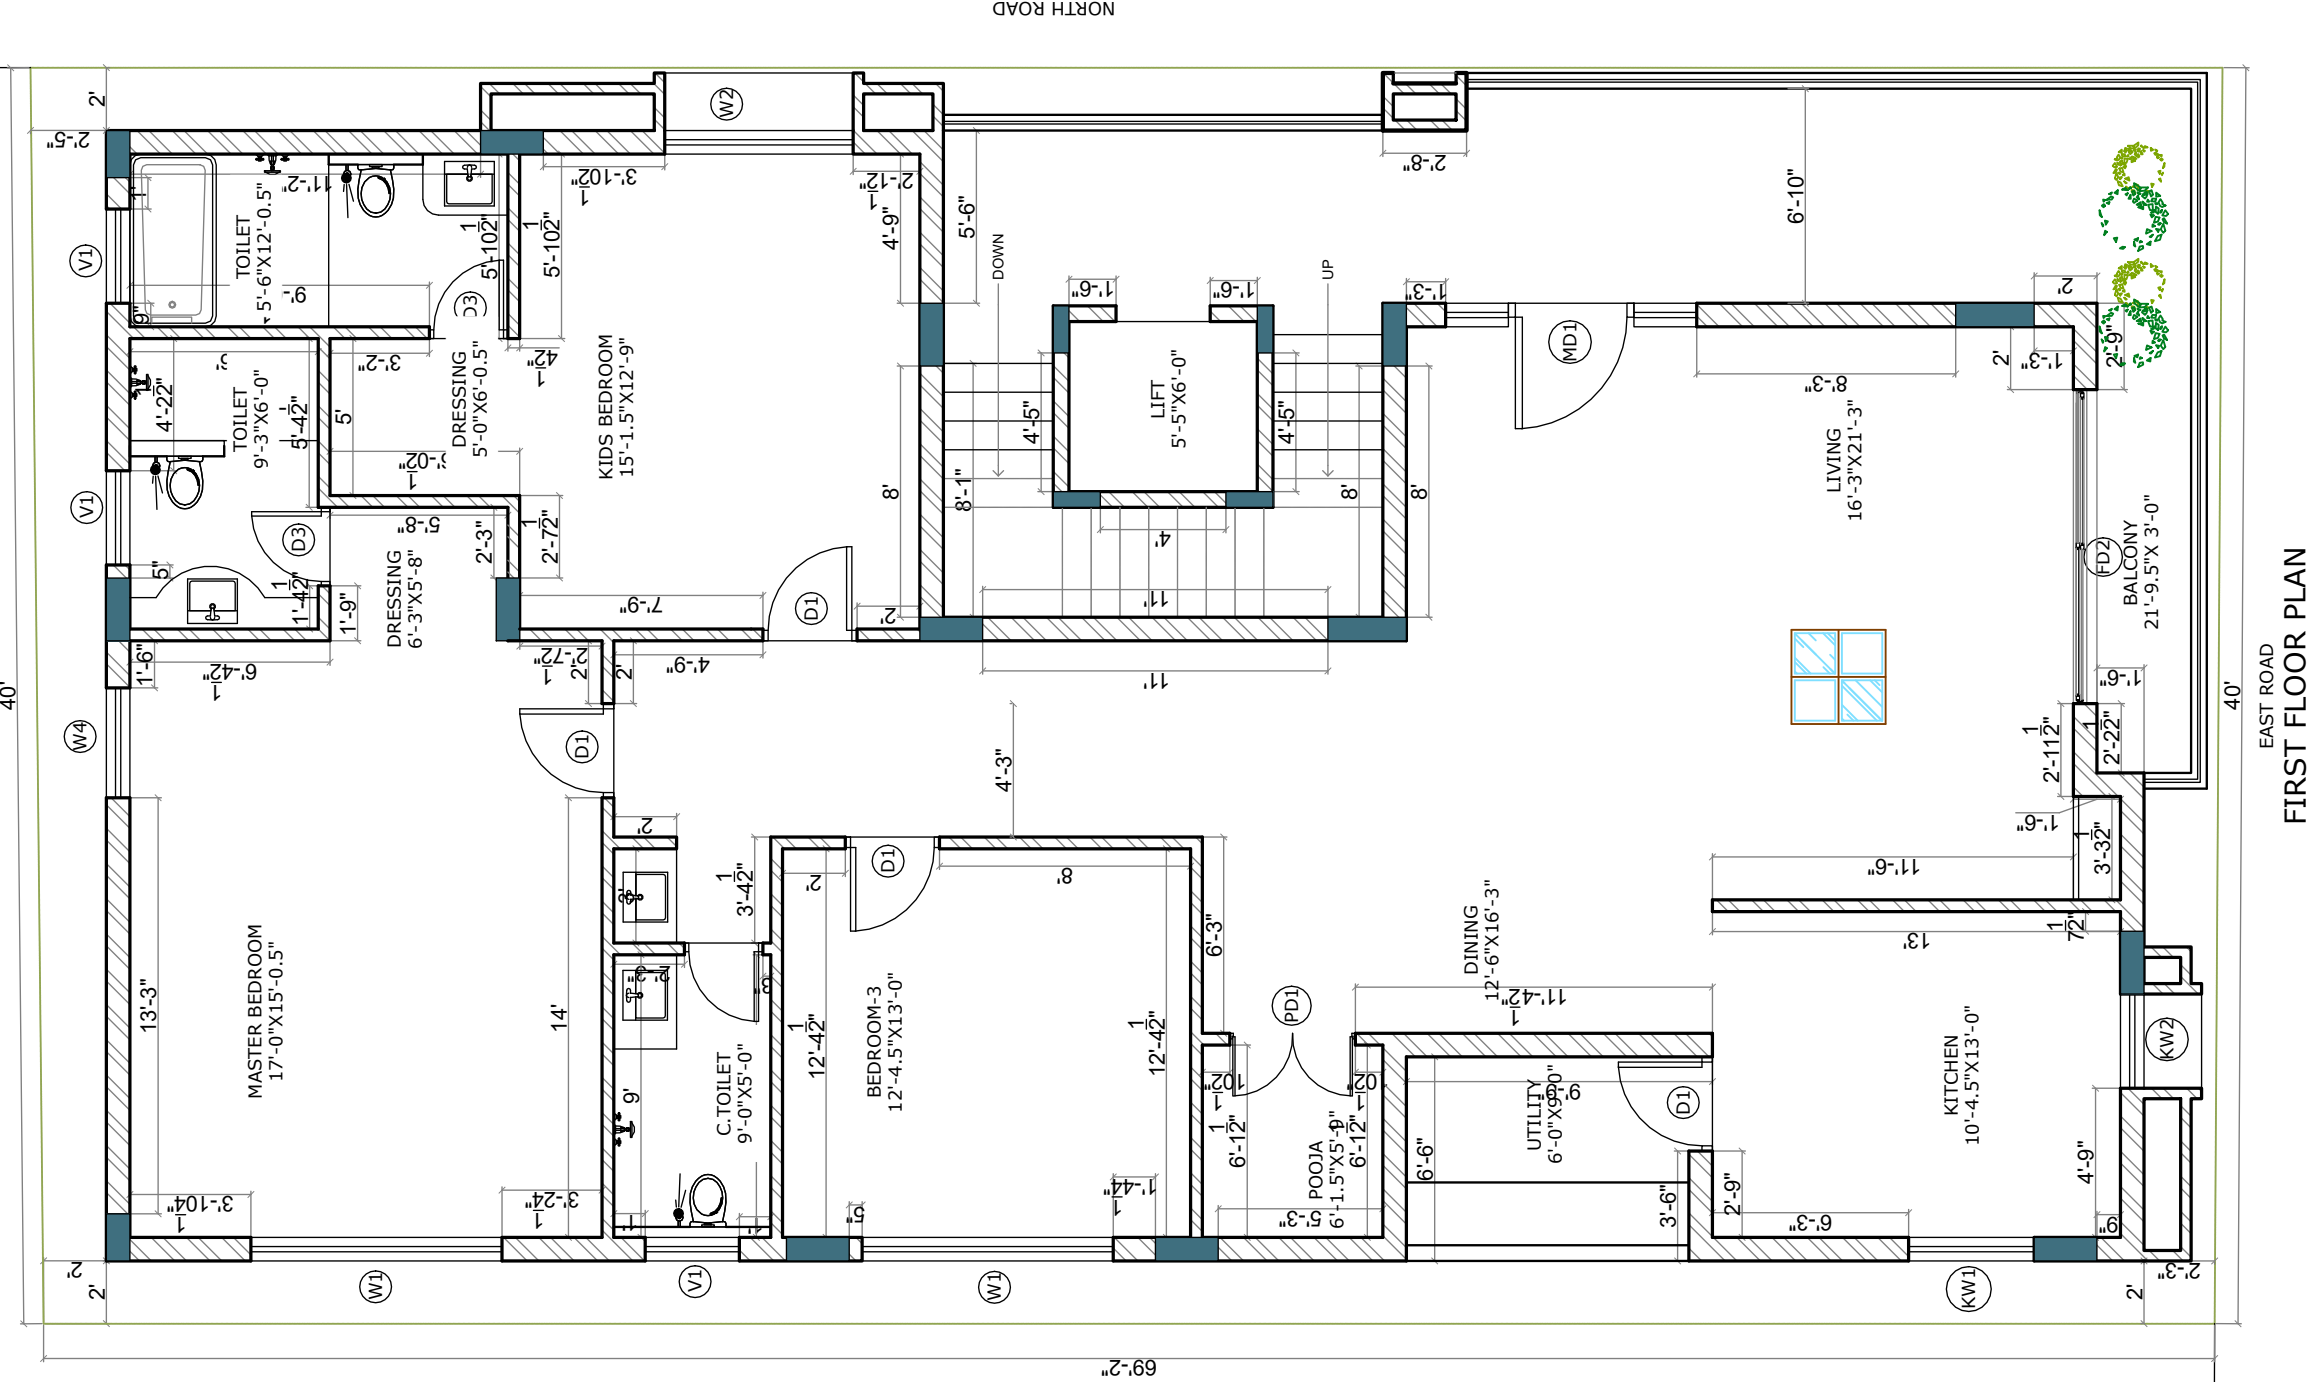

EAST ROAD
FIRST FLOOR PLAN

SCHEDULE OF OPENINGS

TYPE	SIZE	SILL	LINTEL	FF
DOOR				
MD1/W	8'-0" X 8'-0"	-	8'-0"	1
PD 1	4'-0" X 8'-0"	-	8'-0"	1
D1	3'-0" X 8'-0"	-	8'-0"	4
D3	2'-6" X 8'-0"	-	8'-0"	2
FD2	6'-0" X 7'-8"	0'-4"	8'-0"	1

WINDOW

W1	8'-0" X 6'-0"	2'-0"	8'-0"	2
W2	6'-0" X 6'-0"	2'-0"	8'-0"	1
W4	3'-6" X 6'-0"	2'-0"	8'-0"	1
KW1	4'-0" X 4'-6"	3'-6"	8'-0"	1
KW2	3'-0" X 4'-6"	3'-6"	8'-0"	1
VENTILATOR				
V1	3'-0" X 3'-0"	5'-0"	8'-0"	3
TOTAL				19



IM DzinCentre
Architecture | Interior | Landscape

giving life to ideas

No-4, M-413, 3rd Block,
Kammanahalli Main Road,
Bangalore-560043
Tel : 9844098380, 08043770058
Email : imdzincentre@gmail.com

PROJECT :
APARTMENT FOR
MR. VENKATESH
AT HEBBAL

ISSUE PURPOSE:

SCHEME

APPROVAL

CONSTRUCTION

PROJECT NO: 22_004

DRG NO: A2_01

DATE: 23-03-2022

SCALE: NTS

DRAWN BY: POORVISH

CHECKED BY: ANITA

W

S

N

E

TITLE :
GROUND FLOOR
WALL MARKING PLAN

NOTES :
- ALL DIMENSIONS ARE IN FEET AND INCHES.
- THIS DRAWING IS TO BE READ AND NOT SCALED.

GENERAL NOTES :
1. ALL THE DETAILS HAS TO BE DONE AS PER GIVEN DRAWING.
2. ALL DIMENSIONS SHALL BE VERIFIED ON SITE PRIOR TO START OF WORK.
3. THE CONTRACTOR MUST CHECK ALL DIMENSIONS AND DETAILS AND BE RESPONSIBLE FOR THE SAME. ANY DISCREPANCY SHALL BE BROUGHT TO THE NOTICE OF THE ARCHITECT.
4. DRAWING APPROVAL IS FOR THE CONFORMITY WITH OUTLINE DESIGN INTENT AND DOES NOT RELIEVE THE CONTRACTOR/SUBCONTRACTOR FROM FULL RESPONSIBILITY FOR THE INTEGRATION AND FITNESS FOR PURPOSE OF DESIGN.
5. THIS DRAWING IS A COPYRIGHT AND PROPERTY OF IM DZINCENTRE LLP & IS NOT TO BE PRODUCED, COPIED, HANDED OVER TO THIRD PARTY OR USED FOR ANY OTHER PURPOSE OTHER THAN FOR WHICH IT IS INTENDED WITHOUT THE WRITTEN CONSENT. ANY MISUSE OF THIS DRAWING SHALL BE LEGAL FOR ACTION AS PER THE ARCHITECTS ACT 1972.

REVISION

DATE

NOTE

REV01

REV02

REV03

REV04

REV05



IM DzinCentre
Architecture | Interior | Landscape

giving life to ideas

No-4, M-413, 3rd Block,
Kammanahalli Main Road,
Bangalore-560043
Tel : 9844098380, 08043770058
Email : indzincentre@gmail.com

The Ground Floor Plan shows a rectangular site with overall dimensions of 69'-2" by 69'-10". The plan includes a parking area on the left with four car symbols, a central lift shaft (5'-5" x 6'-0") with stairs and an 'UP' arrow, and a large commercial space (35'-9" x 22'-9") on the right. A planter wall is located along the top boundary. Dimensions for various walls and openings are provided in feet and inches. The plan is oriented with North at the top.

SCHEDULE OF OPENINGS

TYPE		SIZE	SILL	LINTEL	FF
DOOR					
GD1	19'-3" WIDE	-	-	Beam bottom	1
GD2	17'-3" WIDE	-	-	Beam bottom	1
TOTAL					2

PROJECT :


APARTMENT FOR
MR. VENKATESH
AT HEBBAL

ISSUE PURPOSE:

SCHEME

APPROVAL

CONSTRUCTION

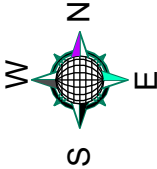

PROJECT NO: 22_004

DRG NO: A2_04

DATE: 23-03-2022

SCALE: NTS

DRAWN BY: POORVISH

CHECKED BY: ANITA

TITLE :

THIRD FLOOR
WALL MARKING PLAN

NOTES :

- ALL DIMENSIONS ARE IN FEET AND INCHES.
- THIS DRAWING IS TO BE READ AND NOT SCALED.

GENERAL NOTES :

1. ALL THE DETAILS HAS TO BE DONE AS PER GIVEN DRAWING.
2. ALL DIMENSIONS SHALL BE VERIFIED ON SITE PRIOR TO STARTING THE WORK.
3. THE CONTRACTOR MUST CHECK ALL DIMENSIONS AND DETAILS AND BE RESPONSIBLE FOR THE SAME. ANY DISCREPANCY SHALL BE BROUGHT TO THE NOTICE OF THE ARCHITECT.
4. DRAWING APPROVAL IS FOR THE CONFORMITY WITH OUTLINE DESIGN INTENT AND DOES NOT RELIEVE THE CONTRACTOR/SUBCONTRACTOR FROM FULL RESPONSIBILITY FOR THE INTEGRATION AND FITNESS FOR PURPOSE OF DESIGN.
5. THIS DRAWING IS A COPYRIGHT AND PROPERTY OF IM DZINCENTRE LLP & IS NOT TO BE PRODUCED, COPIED, HANDED OVER TO THIRD PARTY OR USED FOR ANY OTHER PURPOSE OTHER THAN FOR WHICH IT IS INTENDED WITHOUT THE WRITTEN CONSENT. ANY MISUSE OF THIS DRAWING SHALL BE A LEGAL VIOLATION AS PER THE ARCHITECTS ACT 1972.

REVISION

DATE

NOTE


REV01

REV02

REV03

REV04

REV05

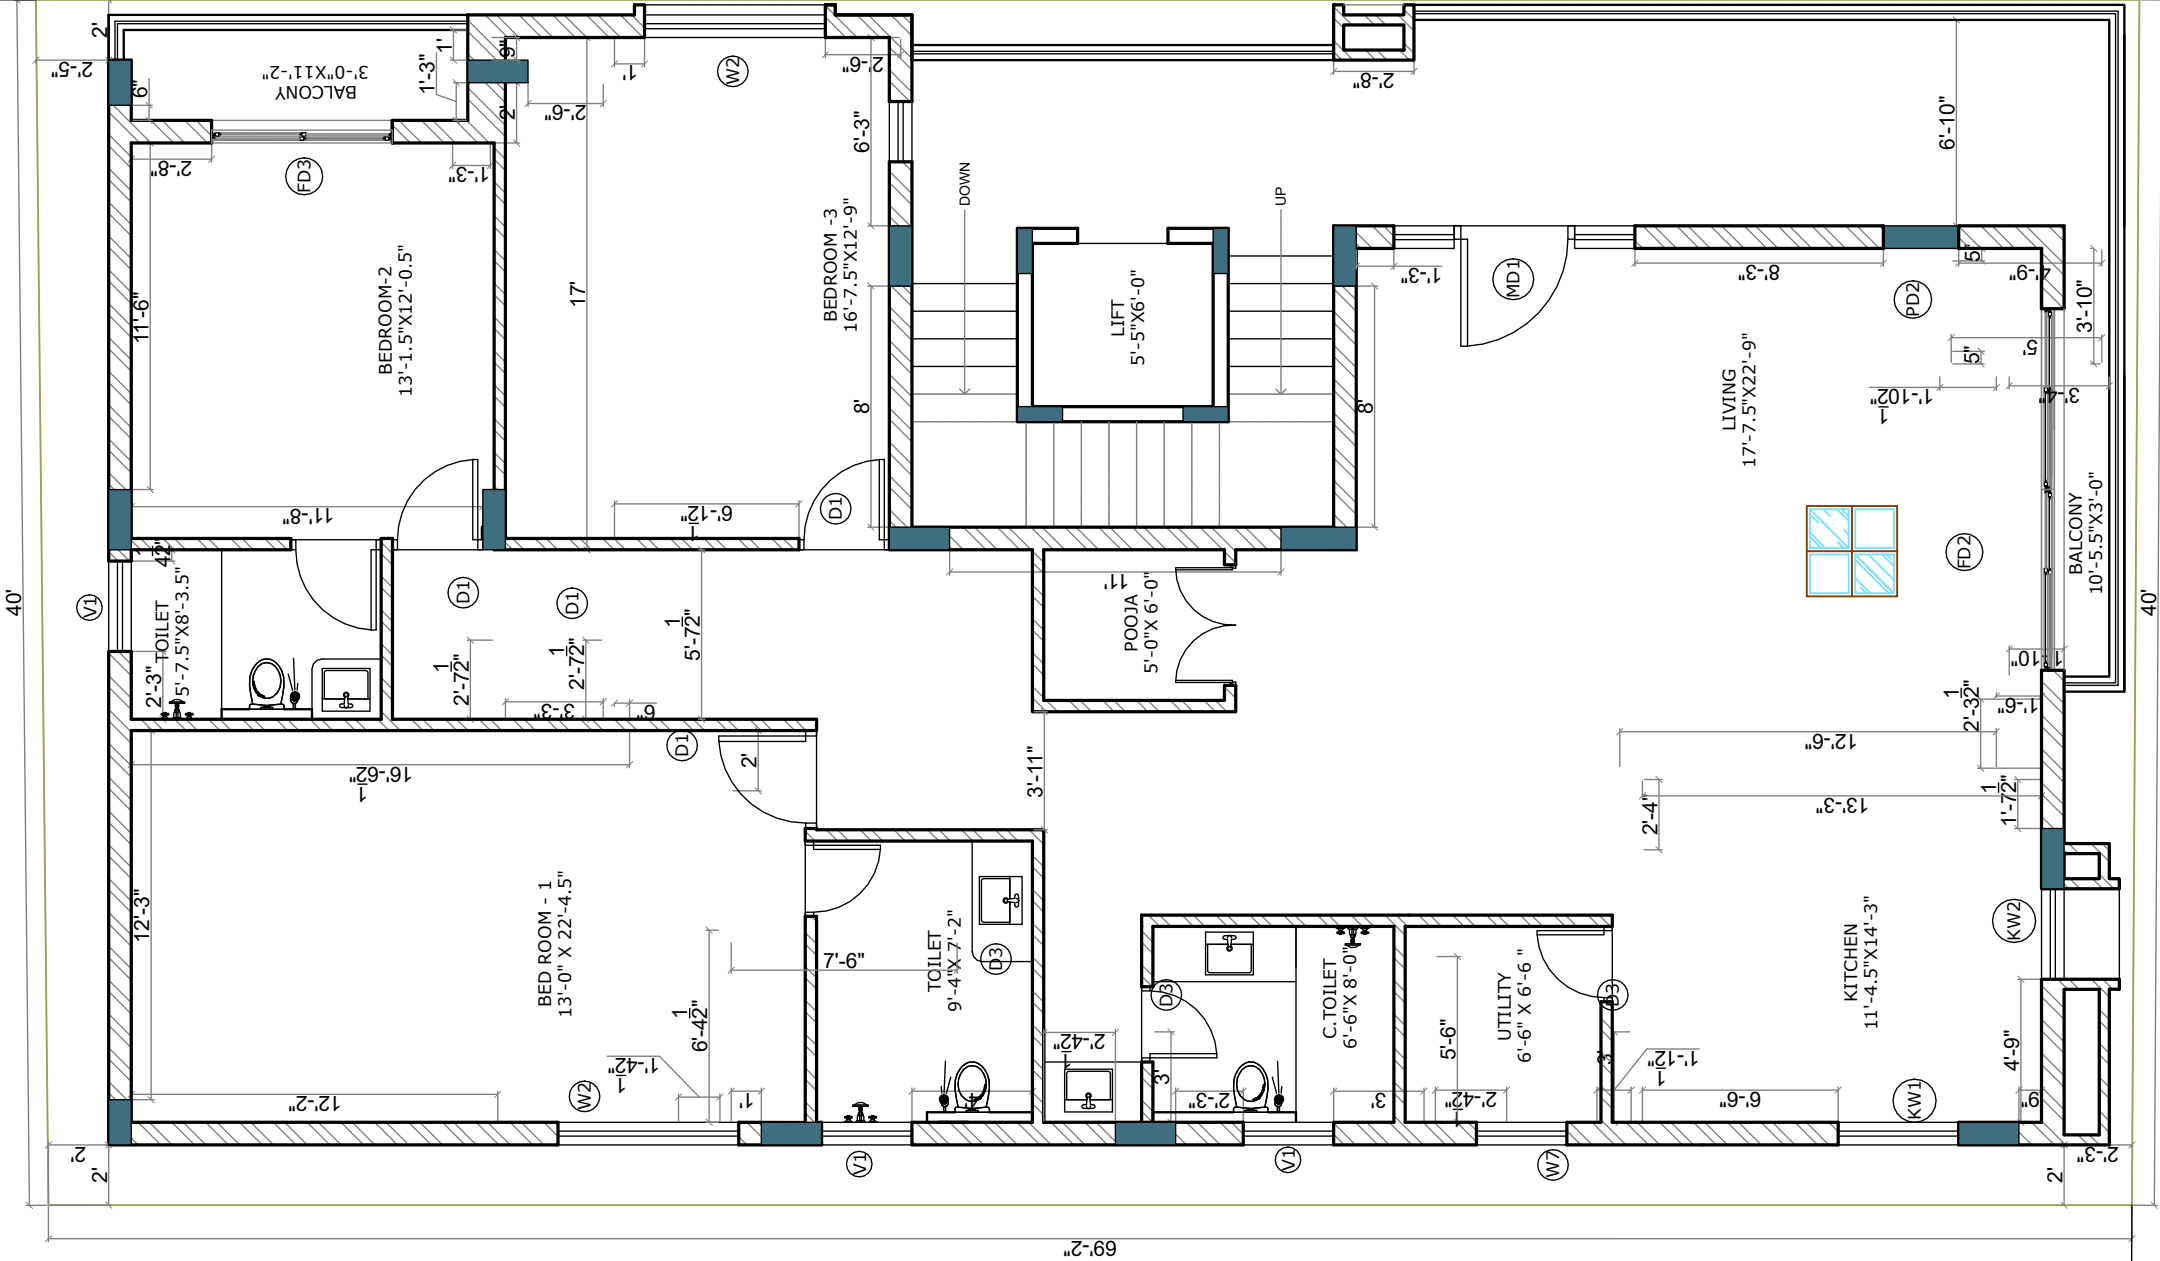

THIRD FLOOR PLAN

SCHEDULE OF OPENINGS

TYPE	SIZE	SILL	LINTEL	TF
DOOR				
MD1	8'-0" X 8'-0"	-	8'-0"	1
PD2	3'-0" X 8'-0"	-	8'-0"	1
D1	3'-0" X 8'-0"	-	8'-0"	4
D3	2'-6" X 8'-0"	-	8'-0"	3
FD3	8'-0" X 7'-8"	0'-4"	8'-0"	1
FD2	10'-0" X 7'-8"	0'-4"	8'-0"	1

WINDOW

W2	6'-0" X 6'-0"	2'-0"	8'-0"	2
W7	3'-0" X 6'-0"	2'-0"	8'-0"	1
KW1	4'-0" X 4'-6"	3'-6"	8'-0"	1
KW2	3'-0" X 4'-6"	3'-6"	8'-0"	1

VENTILATOR

V1	2'-0" X 3'-0"	5'-0"	8'-0"	3
TOTAL				19



IM DzinCentre^{LLP}
Architecture | Interior | Landscape

giving life to ideas

No-4, M-413, 3rd Block,
Kammanahalli Main Road,
Bangalore-560043
Tel : 9844098380, 08043770058
Email : indzincentre@gmail.com

PROJECT :


APARTMENT FOR
MR. VENKATESH
AT HEBBAL

ISSUE PURPOSE:

SCHEME

APPROVAL

CONSTRUCTION

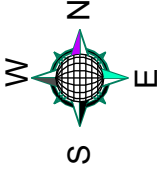

PROJECT NO: 22_004

DRG NO: A7_02

DATE: 12-03-2022

SCALE: FTS

DRAWN BY: POORVISH

CHECKED BY: ANITA

TITLE :

WINDOW DETAIL

NOTES :

-ALL DIMENSIONS ARE IN FEET AND INCHES.
- THIS DRAWING IS TO BE READ AND NOT SCALED.

GENERAL NOTES :

1. ALL THE DETAILS HAS TO BE DONE AS PER GIVEN DRAWING.
2. ALL DIMENSIONS SHALL BE VERIFIED ON SITE PRIOR TO START OF WORK.
3. THE CONTRACTOR MUST CHECK ALL DIMENSIONS AND DETAILS AND BE RESPONSIBLE FOR THE SAME. ANY DISCREPANCY SHALL BE BROUGHT TO THE NOTICE OF THE ARCHITECT.
4. DRAWING APPROVAL IS FOR THE CONFORMITY WITH OUTLINE DESIGN INTENT AND DOES NOT RELIEVE THE CONTRACTOR FROM FULL RESPONSIBILITY FOR THE INTEGRATION AND FITNESS FOR PURPOSE OF DESIGN.
5. THIS DRAWING IS A COPYRIGHT AND PROPERTY OF IM DZINCENTRE LUP & IS NOT TO BE PRODUCED, COPIED, HANDED OVER TO THIRD PARTY OR USED FOR ANY OTHER PURPOSE OTHER THAN FOR WHICH IT IS INTENDED WITHOUT THE WRITTEN CONSENT. ANY MISUSE OF THE SAME SHALL BE A LEGAL OFFENCE AS PER THE ARCHITECTS ACT 1972.

REVISION

DATE

NOTE


REV01 22.03.22 NOS of W5 is 3 not 4

REV02

REV03

REV04


REV05

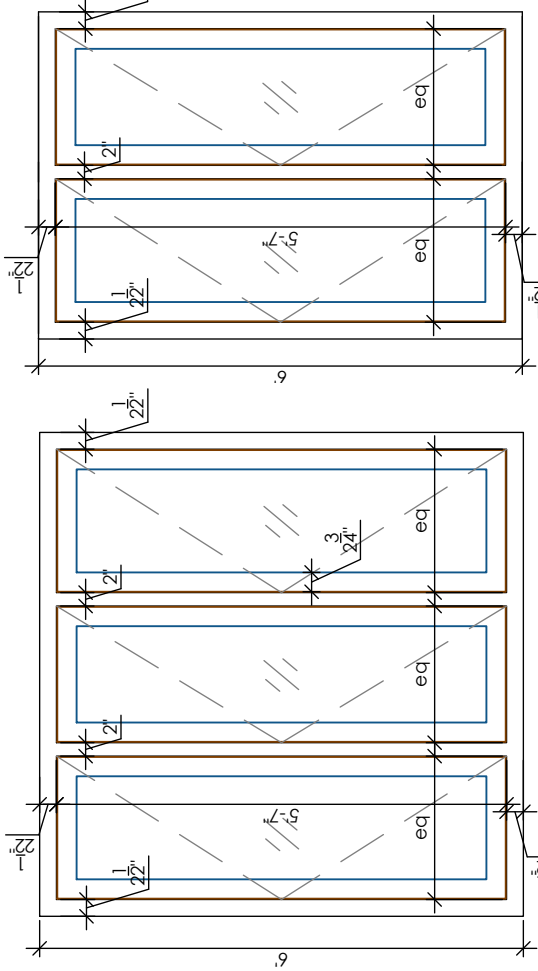


ELEVATION - W3 4'-0"X 6'-0"
(SCALE -1:30)

ELEVATION - W2(6'-0"X6'-0")
(SCALE -1:30)


ELEVATION - W1(8'-0"X6'-0")
(SCALE -1:30)

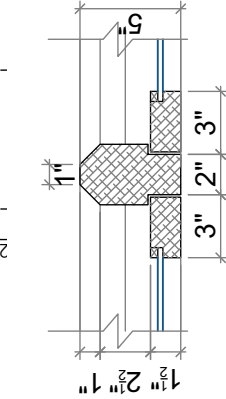


DETAIL - A
(SCALE -1:10)

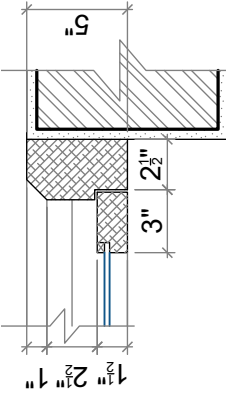


DETAIL - B
(SCALE -1:10)

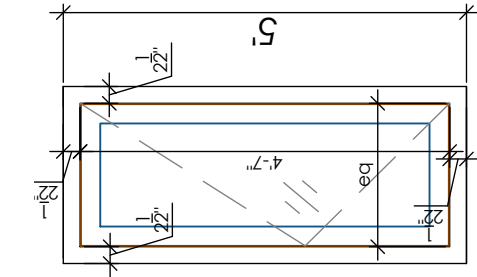


ELEVATION - W6 2'-9"X 5'-0"
(SCALE -1:30)

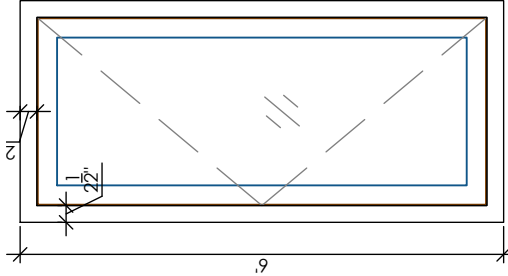


ELEVATION
W5(2'-9"X6'-0")
(SCALE -1:30)

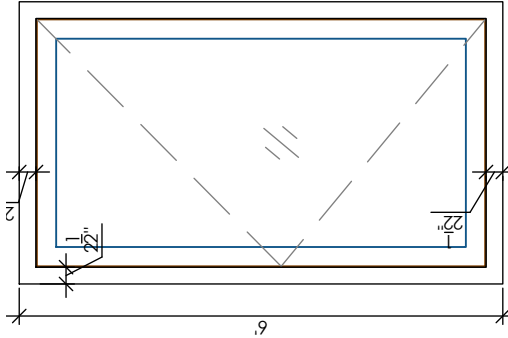


ELEVATION
W4(3'-6"X6'-0")
(SCALE -1:30)

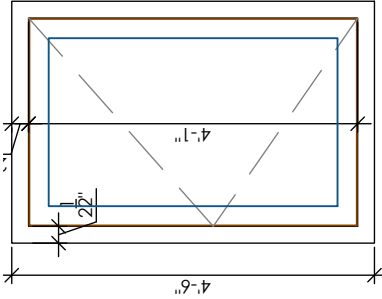


ELEVATION
KW2(3'-0"X4'-6")
(SCALE -1:30)

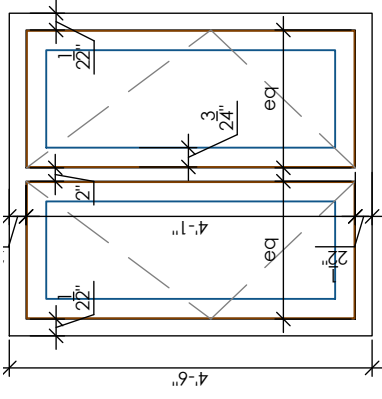

ELEVATION
KW1(4'-0"X4'-6")
(SCALE -1:30)

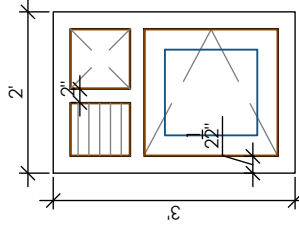

ELEVATION
V2(2'-0"X3'-0")
(SCALE -1:30)

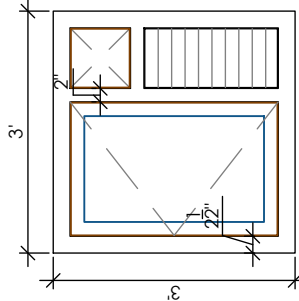


ELEVATION
V1(3'-0"X3'-0")
(SCALE -1:30)

DOOR	SIZE	Nos	WALL THICKNESS
W1	8'-0" X 6'-0"	3	9"
W2	6'-0" X 6'-0"	10	9"
W3	4'-0" X 6'-0"	2	9"
W4	3'-6" X 6'-0"	2	9"
W5	2'-9" X 6'-0"	4	9"
W6	2'-9" X 5'-0"	1	9"
KW1	4'-0" X 4'-6"	3	9"
KW2	3'-0" X 4'-6"	4	9"
VENTILATOR			
V1	3'-0"X3'-0"	3	9"
V2	2'-0"X3'-0"	10	9"

IN

GRILL
GLASS

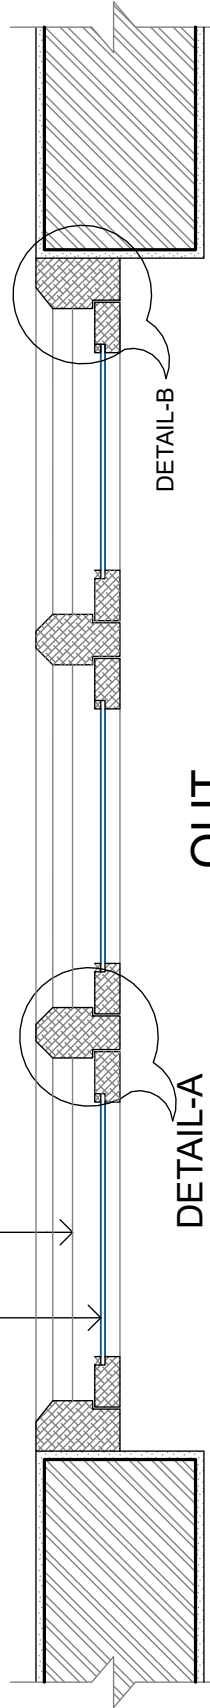

OUT

TYPICAL PLAN

(SCALE -1:12)



IM DzinCentre^{up}
Architecture | Interior | Landscape

giving life to ideas

No-4, M-413, 3rd Block,
Kammanahalli Main Road,
Bangalore-560043
Tel : 9844098380, 08043770058
Email : imdzincentre@gmail.com

PROJECT :


RESIDENCE FOR
MR. RAMESH
AT SANJAY NAGAR

ISSUE PURPOSE:

SCHEME

APPROVAL

CONSTRUCTION

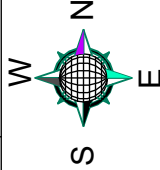

PROJECT NO:

21_011

DRG NO:

A5-01

DATE:

02.08.2022

SCALE:

1:50

DRAWN BY:

POORVISH

CHECKED BY:

ANITA

TITLE :

SONS BEDROOM-1
WARDROBE DETAIL

NOTES :

- ALL DIMENSIONS ARE IN FEET AND INCHES.
- THIS DRAWING IS TO BE READ AND NOT SCALED.

GENERAL NOTES :

1. ALL THE DETAILS HAS TO BE DONE AS PER GIVEN DRAWING.
2. ALL DIMENSIONS SHALL BE VERIFIED ON SITE PRIOR TO START OF WORK.
3. THE CONTRACTOR MUST CHECK ALL DIMENSIONS AND DETAILS AND BE RESPONSIBLE FOR THE SAME. ANY DISCREPANCY SHALL BE BROUGHT TO THE NOTICE OF THE ARCHITECT.
4. DRAWING APPROVAL IS FOR THE CONFIRMITY WITH OUTLINE DESIGN INTENT AND DOES NOT RELIEVE THE CONTRACTOR OF HIS RESPONSIBILITY FOR THE ACCURACY, INTEGRATION AND FITNESS FOR PURPOSE OF DESIGN.
5. THIS DRAWING IS A COPYRIGHT AND PROPERTY OF IM DZINCENTRE LLP & IS NOT TO BE PRODUCED, COPIED, HANDED OVER TO THIRD PARTY OR USED FOR ANY OTHER PURPOSE OTHER THAN FOR WHICH IT IS PREPARED. IN THE EVENT OF THE CONTRACTOR'S MISUSE OF THE SAME, IM DZINCENTRE LLP SHALL BE ENTITLED TO TAKE LEGAL ACTION AS PER THE ARCHITECTS ACT 1972.

REVISION

DATE

NOTE


REV01

REV02

REV03

REV04


REV05

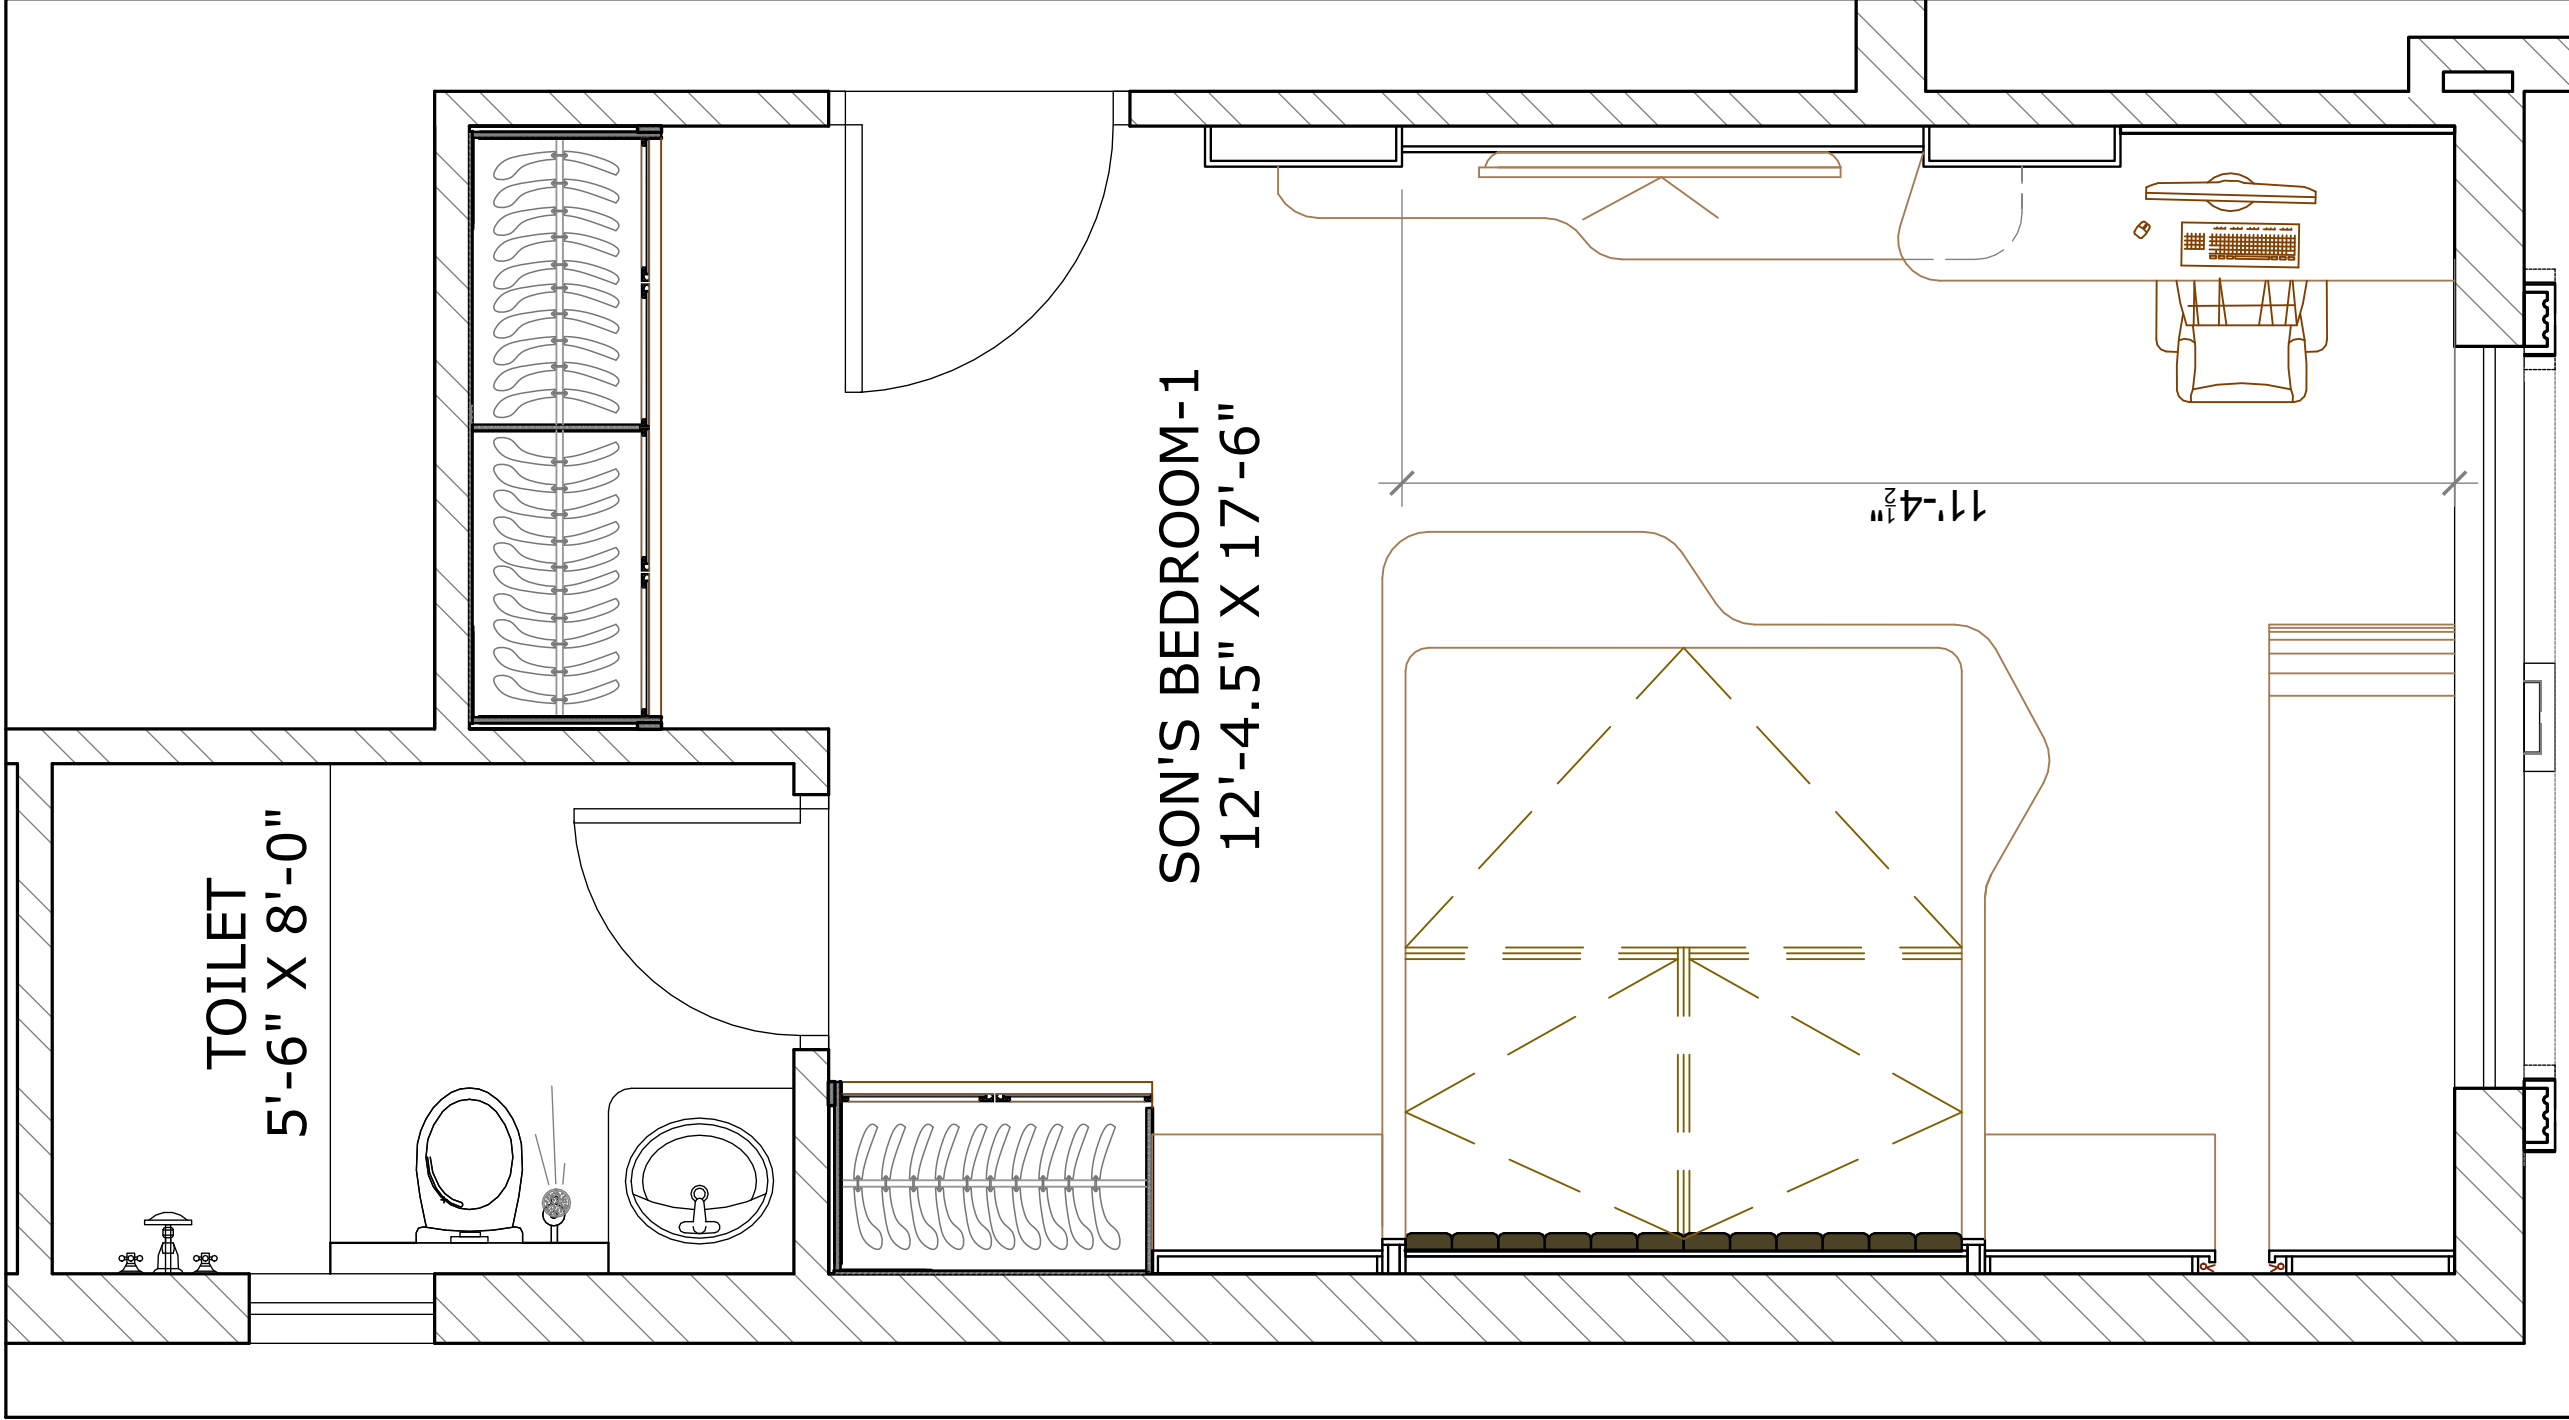


IM DzinCentre
Architecture | Interior | Landscape

giving life to ideas

No-4, M-413, 3rd Block,
Kammanahalli Main Road,
Bangalore-560043
Tel : 9844098380, 08043770058
Email : imdzincentre@gmail.com




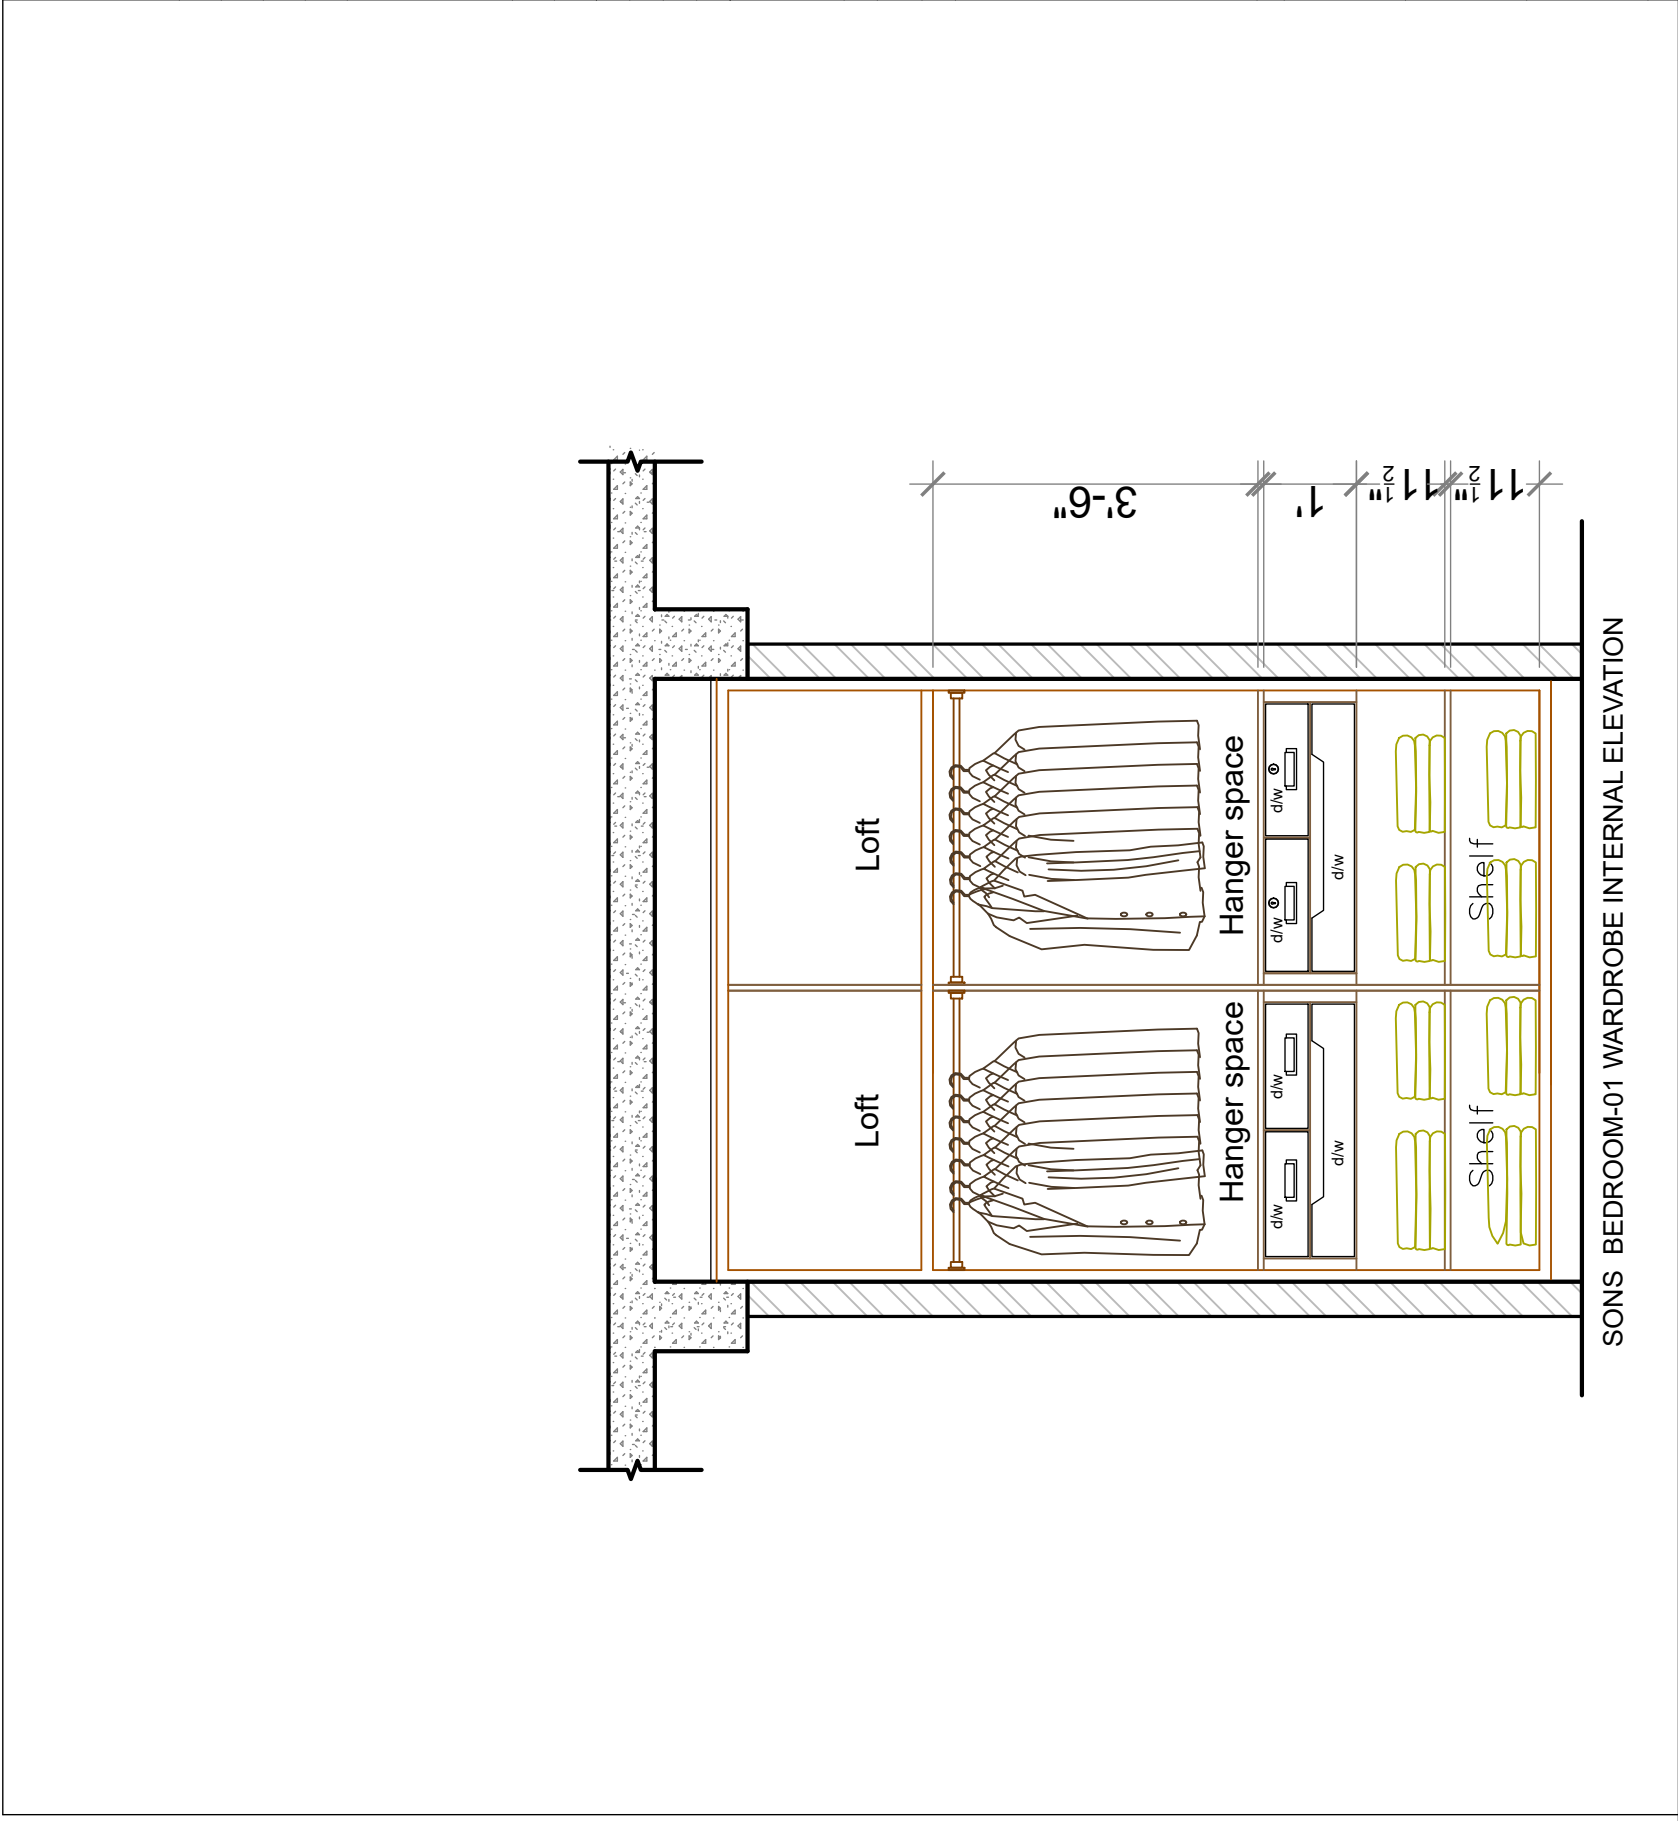


SONS BEDROOM-01 WARDROBE INTERNAL ELEVATION

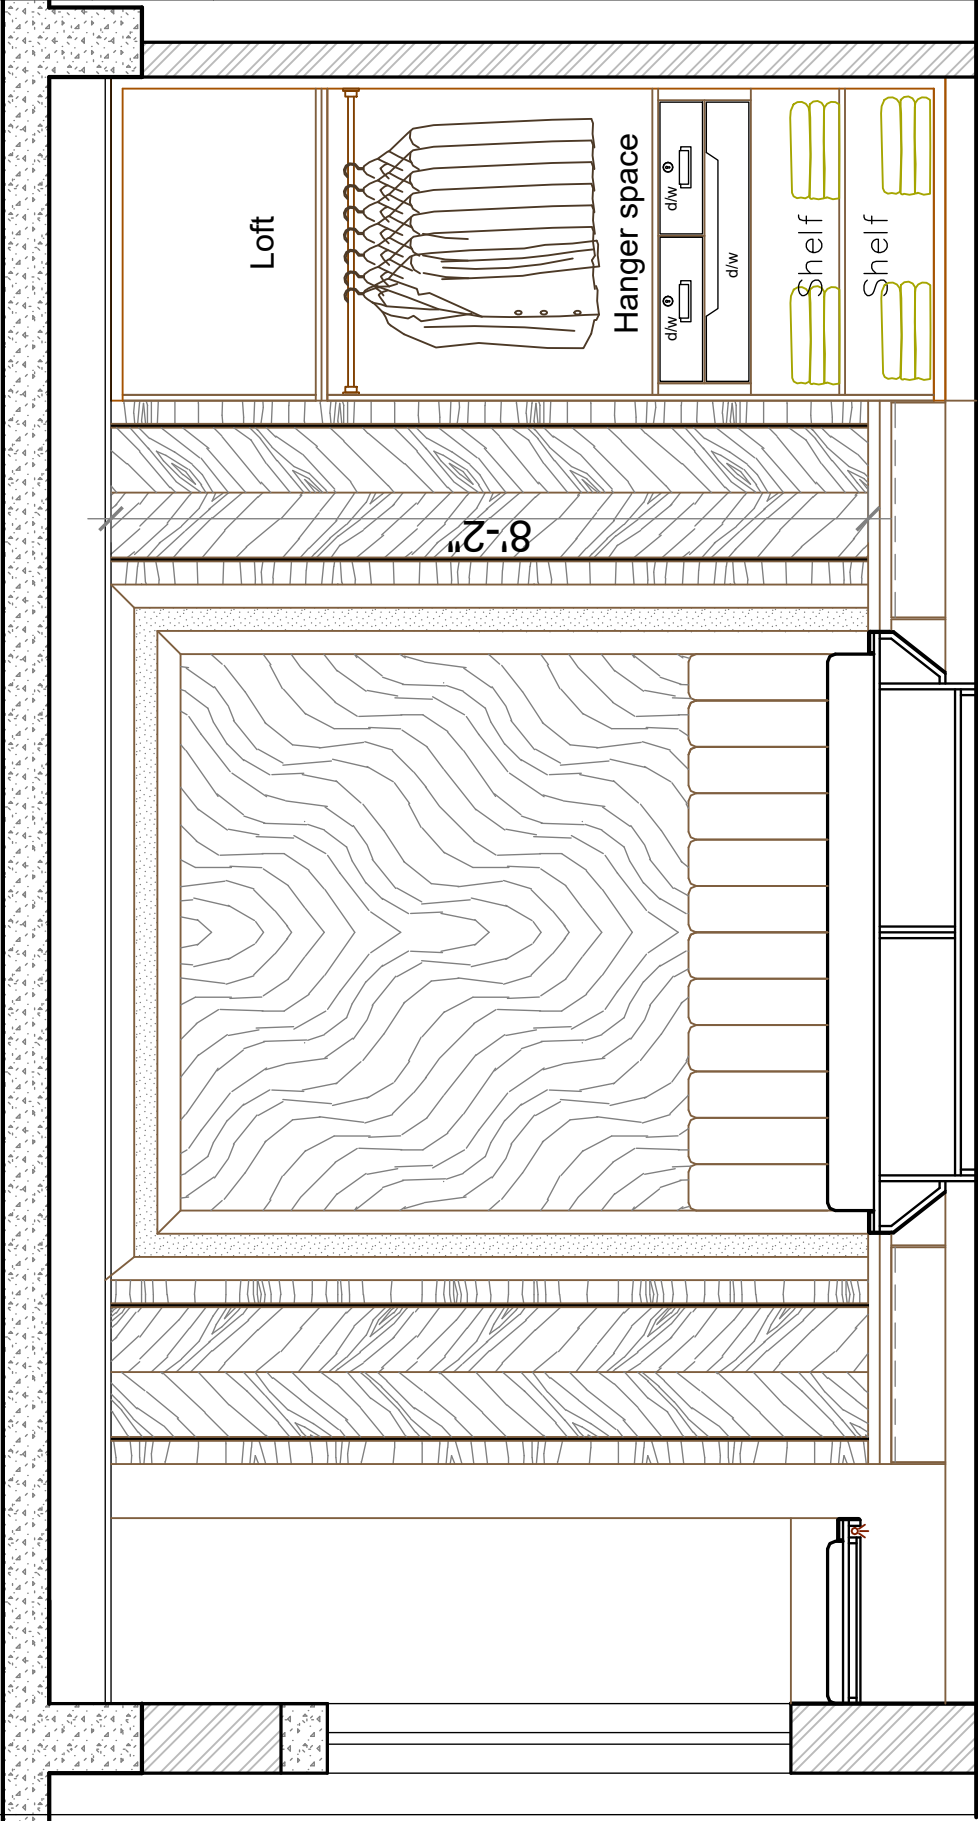

SONS BEDROOM-01 WARDROBE INTERNAL ELEVATION

PROJECT : RESIDENCE FOR MR. RAMESH AT SANJAY NAGAR		ISSUE PURPOSE:	
		SCHEME	
		APPROVAL	
		CONSTRUCTION	
W S N E			
PROJECT NO:	21_011		
DRG NO:	A5-01		
DATE:	02.08.2022		
SCALE:	1:50		
DRAWN BY:	POORVISH		
CHECKED BY:	ANITA		
TITLE : SONS BEDROOM-1 WARDROBE DETAIL			
NOTES :			
- ALL DIMENSIONS ARE IN FEET AND INCHES. - THIS DRAWING IS TO BE READ AND NOT SCALED.			
GENERAL NOTES :			
1. ALL THE DETAILS HAS TO BE DONE AS PER GIVEN DRAWING. 2. ALL DIMENSIONS SHALL BE VERIFIED ON SITE PRIOR TO START OF WORK. 3. THE CONTRACTOR MUST CHECK ALL DIMENSIONS AND DETAILS AND BE RESPONSIBLE FOR THE SAME. ANY DISCREPANCY SHALL BE BROUGHT TO THE NOTICE OF THE ARCHITECT. 4. DRAWING APPROVAL IS FOR THE CONFIRMITY WITH OUTLINE DESIGN INTENT AND DOES NOT RELIEVE THE CONTRACTOR FROM THE RESPONSIBILITY OF ACCURACY, INTEGRATION AND FITNESS FOR PURPOSE OF DESIGN. 5. THIS DRAWING IS A COPYRIGHT AND PROPERTY OF IM DZINCENTRE LLP & IS NOT TO BE PRODUCED, COPIED, HANDED OVER TO THIRD PARTY OR USED FOR ANY OTHER PURPOSE OTHER THAN FOR WHICH IT IS INTENDED. WITHOUT THE WRITTEN CONSENT ANY MISUSE OF THE SAME IS LEGAL PROSECUTION AS PER THE ARCHITECTS ACT 1972.			
REVISION	DATE	NOTE	
REV01			
REV02			
REV03			
REV04			
REV05			

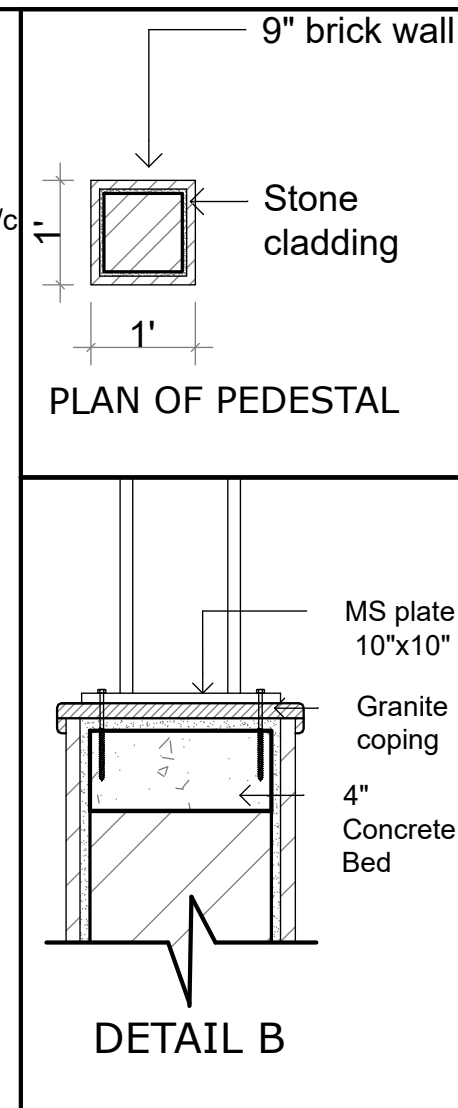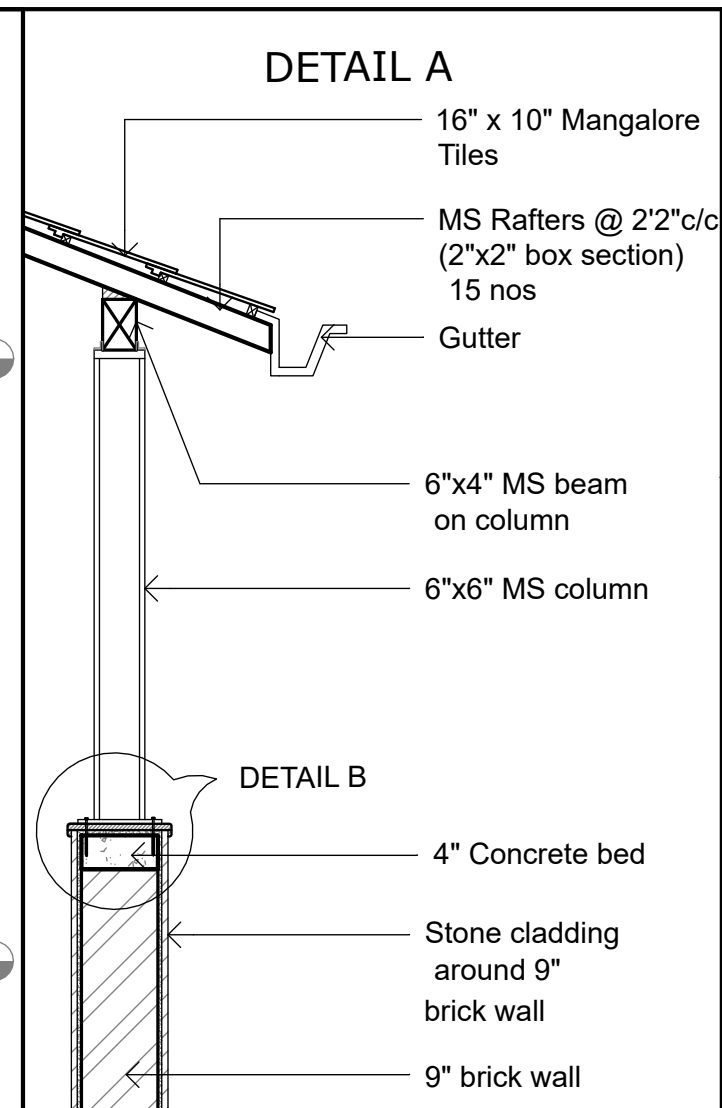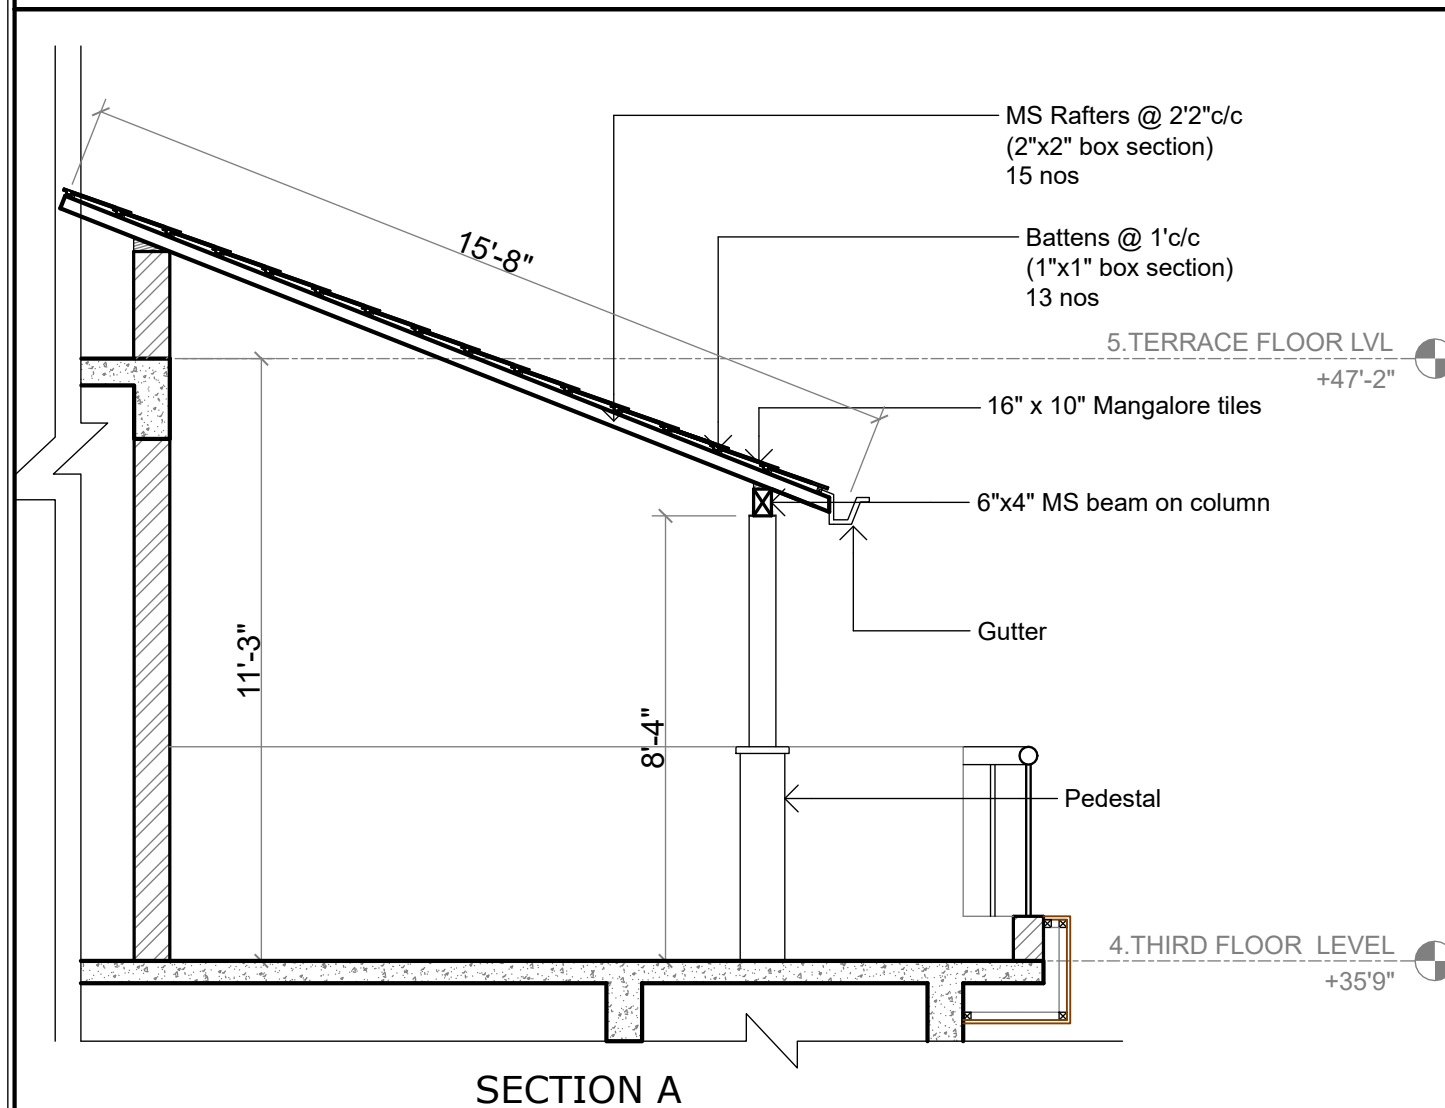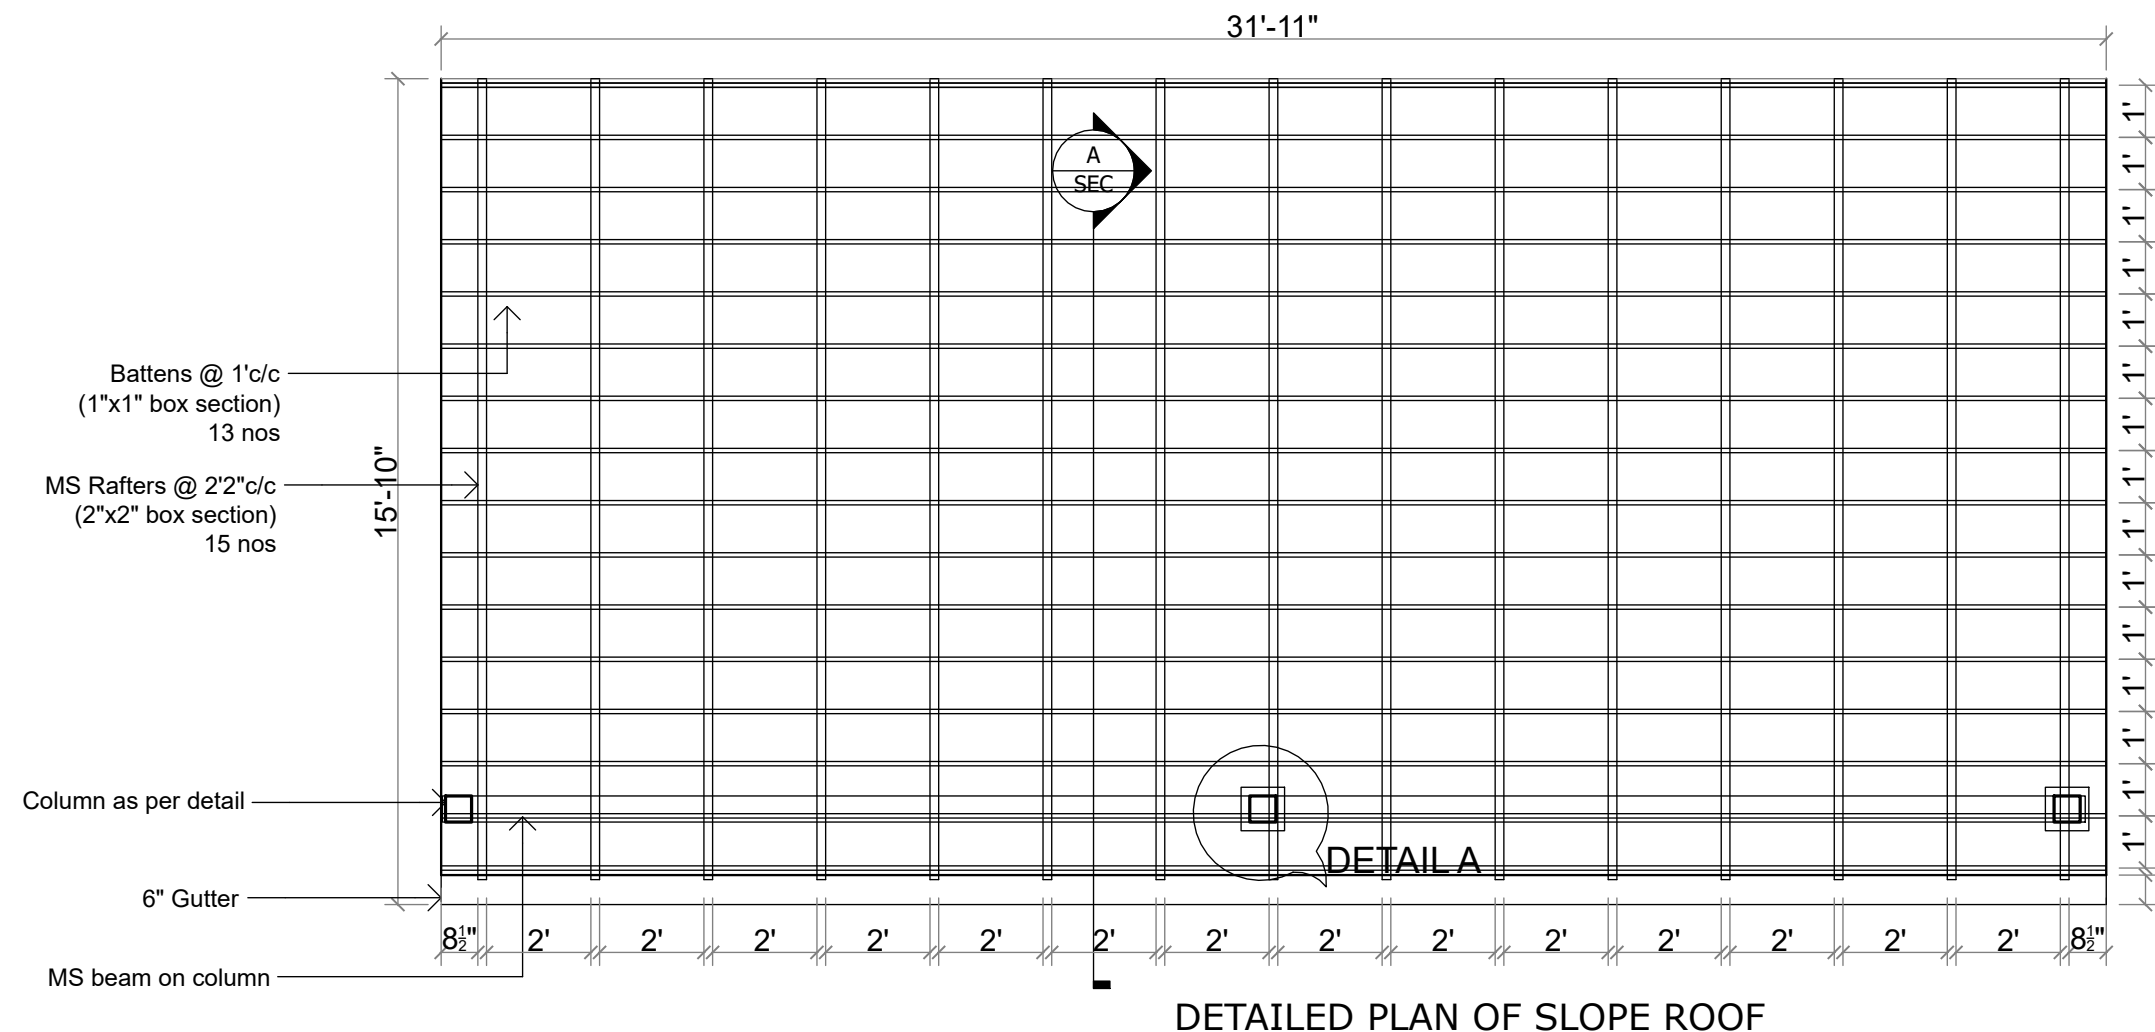

PROJECT :


RESIDENCE FOR
MR RAGHAVENDRA

ISSUE PURPOSE:

SCHEME

APPROVAL

CONSTRUCTION

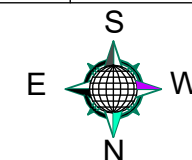

PROJECT NO:	21_027
-------------	--------

DRG NO:	A8 01
---------	-------

DATE:	03.05.2022
-------	------------

SCALE:	FTS
--------	-----

DRAWN BY:	POORVISH
-----------	----------

CHECKED BY:	ANITA
-------------	-------

TITLE :

SLOPING ROOF DETAIL


NOTES :

- ALL DIMENSIONS ARE IN FEET AND INCHES.
- THIS DRAWING IS TO BE READ AND NOT SCALED

GENERAL NOTES :

1. ALL THE DETAILS HAS TO BE DONE AS PER GIVEN DRAWING
2. ALL DIMENSIONS SHALL BE VERIFIED ON SITE PRIOR TO START OF WORK.
3. THE CONTRACTOR MUST CHECK ALL DIMENSIONS AND DETAILS AND BE RESPONSIBLE FOR THE SAME. ANY DISCREPANCY SHALL BE BROUGHT TO THE NOTICE OF THE ARCHITECT.
4. DRAWING APPROVAL IS FOR THE CONFIRMITY WITH OUTLINE DESIGN INTENT AND DOES NOT RELIEVE THE CONTRACTOR/SUBCONTRACTOR FROM FULL RESPONSIBILITY FOR THE ACCURACY, INTEGRATION AND FITNESS FOR PURPOSE OF DESIGN.
5. THIS DRAWING IS A COPYRIGHT AND PROPERTY OF IM DZINCENTRE & P IS NOT TO BE PRODUCED, COPIED, HANDED OVER TO THIRD PARTY OR USED FOR ANY OTHER PURPOSE OTHER THAN FOR WHICH IT IS INTENDED WITHOUT THE WRITTEN CONCERN, ANY MISUSE OF THE SAME IS LEGAL FOR ACTION AS PER THE ARCHITECTS ACT 1972.

REVISION	DATE	NOTE
REV01	20-12-21	Length of sloping roof increased

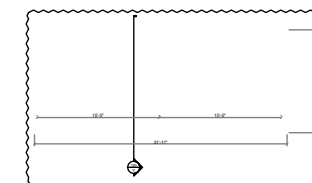

IM DzinCentre^{LLP}
Architecture | Interior | Landscape

giving life to ideas

No-4, M-413, 3rd Block,
Kammanahalli Main Road,
Bangalore-560043
Tel : 9844098380, 08043770058
Email : imdzincentre@gmail.com

PROJECT :


PROJECT
PROJECT
PROJECT

ISSUE PURPOSE:

SCHEME

APPROVAL

CONSTRUCTION

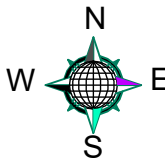

PROJECT NO:

PROJECTNO

DRG NO:

DWGNO

DATE:

DATE

SCALE:

SCALE

DRAWN BY:

POORVISH

CHECKED BY:

ANITA

TITLE :

DOOR DETAL
WINDOW DETAIL

NOTES :

- ALL DIMENSIONS ARE IN FEET AND INCHES.
- THIS DRAWING IS TO BE READ AND NOT SCALED.

GENERAL NOTES :

1. ALL THE DETAILS HAS TO BE DONE AS PER GIVEN DRAWING.
2. ALL DIMENSIONS SHALL BE VERIFIED ON SITE PRIOR TO START OF WORK.
3. THE CONTRACTOR MUST CHECK ALL DIMENSIONS AND DETAILS AND BE RESPONSIBLE FOR THE SAME. ANY DISCREPANCY SHALL BE BROUGHT TO THE NOTICE OF THE ARCHITECT.
4. DRAWING APPROVAL IS FOR THE CONFIRMITY WITH OUTLINE DESIGN INTENT AND DOES NOT RELIEVE THE CONTRACTOR/SUBCONTRACTOR FROM FULL RESPONSIBILITY FOR THE ACCURACY, INTEGRATION AND FITNESS FOR PURPOSE OF DESIGN.
5. THIS DRAWING IS A COPYRIGHT AND PROPERTY OF IM DZINCENTRE LLP & IS NOT TO BE PRODUCED, COPIED, HANDED OVER TO THIRD PARTY OR USED FOR ANY OTHER PURPOSE OTHER THAN FOR WHICH IT IS INTENDED WITHOUT THE WRITTEN CONCERN. ANY MISUSE OF THE SAME IS LEGAL FOR ACTION AS PER THE ARCHITECTS ACT 1972.

REVISION

DATE

NOTE

REV01

REV02

REV03

REV04









REV05



IM DzinCentre ^{LLP}
Architecture | Interior | Landscape

giving life to ideas

No-4, M-413, 3rd Block,
Kammanahalli Main Road,
Bangalore-560043
Tel : 9844098380, 08043770058
Email : imdzincentre@gmail.com

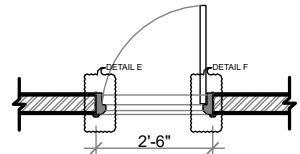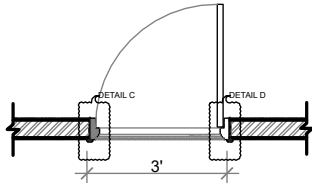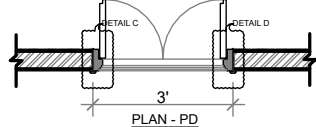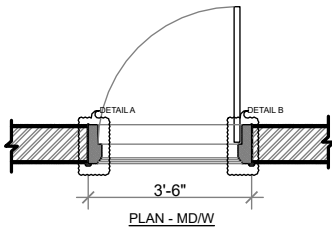
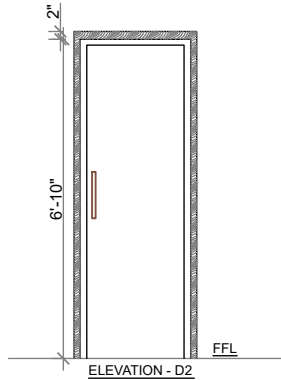
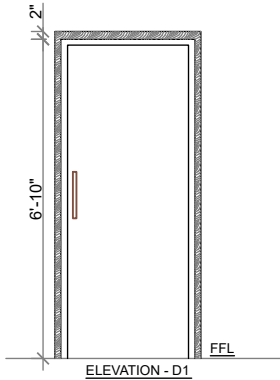
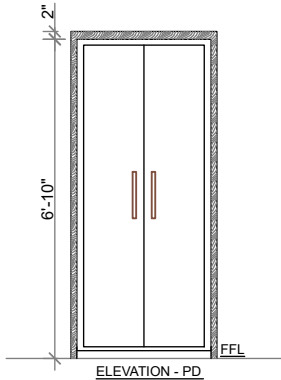
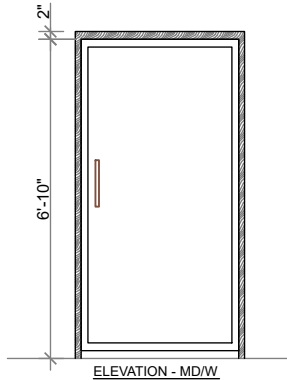


DOOR	SIZE	NOS	WALL THICKNESS	MATERIAL
PD	3'0X7'0"	1	4.5"	

DOOR	SIZE	NOS	WALL THICKNESS	MATERIAL
D1	3'0"X7'0"	7	9" & 4.5 "	



DOOR	SIZE	NOS	WALL THICKNESS	MATERIAL
D2	2'6"X7'0"	5	4.5 "	

MD	SIZE	NOS	WALL THICKNESS	MATERIAL
MD/W	3'6"X7'0"	1	9"	

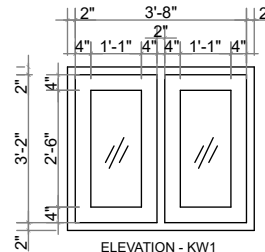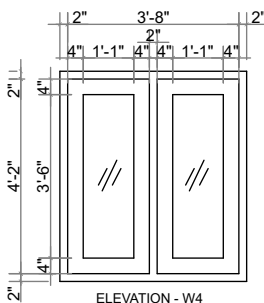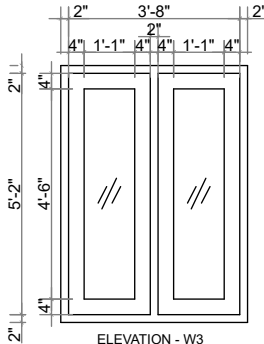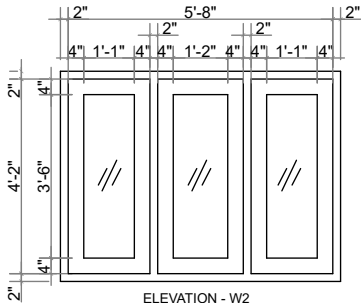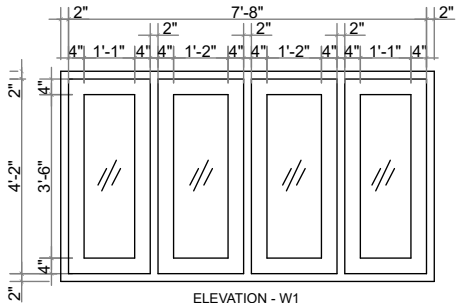


SCHEDULE OF OPENINGS			
TYPE	SIZE	SILL	LINTEL
WINDOW			
W1	8'-0" X 4'-6"	2'-6"	7'-0"
W2	6'-0" X 4'-6"	2'-6"	7'-0"
W3	4'-0" X 5'-6"	1'-6"	7'-0"
W4	4'-0" X 4'-6"	2'-6"	7'-0"
KW1	4'-0" X 3'-6"	3'-6"	7'-0"

SCHEDULE OF OPENINGS			
TYPE	SIZE	SILL	LINTEL
VENTILATOR			
V1	1'-9" X 2'-0"	5'-0"	7'-0"
V2	2'-0" X 2'-0"	5'-0"	7'-0"

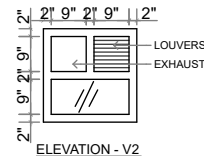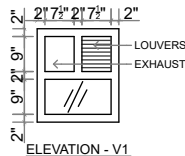

SCHEDULE OF OPENINGS

TYPE	SIZE	SILL	LINTEL
DOOR			
MD/W1	3'- 6" X 7'0"	-	7'-0"
	1'-6" X 7'-0"	-	7'-0"
PD1	3'-0" X 7'-0"	-	7'-0"
D1	3'-0" X 7'-0"	-	7'-0"
D2	2'-6" X 7'-0"	-	7'-0"

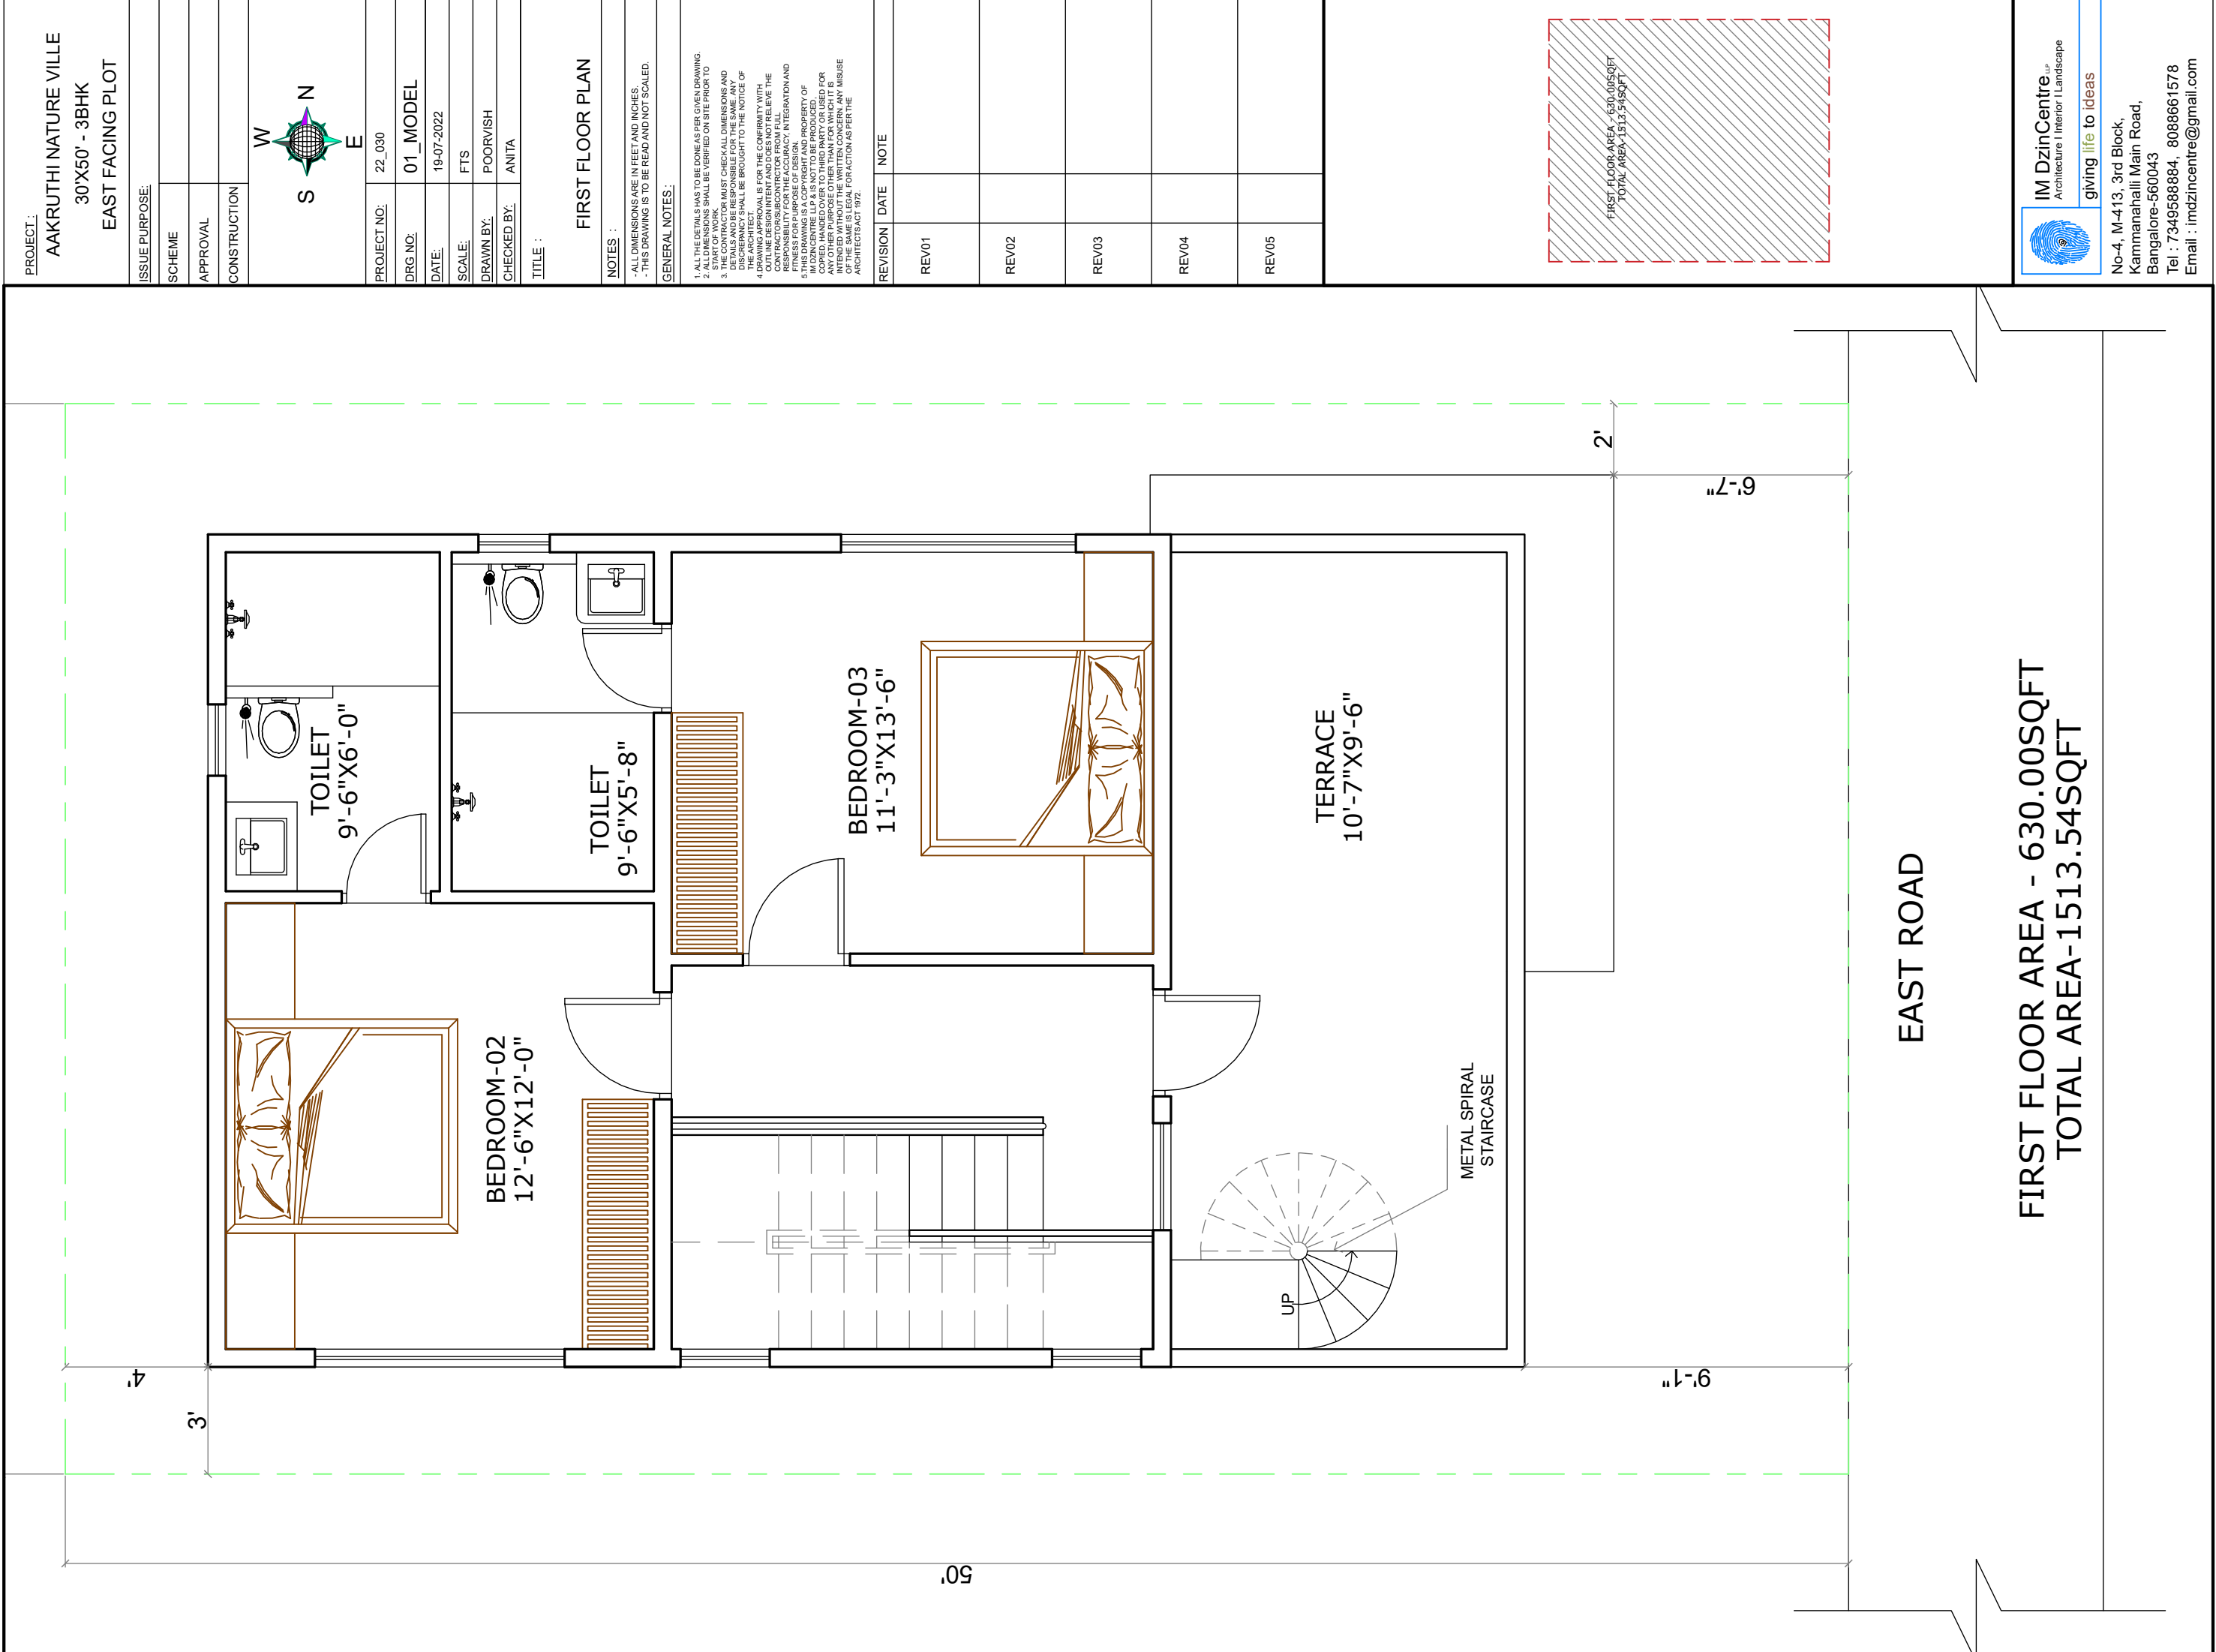

PROJECT : AAKRUTHI NATURE VILLE 30'X50' - 3BHK EAST FACING PLOT		ISSUE PURPOSE:	
SCHEME		APPROVAL	
CONSTRUCTION			
PROJECT NO: 22_030		DRG NO: 01_MODEL	
DATE: 19-07-2022		SCALE: FTS	
DRAWN BY: POORVISH		CHECKED BY: ANITA	
TITLE :			
FIRST FLOOR PLAN			
NOTES :			
-ALL DIMENSIONS ARE IN FEET AND INCHES - THIS DRAWING IS TO BE READ AND NOT SCALED			
GENERAL NOTES :			
1. ALL THE DETAILS HAS TO BE DONE AS PER GIVEN DRAWING. 2. ALL DIMENSIONS SHALL BE VERIFIED ON SITE PRIOR TO START OF WORK. 3. THE CONTRACTOR MUST CHECK ALL DIMENSIONS AND DETAILS AND BE RESPONSIBLE FOR THE SAME. ANY DISCREPANCY SHALL BE BROUGHT TO THE NOTICE OF THE ARCHITECT IMMEDIATELY. 4. DRAWING APPROVAL IS FOR THE CONFIRMITY WITH OUTLINE DESIGN INTENT AND DOES NOT RELIEVE THE ARCHITECT OF HIS RESPONSIBILITY FOR THE ACCURACY, INTEGRATION AND FITNESS FOR PURPOSE OF DESIGN. 5. THIS DRAWING IS A COPYRIGHT AND PROPERTY OF IM DZINCENRE. IT IS TO BE USED ONLY FOR THE PROJECT AND NOT TO BE COPIED, HANDED OVER TO THIRD PARTY OR USED FOR ANY OTHER PURPOSE OTHER THAN FOR WHICH IT IS PREPARED. THE CONTRACTOR SHALL BE RESPONSIBLE FOR THE SAME. THIS DRAWING IS LEGAL FOR ACTION AS PER THE ARCHITECTS ACT 1972.			
REVISION	DATE	NOTE	
REV01			
REV02			
REV03			
REV04			
REV05			
FIRST FLOOR AREA - 630.00SQFT TOTAL AREA - 1513.54SQFT			



IM DzinCentre^{UP}
Architecture | Interior | Landscape

giving life to ideas

No-4, M-413, 3rd Block,
Kammanahalli Main Road,
Bangalore-560043
Tel : 7349588884, 8088661578
Email : imdzincentre@gmail.com



IM DzinCentre^{UP}
Architecture | Interior | Landscape
giving life to ideas

No-4, M-413, 3rd Block,
Kammanahalli Main Road,
Bangalore-560043
Tel : 7349588884, 8088661578
Email : imdzincentre@gmail.com


PROJECT :
AAKRUTHI NATURE VILLE
30'X50' - 3BHK
EAST FACING PLOT

ISSUE PURPOSE:

SCHEME 1

APPROVAL

CONSTRUCTION

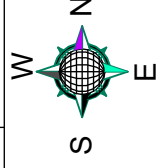

PROJECT NO:	22 030
-------------	--------

DRG NO:	01 MODEL
---------	----------

DATE:	19-07-2022
-------	------------

SCALE:	ETS
--------	-----

DRAWN BY: POORVISH

CHECKED BY: ANITA

TITLE :

GROUND FLOOR PLAN


NOTES :

-ALL DIMENSIONS ARE IN FEET AND INCHES

GENERAL NOTES :

1. ALL THE DETAILS HAS TO BE DONE AS PER GIVEN DRAWING
2. CONTRACTOR SHALL BE VERIFIED ON SITE PRIOR TO START OF WORK
3. THE CONTRACTOR MUST CHECK ALL DIMENSIONS AND DETAILS AND BE RESPONSIBLE FOR THE SAME. ANY DISCREPANCY SHALL BE BROUGHT TO THE NOTICE OF ARCHITECT IMMEDIATELY
4. DRAWING APPROVALS FOR THE CONFORMITY WITH OUTLINE DESIGNMENT AND DOES NOT RELIEVE THE CONTRACTOR/SUBCONTRACTOR FROM FULL RESPONSIBILITY FOR THE ACCURACY, INTEGRATION AND COMPLETION OF THE WORK
5. THIS TRAINING LOG COPYRIGHT AND PROPERTY OF INDIANZEPAL IS NOT TO BE PRODUCED, COPIED, IMPROVED OR TO THIRD PARTY OR USED FOR ANY OTHER PURPOSE OTHER THAN FOR WHICH IT IS INTENDED. THE WRITTEN CONSENT OF ANY MISUSE OF THIS DOCUMENT WILL BE CONSIDERED A VIOLATION OF ARCHITECTS ACT, 1972.


REVISION	DATE	NOTE
REV01		
REV02		
REV03		
REV04		
REV05		

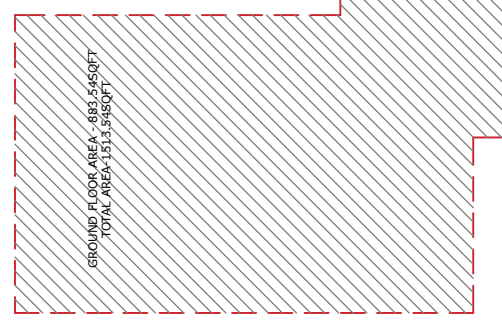

IM DzinCentre LLP
Architecture | Interior | Landscape


giving life to ideas

No-4, M-413, 3rd Block,
Kammanahalli Main Road,
Bangalore-560043
Tel : 7349588884, 8088661578
Email : imdzincentre@gmail.com

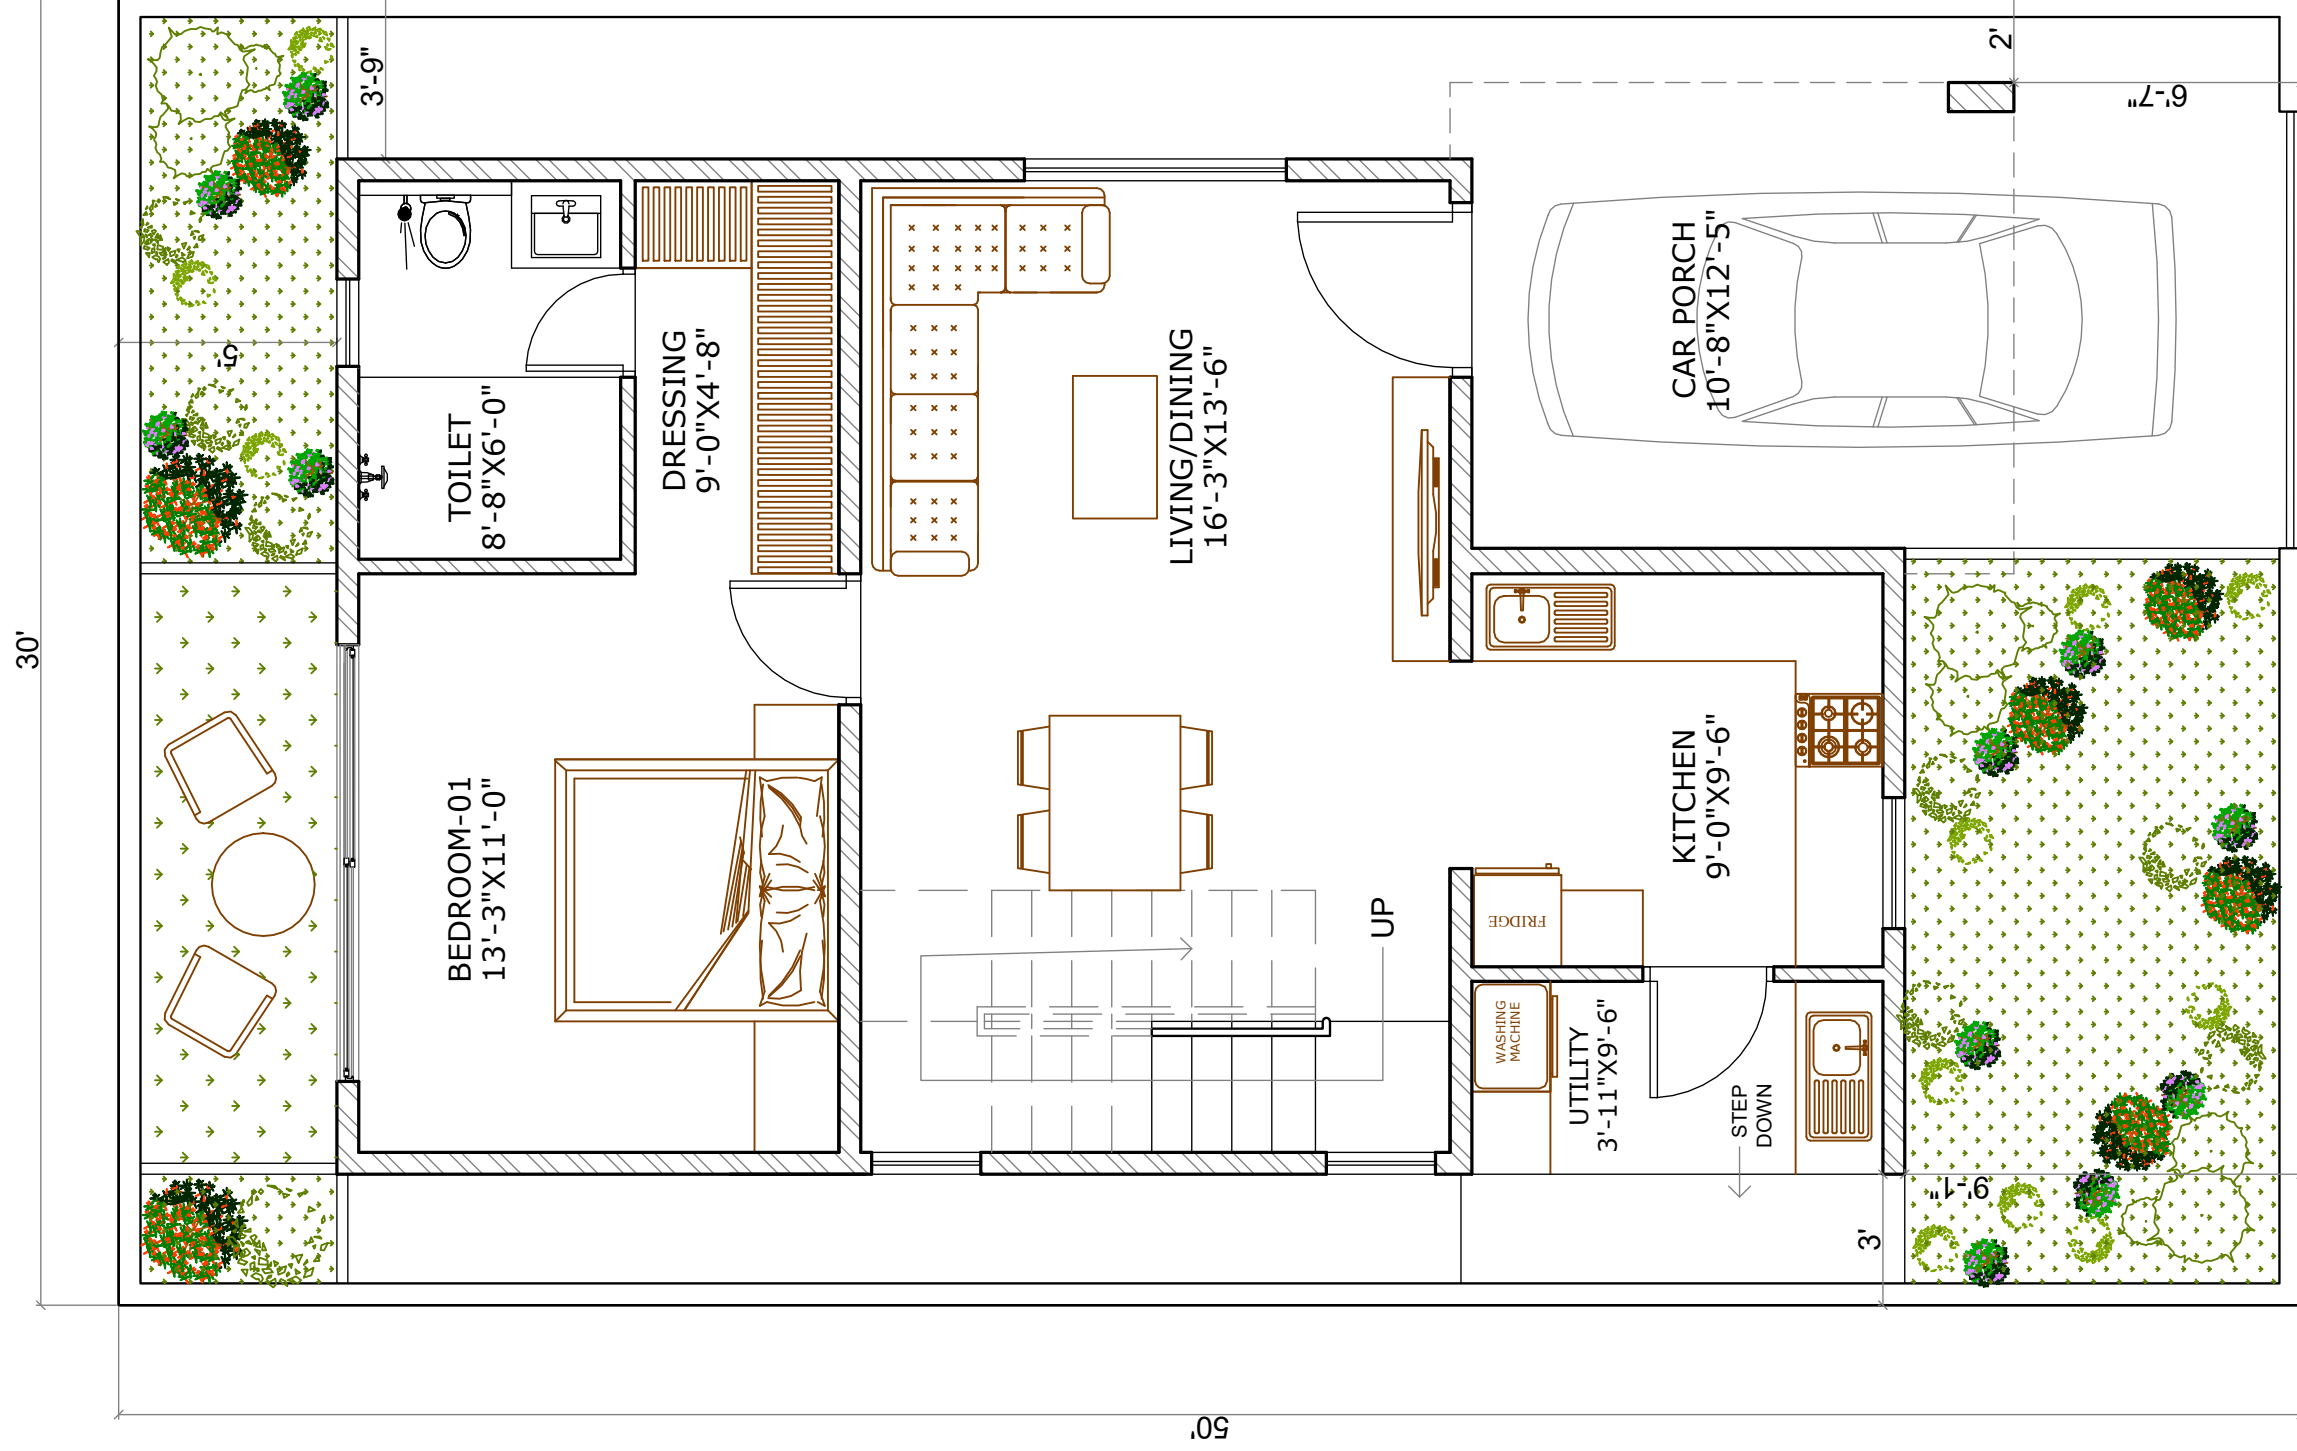

EAST ROAD

GROUND FLOOR AREA - 881.41SQFT
TOTAL AREA-1359.88SQFT

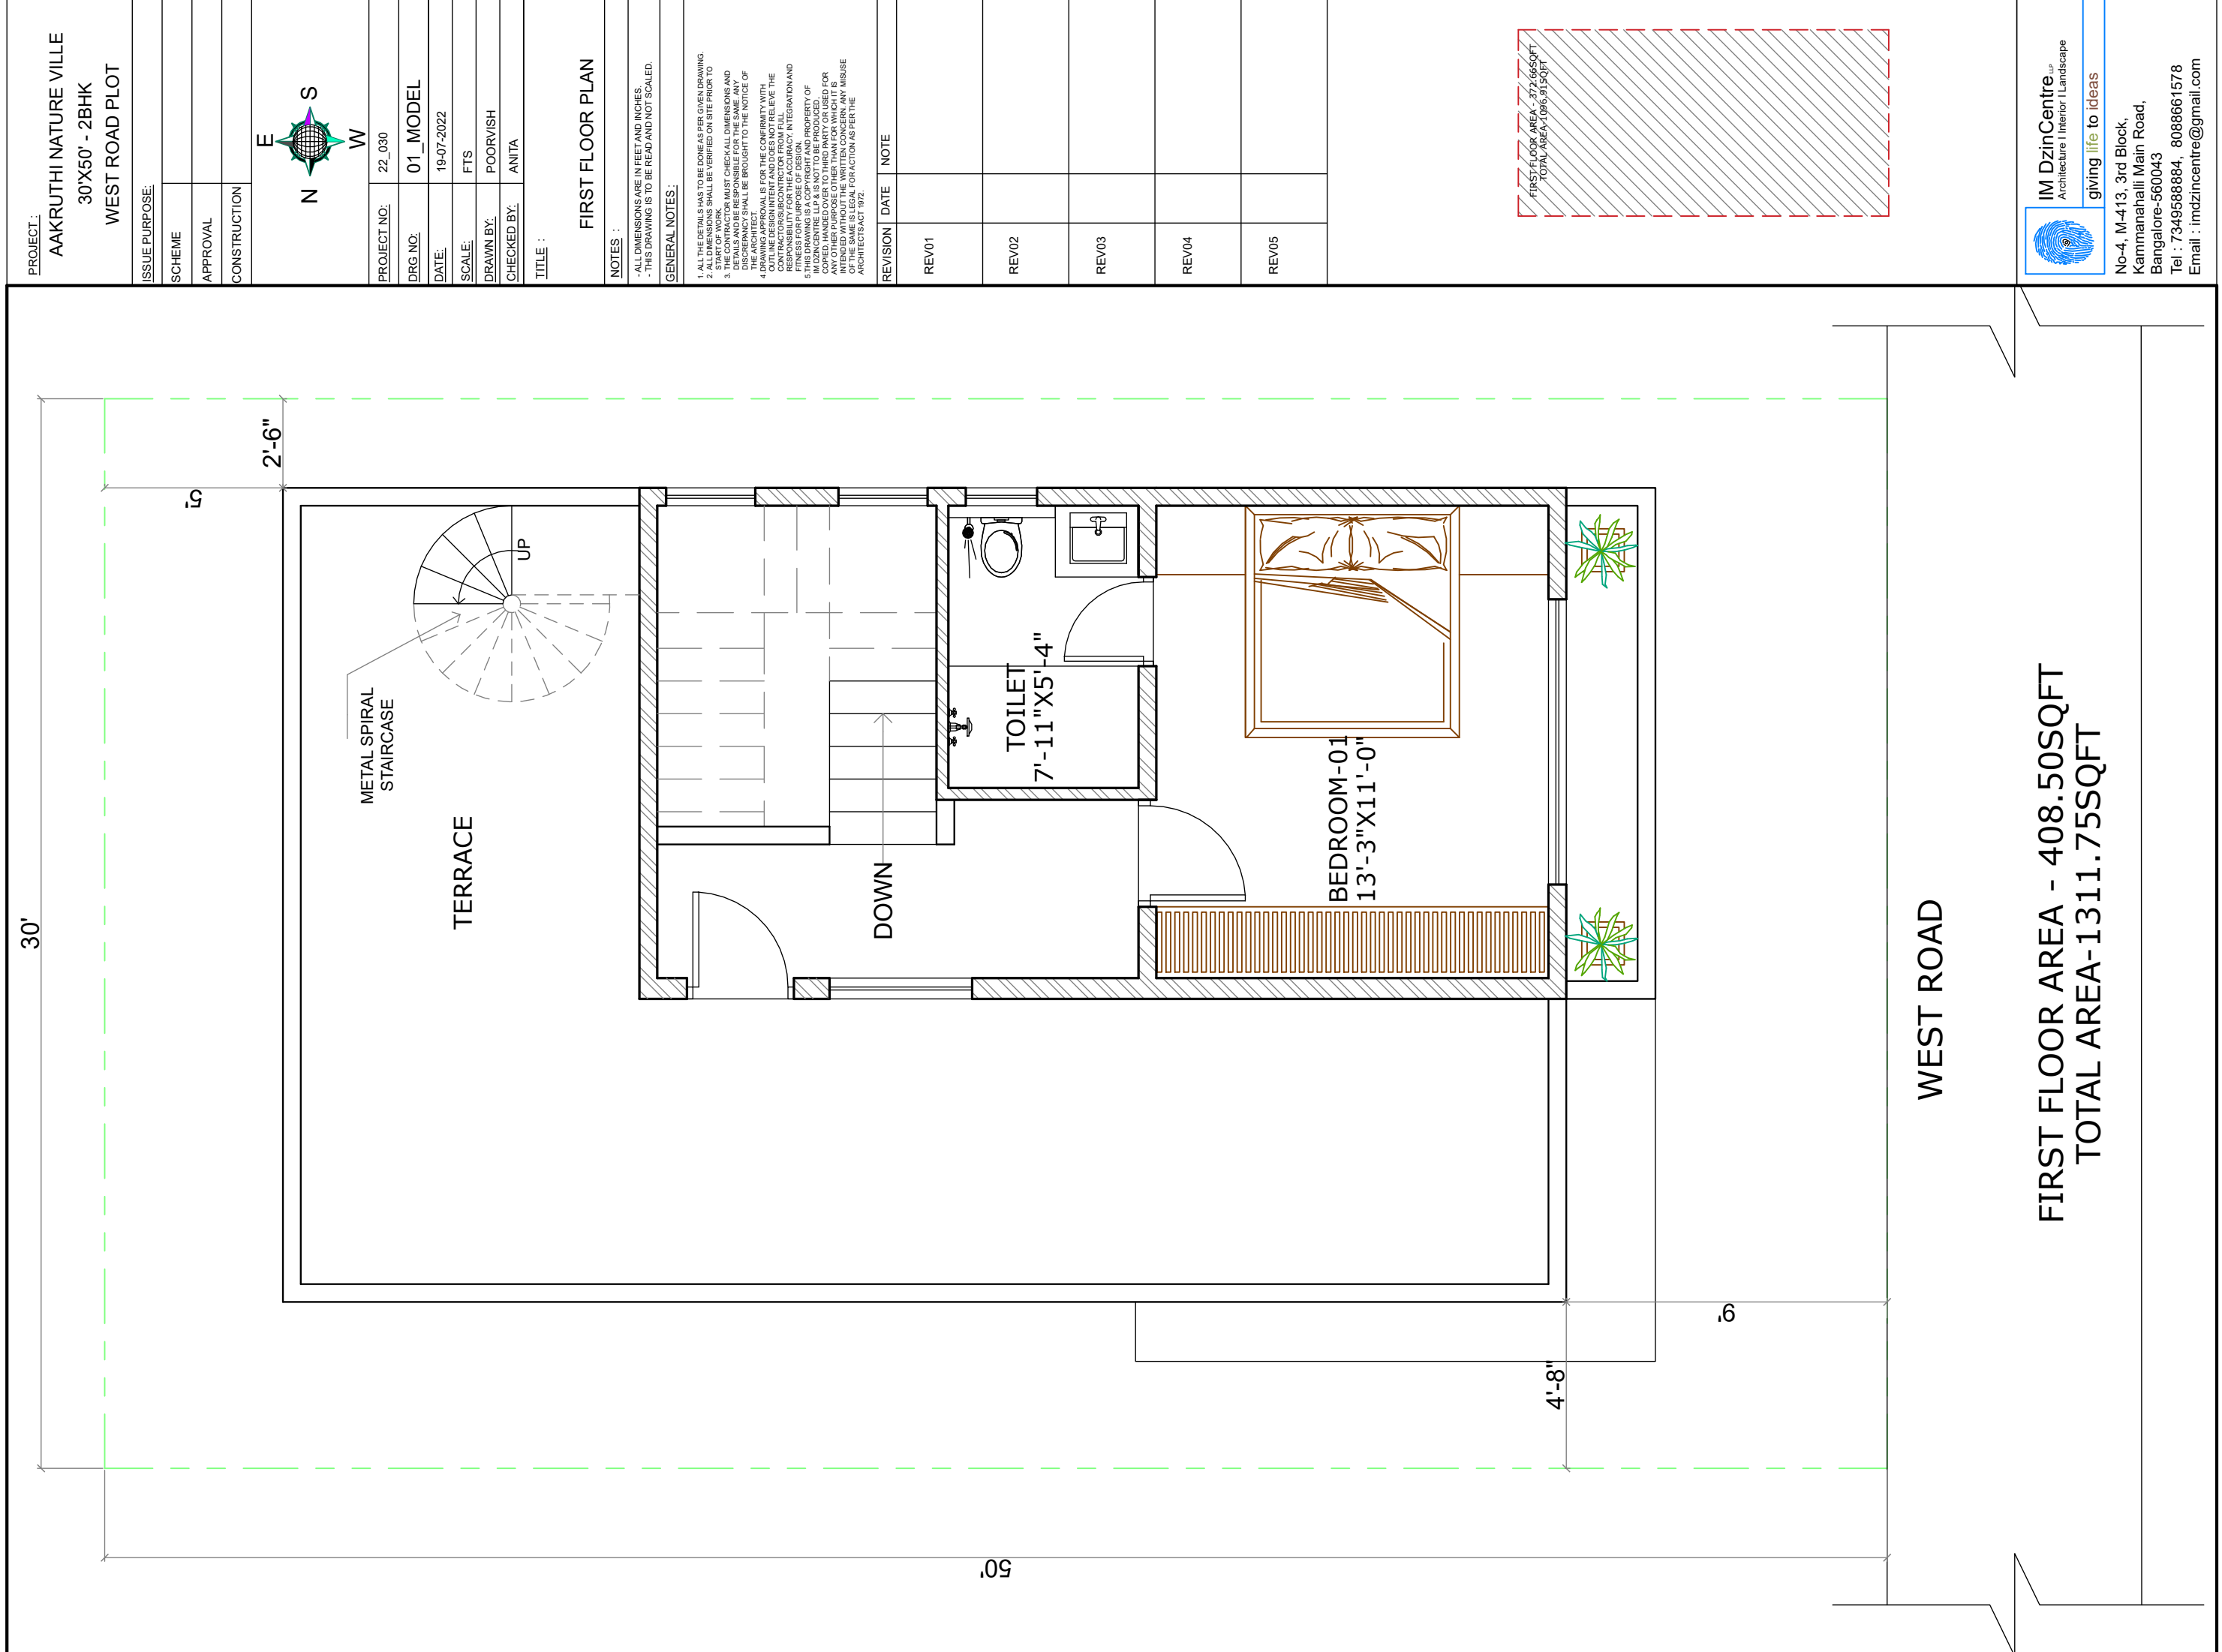

PROJECT :

AAKRUTHI NATURE VILLE

30'X50' - 2BHK

WEST ROAD PLOT

ISSUE PURPOSE:

SCHEME

APPROVAL

CONSTRUCTION

E

N

S

W

PROJECT NO:

22_030

DRG NO:

01_MODEL

DATE:

19-07-2022

SCALE:

FTS

DRAWN BY:

POORVISH

CHECKED BY:

ANITA

TITLE :

GROUND FLOOR PLAN

NOTES :

ALL DIMENSIONS ARE IN FEET AND INCHES.

- THIS DRAWING IS TO BE READ AND NOT SCALED

GENERAL NOTES :

1. ALL THE DETAILS HAS TO BE DONE AS PER GIVEN DRAWING.

2. ALL DIMENSIONS SHALL BE VERIFIED ON SITE PRIOR TO START OF WORK.

3. CONTRACTOR MUST CHECK ALL DIMENSIONS AND DETAILS AND BE RESPONSIBLE FOR THE SAME. ANY DISCREPANCY SHALL BE BROUGHT TO THE NOTICE OF ARCHITECT IMMEDIATELY.

4. DRAWING APPROVAL IS FOR THE CONFIRMITY WITH OUTLINE DESIGN INTENT AND DOES NOT RELIEVE THE ARCHITECT OF HIS RESPONSIBILITY FOR THE ACCURACY, INTEGRATION AND FITNESS FOR PURPOSE OF DESIGN.

5. THIS DRAWING IS A COPYRIGHT AND PROPERTY OF ARCHITECT. IT IS TO BE USED ONLY FOR THE PROJECT AND NOT TO BE COPIED, HANDED OVER TO THIRD PARTY OR USED FOR ANY OTHER PURPOSE OTHER THAN FOR WHICH IT IS PREPARED. THE ARCHITECT SHALL NOT BE RESPONSIBLE FOR THE SAME. THIS IS LEGAL FOR ACTION AS PER THE ARCHITECTS ACT 1972.

REVISION

DATE

NOTE

REV01

REV02

REV03

REV04

REV05

GROUND FLOOR AREA - 774.25SQFT

TOTAL AREA-1096.41SQFT



IM DzinCentre

Architecture | Interior | Landscape

giving life to ideas


No-4, M-413, 3rd Block,

Kammanahalli Main Road,

Bangalore-560043

Tel : 7349588884, 8088661578

Email : imdzincentre@gmail.com

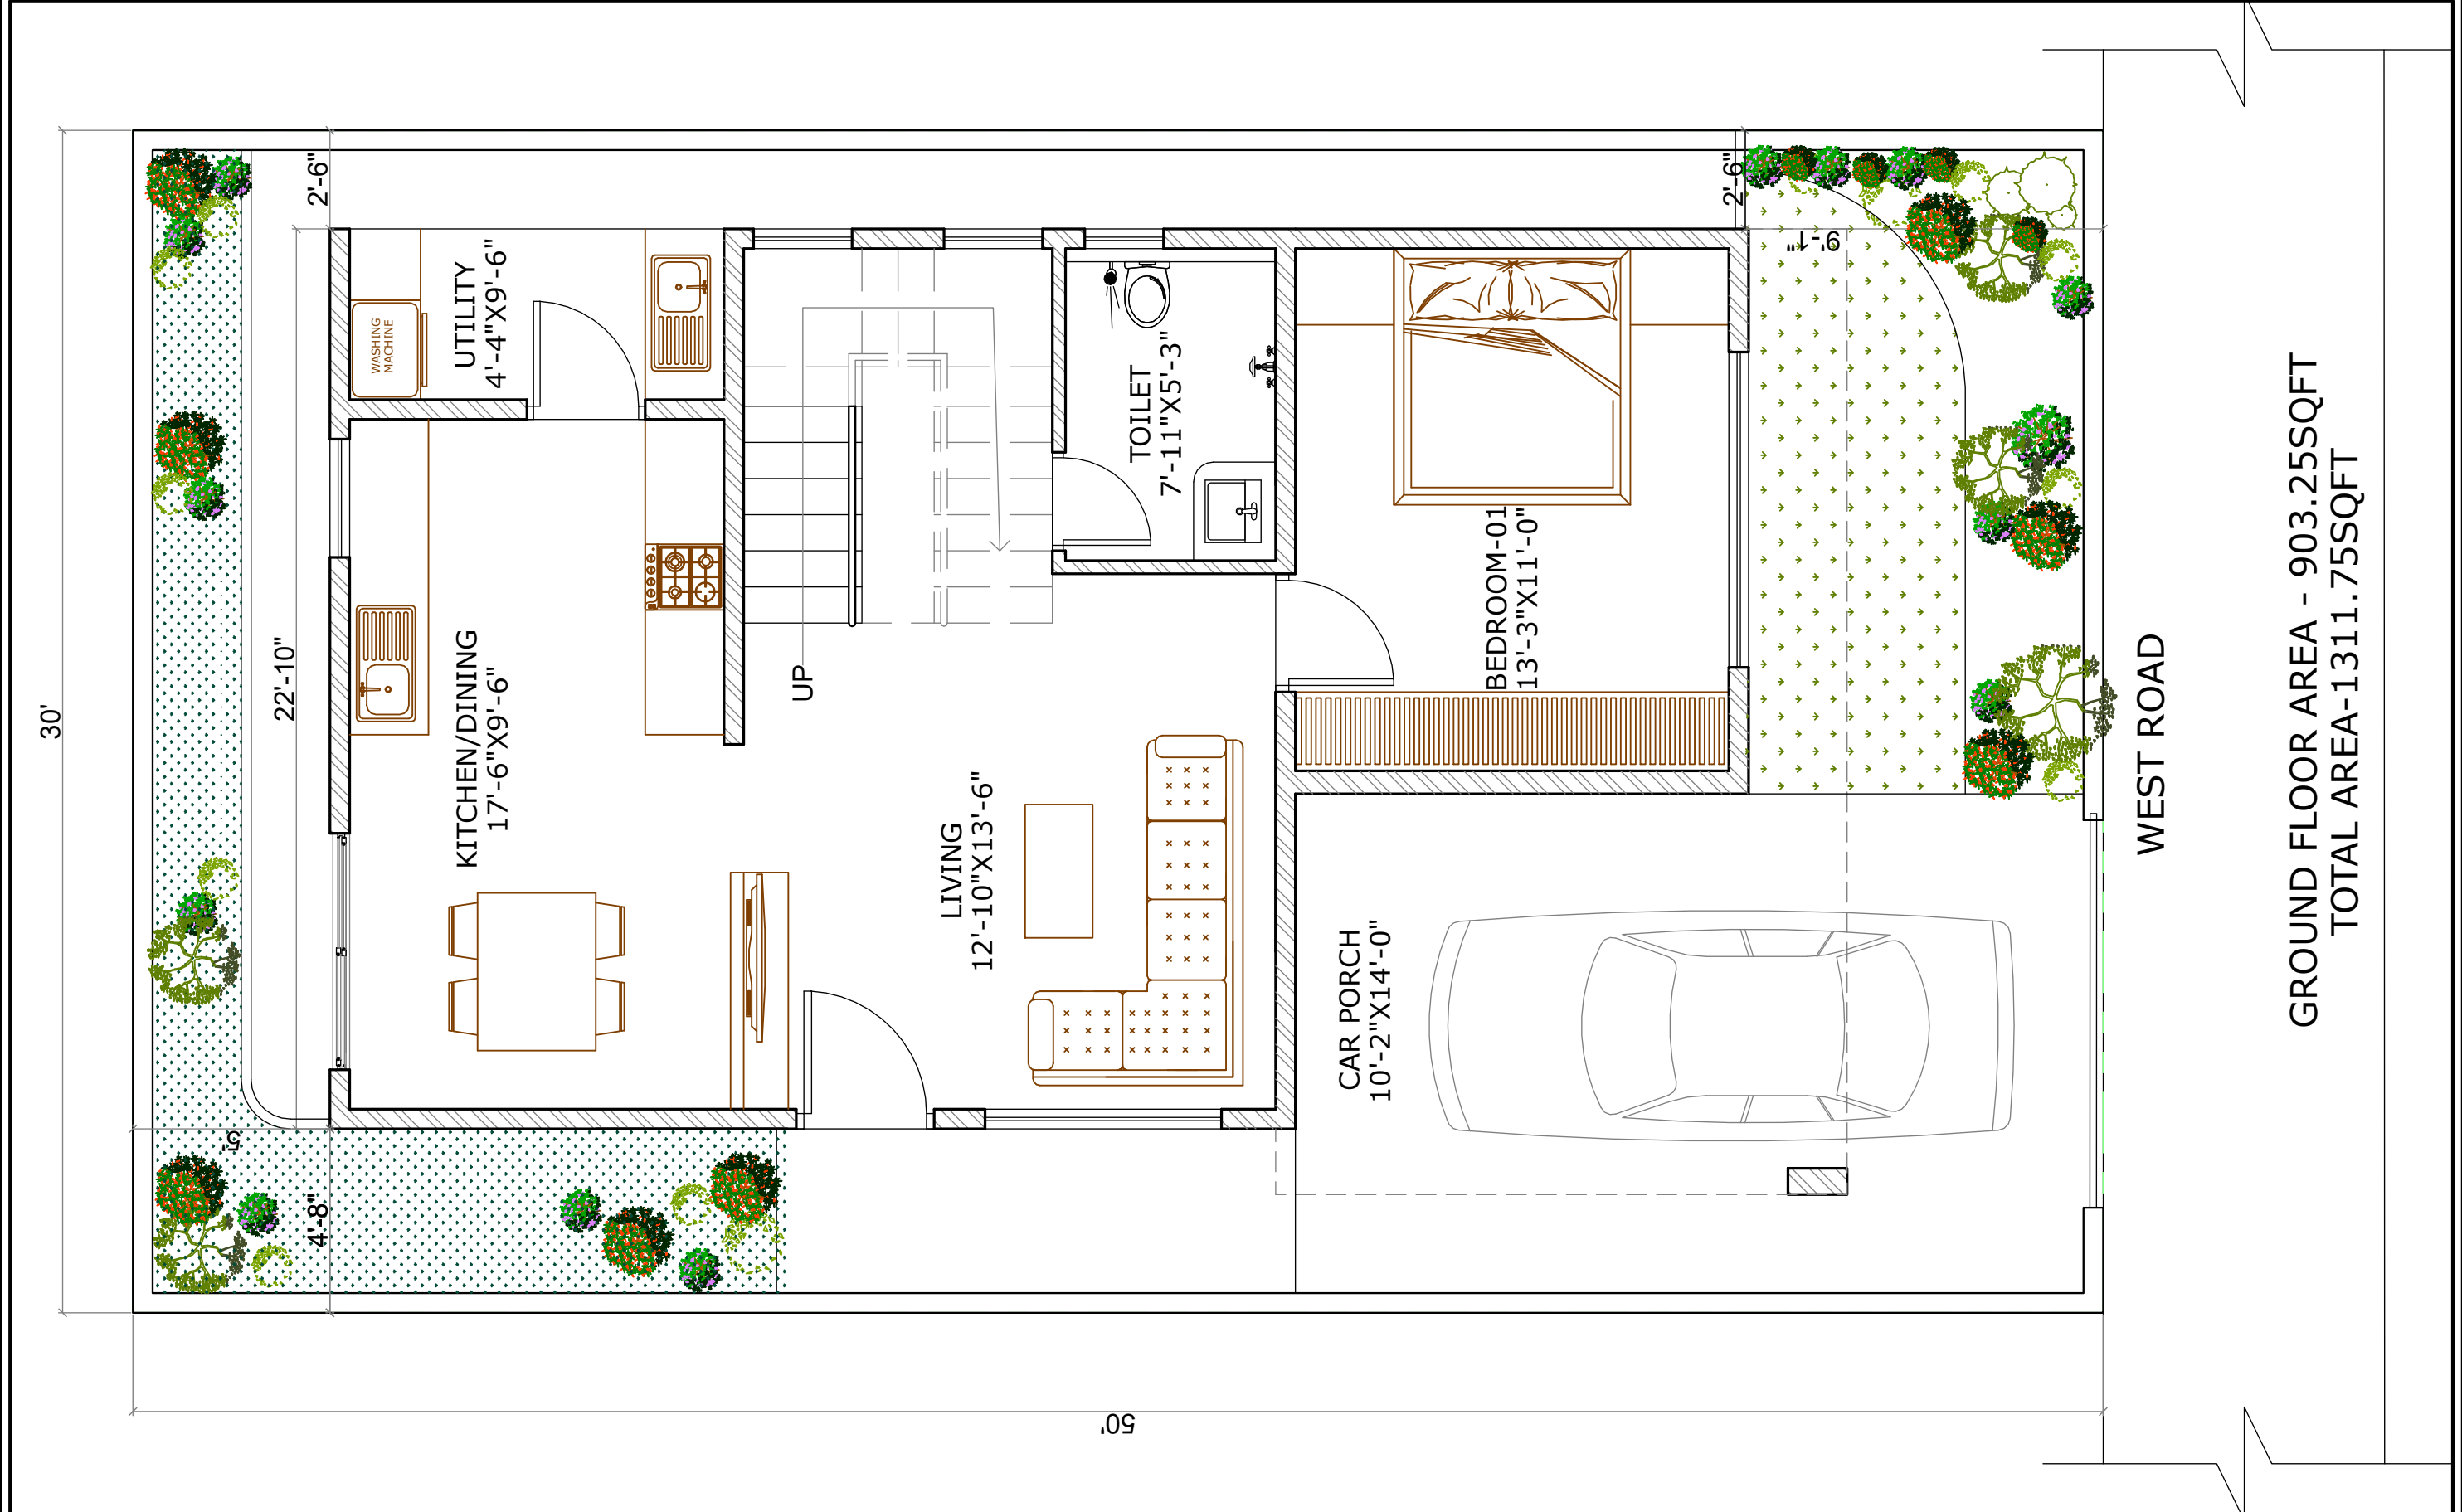

30'

50'

22'-10"

4'-8"

2'-6"

2'-6"

9'-6"

WEST ROAD

CAR PORCH
10'-2"X14'-0"

LIVING
12'-10"X13'-6"

KITCHEN/DINING
17'-6"X9'-6"

UTILITY
4'-4"X9'-6"

TOILET
7'-11"X5'-3"

BEDROOM-01
13'-3"X11'-0"

GROUND FLOOR AREA - 903.25SQFT
TOTAL AREA-1311.75SQFT


PROJECT :
AKRUTHI DEVELOPERS
NATUREVILLE

ISSUE PURPOSE:

SCHEME

APPROVAL

CONSTRUCTION

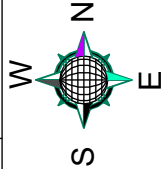

PROJECT NO: 22_030

DRG NO: 01_MODEL

DATE: 19.07.2022

SCALE: NTS

DRAWN BY: POORVISH

CHECKED BY: ANITA

TITLE :
40 X 60 EAST FACING-3BHK
FIRST FLOOR PLAN



NOTES :

- ALL DIMENSIONS ARE IN FEET AND INCHES.
- THIS DRAWING IS TO BE READ AND NOT SCALED.

GENERAL NOTES :

1. ALL THE DETAILS HAS TO BE DONE AS PER GIVEN DRAWING.
2. ALL DIMENSIONS SHALL BE VERIFIED ON SITE PRIOR TO START OF WORK.
3. THE CONTRACTOR MUST CHECK ALL DIMENSIONS AND DETAILS AND BE RESPONSIBLE FOR THE SAME. ANY DISCREPANCY SHALL BE BROUGHT TO THE NOTICE OF THE ARCHITECT.
4. DRAWING APPROVAL IS FOR THE CONFIRMITY WITH OUTLINE DESIGN INTENT AND DOES NOT RELIEVE THE CONTRACTOR FROM FULL RESPONSIBILITY FOR THE ACCURACY, INTEGRATION AND FITNESS FOR PURPOSE OF DESIGN.
5. THIS DRAWING IS A COPYRIGHT AND PROPERTY OF IM DZINCENTRE LLP & IS NOT TO BE PRODUCED, COPIED, HANDED OVER TO THIRD PARTY OR USED FOR ANY OTHER PURPOSE OTHER THAN FOR WHICH IT IS INTENDED WITHOUT THE WRITTEN CONSENT. ANY MISUSE OF THIS DRAWING SHALL BE LEGAL PROSECUTION AS PER THE ARCHITECTS ACT 1972.

REVISION	DATE	NOTE
REV01		
REV02		
REV03		
REV04		
REV05		

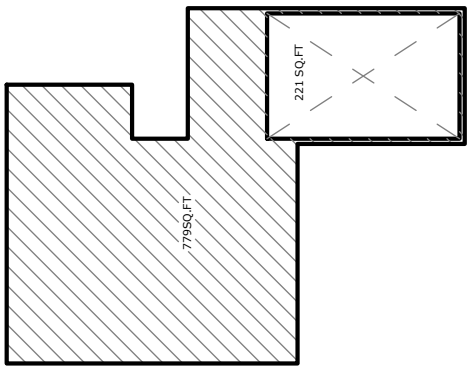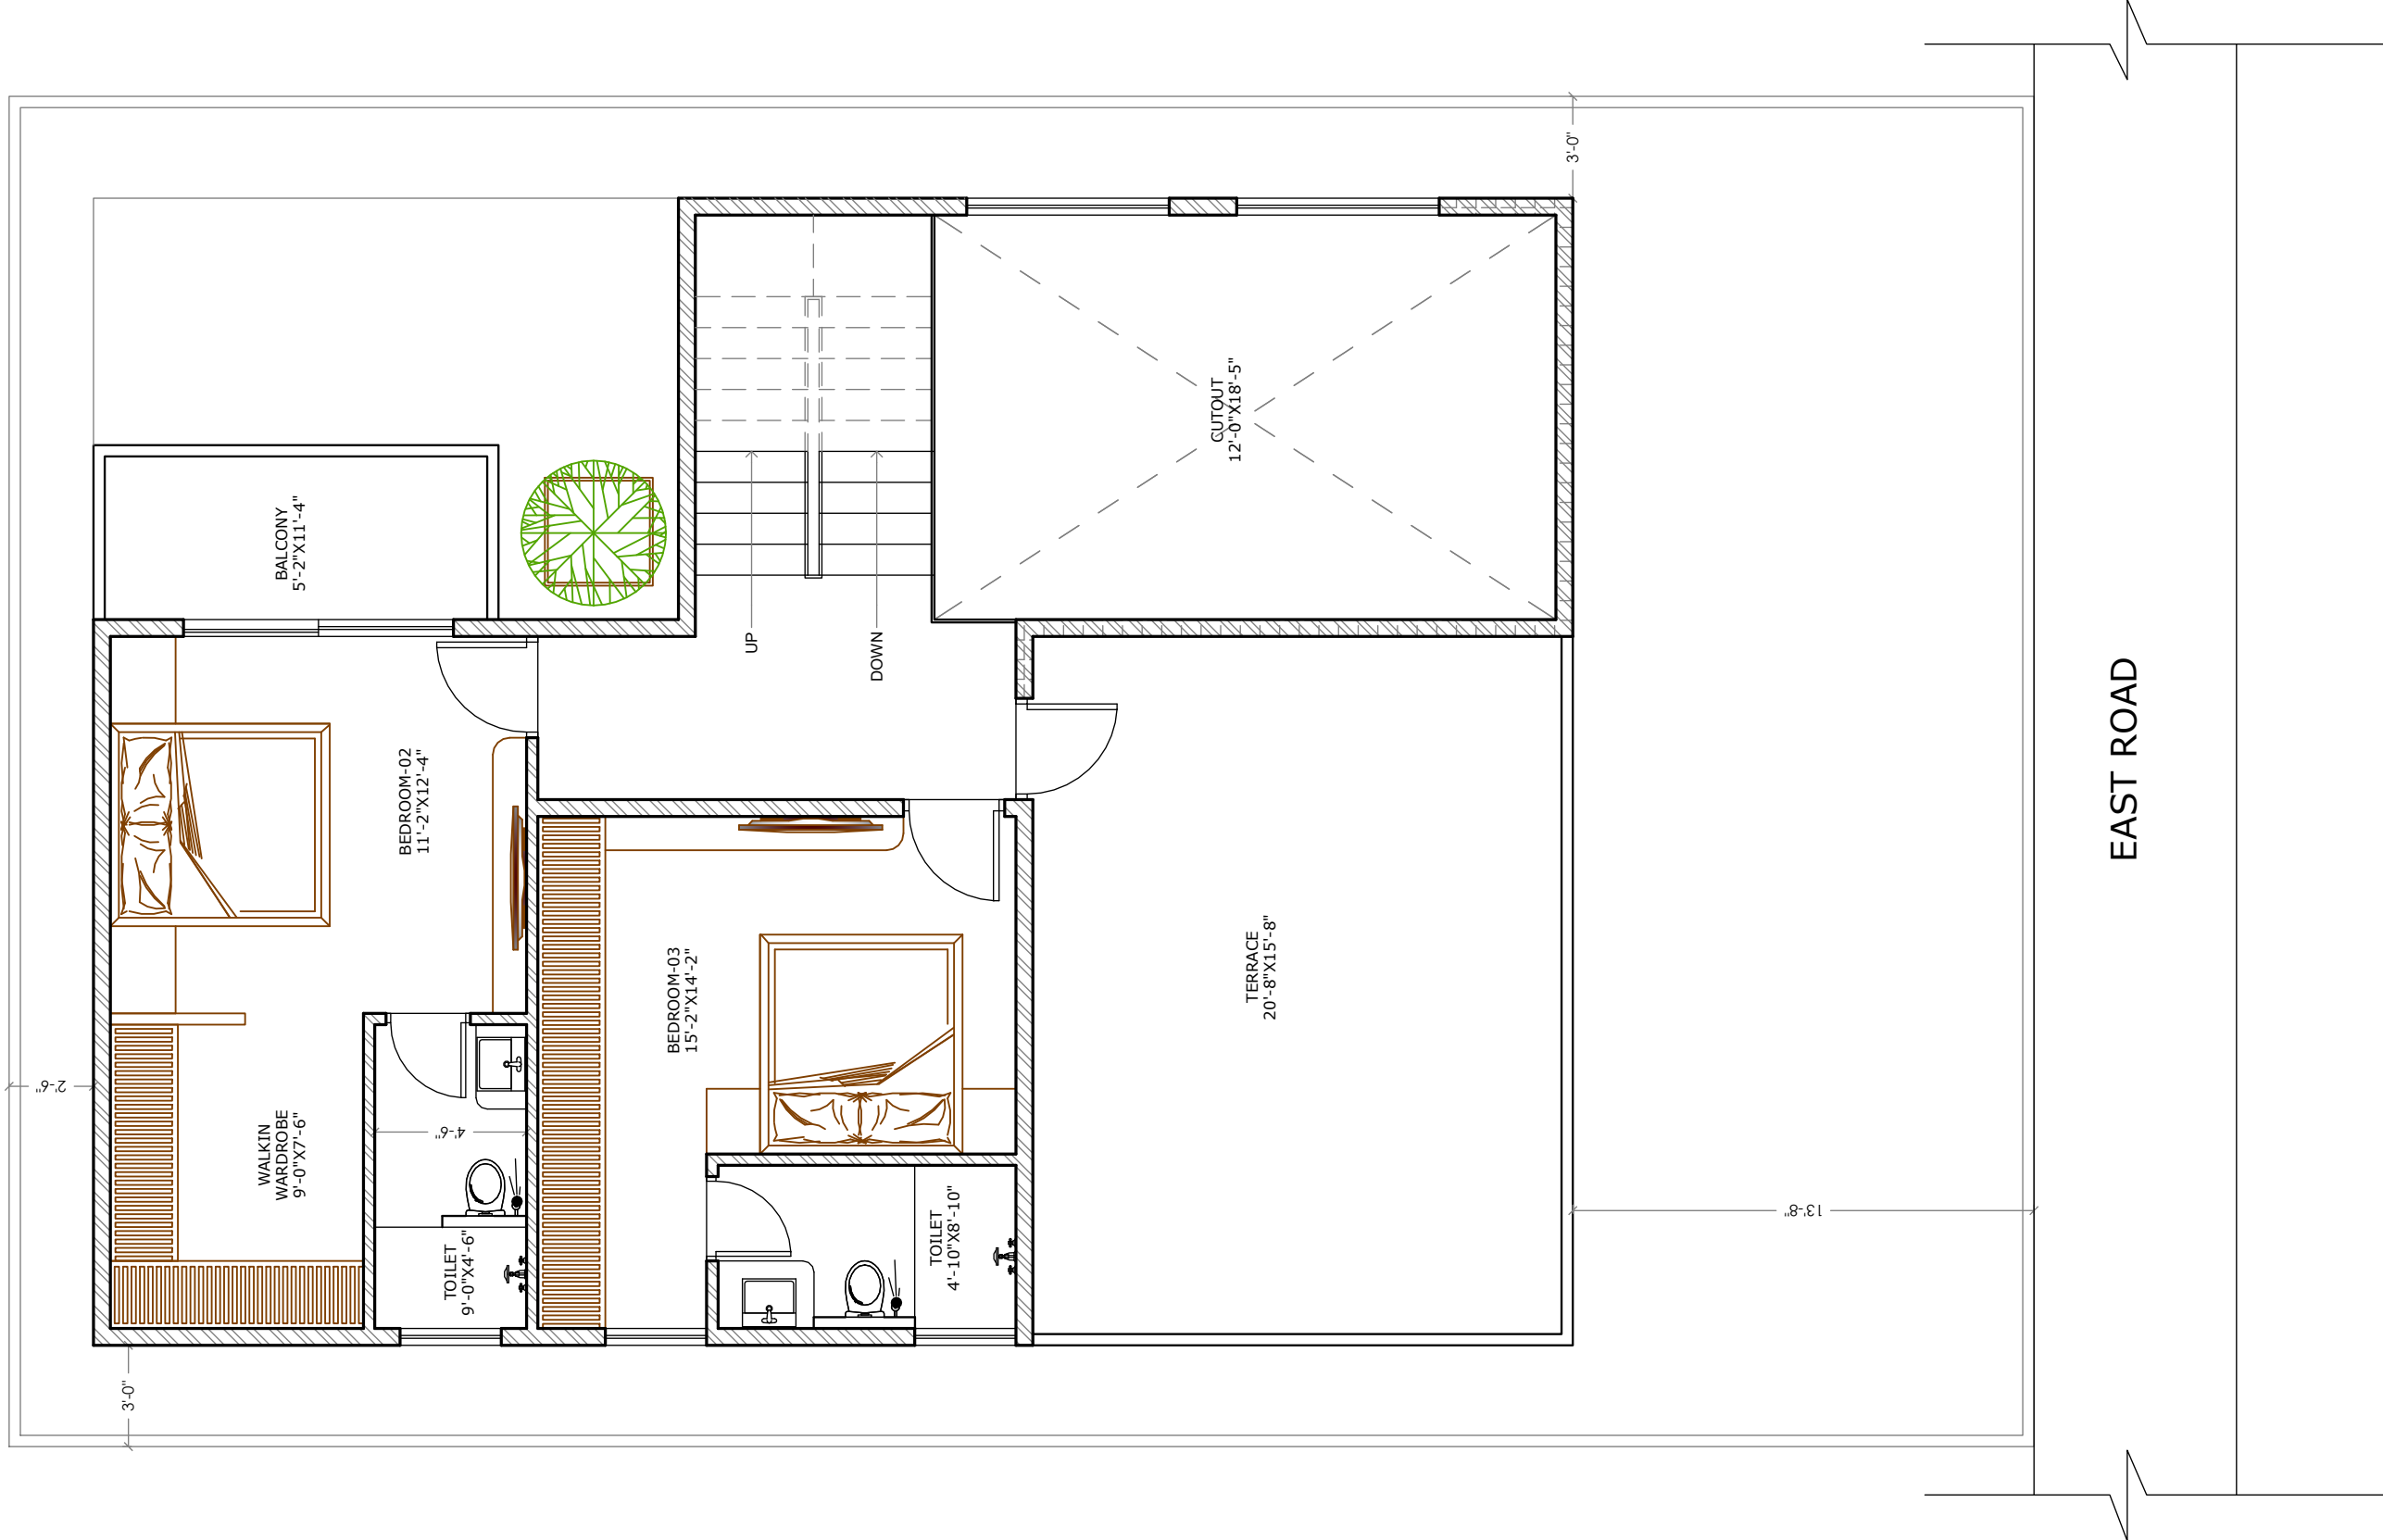

IM DzinCentre
Architecture | Interior | Landscape

giving life to ideas

No-4, M-413, 3rd Block,
Kammanahalli Main Road,
Bangalore-560043
Tel : 7349588884, 8088661578
Email : indzincentre@gmail.com

FIRST FLOOR AREA = 779 SQ.FT


PROJECT :
AKRUTHI DEVELOPERS
NATUREVILLE

ISSUE PURPOSE:

SCHEME

APPROVAL

CONSTRUCTION

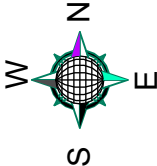

PROJECT NO:	22_030
DRG NO:	01_MODEL
DATE:	19.07.2022
SCALE:	NTS
DRAWN BY:	POORVISH
CHECKED BY:	ANITA

TITLE :
40 X 60 EAST FACING-3BHK
GROUND FLOOR PLAN


NOTES :

-ALL DIMENSIONS ARE IN FEET AND INCHES.
- THIS DRAWING IS TO BE READ AND NOT SCALED.

GENERAL NOTES :

1. ALL THE DETAILS HAS TO BE DONE AS PER GIVEN DRAWING.
2. ALL DIMENSIONS SHALL BE VERIFIED ON SITE PRIOR TO START OF WORK.
3. THE CONTRACTOR MUST CHECK ALL DIMENSIONS AND DETAILS AND BE RESPONSIBLE FOR THE SAME. ANY DISCREPANCY SHALL BE BROUGHT TO THE NOTICE OF THE ARCHITECT.
4. DRAWING APPROVAL IS FOR THE CONFIRMITY WITH OUTLINE DESIGN INTENT AND DOES NOT RELIEVE THE CONTRACTOR FROM FULL RESPONSIBILITY OF INTEGRATION AND FITNESS FOR PURPOSE OF DESIGN.
5. THIS DRAWING IS A COPYRIGHT AND PROPERTY OF IM DZINCENTRE LUP & IS NOT TO BE PRODUCED, COPIED, HANDED OVER TO THIRD PARTY OR USED FOR ANY OTHER PURPOSE OTHER THAN FOR WHICH IT IS INTENDED WITHOUT THE WRITTEN CONSENT. ANY MISUSE OF THIS DRAWING SHALL BE LEGAL PORACTION AS PER THE ARCHITECTS ACT 1972.


REVISION	DATE	NOTE
REV01		
REV02		
REV03		
REV04		
REV05		

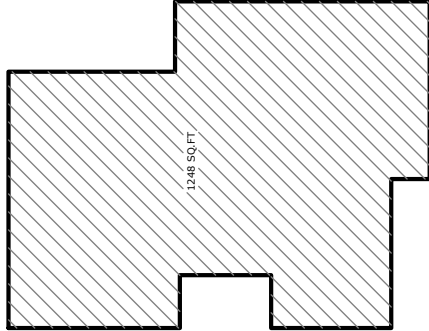

IM DzinCentre^{LUP}
Architecture | Interior | Landscape

giving life to ideas

No-4, M-413, 3rd Block,
Kammanahalli Main Road,
Bangalore-560043
Tel : 7349588884, 8088661578
Email : indzincentre@gmail.com

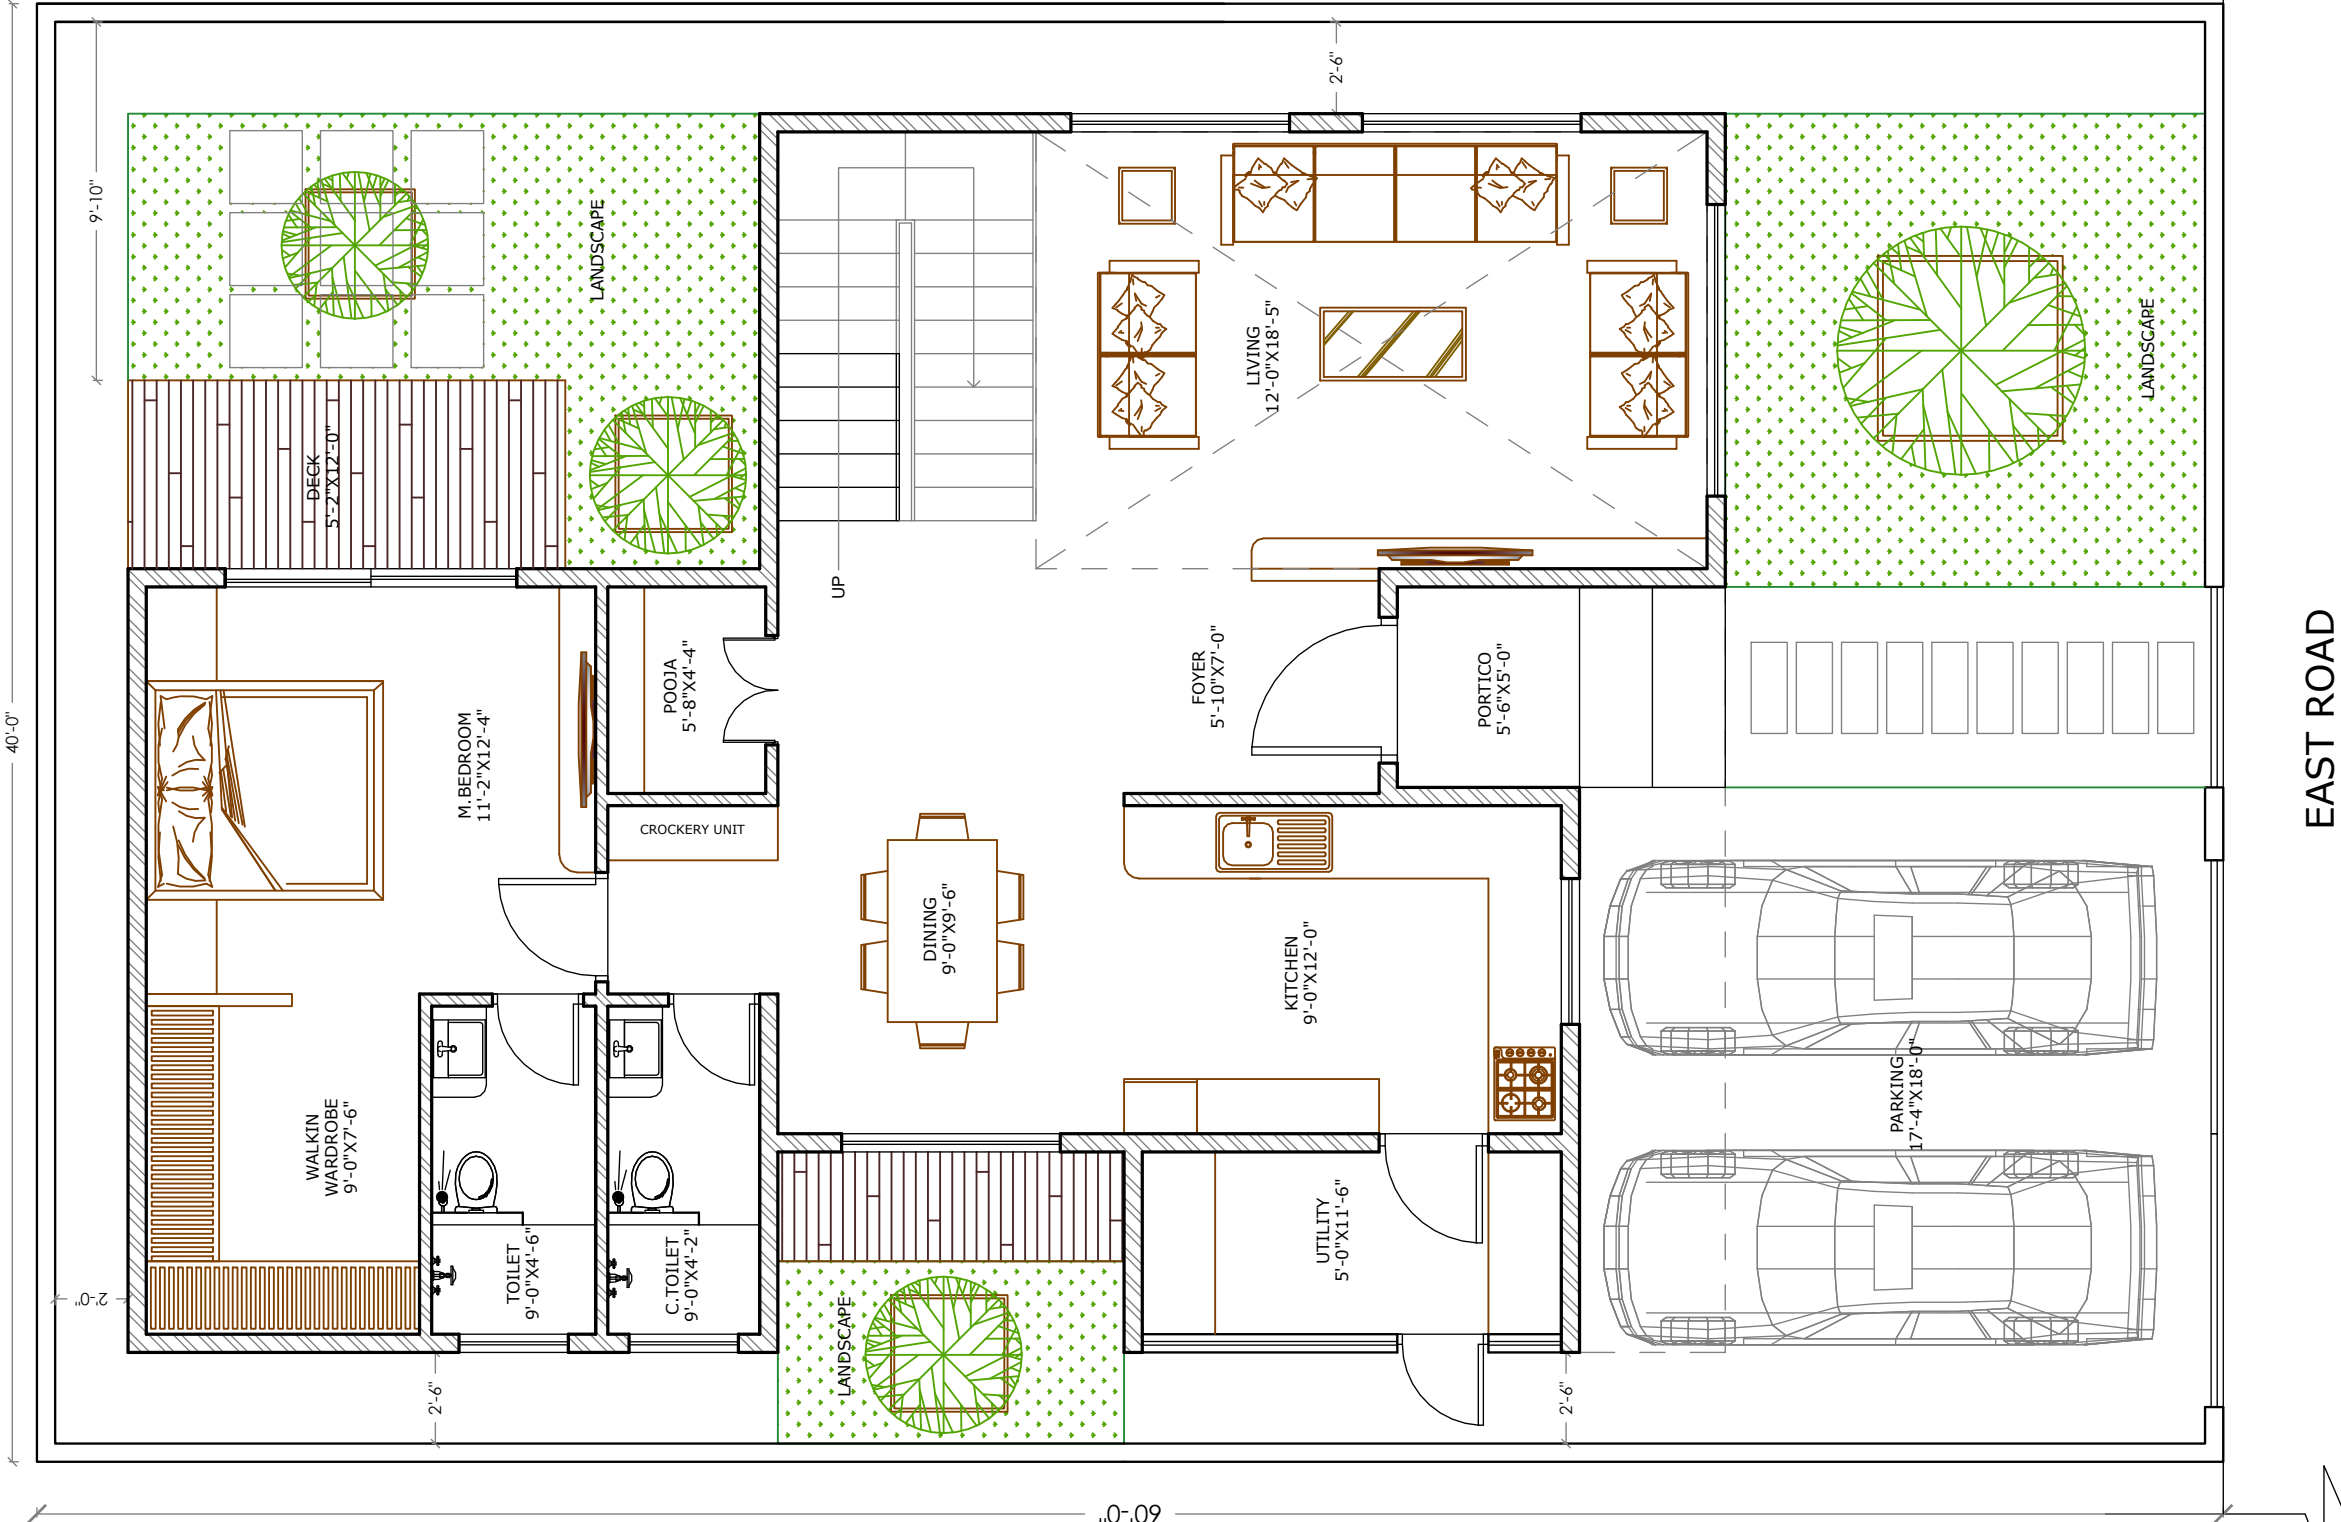

EAST ROAD

GROUND FLOOR AREA = 1248 SQ.FT
TOTAL BUILT-UP AREA= 2027 SQFT

PROJECT :


INTERIORS FOR
MR.GANESH

ISSUE PURPOSE:

SCHEME

APPROVAL

CONSTRUCTION

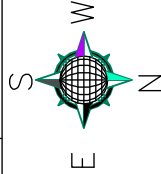

PROJECT NO:	22_037
DRG NO:	ELC-02
DATE:	13-10-2022
SCALE:	FTS
DRAWN BY:	POORVISH
CHECKED BY:	ANITA

TITLE :
FIRST FLOOR
WALL/ELC LAYOUT PLAN


NOTES :

-ALL DIMENSIONS ARE IN FEET AND INCHES.
-THIS DRAWING IS TO BE READ AND NOT SCALED.

GENERAL NOTES :

1. ALL THE DETAILS HAS TO BE DONE AS PER GIVEN DRAWING.
2. ALL DIMENSIONS SHALL BE VERIFIED ON SITE PRIOR TO COMMENCEMENT OF WORK.
3. THE CONTRACTOR MUST CHECK ALL DIMENSIONS AND DETAILS AND BE RESPONSIBLE FOR THE SAME. ANY DISCREPANCY SHALL BE BROUGHT TO THE NOTICE OF THE ARCHITECT.
4. DRAWING APPROVAL IS FOR THE CONFORMITY WITH OUTLINE DESIGN INTENT AND DOES NOT RELIEVE THE CONTRACTOR FROM FULL RESPONSIBILITY OF INTEGRATION AND FITNESS FOR PURPOSE OF DESIGN.
5. THIS DRAWING IS A COPYRIGHT AND PROPERTY OF IM DZINCENTRE LLP & IS NOT TO BE PRODUCED, COPIED, HANDED OVER TO THIRD PARTY OR USED FOR ANY OTHER PURPOSE OTHER THAN FOR WHICH IT IS INTENDED WITHOUT THE WRITTEN CONSENT. ANY MISUSE OF THIS DRAWING SHALL BE LEGAL PROSECUTION AS PER THE ARCHITECTS ACT 1972.

REVISION	DATE	NOTE
REV01		
REV02		
REV04		
REV05		

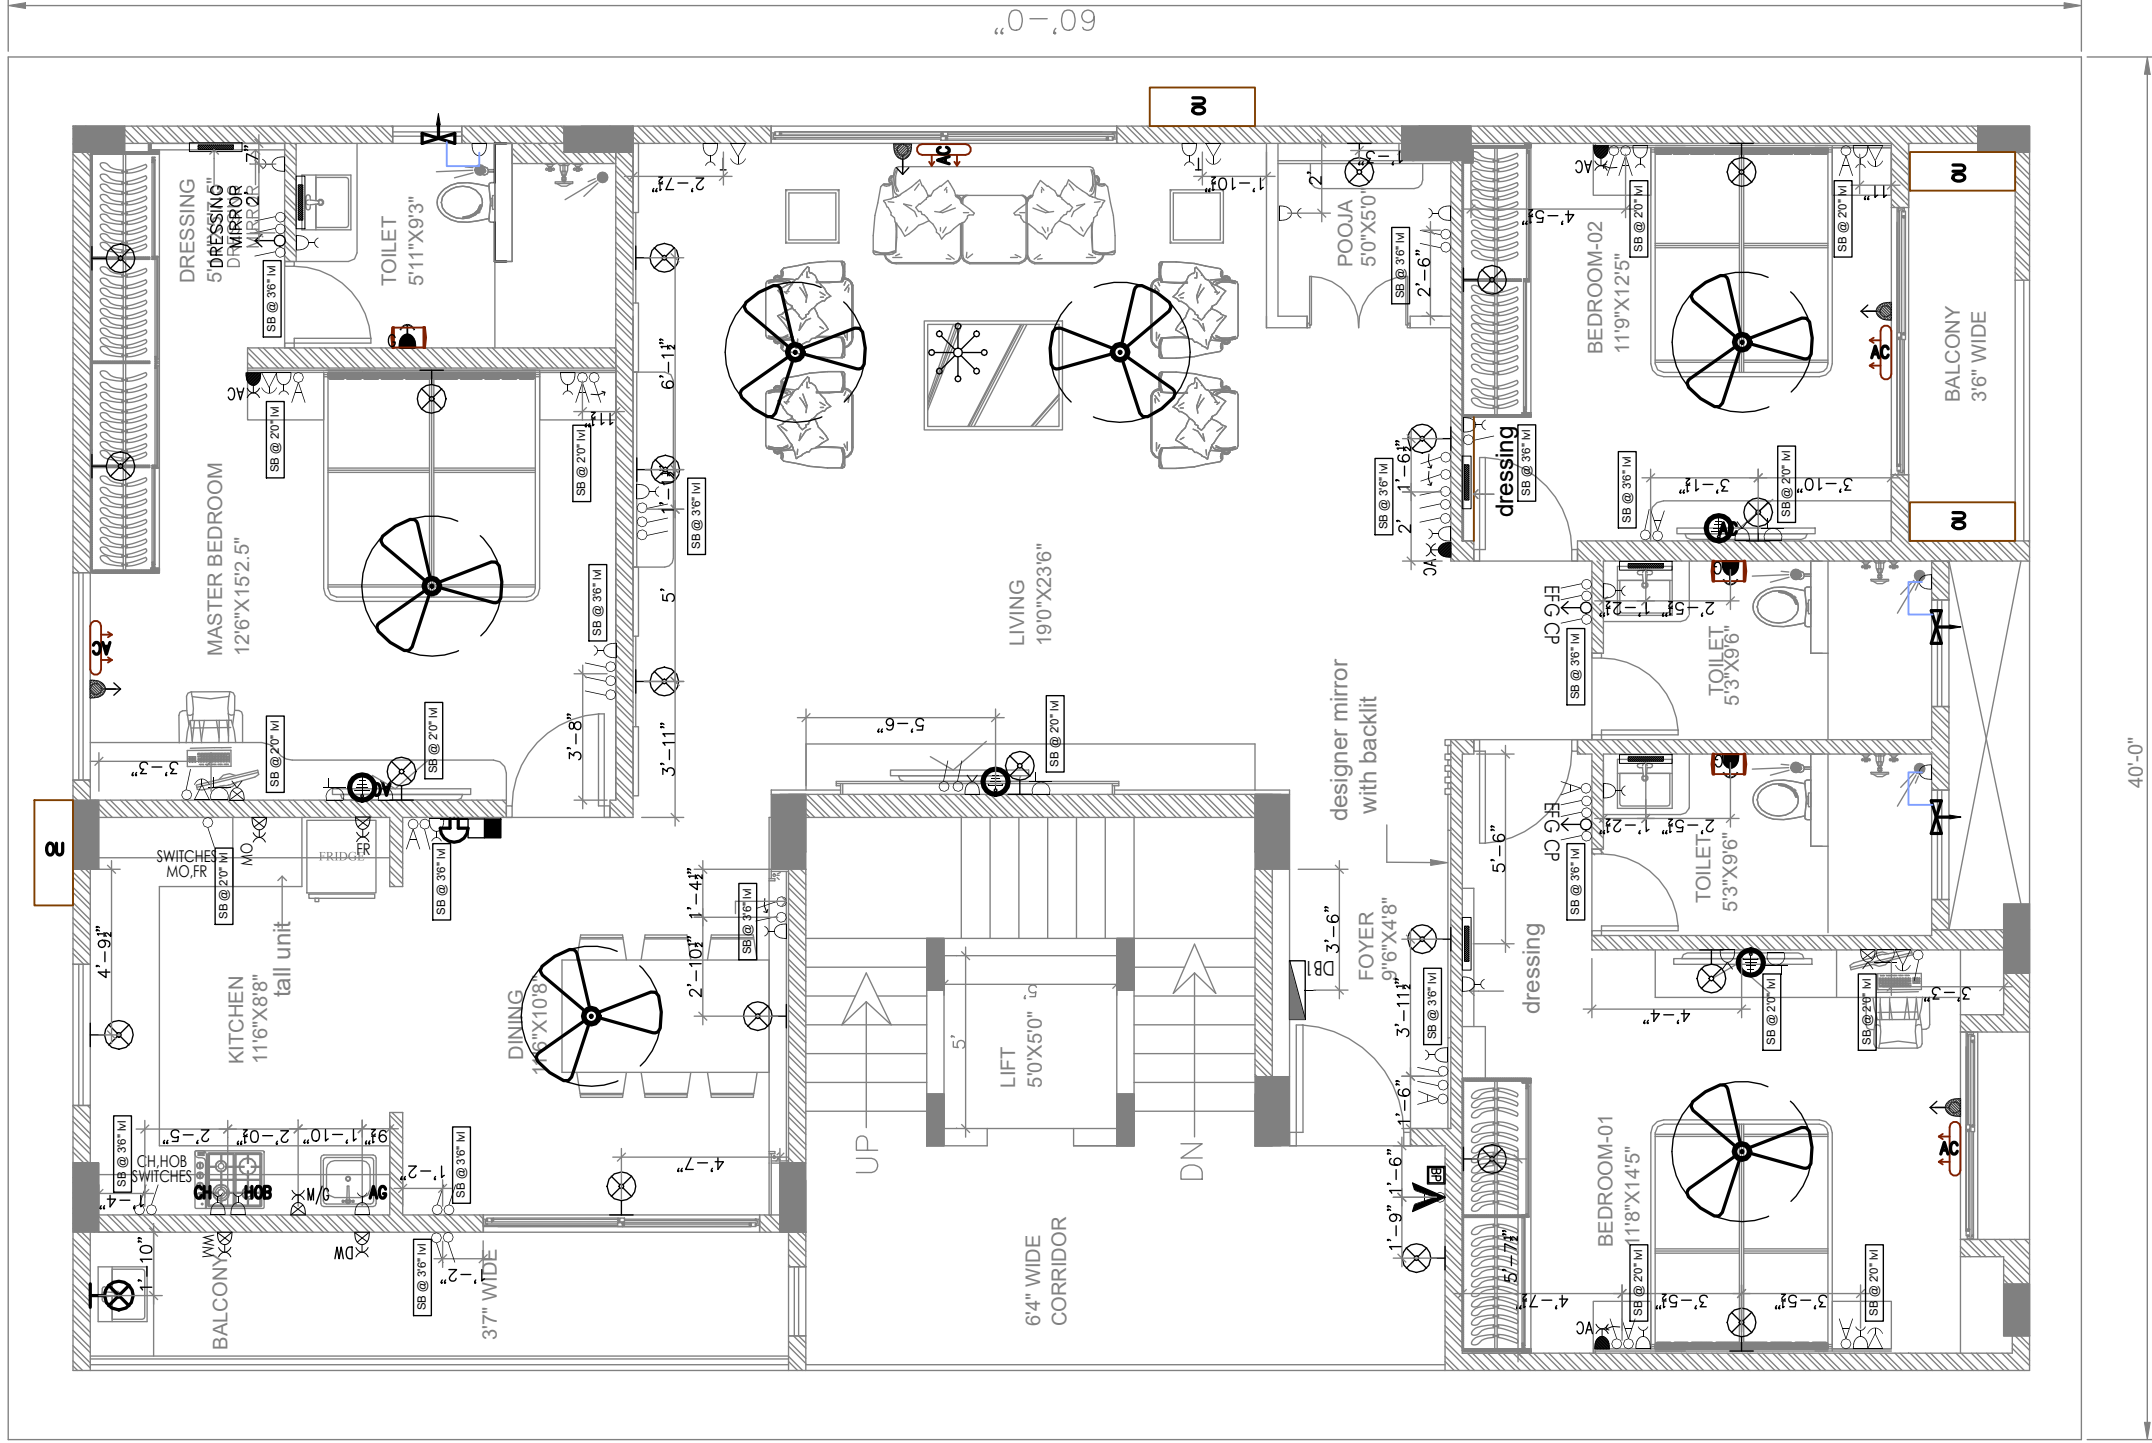

FIRST FLOOR PLAN



IM DzinCentre
Architecture | Interior |
Landscape
giving life to ideas

No-4, M-413, 3rd Block,
Kammanahalli Main Road,
Bangalore-560043
Tel : 9844098380, 08043770058
Email : imdzincentre@gmail.com

PROJECT :


INTERIORS FOR
MR.GANESH

ISSUE PURPOSE:

SCHEME

APPROVAL

CONSTRUCTION

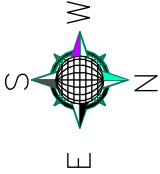

PROJECT NO: 22_037

DRG NO: ELC-05

DATE: 13-10-2022

SCALE: FTS

DRAWN BY: POORVISH

CHECKED BY: ANITA

TITLE :
FOURTH FLOOR
WALL/ELC LAYOUT PLAN

NOTES :

-ALL DIMENSIONS ARE IN FEET AND INCHES.
-THIS DRAWING IS TO BE READ AND NOT SCALED.

GENERAL NOTES :

1. ALL THE DETAILS HAS TO BE DONE AS PER GIVEN DRAWING.
2. ALL DIMENSIONS SHALL BE VERIFIED ON SITE PRIOR TO THE START OF WORK.
3. THE CONTRACTOR MUST CHECK ALL DIMENSIONS AND DETAILS AND BE RESPONSIBLE FOR THE SAME. ANY DISCREPANCY SHALL BE BROUGHT TO THE NOTICE OF THE ARCHITECT.
4. DRAWING APPROVAL IS FOR THE CONFORMITY WITH OUTLINE DESIGN INTENT AND DOES NOT RELIEVE THE CONTRACTOR/SUBCONTRACTOR FROM FULL RESPONSIBILITY FOR THE ACCURACY, INTEGRATION AND FITNESS FOR PURPOSE OF DESIGN.
5. THIS DRAWING IS A COPYRIGHT AND PROPERTY OF IM DZINCENTRE LLP & IS NOT TO BE PRODUCED, COPIED, HANDED OVER TO THIRD PARTY OR USED FOR ANY OTHER PURPOSE OTHER THAN FOR WHICH IT IS INTENDED WITHOUT THE WRITTEN CONSENT. ANY MISUSE OF THIS DRAWING SHALL BE LEGAL PROSECUTION AS PER THE ARCHITECTS ACT 1972.

REVISION

DATE


NOTE

REV01

REV02

REV04

REV05

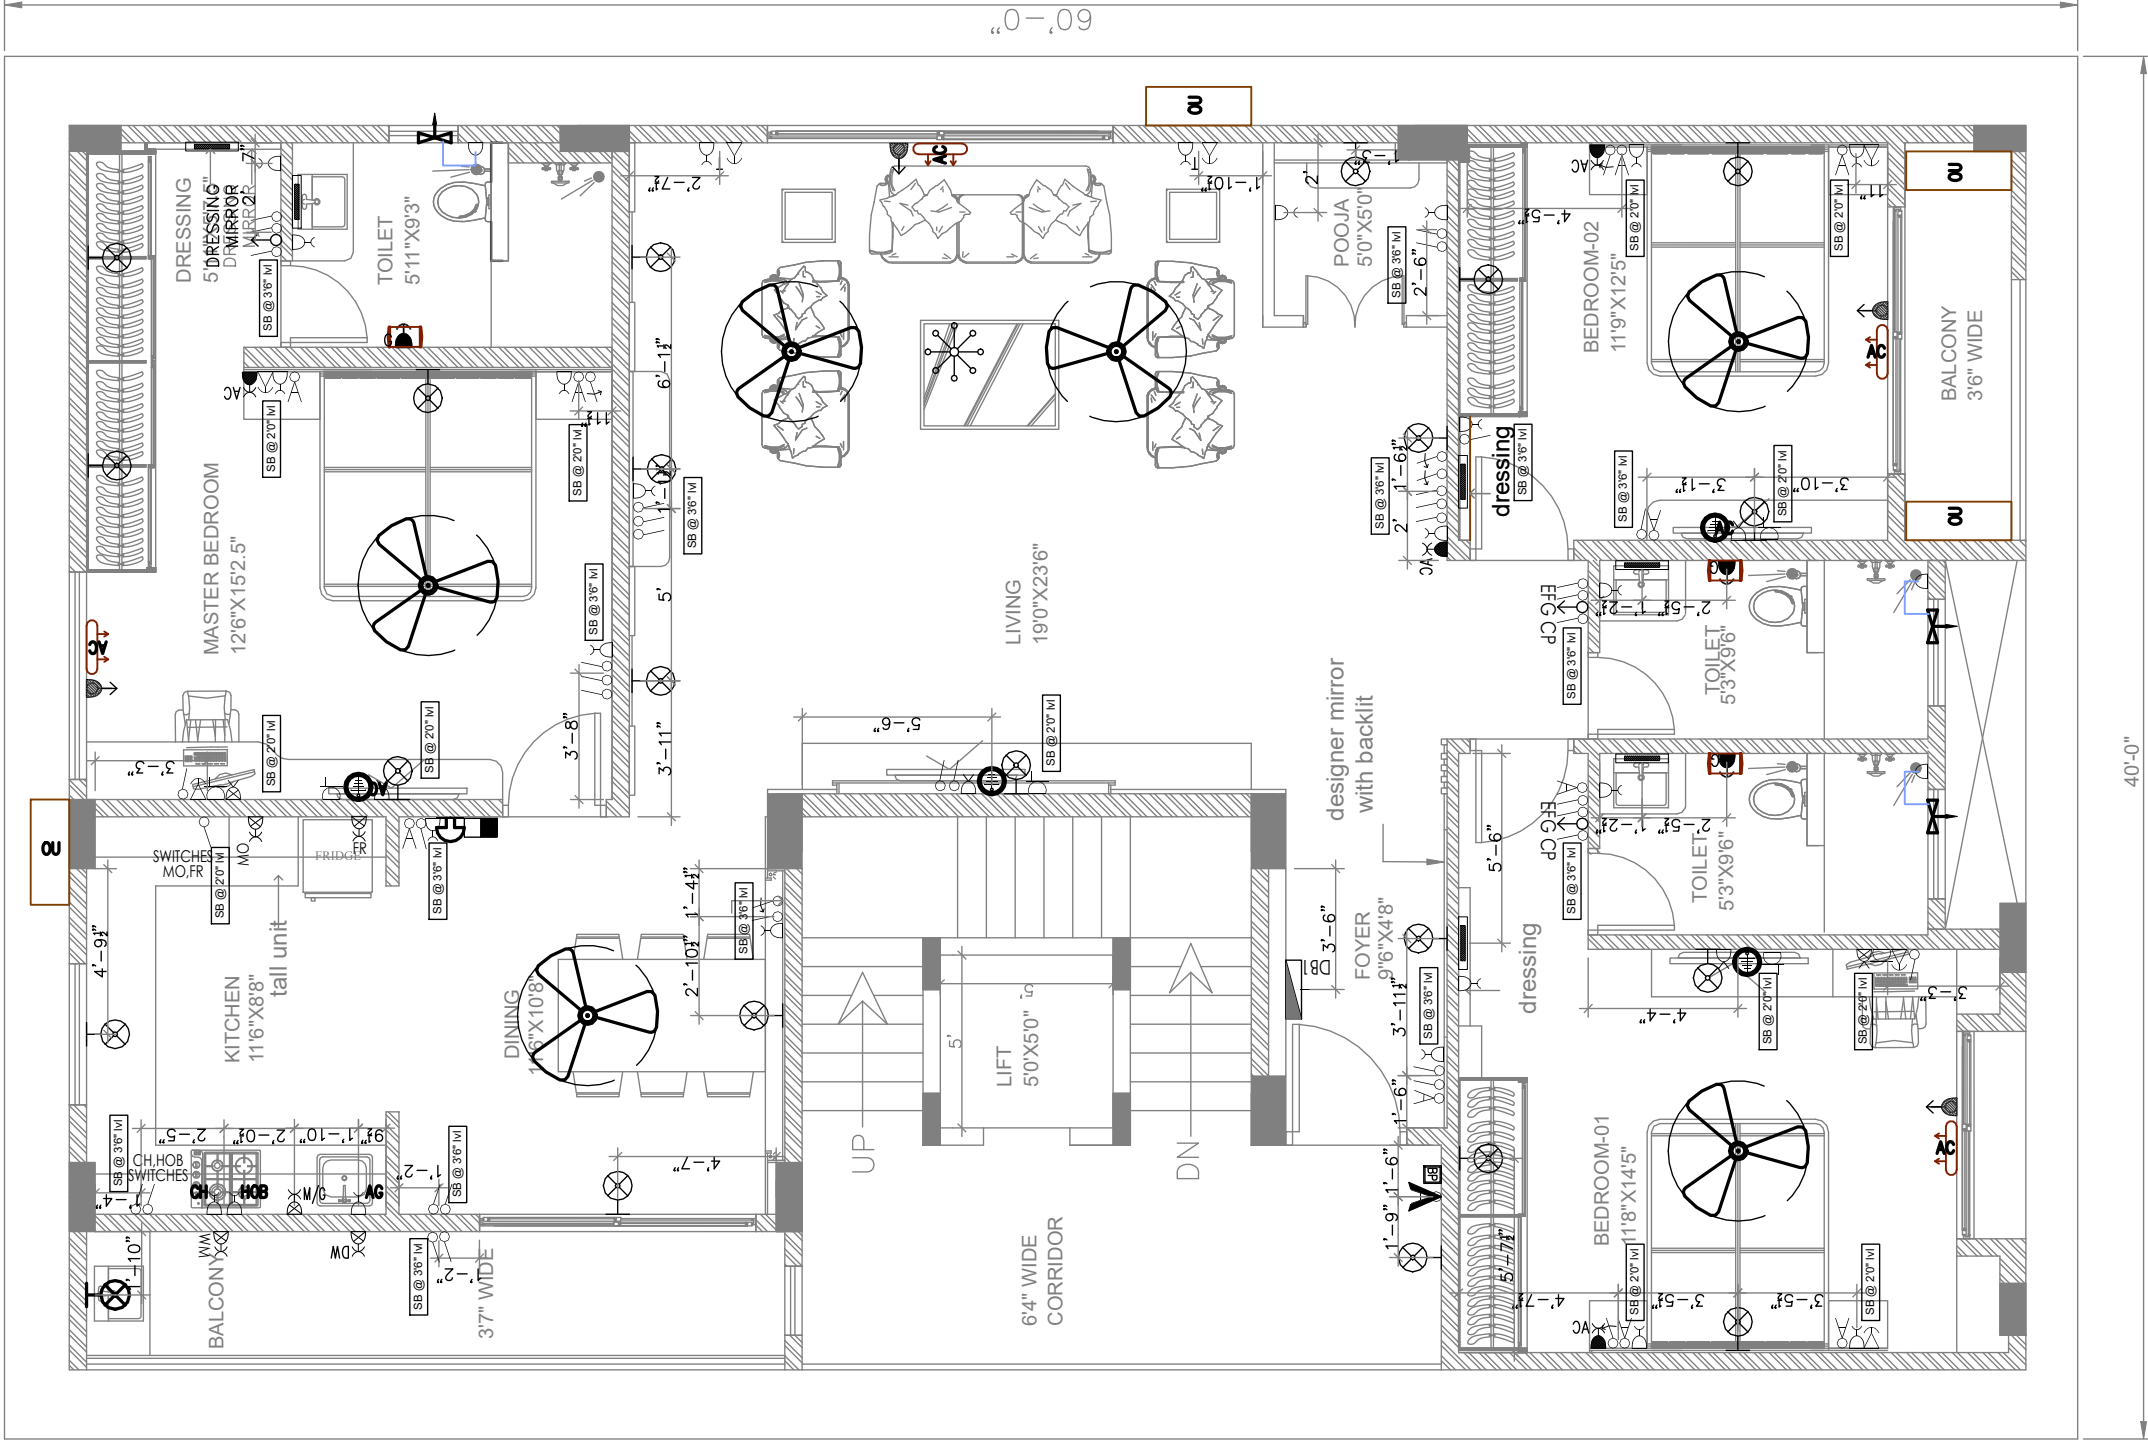

FOURTH FLOOR PLAN



IM DzinCentre
Architecture | Interior |
Landscape
giving life to ideas

No-4, M-413, 3rd Block,
Kammanahalli Main Road,
Bangalore-560043
Tel : 9844098380, 08043770058
Email : imdzincentre@gmail.com

PROJECT :


INTERIORS FOR
MR.GANESH

ISSUE PURPOSE:

SCHEME

APPROVAL

CONSTRUCTION

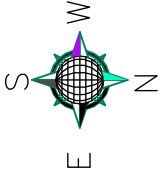

PROJECT NO: 22_037

DRG NO: ELC-01

DATE: 13-10-2022

SCALE: FTS

DRAWN BY: POORVISH

CHECKED BY: ANITA

TITLE :

PARKING FLOOR
WALL/ELC LAYOUT PLAN

NOTES :

- ALL DIMENSIONS ARE IN FEET AND INCHES.
- THIS DRAWING IS TO BE READ AND NOT SCALED.

GENERAL NOTES :

1. ALL THE DETAILS HAS TO BE DONE AS PER GIVEN DRAWING.
2. ALL DIMENSIONS SHALL BE VERIFIED ON SITE PRIOR TO START OF WORK.
3. THE CONTRACTOR MUST CHECK ALL DIMENSIONS AND DETAILS AND BE RESPONSIBLE FOR THE SAME. ANY DISCREPANCY SHALL BE BROUGHT TO THE NOTICE OF THE ARCHITECT.
4. DRAWING APPROVAL IS FOR THE CONFORMITY WITH OUTLINE DESIGN INTENT AND DOES NOT RELIEVE THE CONTRACTOR/SUBCONTRACTOR FROM FULL RESPONSIBILITY FOR THE ACCURACY, INTEGRATION AND FITNESS FOR PURPOSE OF DESIGN.
5. THIS DRAWING IS A COPYRIGHT AND PROPERTY OF IM DZINCENTRE LLP & IS NOT TO BE PRODUCED, COPIED, HANDED OVER TO THIRD PARTY OR USED FOR ANY OTHER PURPOSE OTHER THAN FOR WHICH IT IS INTENDED WITHOUT THE WRITTEN CONCERN. ANY MISUSE OF THIS DRAWING SHALL BE LEGAL PROSECUTION AS PER THE ARCHITECTS ACT 1972.

REVISION

DATE


NOTE

REV01

REV02

REV04

REV05

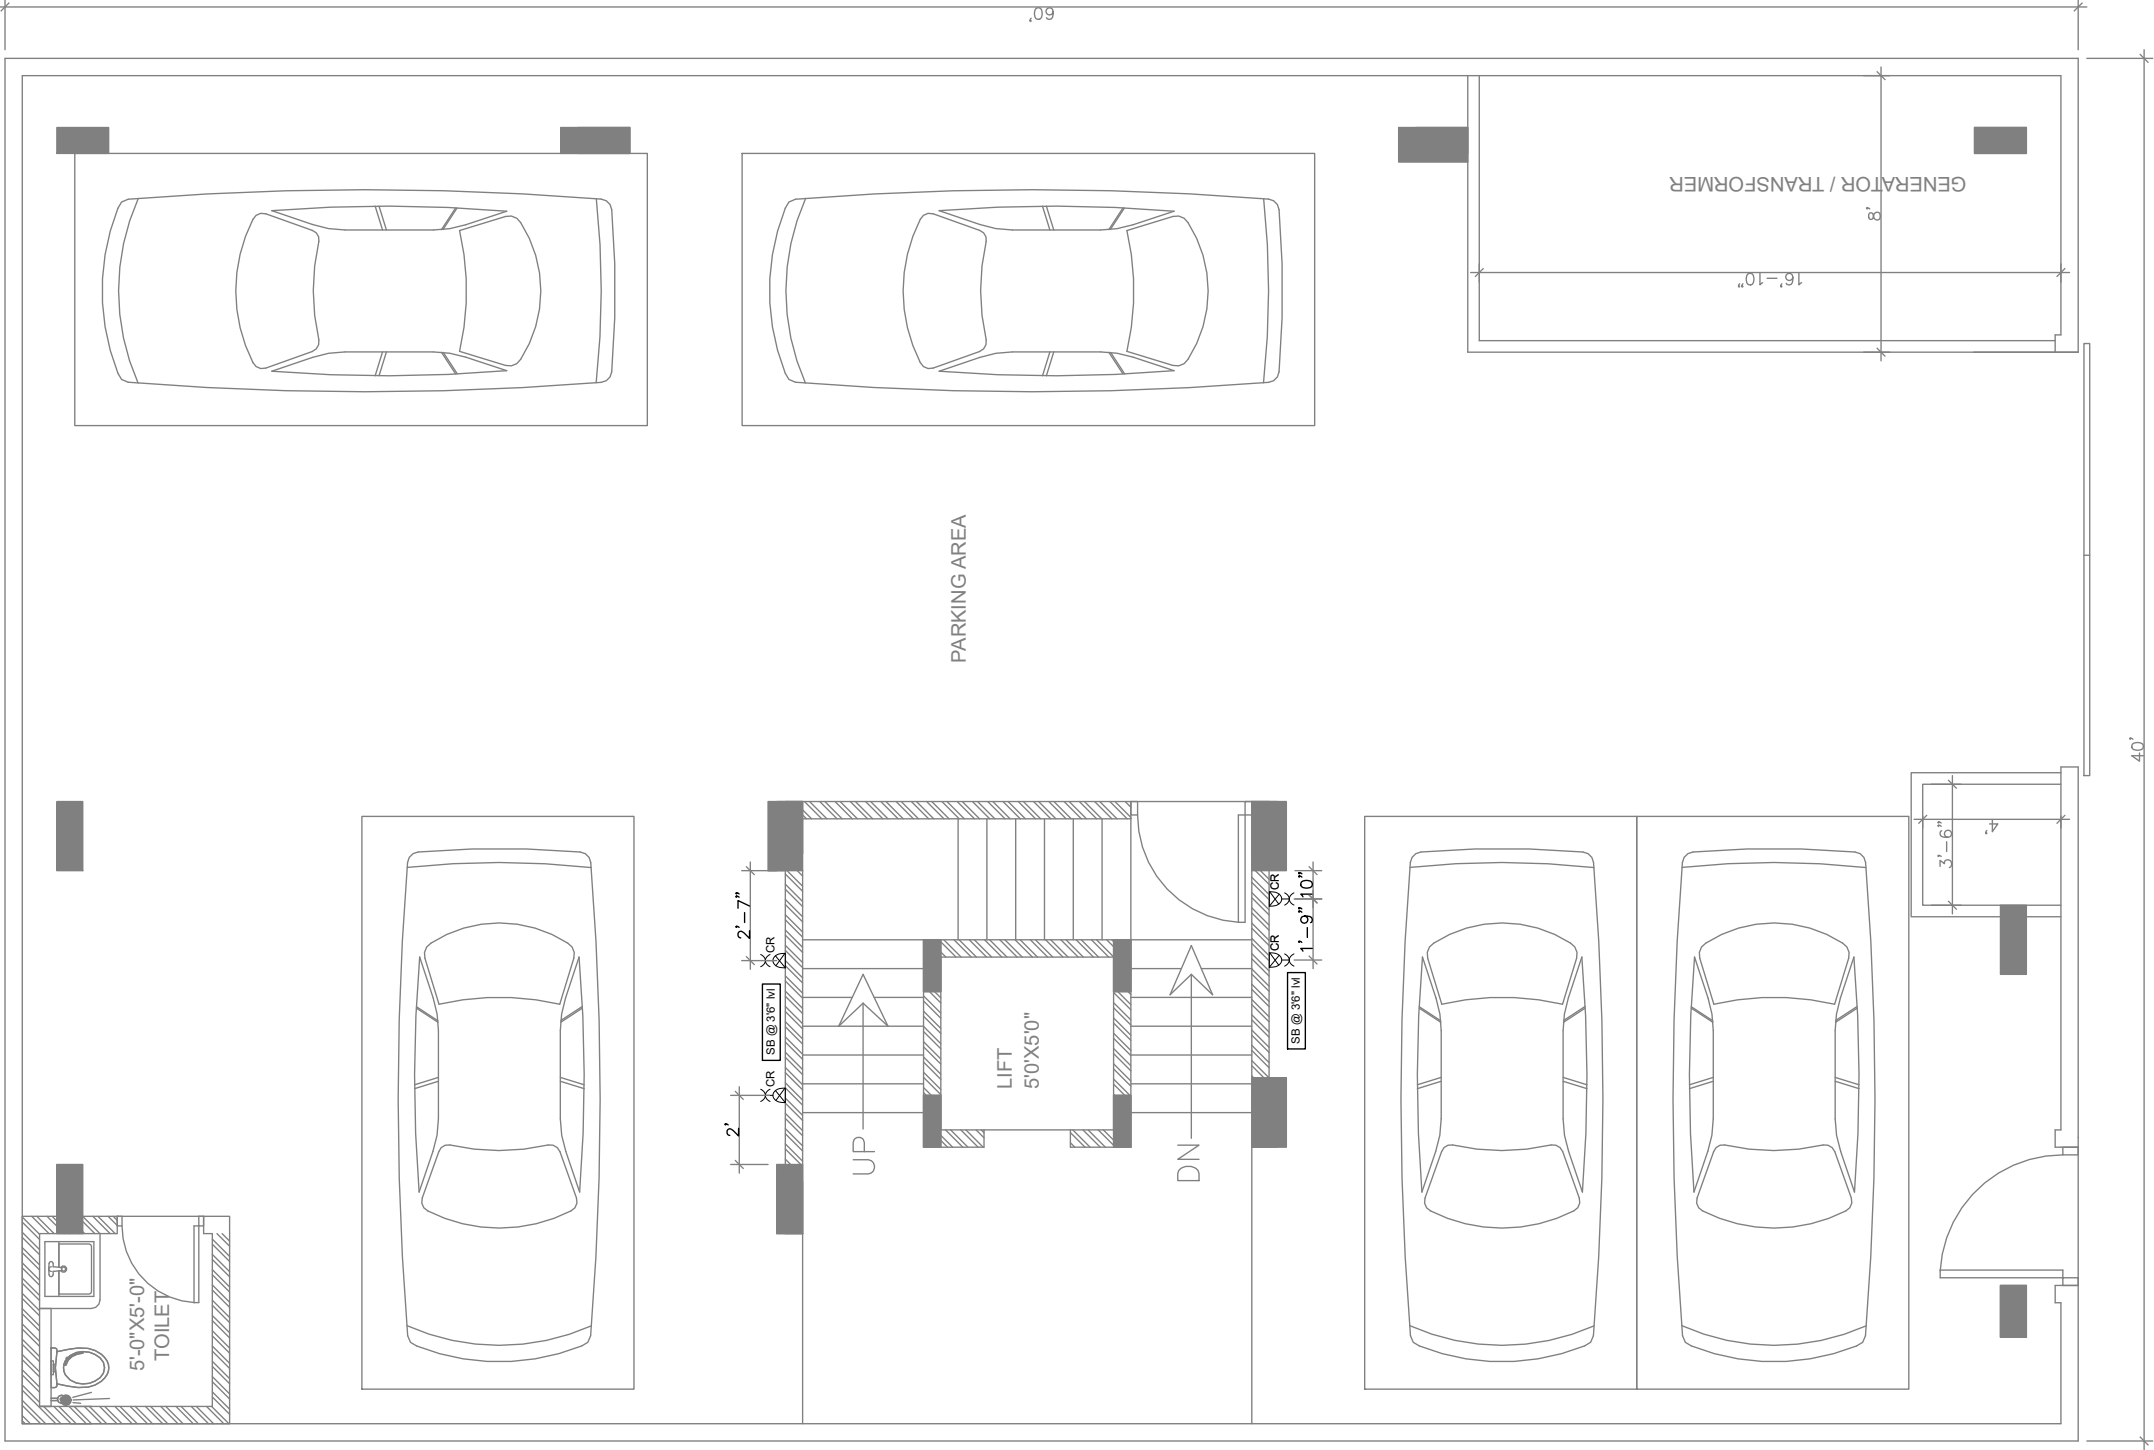

PARKING FLOOR PLAN



IM DzinCentre
Architecture | Interior |
Landscape

giving life to ideas

No-4, M-413, 3rd Block,
Kammanahalli Main Road,
Bangalore-560043

Tel : 9844098380, 08043770058
Email : imdzincentre@gmail.com

PROJECT :


INTERIORS FOR
MR.GANESH

ISSUE PURPOSE:

SCHEME

APPROVAL

CONSTRUCTION

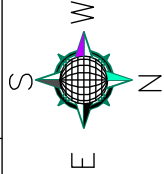

PROJECT NO:	22_037
DRG NO:	ELC-03
DATE:	13-10-1022
SCALE:	FTS
DRAWN BY:	POORVISH
CHECKED BY:	ANITA

TITLE :
SECOND FLOOR
WALL/ELC LAYOUT PLAN


NOTES :

-ALL DIMENSIONS ARE IN FEET AND INCHES.
-THIS DRAWING IS TO BE READ AND NOT SCALED.

GENERAL NOTES :

1. ALL THE DETAILS HAS TO BE DONE AS PER GIVEN DRAWING.
2. ALL DIMENSIONS SHALL BE VERIFIED ON SITE PRIOR TO START OF WORK.
3. THE CONTRACTOR MUST CHECK ALL DIMENSIONS AND DETAILS AND BE RESPONSIBLE FOR THE SAME. ANY DISCREPANCY SHALL BE BROUGHT TO THE NOTICE OF THE ARCHITECT.
4. DRAWING APPROVAL IS FOR THE CONFORMITY WITH OUTLINE DESIGN INTENT AND DOES NOT RELIEVE THE CONTRACTOR/SUBCONTRACTOR FROM FULL RESPONSIBILITY FOR THE DESIGN, INTEGRATION AND FITNESS FOR PURPOSE OF DESIGN.
5. THIS DRAWING IS A COPYRIGHT AND PROPERTY OF IM DZINCENTRE LLP & IS NOT TO BE PRODUCED, COPIED, HANDED OVER TO THIRD PARTY OR USED FOR ANY OTHER PURPOSE OTHER THAN FOR WHICH IT IS INTENDED WITHOUT THE WRITTEN CONCERN. ANY MISUSE OF THIS DRAWING SHALL BE LEGAL PROSECUTION AS PER THE ARCHITECTS ACT 1972.

REVISION	DATE	NOTE
REV01		
REV02		
REV04		
REV05		

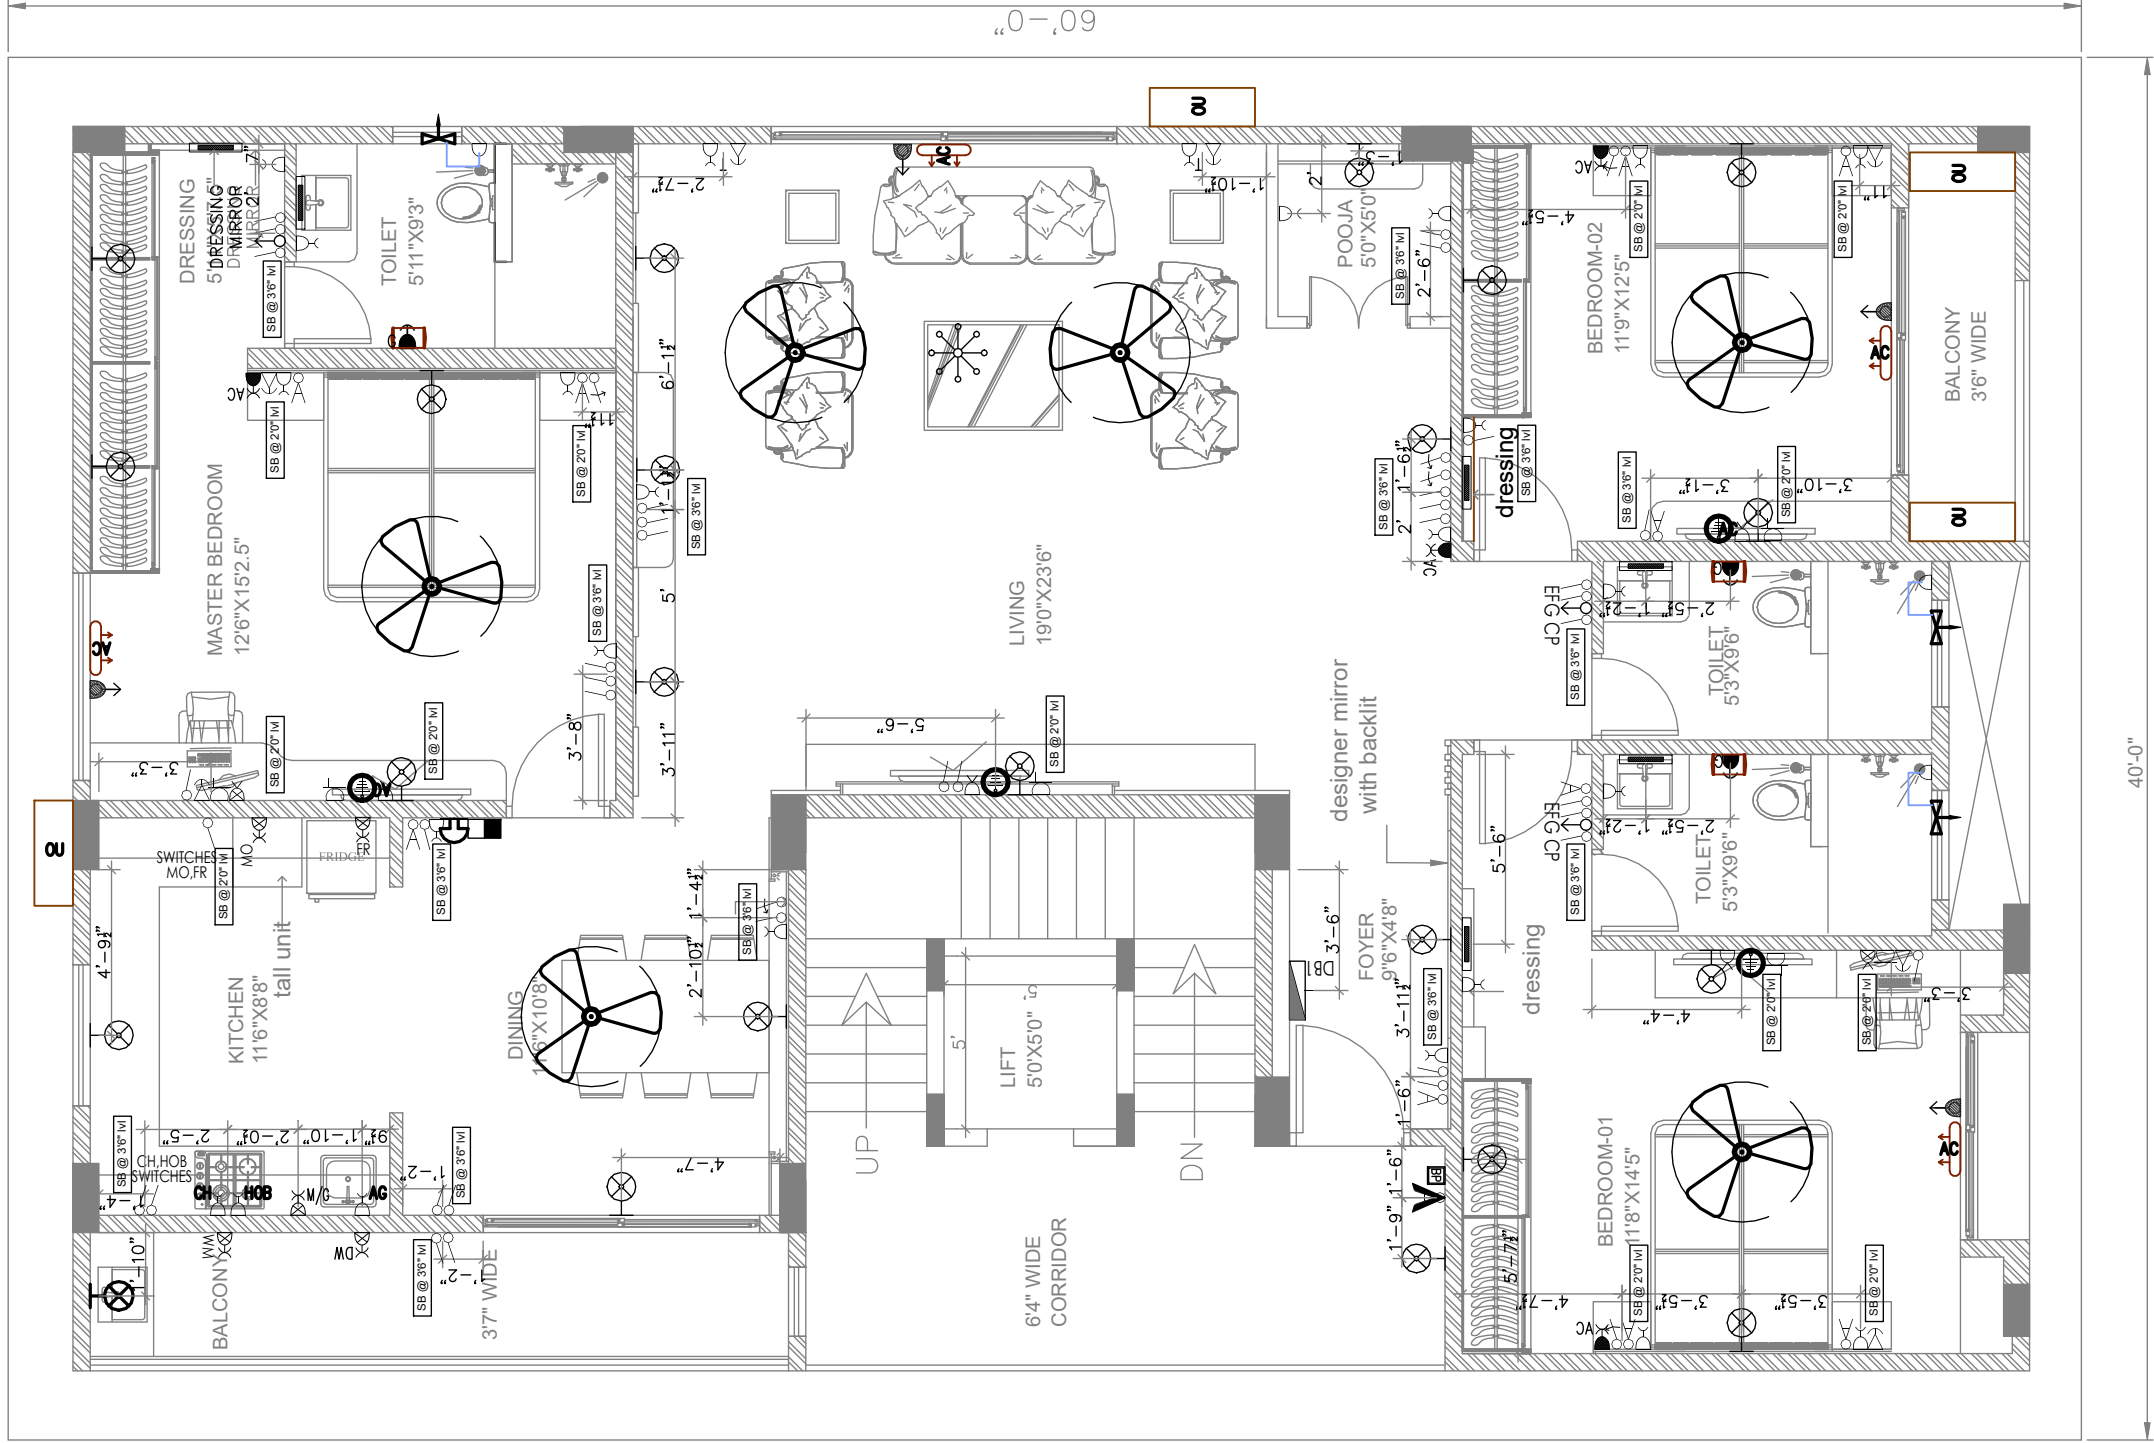

SECOND FLOOR PLAN



IM DzinCentre
Architecture | Interior |
Landscape
giving life to ideas

No-4, M-413, 3rd Block,
Kammanahalli Main Road,
Bangalore-560043
Tel : 9844098380, 08043770058
Email : imdzincentre@gmail.com

PROJECT :


INTERIORS FOR
MR.GANESH

ISSUE PURPOSE:

SCHEME

APPROVAL

CONSTRUCTION

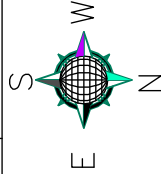

PROJECT NO: 22_037

DRG NO: ELC-04

DATE: 13-10-2022

SCALE: FTS

DRAWN BY: POORVISH

CHECKED BY: ANITA

TITLE :
THIRD FLOOR
WALL/ELC LAYOUT PLAN

NOTES :

-ALL DIMENSIONS ARE IN FEET AND INCHES.
-THIS DRAWING IS TO BE READ AND NOT SCALED.

GENERAL NOTES :

1. ALL THE DETAILS HAS TO BE DONE AS PER GIVEN DRAWING.
2. ALL DIMENSIONS SHALL BE VERIFIED ON SITE PRIOR TO START OF WORK.
3. THE CONTRACTOR MUST CHECK ALL DIMENSIONS AND DETAILS AND BE RESPONSIBLE FOR THE SAME. ANY DISCREPANCY SHALL BE BROUGHT TO THE NOTICE OF THE ARCHITECT.
4. DRAWING APPROVAL IS FOR THE CONFORMITY WITH OUTLINE DESIGN INTENT AND DOES NOT RELIEVE THE CONTRACTOR FROM FULL RESPONSIBILITY OF DESIGN INTEGRATION AND FITNESS FOR PURPOSE OF DESIGN.
5. THIS DRAWING IS A COPYRIGHT AND PROPERTY OF IM DZINCENTRE LLP & IS NOT TO BE PRODUCED, COPIED, HANDED OVER TO THIRD PARTY OR USED FOR ANY OTHER PURPOSE OTHER THAN FOR WHICH IT IS INTENDED WITHOUT THE WRITTEN CONSENT. ANY MISUSE OF THIS DRAWING SHALL BE A LEGAL OFFENCE AS PER THE ARCHITECTS ACT 1972.

REVISION

DATE


NOTE

REV01

REV02

REV04

REV05

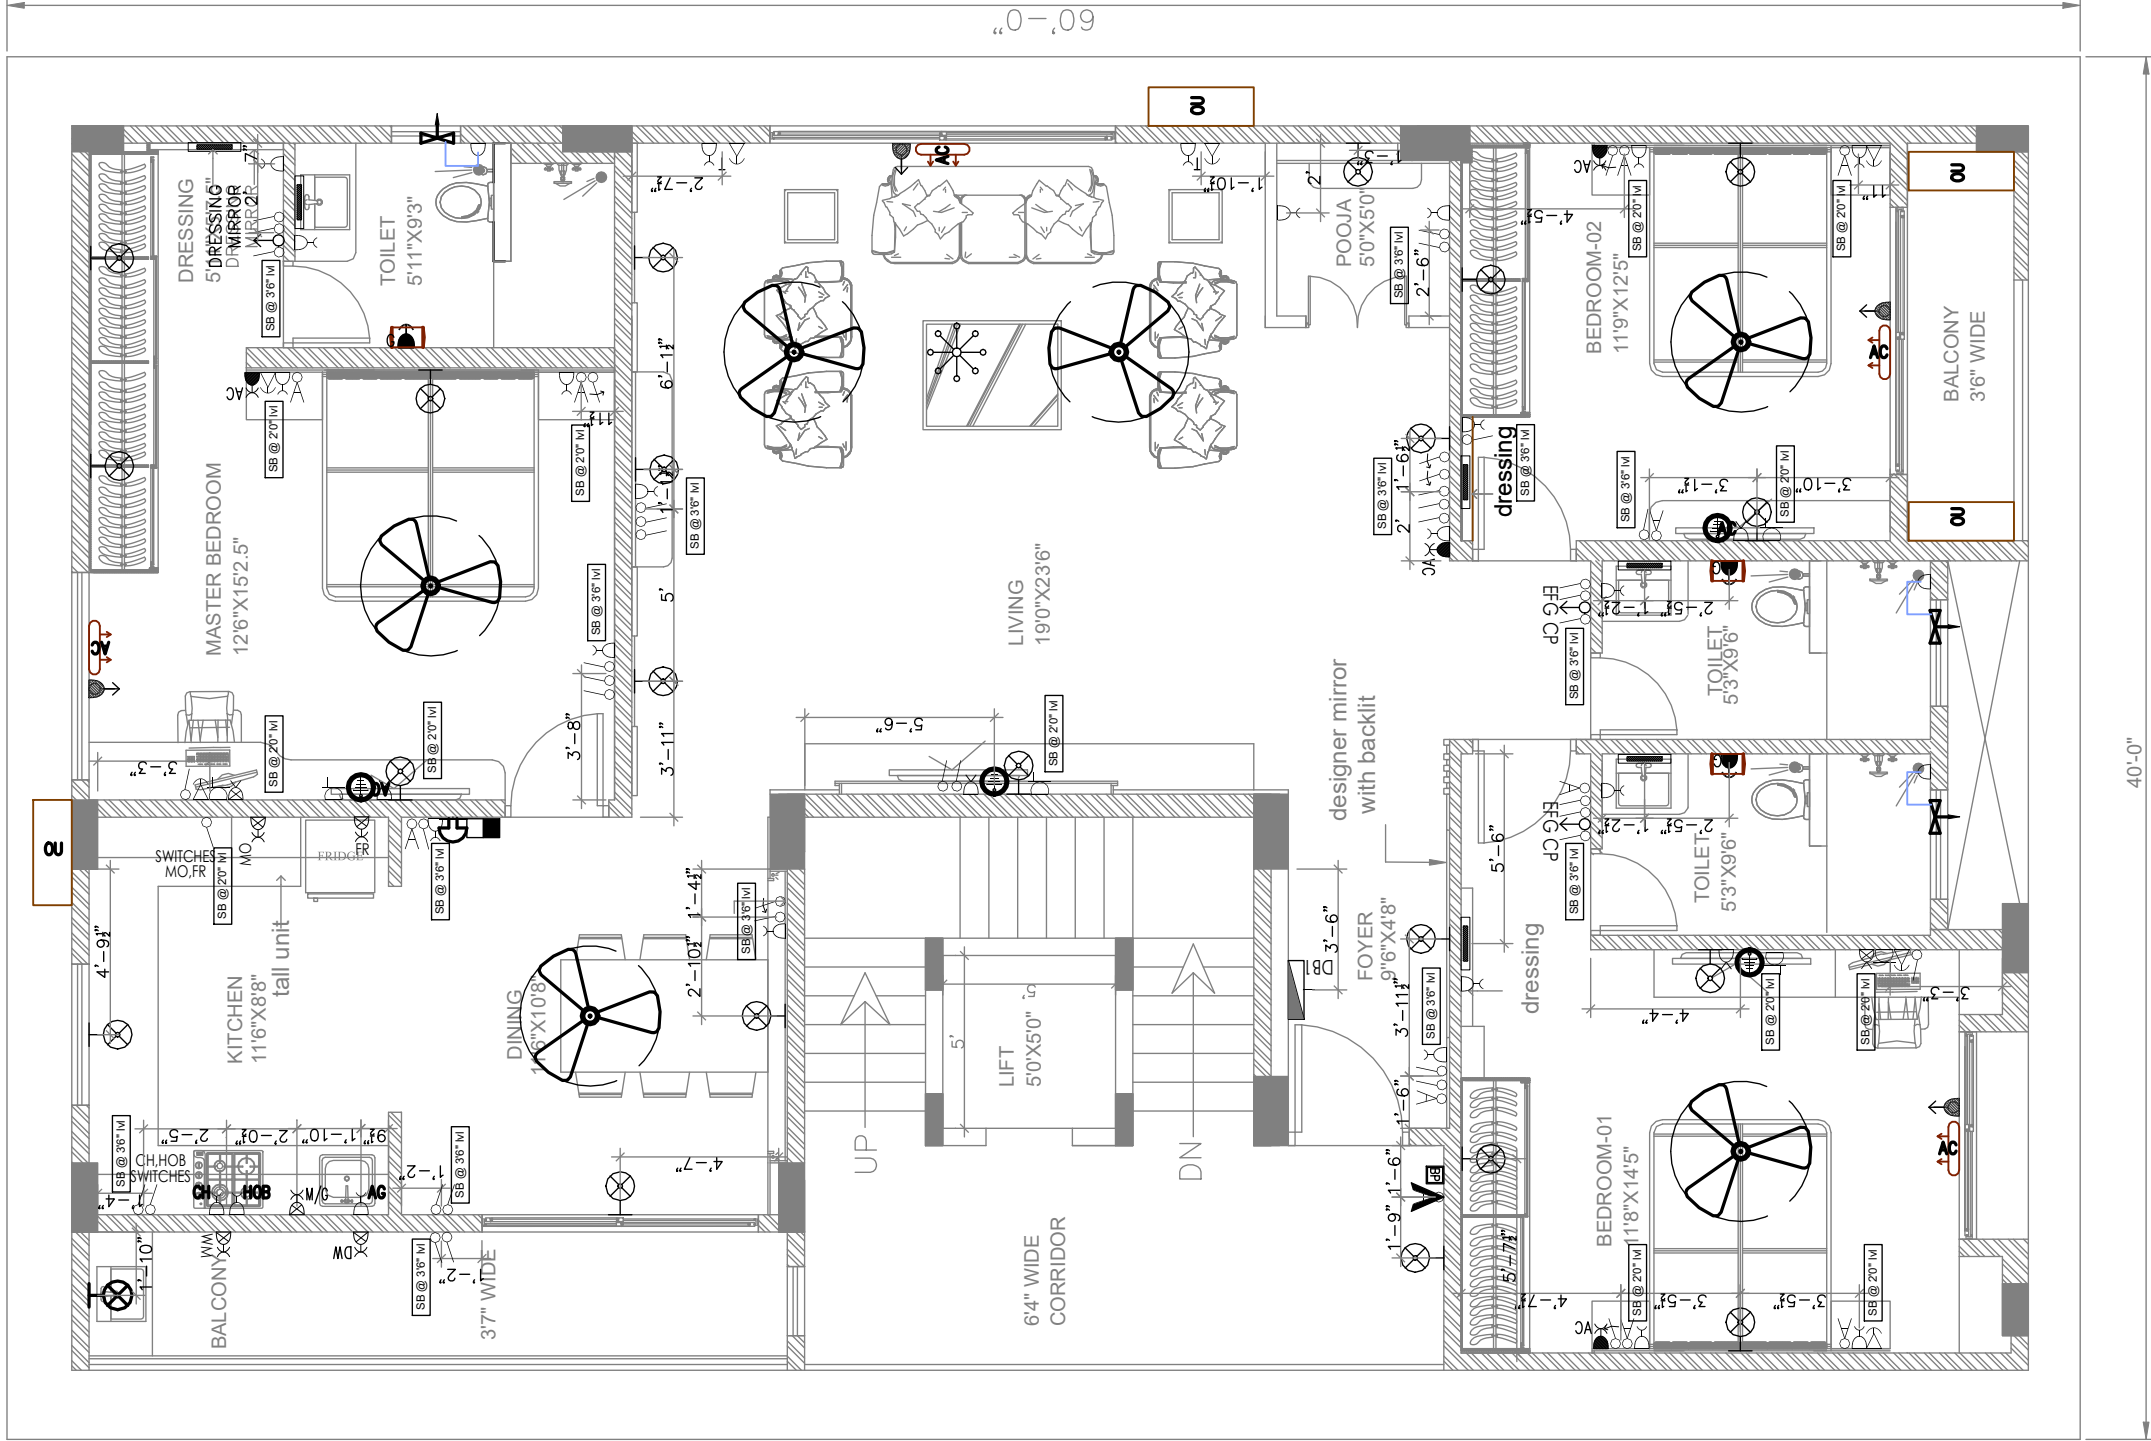

THIRD FLOOR PLAN



IM DzinCentre
Architecture | Interior |
Landscape
giving life to ideas

No-4, M-413, 3rd Block,
Kammanahalli Main Road,
Bangalore-560043
Tel : 9844098380, 08043770058
Email : imdzincentre@gmail.com

PROJECT :


INTERIORS FOR
MR.GANESH

ISSUE PURPOSE:

SCHEME

APPROVAL

CONSTRUCTION

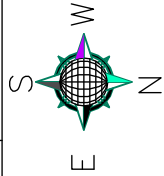

PROJECT NO: 22_037

DRG NO: ELC-06

DATE: 13-10-2022

SCALE: FTS

DRAWN BY: POORVISH

CHECKED BY: ANITA

TITLE :
TYPICAL FLOOR
WALL/ELC LAYOUT PLAN

NOTES :

*ALL DIMENSIONS ARE IN FEET AND INCHES.
- THIS DRAWING IS TO BE READ AND NOT SCALED.

GENERAL NOTES :

1. ALL THE DETAILS HAS TO BE DONEAS PER GIVEN DRAWING.
2. ALL DIMENSIONS SHALL BE VERIFIED ON SITE PRIOR TO COMMENCEMENT OF WORK.
3. THE CONTRACTOR MUST CHECK ALL DIMENSIONS AND DETAILS AND BE RESPONSIBLE FOR THE SAME. ANY DISCREPANCY SHALL BE BROUGHT TO THE NOTICE OF THE ARCHITECT.
4. DRAWING APPROVAL IS FOR THE CONFIRMITY WITH OUTLINE DESIGN INTENT AND DOES NOT RELIEVE THE CONTRACTOR FROM FULL RESPONSIBILITY FOR THE PROPER INTEGRATION AND FITNESS FOR PURPOSE OF DESIGN.
5. THIS DRAWING IS A COPYRIGHT AND PROPERTY OF IM DZINCENTRE LLP & IS NOT TO BE PRODUCED, COPIED, HANDED OVER TO THIRD PARTY OR USED FOR ANY OTHER PURPOSE OTHER THAN FOR WHICH IT IS INTENDED WITHOUT THE WRITTEN CONSENT. ANY MISUSE OF THIS DRAWING SHALL BE A LEGAL OFFENCE UNDER ARCHITECTS ACT 1972.

REVISION

DATE

NOTE

REV01

REV02

REV04

REV05



IM DzinCentre
Architecture | Interior |
Landscape
giving life to ideas

No-4, M-413, 3rd Block,
Kammanahalli Main Road,
Bangalore-560043
Tel : 9844098380, 08043770058
Email : imdzincentre@gmail.com

SL.NO.	DESCRIPTION	HEIGHT IN MM ABOVE FFL
1	TOP OF DISTRIBUTION BOARD (DB)	2150
2	TOP OF TV & TELEPHONE JUNCTION BOX	2400
3	HEIGHT OF WALL MOUNTED LIGHT FIXTURE	2400
4	BOTTOM OF SWITCH PLATE - (Not the Switch Box)	-
	6 AMPS POWER POINT	300
	OUTLETS FOR DATA POINT & POWER RECEPTICALS	300
	OUTLETS FOR TELEPHONE & POWER RECEPTICALS	300
	OUTLETS FOR TELEPHONE & POWER RECEPTICALS AT COT SIDE	600
	OUTLETS FOR TV & POWER RECEPTICALS	300
	OUTLETS FOR VIDEO DOOR PHONE CAMERA POWER RECEPTICALS	1400
5	BOTTOM OF SWITCH PLATE IN DIFFERENT AREAS	-
	a) BED ROOMS:	
	AT ENTRANCE (Lighting & Dependent Sockets)	1200
	OUTLETS ON OUTSIDE	600
	AT COT SIDE - 6A RECEPTACLE	600
	- HORIZONTAL DISTANCE FROM COT SIDE	150
	b) LIVING & DINING ROOMS:	
	AT ENTRANCE (Lighting & Dependent Sockets)	1200
	OUTLETS IN LIVING & DINING (Independent Sockets)	300
6	BOTTOM OF SWITCH PLATE IN KITCHEN	-
	6A SOCKET OUTLET FOR CHIMNEY	2100
	6A SOCKET OUTLET FOR HOB	450
	SWITCH CONTROL FOR CHIMNEY / HOB	1200 FFL
	6A SWITCHED SOCKET OUTLET FOR AQUA GUARD (BESIDE AQUA GUARD)	1800 FFL
	6/16A SWITCHED SOCKET OUTLET FOR GRINDER	1200 FFL
	6/16A SWITCHED SOCKET OUTLET FOR FRIDGE	1200 FFL
	6/16A SWITCHED SOCKET OUTLET FOR WASHING M/C	1200 FFL
	6/16A SWITCHED SOCKET OUTLET FOR MICROWAVE OVEN	1200 FFL
	6/16A SWITCHED SOCKET OUTLET FOR DISH WASHER	450
7	BOTTOM OF 16A SOCKET OUTLET FOR GEYSER	2400 / AFC
8	BOTTOM OF 16A SOCKET OUTLET FOR A/C UNIT	2400
9	BOTTOM OF 6A SOCKET FOR EXHAUST FAN POINT	2000 FFL
10	BOTTOM OF VIDEO DOOR PHONE UNIT	1500
11	BOTTOM OF VIDEO DOOR PHONE CAMERA	1500
12	BOTTOM OF LIGHT & FAN CONTROL SWITCH	1200
13	BOTTOM OF W-FI & 6A SWITCHED SOCKET	1800
14	BOTTOM OF CALL BELL	1200
	OUTLET IN TERRACE	
	20A HEAVY DUTY SOCKET CONTROLLED BY 20A SWITCH	1200
	IN WATER PROOF ENCLOSURE FOR WASHING MACHINE	
	20A HEAVY DUTY SOCKET CONTROLLED BY 20A SWITCH	450
	IN WATER PROOF ENCLOSURE FOR SOLAR WATER HEATER	
	6A SOCKET SPIN SWITCHED SOCKET IN FIRST FLOOR BALCONY	1200
	FINISHED FLOOR LEVEL	FFL
	ABOVE COUNTER	ABC
	ABOVE FALSE CEILING	AFC
	NOTE : 1. SWITCH BOXES SHOULD BE FIXED 150MM AWAY FROM THE EDGE OF THE DOOR OPENING.	
	2. ALL TV AND DATA OUTLET & SOCKET POINTS SHOULD BE FIXED CENTRE OF THE TV/STUDY TABLE.	

LEGEND FOR CONDUIT

- 40mm dia PVC CONDUIT FOR DB
- 19mm dia PVC CONDUIT FOR LIGHTING CIRCUIT
- 25mm dia PVC CONDUIT FOR POWER CIRCUIT
- 25mm dia PVC CONDUIT FOR TELEPHONE
- 19mm dia PVC CONDUIT FOR INTRCOM
- 25mm dia PVC CONDUIT FOR TV
- 25mm dia PVC CONDUIT FOR VDP

NOTES :

1. CIRCUIT BELONGING TO THE DIFFERENT PHASES SHALL NOT BE DRAWN IN THE SAME CONDUIT.
 2. COLOUR CODING SHALL BE ADAPTED AS RED, YELLOW, BLUE FOR PHASE, BLACK FOR NEUTRAL AND GREEN FOR EARTHING.
 3. EXACT LOCATION OF RP SOCKETS TO BE CO-ORDINATED WITH RESPECTIVE CONTRACTOR.
 4. ALL THE POWER SOCKETS TO BE CONSIDERED WITH BACK BOX.
 5. ALL THE POWER SOCKETS SHALL BE PROVIDED WITH BACK BOX WHEREVER FEASIBLE. THIS SHALL INCLUDE THE NECESSARY ACCESSORIES REQUIRED TO MOUNT SOCKETS/ SWITCHES.
 6. THE BACK BOX FOR VOICE OUTLETS SHALL BE PROVIDED BY NETWORK VENDOR.
 7. IF ANY ADDITIONAL ITEMS ARE REQUIRED(IN ADDITION TO THOSE SHOWN IN THE DRAWING) TO COMPLETE THE WORK AS PER SCOPE & SPECIFICATIONS, SHALL BE SUPPLIED, INSTALLED & COMMISSIONED WITHOUT CLAIMING EXTRA COST.
 8. THE LIGHT POINTS WHICH ARE EXECUTED SHOULD BE COORDINATED WITH THE LATEST ARCHITECTURAL DRAWING.
- MOUNTING HEIGHT OF SOCKET OUTLET DETAILS
(MOUNTING HEIGHT IS FROM FFL TO BOTTOM OF SWITCH PLATE)

12		SINGLE POLE SWITCH FOR LIGHTING
13		TWO WAY SINGLE POLE SWITCH FOR LIGHTING
14		FAN REGULATOR
15		CALL BELL PUSH
16		CALL BELL BUZZER
		POWER LEGEND & ABBREVIATIONS
17		TELEPHONE OUTLET
18		INTERCOM OUTLET
19		TV OUTLET
20		6A 5PIN SOCKET WITH SWITCH FOR AQUA GUARD
21		6A 5PIN SOCKET WITH SWITCH FOR ELECTRIC CHIMNEY. (SWITCH WILL BE MOUNTED SEPARATELY)
22		6A 5PIN SOCKET WITH SWITCH FOR ELECTRIC HOB. (SWITCH WILL BE MOUNTED SEPARATELY)
23		6/16A UNIVERSAL SWITCHED SOCKET OUTLET FOR MIXER / GRINDER
24		6/16A UNIVERSAL SWITCHED SOCKET OUTLET FOR MICROWAVE OVEN
25		6/16A ROUND PIN RAW POWER SOCKET CONTROLLED BY 1No-16A DP SWITCH
26		6/16A UNIVERSAL SWITCHED SOCKET OUTLET FOR FRIDGE
27		6/16A UNIVERSAL SWITCHED SOCKET OUTLET FOR DISH WASHER
28		6/16A UNIVERSAL SWITCHED SOCKET OUTLET FOR INSTANT GEYSER
29		6/16A UNIVERSAL SWITCHED SOCKET OUTLET FOR WASHING MACHINE
30		6/16A UNIVERSAL SWITCHED SOCKET OUTLET FOR DRYER
31		6/16A UNIVERSAL SWITCHED SOCKET OUTLET FOR IRONING
32		16A ROUND PIN RAW POWER SOCKET CONTROLLED BY 1No-16A DP SWITCH FOR AC UNIT
33		16A ROUND PIN RAW POWER SOCKET CONTROLLED BY 1No-16A DP SWITCH FOR GEYSER UNIT
34		AC/GEYSER DP SWITCH WITH INDICATOR
35		6/16A UNIVERSAL SWITCHED SOCKET OUTLET FOR LIFT WELL
36		6A 5PIN TRIPEL SOCKET CONTROLLED BY 3NO. 6A SWITCH FOR TV
37		6A 5PIN DOUBLE SOCKET CONTROLLED BY 2NO. 6A SWITCH FOR TV
38		6A 5PIN TRIPEL SOCKET CONTROLLED BY 1NO. 16A SWITCH FOR DATA
39		6A SOCKET 5PIN SWITCHED SOCKET OUTLET GENERAL PURPOSE
40		6A SOCKET 5PIN SWITCHED SOCKET OUTLET WITH SWITCH IN WEATHER PROOF ENCLOSURE.
41		6/16A UNIVERSAL SWITCHED SOCKET OUTLET FOR HAND DRYER
42		20A HEAVY DUTY SOCKET CONTROLLED BY 20A SWITCH IN WATER PROOF ENCLOSURE FOR WASHING MACHINE
43		20A HEAVY DUTY SOCKET CONTROLLED BY 20A SWITCH IN WATER PROOF ENCLOSURE FOR SOLAR WATER HEATER
44		DATA OUTLET.
45		6A SHAVER SWITCHED SOCKET OUTLET.
46		6A SOCKET FOR EXHAUST FAN POINT
47		EXHAUST FAN
48		VIDEO DOOR PHONE DISPLAY UNIT
49		VIDEO DOOR PHONE CAMERA
50		32A UNIVERSAL SWITCHED SOCKET OUTLET FOR CAR CHARGING

SL.NO.	SYMBOLS	LIGHTING LEGEND & ABBREVIATIONS
1		DISTRIBUTION BOARD (DB)
2		TV / TELEPHONE JUNCTION BOX
3		1 X 18W OUTLET FOR CEILING MOUNTED LIGHT FIXTURE
4		1 X 28W OUTLET FOR WALL MOUNTED LIGHT FIXTURE
5		1 X 28W OUTLET FOR WALL MOUNTED WARD ROBE LIGHT FIXTURE
6		11W CFL FIXTURE(WALL MOUNTED)
7		9W CFL FIXTURE(WALL MOUNTED) IN LIFT WELL
8		1 X 20W WALL MOUNTED LIGHT FIXTURE AT THE TOP OF MIRROR
9		1x28W SURFACE MOUNTED T-5 LIGHT FIXTURE
10		OUTLET FOR CHANDLIER
11		OUTLET FOR CEILING FAN
11		INDOOR AC UNIT

SITE VISIT



SITE VISIT



Uro Veneer World

Address: Bapujinagara, Anantharamaiah Towers,, 339/1, Mysore Rd, Opposite Satellite, Bengaluru, Karnataka 560026



Marble Centre (MCI)

Address: 29, 1, Bannerghatta Main Rd, near Hosur Main Road, Lakkasandra, Lakkasandra Extension, Wilson Garden, Bengaluru, Karnataka 560030

