



SATHYABAMA

**INSTITUTE OF SCIENCE AND TECHNOLOGY
(DEEMED TO BE UNIVERSITY)**

Accredited with "A" grade by NAAC | 12B Status by UGC | Approved by AICTE

Jeppiaar Nagar, Rajiv Gandhi Salai, Chennai – 600 119

www.sathyabama.ac.in

**SCHOOL OF BUILDING AND ENVIRONMENT
DEPARTMENT OF ARCHITECTURE
PRACTICAL TRAINING PORTFOLIO (SAR4063)
DEC 2022**

Name of the Student : RAGURAM.S

Batch : 2019 - 2024

Reg No. : 39210063

Semester : VII



SATHYABAMA

INSTITUTE OF SCIENCE AND TECHNOLOGY
(DEEMED TO BE UNIVERSITY)

Accredited with "A" grade by NAAC | 12B Status by UGC | Approved by AICTE

Jeppiaar Nagar, Rajiv Gandhi Salai, Chennai – 600 119

www.sathyabama.ac.in

SCHOOL OF BUILDING AND ENVIRONMENT

DEPARTMENT OF ARCHITECTURE

VIVA-VOCE EXAMINATION

This is to certify that the practical training SAR 4063 is the work of **RAGURAM.S** who had undergone training in **DHRUVA ASSOCIATES** and has been monitored by the continuous assessment during JUNE 2022 to OCTOBER 2022.

Dr. Devyani Gangopadhyay
DEAN

Submitted for Viva voce Examination held on 13.12.2022.

Internal Examiner

External Examiner



SATHYABAMA

**INSTITUTE OF SCIENCE AND TECHNOLOGY
(DEEMED TO BE UNIVERSITY)**

Accredited with "A" grade by NAAC | 12B Status by UGC | Approved by AICTE
Jeppiaar Nagar, Rajiv Gandhi Salai, Chennai – 600 119
www.sathyabama.ac.in

DECLARATION

I, **RAGURAM.S**, by declaring that the Training Report **JUNE 2022 to OCTOBER 2022** done by me under the guidance of **Ar.PRASAD GOVINDARAJALU** is submitted in partial fulfillment of the requirements for the completion of a practical training session.

DATE : 13.12.2022.

PLACE : CHENNAI.


SIGNATURE OF CANDIDATE

ACKNOWLEDGEMENT

I am pleased to acknowledge my sincere thanks to the Board of Management of **SATHYABAMA** for their kind encouragement in doing this practical training and for completing it successfully. I am grateful to them.

I convey my thanks to **Dr. Devyani Gangopadhyay**, Dean, School of Building and Environment and **Ar.Sarath Chandra Kanth**, Design Chair, Department of Architecture for having been a constant source of support and encouragement.

I wish to express my thanks to all Teaching and Non-teaching staff members of the Department who were helpful in many ways for the completion of the project.

I also wish to thank **AR. PRASAD GOVINDARAJALU**, for the experience of interning at their firm.

CONFIRMATION/JOINING LETTER

TO WHOMSOEVER IT MAY CONCERN

Dear Raguram.S ,

In reference to your application we would like to congratulate you on being selected for internship training with Dhruva Associates - Landscape Architects based at Bangalore.

Date of Joining (June 13th 2022 to November 30th 2022)

As such, your internship will include training/orientation and focus primarily on learning and developing new skills and gaining a deeper understanding of concepts through hands-on application of the knowledge you learned in class.

The project details and technical platform will be shared with you on or before commencement of training.

You should report for training at the following address:

DHRUVA ASSOCIATES

156/B,3rd floor

10th A main road

5th cross

Jayanagar 1st block

Bangalore - 560011.

Ph: 26560194

Mob: 9845963401

www.dhruvaassociates.com

Contact Person: Hema Malini

Manager HR

Contact No.09980065966

Congratulations and Wish you the very best for successful completion of the same.

Yours sincerely,

Hema

HR Manager

(For Dhruva Associates)

MONTHLY REPORT - JUNE



SATHYABAMA

INSTITUTE OF SCIENCE AND TECHNOLOGY
(DEEMED TO BE UNIVERSITY)

Accredited "A" Grade by NAAC | 12B Status by UGC | Approved by AICTE
www.sathyabama.ac.in

DEPARTMENT OF ARCHITECTURE

PROFESSIONAL PRACTICAL TRAINING REPORT 2022

(Continuous progress report of the trainee architect for the period of One month in the office to be submitted to HOD by the Trainee in Charge of the Organization)

1. Name of the office / organization : Dhruva Associates
2. Address & Contact Number : Green house 156/b, 10th X Main Road Laya Nagar - 1st Block 802544
3. Name of the student : RAGHURAM
4. Duration : From 13/06/2022 To 12/07/2022
5. Total No. of days : 23 days [24 working days]

6. Evaluation of Performance criteria shall be on

* Note: Kindly grade the student as per his/her overall performance in the office during the assessment month which will be converted to the allotted 90 marks by the department.

Description of works	Excellent	Good	Fair	Poor	NA
Understanding of office culture		✓			
Participation in the office		✓			
Reading of drawings		✓			
Presentation Techniques			✓		
Model making works					✓
Understanding of construction details			✓		
Drafting Skills (Manual / Computer)		✓			
Site Supervision / Discussion with clients		✓			
Adherence to Time schedule	✓				
Other computer skills		✓			
File and Office Maintenance		✓			
Coordination with other consultants					✓
Overall Grading*	8.0				

[A - 90, B - 80, C - 70, D - 60, E - 50]



SATHYABAMA

INSTITUTE OF SCIENCE AND TECHNOLOGY
(DEEMED TO BE UNIVERSITY)

Accredited "A" Grade by NAAC | 12B Status by UGC | Approved by AICTE
www.sathyabama.ac.in

7. Any other Remarks : Need to be punctual to work

8. Signature of the:
Head of the Office
/ Organization
(With Seal)

N. Arjuna Malini
For Dhruva Associates

MONTHLY REPORT - JULY



SATHYABAMA
INSTITUTE OF SCIENCE AND TECHNOLOGY

(DEEMED TO BE UNIVERSITY)
Accredited "A" Grade by NAAC | 12B Status by UGC | Approved by AICTE
www.sathyabama.ac.in

DEPARTMENT OF ARCHITECTURE

PROFESSIONAL PRACTICAL TRAINING REPORT 2022

(Continuous progress report of the trainee architect for the period of One month in the office to submitted to HOD by the Trainee in Charge of the Organization)

1. Name of the office / organization : DHURVA ASSOCIATES
2. Address & Contact Number : 156/5, 3rd FLOOR, 10th MAIN ROAD, 5th CROSS NEAR ASHOKA PILLAR, JYANAGAR 1st BLOCK
3. Name of the student : S. RAGURAM
4. Duration : From JULY 13th To AUG 12
5. Total No. of days :

6. Evaluation of Performance criteria shall be on

* Note: Kindly grade the student as per his/her overall performance in the office during the assessment month which will be converted to the allotted 90 marks by the department.

Description of works	Excellent	Good	Fair	Poor	NA
Understanding of office culture	✓				
Participation in the office		✓			
Reading of drawings		✓			
Presentation Techniques					
Model making works					
Understanding of construction details					
Drafting Skills (Manual / Computer)	✓				
Site Supervision / Discussion with clients					
Adherence to Time schedule		✓			
Other computer skills	✓				
File and Office Maintenance			✓		
Coordination with other consultants					
Overall Grading*	A-90.				

(A-90, B-80, C-70, D-60, E-50)



SATHYABAMA
INSTITUTE OF SCIENCE AND TECHNOLOGY

(DEEMED TO BE UNIVERSITY)
Accredited "A" Grade by NAAC | 12B Status by UGC | Approved by AICTE
www.sathyabama.ac.in

7. Any other Remarks

8. Signature of the:
Head of the Office
/ Organization
(With Seal)

[Signature]
DHURVA ASSOCIATES
LANDSCAPE ARCHITECTS
No. 156/5, 3rd Floor, 10th Main Road,
5th Cross, Behind Sree Narayana Temple,
1st Block, Jyana Nagar, Bangalore - 560 011
P: +91 90 - 3056 5104 / M: +91 9056 5104

MONTHLY REPORT - AUGUST



SATHYABAMA

INSTITUTE OF SCIENCE AND TECHNOLOGY
(DEEMED TO BE UNIVERSITY)
Accredited "A" Grade by NAAC | 12B Status by UGC | Approved by AICTE
www.sathyabama.ac.in

DEPARTMENT OF ARCHITECTURE

PROFESSIONAL PRACTICAL TRAINING REPORT 2022

(Continuous progress report of the trainee architect for the period of One month in the office to submitted to HOD by the Trainee in Charge of the Organization)

- Name of the office / organization : Dhruva associates.
- Address & Contact Number : NO: 579, 1st A Main Road, Jayanagar 9th block Bangalore - 56 007 D (80 266 50144)
- Name of the student : Ragu Ram S
- Duration : From 13/08/2022 To 12/09/2022
- Total No. of days : 17/20

6. Evaluation of Performance criteria shall be on

* Note: Kindly grade the student as per his/her overall performance in the office during the assessment month which will be converted to the allotted 90 marks by the department.

Description of works	Excellent	Good	Fair	Poor	NA
Understanding of office culture		✓			
Participation in the office		✓			
Reading of drawings	✓				
Presentation Techniques					
Model making works		✓			
Understanding of construction details					
Drafting Skills (Manual / Computer)		✓			
Site Supervision / Discussion with clients	✓				
Adherence to Time schedule		✓			
Other computer skills		✓			
File and Office Maintenance					
Coordination with other consultants					

A-9.0

Overall Grading*
(A-9.0, B-8.0, C-7.0, D-6.0, E-5.0)



SATHYABAMA

INSTITUTE OF SCIENCE AND TECHNOLOGY
(DEEMED TO BE UNIVERSITY)
Accredited "A" Grade by NAAC | 12B Status by UGC | Approved by AICTE
www.sathyabama.ac.in

7. Any other Remarks _____

8. Signature of the Head of the Office / Organization (With Seal)



CONSOLIDATED CERTIFICATE



31st October , 2022

TO WHOMSOEVER IT MAY CONCERN

This is to certify that Mr.Raguram.S , has completed his training in our organization located at Bangalore from

June 13th 2022 to 10TH October 2022.

During his tenure, As a Trainee Mr.Raguram has worked on Landscape projects varying in scale and context and has effectively done detailing and Working drawing packages.

During this period his nature and conduct was found good.

We wish him all the best in his future endeavors.

N.A.H.
Hema
Hr manager
Dhruva Associates-Landscape Architects
Council of Architecture - Reg No. CA/96/20391.

A circular stamp with "DHURVA ASSOCIATES" around the top edge and "BANGALORE" around the bottom edge. In the center, there is a signature and the word "Hema".

WEEKS	PROJECT NAME	WORK DONE
WEEK 1 – (13.06.2022 – 18.06.2022)	1.MANA CAPITOL 2.BOLENNENI ZION 3.ELV HIGN GARDEN	1. mana capitol terrace floor + duplex section sheet composition. 2. ELV High Garden - WD - UPPER LEVEL MARKING PLAN - FLOOR 7 3. bolleneni zion - DD - phase 1 MATERIAL PLAN
WEEK 2 – (20.06.2022 – 24.06.2022)	1.BOLENNENI ZION	1. bolleneni zion - DD - phase 1 DRIVEWAY & TYPICAL SECTIONS
WEEK 3 – (27.06.2022 – 02.07.2022)	1.BOLENNENI ZION	1. bolleneni zion - DD - material plan first floor – marking 2. bolleneni zion - DD - phase 1 DRIVEWAY & TYPICAL SECTIONS + sheet composition
WEEK 4 – (04.07.2022 – 08.07.2022)	1. ADARSH CREST	1. adarsh crest - dd - typical pergola
WEEK 5 – (11.07.2022 – 16.07.2022)	1. ADARSH CREST	1. adarsh crest - dd - DRIVEWAY AREA DETAIL
WEEK 6 – (18.07.2022 – 22.07.2022)	1.BOLLENENI ZION	1. BOLLENENI ZION - TD - SHEET COMPOSITION
WEEK 7 – (25.07.2022 – 30.07.2022)	1. TRIVIK	1. Trivik -Restaurant -Wd-Shrubs (Only massing)
WEEK 8 – (01.08.2022 – 06.08.2022)	1. ADARSH GARDEN ESTATE	1. Adharsh garden estate -Park7- WD-Shrubs(Only massing)
WEEK 8 – (08.08.2022 – 12.08.2022)	1. ADARSH GARDEN ESTATE	1. Adharsh garden estate -WD-Street scape-Shrubs(Massing only)
WEEK 9 – (16.08.2022 – 20.08.2022)	1. ADARSH GARDEN ESTATE	1. Adharsh garden estate -Park 5-WD-Shrubs(Only Massing)
WEEK 10 – (22.08.2022 –26.08.2022)	1. MERUSHREE SAMSKRUTHI 2. ADARSH GARDEN ESTATE	1. Merushree samskruthi street WD trees and shrubs 2. Adharsh garden estate - wd-Park 2-Shrubs
WEEK 11 – (29.08.2022 – 03.09.2022)	1. MERUSHREE SAMSKRUTHI	1. Merushree samskruthi floral park WD
WEEK 12 – (05.09.2022 – 09.09.2022)	1. NAPA VALLEY	1. Napa Valley - Scheme - Zoning - CLDP with ref images
WEEK 13 – (12.09.2022 – 17.09.2022)	1. SNN RAJ VIVIENTE	1. SNN - VIVIENTE - WD - mock up villa working drawings,lower terrace, Grading, Material, Lighting and marking plan and sheet composition
WEEK 14 – (19.09.2022 – 23.09.2022)	1. SNN RAJ VIVIENTE	1. SNN - VIVIENTE - WD - mock up villa working drawings
WEEK 15 – (26.09.2022 – 01.10.2022)	1. SNN RAJ HIGH GARDEN	1. SNN Raj High Gardens - DD - Material plan for model making
WEEK 16 – (03.10.2022 – 07.10.2022)	1. BREN SOHO 2. SNN RAJ VIVIENTE	1. Bren Soho - Swimming pool - materials marking - PPT 2. SNN RAJ VIVIENTE - Mock up villa WD refinements
WEEK 17 – (10.10.2022)	1. SNN RAJ HIGH GARDEN	1. SNN Raj High Gardens - DD

*INTERNSHIP
PORTFOLIO*

RAGURAM.S

39210063

INDEX

ADARSH CREST-BENGALURU
(DETAIL DRAWING,MATERIAL AND LIGHTING PLAN)

ELV HIGH GARDEN-BENGALURU
(MARKING PLAN)

MANA CAPITOL-BENGALURU
(DETAIL DRAWING)

RAJ HIGH GARDEN-BENGALURU
(ENTRANCE PORTAIL DETAIL)

RAJ VIVIENTE-BENGALURU
(DETAIL DRAWING)

ADARSH GARDEN ESTATE-BENGALURU

MERUSHREE SAMSKRUTHI-BENGALURU

BOLLINENI ZION-CHENNAI
(DETAIL DRAWINGS)

ABOUT US

Established in 1997

We have been practicing landscape consultancy from the past 2 decades, handling works from small layouts to large townships, different types : various range of projects from residential, commercial, institutional etc
Locations : in various locations all over India. To facilitate our working in various locations, we have our local presence in few southern cities.

Head office : Bangalore, Branch office : Hyderabad with a Local coordinator : Chennai

Overall we are a team of around 50 individuals with varied qualifications required to process a integrated landscape development. We have horticulturists, 3d visualisers, quantity surveyors, in-house other than the default designers, architects and architectural draft persons.

Recognitions Aaranya Terrace Garden Restaurant won the award under restaurant category IID, Prabhu Terrace Garden Published in inside - outside Magazine - 2008, About Timken Project published in landscape architecture Magazine, Dr.Reddy's Laboratories - Hyderabad won best architecture JK- Award - 2009. (Architect - Mindspace)

CONCEPTUAL DESIGN

Site analysis, requirement analysis, architectural character analysis. Understand client & phases of development for ecological sustainability.



DESIGN DEVELOPMENT

Integrate and coordinate landscape design with all other aspects - site formation levels, storm water drainage, structural and architectural character.



TENDER PROCESS

Prepare documents sufficient for the contractor to quote for the project. We also assist in selecting and finalizing the contractor.

WORKING DRAWINGS

Working drawings to execute/build on site of all hardscape and softscape features, also coordinate with electromechanical consultants for irrigation and water body elements.




SUPERVISION

Evaluate on-going construction activity by attending scheduled progress meetings with the client or his appointed agents. Assist QS/Cost Consultant in negotiations with vendors.




SITE CO-ORDINATION


Dhruva shall inspect and comment on the construction methods and final product executed by the contractor, but would not be responsible for the construction and actual execution.

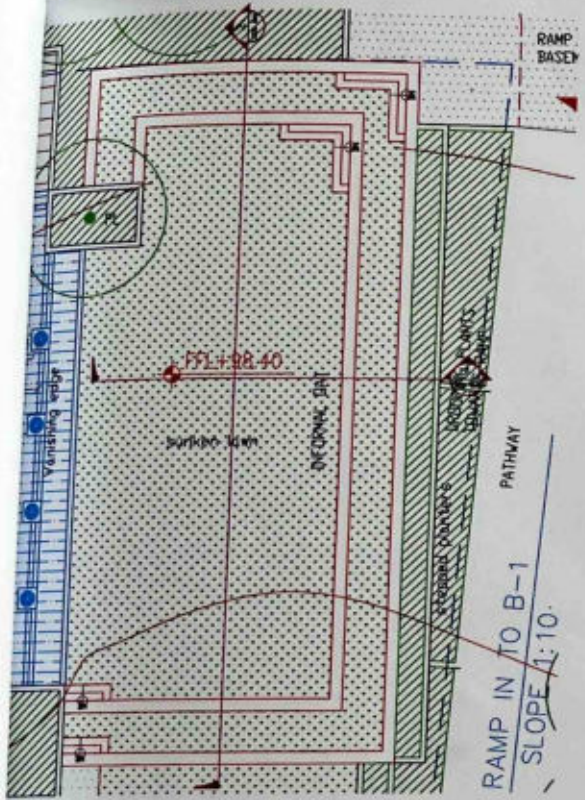



OPEN AIR THEATRE LAYOUT PLAN
SCALE 1:100

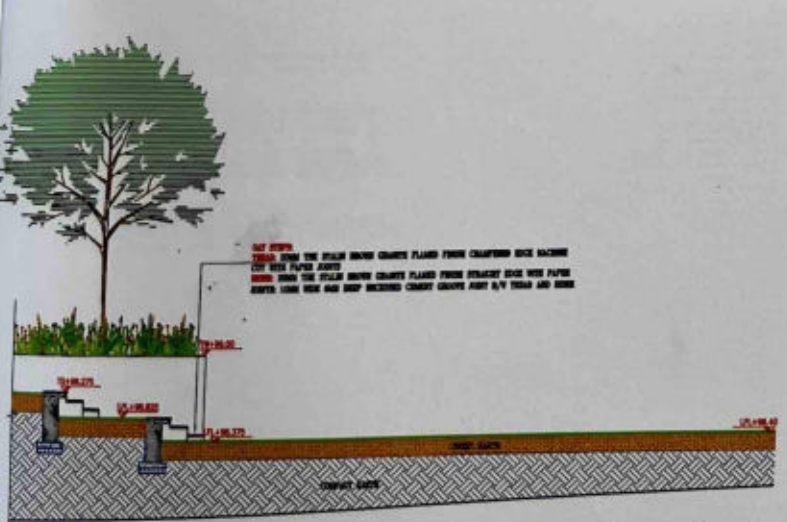


SECTION - 2
SCALE 1:50

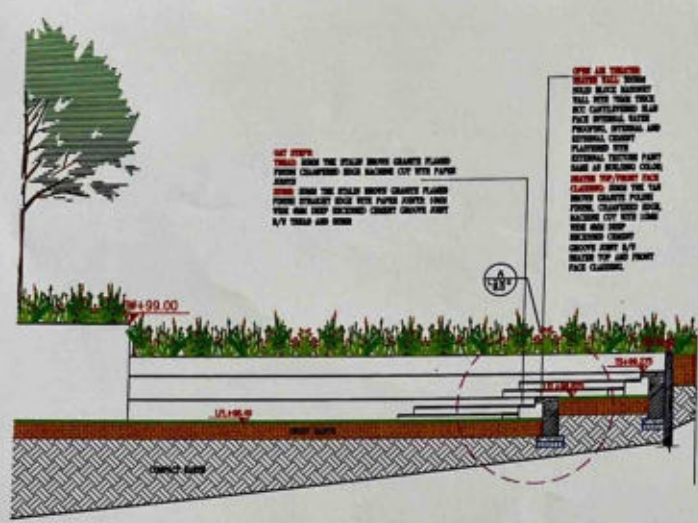

SECTION - 1
SCALE 1:50

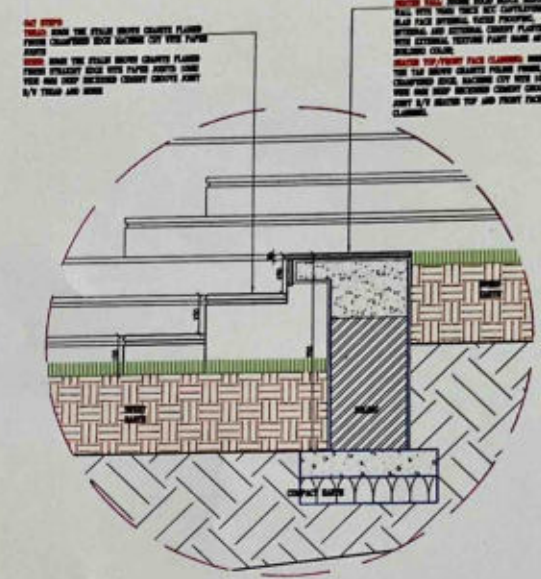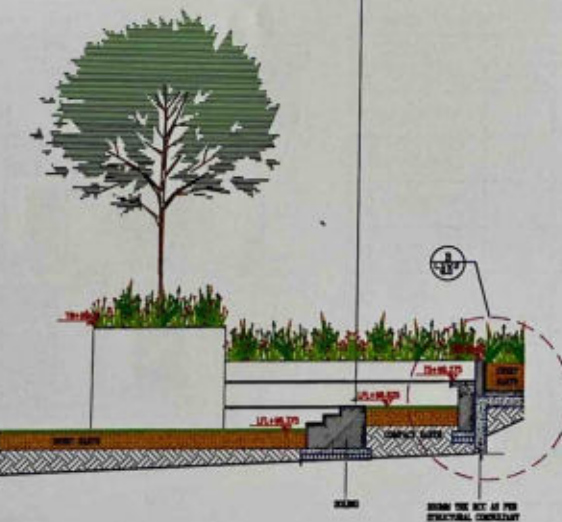

DETAIL - A
SCALE 1:10

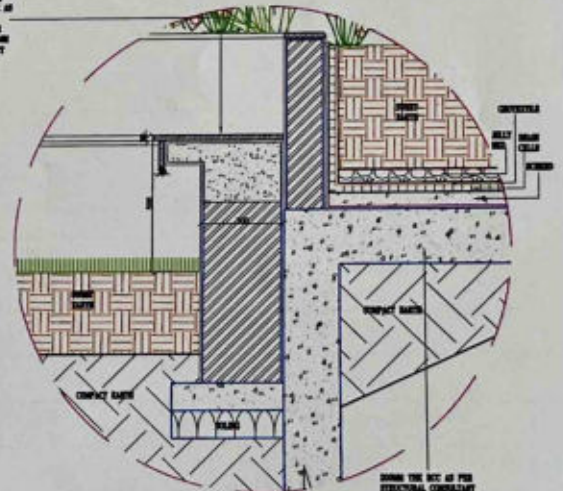

DETAIL - B
SCALE 1:10

NOTES

- THIS DRAWING IS A COPYRIGHT AND PROPERTY OF THE LANDSCAPE ARCHITECT. IT IS NOT TO BE REPRODUCED, COPIED, HANDS OVER TO THIRD PARTY OR USED FOR ANY OTHER PURPOSE WITHOUT THE WRITTEN PERMISSION OF THE LANDSCAPE ARCHITECT.
- ALL DIMENSIONS ARE IN MILLIMETERS/METERS.
- ALL LEVELS ARE IN METERS.
- ALL DIMENSIONS SHALL BE VERIFIED ON SITE PRIOR TO START OF WORK. ANY DISCREPANCY SHALL BE BROUGHT TO THE NOTICE OF THE LANDSCAPE ARCHITECT.
- THE CONTRACTOR/PROJECT MANAGER MUST CHECK ALL DIMENSIONS AND DETAILS AND BE RESPONSIBLE FOR THE SAME. ANY DISCREPANCY SHALL BE BROUGHT TO THE NOTICE OF THE LANDSCAPE ARCHITECT.
- THIS DRAWING IS TO BE READ AND NOT SCALED. THIS DRAWING SHALL BE READ IN CONJUNCTION WITH ALL RELEVANT ARCHITECTURAL, STRUCTURAL, AND SERVICES DRAWINGS. DISCREPANCY IF ANY NOTICED BY THE CONTRACTOR SHALL BE BROUGHT TO THE ATTENTION OF THE LANDSCAPE ARCHITECT AND NOT RESOLVED WITHIN SEVEN (7) WORKING DAYS OF ISSUE OF THIS DRAWING OR PRIOR TO PROCEEDMENT / EXECUTION OF WORKS AT SITE WHICHEVER IS EARLIER.
- DRAWING APPROVAL IS FOR THE CONFORMITY WITH OUTLINE DESIGN INTENT AND DOES NOT RELIEVE THE CONTRACTOR/SUBCONTRACTOR FROM FULL RESPONSIBILITY FOR THE ACCURACY, INTEGRATION AND FITNESS FOR PURPOSE OF DESIGN.
- THE ABOVE NOTES FORM THE ESSENTIAL INSTRUCTIONS TO INFORMATION. PROVIDES IN THIS DRAWING THE NON CONFORMITY TO THESE VARIOUS CONSTITUTE TO THE CONSTRUCTION NOT BEING CARRIED OUT AS PER THE ARCHITECTURAL INTENT. THE LANDSCAPE ARCHITECT IS AT LIBERTY TO INSTRUCT THE CONTRACTORS TO DEMOLISH ALL SUCH CONSTRUCTION AND REBUILD AS PER ARCHITECTURAL DRAWINGS.

REVISIONS FROM - TO -		
Sl	Subject of revision	Date
1.		
2.		
3.		
4.		

CLIENT:
ADARSH DEVELOPERS

PROJECT:
ADARSH CREST @ BENGALURU

ARCHITECTS:

STRUCTURAL:

PHOTO:

LANDSCAPE ARCHITECTS:
LANDSCAPE DESIGN DEVELOPMENT DRAWING




DRAWING TITLE:
LANDSCAPE OPEN AIR THEATRE DETAILS

SHEET SIZE: A1 PROJECT NO: 1003 REVISION NO: 0

DRAWN: RAJARAM **DATE:** 07.07.2022

CHECKED: KRUPA **SCALE:** AS SHOWN

FILE PATH:

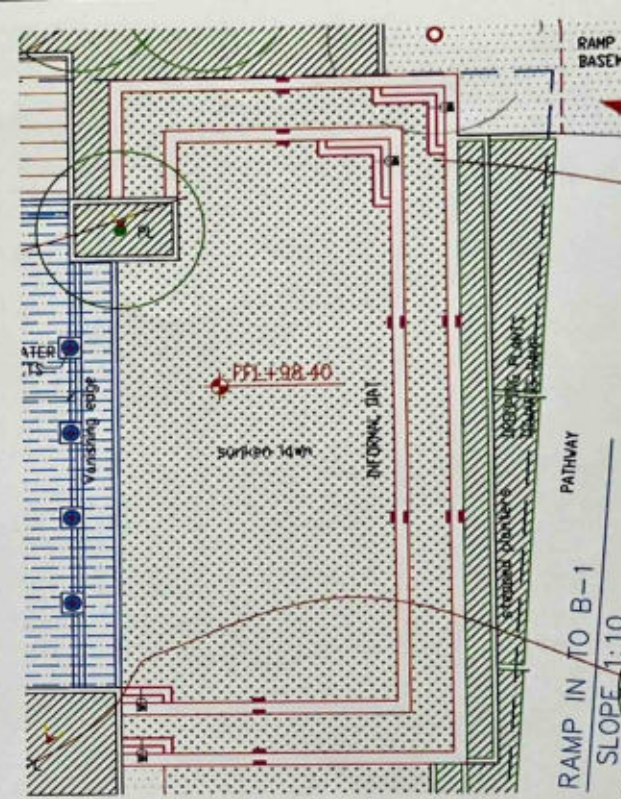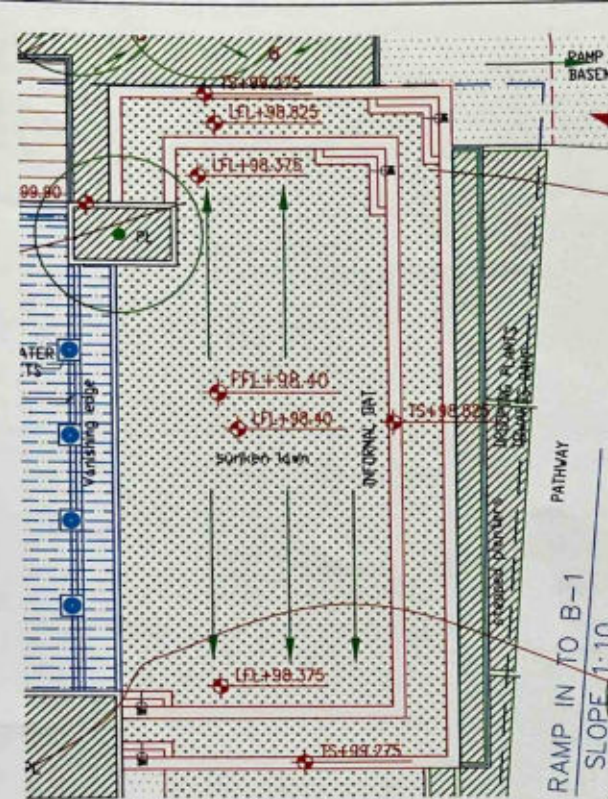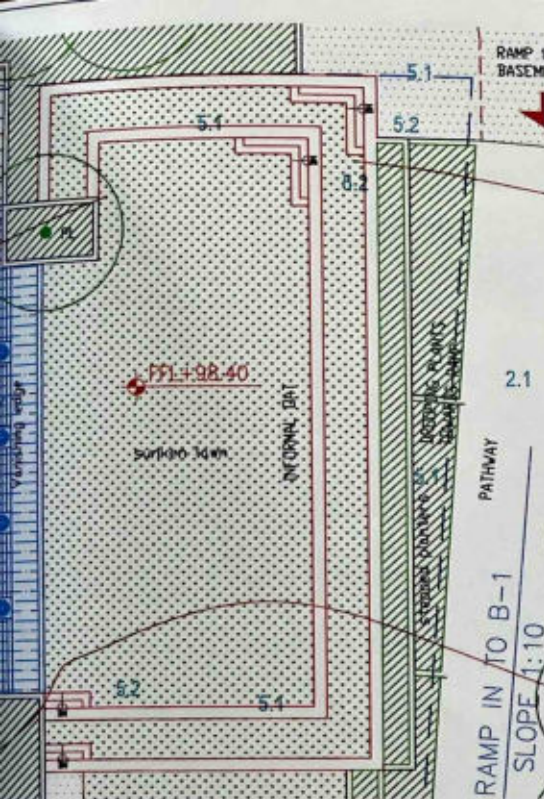

NOTES

- THIS DRAWING IS A COPYRIGHT AND PROPERTY OF THE LANDSCAPE ARCHITECT. IT IS NOT TO BE REPRODUCED, COPIED, HANDS OVER TO ANY OTHER PARTY OR USED FOR ANY OTHER PURPOSE OTHER THAN FOR WHICH IT IS INTENDED.
- ALL DIMENSIONS ARE IN MILLIMETERS/METERS. ALL LEVELS ARE IN METERS.
- ALL DIMENSIONS SHALL BE VERIFIED ON SITE PRIOR TO START OF WORK. ANY DISCREPANCY SHALL BE BROUGHT TO THE NOTICE OF THE LANDSCAPE ARCHITECT.
- THE CONTRACTOR/PROJECT MANAGER MUST CHECK RESPONSES FOR THE SAME. ANY DISCREPANCY SHALL BE BROUGHT TO THE NOTICE OF THE LANDSCAPE ARCHITECT.
- THIS DRAWING IS TO BE READ AND NOT SCALED. THIS DRAWING SHALL BE READ IN CONJUNCTION WITH ALL RELEVANT ARCHITECTURAL DRAWINGS, STRUCTURAL AND SERVICES DRAWINGS.
- THE CONTRACTOR SHALL BE BROUGHT TO THE ATTENTION OF THE LANDSCAPE ARCHITECT AND NOT RESOLVE WITHIN SEVEN (7) WORKING DAYS OF ISSUE OF THIS DRAWING OR PRIOR TO PRECUREMENT / EXECUTION OF WORKS AT SITE, WHICHEVER IS EARLIER.
- DRAWING APPROVAL IS FOR THE CONFORMITY WITH OUTLINE DESIGN INTENT AND DOES NOT RELIEVE THE CONTRACTOR/SUBCONTRACTOR FROM FULL RESPONSIBILITY FOR THE ACCURACY, INFORMATION AND FITNESS FOR PURPOSE OF DESIGN.
- THE ABOVE NOTES FORM THE ESSENTIAL INSTRUCTIONS TO INFORMATION PROVIDED IN THIS DRAWING. THE NON CONFORMITY TO THESE SHALL CONSTITUTE TO THE CONSTRUCTION NOT BEING CARRIED OUT AS PER THE ARCHITECTURAL INTENT. THE LANDSCAPE ARCHITECT IS AT LIBERTY TO INSTRUCT THE CONTRACTORS TO REMEDIAL ALL SUCH CONSTRUCTION AND REBUILDS AS PER ARCHITECTURAL DRAWINGS.

REVISIONS FROM - TO -		
Sl	Subject of revision	Date
1		
2		
3		
4		

CLIENT:
ADARSH DEVELOPERS

PROJECT:
ADARSH CREST • BENGALURU

ARCHITECTS:

STRUCTURAL:

PHOTO:

LANDSCAPE ARCHITECTS:
Krupa
No. 379, 1st Floor, Jayanagar, Bangalore - 560076
p. 91 98453 43333
e. krupa@krupa.in
www.krupa.in

STAGE OF DRAWING:
LANDSCAPE DESIGN DEVELOPMENT DRAWING

DRAWN BY:
LSDD - 31 - LANDSCAPE DAT MATERIAL, GRADING AND DRAINAGE PLAN

SHEET SIZE: A1 PROJECT NO: 1023 REVISION NO: 0

DATE: 11.07.2022
CHECKED: KRUPA
FILE PATH:

1 DAT MATERIAL PLAN
SCALE 1:100

2 DAT GRADING AND DRAINAGE PLAN
SCALE 1:100

3 DAT LIGHTING PLAN
SCALE 1:100

MATERIAL PLAN
2.0 GENERAL
2.1 INFIL-1: 30MM THK, 400MM X 400MM SPOT BLASTED CONCRETE PAVER 60-30 GRADE IN COLOR GREY, NAME: SUPER PAVERS/ EQUIVALENT
2.2 OPEN AIR THEATER
2.3 SEATED WALL: 300MM SOLID BLACK MAISONRY WALL WITH 75MM THICK RICE OVERLAPPED 15-45 FACE INTERNAL WATER PROOFING, INTERNAL AND EXTERNAL CEMENT PLASTERED WITH EXTERNAL TEXTURE FINISH SAME AS BUILDING COLOR.
2.4 SEATED TOP/FRONT FACE CLADDING: 30MM THK TAN BROWN GRANITE POLISH FINISH, CHAMFERED EDGE, MACHINE CUT WITH 15MM WIDE 9MM DEEP RECESSED CEMENT GROOVE JOINT 8/9" SEATER TOP AND FRONT FACE CLADDING
2.5 DAT STEPS
2.6 SEAT: 30MM TAN BROWN GRANITE PLANK FINISH, CHAMFERED EDGE MACHINE CUT WITH PAPER JOINTS
2.7 RESE: 30MM TAN BROWN GRANITE PLANK FINISH, CHAMFERED EDGE WITH PAPER JOINTS, 15MM WIDE 9MM DEEP RECESSED CEMENT GROOVE JOINT 8/9" RESE AND RESE



LEGEND	
1	COLLECTOR DRAINAGE
2	PERFORATED DRAIN
3	PERFORATED DRAIN
4	PERFORATED DRAIN
5	PERFORATED DRAIN
6	PERFORATED DRAIN
7	PERFORATED DRAIN
8	PERFORATED DRAIN
9	PERFORATED DRAIN

TYPE OF LIGHT	NAME OF LIGHT	DATE
1	360° LAMP POST	11.07.22
2	BOLLARD LIGHT	11.07.22
3	SHRUB UP LIGHTER	11.07.22
4	TREE UP LIGHTER	11.07.22
5	PLANTER TOP LIGHT	11.07.22
6	STRIP LIGHT	11.07.22
7	STEP LIGHT	11.07.22
8	FOUNTAIN LIGHT	11.07.22
9	PERGOLA DOWN LIGHTER	11.07.22

GROUND FLOOR

LEGEND					
Sl	FIXTURE TYPE	INDICATION	PLACEMENT	NAME	REPRESENTATION
1	360° LAMP POST			K-LITE	TO LIGHT PATHWAY AREA
2	BOLLARD LIGHT			K-LITE	TO BE FIXED ALONG THE PATHWAY FOR GENERAL LIGHT
3	SHRUB UP LIGHTER			K-LITE	TO FOCUS THE PLANTING
4	TREE UP LIGHTER			K-LITE	TO FOCUS THE TREE PLANTER
5	PLANTER TOP LIGHT			K-LITE	12" HT BOLLARD FIXED ON PLANTER WALL AND ADJACENT TO PATHWAY
6	STRIP LIGHT			K-LITE	FIXED UNDER THE SEATER TO FOCUS THE SEATER
7	STEP LIGHT			K-LITE	TO LIGHT THE STAIRWAY WHEEL CHAIR RAMP
8	FOUNTAIN LIGHT			K-LITE	TO LIGHT THE WATER FOUNTAIN
9	PERGOLA DOWN LIGHTER			K-LITE	FIXED ALONG PERGOLA MEMBER TO LIGHT UNDER PERGOLA
					QUANTITY
					18
					20
					48
					32
					10

					24
					04
					00

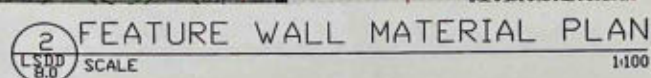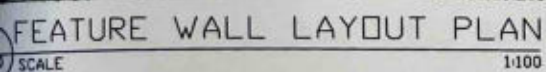

NOTES:

[illegible]

REVISIONS FROM - TO -		
of	Subject of revision	Date

1.	Substance of Plaintiff's	Page
2.		
3.		
4.		

11/20/2005

CLINICAL

ADARSH DEVELOPERS

PROJECT 6

ADARSH CREST ●
BENGALURU

ARCHITECTS:

STRUCTURAL

PHC

LANDSCAPE ARCHITECTS:

LANDSCAPE ARCHITECTS
No.579, 1st Floor, 1st Main Road,
Jaynagar, Bangalore-560078.
p +91 80 26520194/ 43754204
e-mail: resassociates@rediffmail.com
url: www.resassociates.com

LANDSCAPE DESIGN
DEVELOPMENT DRAWING


DRAWING TITLE: LANDSCAPE
FEATURE WALL DETAILS

SHEET SIZE: A1	PROJECT NO: 1023	REVISION NO: 00
----------------	------------------	-----------------


DRAWN: RAJURAM	DATE: 11.07.2022
----------------	------------------

CHECKED KRUPA	SCALEAS SHOWN
---------------	---------------


FILE PATH :

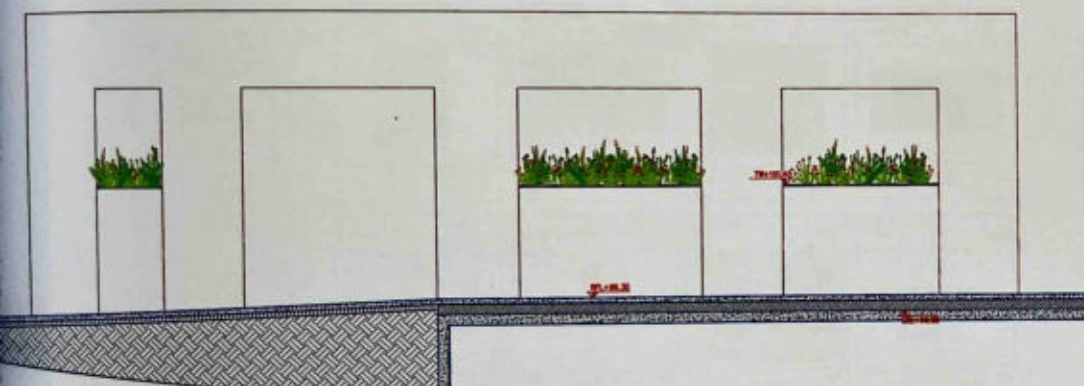

ELEVATION - A
SCALE 1:50

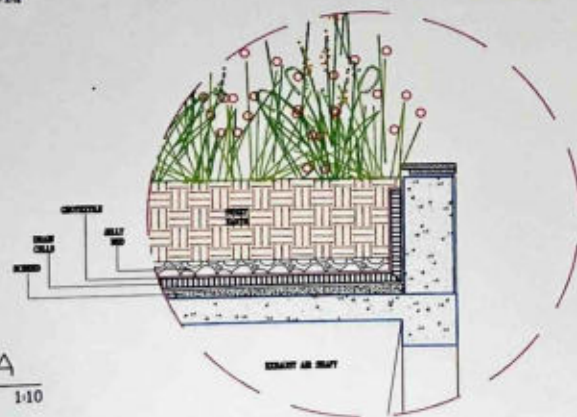

5 DETAIL - A
LSD 8.1 SCALE 1:10





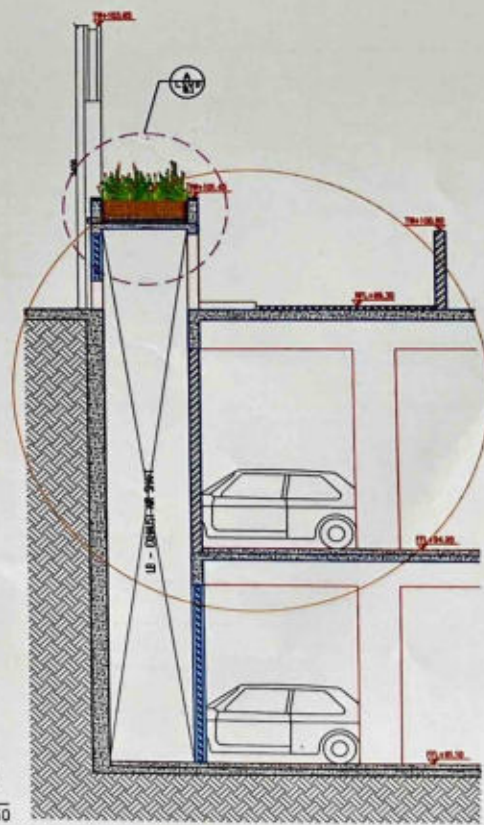


4 SECTION - 1
LSD SCALE 1:50

FEATURE WALL GRADING AND DRAINAGE PLAN

2 FEATURE WALL LIGHTING PLAN
LSDD SCALE 1/100

1. LITERATURE	
	- COLLECTION NUMBER
	- COLLECTION NUMBER
	- SURFACE SLOPE
	- SURFACE SLOPE
	- CHANNEL
	- BY CHANNEL
	- CHANNEL WIDTH
	- TO ASSURE THAT WATER

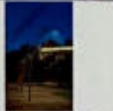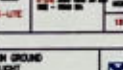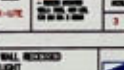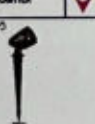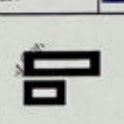STREET LIGHT (ANGLE ARM/ARM H/D) 	PINGOLA DOWN LIGHTER 	FOCUS LIGHT 	SURFACE MOUNTED DOWN LIGHT 
 NAME: 6-1276 Q-1276 THREE SHEDS 24" - 36" x 1 1/2" - 2 1/2" 18" - 24" - 2 1/2" x 2 1/2" PRICE: 22	 NAME: 6-1275 Q-1275 THREE SHEDS AND SHRO 24" - 36" x 1 1/2" - 2 1/2" 18" - 24" - 2 1/2" x 2 1/2" PRICE: 10	 NAME: 6-1272 Q-1272 JUNE AND 24" x 24" - 2 1/2" x 2 1/2" PRICE: 18	 NAME: 6-1273 Q-1273 24" x 24" SHEDS AND SHRO 24" - 36" x 1 1/2" - 2 1/2" 18" - 24" - 2 1/2" x 2 1/2" PRICE: 3
TREE UP LIGHTER 	SHRUBS UP LIGHTER 	IN GROUND LIGHT 	WALL RECESSED LIGHT 
 NAME: 6-1274 Q-1274 THREE SHEDS AND SHRO (24" - 36" x 1 1/2" - 2 1/2") PRICE: 33	 NAME: 6-1275 Q-1275 THREE SHEDS AND SHRO (24" - 36" x 1 1/2" - 2 1/2") PRICE: 68	 NAME: 6-1272 Q-1272 24" x 24" SHEDS AND SHRO (24" - 36" x 1 1/2" - 2 1/2") PRICE: 25	 NAME: 6-1273 Q-1273 24" x 24" SHEDS AND SHRO (24" - 36" x 1 1/2" - 2 1/2") PRICE: 44

GROUND FLOOR						
LEGEND						
S/N	FIXTURE TYPE	INDICATION	PLACEMENT	NAME	REPRESENTATION	QUANTITY
1	SINGLE ARM STREET LIGHT			K-LITE	TO LIGHT LAWN /PATHWAY /DRIVEWAY AREA	22
2	360° LAMP POST			K-LITE	TO LIGHT PATHWAY AREA	18
3	BOLLARD LIGHT			K-LITE	TO BE FIXED ALONG THE PATHWAY FOR GENERAL LIGHT	20
4	SHRUB UP LIGHTER			K-LITE	TO FOCUS THE PLANTING	48
5	TREE UP LIGHTER			K-LITE	TO FOCUS THE TREE PLANTER	32
6	PLANTER TOP LIGHT			K-LITE	12" HT BOLLARD FIXED ON PLANTER WALL AND ADJACENT TO PATHWAY	10
7	STEP LIGHT			K-LITE	FIXED UNDER THE SEATER TO FOCUS THE SEATER	---
8	UNDER WATER LIGHT			K-LITE	TO LIGHT THE SWIMMING POOL	06
9	SURFACE MOUNTED LIGHT			K-LITE	TO LIGHT THE PEDESTRIAN ENTRANCE AREA	03
10	WALL RECESSED LIGHT			K-LITE	WALL RECESSED LIGHT FIXED AT 1.5M FROM PFL	18
11	FOCUS LIGHT			K-LITE	TO FOCUS THE URN POTS	04
12	STEP LIGHT			K-LITE	TO LIGHT THE STAIRWAY/WHEEL CHAIR RAMP	24
13	FOUNTAIN LIGHT			K-LITE	TO LIGHT THE WATER FOUNTAIN	04
14	FLOOD LIGHT			K-LITE	TO LIGHT PLAY COURTS	07
15	IN GROUND LIGHT			K-LITE	TO HIGHLIGHT THE PATHWAY/POOL DECK	26
16	PERGOLA DOWN LIGHTER			K-LITE	FIXED ALONG PERGOLA MEMBER TO LIGHT UNDER PERGOLA	08

NOTES

THIS DRAWING IS A COPYRIGHT AND PROPERTY OF THE LANDSCAPE ARCHITECT AND NOT TO BE REPRODUCED OR COPIED OR LOANED TO ANY OTHER PARTY OR USED FOR ANY OTHER PURPOSE OTHER THAN FOR WHICH IT WAS SPECIFICALLY DESIGNED. ALL DIMENSIONS ARE IN MILLIMETERS/METERS ALL LEVELS ARE IN METERS

THE CONTRACTOR/PROJECT MANAGER SHALL BE RESPONSIBLE FOR OBTAINING ALL NECESSARY PERMITS PRIOR TO START OF WORK ANY DISCREPANCY SHALL BE BROUGHT TO THE NOTICE OF THE LANDSCAPE ARCHITECT

THE CONTRACTOR/PROJECT MANAGER MUST CHECK ALL DIMENSIONS AND LEVELS FOR THE SAME ANY DISCREPANCY SHALL BE BROUGHT TO THE NOTICE OF THE LANDSCAPE ARCHITECT

THIS DRAWING IS TO BE READ AND NOT SCALED THIS DRAWING SHALL BE IN CONJUNCTION WITH ALL RELEVANT ARCHITECTURAL DRAWINGS, STRUCTURAL AND SERVICES DRAWINGS, SPECIFICATIONS AND SCHEDULES

ALL DIMENSIONS SHALL BE BROUGHT TO THE ATTENTION OF THE LANDSCAPE ARCHITECT AND WORK SHALL BE STOPPED IMMEDIATELY ON ANY DAYS OF ISSUE OF THIS DRAWING OR PRIOR TO PROCEEDURE / EXECUTION OF WORK AT SITE

THE CONTRACTOR/PROJECT MANAGER SHALL OBTAIN DRAWING APPROVAL IS FOR THE CONFORMITY WITH BUILDING REGULATOR REQUIREMENTS AND MUST INFLUENCE THE CONTRACTOR/SUBCONTRACTOR FROM FULL RESPONSIBILITY FOR THE ACCURACY, COMPLETION AND FITTING OF THE DESIGN

THE ABOVE NOTES FORM THE ESSENTIAL PARTS OF THE INFORMATION PROVIDED IN THIS DRAWING THE NON CONFORMITY TO THESE WORDS OF THE CONTRACTOR/SUBCONTRACTOR NOT BE CONSIDERED OUT AS PER THE ARCHITECTURAL INTENT THE LANDSCAPE ARCHITECT IS AT ALL TIMES RESPONSIBLE THE CONTRACTORS TO BENEFICIAL ALL SUCH CONSTRUCTION AND REBUILDS AS PER THE DRAWING

REVISIONS FROM - TO -

sl	Subject of revision	Date

No		

2		
---	--	--

1		
---	--	--

4		
---	--	--

11208

CLIENT:	
---------	--

ADARSH DEVELOPERS

1995 KVM

ADARSH CREST •

BENGALURU

ARCHITECTS:

100

STRUCTURAL:

10



FIG. 1

1

LANDSCAPE ARCHITECTS:

LANDSCAPE ARCHITECTS:
[REDACTED]

LANDSCAPE ARCHITECT
No. 379, 1st Fl. No. 9-80

560076

STATE OF NEW YORK

TECHNICAL DESIGN

DEVELOPMENT DRAWING


LSOD - LANDSCAPE FEATURE WALL
MATERIAL, GRADING AND LIGHTING PLAN

SHEET SIZE: A1	PROJECT NO: 1222	REVISION NO: 01
----------------	------------------	-----------------

IRVIN RAGIM	DATE: 11.07.2022
-------------	------------------



CHECKED KRUPA	SCALEAS SHOWN
---------------	---------------

FILE PATH :

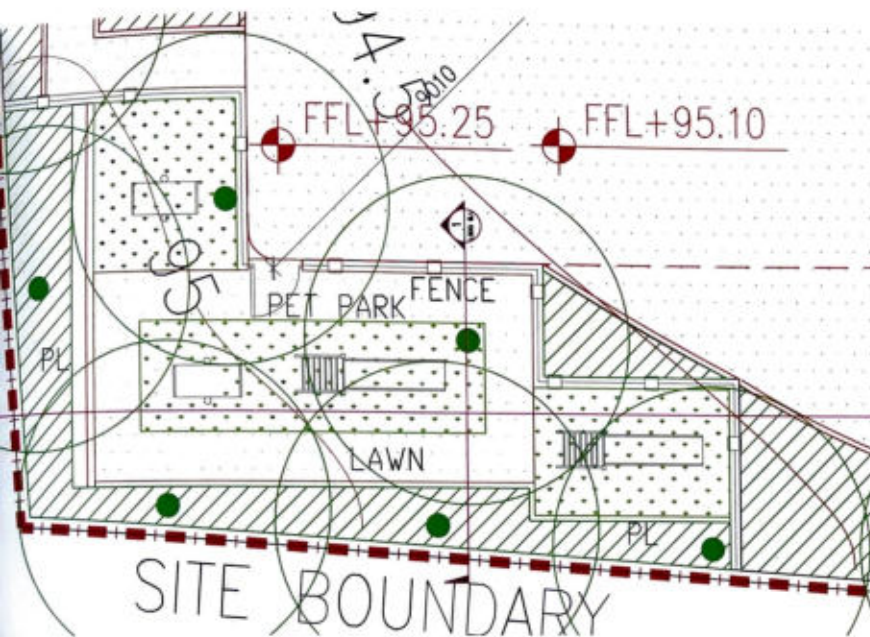


PET PARK LAYOUT PLAN
SCALE 1/50

SECTION - 1
SCALE 1/25

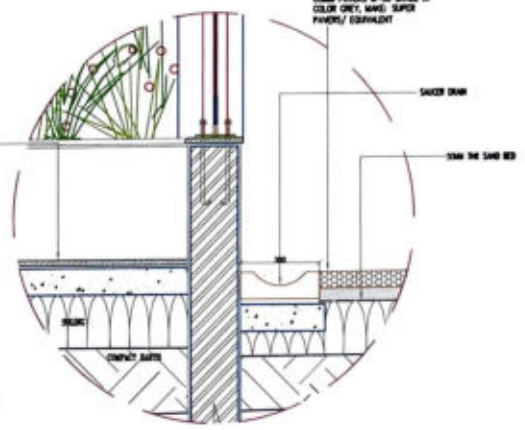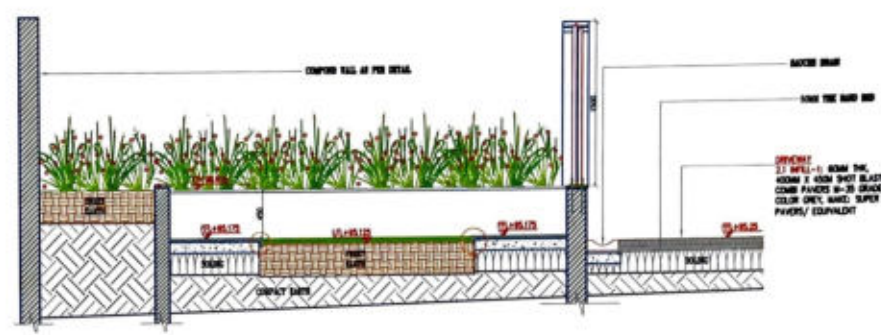


DETAIL - A
SCALE 1/10

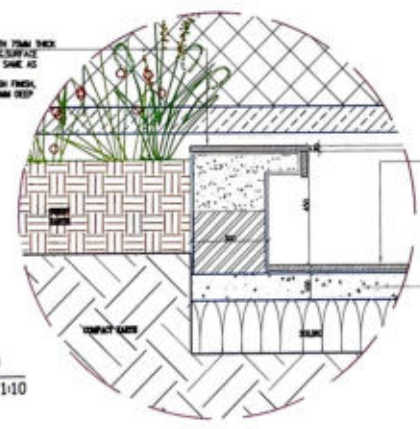

DETAIL - A
SCALE 1/10

1. 30MM THK SOLID BLOCK MASONRY WALL WITH 75MM THK
NICE CHAMPLED SLAB INTERNAL WATER PROOFING SURFACE
CEMENT PLASTERED WITH EXTERNAL TEXTURE PAINT SAME AS
BUILDING COLOR.
2. 10MM THK TAN BROWN GRANITE POLISH FINISH
CHAMPLED EDGE, MACHINE CUT WITH 10MM NICE BAW DEEP
NECESSARY GROUT JOINT

3. 10MM THK SOLID BLOCK MASONRY WALL WITH 75MM THK
NICE CHAMPLED SLAB INTERNAL WATER PROOFING SURFACE
CEMENT PLASTERED WITH EXTERNAL TEXTURE PAINT SAME AS
BUILDING COLOR.
4. 10MM THK TAN BROWN GRANITE POLISH FINISH
CHAMPLED EDGE, MACHINE CUT WITH 10MM NICE BAW DEEP
NECESSARY GROUT JOINT

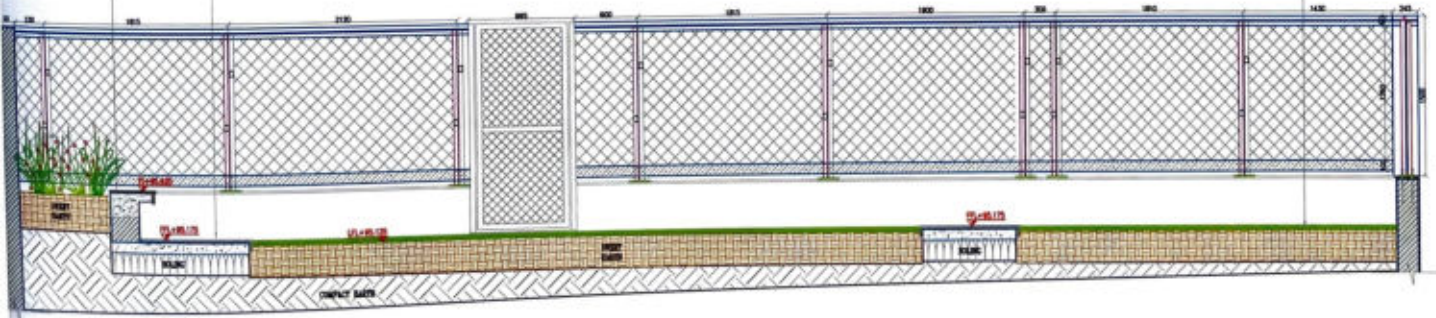

SECTION - 2
SCALE 1/25



PET PARK VIEW


NOTES:
1. THIS DRAWING IS A COPYRIGHT AND PROPERTY
OF THE LANDSCAPE ARCHITECT. IT IS NOT TO BE
PRODUCED, COPIED, HANDLED OVER TO THIRD
PARTY OR USED FOR ANY OTHER PURPOSES
OTHER THAN FOR WHICH IT IS INTENDED.
2. ALL DIMENSIONS ARE IN MILLIMETERS/METERS
ALL LEVELS ARE IN METERS.
3. PRIOR TO START OF WORK ANY DISCREPANCY
SHALL BE BROUGHT TO THE NOTICE OF THE
LANDSCAPE ARCHITECT.
4. THE CONTRACTOR/PROJECT MANAGER MUST CHECK
ALL DIMENSIONS AND DETAILS AND BE
RESPONSIBLE FOR THE SAME. ANY DISCREPANCY
SHALL BE BROUGHT TO THE NOTICE OF THE
LANDSCAPE ARCHITECT.
5. THIS DRAWING IS TO BE READ AND NOT SCALE
THIS DRAWING SHALL BE READ IN CONJUNCTION
WITH ALL RELEVANT ARCHITECTURAL,
LANDSCAPE, STRUCTURAL AND SERVICES
DRAWINGS. DISCREPANCY IF ANY NOTICED BY
THE CONTRACTOR SHALL BE BROUGHT TO THE
ATTENTION OF THE LANDSCAPE ARCHITECT AND
GET RESOLVED WITHIN SEVEN (7) WORKING
DAYS OF ISSUE OF THIS DRAWING OR PRIOR TO
PROCUREMENT / EXECUTION OF WORKS AT SITE
WHICHEVER IS EARLIER.
6. DRAWING APPROVAL IS FOR THE CONFORMITY
WITH OUTLINE DESIGN INTENT AND DOES NOT
RELIEVE THE CONTRACTOR/SUBCONTRACTOR FROM
FULL RESPONSIBILITY FOR THE ACCURACY,
INTEGRATION AND FITNESS FOR PURPOSE OF
DESIGN.
7. THE ABOVE NOTES FORM THE ESSENTIAL
INSTRUCTIONS TO INFORMATION. PROVIDED IN
THIS DRAWING. THE NON CONFORMITY TO THESE
WOULD CONSTITUTE TO THE CONSTRUCTION NOT
BEING CARRIED OUT AS PER THE
ARCHITECTURAL INTENT. THE LANDSCAPE
ARCHITECT IS AT LIBERTY TO INSTRUCT THE
CONTRACTOR TO REBUILD ALL SUCH
CONSTRUCTION AND REBUILD AS PER
ARCHITECTURAL DRAWINGS.

REVISIONS FROM - TO -		
Sl	Subject of revision	Date
1		
2		
3		
4		

CLIENT:
ADARSH DEVELOPERS


PROJECT:
ADARSH CREST
BENGALURU

ARCHITECTS:
LANDSCAPE ARCHITECTS:
NARGALORE DESIGN
PROJECT DRAWING
DRAWING NO. 1990C
DATE: 13.07.2022
SHEET SIZE: A1 PROJECT NO: 1223 REVISION NO: 01
DRAWN: RAJARAM
CHECKED: KIRUPA
FILE PATH:

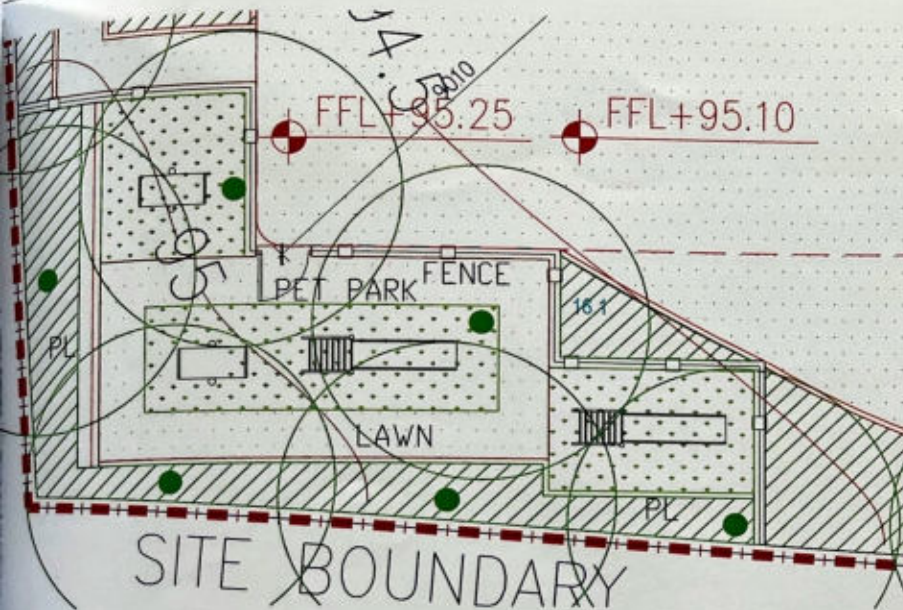


PET PARK MATERIAL PLAN
SCALE 1:50


MATERIAL PLAN:
 1/2 PET PARK:
 FLOORING: 20MM THK. 400 X 800MM TANGUR STONE IN GREY COLOR
 NATURAL FINISH
 WALL: 20MM THK. SOLID BROWN BACKMIST WALL WITH 10MM THK.
 100% COMPOUNDED SLAB INTERNAL WATER PROOFING SURFACE
 CEMENT PLASTERED WITH EXTERNAL TEXTURE PAINT SAME AS
 BUILDING COLOR.
 SEATED TOP: 20MM THK. 10MM BROWN GRANITE POLISH FINISH
 CHAMFERED EDGE, MACHINE CUT WITH 10MM THK. 10MM DEEP
 RECESSED CHANNEL DRAINAGE JOINT
 100% MARK TO DETAIL

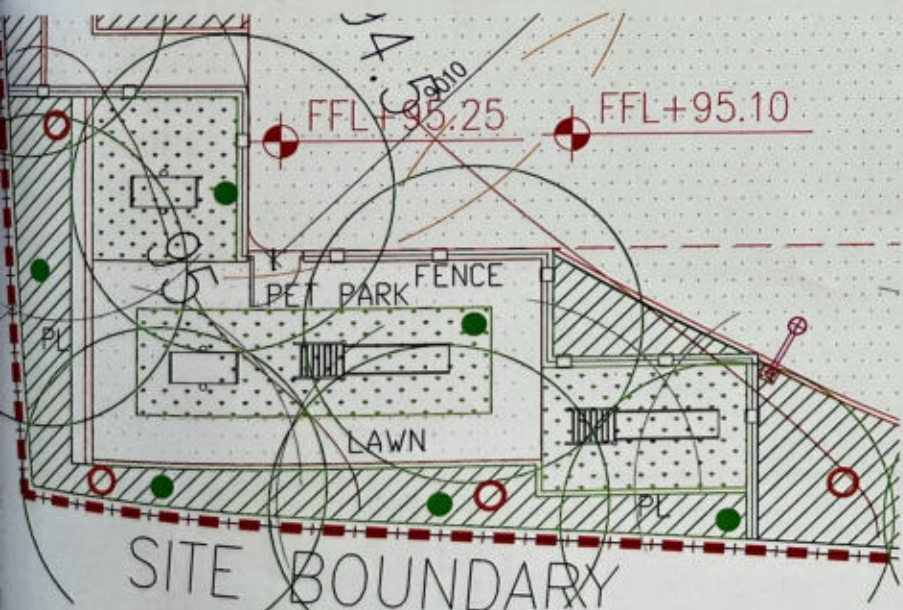

PET PARK MATERIAL PLAN
SCALE 1:50

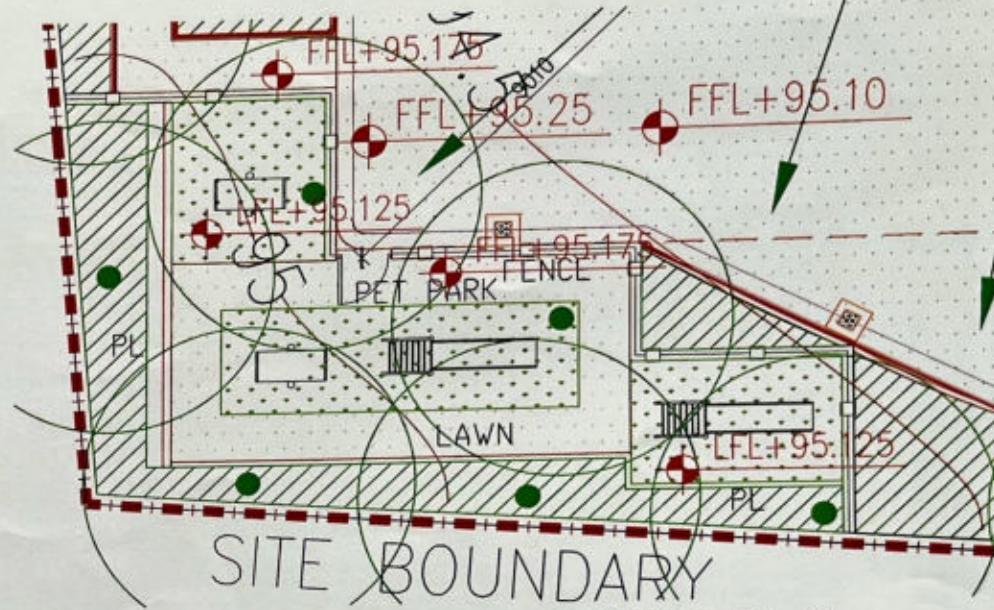

PET PARK GRADING AND DRAINAGE PLAN
SCALE 1:50

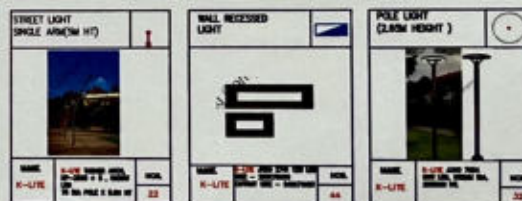

GROUND FLOOR					
LEGEND					
Sl. No.	FIXTURE TYPE	INDICATION	PLACEMENT	MAKE	REPRESENTATION
1	SINGLE ARM STREET LIGHT			K-LITE	TO LIGHT LAWN / PATHWAY / DRIVEWAY AREA
2	360° LAMP POST			K-LITE	TO LIGHT PATHWAY AREA
3	WALL RECESSED LIGHT			K-LITE	WALL RECESSED LIGHT FOOD AT 1.5M FROM FFL
					QUANTITY
					22
					18
					18

NOTES:
 1. THIS DRAWING IS A COPYRIGHT AND PROPERTY OF THE LANDSCAPE ARCHITECT. IT IS NOT TO BE PRODUCED, COPIED, HANDLED OVER TO THIRD PARTY OR USED FOR ANY OTHER PURPOSE OTHER THAN FOR WHICH IT IS INTENDED.
 2. ALL DIMENSIONS ARE IN MILLIMETERS/METER.
 3. ALL LEVELS ARE IN METERS.
 4. ALL DIMENSIONS SHALL BE VERIFIED ON SITE PRIOR TO START OF WORK. ANY DISCREPANCY SHALL BE BROUGHT TO THE NOTICE OF THE LANDSCAPE ARCHITECT.
 5. THE CONTRACTOR/PROJECT MANAGER MUST CHECK ALL DIMENSIONS AND DETAILS AND BE RESPONSIBLE FOR THE SAME. ANY DISCREPANCY SHALL BE BROUGHT TO THE NOTICE OF THE LANDSCAPE ARCHITECT.
 6. THIS DRAWING IS TO BE READ AND NOT SCALED. THIS DRAWING SHALL BE READ IN CONJUNCTION WITH ALL RELEVANT ARCHITECTURAL, LANDSCAPE, STRUCTURAL AND SERVICES DRAWINGS. DISCREPANCY IF ANY NOTICED BY THE CONTRACTOR SHALL BE BROUGHT TO THE ATTENTION OF THE LANDSCAPE ARCHITECT AND NOT RESOLVED WITHIN SEVEN (7) WORKING DAYS OF ISSUE OF THIS DRAWING OR PRIOR TO COMMENCEMENT OF WORKS AT SITE WHICHEVER IS EARLIER.
 7. DRAWING APPROVAL IS FOR THE CONFORMITY WITH OUTLINE DESIGN INTENT AND DOES NOT RELIEVE THE CONTRACTOR/SUBCONTRACTOR FROM FULL RESPONSIBILITY FOR THE ACCURACY, INTEGRATION AND FITNESS FOR PURPOSE OF DESIGN.
 8. THE ABOVE NOTES FORM THE ESSENTIAL INSTRUCTIONS TO INFORMATION PROVIDED IN THIS DRAWING. THE NON CONFORMITY TO THESE WOULD CONSTITUTE TO THE CONSTRUCTION NOT BEING CARRIED OUT AS PER THE ARCHITECTURAL INTENT. THE LANDSCAPE ARCHITECT IS AT LIBERTY TO INSTRUCT THE CONTRACTOR TO DEMOLISH ALL SUCH CONSTRUCTION AND REBUILD AS PER ARCHITECTURAL DRAWINGS.

REVISIONS FROM - TO -

Sl.	Subject of revision	Date
1		
2		
3		
4		

LEGEND

CLIENT:

ADARSH DEVELOPERS

PROJECT:

ADARSH CREST @ BENGALURU

ARCHITECTS:

STRUCTURAL:

PHOTO:

LANDSCAPE ARCHITECTS:

LANDSCAPE ARCHITECTS:

KEY PLAN

TO BELLARY MAIN ROAD

12.3M WIDE KEMPAPURA MAIN ROAD

TO KEMPAPURA

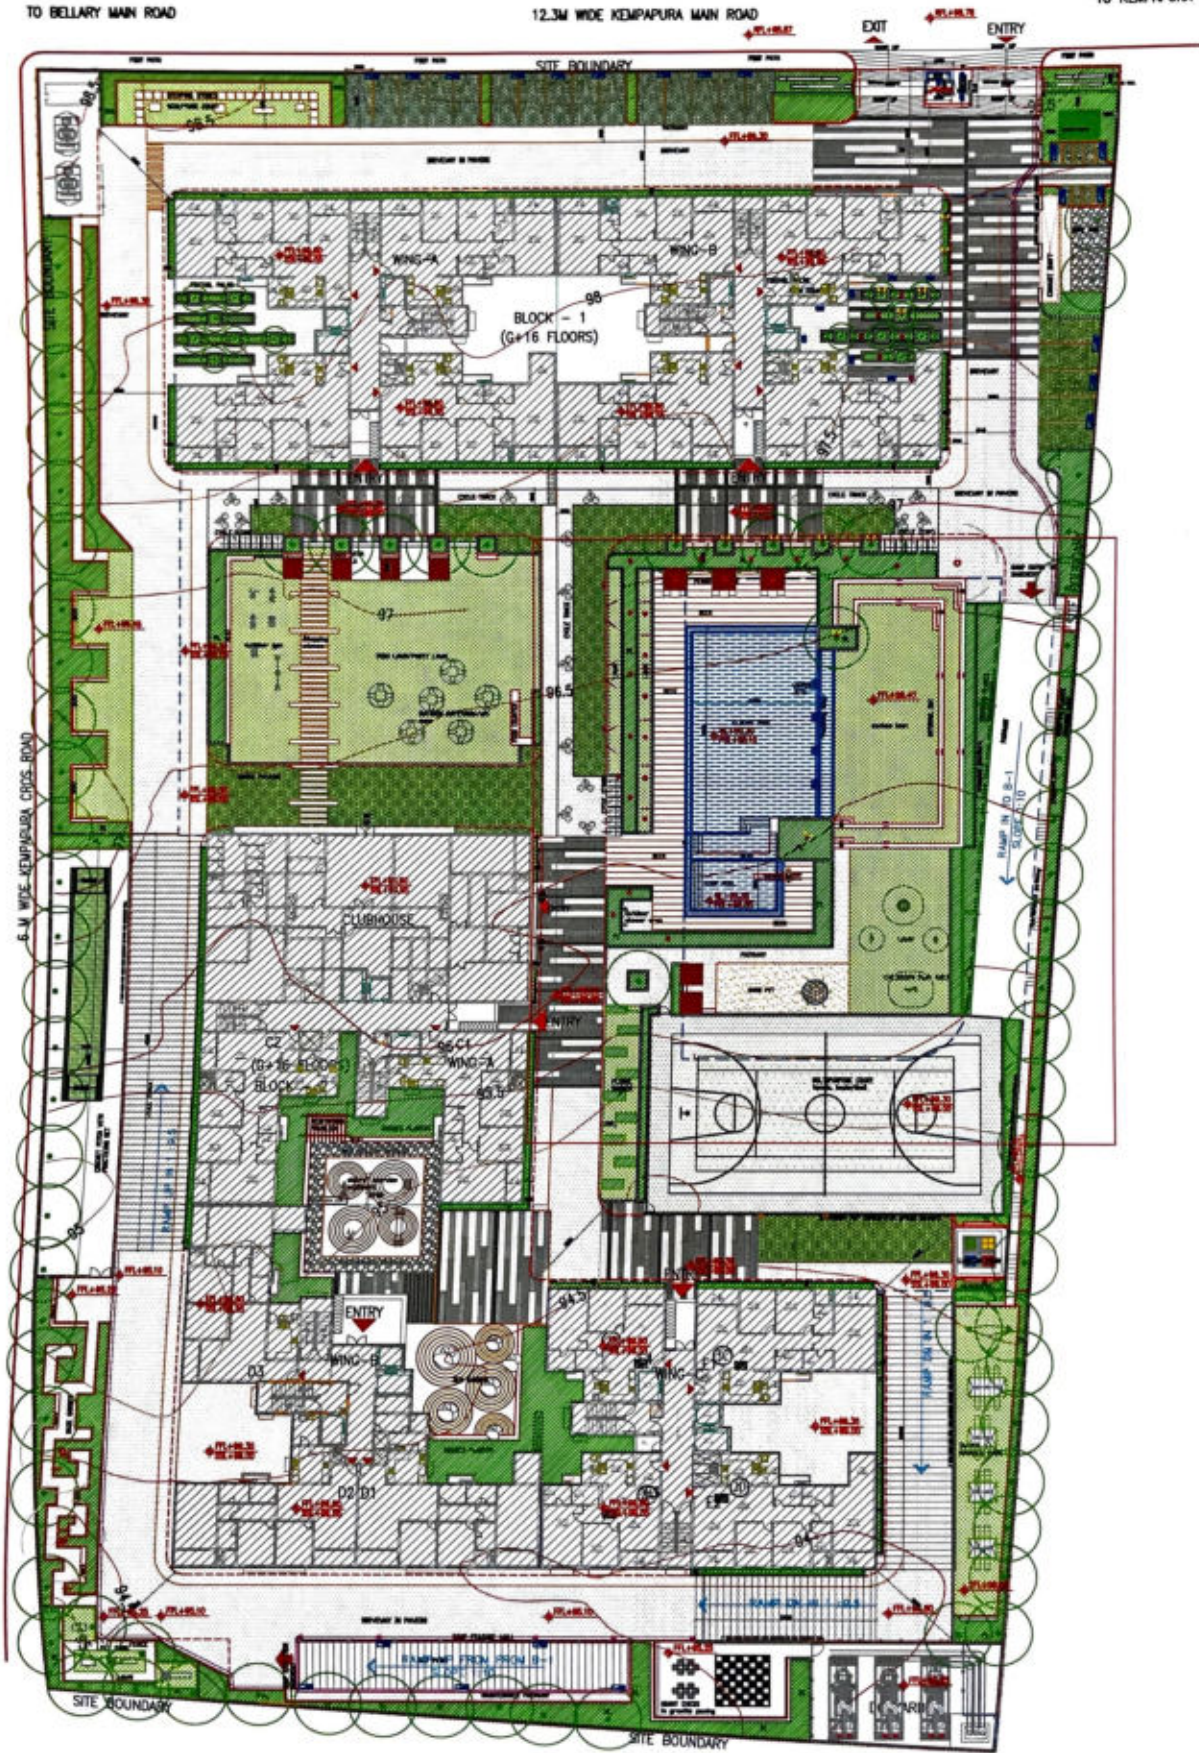

NOTES

1. THIS DRAWING IS A COPYRIGHT AND PROPERTY OF THE LANDSCAPE ARCHITECT. IT IS NOT TO BE REPRODUCED, COPIED, EITHER WHOLLY OR IN PART, OR USED FOR ANY OTHER PURPOSE OTHER THAN FOR WHICH IT IS INTENDED.
2. ALL DIMENSIONS ARE IN METERS.
3. ALL DIMENSIONS SHALL BE VERTICAL UNLESS OTHERWISE SPECIFIED.
4. THIS DRAWING IS TO BE READ AND NOT SCALE.
5. THIS DRAWING SHALL BE READ IN CONJUNCTION WITH ALL RELEVANT ARCHITECTURAL, LANDSCAPE, STRUCTURAL, AND SERVICES DRAWINGS. DISCREPANCY IF ANY NOTICED BY THE CONTRACTOR SHALL BE BROUGHT TO THE ATTENTION OF THE LANDSCAPE ARCHITECT AND NOT RESOLVED WITHIN SEVEN (7) WORKING DAYS OF ISSUE OF THIS DRAWING OR PRIOR TO PROCEEDING / EXECUTION OF WORKS AT SITE WHICHEVER IS EARLIER.
6. DRAWING APPROVAL IS FOR THE CONFORMITY WITH OUTLINE DESIGN INTENT AND DOES NOT BELIEVE THE CONTRACTOR/SUBCONTRACTOR FOR FULL RESPONSIBILITY FOR THE ACCURACY, INFORMATION AND FITNESS FOR PURPOSE OF DESIGN.
7. THE ABOVE NOTES FROM THE ESSENTIAL INSTRUCTIONS TO INFORMATION PROVIDED IN THIS DRAWING, THE NEW CONSTRUCTION WILL BEING CARRIED OUT AS PER THE ARCHITECTURAL INTENT. THE LANDSCAPE ARCHITECT IS AT LIBERTY TO DETECT THE CONTRACTOR TO DESIGN ALL SUCH CONSTRUCTION AND REBUILD AS PER ARCHITECTURAL DRAWINGS.

CLIENT:
ADARSH DEVELOPERS

PROJECT:
ADARSH CREST • BENGALURU


ARCHITECTS:

STRUCTURAL:

PAVING:



LANDSCAPE ARCHITECT: **SSSS**
1.0 MASTER PLAN

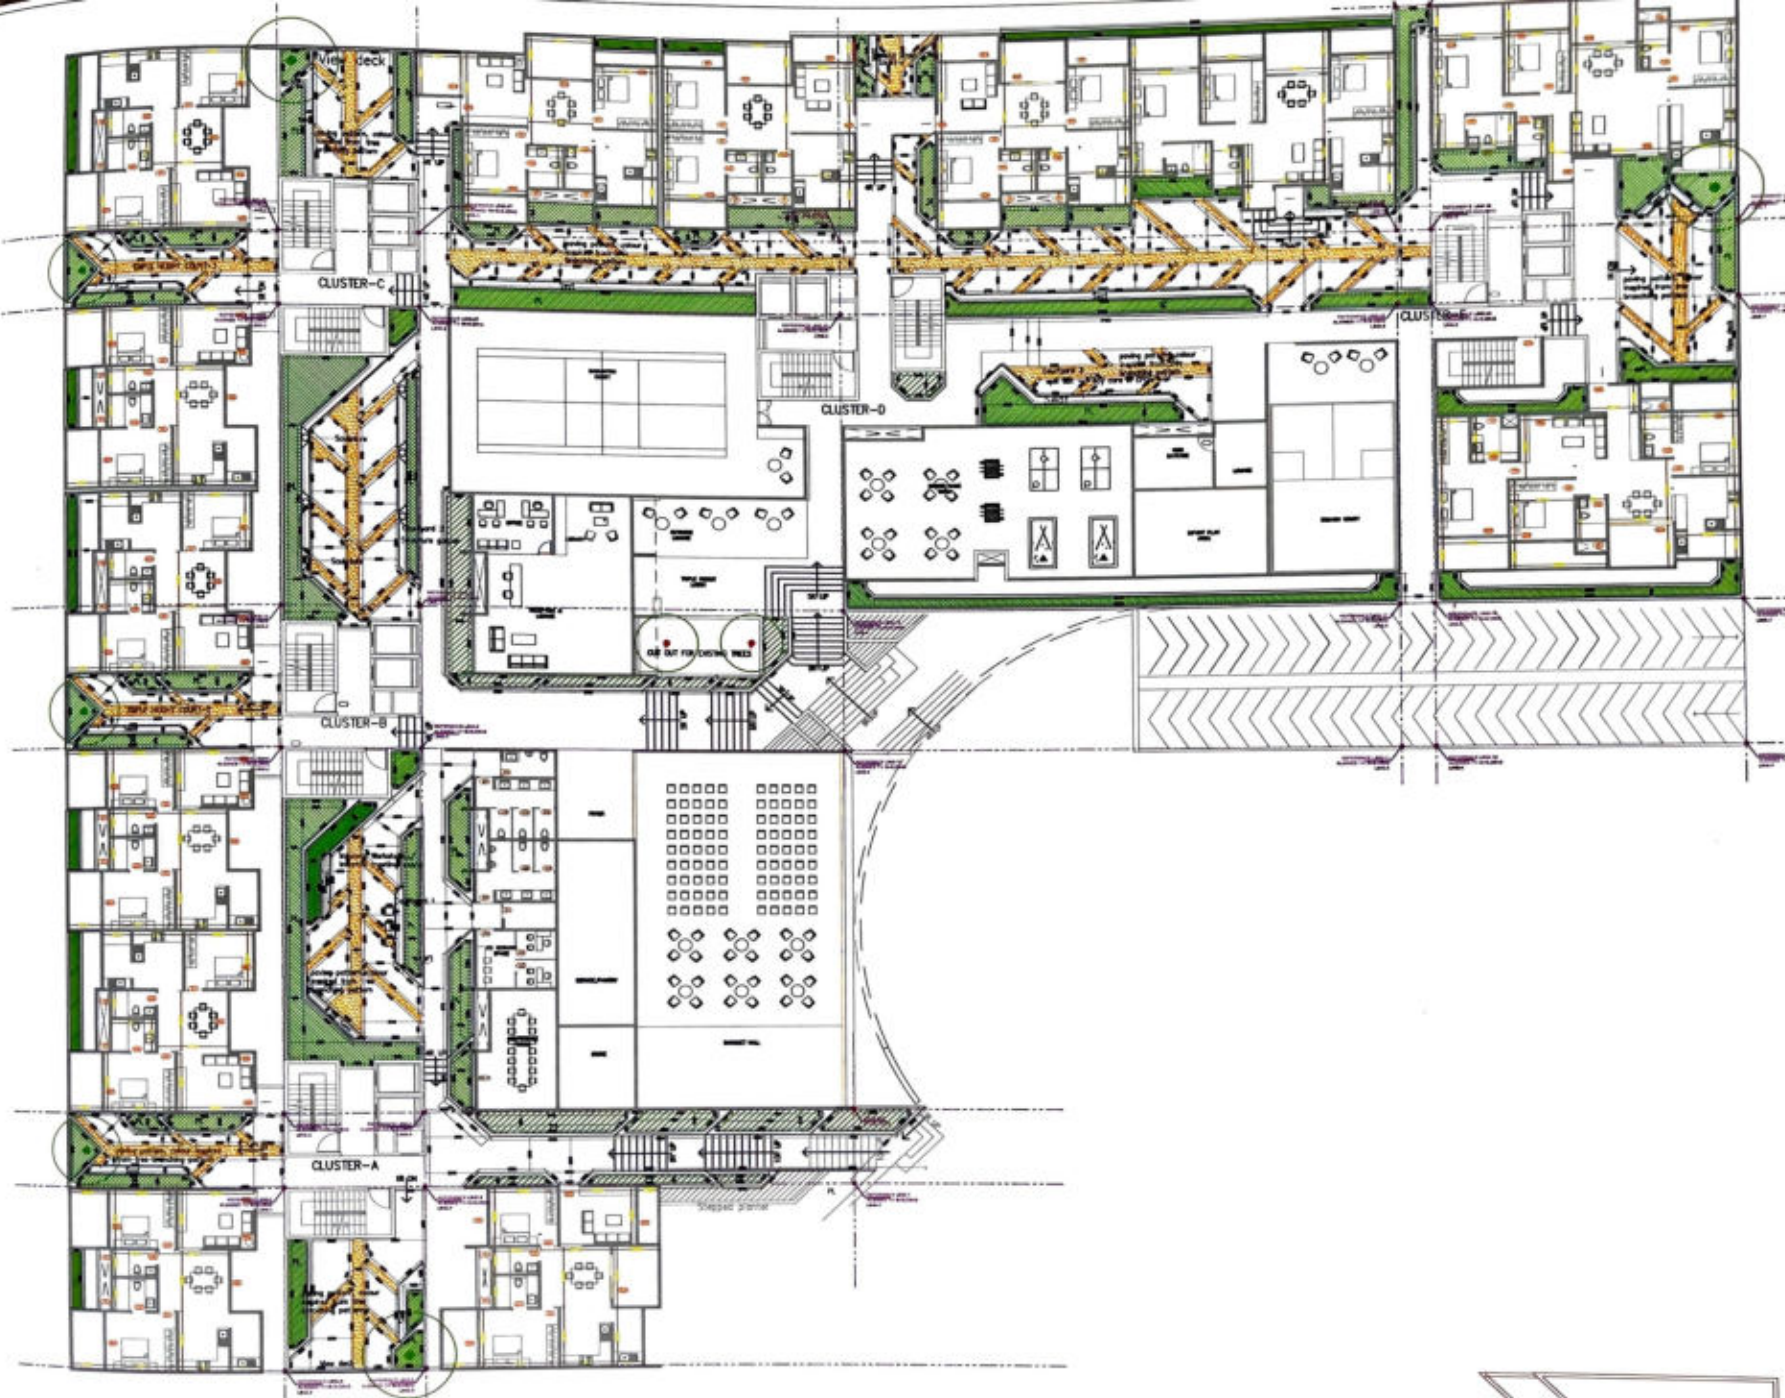

NOTES

THIS DRAWING IS A SUPPLEMENT AND PROPERTY OF THE LANDSCAPE ARCHITECT. IT IS NOT TO BE REPRODUCED, COPIED, REPRODUCED, OR TRANSMITTED IN ANY FORM OR BY ANY MEANS, WITHOUT THE WRITTEN PERMISSION OF THE LANDSCAPE ARCHITECT.

ALL DIMENSIONS ARE IN METERS.

ALL DIMENSIONS SHALL BE VERIFIED ON SITE PRIOR TO THE START OF WORK. ANY DISCREPANCY SHALL BE REPORTED TO THE ARCHITECT IMMEDIATELY. THE ARCHITECT SHALL BE RESPONSIBLE FOR THE CORRECTION OF ANY DISCREPANCY.

THE CONTRACTOR SHALL BE RESPONSIBLE FOR THE PROTECTION OF ALL EXISTING UTILITIES AND STRUCTURES. ANY DAMAGE TO EXISTING UTILITIES AND STRUCTURES SHALL BE REPAIRED AT THE CONTRACTOR'S EXPENSE.

THE CONTRACTOR SHALL BE RESPONSIBLE FOR THE PROTECTION OF ALL EXISTING PLANTING. ANY DAMAGE TO EXISTING PLANTING SHALL BE REPAIRED AT THE CONTRACTOR'S EXPENSE.

THE CONTRACTOR SHALL BE RESPONSIBLE FOR THE PROTECTION OF ALL EXISTING LANDSCAPE ARCHITECTURE. ANY DAMAGE TO EXISTING LANDSCAPE ARCHITECTURE SHALL BE REPAIRED AT THE CONTRACTOR'S EXPENSE.

THE CONTRACTOR SHALL BE RESPONSIBLE FOR THE PROTECTION OF ALL EXISTING LANDSCAPE ARCHITECTURE. ANY DAMAGE TO EXISTING LANDSCAPE ARCHITECTURE SHALL BE REPAIRED AT THE CONTRACTOR'S EXPENSE.

CLIENT:

PROJECT:

ELV HIGH GARDEN @ BANGALORE

ARCHITECTS:

STRUCTURAL:

DESIGN DEVELOPMENT

ASSOCIATES

LANDSCAPE ARCHITECTS

DESIGN DEVELOPMENT

DRAWING TITLE

LSD-26.0 FIRST FLOOR LANDSCAPE MARKING PLAN

SHEET SIZE: A1

PROJECT NO: 1271

REVISION NO: 01

DRAWN: RAJAN

CHECKED: KIRAN

DATE: 15/06/22

SCALE: AS SHOWN

FILE PATH:

FIRST FLOOR MARKING PLAN

1:150

[illegible]

NOTES:
1. THIS DRAWING IS A COPYRIGHT AND PROPERTY OF THE LANDSCAPE ARCHITECT. IT IS NOT TO BE PRODUCED, COPIED, REPRODUCED OR IN ANY MANNER BE LOANED FOR ANY OTHER PURPOSE OTHER THAN FOR WHICH IT IS INTENDED.
2. ALL DIMENSIONS ARE IN MILLIMETERS.
3. ALL LEVELS ARE IN METERS.
4. ALL DIMENSIONS SHALL BE VERIFIED ON SITE PRIOR TO START OF WORK. ANY DISCREPANCY SHALL BE BROUGHT TO THE NOTICE OF THE LANDSCAPE ARCHITECT.
5. THE CONTRACTOR/PROJECT MANAGER MUST CHECK ALL DIMENSIONS AND DETAILS AND BE RESPONSIBLE FOR THE SAME. ANY DISCREPANCY SHALL BE BROUGHT TO THE NOTICE OF THE LANDSCAPE ARCHITECT.
6. THIS DRAWING IS TO BE READ AND NOT REPRODUCED. THIS DRAWING SHALL BE READ IN CONJUNCTION WITH ALL RELEVANT ARCHITECTURAL, LANDSCAPE, STRUCTURAL, AND SERVICES DRAWINGS. DISCREPANCY IF ANY NOTICED BY THE CONTRACTOR SHALL BE BROUGHT TO THE ATTENTION OF THE LANDSCAPE ARCHITECT AND NOT RESOLVED WITHIN SEVEN (7) WORKING DAYS OF ISSUE OF THIS DRAWING OR PRIOR TO COMMENCEMENT OF EXECUTION OF WORKS AT SITE. WHICHEVER IS EARLIER.
7. DISCREPANCY, IF FOR THE CONFORMANCE WITH OUTLINE DESIGN INTENT AND DOES NOT RELIEVE THE CONTRACTOR/CLIENT/CONTRACTOR FROM FULL RESPONSIBILITY FOR THE ACCURACY INFORMATION AND FITNESS FOR PURPOSE OF DESIGN.
8. THE ABOVE NOTES FORM THE ESSENTIAL INFORMATION TO INFORMATION PROVIDED IN THIS DRAWING. THE NEW CONFORMANCE TO THESE SHOULD CONSTITUTE TO THE CONTRACTOR NOT BEING CARRIED OUT AS PER THE ARCHITECTURAL INTENT. THE LANDSCAPE ARCHITECT IS NOT RESPONSIBLE FOR SUCH CONSTRUCTION AND REBUILD AS PER ARCHITECTURAL DRAWINGS.

CLIENT:
MANA PROMOTERS LLP

PROJECT:
MANA CAPITOL MIX USE DEVELOPMENT @ BANGALORE

ARCHITECTS :

BLENDS

DESIGN

PVT.LTD

BLENDS DESIGN PVT.LTD
B-8 PRESTIGE NO.802 3RD FLOOR 3RD CROSS,
8 & 7 COLONY, 87 RAJARA, BANGALORE, 560032
E-MAIL: ID 10460404@gmail.com

STRUCTURAL :
MANA PROMOTERS LLP

PHE :
MANA PROMOTERS LLP

LANDSCAPE ARCHITECTS :

LANDSCAPE ARCHITECTS

ASSOCIATION OF BANGALORE

ES

LANDSCAPE ARCHITECTS
No.578/1 Main Road,
Jayanagar 4th Block, Bangalore - 560029
P-105 RAJARA, 114 RAJARA, BANGALORE
E-MAIL: ID 10460404@gmail.com
Web: www.landscapedesigners.com



STAGE OF PROJECT :
LANDSCAPE WORKING DRAWINGS

DRAWING TITLE:
LSWD -28.9 TERRACE LIFT LOBBY DETAIL

SHEET SIZE: A3	PROJECT NO:1144	REVISION NO. 00
----------------	-----------------	-----------------


DRAWN- RAJURAM	DATE: 20.7.2022
CHECKED- GAKKATHUR	SCALE: AS SHOWN

FILE PATH :

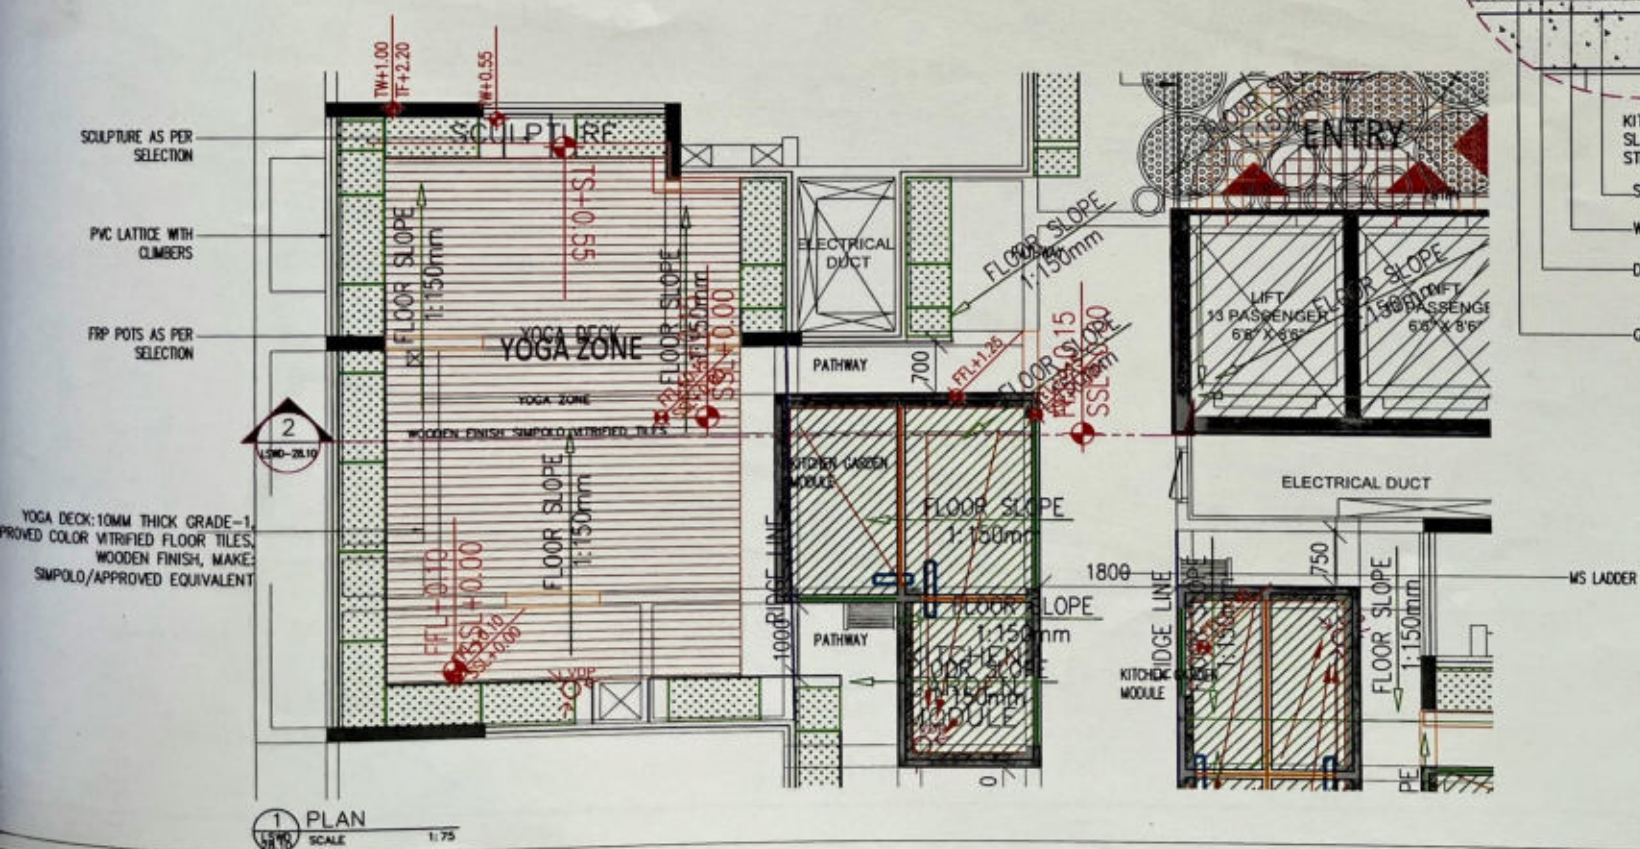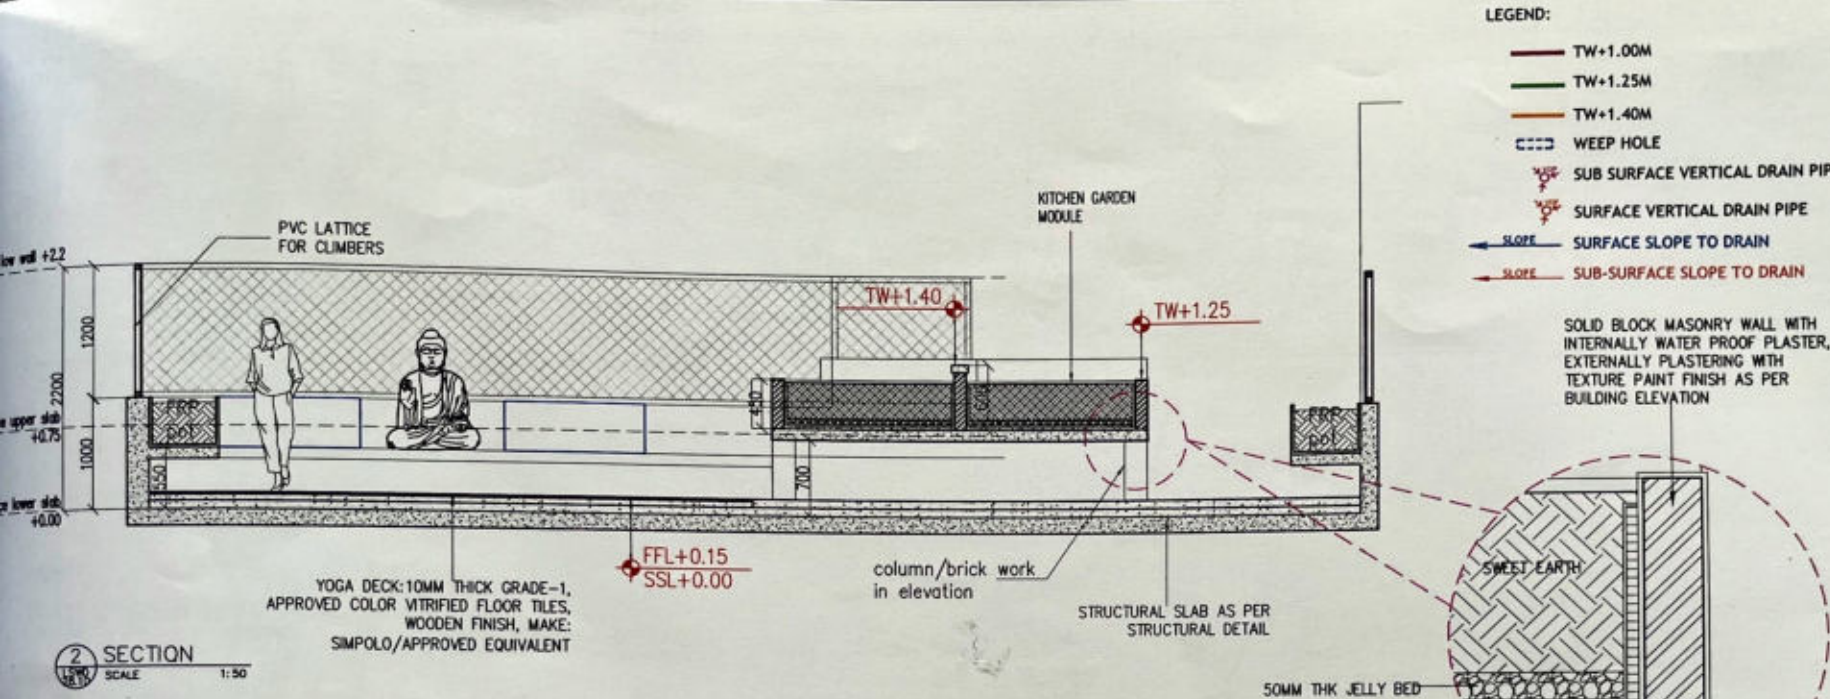


1. THIS DRAWING IS A COPYRIGHT AND PROPERTY OF THE LANDSCAPE ARCHITECT. IT IS NOT TO BE REPRODUCED, COPIED, HANDED OVER TO THIRD PARTY OR USED FOR ANY OTHER PURPOSE OTHER THAN FOR WHICH IT IS INTENDED. 2. ALL DIMENSIONS ARE IN MILLIMETERS. 3. ALL LEVELS ARE IN METERS. 4. ALL DIMENSIONS SHALL BE VERIFIED ON SITE PRIOR TO START OF WORK AND DISCREPANCY SHALL BE BROUGHT TO THE NOTICE OF THE LANDSCAPE ARCHITECT. 5. THE CONTRACTOR/PROJECT MANAGER MUST CHECK ALL DIMENSIONS AND DETAILS AND BE RESPONSIBLE FOR THE SAME. ANY DISCREPANCY SHALL BE BROUGHT TO THE NOTICE OF THE LANDSCAPE ARCHITECT. 6. THIS DRAWING IS TO BE READ AND NOT SCALED. 7. THIS DRAWING SHALL BE READ IN CONJUNCTION WITH ALL RELEVANT ARCHITECTURAL, LANDSCAPE, STRUCTURAL AND SERVICES DRAWINGS. DISCREPANCY IF ANY NOTICED BY THE CONTRACTOR SHALL BE BROUGHT TO THE ATTENTION OF THE LANDSCAPE ARCHITECT AND NOT BE SOLVED WITHIN SITE. WORKING DAYS OF ISSUE OF THIS DRAWING OR PRIOR TO PROCEEDMENT / EXECUTION OF WORKS AT SITE ARCHITECT'S IS EARLY. 8. DRAWING APPROVAL IS FOR THE CONFORMITY WITH OUTLINE DESIGN INTENT AND DOES NOT RELIEVE THE CONTRACTOR/SUBCONTRACTOR FROM FULL RESPONSIBILITY FOR THE ACCURACY, INTERPRETATION AND FITNESS FOR PURPOSE OF DESIGN. 9. THE ABOVE METERS FORM THE ESSENTIAL INSTRUCTIONS TO CONSTRUCTION NOT BEING CARRIED OUT AS PER THE ARCHITECTURAL INTENT, THE LANDSCAPE ARCHITECT IS AT LIBERTY TO INSTRUCT THE CONTRACTORS TO REDESIGN ALL SUCH CONSTRUCTION AND REBUILD AS PER ARCHITECTURAL DRAWING.		
CLIENT:	MANA PROMOTERS LLP	
PROJECT:	MANA CAPITOL MIX USE DEVELOPMENT @ BANGALORE	
ARCHITECTS:	BLENDS BLENDS DESIGN PVT.LTD 8 F REGENCY, NO 807, 2ND FLOOR, 2ND CROSS, P & T COLONY, K.T. ROAD, BANGALORE - 560012. E-MAIL: blendstamil@gmail.com	
STRUCTURAL:		
PHE:		
LANDSCAPE ARCHITECTS:	LANDSCAPE ARCHITECTS No.578, 1st A Main Road, Jayanagar 8th Block, Bangalore - 560011. P: +91 80-20851111 E-MAIL: chiranjeev@blendsl.com WEBSITE: www.blendsl.com	
STAGE OF DRAWING:	LANDSCAPE WORKING DRAWINGS	
DRAWING TITLE:	LSWD -28- KITCHEN GARDEN FLOOR SECTION DETAIL	
SHEET SIZE: A3	PROJECT NO:1144	REVISION NO: 00
DRAWN: RAGURAM	DATE: 20.7.2022	
CHECKED: GAYATHRI	SCALE: AS SHOWN	
FILE PATH:		


RAJ HIGH GARDENS

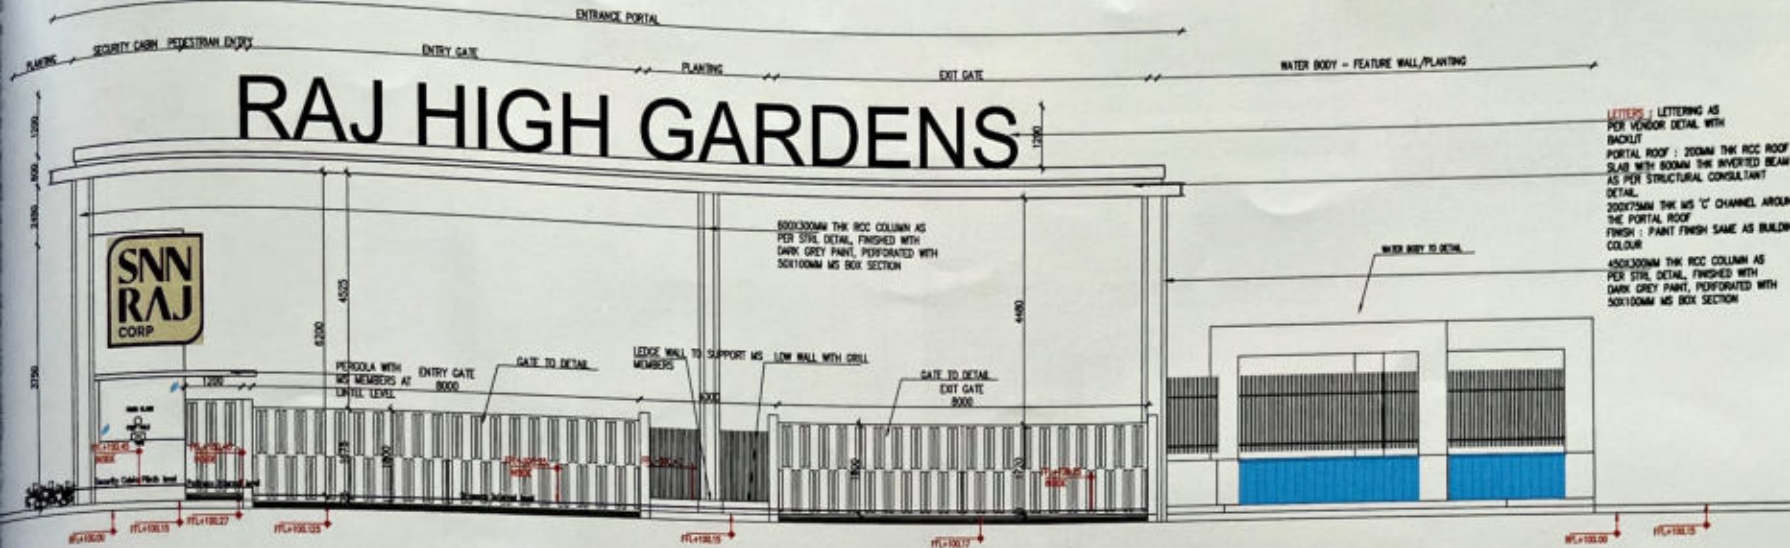

4 ENTRANCE PORTAL - ELEVATION

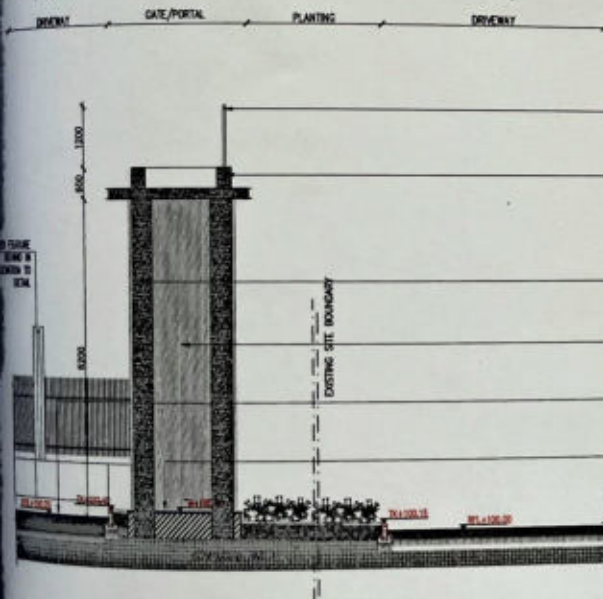

ENTRANCE PORTAL - SECTION A

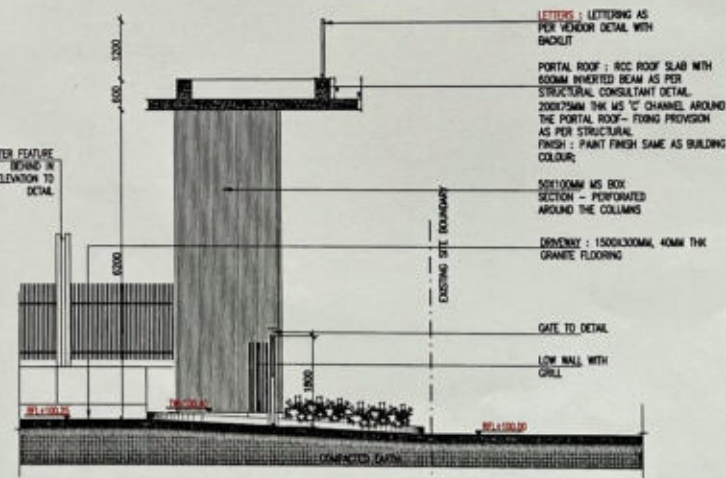



6 ENTRANCE PORTAL - SECTION B
1.500 SCALE 1.75

NOTE : MS MEMBERS RED OXIDE
COATED WITH ENAMEL PAINT MAT
FINISH, LIGHT GREY, SILENT NIGHT,
CODE:8254
MAKE: ASIAN PAINT

L (LEGION) =
 PL - FINISHED GRADE
 PL - FINISHED LEVEL / FIN PLR LEVEL
 PLR - FINISHED ROAR LEVEL
 HP - HIGHEST POINT
 LP - LOWEST POINT
 CR - LAIRS
 PL - PLACING AREA
 PL - PLOTS / POINTEAR BOTTOM
 SL - STRUCTURAL LVL / TOP OF SLAB
 FTM - TOP OF FOUNDATION / WEIR
 TL - TOP OF KEEL / CURB
 TP - TOP OF PARAPET
 TPL - TOP OF PLUMB
 TR - TOP OF RAIL
 TRF - TOP OF ROOF
 TRM - TOP OF RAIL
 TS - TOP OF SEAT
 TSW - TOP OF SEAT / SEATWALL
 TW - TOP OF WALL
 WH - WATER FEATURE
 WL - WATER LEVEL
 AD - AREA DRAIN
 PL - PLUMB DRAIN
 FL - BUILDING PLUMB LVL

Form 1041, U.S. Income Tax Return for Estates and Trusts, 2011. The form is for a trust named 'LSDO - 11.1'. It shows a total income of \$1,000.00 and a total tax of \$0.00. The form is stamped with a large circular 'DUPLICATE' stamp from the IRS. The stamp includes the text 'DUPLICATE', 'IRS', 'RECEIVED', '10/11/11', and 'R1'.

- LEGEND:
- PL - FINISHED GRADE
 - PL - FINISHED LEVEL / FIN PLR LEVEL
 - PL - FINISHED ROAD LEVEL
 - UP - HIGHEST POINT
 - DOWN - LOWEST POINT
 - UP - LAWN
 - PL - PLANTING AREA
 - PL - POOL / FOUNTAIN BOTTOM
 - SL - STRUCTURAL OIL / TOP OF SLAB
 - TPW - TOP OF TOWER / WIND
 - TL - TOP OF TERRACE / CURB
 - TP - TOP OF PARAPET
 - TR - TOP OF PLASTER
 - TR - TOP OF RAIL
 - TR - TOP OF ROOF
 - TR - TOP OF ROCK
 - TR - TOP OF SLAT
 - TR - TOP OF SEAT / SEATWALL
 - TR - TOP OF WALL
 - WP - WATER FEATURE
 - WL - WATER LEVEL
 - AD - AREA DRAIN
 - FD - FLOOR DRAIN
 - PL - BUILDING PLUMB LVL

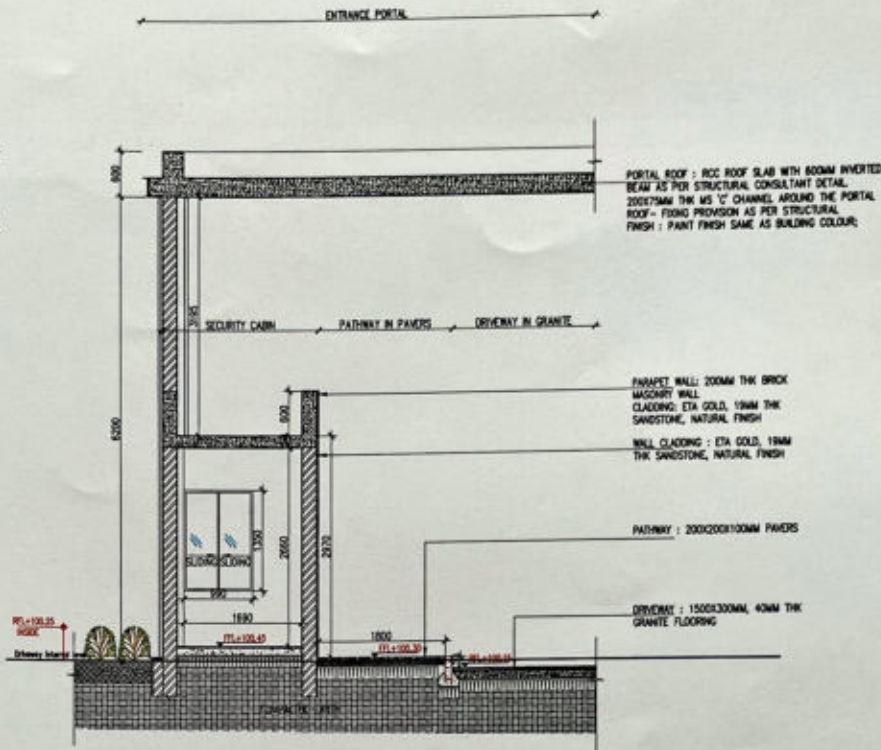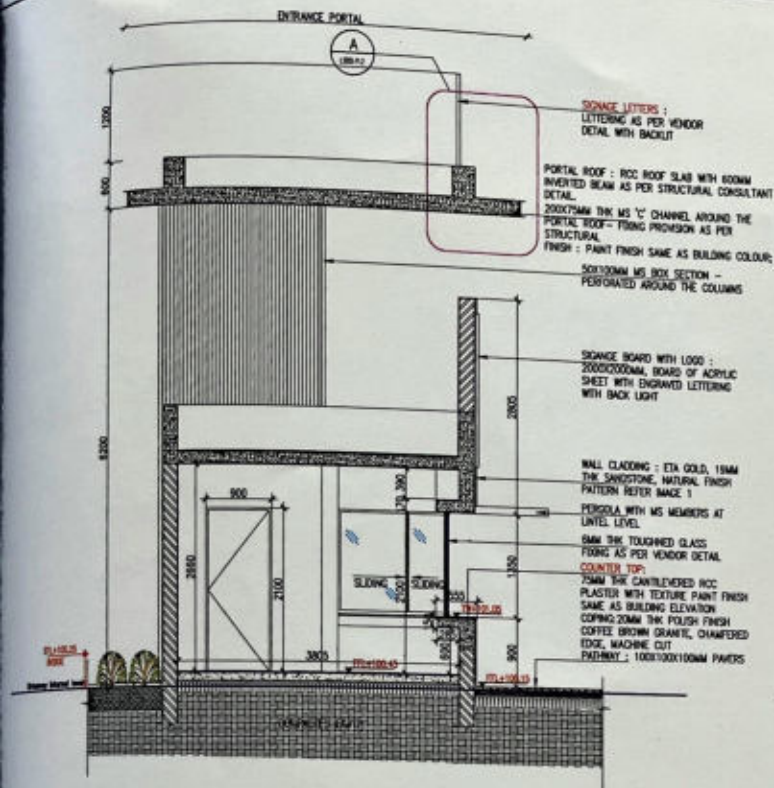


9 SECURITY CABIN - SECTION C

SCALE 1:50


10 SECURITY CABIN - SECTION D

SCALE 1:50

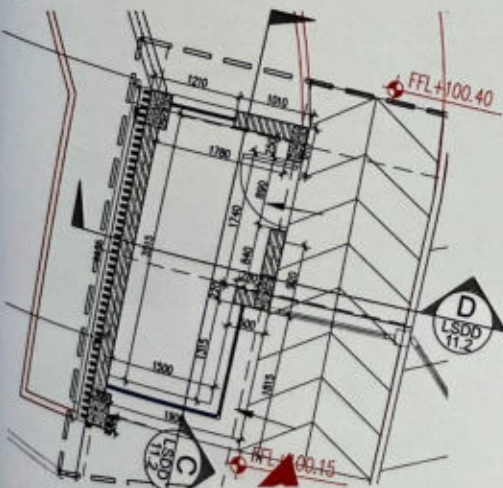


7 SECURITY CABIN FLOOR PLAN

SCALE 1:50

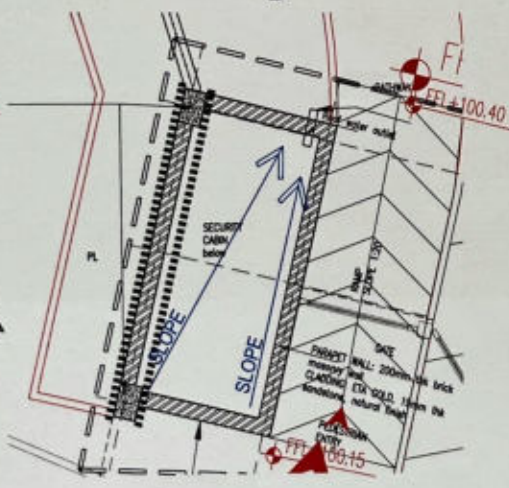

8 SECURITY CABIN ROOF PLAN


SCALE 1:50

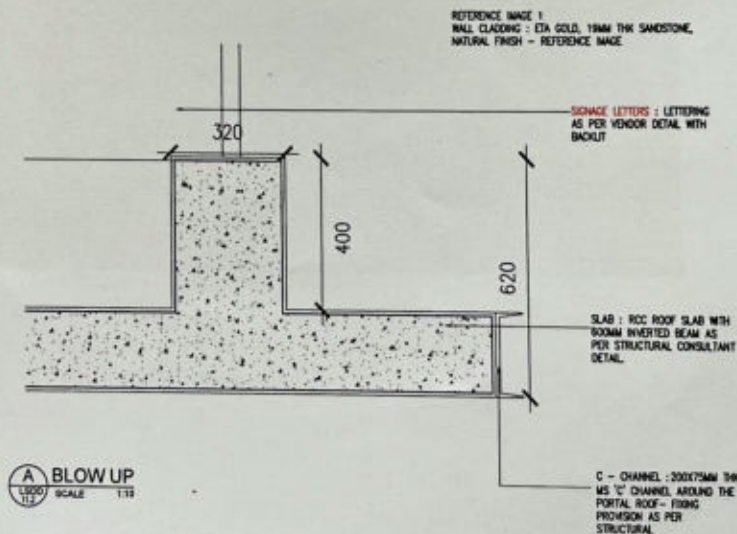

A BLOW UP

SCALE 1:10



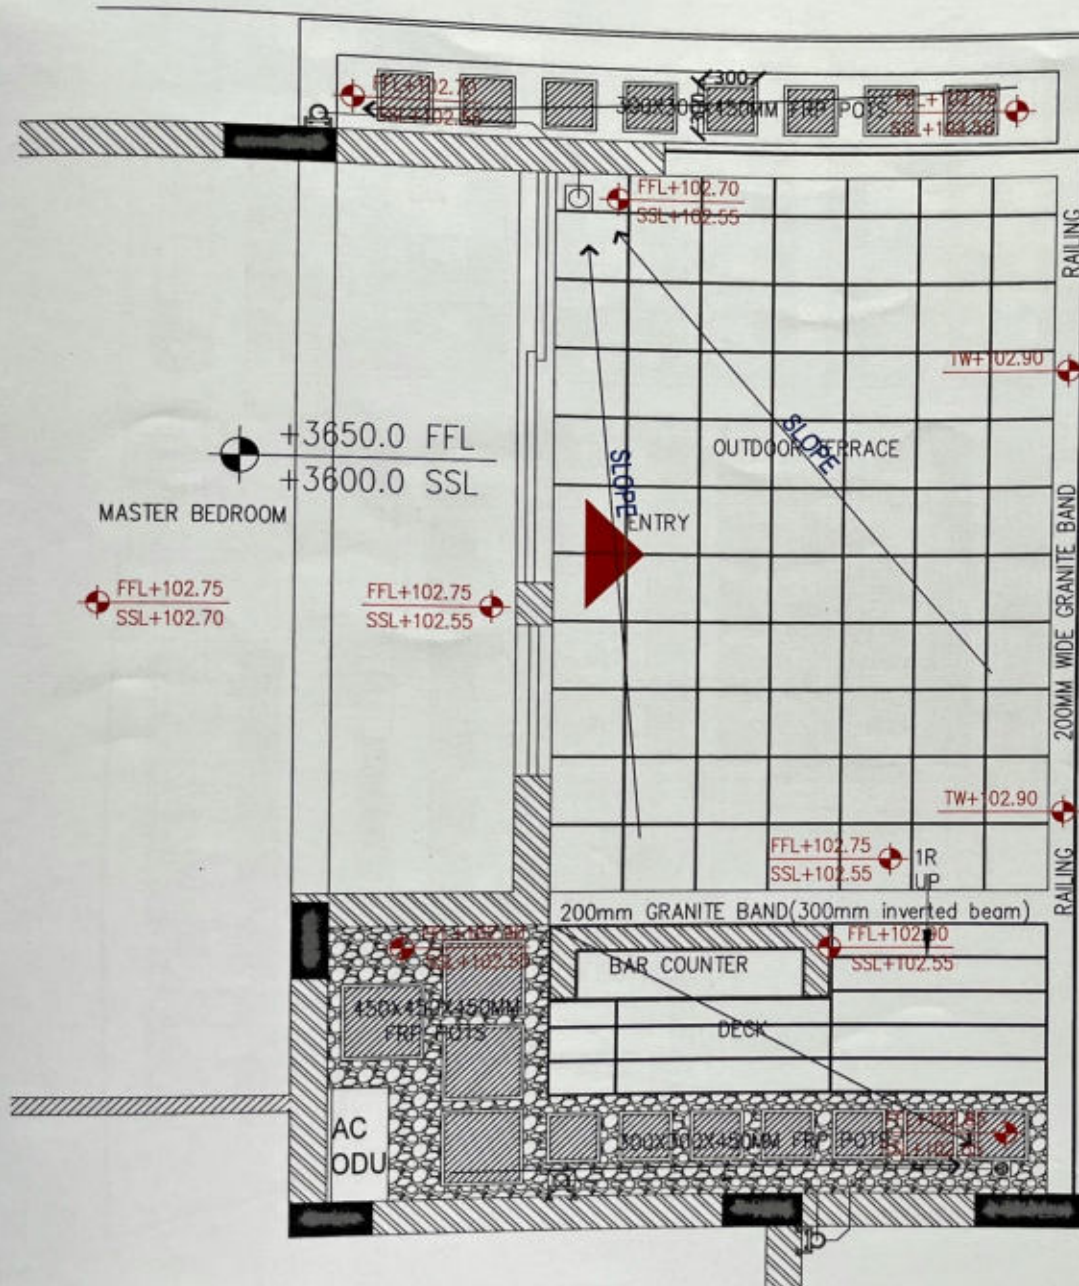

LEGENDS :

RFL- ROAD FINISH LVL
 FFL- FLOOR FINISH LVL
 LFL- LAWN FINISH LVL
 FGL- FINISH GROUND LVL
 SSL- STRUCTURAL SLAB LVL
 TW- TOP OF WALL
 TOS / TS- TOP OF SEATER
 TK- TOP OF KERB
 PB- POOL BOTTOM
 WL- WATER LVL

NOTES

- THIS DRAWING IS A COPYRIGHT AND PROPERTY OF THE LANDSCAPE ARCHITECT. IT IS NOT TO BE PRODUCED, COPIED, REPRODUCED OR IN ANY MANNER USED FOR ANY OTHER PURPOSE OTHER THAN FOR WHICH IT IS INTENDED.
- ALL DIMENSIONS ARE IN MILLIMETERS/METERS.
- ALL LEVELS ARE IN METERS.
- ALL DIMENSIONS SHALL BE VERIFIED ON SITE PRIOR TO START OF WORK. ANY DISCREPANCY SHALL BE BROUGHT TO THE NOTICE OF THE LANDSCAPE ARCHITECT.
- THE CONTRACTOR/PROJECT MANAGER MUST CHECK ALL DIMENSIONS AND DETAILS AND BE RESPONSIBLE FOR THE SAME. ANY DISCREPANCY SHALL BE BROUGHT TO THE NOTICE OF THE LANDSCAPE ARCHITECT.
- THIS DRAWING IS TO BE READ AND NOT SCALED.
- ALL RELEVANT ARCHITECTURAL, LANDSCAPE, STRUCTURAL AND SERVICES DRAWINGS, DISCREPANCY BROUGHT TO THE ATTENTION OF THE LANDSCAPE ARCHITECT AND NOT RESOLVED WITHIN SEVEN (7) WORKING DAYS OF ISSUE OF THIS DRAWING OR PRIOR TO PRODUCTION / EXECUTION OF WORKS AT SITE, ARCHITECTURE IS EARLIER.
- THE ABOVE NOTES FORM THE ESSENTIAL INSTRUCTIONS TO INFORMATION PROVIDED IN THIS DRAWING. THE NON CONFORMANCE TO THESE WOULD CONSTITUTE TO THE ARCHITECTURAL INTENT. THE LANDSCAPE ARCHITECT IS AT LIBERTY TO INSTRUCT THE CONTRACTOR TO DEMOLISH ALL SUCH CONSTRUCTION AND REBUILD AS PER ARCHITECTURAL DRAWINGS.

REVISIONS FROM - TO -

Sl no	Subject of revision	Date
1.		
2.		
3.		
4.		

LEGEND

CLIENT:

SNN RAJ CORP PVT. LTD.

PROJECT:

PROPOSED VILLA DEVELOPMENT @
 RAJ VIENTE
 BANERGHATTA ROAD, BANGALORE

ARCHITECTS:

dutta kannan Architects
 #61, 2nd floor, 100' road,
 Indiranagar, Bangalore-38
 telephone +91 080 4113 3222

STRUCTURAL:

MEP:

#541 "SUNAS MANORON"
 1st floor, 38th Cross, 10th Main,
 5th Block, Indiranagar, Bangalore -560041
 Ph: 080

LANDSCAPE:

LANDSCAPE ARCHITECTS
 #578, 1st floor, 100' Road,
 Indiranagar, Bangalore-38
 Ph: 080 4113 3222
 www.duttakannanarchitects.com
 LANDSCAPE ARCHITECTS
 STAGE OF DRAWING
 LANDSCAPE WORKING DRAWING

DRAWING TITLE: LSWD 11.2 LOWER TERRACE -
 GRADING AND DRAINAGE PLAN

SHEET SIZE: A3 PROJECT NO: REVISION NO: 06

DRAWN: RAJESH KUMAR DATE: 04.10.2022

CHECKED: SHANTINI SCALE AS SHOWN

FILE PATH:

GRADING AND DRAINAGE PLAN

SCALE

1:30

3
 LSWD
 11.2

MASTER BEDROOM

ENTRY

OUTDOOR TERRACE

1R
IP

BAR COUNTER

DECK

AC
ODU

5 LIGHTING PLAN

SCALE

1:30

SHRUB UP LIGHTER



MAKE
K-LITE

K-LITE 700R, 30W LED OR
EQUIVALENT

NOS.
06
(per side)

STRIP LIGHT



MAKE
K-LITE

K-LITE ID-7285-2835
LED-COLOUR WW/CW-
NEON FLEX

NOS.
-

LIGHTING
SYMBOL

TYPE OF
LIGHTING

MAKE

NOS.

STRIP LIGHT

K-LITE ID-7285-2835
LED-COLOUR WW/CW-
NEON FLEX

-

SHRUB UP LIGHTER

K-LITE 700R, 30W LED OR
EQUIVALENT

06

NOTES
1. THIS DRAWING IS A COPYRIGHT AND PROPERTY OF THE LANDSCAPE ARCHITECT. IT IS NOT TO BE REPRODUCED, COPIED, LOANED, OR USED FOR ANY OTHER PURPOSE OTHER THAN FOR WHICH IT IS INTENDED.
2. ALL DIMENSIONS ARE IN MILLIMETERS UNLESS OTHERWISE SPECIFIED.
3. ALL LEVELS ARE IN METERS.
4. ALL DIMENSIONS SHALL BE VERIFIED ON SITE PRIOR TO START OF WORK. ANY DISCREPANCY SHALL BE BROUGHT TO THE NOTICE OF THE LANDSCAPE ARCHITECT.
5. THE CONTRACTOR/PROJECT MANAGER MUST CHECK ALL DIMENSIONS AND DETAILS AND BE RESPONSIBLE FOR THE SAME. ANY DISCREPANCY SHALL BE BROUGHT TO THE NOTICE OF THE LANDSCAPE ARCHITECT.
6. THIS DRAWING IS TO BE READ IN CONJUNCTION WITH ALL RELEVANT ARCHITECTURAL, LANDSCAPE, STRUCTURAL AND SERVICES DRAWINGS. DISCREPANCY IF ANY NOTICED BY THE CONTRACTOR SHALL BE BROUGHT TO THE ATTENTION OF THE LANDSCAPE ARCHITECT AND NOT RESOLVED WITHIN SEVEN (7) WORKING DAYS OF ISSUE OF THIS DRAWING OR PRIOR TO PROCEEDMENT / EXECUTION OF WORKS AT SITE WHICHEVER IS EARLIER.
7. DRAWINGS APPROVAL IS FOR THE CONFORMITY WITH OUTLINE DESIGN INTENT AND DOES NOT RELIEVE THE CONTRACTOR/CONTRACTOR FROM FULL RESPONSIBILITY FOR THE ACCURACY, INTEGRATION AND FITNESS FOR PURPOSE OF DESIGN.
8. THE ABOVE NOTES FORM THE ESSENTIAL INSTRUCTIONS TO INFORMATION PROVIDED IN THIS DRAWING. THE NON CONFORMITY TO THESE WOULD CONSTITUTE TO THE CONSTRUCTION NOT BEING CARRIED OUT AS PER THE ARCHITECTURAL INTENT. THE LANDSCAPE ARCHITECT IS AT LIBERTY TO INSTRUCT THE CONTRACTOR TO DEMOLISH ALL SUCH CONSTRUCTION AND REBUILD AS PER ARCHITECTURAL DRAWINGS.

REVISIONS FROM - TO -

Sl no	Subject of revision	Date
1.		
2.		
3.		
4.		

LEGEND

CLIENT: SNN RAJ CORP PVT. LTD.

PROJECT: PROPOSED VILLA DEVELOPMENT @ RAJ VMENTE, BANERGHATTA ROAD, BANGALORE

ARCHITECTS: dutta kannan Architects, #61, 2nd floor, 100' road, Indiranagar, Bangalore-56, telephone +91 080 4113 3222

STRUCTURAL:


MEP: #541, "SUHAS MANSION", 1st Floor, 38th Cross, 10th Main, 5th Block, Jayashree, Bangalore-560041, Ph: 080

LANDSCAPE ARCHITECTS: DUTTA KANNAN ARCHITECTS, #61, 2nd floor, 100' road, Indiranagar, Bangalore-56, telephone +91 080 4113 3222, e-mail: dkk@dkaarchitects.com, web: www.dkaarchitects.com

STAGE OF WORK: LANDSCAPE WORKING DRAWING

DRAWING TITLE: LSMD 11.4 LOWER TERRACE - LIGHTING PLAN

SHEET SIZE: A3, PROJECT NO., REVISION NO: 06, DRAWN: RAJESH KUMAR, DATE: 04.10.2022, CHECKED: GANESH, SCALE: AS SHOWN, FILE PATH:

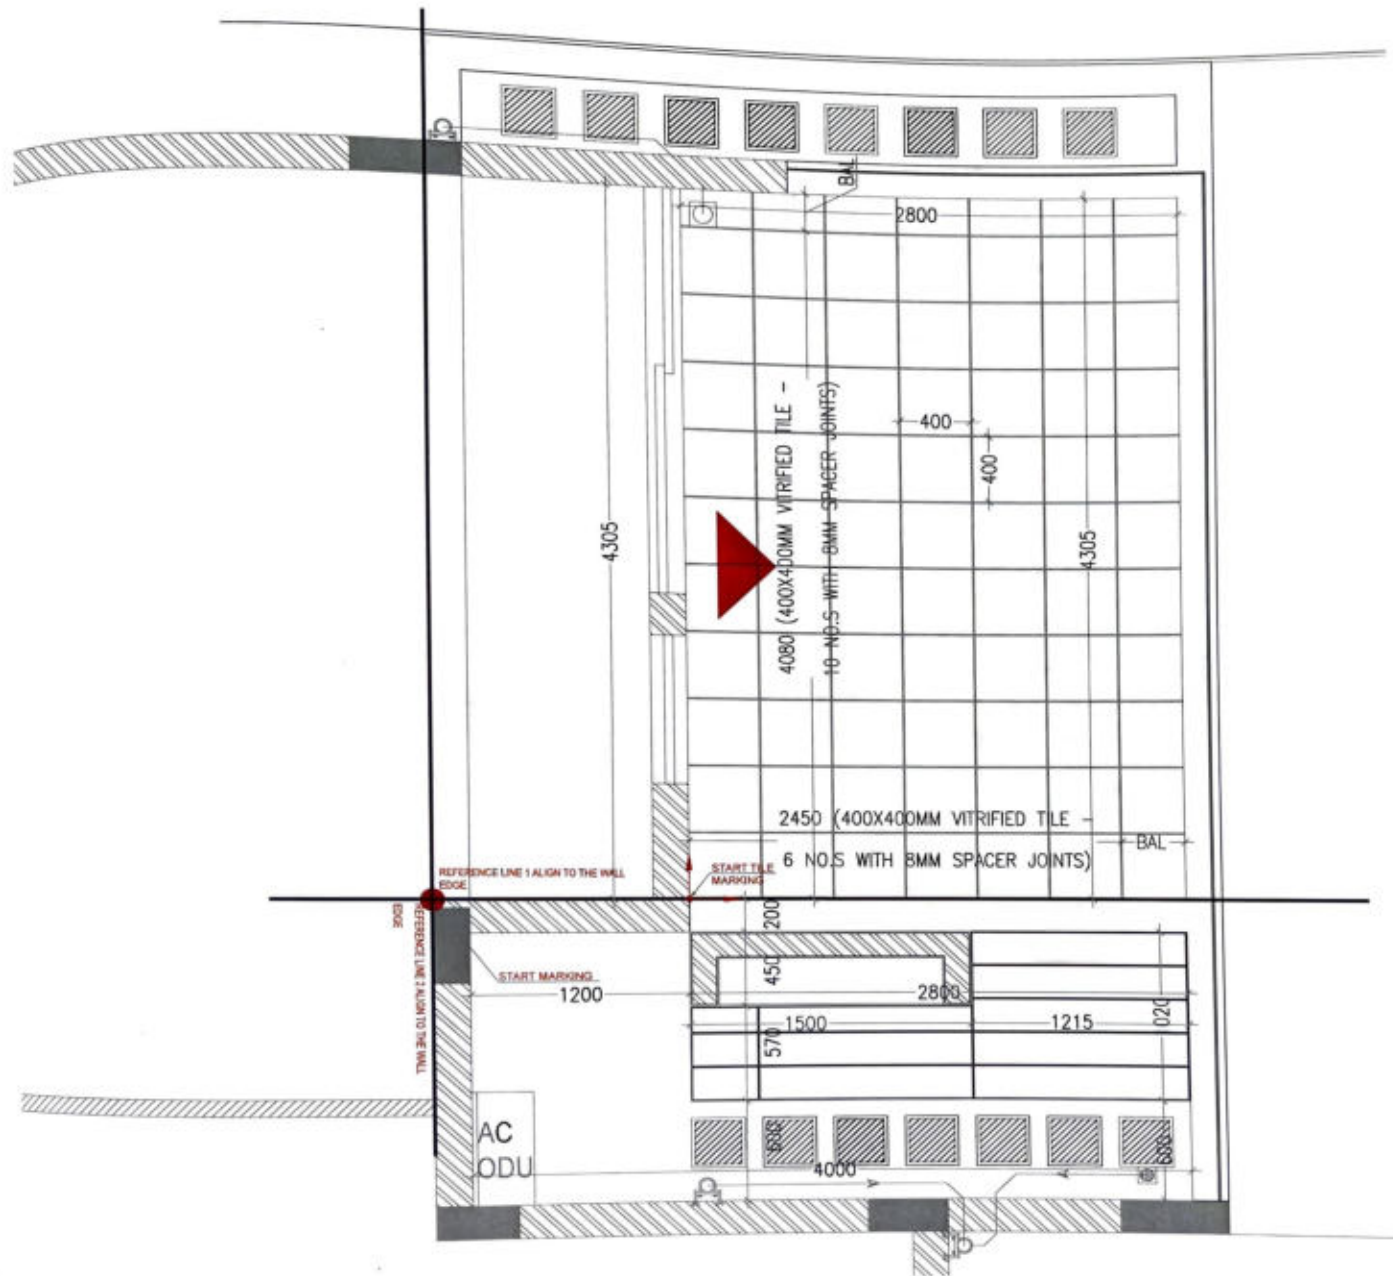

NOTES

THIS DRAWING IS A COPYRIGHT AND PROPERTY OF THE LANDSCAPE ARCHITECT. IT IS NOT TO BE REPRODUCED, COPIED, HANDLED OVER TO THIRD PARTY OR USED FOR ANY OTHER PURPOSE OTHER THAN FOR WHICH IT IS INTENDED.

ALL DIMENSIONS ARE IN MILLIMETERS.

ALL LEVELS ARE IN METERS.

ALL DIMENSIONS SHALL BE VERIFIED ON SITE PRIOR TO START OF WORK. ANY DISCREPANCY SHALL BE BROUGHT TO THE NOTICE OF THE LANDSCAPE ARCHITECT. THE CONTRACTOR/PROJECT MANAGER MUST CHECK ALL DIMENSIONS AND DETAILS AND BE RESPONSIBLE FOR THE SAME. ANY DISCREPANCY SHALL BE BROUGHT TO THE NOTICE OF THE LANDSCAPE ARCHITECT. THIS DRAWING IS TO BE READ AND NOT SCALED.

THIS DRAWING SHALL BE READ IN CONJUNCTION WITH ALL RELEVANT ARCHITECTURAL, LANDSCAPE, STRUCTURAL AND SERVICES DRAWINGS. DISCREPANCY IF ANY NOTICED BY THE CONTRACTOR SHALL BE BROUGHT TO THE ATTENTION OF THE LANDSCAPE ARCHITECT AND NOT BE SOLVED WITHIN SEVEN (7) WORKING DAYS OF ISSUE OF THIS DRAWING OR PRIOR TO PROCEEDMENT / EXECUTION OF WORKS AT SITE. ANYHOWEVER IS EARLIER.

DRAWING APPROVAL IS FOR THE CONFORMITY WITH OUTLINE DESIGN INTENT AND DOES NOT RELIEVE THE CONTRACTOR/PROJECT MANAGER FROM FULL RESPONSIBILITY FOR THE ACCURACY, INTEGRATION AND FITNESS FOR PURPOSE OF DESIGN.

THE ABOVE NOTES FORM THE ESSENTIAL INSTRUCTIONS TO INFORMATION PROVIDED IN THIS DRAWING. THE NON CONFORMITY TO THE ABOVE NOTED INSTRUCTIONS TO THE ARCHITECTURAL INTENT THE LANDSCAPE ARCHITECT IS AT LIBERTY TO DISTRIBUTE THE CONTRACTOR TO DEMOLISH ALL SUCH CONSTRUCTION AND REBUILD AS PER ARCHITECTURAL DRAWINGS.

REVISIONS FROM - TO -

Sl no	Subject of revision	Date
1		
2		
3		
4		

LEGEND

CLIENT

SNN RAJ CORP PVT. LTD.

PROJECT

PROPOSED VILLA DEVELOPMENT @ RAJ VIENTE'
BANGERSHATA ROAD, BANGALORE

ARCHITECTS

dutta kannan Architects
#01, 2nd floor, 100' road,
Indiranagar, Bangalore - 56
telephone +91 080 4113 3222

STRUCTURAL

MEP

#541 "SUHAS MANSION"
1st floor, 38th Cross, 10th Main,
5th Block, Jayanagar, Bangalore - 560041
Ph : 080 -

LANDSCAPE

LANDSCAPE ARCHITECTS
No. 57A, 1st floor, 100' road,
Jayanagar, Bangalore - 560041
Ph : +91 080 4113 3222
email : dk@dkarchitects.com
www.dkarchitects.com


STAGE OF WORK

LANDSCAPE WORKING DRAWING

DRAWING TITLE

LSWD 11.7 LOWER TERRACE - MARKING PLAN

SHEET SIZE A3	PROJECT NO.	REVISION NO. R0
DRAWN: RAGHURAM	DATE: 04.10.2022	
CHECKED: GANAKH	SCALE: AS SHOWN	
FILE PATH:		

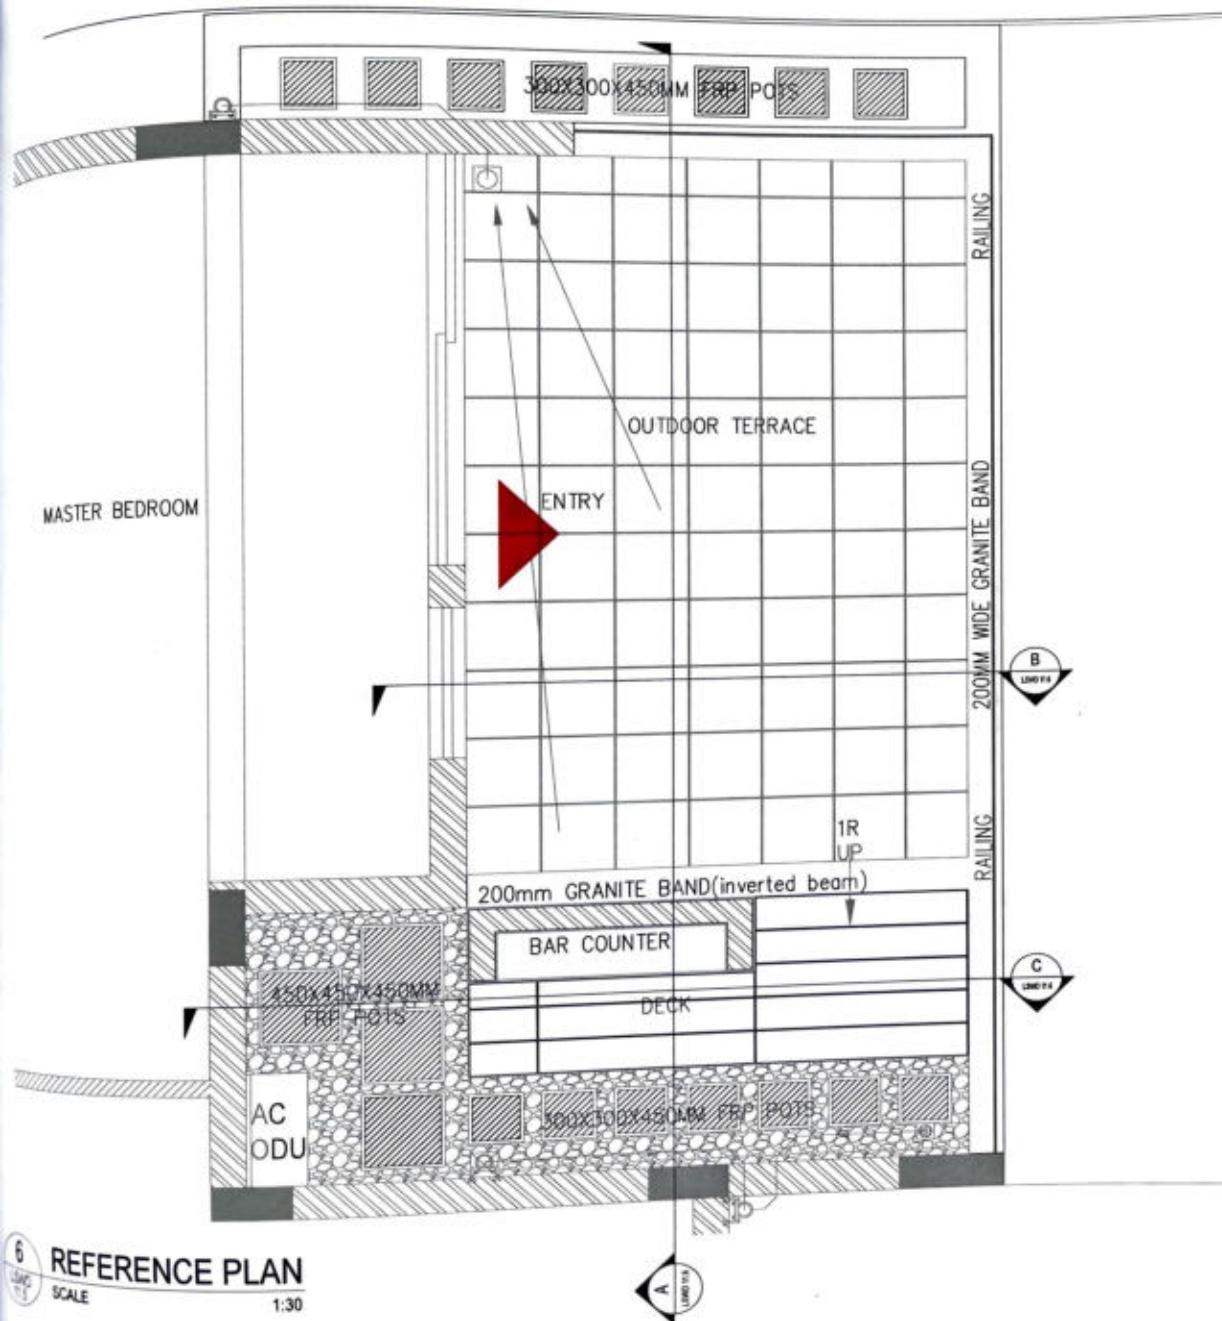

NOTES

- THIS DRAWING IS A COPYRIGHT AND PROPERTY OF THE LANDSCAPE ARCHITECT. IT IS NOT TO BE REPRODUCED, COPIED, LAMINATED OR IN ANY MANNER USED FOR ANY OTHER PURPOSES WITHOUT THE WRITTEN CONSENT OF THE ARCHITECT.
- ALL DIMENSIONS ARE IN MILLIMETERS UNLESS OTHERWISE SPECIFIED.
- ALL LEVELS ARE IN METERS.
- ALL DIMENSIONS SHALL BE VERIFIED ON SITE PRIOR TO START OF WORK. ANY DISCREPANCY SHALL BE BROUGHT TO THE NOTICE OF THE LANDSCAPE ARCHITECT.
- THE CONTRACTOR/PROJECT MANAGER MUST CHECK ALL DIMENSIONS AND DETAILS AND BE RESPONSIBLE FOR THE SAME. ANY DISCREPANCY SHALL BE BROUGHT TO THE NOTICE OF THE LANDSCAPE ARCHITECT.
- THIS DRAWING IS TO BE READ AND NOT SCALED.
- THIS DRAWING IS TO BE READ IN CONJUNCTION WITH THE DRAWING OF THE LANDSCAPE ARCHITECT.
- ALL WELL-DRAWN ARCHITECTURAL DRAWINGS DISCREPANCY STRUCTURAL AND SERVICES DRAWINGS DISCREPANCY SHALL BE BROUGHT TO THE ATTENTION OF THE LANDSCAPE ARCHITECT AND NOT RESED WITHIN SEVEN (7) WORKING DAYS OF ISSUE OF THIS DRAWING OR PRIOR TO COMMENCEMENT OF WORKS AT SITE.
- ARCHITECT IS NOT RESPONSIBLE FOR THE CONFORMITY WITH DRAWING APPROVAL IS FOR THE CONFORMITY WITH OUTLINE OF DESIGN INTENT AND DOES NOT RELIEVE THE CONTRACTOR/CONTRACTOR FROM FULL RESPONSIBILITY FOR THE ACCURACY, INTEGRATION AND FITNESS FOR PURPOSE OF DESIGN.
- THE ABOVE NOTES FORM THE ESSENTIAL INSTRUCTIONS TO BE FOLLOWED BY THE CONTRACTOR. THE NON-CONFORMITY TO THESE INSTRUCTIONS SHALL BE THE ARCHITECT'S INTENT. THE LANDSCAPE ARCHITECT IS AT LIBERTY TO INSTRUCT THE CONTRACTOR TO DEMOLISH ALL SUCH CONSTRUCTION AND REBUILD AS PER ARCHITECTURAL DRAWINGS.

REVISIONS FROM - TO -		
Sl no	Subject of revision	Date
1		
2		
3		
4		

LEGEND:

CLIENT:
SNN RAJ CORP PVT. LTD.

PROJECT:
PROPOSED VILLA DEVELOPMENT @
RAJ VIENTE
BANNERHATTA ROAD, BANGALORE

ARCHITECTS:
dutta kannan Architects
#61, 2nd floor, 100' road,
Indiranagar, Bangalore-38
telephone +91 080 4113 3222

STRUCTURAL:

MEP: #541, "SUHAS MANSION",
1st floor, 38th Cross, 10th Main,
5th Block, Indiranagar, Bangalore - 560041
Ph: +91 98461 11111

LANDSCAPE ARCHITECTS:
No. 10, 1st floor, 100' road, 38th Cross, 10th Main, 5th Block, Indiranagar, Bangalore - 560041
Ph: +91 98461 11111
www.duttakannanarchitects.com

STAGE:
LANDSCAPE WORKING DRAWING


DRAWING TITLE:
LSD 11.5 LOWER TERRACE -
SECTIONAL DETAILS

SHEET SIZE: A3 **PROJECT NO:** **REVISION NO:** 00

DRAWN: RAGHURAM **DATE:** 04.10.2022


CHECKED: DAYADHIN **SCALE:** AS SHOWN

FILE PATH:

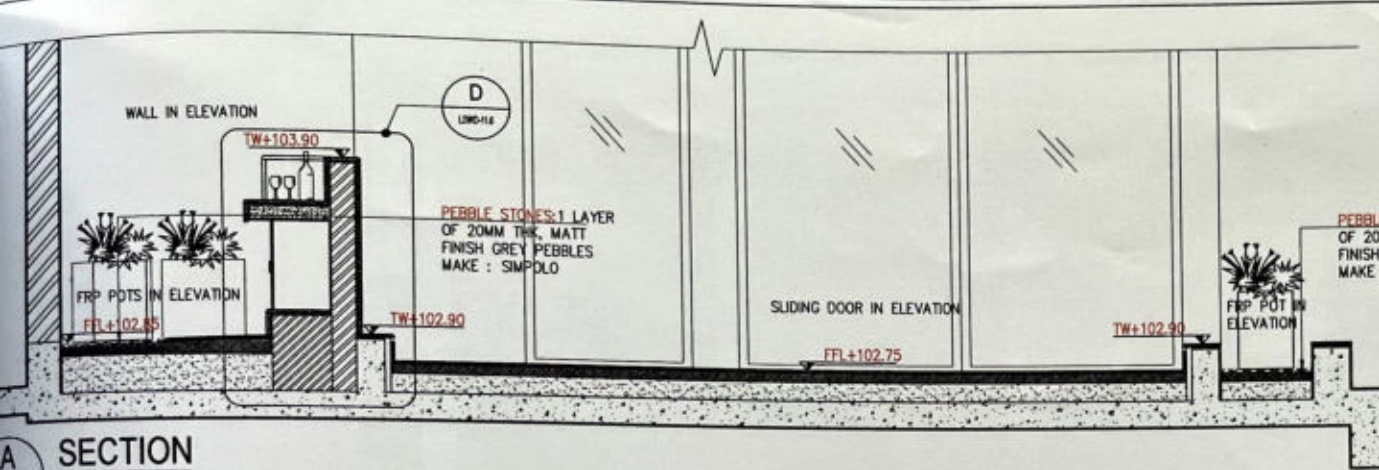


SECTION A

SCALE 1:30

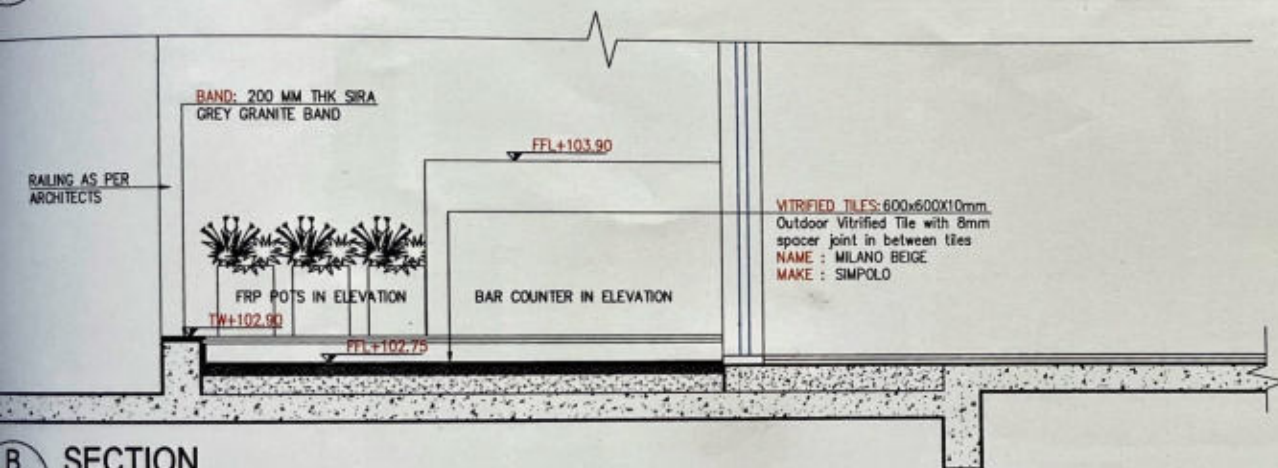


SECTION B

SCALE 1:30

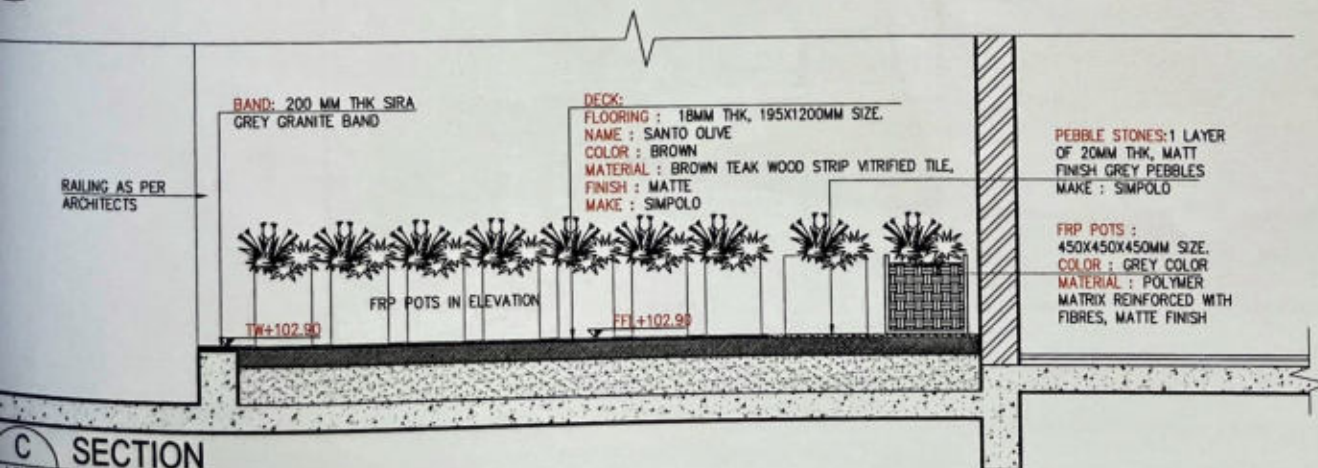

SECTION C

SCALE 1:30

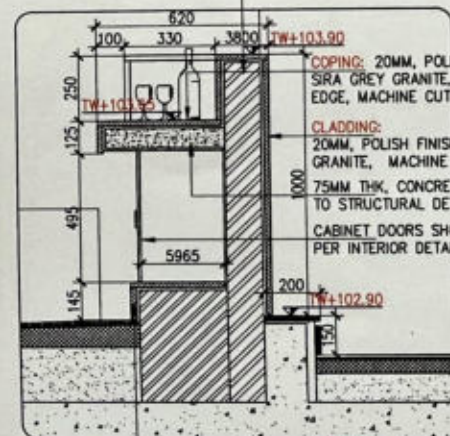

D BLOW UP DETAIL

SCALE 1:20

NOTES:
1. THIS DRAWING IS A COPYRIGHT AND PROPERTY OF THE LANDSCAPE ARCHITECT. IT IS NOT TO BE REPRODUCED, COPIED, HANDED OVER TO THIRD PARTY OR USED FOR ANY OTHER PURPOSE OTHER THAN FOR WHICH IT IS INTENDED.
2. ALL DIMENSIONS ARE IN MILLIMETERS UNLESS OTHERWISE SPECIFIED.
3. ALL LEVELS ARE IN METER.
4. ALL DIMENSIONS SHALL BE VERIFIED ON SITE PRIOR TO START OF WORK. ANY DISCREPANCY SHALL BE BROUGHT TO THE NOTICE OF THE LANDSCAPE ARCHITECT IMMEDIATELY. THE CONTRACTOR/PROJECT MANAGER MUST CHECK ALL DIMENSIONS AND DETAILS AND BE RESPONSIBLE FOR THE SAME. ANY DISCREPANCY SHALL BE BROUGHT TO THE NOTICE OF THE LANDSCAPE ARCHITECT IMMEDIATELY. THIS DRAWING SHALL BE READ IN CONJUNCTION WITH ALL RELEVANT ARCHITECTURAL, LANDSCAPE, STRUCTURAL AND SERVICES DRAWINGS. DISCREPANCY IF ANY NOTICED BY THE CONTRACTOR SHALL BE BROUGHT TO THE ATTENTION OF THE LANDSCAPE ARCHITECT AND NOT INCURRED WITHIN SEVEN (7) WORKING DAYS OF ISSUE OF THIS DRAWING OR PRIOR TO COMMENCEMENT OF WORKS AT SITE. WHICHEVER IS EARLIER.
5. DRAWING APPROVAL IS FOR THE CONFORMITY WITH OUTLINE DESIGN SCHEME AND DOES NOT RELIEVE THE CONTRACTOR/CONTRACTOR FROM FULL RESPONSIBILITY FOR THE ACCURACY, INTEGRATION AND FINISHES FOR PURPOSES OF DESIGN.
6. THE ABOVE NOTES FORM THE ESSENTIAL INSTRUCTIONS TO INFORMATION PROVIDED IN THIS DRAWING. THE NON CONFORMITY TO THESE WOULD CONSTITUTE TO THE CONTRACTOR NOT BEING CARRIED OUT AS PER THE ARCHITECTURAL INTENT. THE LANDSCAPE ARCHITECT IS AT LIBERTY TO INSTRUCT THE CONTRACTORS TO DEMOLISH ALL SUCH CONSTRUCTION AND REBUILD AS PER ARCHITECTURAL DRAWINGS.

REVISIONS FROM - TO -		
Sl no	Subject of revision	Date
1.		
2.		
3.		
4.		

CLIENT:
SNN RAJ CORP PVT. LTD.

PROJECT:
PROPOSED VILLA DEVELOPMENT @
RAJ VIENTE
BANNERGHATTA ROAD, BANGALORE

ARCHITECTS:
dutta kannan Architects
#61, 2nd floor, 100' road,
Indiranagar, Bangalore-38
telephone +91 080 4113 3222

STRUCTURAL:

MEP:
#541, "SUHAS MANSION",
1st Floor, 38th Cross, 10th Main,
5th Block, Indiranagar, Bangalore -560041
Ph: 080-4113 3222

LANDSCAPE ARCHITECTS:
dutta kannan Architects
#61, 2nd floor, 100' road,
Indiranagar, Bangalore-38
telephone +91 080 4113 3222

STAGE OF:
LANDSCAPE WORKING DRAWING

DRAWING TITLE:
LSWD 11.6 LOWER TERRACE -
SECTIONAL DETAILS

SHEET NO. A3 **PROJECT NO.** **REVISION NO. 01**

DRAWN: RADHAKRISHNAN **DATE:** 04.10.2022

CHECKED: GAYATHRI **SCALE:** AS SHOWN

FILE PATH:



KEY PLAN

NOTES:

- THIS DRAWING IS A COPYRIGHT AND PROPERTY OF THE LANDSCAPE ARCHITECT. IT IS NOT TO BE REPRODUCED, COPIED, LOANED, LENT, OR USED FOR ANY OTHER PURPOSE, OTHER THAN FOR WHICH IT IS INTENDED.
- ALL DIMENSIONS ARE IN METERS UNLESS OTHERWISE SPECIFIED.
- ALL DIMENSIONS SHALL BE VERIFIED ON SITE PRIOR TO START OF WORK. ANY DISCREPANCY SHALL BE BROUGHT TO THE NOTICE OF THE LANDSCAPE ARCHITECT. THE CONTRACTOR/PROJECT MANAGER MUST CHECK ALL DIMENSIONS AND DETAILS AND BE RESPONSIBLE FOR THE SAME. ANY DISCREPANCY SHALL BE BROUGHT TO THE NOTICE OF THE LANDSCAPE ARCHITECT.
- THIS DRAWING IS TO BE READ AND NOT SOLID. THIS DRAWING SHALL BE READ IN CONJUNCTION WITH ALL RELEVANT ARCHITECTURAL, LANDSCAPE, STRUCTURAL, AND MECHANICAL DRAWINGS. DISCREPANCY IF ANY NOTICED BY THE CONTRACTOR SHALL BE BROUGHT TO THE ATTENTION OF THE LANDSCAPE ARCHITECT AND NOT BE RESOLVED WITHIN SEVEN (7) WORKING DAYS OF ISSUE OF THIS DRAWING OR PRIOR TO COMMENCEMENT OF EXECUTION OF WORKS AT SITE. UNLESS OTHERWISE SPECIFIED.
- DRAWING APPROVAL IS FOR THE CONFORMANCE WITH OUTLINE DESIGN INTENT AND DOES NOT RELIEVE THE CONTRACTOR/PROJECT MANAGER FROM FULL RESPONSIBILITY FOR THE ACCURACY, INTERPRETATION AND EXECUTION OF THE WORK.
- THE ABOVE NOTES FORM THE ESSENTIAL INSTRUCTIONS TO INFORMATION PROVIDED IN THIS DRAWING. THE NON CONFORMANCE TO THE ABOVE CONCEPTS FOR THE CONSTRUCTION NOT BEING CARRIED OUT AS PER THE ARCHITECTURAL INTENT. THE LANDSCAPE ARCHITECT IS AT LIBERTY TO INSTRUCT THE CONTRACTOR TO DISMISS ALL SUCH CONSTRUCTION AND REBUILD AS PER ARCHITECTURAL DRAWINGS.

REVISIONS FROM - TO -

Sl No	Subject of Revision	Date
1		
2		
3		
4		

CLIENT:
SNN RAJ CORP PVT. LTD.

PROJECT:
PROPOSED VILLA DEVELOPMENT @
RAJ VIMENTE
BANNERGHATA ROAD, BANGALORE

ARCHITECTS:
dutta kannan Architects
#61, 2nd floor, 100' road,
Indiranagar, Bangalore-38
telephone +91 080 4113 3222

STRUCTURAL:


MEP:
#541 "SUHAS MANSION"
1st floor, 38th Cross, 10th Main,
5th Block, Bannerghata Road, Bangalore -560042
Ph: 080-4113 3222

LANDSCAPE ARCHITECTS:
Dhruva Associates
#578, 1st floor, 100' road,
Indiranagar, Bangalore-38
+91 902961 1000
www.dhruvaassociates.com
and at all sites.

STAGE OF DRAWING:
LANDSCAPE WORKING DRAWING

DRAWING TITLE:
LSWD 12.0 UPPER TERRACE - KEY PLAN

SHEET SIZE: A1	PROJECT NO.	REVISION NO.
DRAVEN RAGHURAM	DATE: 17.10.2022	
CHECKED: GAYATHRI	SCALE: AS SHOWN	
FILE PATH:		

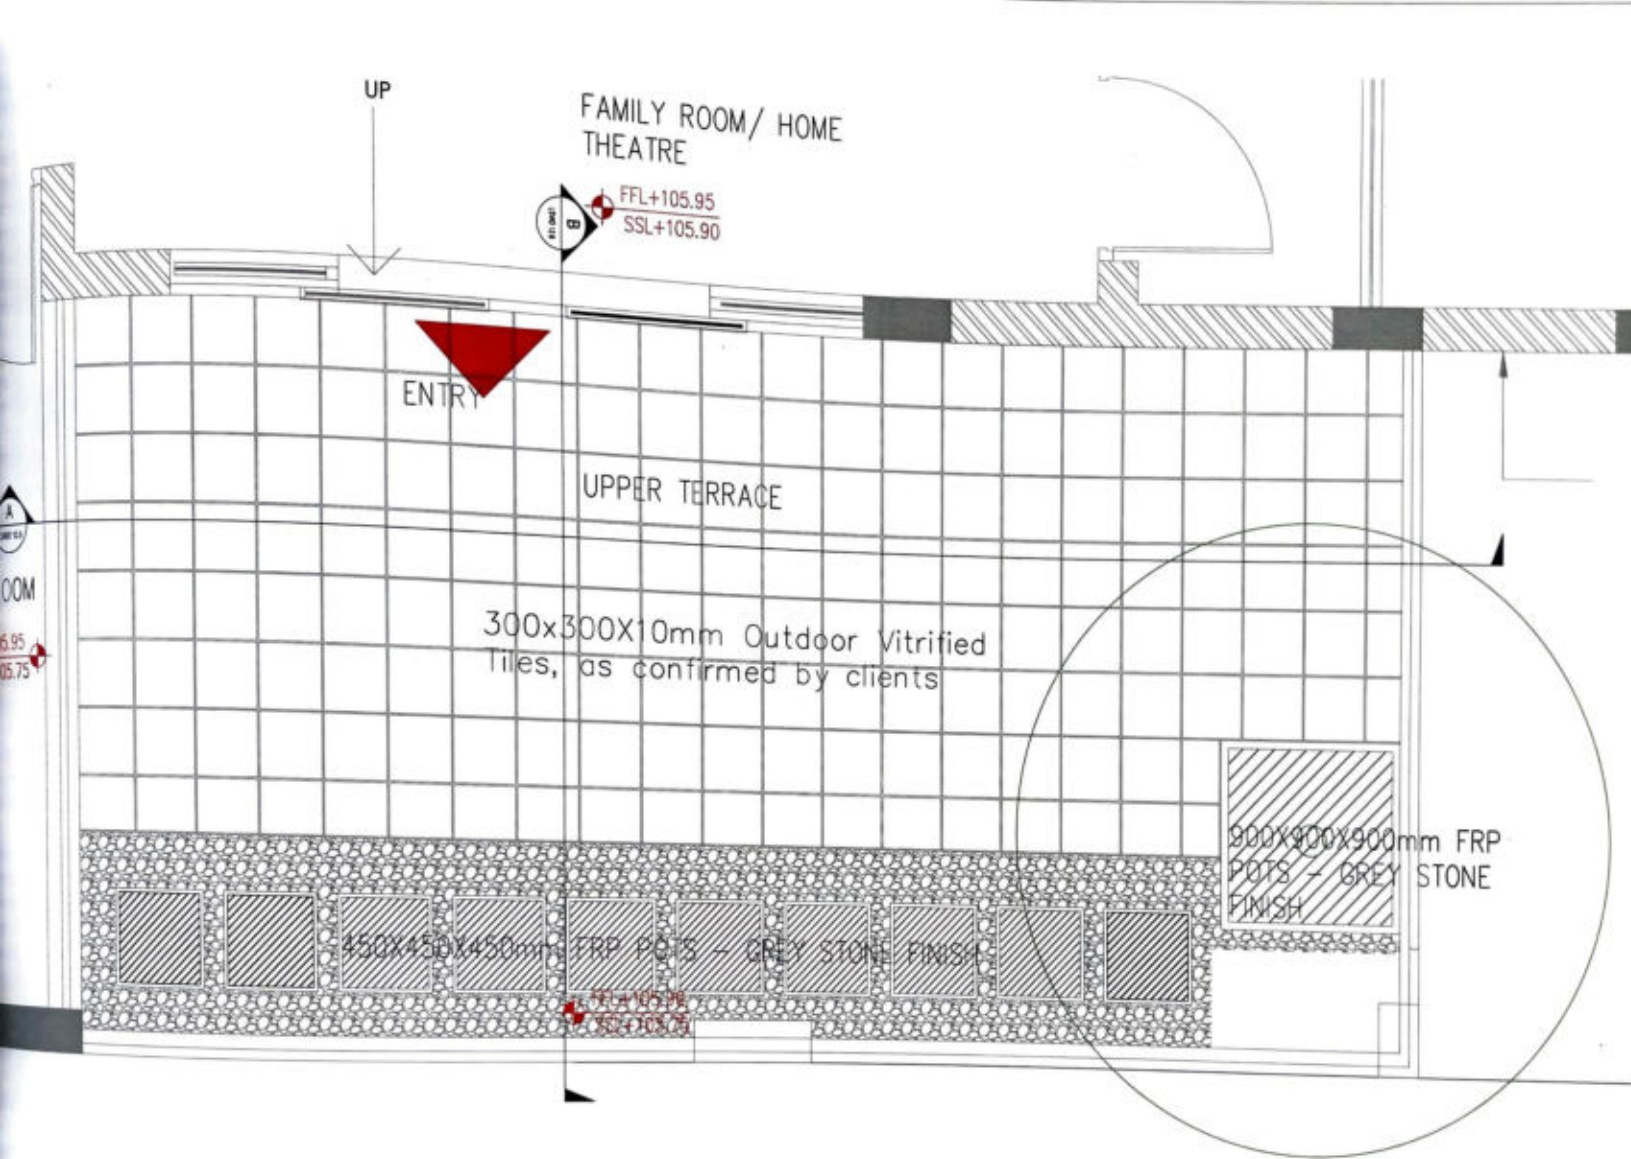

6 REFERENCE PLAN
SCALE 1:25

KEY PLAN

NOTES:

- THIS DRAWING IS A COPYRIGHT AND PROPERTY OF THE LANDSCAPE ARCHITECT. IT IS NOT TO BE REPRODUCED, COPIED, VANDERED OR IN ANY MANNER USED FOR ANY OTHER PURPOSE WITHOUT THE WRITTEN CONSENT OF THE LANDSCAPE ARCHITECT.
- ALL DIMENSIONS ARE IN MILLIMETERS UNLESS OTHERWISE SPECIFIED.
- ALL LEVELS ARE IN METERS.
- ALL DIMENSIONS SHALL BE VERIFIED ON SITE PRIOR TO START OF WORK. ANY DISCREPANCY SHALL BE BROUGHT TO THE NOTICE OF THE LANDSCAPE ARCHITECT.
- THE CONTRACTOR/PROJECT MANAGER MUST CHECK ALL DIMENSIONS AND DETAILS AND BE RESPONSIBLE FOR THE SAME. ANY DISCREPANCY SHALL BE BROUGHT TO THE NOTICE OF THE LANDSCAPE ARCHITECT.
- THIS DRAWING IS TO BE READ AND NOT RECALCULATED. THIS DRAWING SHALL BE READ IN CONJUNCTION WITH ALL RELEVANT ARCHITECTURAL, LANDSCAPE, STRUCTURAL AND SERVICES DRAWINGS. DISCREPANCY IF ANY NOTICED BY THE CONTRACTOR SHALL BE BROUGHT TO THE ATTENTION OF THE LANDSCAPE ARCHITECT AND NOT BE USED FOR ANY OTHER PURPOSES. UNLESS OTHERWISE NOTED, THIS DRAWING IS FOR PRELIMINARY PURPOSES ONLY. THE CONTRACTOR SHALL BE RESPONSIBLE FOR THE EXECUTION OF WORKS AT SITE.
- CONTRACTOR'S APPROVAL IS FOR THE CONFORMITY WITH OUTLINE TO BE MAINTAINED AND ONE'S NOT BE THE CONTRACTOR'S RESPONSIBILITY FOR THE FULL RESPONSIBILITY FOR THE ACCURACY, INTERPRETATION AND FITTING FOR PURPOSES OF DESIGN.
- THE ABOVE NOTES FORM THE ESSENTIAL INSTRUCTIONS TO INFORMATION PROVIDED IN THIS DRAWING. THE NON CONFORMITY TO THE ABOVE CONSTITUTE TO THE CONTRACTOR NOT BEING LIABLE FOR THE ARCHITECTURAL INTENT. THE LANDSCAPE ARCHITECT IS AT LIBERTY TO INSTRUCT THE CONTRACTOR TO DEMOLISH ALL SUCH CONSTRUCTION AND REBUILD AS PER ARCHITECTURAL DRAWINGS.

REVISIONS FROM - TO -

Sl no	Subject of revision	Date
1.		
2.		
3.		
4.		

CLIENT

SNN RAJ CORP PVT. LTD.

PROJECT

PROPOSED VILLA DEVELOPMENT @ RAJ VIENTE
BANNERGHATA ROAD BANGALORE

ARCHITECTS

dutta kannan Architects
#61, 2nd floor, 100' road,
Indiranagar, Bangalore-38
telephone +91 080 4113 3222

STRUCTURAL

MEP

#541 "SUNSHINE MANSION"
1st Floor, 38th Cross, 10th Main,
5th Block
Ph. 080 4113 3222

LANDSCAPE ARCHITECTS



LANDSCAPE ARCHITECTS
No 578, 1st floor,
Indiranagar, Bangalore-38
+91 080 4113 3222
dutta kannan Architects
call at 080 4113 3222

LANDSCAPE WORKING DRAWING

DRAWN BY: LSND 125 UPPER TERRACE - SECTIONAL DETAILS

SHEET NO	PROJECT NO	REVISION NO
A3		01

CHECKED: GSK/MS
DATE: 17.10.2022
SCALE: AS SHOWN
FILE PATH:

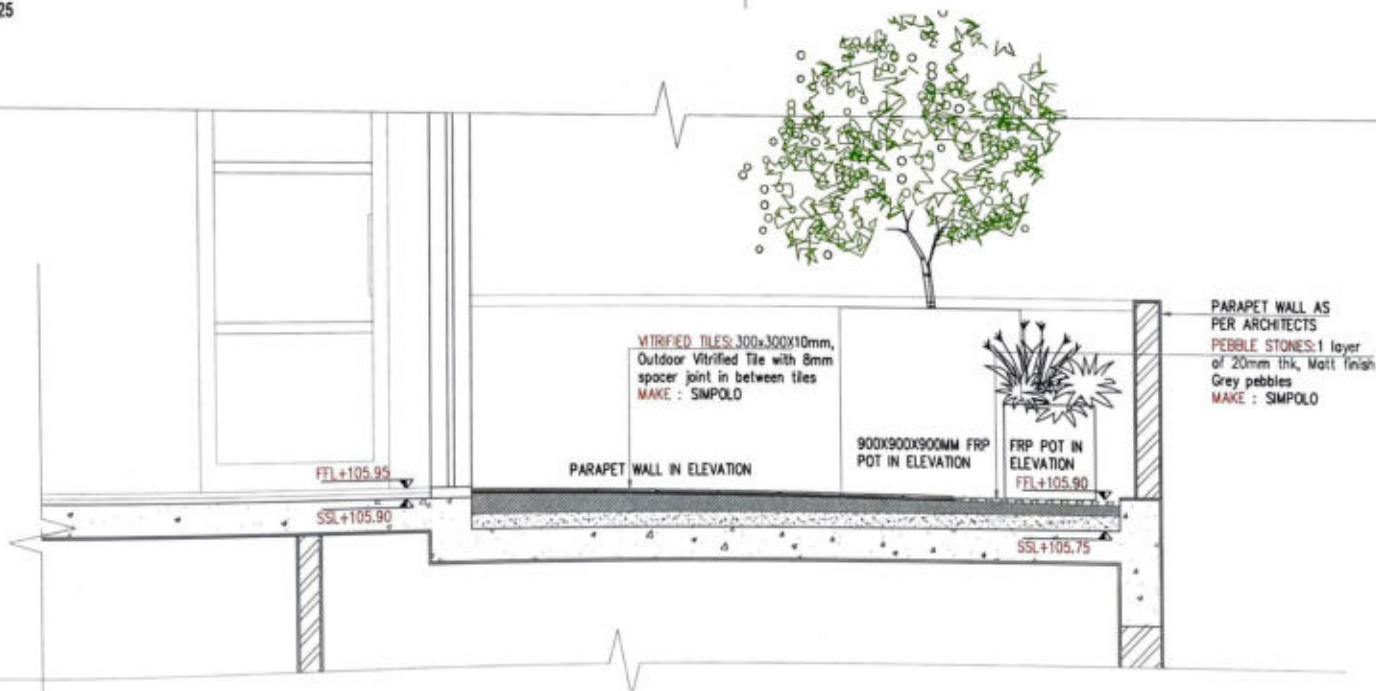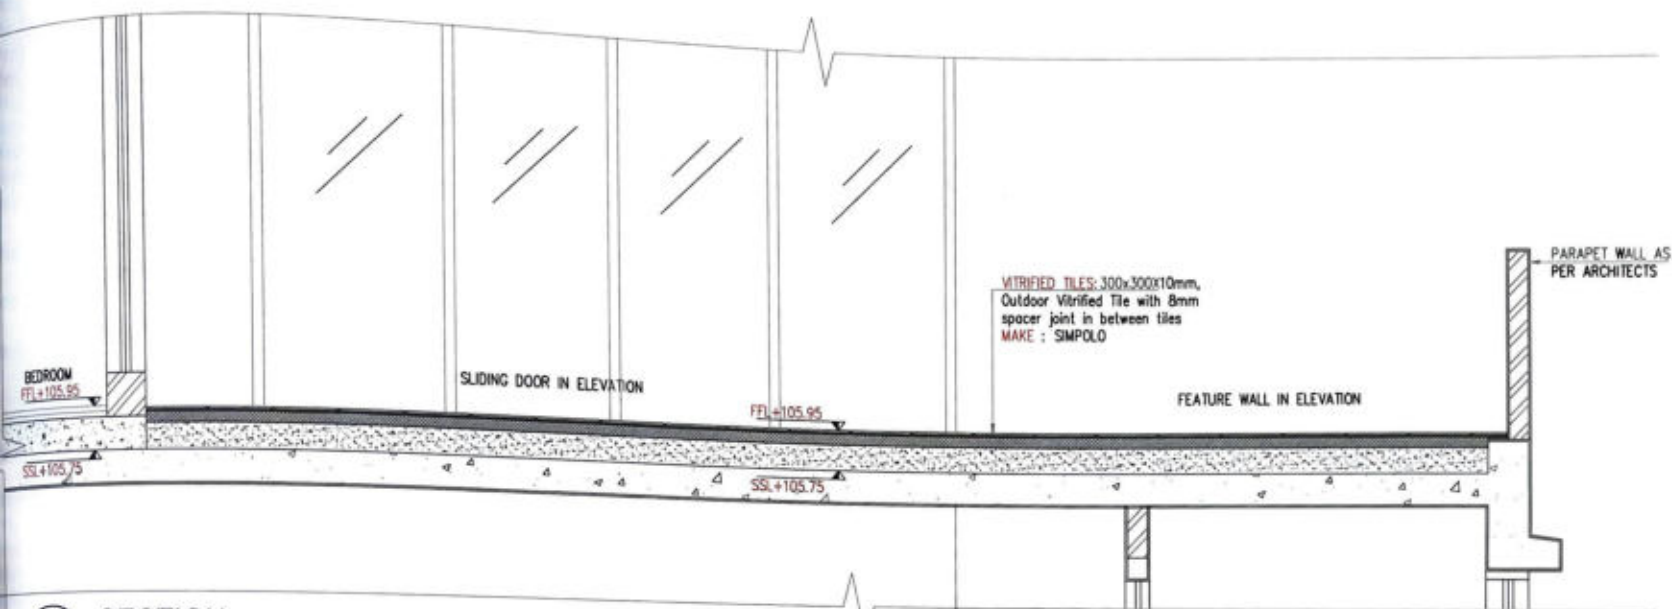

NOTES

THIS DRAWING IS A COPYRIGHT AND PROPERTY OF THE LANDSCAPE ARCHITECT. IT IS NOT TO BE PRODUCED, COPIED, HANDED OVER TO THIRD PARTY OR USED FOR ANY OTHER PURPOSE OTHER THAN FOR WHICH IT IS INTENDED.

INTERESTS:

1. ALL COMMISSIONERS ARE IN MILLIONAIRE RANGES
2. ALL LEADS ARE IN WEATERS
3. ALL COMMISSIONERS SHALL BE VERIFIED ON SITE PRIOR TO

ALL DIMENSIONS SHALL BE VERIFIED ON SITE PRIOR TO
START OF WORK. ANY DISCREPANCY SHALL BE BROUGHT

THE CONTRACTOR/PROJECT MANAGER MUST CHECK ALL DIMENSIONS AND DETAILS AND BE RESPONSIBLE FOR

THE SAME. ANY DISCREPANCY SHALL BE BROUGHT TO THE NOTICE OF THE LANDSCAPE ARCHITECT. THIS DRAWING IS TO BE READ AND NOT SEALED.

THIS DRAWING SHALL BE READ IN CONJUNCTION WITH ALL RELEVANT ARCHITECTURAL, LANDSCAPE, STRUCTURAL AND SERVICES DRAWINGS. DISCREPANCY RESOLVED BY ARCHITECT.

IF ANY NOTICED BY THE CONTRACTOR SHALL BE BROUGHT TO THE ATTENTION OF THE LANDSCAPE ARCHITECT AND NOT RESOLVED WITHIN SEVEN (7) WORKING DAYS OR PRIOR TO THE DRAWING OR PRIOR TO

WORKING DAYS OF ISSUE OF THIS DRAWING OR PRIOR TO
PROCUREMENT / EXECUTION OF WORKS AT SITE
WHICHEVER IS EARLIER
DRAWING APPROVAL IS FOR THE CONFORMANCE WITH

DRAWING APPROVAL IS FOR THE CONFORMITY WITH
OUTLINE DESIGN INTENT AND DOES NOT RELIEVE THE
CONTRACTOR/CONTRACTOR FROM FULL
RESPONSIBILITY FOR THE ACCURACY, INTEGRATION AND

THE ABOVE NOTES FORM THE ESSENTIAL INSTRUCTIONS TO INFORMATION PROVIDED IN THIS DRAWING. THE AON

TO INFORMATION PROVIDED IN THIS CHALLENGE, THE RISK
CONFORMITY TO THESE WOULD CONSTITUTE AS THE
CONSTRUCTION NOT BEING CARRIED OUT AS PER THE
ARCHITECTURAL INTENT. THE LANDSCAPE ARCHITECT IS

REVISIONS FROM - TO -		
sl no	Subject of revision	Date
1		
2		
3		
4		

LE NO

100

100

CLIENT

SNN RAJ CORP PVT. LTD.

PROJECT: PROPOSED VILLA DEVELOPMENT @

PROPOSED VILLA DEVELOPMENT @
RAJ VIVIENTE'
NARAYANPETA ROAD, RAJGIRI, HYD.

ARCHITECTS:

dutta kannan Architects

#61, 2nd floor, 100' road,
Indiranagar, Bangalore-38
Telephone: +91 080 4113 3222

telephone +91 080 4113 3222

STRUCTURAL:

MEP: _____

#541, "SUHAS MANSION",
1st Floor, 38th Cross, 10th Main,
5th Block, Jayanagar, Bangalore - 560041

LANDSCAPE ARCHITECTS




LANDSCAPE ARCHITECTS
No. 578, N. Road
Avenham, Bangalore - 560020.
Phone: 2222 2222

p +81 90-7610-8773
e-mail: shirayama@shirayama.com

STAGE OF  LANDSLIDE STOPPING DRAINING

DAVID H. JOHNSON
STATE OF CALIFORNIA
LICENSE NO. 44512
MECHANICAL ENGINEERING

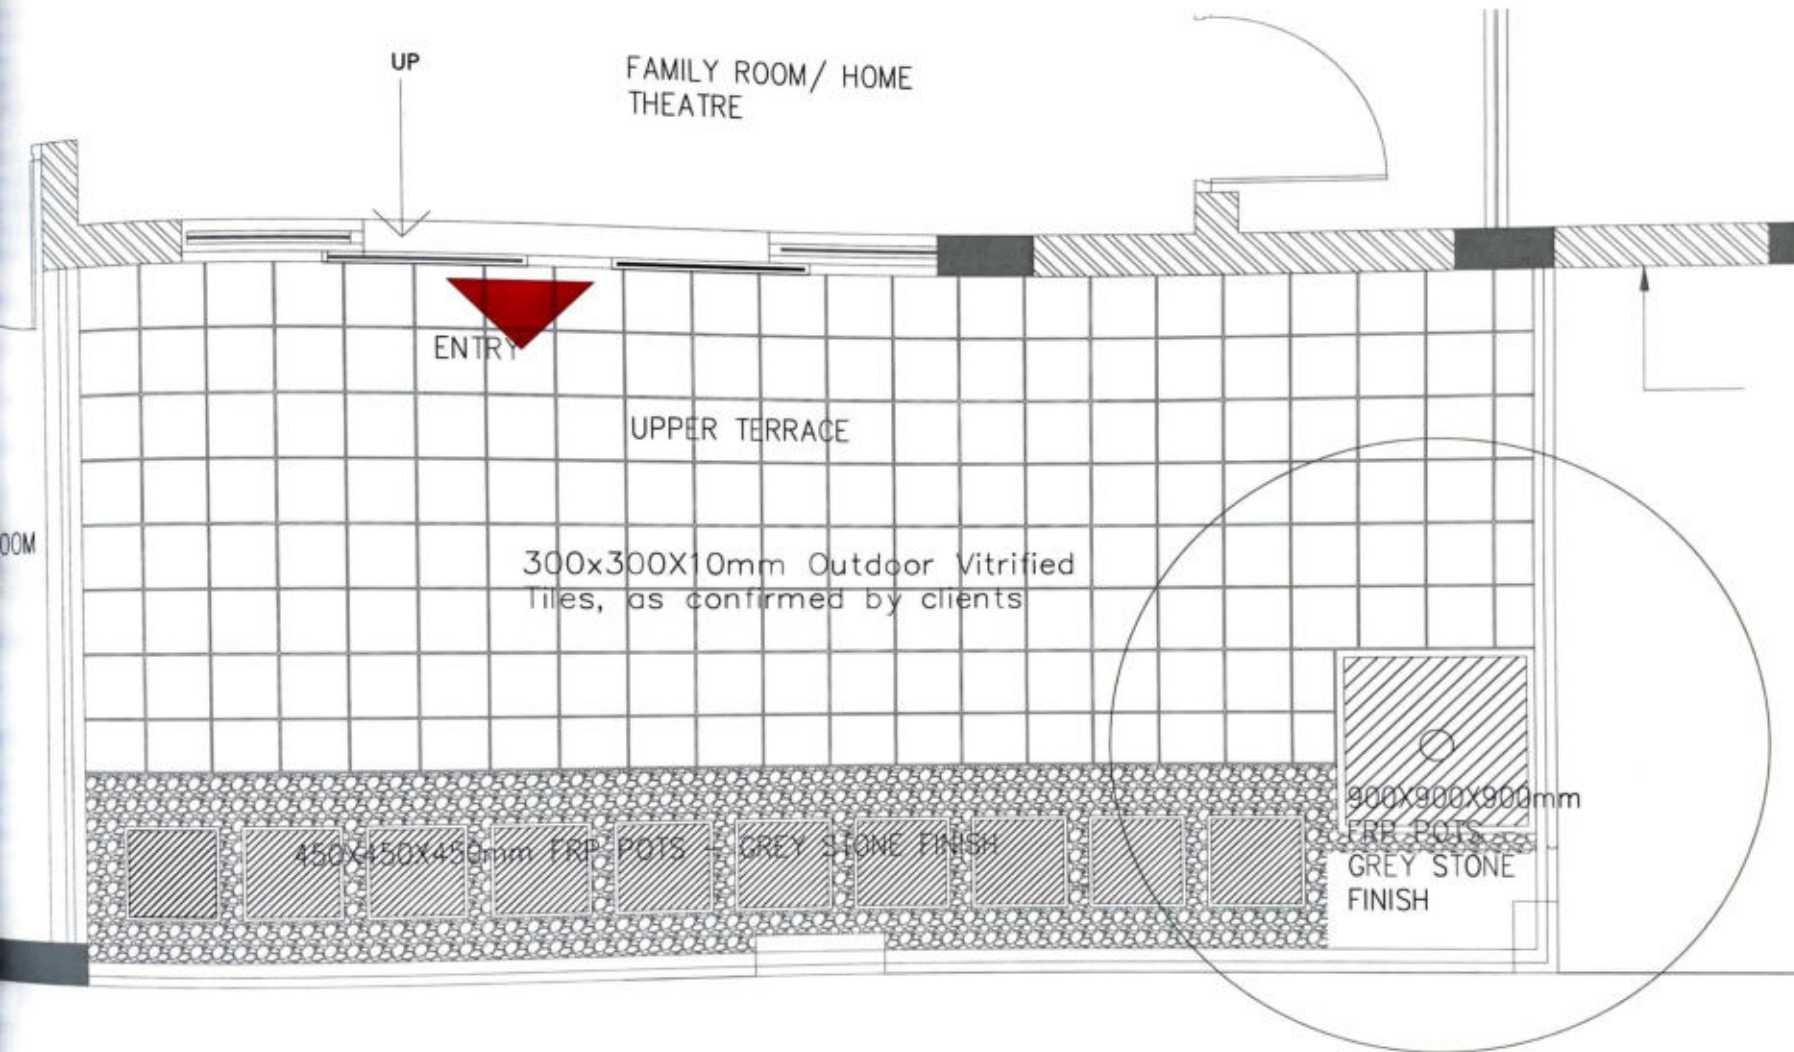

NOTES

- THIS DRAWING IS A COPYRIGHT AND PROPERTY OF THE LANDSCAPE ARCHITECT. IT IS NOT TO BE REPRODUCED, COPIED, HANDLED OVER TO THIRD PARTY OR USED FOR ANY OTHER PURPOSES OTHER THAN FOR WHICH IT IS INTENDED.
- ALL DIMENSIONS ARE IN MILLIMETERS.
- ALL LEVELS ARE IN METERS.
- ALL DIMENSIONS SHALL BE VERIFIED ON SITE PRIOR TO START OF WORK. ANY DISCREPANCY SHALL BE BROUGHT TO THE NOTICE OF THE LANDSCAPE ARCHITECT.
- THE CONTRACTOR/PROJECT MANAGER MUST CHECK ALL THE SAME. ANY DISCREPANCY SHALL BE BROUGHT TO THE NOTICE OF THE LANDSCAPE ARCHITECT.
- THIS DRAWING IS TO BE READ AND NOT RECALCULATED. THIS DRAWING SHALL BE READ IN CONJUNCTION WITH ALL RELEVANT ARCHITECTURAL, LANDSCAPE, STRUCTURAL AND SERVICES DRAWINGS. DISCREPANCY IF ANY NOTICED BY THE CONTRACTOR SHALL BE BROUGHT TO THE ATTENTION OF THE LANDSCAPE ARCHITECT AND NOT RESOLVED WITHIN SEVEN (7) WORKING DAYS OF ISSUE OF THIS DRAWING OR PRIOR TO PROCEEDMENT / EXECUTION OF WORKS AT SITE. OTHERWISE IT IS EARLIER.
- DRAWING APPROVAL IS FOR THE CONFORMANCE WITH OUTLINE OR BRIEF INTENT AND DOES NOT RELIEVE THE CONTRACTOR/CONTRACTOR FROM FULL RESPONSIBILITY FOR THE ACCURACY, INTERPRETATION AND FITNESS FOR PURPOSE OF DESIGN.
- THE ABOVE NOTES FORM THE ESSENTIAL INSTRUCTIONS TO INFORMATION PROVIDED IN THIS DRAWING. THE NON CONFORMANCE TO THESE SHOULD CONSTITUTE TO THE CONTRACTOR NOT BEING CARRIED OUT AS PER THE ARCHITECTURAL INTENT. THE LANDSCAPE ARCHITECT IS AT LIBERTY TO INSTRUCT THE CONTRACTOR TO DEMOLISH ALL SUCH CONSTRUCTION AND REBUILD AS PER ARCHITECTURAL DRAWINGS.

REVISIONS FROM - TO -

sl no	Subject of revision	Date
1		
2		
3		
4		

LEGEND

CLIENT

SNN RAJ CORP PVT. LTD.

PROJECT

PROPOSED VILLA DEVELOPMENT @
RAJ VIVENTE
BANNERGHATA ROAD, BANGALORE

ARCHITECTS

dutta kannan Architects
#61, 2nd floor, 100' road,
Indiranagar, Bangalore-38
telephone +91 080 4113 3222

STRUCTURAL

MEP

#541, "SUHAS MANSION",
1st Floor, 38th Cross, 10th Main,
5th Block,
Pr: 1/250

LANDSCAPE ARCHITECTS

Dutta Kannan Architects
No. 57B, 1st floor,
Jayanagar 9th Cross, 10th Main,
Bangalore-38
+91 080 4113 3222
e-mail: dk@dkarchitects.com
web: dkarchitects.com

STAGE OF DRAWING

LANDSCAPE WORKING DRAWING

DRAWING TITLE


LSWD 12.1 UPPER TERRACE - CLDP

SHEET SIZE A3 PROJECT NO REVISION NO A3

DRAWN: RAGHURAM DATE: 17.10.2022

CHECKED: GRAYATHI SCALE AS SHOWN

FILE PATH:

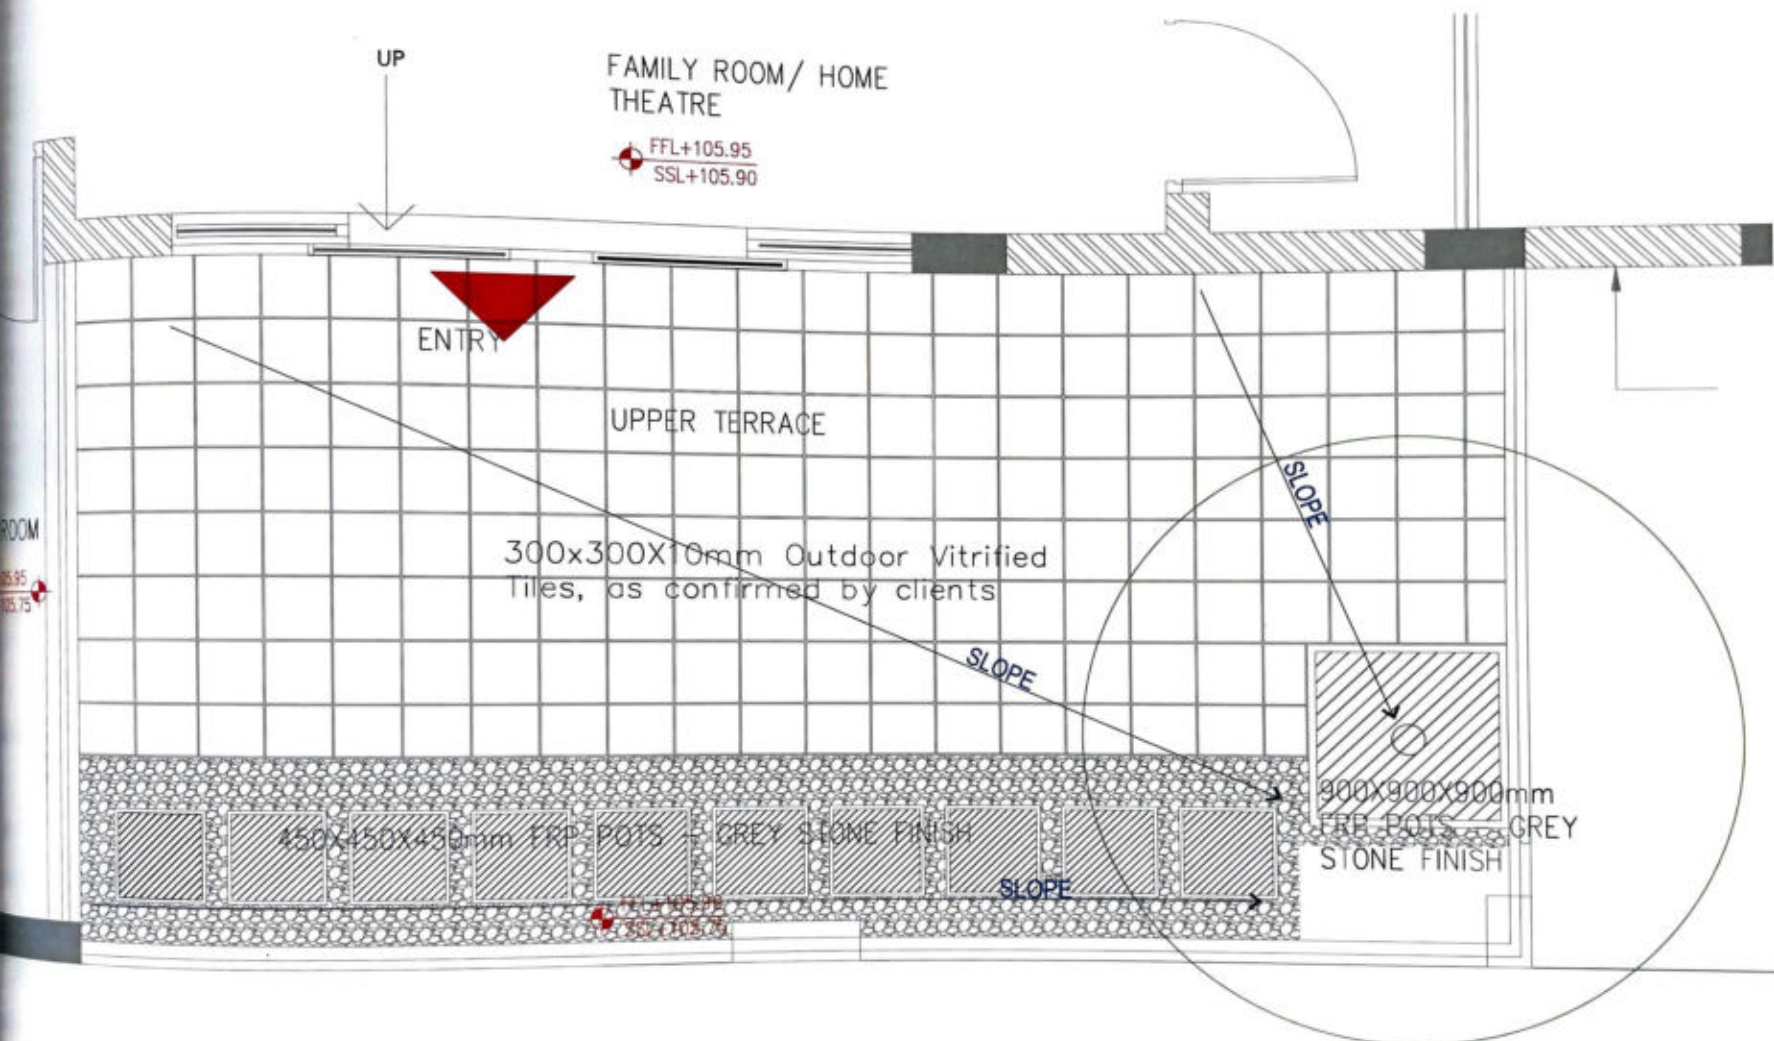

NOTES

- THIS DRAWING IS A COPYRIGHT AND PROPERTY OF THE LANDSCAPE ARCHITECT. IT IS NOT TO BE REPRODUCED, COPIED, HANDED OVER TO THIRD PARTY OR USED FOR ANY OTHER PURPOSE, OTHER THAN FOR WHICH IT IS INTENDED.
- ALL DIMENSIONS ARE IN MILLIMETERS/METERS.
- ALL LEVELS ARE IN METERS.
- ALL DIMENSIONS SHALL BE VERIFIED ON SITE PRIOR TO START OF ANY WORK. DISCREPANCY SHALL BE BROUGHT TO THE NOTICE OF THE LANDSCAPE ARCHITECT.
- THE CONTRACTOR/PROJECT MANAGER MUST CHECK ALL DIMENSIONS AND DETAILS AND BE RESPONSIBLE FOR THE SAME. ANY DISCREPANCY SHALL BE BROUGHT TO THE NOTICE OF THE LANDSCAPE ARCHITECT.
- THIS DRAWING IS TO BE READ AND NOT SCALED.
- THIS DRAWING SHALL BE READ IN CONJUNCTION WITH STRUCTURAL AND SERVICES DRAWINGS. DISCREPANCY IF ANY NOTICED BY THE CONTRACTOR SHALL BE BROUGHT TO THE ATTENTION OF THE LANDSCAPE ARCHITECT AND NOT RESOLVED WITHIN SEVENTY WORKING DAYS OF ISSUE OF THIS DRAWING OR PRIOR TO PROCEEDMENT / EXECUTION OF WORKS AT SITE.
- ARCHITECT IS NOT RESPONSIBLE FOR THE CONFORMITY WITH OUTLINE DESIGN INTENT AND DOES NOT RELIEVE THE CONTRACTOR/CONTRACTOR FROM FULL RESPONSIBILITY FOR THE ACCURACY, INFORMATION AND FITNESS FOR PURPOSE OF DESIGN.
- THE ABOVE NOTES FORM THE ESSENTIAL INSTRUCTIONS TO THE CONTRACTOR PROVIDED IN THIS DRAWING. THE NON CONFORMITY TO THESE SHOULD CONSTITUTE TO THE CONTRACTOR NOT BEING CARRIED OUT AS PER THE ARCHITECTURAL INTENT. THE LANDSCAPE ARCHITECT IS AT LIBERTY TO INSTRUCT THE CONTRACTORS TO DEMOLISH ALL SUCH CONSTRUCTION AND REBUILD AS PER ARCHITECTURAL DRAWINGS.

REVISIONS FROM - TO -

Sl no	Subject of revision	Date
1.		
2.		
3.		
4.		

LEGEND

CLIENT

SNN RAJ CORP PVT. LTD.

PROJECT

PROPOSED VILLA DEVELOPMENT @
RAJ VIVENTE
BANNERGHATA ROAD, BANGALORE

ARCHITECTS

dutta kannan Architects
#61, 2nd floor, 100' road,
Indira Nagar, Bangalore-38
telephone +91 080 4113 3222

STRUCTURAL

MEP

#541, "TUNAS MAYASION"
1st Floor, 38th Cross, 10th Main,
5th Block, Bannerghatta, Bangalore - 560041
Ph: 080 4113 3222

LANDSCAPE ARCHITECTS

LANDSCAPE ASSOCIATES
No. 578, 1st floor, 100' road,
Indira Nagar, Bangalore-38
#91 080 4113 3222
email: info@landscapemagazine.com
web: www.landscapemagazine.com

STAGE OF WORK

LANDSCAPE WORKING DRAWING

DRAWING TITLE

LSMD 12.2 UPPER TERRACE -
GRADING AND DRAINAGE PLAN

SHEET SIZE A3	PROJECT NO.	REVISION NO.


DRAWN RADHURAM **DATE** 17.10.2022

CHECKED GRAYATHI **SCALE** AS SHOWN

FILE PATH

LEGENDS :

- RFL- ROAD FINISH LVL
- FFL- FLOOR FINISH LVL
- LFL- LAWN FINISH LVL
- FGL- FINISH GROUND LVL
- SSL- STRUCTURAL SLAB LVL
- TW - TOP OF WALL
- TOS / TS- TOP OF SEATER
- TK- TOP OF KERB
- PB- POOL BOTTOM
- WL- WATER LVL

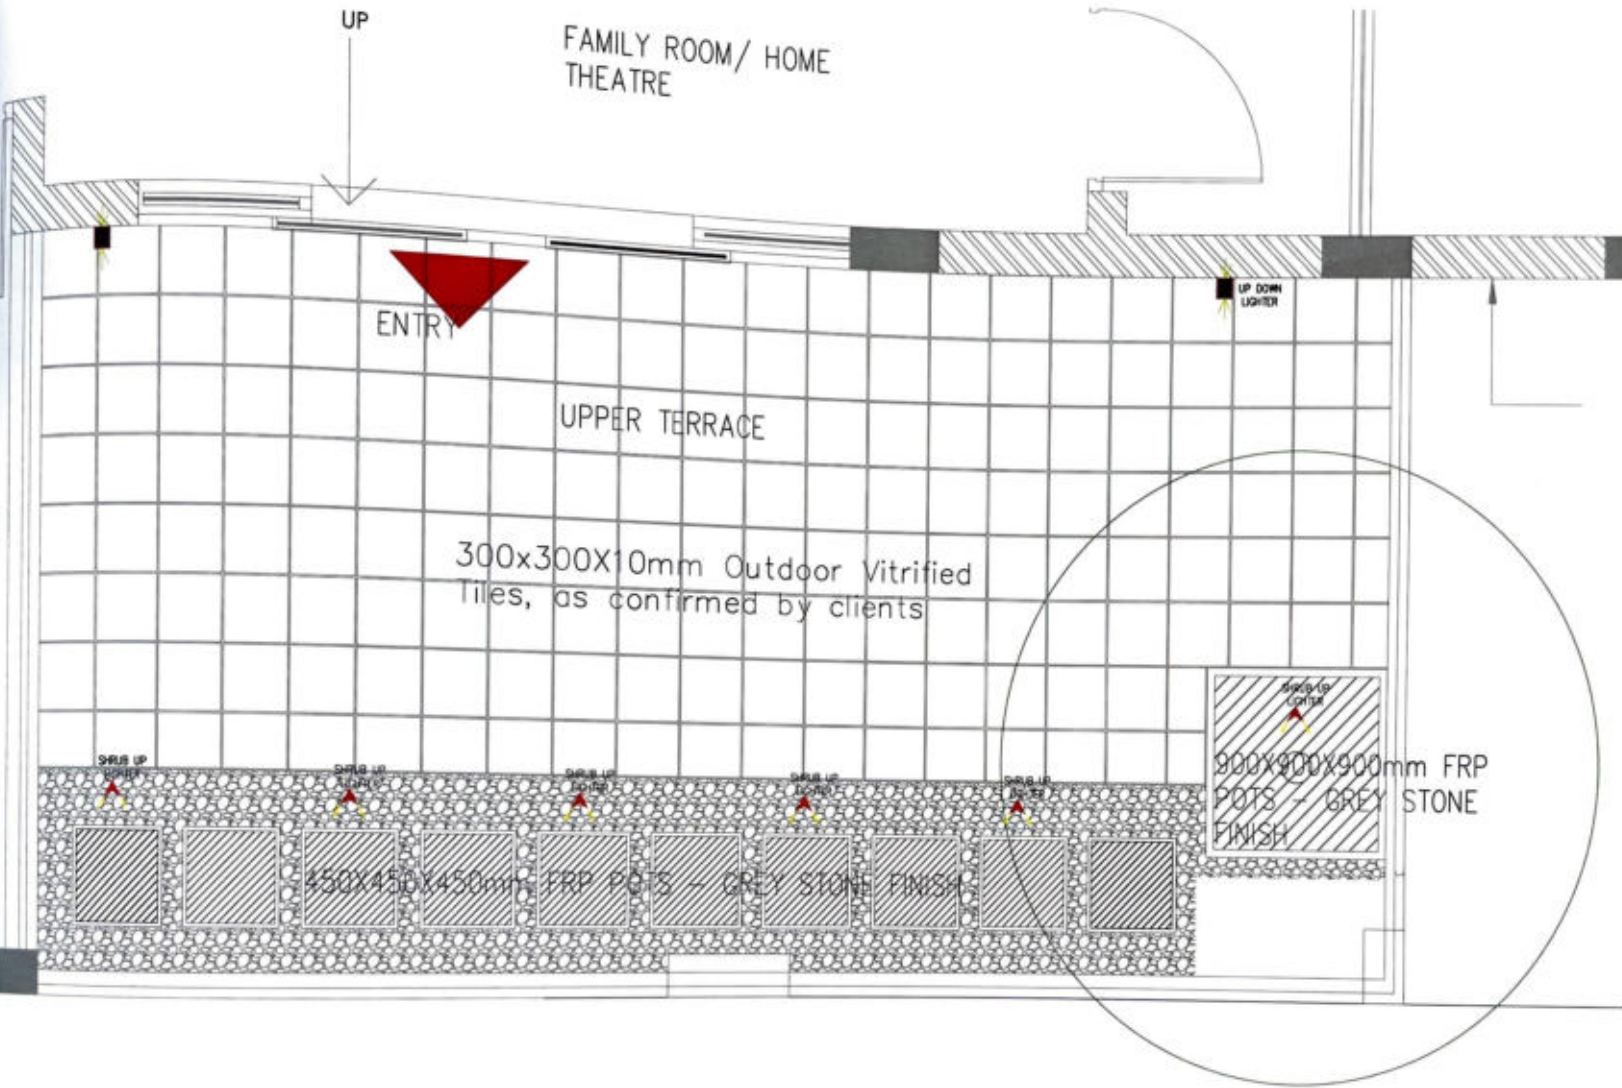

UP DOWN LIGHT

WALLTRIO
60W LED
170 x 200
60W LED
170 x 200

MAKE: K-LITE
K-LITE 60W, 6W LED OR EQUIVALENT

SHRUB UP LIGHTER

MAKE: K-LITE
K-LITE 700L, 30W LED OR EQUIVALENT

LIGHTING SYMBOL	TYPE OF LIGHTING	MAKE	NOS.
	UP DOWN LIGHT	K-LITE 60W, 6W LED OR EQUIVALENT	02 (per site)
	SHRUB UP LIGHTER	K-LITE 700L, 30W LED OR EQUIVALENT	08 (per site)

NOTES

- THIS DRAWING IS A COPYRIGHT AND PROPERTY OF THE LANDSCAPE ARCHITECT. IT IS NOT TO BE REPRODUCED, COPIED, HANDLED OVER TO THIRD PARTY OR USED FOR ANY OTHER PURPOSE OTHER THAN FOR WHICH IT IS INTENDED.
- ALL DIMENSIONS ARE IN MILLIMETERS UNLESS OTHERWISE SPECIFIED.
- ALL LEVELS ARE IN METERS.
- ALL DIMENSIONS SHALL BE VERIFIED ON SITE PRIOR TO START OF WORK. ANY DISCREPANCY SHALL BE BROUGHT TO THE NOTICE OF THE LANDSCAPE ARCHITECT.
- THE CONTRACTOR SHALL BE RESPONSIBLE FOR CHECKING ALL DIMENSIONS AND DETAILS AND BE RESPONSIBLE FOR THE SAME. ANY DISCREPANCY SHALL BE BROUGHT TO THE NOTICE OF THE LANDSCAPE ARCHITECT.
- THIS DRAWING IS TO BE READ AND NOT SCALE.
- THIS DRAWING SHALL BE READ IN CONJUNCTION WITH ALL RELEVANT ARCHITECTURAL, LANDSCAPE, STRUCTURAL AND SERVICES DRAWINGS. DISCREPANCY IF ANY NOTICED BY THE CONTRACTOR SHALL BE BROUGHT TO THE ATTENTION OF THE LANDSCAPE ARCHITECT AND NOT RESOLVED WITHIN SITE VISIT.
- APPROVED DATE OF ISSUE OF THIS DRAWING OR PRIOR TO PROCEEDMENT / EXECUTION OF WORKS AT SITE WHICHEVER IS EARLIER.
- DRAWING APPROVAL IS FOR THE CONFORMITY WITH OUTLINE DESIGN INTENT AND DOES NOT RELIEVE THE CONTRACTOR OF CONTRACTUAL OR MORAL LIABILITY FOR THE ACCURACY, INFORMATION AND FITNESS FOR PURPOSE OF DESIGN.
- THE ABOVE NOTES FORM THE SUBSTANTIAL INSTRUCTIONS TO INFORMATION PROVIDED IN THIS DRAWING. THE NON CONFORMITY TO THESE WOULD BE CONSIDERED AS THE CONTRACTOR'S RESPONSIBILITY. THE LANDSCAPE ARCHITECT IS AT LIBERTY TO INSTRUCT THE CONTRACTOR TO DISREGARD ALL SUCH CONSTRUCTION AND RESULTS AS PER ARCHITECTURAL DRAWINGS.

REVISIONS FROM - TO -

Sl no	Subject of revision	Date
1		
2		
3		
4		

ISSUED

CLIENT
SNN RAJ CORP PVT. LTD.

PROJECT
PROPOSED VILLA DEVELOPMENT @
RAJ VIENTE
BANNERGHATA ROAD, BANGALORE

ARCHITECTS
dutta kannan Architects
#61, 2nd floor, 100' road,
Indiranagar, Bangalore - 560041
telephone +91 080 4113 3222

STRUCTURAL

MEP
#541 "SUNAS MANION"
1st floor, 38th Cross, 12th Main,
5th Block, Jayanagar, Bangalore - 560041
Ph: 080 4113 3222

LANDSCAPE ARCHITECTS
dutta kannan Architects
#61, 2nd floor, 100' road,
Indiranagar, Bangalore - 560041
telephone +91 080 4113 3222

STAGE
LANDSCAPE WORKING DRAWING


DRAWING TITLE
LSWD 12.4 UPPER TERRACE -
LIGHTING PLAN

SHEET SIZE A3 PROJECT NO. REVISION NO. 02

DRAWN RAJESH KUMAR DATE 17.10.2022

CHECKED SWATHI SCALE AS SHOWN

FILE PATH

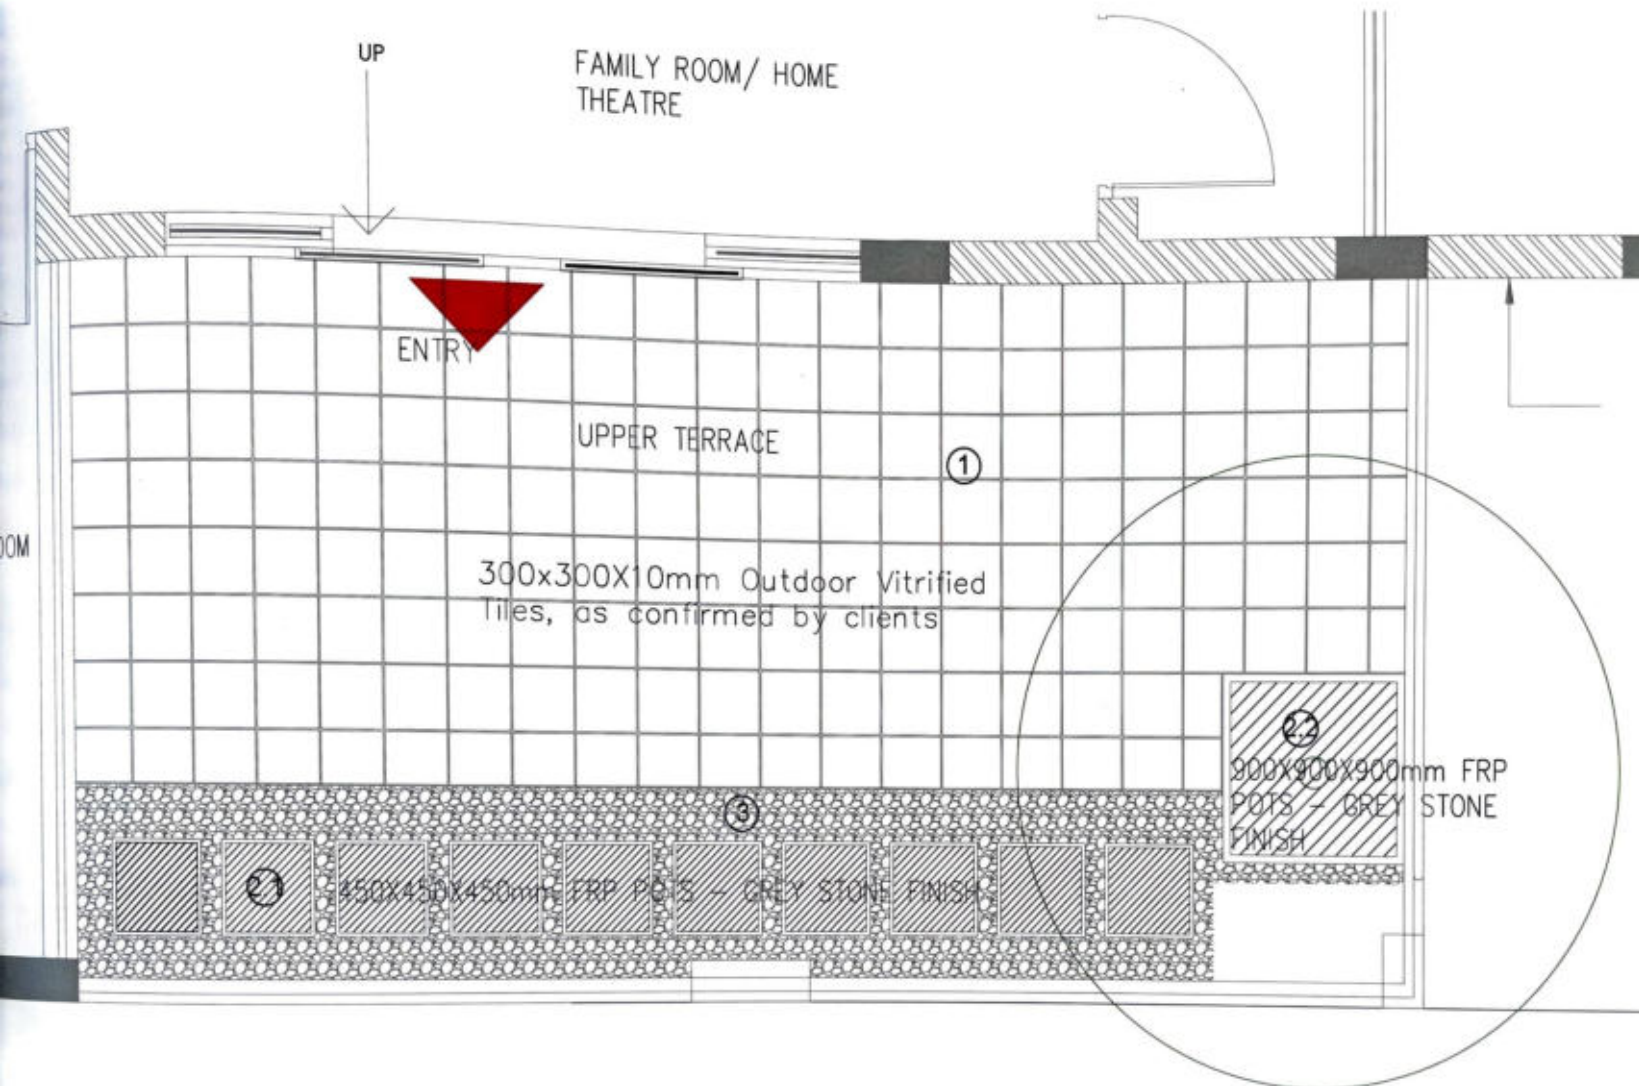

VITRIFIED
TILES: 300x300X10mm,
Outdoor Vitrified Tile with
8mm spacer joint in
between tiles
MAKE : SIMPOLO

MATERIAL LEGEND:

1. VITRIFIED TILES: 300x300X10mm, Outdoor Vitrified Tile with
8mm spacer joint in between tiles
MAKE : SIMPOLO

2. FRP POTS

2.1 INFILL : 450X450X450MM SIZE.
COLOR : GREY COLOR

MATERIAL : POLYMER MATRIX REINFORCED WITH FIBRES, MATTE
FINISH

2.2 INFILL : 900X900X90MM SIZE.
COLOR : GREY COLOR

MATERIAL : POLYMER MATRIX REINFORCED WITH FIBRES, MATTE
FINISH

3. PEBBLE STONES:

1 layer of 20mm thk, Matt finish Grey pebbles

MAKE : SIMPOLO

KEY PLAN



NOTES:

- THIS DRAWING IS A COPYRIGHT AND PROPERTY OF THE LANDSCAPE ARCHITECT (IS NOT TO BE PRODUCED, COPIED, REPRODUCED OR USED FOR ANY OTHER PURPOSES WITHOUT THE WRITTEN PERMISSION OF THE LANDSCAPE ARCHITECT)
- ALL DIMENSIONS ARE IN MILLIMETERS UNLESS OTHERWISE SPECIFIED
- ALL LEVELS ARE IN METERS
- ALL DIMENSIONS SHALL BE VERIFIED ON SITE PRIOR TO START OF WORK. ANY DISCREPANCY SHALL BE BROUGHT TO THE NOTICE OF THE LANDSCAPE ARCHITECT
- THE CONTRACTOR/PROJECT MANAGER MUST CHECK ALL DIMENSIONS AND DETAILS AND BE RESPONSIBLE FOR THE SAME. ANY DISCREPANCY SHALL BE BROUGHT TO THE NOTICE OF THE LANDSCAPE ARCHITECT
- THIS DRAWING IS TO BE READ AND NOT SCALED
- THIS DRAWING SHALL BE READ IN CONJUNCTION WITH ALL RELEVANT ARCHITECTURAL, LANDSCAPE, STRUCTURAL, AND SERVICES DRAWINGS. DISCREPANCY IF ANY NOTICED BY THE CONTRACTOR SHALL BE BROUGHT TO THE ATTENTION OF THE LANDSCAPE ARCHITECT AND NOT RESOLVED AFTER REVENUE/WORKING DAYS OF ISSUE OF THIS DRAWING OR PRIOR TO PROCEEDMENT / EXECUTION OF WORKS AT SITE, WHICHEVER IS EARLIER
- DRAWING APPROVAL: FOR THE CONFORMITY WITH OUTLINE DESIGN INTENT AND DOES NOT RELIEVE THE CONTRACTOR/CONTRACTOR FROM FULL RESPONSIBILITY FOR THE ACCURACY, INTEGRATION AND FITNESS FOR PURPOSE OF DESIGN
- THE ABOVE NOTES FORM THE ESSENTIAL INSTRUCTIONS TO INFORMATION PROVIDED IN THIS DRAWING. THE NON CONFORMITY TO THEM SHOULD CONSTITUTE TO THE CONSTRUCTION NOT BEING CARRIED OUT AS PER THE ARCHITECTURAL INTENT. THE LANDSCAPE ARCHITECT IS AT LIBERTY TO INSTRUCT THE CONTRACTOR TO DEMOLISH ALL SUCH CONSTRUCTION AND REBUILD AS PER ARCHITECTURAL DRAWINGS

REVISIONS FROM - TO -

Sl no	Subject of revision	Date
1.		
2.		
3.		
4.		

LEGEND:

CLIENT:

SNN RAJ CORP PVT. LTD.

PROJECT:

PROPOSED VILLA DEVELOPMENT @
RAJ VIENTE
BANNERGHATTA ROAD, BANGALORE

ARCHITECTS:

dutta kannan Architects
#61, 2nd floor, 100' road,
Indiranagar, Bangalore - 56
telephone +91 080 4113 3222

STRUCTURAL:

MEP:

#541, "SUNAS MANSION",
1st floor, 38th Cross, 10th Main,
5th Block, Jayanagar, Bangalore - 560041
Ph: 080 42433004

LANDSCAPE:



LANDSCAPE WORKING DRAWING

DRAWING TITLE
LSDW 12.3 UPPER TERRACE -
MATERIAL PLAN


SHEET SIZE A3 PROJECT NO. REVISION NO. 03

DRAWN: RAJESHWARI DATE: 17.10.2022


CHECKED: GANESH SCALE: AS SHOWN


FILE PATH:

4 MATERIAL PLAN
SCALE 1:25

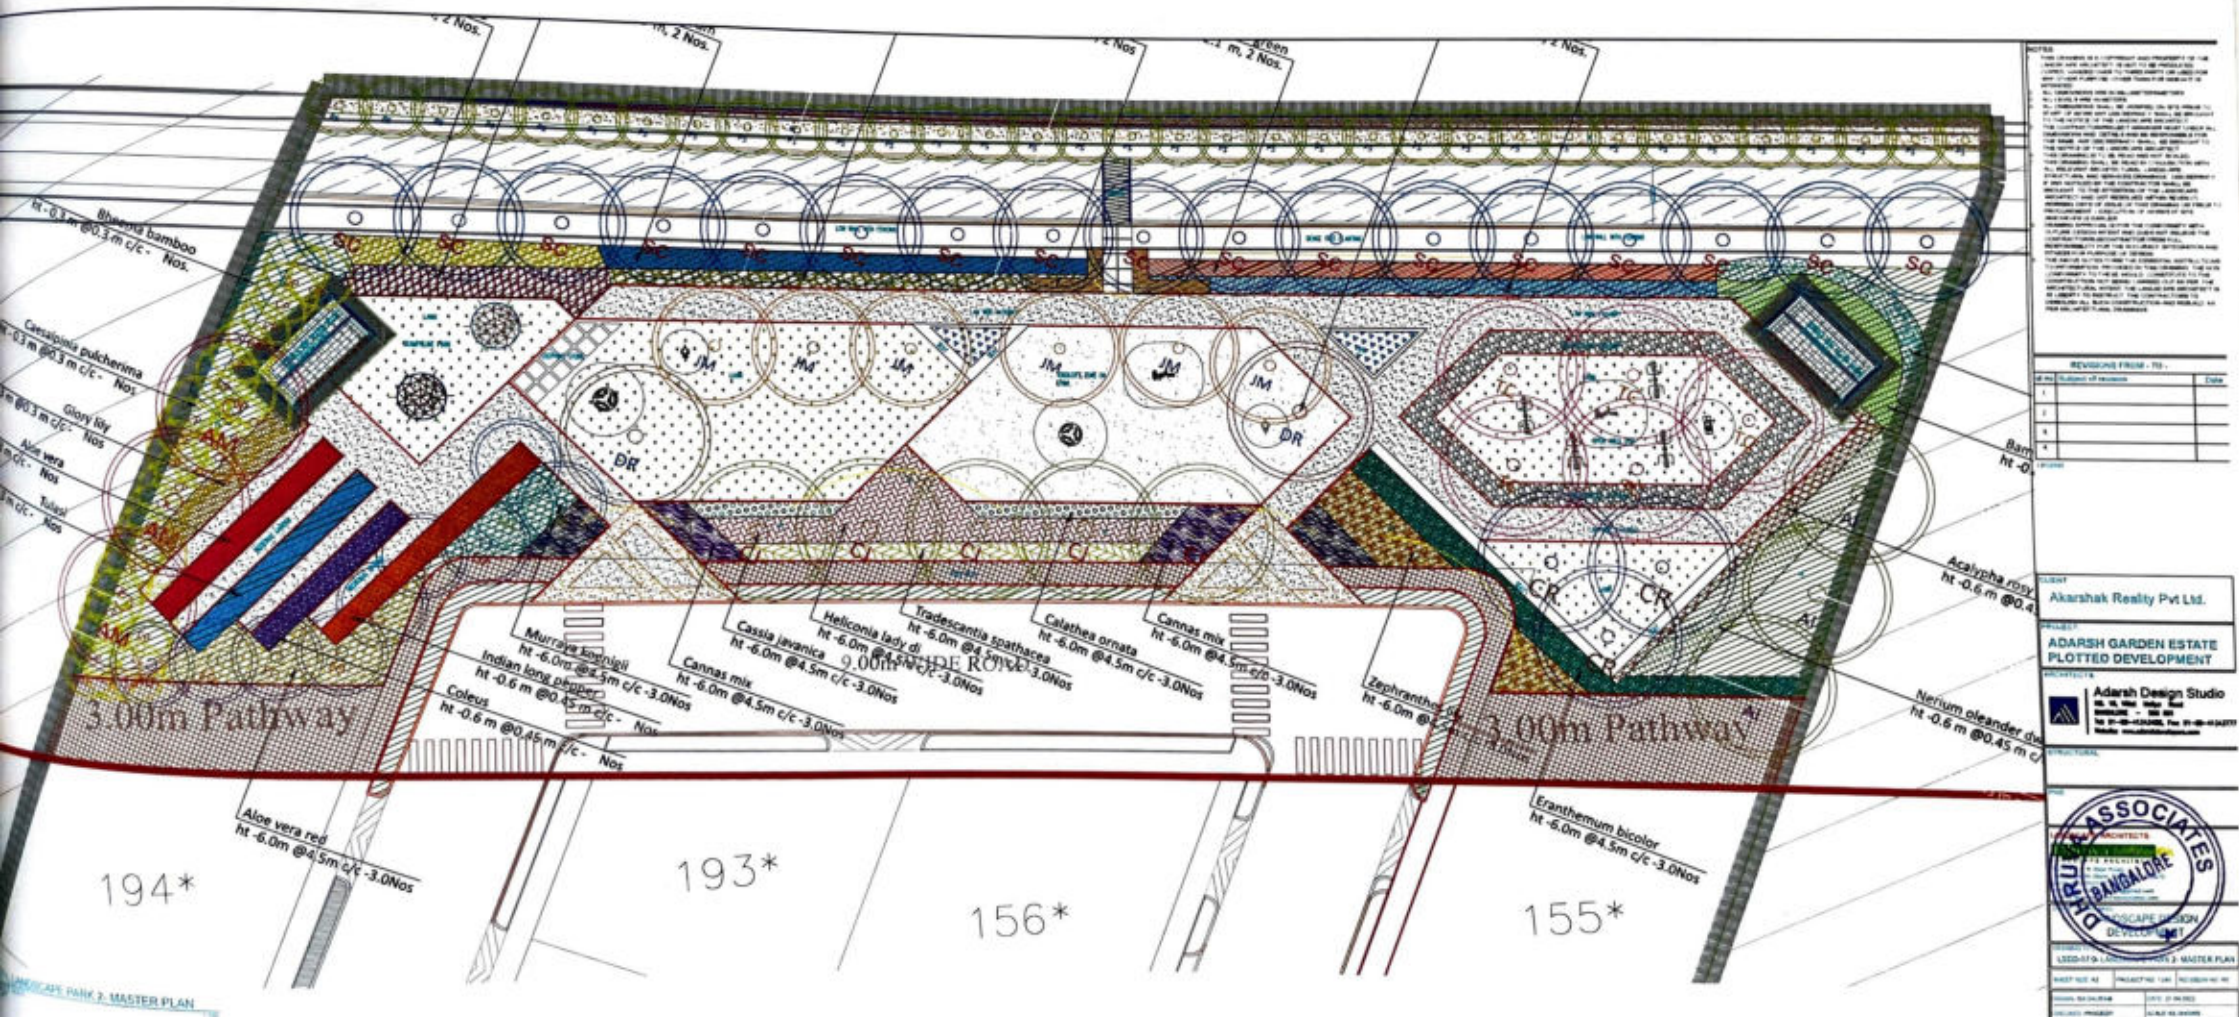

LANDSCAPE PARK 2- MASTER PLAN

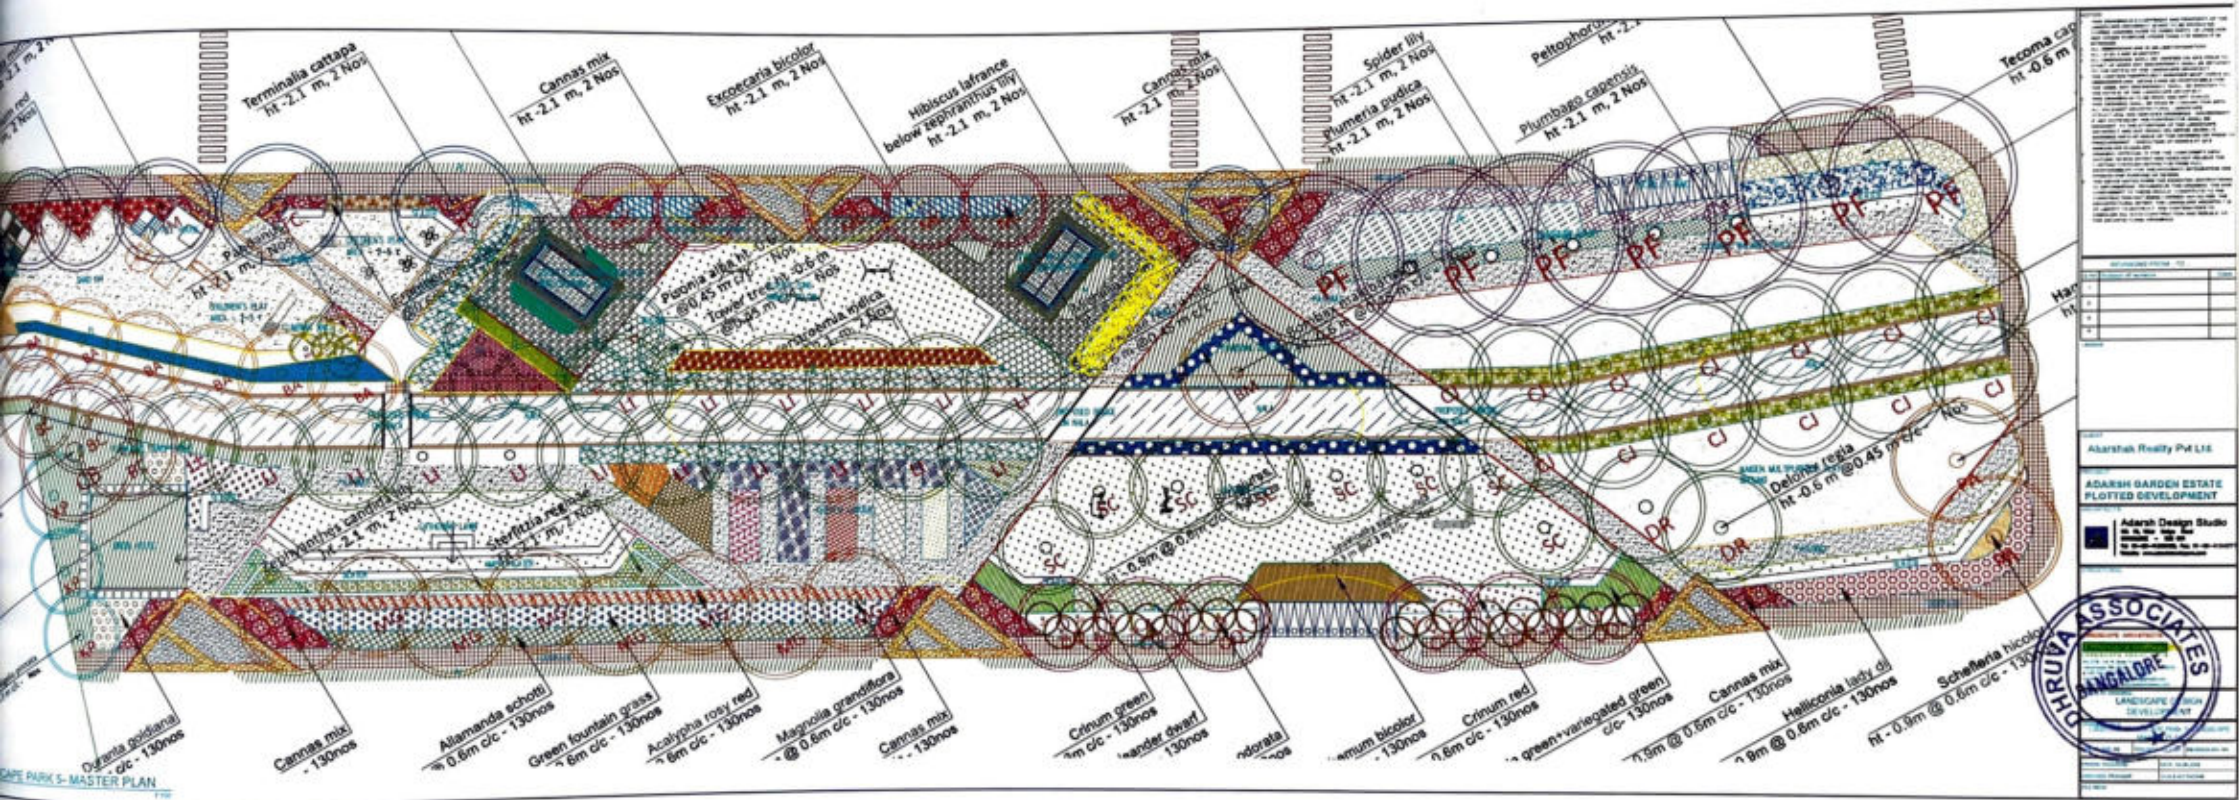

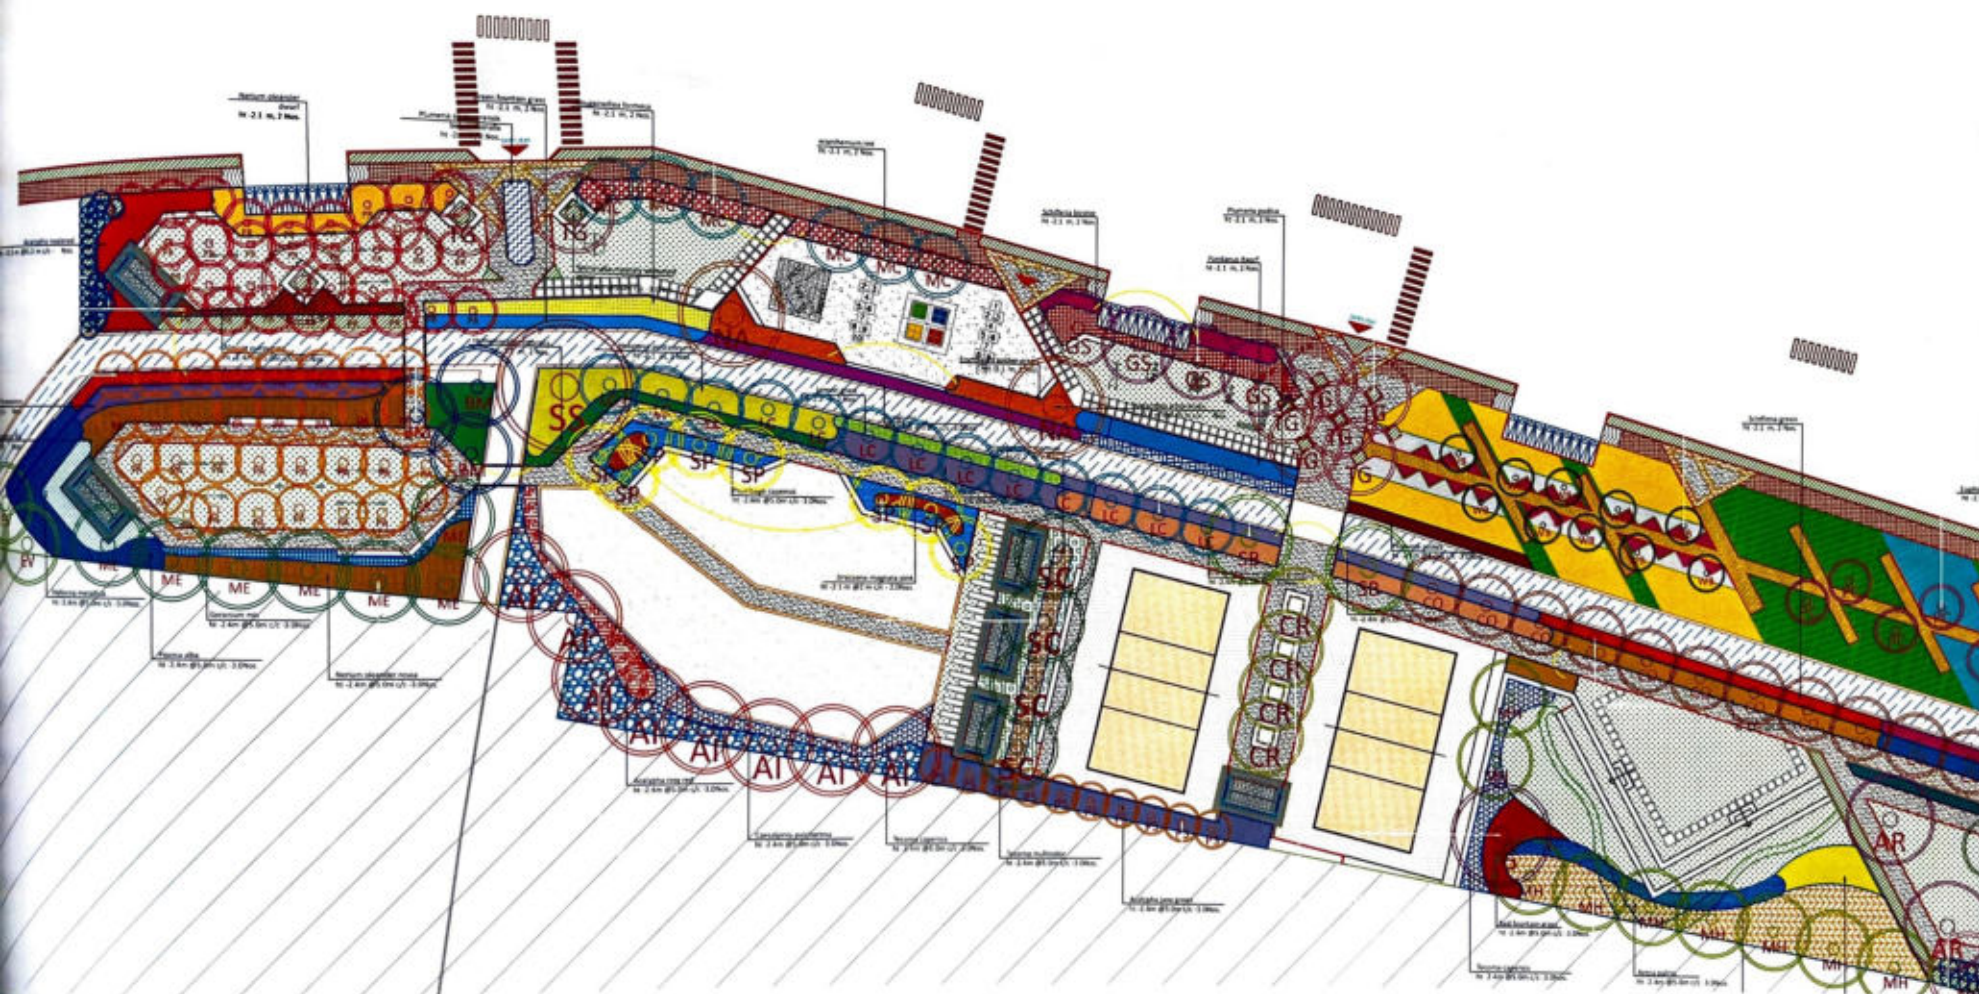

NOTES

THIS DRAWING IS A PRELIMINARY AND NOT TO BE USED FOR CONSTRUCTION. THE LANDSCAPE ARCHITECT HAS NOT CONDUCTED A FIELD SURVEY OF THE SITE. 

AKARSHAK REALITY PVT. LTD.

ADARSH GARDEN ESTATE PLOTTED DEVELOPMENT


Adarsh Design Studio

100-205 LANDSCAPE PARK 5, LANDSCAPE ARCHITECTS



DATE: 11.11.2011	SCALE: 1:500
PROJECT: LANDSCAPE ARCHITECTURE	CLIENT: AKARSHAK REALITY PVT. LTD.
DESIGNER: ADARSH DESIGN STUDIO	APPROVED: [Signature]

LANDSCAPE PARK 7- MASTER PLAN-(PART 1)

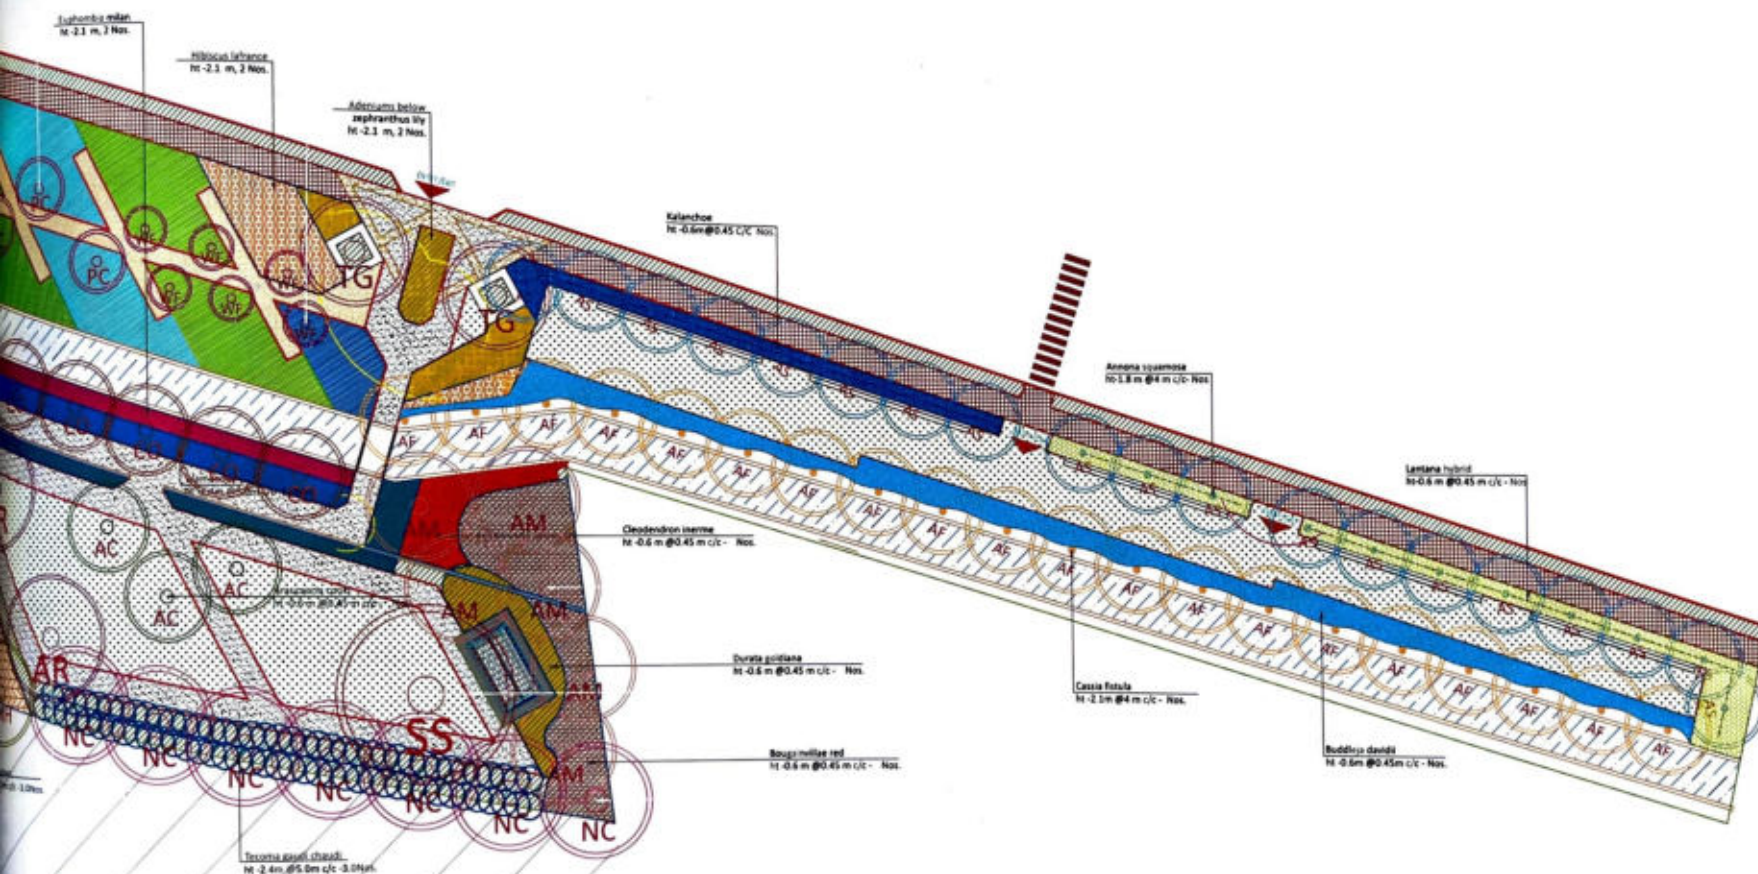

COPIED, HANDED OVER TO THIRD PARTY OR USED FOR ANY OTHER PURPOSE OTHER THAN FOR WHICH IT IS INTENDED.

ALL DIMENSIONS ARE IN MILLIMETERS/METERS.

ALL LEVELS ARE IN METERS.

ALL DIMENSIONS SHALL BE VERIFIED ON SITE PRIOR TO START OF WORK. ANY DISCREPANCY SHALL BE BROUGHT TO THE NOTICE OF THE LANDSCAPE ARCHITECT. THE CONTRACTOR/PROJECT MANAGER MUST CHECK DIMENSIONS AND DETAILS AND BE RESPONSIBLE FOR THE SAME. ANY DISCREPANCY SHALL BE BROUGHT TO THE NOTICE OF THE LANDSCAPE ARCHITECT.

THIS DRAWING IS TO BE READ AND NOT SCALED. THIS DRAWING SHALL BE READ IN CONJUNCTION WITH ALL RELEVANT ARCHITECTURAL, LANDSCAPE, STRUCTURAL AND SERVICES DRAWINGS. DISCREPANCY IF ANY NOTICED BY THE CONTRACTOR SHALL BE BROUGHT TO THE ATTENTION OF THE LANDSCAPE ARCHITECT AND NOT RESOLVED WITHIN SEVEN (7) WORKING DAYS OF ISSUE OF THIS DRAWING OR PRIOR TO COMMENCEMENT / EXECUTION OF WORKS AT SITE WHICHEVER IS EARLIER.

DRAWING APPROVAL IS FOR THE CONFORMITY WITH OUTLINE DESIGN INTENT AND DOES NOT RELIEVE THE CONTRACTOR/SUBCONTRACTOR FROM FULL RESPONSIBILITY FOR THE ACCURACY, INTEGRATION & FITNESS FOR PURPOSE OF DESIGN.

THE ABOVE NOTES FORM THE ESSENTIAL INSTRUCTIVE TO INFORMATION PROVIDED IN THIS DRAWING. THE CONFORMITY TO THESE WOULD CONSTITUTE TO THE CONSTRUCTION NOT BEING CARRIED OUT AS PER THE ARCHITECTURAL INTENT. THE LANDSCAPE ARCHITECT AT LIBERTY TO INSTRUCT THE CONTRACTORS TO DEMOLISH ALL SUCH CONSTRUCTION AND REBUILD AS PER ARCHITECTURAL DRAWINGS.

CLIENT

Akarshak Reality Pvt Ltd.

PROJECT

ADARSH GARDEN ESTATE
PLOTTED DEVELOPMENT

ARCHITECTS

Adarsh Design Studio
NO. 10, Vittal Mallya Road
BANGALORE - 560 001
Tel: 91-80-41343400, Fax: 91-80-4134
Website: www.adarshdesignstudio.com

STRUCTURAL

PHE

LANDSCAPE ARCHITECTS



LANDSCAPE ARCHITECTS
LSDO-200-LANDSCAPE PARK 7- LANDSCAPE
MASTER PLAN

SHEET SIZE A3 PROJECT NO 1246 REVISION NO 6

DRAWN: RAJARAM DATE: 01.03.2022


CHECKED: PRADEEP SCALE: AS SHOWN

FILE PATH:

LANDSCAPE PARK 7- MASTER PLAN-(PART 2)

1:300

SCALE

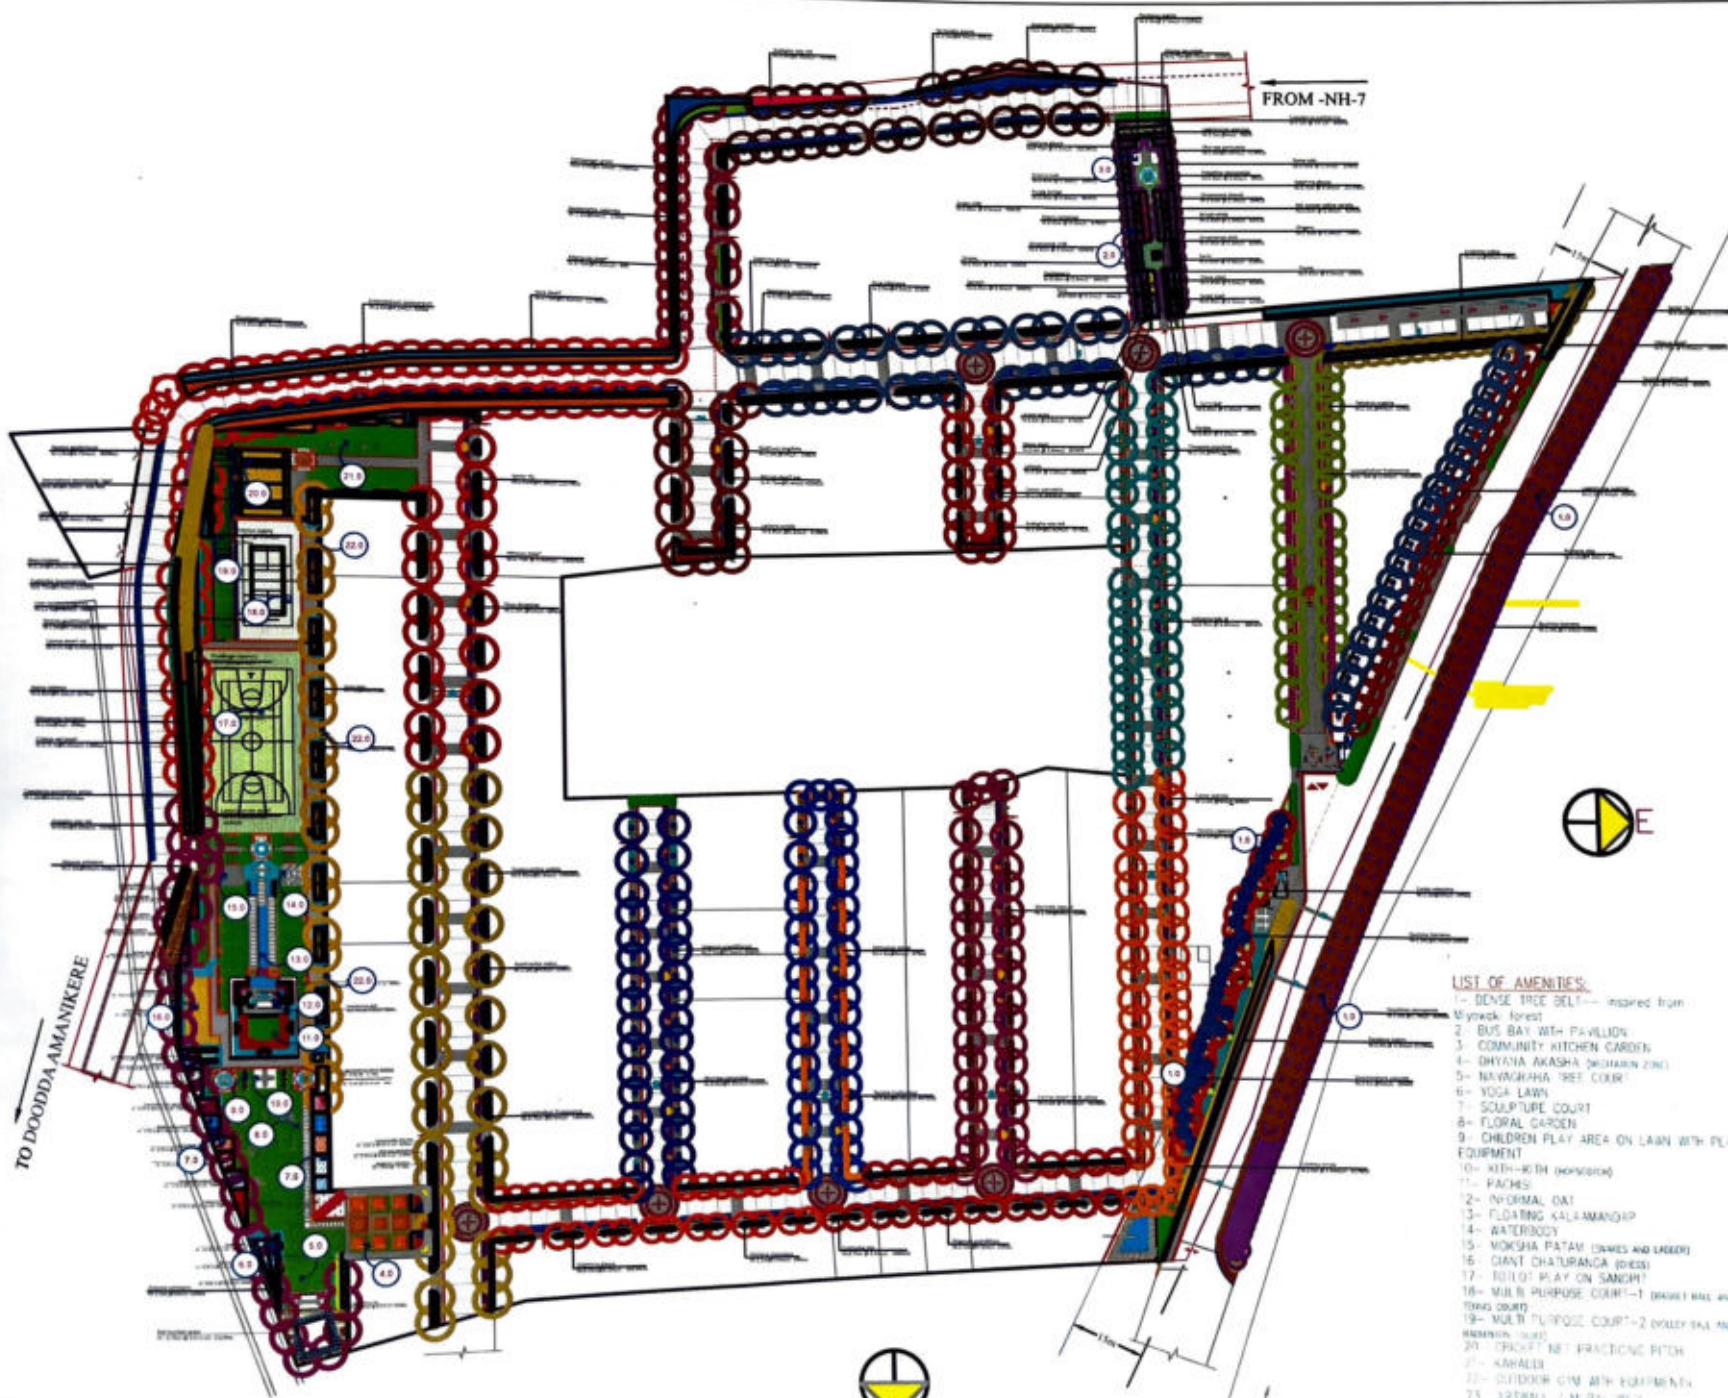

KEY PLAN

NORTH

NOTES:

THIS DRAWING IS A COPYRIGHT AND PROPERTY OF THE LANDSCAPE ARCHITECT. IT IS NOT TO BE REPRODUCED, COPIED, ADAPTED, OR TRANSMITTED IN ANY FORM OR BY ANY MEANS, ELECTRONIC OR MECHANICAL, WITHOUT THE WRITTEN PERMISSION OF THE LANDSCAPE ARCHITECT.

ALL DIMENSIONS SHALL BE VERIFIED ON SITE PRIOR TO START OF WORK. ANY DISCREPANCY SHALL BE BROUGHT TO THE NOTICE OF THE LANDSCAPE ARCHITECT.

THE CONTRACTOR SHALL BE RESPONSIBLE FOR THE ACCURACY OF THE DIMENSIONS AND DETAILING AND SHALL BE RESPONSIBLE FOR THE SAME. ANY DISCREPANCY SHALL BE BROUGHT TO THE NOTICE OF THE LANDSCAPE ARCHITECT.

THIS DRAWING IS TO BE READ AND NOT SCALED.

THE DRAWING SHALL BE READ IN CONJUNCTION WITH ALL RELEVANT ARCHITECTURAL, LANDSCAPE, STRUCTURAL AND SERVICES DRAWINGS. DISCREPANCY IF ANY NOTICED BY THE CONTRACTOR SHALL BE BROUGHT TO THE ATTENTION OF THE LANDSCAPE ARCHITECT AND NOT RESOLVED WITHIN SEVEN (7) WORKING DAYS OF ISSUE OF THIS DRAWING OR PRIOR TO PROCEEDMENT OF CONSTRUCTION OF WORKS AT SITE. OTHERWISE, THE CONTRACTOR SHALL BE RESPONSIBLE FOR THE SAME.

DRAWING APPROVAL IS FOR THE CONFORMITY WITH OUTLINE DESIGN INTENT AND DOES NOT RELIEVE THE CONTRACTOR/CONTRACTOR FROM FULL RESPONSIBILITY FOR THE ACCURACY, INTERPRETATION AND FITNESS FOR PURPOSE OF DESIGN.

THE ABOVE NOTES FORM THE ESSENTIAL INSTRUCTIONS TO INFORMATION PROVIDED IN THIS DRAWING. THE NON CONFORMITY TO THESE SHALL CONSTITUTE TO THE CONSTRUCTION NOT BEING CARRIED OUT AS PER THE ARCHITECTURAL INTENT. THE LANDSCAPE ARCHITECT IS AT LIBERTY TO INSTRUCT THE CONTRACTOR TO DEMOLISH ALL SUCH CONSTRUCTION AND REBUILD AS PER ARCHITECTURAL INTENT.

CLIENT:

MERUSRI DEVELOPERS

PROJECT:

PROPOSED LAYOUT
MERUSRI 5 MMSKRUITHI
@ DEVARAHALLI

DESIGNER:

WISTR | ARCHITECTS, BANGALORE

STRUCTURAL:

LANDSCAPE:

DHRUVA ASSOCIATES
LANDSCAPE ARCHITECTS
BANGALORE

LANDSCAPE DESIGN DEVELOPMENT

GENERAL INFO:

100% MASTER PLAN

PROJECT NO. 128


DATE: 15/08/2022

SCALE: 1:500

LIST OF AMENITIES:

- 1- DENSE TREE BELT - Inspired from Mysore forest
- 2- BUS BAY WITH PAVILION
- 3- COMMUNITY KITCHEN GARDEN
- 4- DHYANA AKASHA (MEDITATION ZONE)
- 5- NAVAGRAHA TREE COURT
- 6- YOGA LAWN
- 7- SCULPTURE COURT
- 8- FLORAL GARDEN
- 9- CHILDREN PLAY AREA ON LAWN WITH PLAY EQUIPMENT
- 10- KITH-KITH (HOSPITALITY)
- 11- PAVILION
- 12- INFORMAL GOLF
- 13- FLOATING KALAMANDIR
- 14- WATERBODY
- 15- MOKSHA PATAY (SWIMS AND LADDER)
- 16- GIANT CHATURANGA (CHESS)
- 17- TROTTING PLAY ON SAND
- 18- MULTI PURPOSE COURT-1 BASKET BALL AND TENNIS COURT
- 19- MULTI PURPOSE COURT-2 VOLLEY BALL AND BASKETBALL COURT
- 20- CRICKET NET PRACTICE PITCH
- 21- KAWALEE
- 22- OUTDOOR GYM WITH EQUIPMENTS
- 23- KIDZ BALL / MULTI BALL

LANDSCAPE MASTER PLAN
SCALE: 1:500

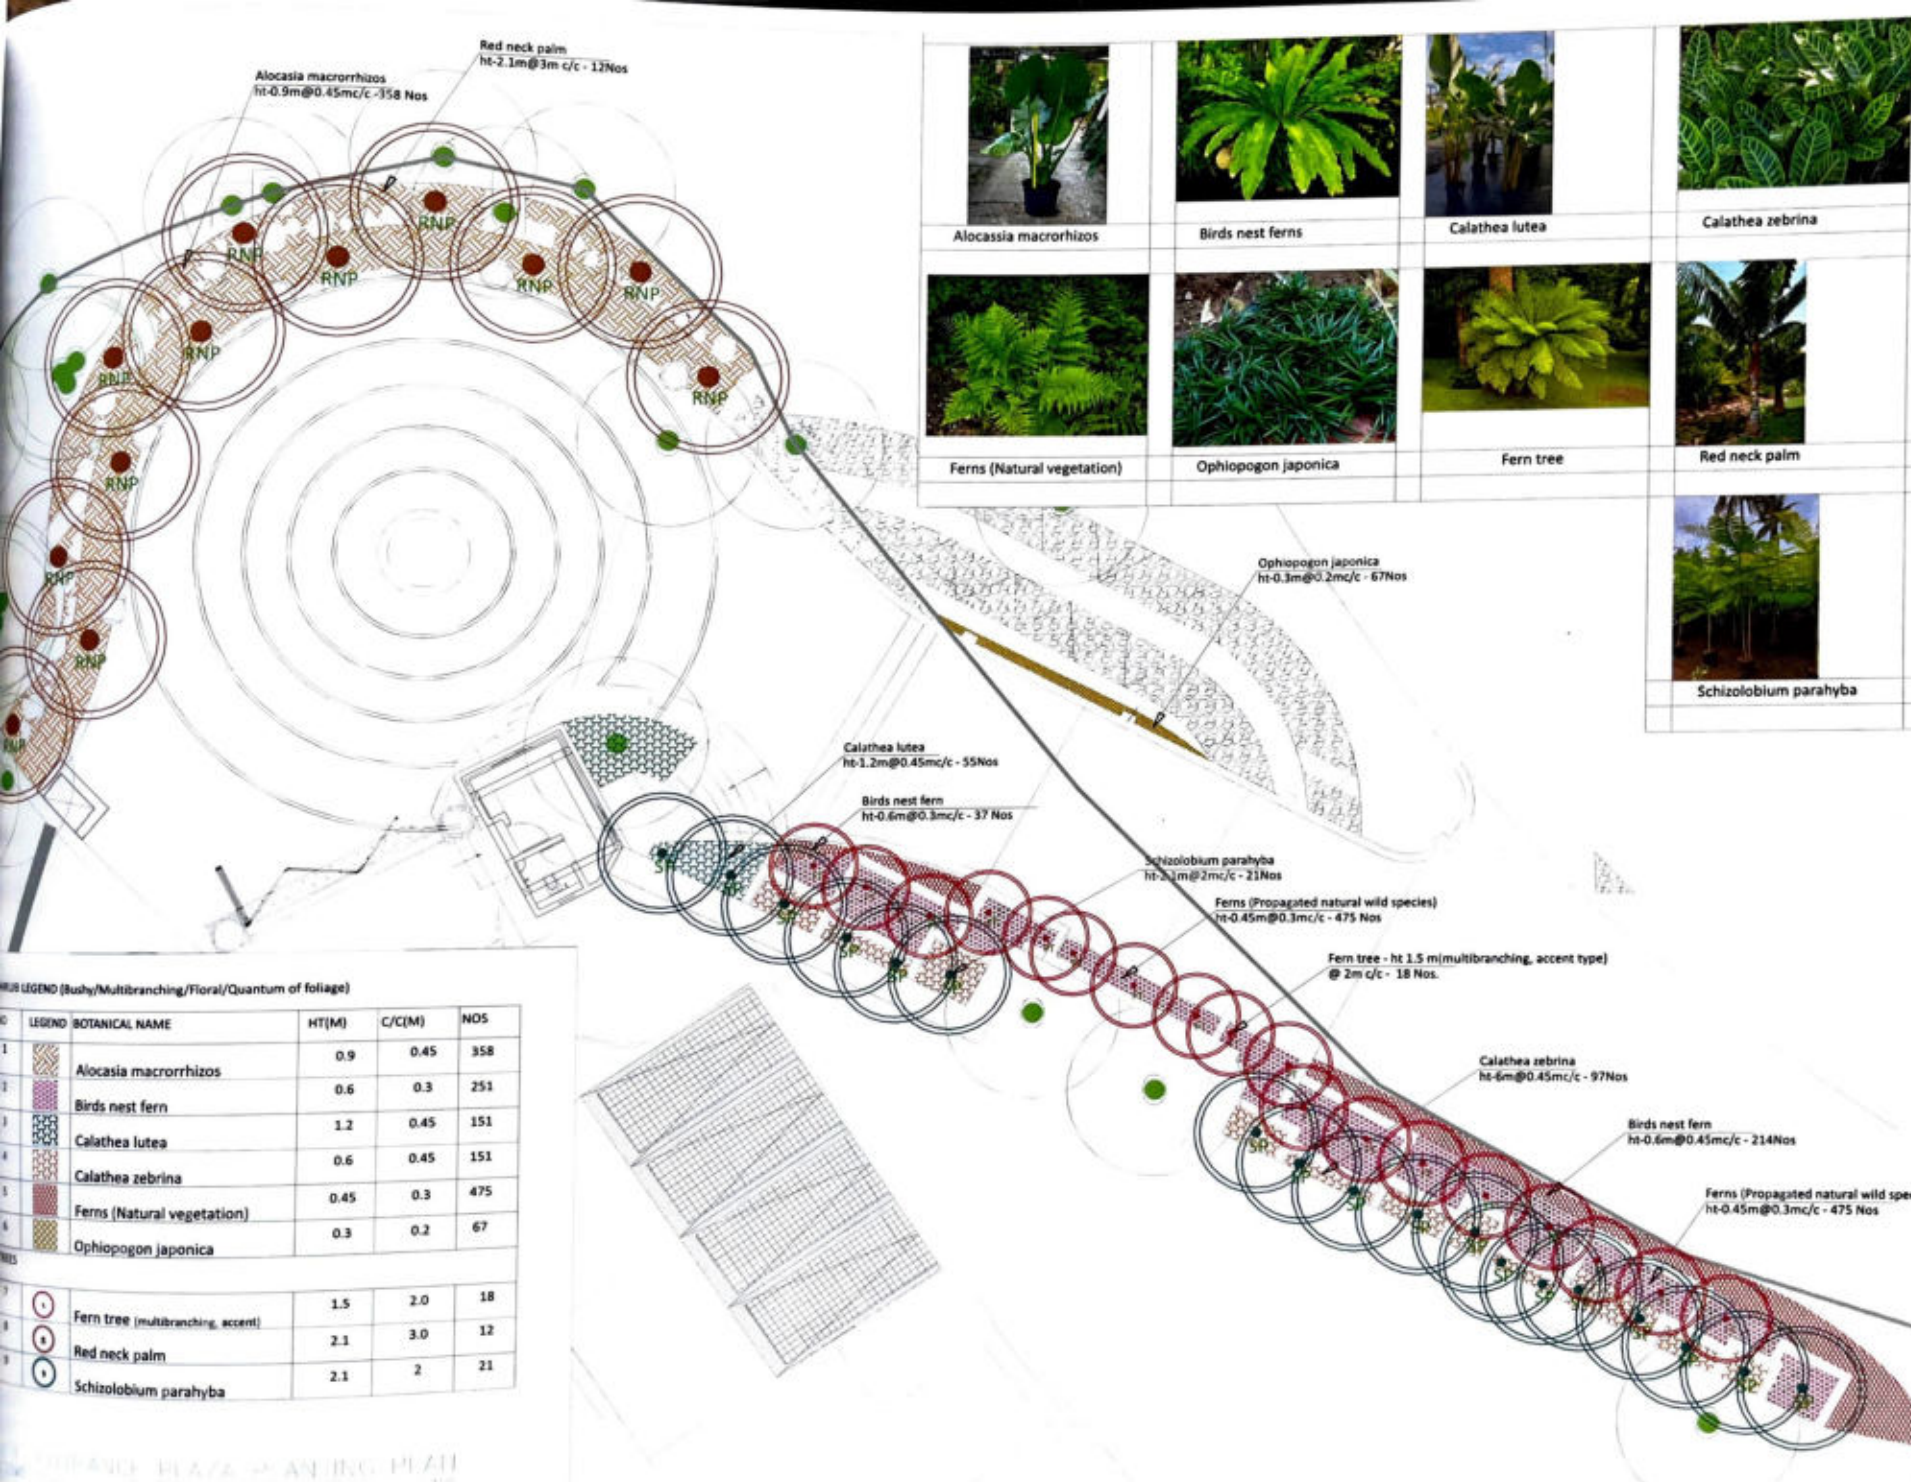

PLANT LEGEND (Bushy/Multibranching/Floral/Quantum of foliage)

LEGEND	BOTANICAL NAME	HT(M)	C/C(M)	NOS
	Alocasia macrorrhizos	0.9	0.45	358
	Birds nest fern	0.6	0.3	251
	Calathea lutea	1.2	0.45	151
	Calathea zebrina	0.6	0.45	151
	Ferns (Natural vegetation)	0.45	0.3	475
	Ophiopogon japonica	0.3	0.2	67
	Fern tree (multibranching, accent)	1.5	2.0	18
	Red neck palm	2.1	3.0	12
	Schizolobium parahyba	2.1	2	21

KEY PLAN

NOTES

- THIS DRAWING IS A COPYRIGHT AND PROPERTY OF THE LANDSCAPE ARCHITECT. IT IS NOT TO BE REPRODUCED, COPIED, LOANED, OR TO BE USED IN ANY MANNER WITHOUT THE WRITTEN PERMISSION OF THE LANDSCAPE ARCHITECT.
- ALL DIMENSIONS ARE IN METERS.
- ALL DIMENSIONS SHALL BE SHOWN ON SITE PRIOR TO START OF WORK AND LANDSCAPE ARCHITECT SHALL BE RESPONSIBLE FOR THE NOTICE OF THE LANDSCAPE ARCHITECT.
- THE CONTRACTOR SHALL BE RESPONSIBLE FOR THE NOTICE OF THE LANDSCAPE ARCHITECT.
- THIS DRAWING IS TO BE READ AND NOTED BY THE LANDSCAPE ARCHITECT.
- THIS DRAWING SHALL BE USED IN CONJUNCTION WITH THE LANDSCAPE ARCHITECT'S DRAWINGS.
- IF ANY NOTICES BY THE CONTRACTOR SHALL BE BROUGHT TO THE ATTENTION OF THE LANDSCAPE ARCHITECT AND NOT BECAUSE WITHIN SEVEN (7) WORKING DAYS OF ISSUE OF THIS DRAWING OR PRIOR TO COMMENCEMENT OF WORKS AT SITE.
- UNLESS OTHERWISE SPECIFIED, THE LANDSCAPE ARCHITECT SHALL BE RESPONSIBLE FOR THE NOTICE OF THE LANDSCAPE ARCHITECT.
- THE LANDSCAPE ARCHITECT SHALL BE RESPONSIBLE FOR THE NOTICE OF THE LANDSCAPE ARCHITECT.

REVISIONS FROM - TO -

No.	Subject of revision	Date
1		
2		
3		
4		

CLIENT
NCC

PROJECT
TRIVER RESORT AT COORG

ARCHITECTS
STUDIO TAAN

STRUCTURAL

FILE

LANDSCAPE ARCHITECTS
DHRUVA ASSOCIATES
BANGALORE
LANDSCAPE WORKING DRAWING

SHEET NO: 02 PROJECT NO: 1148 REVISION NO: 01

DRAWN: RISHU RAMESH DATE: 07/10/2022


CHECKED: DEEPTHI SCALE: 1:100

FILE PATH:



SHRUB LEGEND (bushy/Multibranching/Floral/Quantum of foliage)				
S.NO	LEGEND	BOTANICAL NAME	HT(M)	C/(M) NOS
1		<i>Calathea lutea</i>	1.2	0.45 44
2		<i>Crinum asiaticum</i>	0.6	0.45 156
3		Fern(Natural vegetation)	0.45	0.3 108
4		<i>Heliconia rostrata</i>	0.6	0.3 33
GROUND COVERS				
5		English ivy variegated green	0.6	0.6 84
6		<i>Wedelia trilobata</i>	0.6	0.6 125
TREES				
S.NO	LEGEND	BOTANICAL NAME	HT(M)	C/(M) NOS
7		<i>Theobroma cacao</i>	2.1	- 1



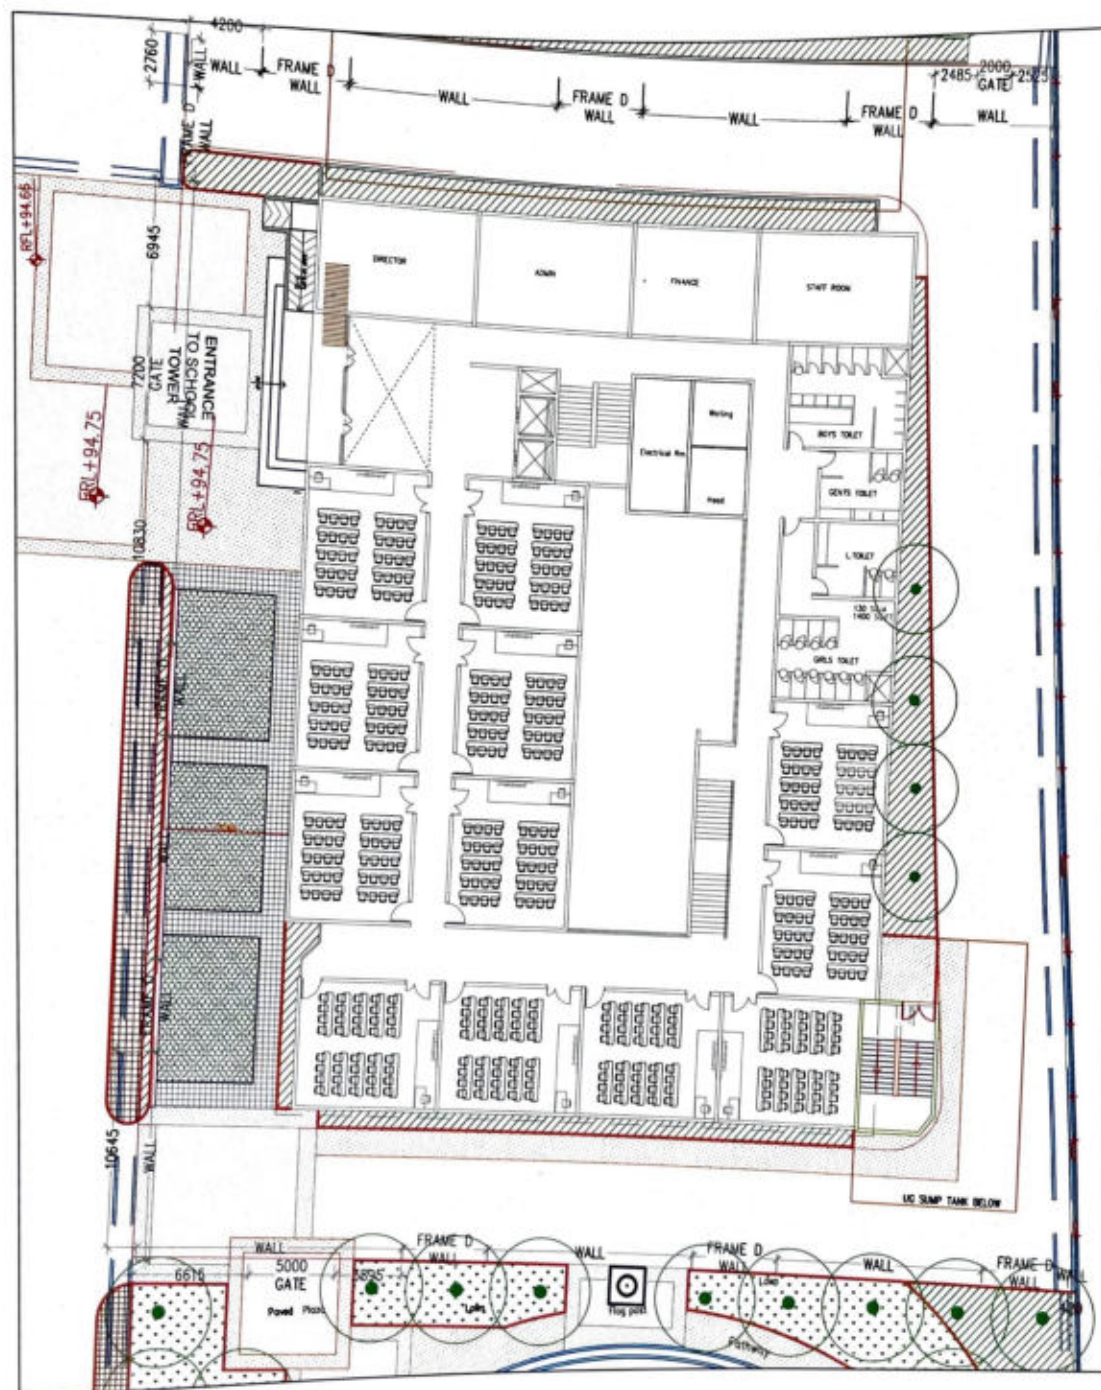

1 SCHOOL COMPOUND WALL KEY PLAN
SCALE 1:50

CLIENT:
BSCPL Infrastructure Limited

PROJECT:
BOLLINENI ZION@ CHENNAI

ARCHITECTS:
RSP
ARCHITECTS PLANNERS & ENGINEERS

STRUCTURAL

PHE

LANDSCAPE ARCHITECTS
LANDSCAPE ARCHITECTS
No. 578
1st Floor, 1st Stage, 1st Block, Bangalore - 560001
P: 91 80 1234 5678
E: info@landscapearchitects.com
WEBSITE: www.landscapearchitects.com
STAGE: 100%
LANDSCAPE WORKING DRAWING

DRAWING TITLE:
LSWD 16.6 FIRE DRIVEWAY INFRONT OF SCHOOL SECTION DETAIL
SHEET SIZE: A3 PROJECT NO: 1251 REVISION NO: R3
DRAWN: RAGURAM DATE: 17.8.2022
CHECKED: KRUPA SCALE: AS SHOWN

BASE: CONCRETE HAUNCH.
 450X300X100MM THK, EXPOSED
 FLUSHED PRECAST CONCRETE KERB
 WITH PAPER JOINT
 BETWEEN 2 KERBS.

1 BLOWN UP PLAN
 SCALE 1:50

PEDESTRIAN PATHWAY: 200X200X60MM THK
 PRECAST CONCRETE PAVERS SHOT BLASTED FINISH
 GREY IN COLOR
 MAKE: SUPER OR EQUIVALENT


DRIVEWAY: M-30 GRADE
 100MM THK BROOM FINISH
 CONCRETE

SAUCER DRAIN: 300MM WIDE 120MM THK
 SAUCER DRAIN CAST AT SITE

PEDESTRIAN PATHWAY: 200X200X60MM THK
 PRECAST CONCRETE PAVERS SHOT BLASTED FINISH
 GREY IN COLOR
 MAKE: SUPER OR EQUIVALENT

SAUCER DRAIN: 300MM WIDE 120MM THK
 SAUCER DRAIN CAST AT SITE

SPLAY KERB:
 BASE: CONCRETE HAUNCH
 SIZE: 450X300X100MM THK, EXPOSED
 FLUSHED PRECAST CONCRETE KERB
 CHAMFERED EDGE WITH PAPER JOINT
 BETWEEN 2 KERBS.

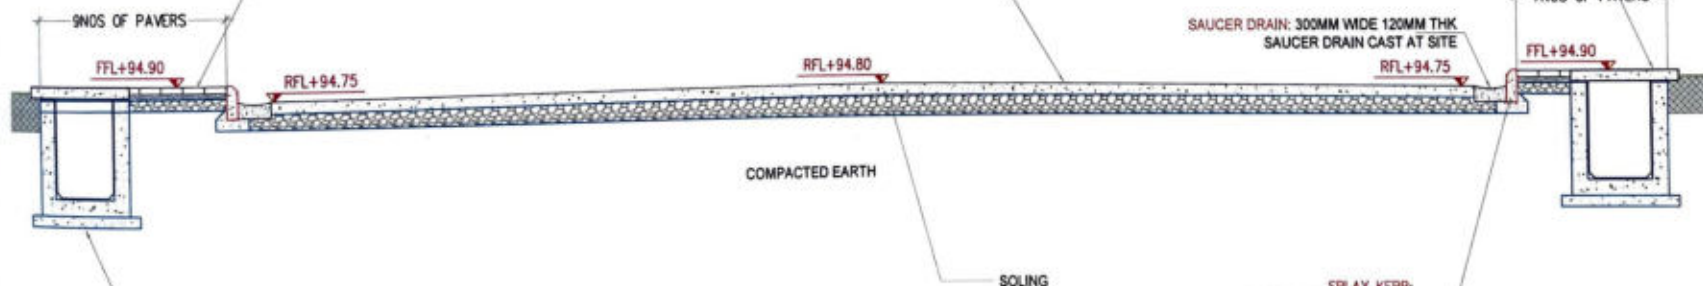

6 SECTION-5
 SCALE 1:50



NOTES

CLIENT
 BSCPL Infrastructure Limited

PROJECT
 BOLLINENI ZION@ CHENNAI

ARCHITECTS
 RSP
 ARCHITECTS PLANNERS & ENGINEERS


STRUCTURAL
 PHE

LANDSCAPE
 LANDSCAPE WORKING DRAWING

DRAWING TITLE
 LSWD 16.6 FIRE DRIVEWAY INFRONT
 OF SCHOOL SECTION DETAIL

SHEET SIZE: A3 PROJECT NO: 1251 REVISION NO: 06
 DRAWN: RAJARAM DATE: 17.8.2023
 CHECKED: KRUPA SCALE: AS SHOWN

SPLAY KERB:
BASE: CONCRETE HAUNCH.
SIZE: 450X300X100MM THK, EXPOSED
FLUSHED PRECAST CONCRETE KERB
CHAMFERED EDGE WITH PAPER JOINT
BETWEEN 2 KERBS.

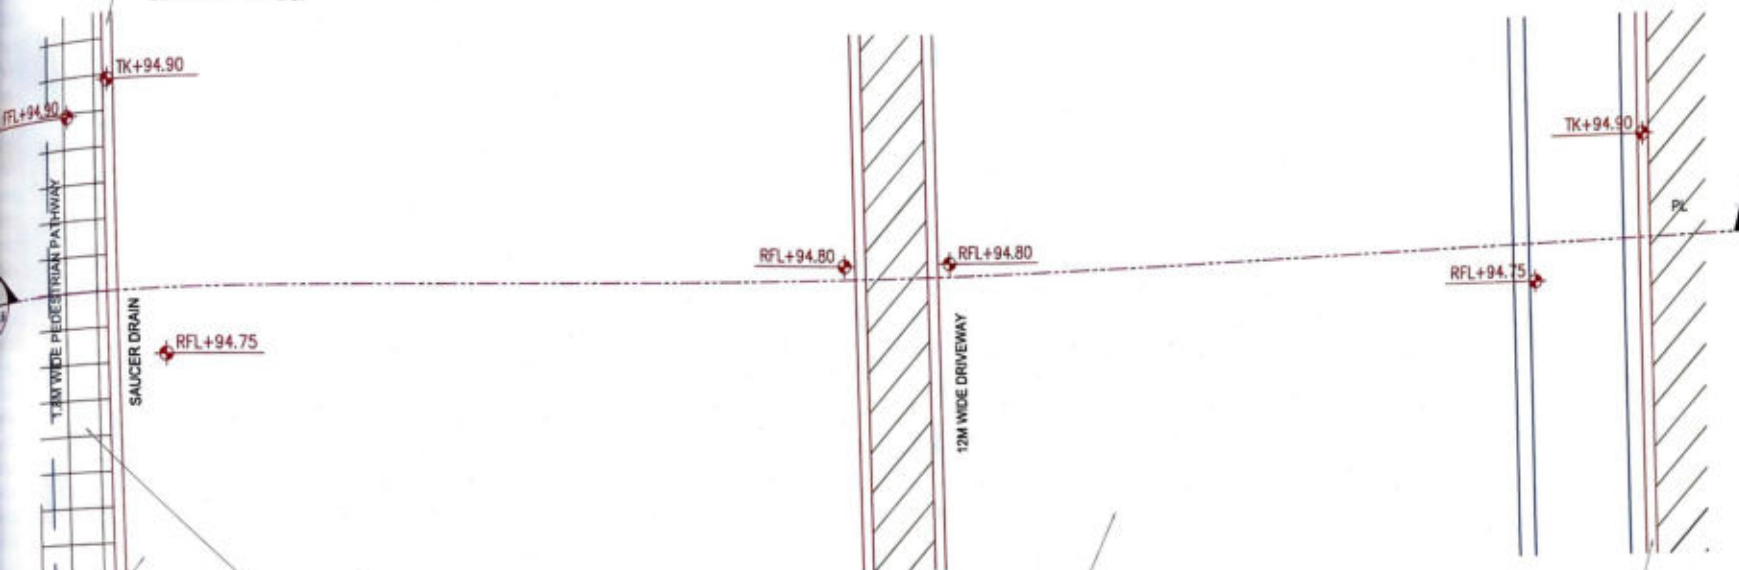

SAUCER DRAIN: 300MM
WIDE 120MM THK
SAUCER DRAIN CAST AT
SITE


1 BLOWN UP PLAN
SCALE 1:50

PEDESTRIAN PATHWAY: 200X200X60MM THK
PRECAST CONCRETE PAVERS SHOT BLASTED FINISH
GREY IN COLOR
MAKE: SUPER OR EQUIVALENT

DRIVEWAY: M-30 GRADE
100MM THK BROOM FINISH
CONCRETE

SPLAY KERB:
BASE: CONCRETE HAUNCH.
SIZE: 450X300X100MM THK, EXPOSED
FLUSHED PRECAST CONCRETE KERB
CHAMFERED EDGE WITH PAPER JOINT
BETWEEN 2 KERBS.

9 NOS OF PAVERS
SAUCER DRAIN: 300MM WIDE 120MM THK
SAUCER DRAIN CAST AT SITE

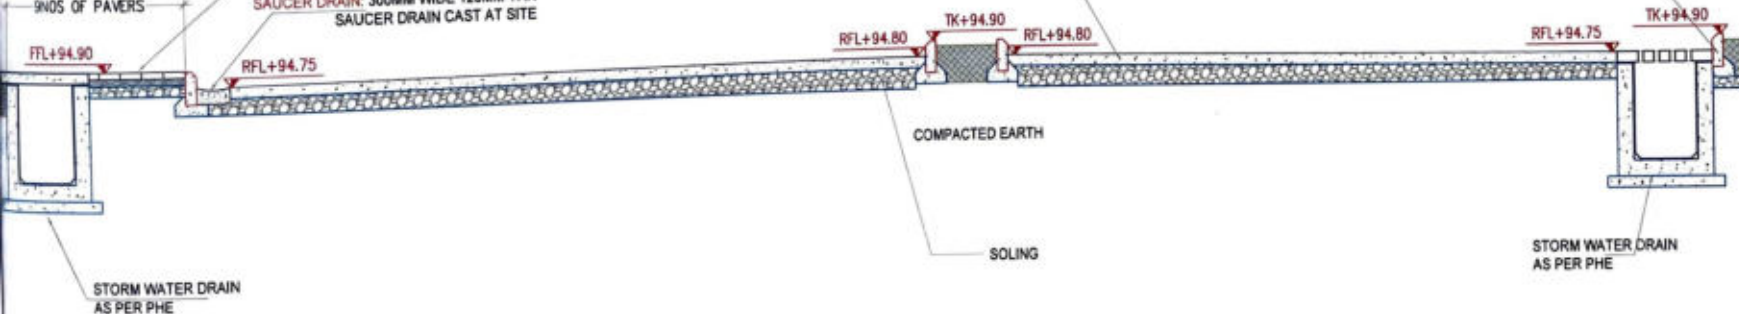

STORM WATER DRAIN
AS PER PHE

COMPACTED EARTH

SOLING

STORM WATER DRAIN
AS PER PHE

7 SECTION-5
SCALE 1:50

CLIENT:



BSCPL Infrastructure Limited

PROJECT:

BOLLINENI ZION@ CHENNAI

ARCHITECTS:

RSP
ARCHITECTS PLANNERS & ENGINEERS

STRUCTURAL:

PHE:

LANDSCAPE:



STAGE OF DRAWING:

LANDSCAPE WORKING DRAWING

DRAWING TITLE:
LSWD 16.6 FIRE DRIVEWAY INFRONT
OF SCHOOL SECTION DETAIL

SHEET SIZE: A3 PROJECT NO: 1251 REVISION NO: 00

DRAWN: RADURAM DATE: 17.8.2022

CHECKED: KRUPA SCALE: AS SHOWN