



SATHYABAMA

INSTITUTE OF SCIENCE AND TECHNOLOGY
(DEEMED TO BE UNIVERSITY)

Accredited with “A” grade by NAAC | 12B Status by UGC | Approved by AICTE

Jeppiaar Nagar, Rajiv Gandhi Salai, Chennai – 600 119

www.sathyabama.ac.in

SCHOOL OF BUILDING AND ENVIRONMENT
DEPARTMENT OF ARCHITECTURE
PRACTICAL TRAINING PORTFOLIO (SAR4063)
DEC 2022

Name of the Student : ROBBI.NAGA SATYA SRI BHAVANI

Batch : 2019 - 2024

Reg No. : 39210069

Semester : VII



SATHYABAMA

INSTITUTE OF SCIENCE AND TECHNOLOGY
(DEEMED TO BE UNIVERSITY)

Accredited with "A" grade by NAAC | 12B Status by UGC | Approved by AICTE
Jeppiaar Nagar, Rajiv Gandhi Salai, Chennai – 600 119
www.sathyabama.ac.in

SCHOOL OF BUILDING AND ENVIRONMENT
DEPARTMENT OF ARCHITECTURE

VIVA-VOCE EXAMINATION

This is to certify that the practical training SAR 4063 is the work of Robbi.Naga Satya Sri Bhavani who had undergone training in CSR Consultants has been monitored by the continuous assessment during JUNE 2022 to NOVEMBER 2022.

Dr. Devyani Gangopadhyay
DEAN

Submitted for Viva voce Examination held on 13-12-2022

Internal Examiner

External Examiner





SATHYABAMA

INSTITUTE OF SCIENCE AND TECHNOLOGY
(DEEMED TO BE UNIVERSITY)

Accredited with "A" grade by NAAC | 12B Status by UGC | Approved by AICTE

Jeppiaar Nagar, Rajiv Gandhi Salai, Chennai – 600 119

www.sathyabama.ac.in

DECLARATION

I, Robbi. Naga Satya Sri Bhavani by declare that the Training Report **JUNE 2022 to NOVEMBER 2022** done by me under the guidance of **Ar.Srinivas Rao** is submitted in partial fulfillment of the requirements for the completion of practical training session.

DATE : 13 - 12 - 2022

PLACE : CHENNAI

R. Naga Satya Sri Bhavani
SIGNATURE OF CANDIDATE

ACKNOWLEDGEMENT

I am pleased to acknowledge my sincere thanks to the Board **of Management of SATHYABAMA** for their kind encouragement in doing this practical training and for completing it successfully. I am grateful to them.

I convey my thanks to **Dr. Devyani Gangopadhyay**, Dean, School of Building and Environment and **Ar.Sarath Chandra Kanth**, Design Chair, Department of Architecture for having been a constant source of support and encouragement.

I wish to express my thanks to all Teaching and Non-teaching staff members of the Department who were helpful in many ways for the completion of the project.

I also wish to thank **Ar.SRINIVAS RAO**, for the experience of interning at their firm.

JOINING LETTER




Off : Unit: 401, 4th Floor, Oyster Uptown Building,
Sri Sai Nagar, Madhapur Main Road,
Madhapur, Hyderabad - 50. TS
Phone : 040-3322045, 23327208
E-mail : csrconsultants@gmail.com

CERTIFICATE OF JOINING

This is to certify that Ms. Robbi. Naga Satya Sri Bhavani, D/o Robbi Tirumala Ganesh babu having Roll No: 19S215030 (Register No: 39210069), a student of IV Year, VII Semester, B.Arch. from Sathyabama Institute of Science and Technology, Chennai, Joined this office as Architectural trainee on **10-06-2022**. She will continue to work with us for a period of **90 working days** (starting from June 10th 2022), and she will be permitted to work towards satisfactory completion of the training requirements which she have shown to us. She will be allowed to use the copies of drawings for purely academic purpose for her final report and for Viva-Voce examination with a clear understanding that she will return the drawings as and when required by us.

Date: 01-06-2022
Station: Hyderabad

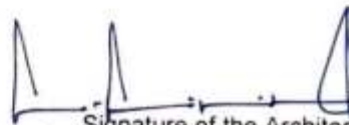
Signature of the Architect
C. Srinivas Rao, M.Arch, AIA, MCoA
Council of Arch. No: CA/04/32938
AIA Associate Reg.No: 14369
Mun. Cor. of Hyd. Reg.No: 658, Arch.No: 7
D-611, Fresh Living Apartments,
Madhapur, Hyderabad-500 081.TP



FIRST MONTHLY REPORT



SATHYABAMA

INSTITUTE OF SCIENCE AND TECHNOLOGY

(DEEMED TO BE UNIVERSITY)

Accredited "A" Grade by NAAC | 12B Status by UGC | Approved by AICTE

www.sathyabama.ac.in

DEPARTMENT OF ARCHITECTURE

PROFESSIONAL PRACTICAL TRAINING REPORT 2022

(Continuous progress report of the trainee architect for the period of One month in the office to submitted to HOD by the Trainee in Charge of the Organization)

1. Name of the office / organization : CSR CONSULTANTS
2. Address & Contact Number : 4th FLOOR, OYESTER UPTOWN BUILDING, MADHAPUR, HYDERABAD. 9940018000
3. Name of the student : ROBBI . NAGA SATYA SRI BHAVANI
4. Duration : From 12-06-2022 To 19-07-2022
5. Total No. of days : 34 days
6. Evaluation of Performance criteria shall be on
* Note: Kindly grade the student as per his/her overall performance in the office during the assessment month which will be converted to the allotted 90 marks by the department.

Description of works	Excellent	Good	Fair	Poor	NA
Understanding of office culture	✓				
Participation in the office	✓				
Reading of drawings	✓				
Presentation Techniques	✓				
Model making works		✓			
Understanding of construction details	✓				
Drafting Skills (Manual / Computer)	✓				
Site Supervision / Discussion with clients		✓			
Adherence to Time schedule	✓				
Other computer skills		✓			
File and Office Maintenance		✓			
Coordination with other consultants		✓			
Overall Grading*	A-9.0				

(A-9.0, B-8.0, C-7.0, D-6.0, E-5.0)



SATHYABAMA

INSTITUTE OF SCIENCE AND TECHNOLOGY

(DEEMED TO BE UNIVERSITY)

Accredited "A" Grade by NAAC | 12B Status by UGC | Approved by AICTE

www.sathyabama.ac.in

7. Any other Remarks : Satisfactory job.

8. Signature of the:
Head of the Office
/ Organization
(With Seal)

C. Srinivas Rao, M.Arch,AIIA,MCoA
Council of Arch. No: CA/04/32938
AIIA Associate Reg.No: 14369
Mun. Cor. of Hyd. Reg.No: 658, Arch.No:
B-811, Fresh Living Apartments,
Madhapur, Hyderabad-500 081.T

SECOND MONTHLY REPORT



SATHYABAMA

INSTITUTE OF SCIENCE AND TECHNOLOGY
(DEEMED TO BE UNIVERSITY)

Accredited "A" Grade by NAAC | 12B Status by UGC | Approved by AICTE

www.sathyabama.ac.in

DEPARTMENT OF ARCHITECTURE

PROFESSIONAL PRACTICAL TRAINING REPORT 2022

(Continuous progress report of the trainee architect for the period of One month in the office to submitted to HOD by the Trainee in Charge of the Organization)

1. Name of the office / organization : CSR CONSULTANTS
2. Address & Contact Number : OYESTER LIFTDOWN BUILDING, MADHAPUR, HYDERABAD
3. Name of the student : ROBBI. NAGA SATYA SRI BHAVANI
4. Duration : From 20-07-2022 To 16-08-2022
5. Total No. of days : 23 DAYS

6. Evaluation of Performance criteria shall be on

* Note: Kindly grade the student as per his/her overall performance in the office during the assessment month which will be converted to the allotted 90 marks by the department.

Description of works	Excellent	Good	Fair	Poor	NA
Understanding of office culture	✓				
Participation in the office	✓				
Reading of drawings	✓				
Presentation Techniques	✓				
Model making works	✓				
Understanding of construction details	✓				
Drafting Skills (Manual / Computer)		✓			
Site Supervision / Discussion with clients	✓				
Adherence to Time schedule	✓				
Other computer skills		✓			
File and Office Maintenance	✓				
Coordination with other consultants	✓				
Overall Grading*	A-9.0				

(A-9.0, B-8.0, C-7.0, D-6.0, E-5.0)



SATHYABAMA

INSTITUTE OF SCIENCE AND TECHNOLOGY
(DEEMED TO BE UNIVERSITY)

Accredited "A" Grade by NAAC | 12B Status by UGC | Approved by AICTE

www.sathyabama.ac.in

7. Any other Remarks : Satisfactory work.

8. Signature of the:
Head of the Office
/ Organization
(With Seal)

C. Srinivas Rao, M.Arch, AIA, MCA
Council of Arch. No: CA/04/32938
AIA Associate Reg.No: 14369
Mun. Cor. of Hyd. Reg.No: 659, Arch.No:
B-611, Fresh Living Apartments,
Madhapur, Hyderabad-500 081.T.P.

THIRD MONTHLY REPORT



SATHYABAMA

INSTITUTE OF SCIENCE AND TECHNOLOGY
(DEEMED TO BE UNIVERSITY)

Accredited "A" Grade by NAAC | 12B Status by UGC | Approved by AICTE

www.sathyabama.ac.in

DEPARTMENT OF ARCHITECTURE

PROFESSIONAL PRACTICAL TRAINING REPORT 2022

(Continuous progress report of the trainee architect for the period of One month in the office to submitted to HOD by the Trainee in Charge of the Organization)

1. Name of the office / organization : CSR CONSULTANTS
2. Address & Contact Number : OYESTER 4PTOWN BUILDING, HYDERABAD, 9440018000
3. Name of the student : ROBBI.NAGA SATYA SRI BHAVANI
4. Duration : From 17-08-2022 To 08-10-2022
5. Total No. of days : 40 DAYS

6. Evaluation of Performance criteria shall be on

* Note: Kindly grade the student as per his/her overall performance in the office during the assessment month which will be converted to the allotted 90 marks by the department.

Description of works	Excellent	Good	Fair	Poor	NA
Understanding of office culture	✓				
Participation in the office	✓				
Reading of drawings	✓				
Presentation Techniques	✓				
Model making works	-				
Understanding of construction details	✓				
Drafting Skills (Manual / Computer)		✓			
Site Supervision / Discussion with clients	-				
Adherence to Time schedule	✓				
Other computer skills		✓			
File and Office Maintenance	-				
Coordination with other consultants	-				
Overall Grading*	A-90				

(A-9.0, B-8.0, C-7.0, D-6.0, E-5.0)



SATHYABAMA

INSTITUTE OF SCIENCE AND TECHNOLOGY
(DEEMED TO BE UNIVERSITY)

Accredited "A" Grade by NAAC | 12B Status by UGC | Approved by AICTE

www.sathyabama.ac.in

7. Any other Remarks : She is hard working and good in looking drawings details.

8. Signature of the:
Head of the Office
/ Organization
(With Seal)

C. Srinivas Rao, M.Arch, AIA, MCoA
Council of Arch. No: CA/04/32938
AIA Associate Reg.No: 14369
Mun. Cor. of Hyd. Reg.No: 658, Arch.No: B-811, Fresh Living Apartments,
Madhapur, Hyderabad-500 081.T.P

WORK DIARY

WEEKLY PROGRESS	PROJECT	MY CONTRIBUTION
WEEK 1	1.NH Dhaba 2.Ravi Kumar Residence	1. Furniture Arrangement : Creating Blocks of Furniture With Standard Dimensions and arranging the Furniture Considering the Spacing between one to one for better Circulation (Practice Work). 2. 2-D Elevations : difficulty faced in understanding the Projections as 3D was not given (Practice Work).
WEEK 2	1.SKS Residence 2.Presentation Drawing	1. Kitchen Layouts : As Client asked for Multiple Options , 5 Options has be drawn to Present to the client. 2. Landscape
WEEK 3	1.Writers Project 2.Complex	1. TV Wall Unit : One Side Wall Elevation Showing the TV Cabinet (SketchUp). 2. Layout Plan
WEEK 4	1.Neknampur Flats	1. Layout Plan & Flats : Firstly , Layout has been drawn to get acceptance from the Architect and then proceed with the First Floor by allotting the area for 2 flats.
WEEK 5	1.Compound Wall Detail 2.Presentation Drawing	1. Elevation and Sections : Idea is to Elevate the Wall with a Painting (Painting has to be related to the Location) , whereas keeping the Gate Simple to Create Minimal Look. 2. Trees Sections : Images has been given by the Architect of he wanted the Sections, In addition to that added colors and different hatches.
WEEK 6	1..Presentation Drawing 2.Ravi Kumar Residence	1. Landscape 2. Schematic Drawing

WORK DIARY

WEEKLY PROGRESS	PROJECT	MY CONTRIBUTION
WEEK 6	1.Happy Shop (Store) 2.Community Building	1. Plan for 2 Locations , Furniture Design (3 D). 2. Blocks : Drawing Blocks for The Existing Buildings. (Assigned to do 2 blocks).
WEEK 7	1.Happy Shop (Store)	1. Set of Drawings (Electrical , Furniture layout).
WEEK 8	1.YPS Residence	1. Elevations , Flooring Plans.
WEEK 9	1.YPS Residence	1. Toilet Details (Fixture Details , Wall Elevations , Plumbing Details) , Schedule of Openings.
WEEK 11	1. Ravi Kumar Residence	1. Marking Plan , Elevations , Sections.
WEEK 12	1. Ravi Kumar Residence	1. Electrical Drawings , Lintel Plans , Flooring Plans, Kitchen Details.
WEEK 13	1. Ravi Kumar Residence	1. Furniture Plans , Toilet Details, Schedule of Openings.
WEEK 14	1. Ravi Kumar Residence	1. Rework on Schedule of Openings , Kitchen Details , Flooring plans.
WEEK 15	1.Hari Residence 2.YPS Residence	1. Schematic Drawings : Site Plan , Floor Plans. 2. Changes in Floor Plans and other Drawings.

CONSOLIDATED CERTIFICATE



- ARCHITECTURE
- ENGINEERING
- INTERIOR DESIGN
- PLANNING

Off. : Unit: 401, 4th Floor, Oyster Uptown Building,
Sri Sai Nagar, Madhapur Main Road,
Madhapur, Hyderabad - 50. TS
Phone : 040-3322045, 23327208
E-mail : csrconsultants@gmail.com

INTERNSHIP COMPLETION CERTIFICATE

This is to certify that Ms. ROBBI. NAGA SATYA SRI BHAVANI, a student of IV Year, VII Semester , B.Arch. from Sathyabama Institute Of Science and Technology, Chennai, bearing Roll No.19S215030 and Register No.39210069 Joined in our organization for undergoing Practical Training from June 2022 to October 2022 and has attended for 90 Working days and completed her practical training successfully.

During the training period she has worked on Residential and Commercial Projects.

She is Punctual/hard working/Intelligent/creative and we wish her good luck and bright future in the field of architecture.

Signature:

Name of the Architect: C. Srinivas Rao
COA registration No.: CA/04/32938

C. Srinivas Rao, M.Arch, AIA, MCoA
Council of Arch. No: CA/04/32938
AIA Associate Reg.No: 14369
Mem. Coe of Hyd. Reg.No: 658, Arch.No:
B-811, Fresh Living Apartments,
Madhapur, Hyderabad-500 081, T.S



TABLE OF CONTENTS

CHAPTER NO	TITLE	PAGE NO
1.1	ABOUT THE FIRM	01
1.2	PROJECT 1- RAVI KUMAR RESIDENCE	02-17
1.3	PROJECT 2- YPS RESIDENCE	18-33
1.4	PROJECT 3- COMPOUND WALL DETAILS (HOUSING COMPLEX)	34-36

1.1 ABOUT THE FIRM:

CSR Consultants, founded by C.Srinivas Rao , started their journey in 1990 based in Hyderabad, India. They provide services in various sectors such as Residential, Commercial, Interior, Industrial , Hospitality, Educational, etc. In its 32+ years practice so far, CSR consultants has several projects to showcase its talent and the ability to deliver.

They have broad variations in projects in terms of scale and types. Their concepts seek to seamlessly integrate architecture, interiors, and landscape by trying to dissolve the boundaries to create comfortable environment to the user by considering clients specific requirements such as budget, space and other specifications, they make sure the project looks organized.

1.2 PROJECT 1 – RAVI KUMAR RESIDENCE:

PROJECT INTRODUCTION/DETAILS

- Name of the Project : Ravi Kumar Residence
- Client : Ravi Kumar
- Site Location : Mokila , Rangareddy dist., Telanaga.
- Site Area : 3600 sq.ft.

MY CONTRIBUTION TOWARDS THE PROJECT

WORKED ON

- Marking Plans
- Electrical Drawings
- Flooring Plans
- Toilet Details
- Schedule of Openings


07.22

REFERENCE DRAWINGS			
-----------------------	---	---	---

NUMBER	DRAWING TITLE	REVISION

		
No.	Date	Description
Revision Notes		

	
No.	Date
Site Order Notes	

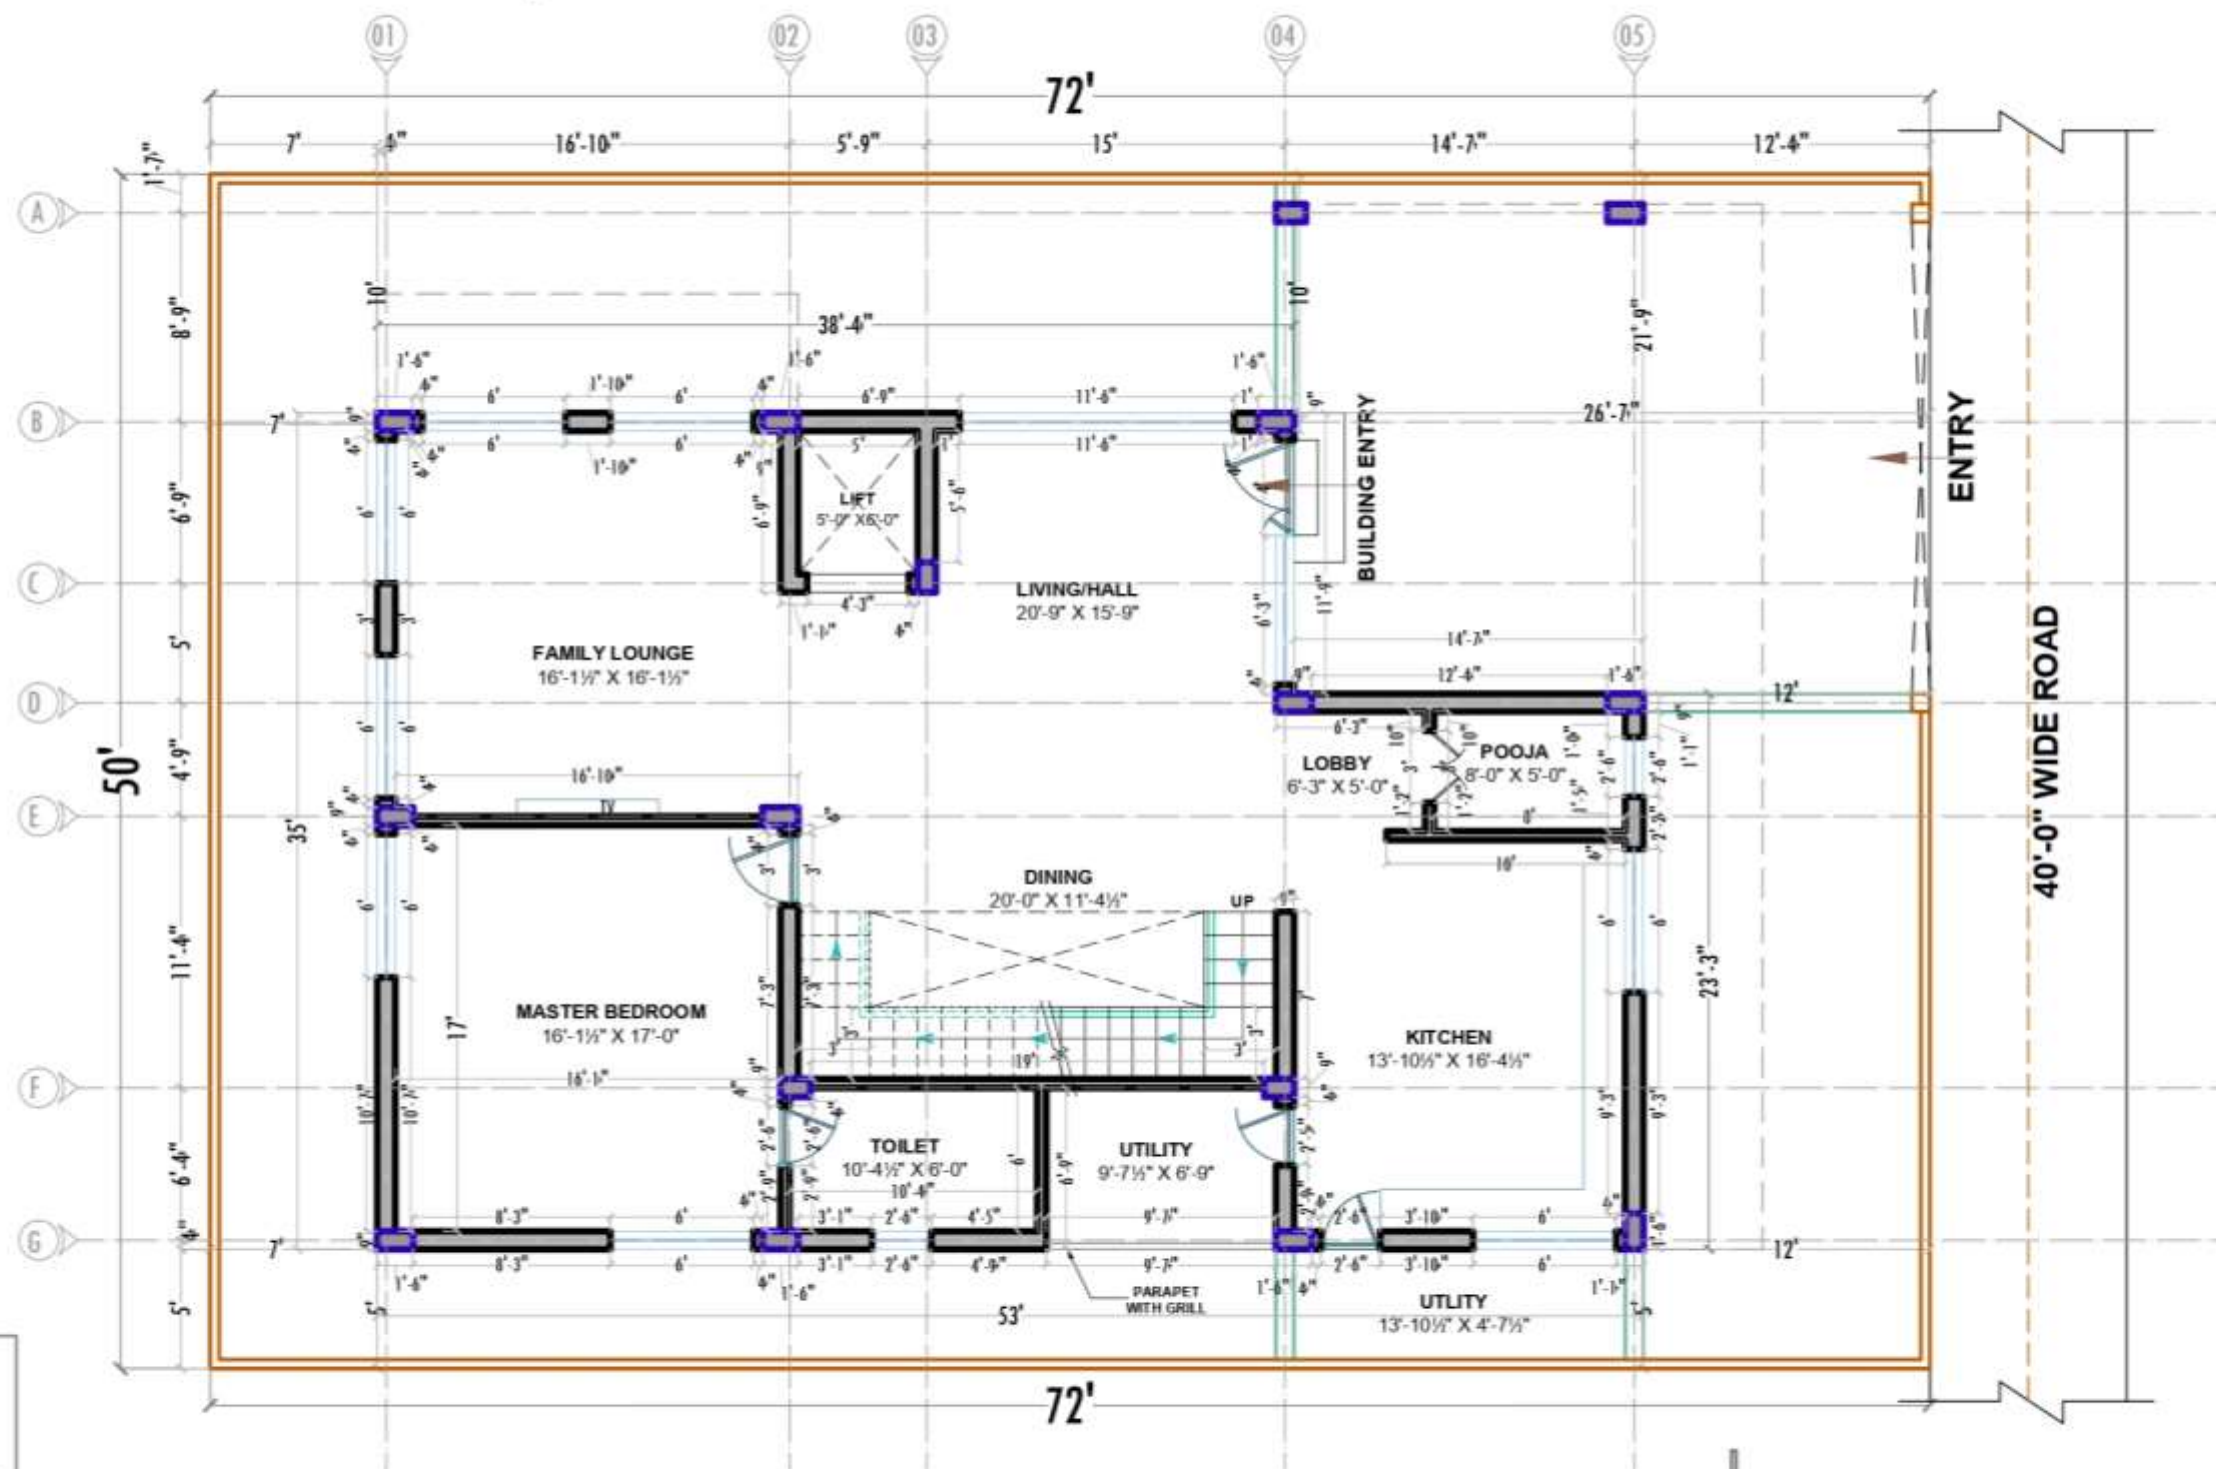

- 1. **MARKETING STRATEGY**
- 2. **FINANCIAL STRATEGY**
- 3. **INTEGRATED MARKETING COMMUNICATIONS**
- 4. **PRODUCT DEVELOPMENT**

401, 4th Floor, Overseas Uptown
Seti Savings, Madhapur
HYDERABAD 500 081, TS.
Ph: 040-23391689, 23322045
corconsultants@gmail.com

The concepts and information contained in this document are the intellectual property of CSR. Use or copying of the document in whole or in part without the written permission of CSR Consultants constitutes an infringement of Copyright.

Date: **25-07-2022**

Checked:	CSR
----------	------------

[illegible]

REFERENCE

	Proposed
	Existing
	To-be removed
	Future

1000

1

APPO	
REF	07/22
DRAWN	SATYA
DEALT	CS Rane

SCALE	As Shown
-------	----------

CLIENT

**P.RAVI KUMAR
RESIDENCE**

GROUND FLOOR MARKING PLAN


PLOT NO-226, APARNA WESTERN MEADOWS,
KONDAKAL, MOKILA,
RANGAREDDY DIST., TS.

SCH

SHEET / REF NO

05

07.22	REFERENCE DRAWINGS	NUMBER	DRAWING TITLE	REMARKS	Revision Notes		No	Date	Description	Site Order Notes		No	Date	Description

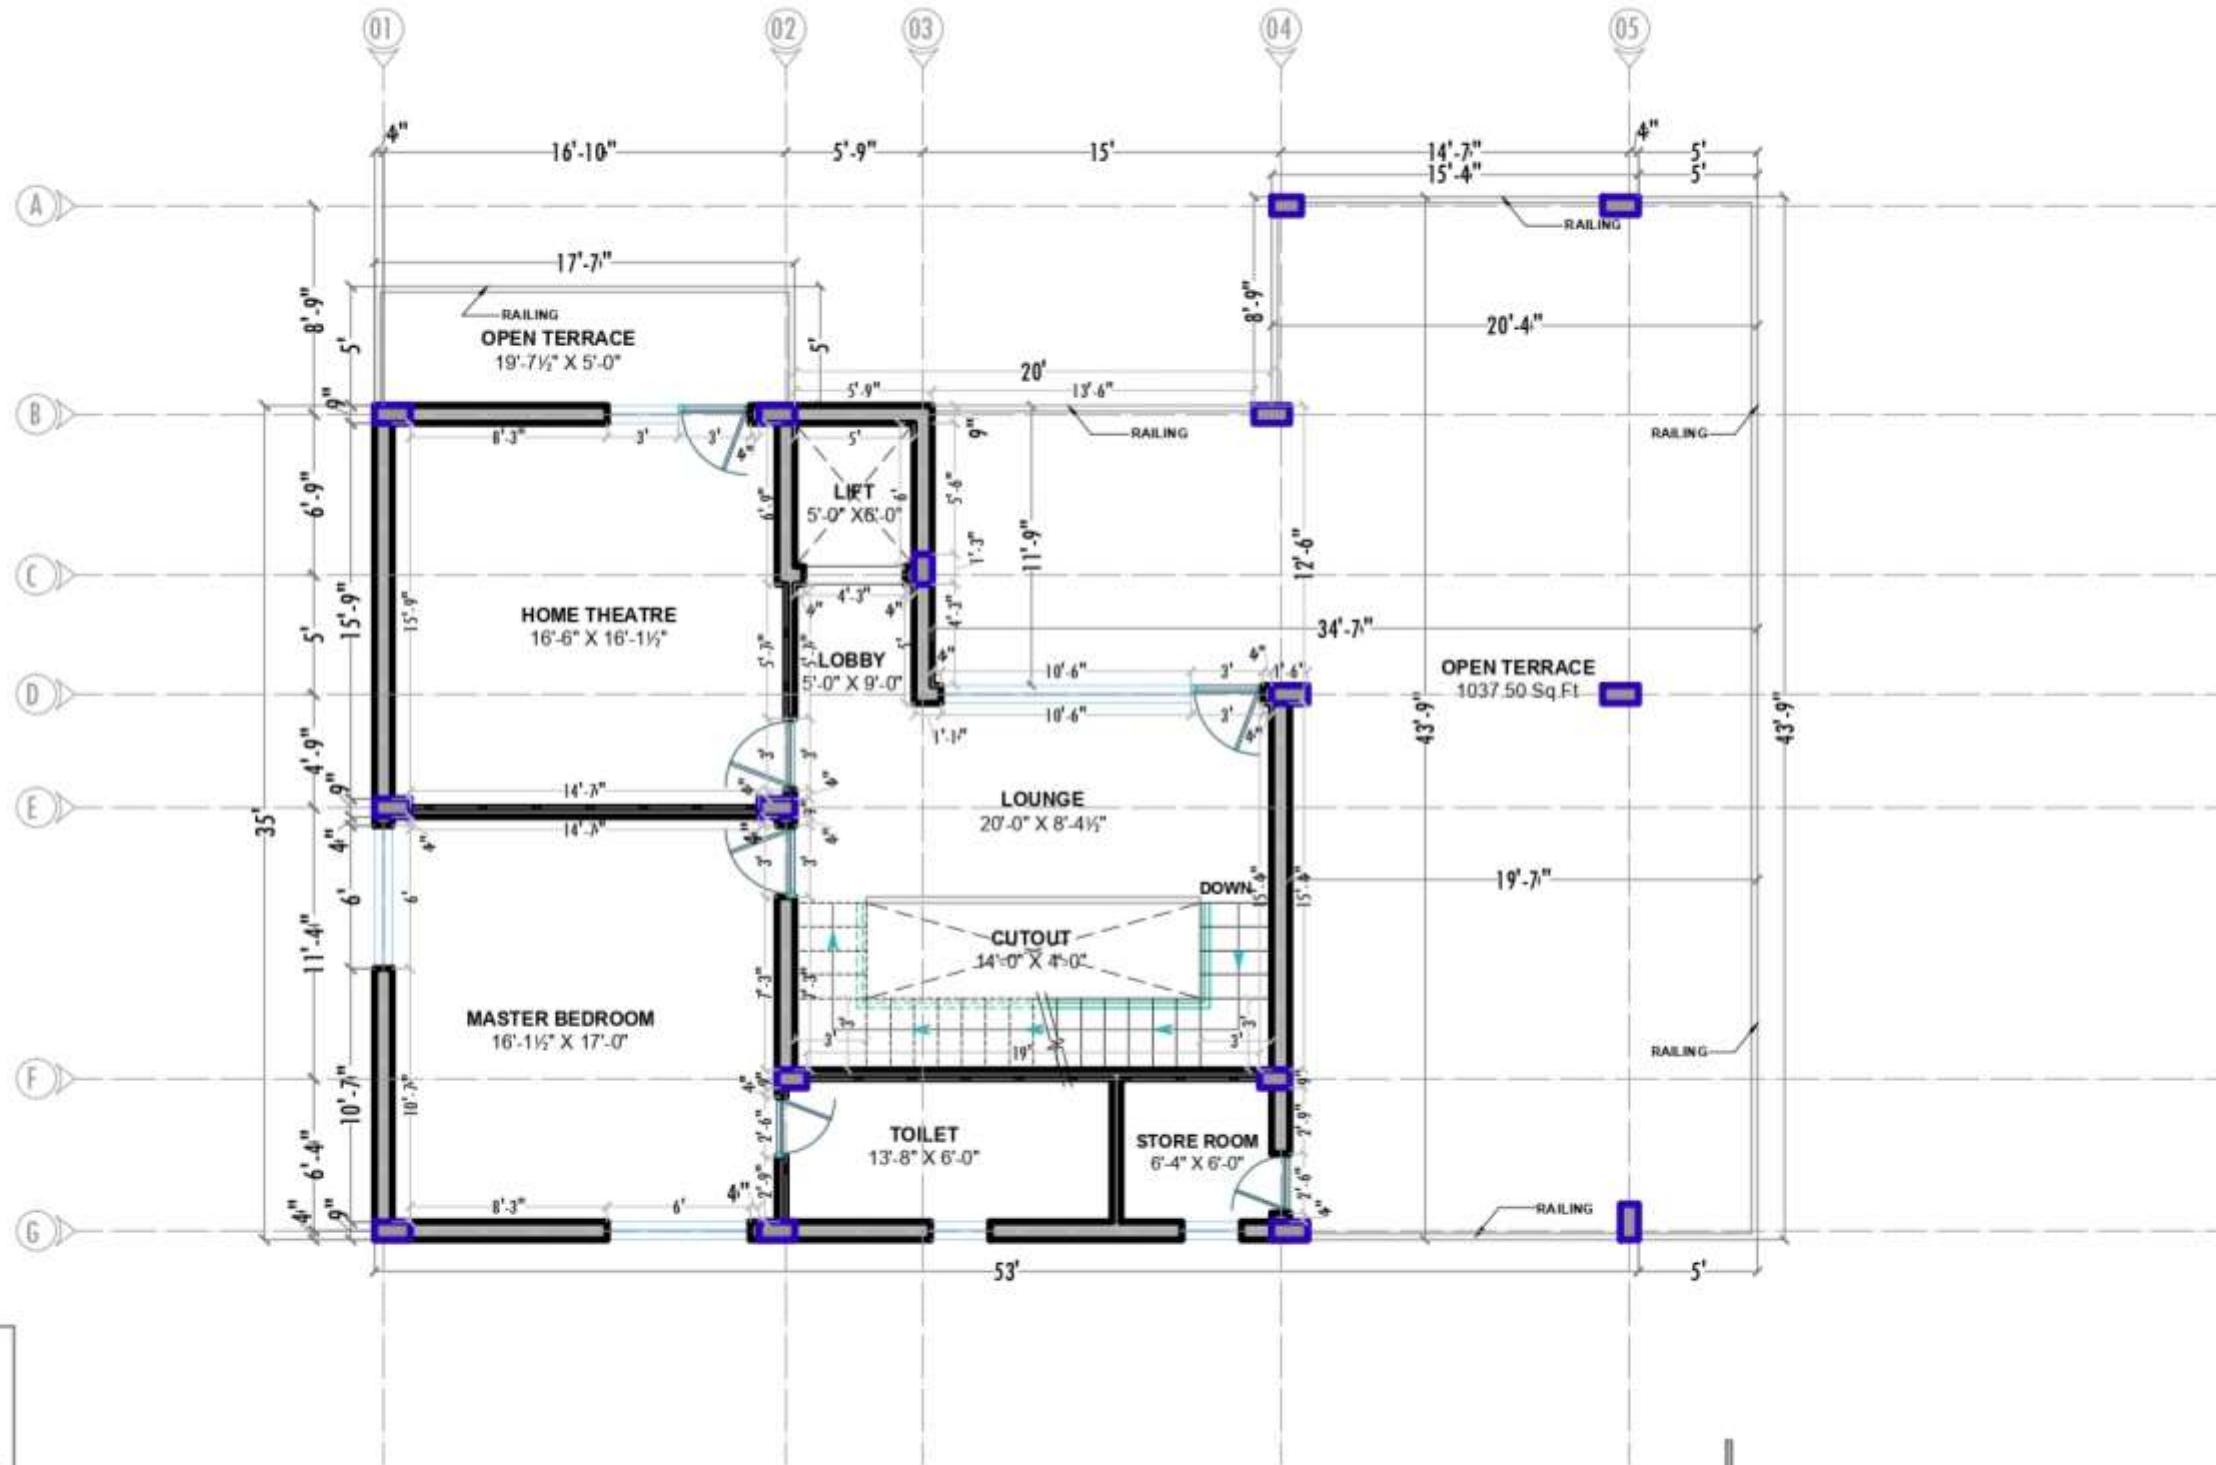

401, 4th Floor, Dye-dier, Opp. to
Sri Somnath Mandapam
HYDERABAD - 500 061 TS.
Ph. 040-23391449, 23322945
cbrconsultants@gmail.com

Design & Drafting Checked PM		Date: 25-07-2022	
Checked: CSR	Self Type: HS	Checked: CSR	Revision: R2
Notes:		Good For Printing in Paper size of A3	

REFERENCE		APPD	
Proposed	Existing	REF	07.22
To be removed	Future	DRAWN	SATYA
REMARKS:		DEALT	CS Roo
		SCALE	As Shown


CLIENT	
P. RAVI KUMAR RESIDENCE	

SECOND FLOOR MARKING PLAN	
PLOT NO-226, APARNA WESTERN MEADOWS, KONDAKAL, MOKILA, RANGAREDDY DIST., TS.	

SCH
SHEET /REF NO
07

GROUND FLOOR ELECTRICAL PLAN	SCH
PLOT NO-226, APARNA WESTERN MEADOWS,	SHEET /REF NO
KONDAKAL, MOKILA,	22
RAVAMPALLY, CHENNAI.	

09.22	REFERENCE DRAWINGS			Revision Notes			Site Order Notes		
	NO.	DATE	DESCRIPTION	NO.	DATE	DESCRIPTION	NO.	DATE	DESCRIPTION

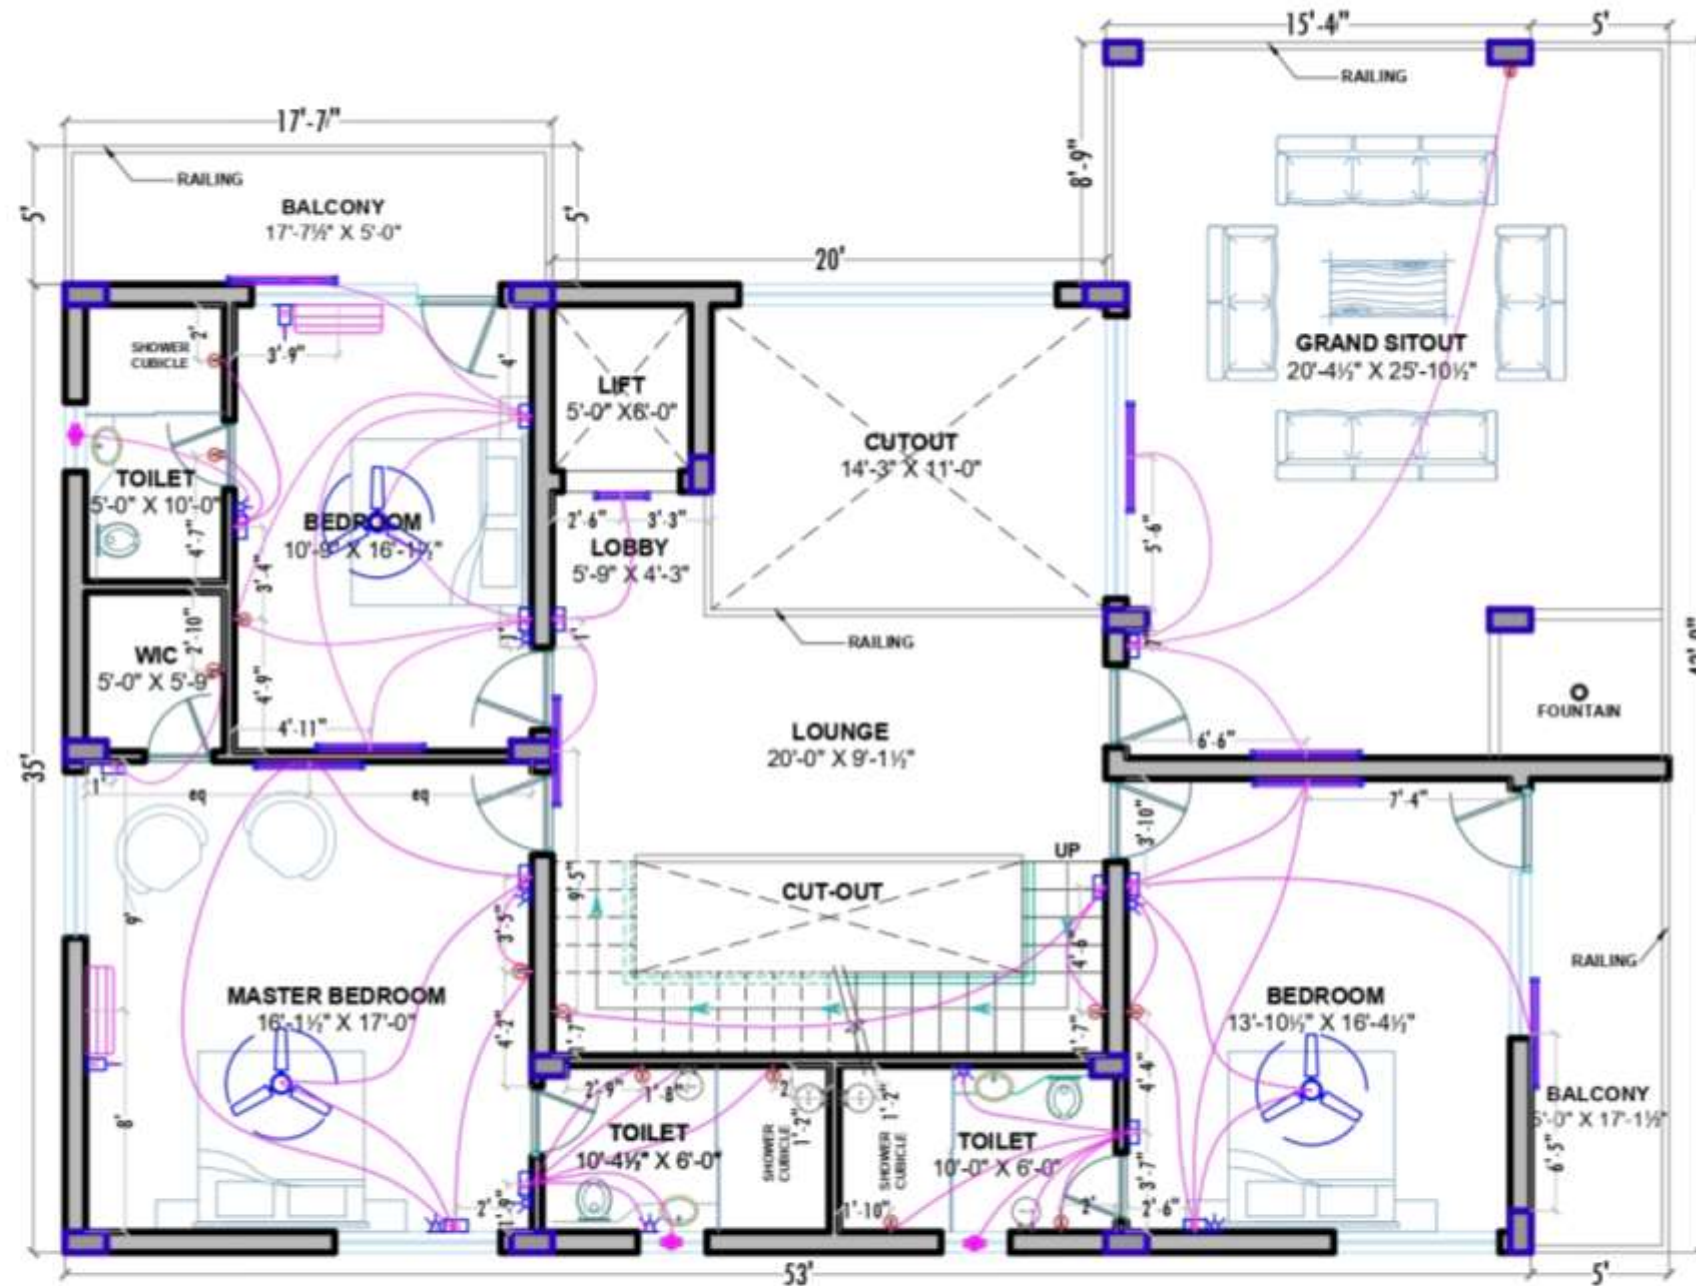

LEGEND

Name	Symbol	Wiring Size
100% wire tube light		4' 0\"/>
80% wire tube light		4' 0\"/>
Light Point		4' 0\"/>
Switch (Standard)		4' 0\"/>
Switch Board		4' 0\"/>
13 A Socket		4' 0\"/>
Ceiling Fan		Ceiling W.
Exhaust Fan		4' 0\"/>
13 Point WBS		4' 0\"/>
One Way Wiring		-
Two Way Wiring		-

- NOTES**
- No electrical work should be done in the kitchen and in the bathroom.
 - The power plug wiring should be done with light point & power wiring.
 - Wiring of switch board and power point wiring should be done with light point & power wiring.
 - Switch board (for power wiring) should be done with light point & power wiring.
CSR Consultants

401, 4th Floor, Hyderabad
 5th Floor, Hyderabad
 6th Floor, Hyderabad
 21st Floor, Hyderabad
 22nd Floor, Hyderabad
 23rd Floor, Hyderabad
 24th Floor, Hyderabad
 25th Floor, Hyderabad
 26th Floor, Hyderabad
 27th Floor, Hyderabad
 98th Floor, Hyderabad
 99th Floor, Hyderabad
 100th Floor, Hyderabad

Design & Drafting Checked PM Checked: CSR Seal Type: HS		Date: 03-09-2022 File No.		REFERENCE Proposed Existing To be removed Future		APPD		CLIENT P.RAVI KUMAR RESIDENCE		FIRST FLOOR ELECTRICAL PLAN		SCH	
						REF: 09/22				PLOT NO-226, APARNA WESTERN MEADOWS, KONDAKAL, MOKILA, RANGAREDDY DIST., TS.		SHEET / REF NO 23	
DRAWN: SATYA													
DEALT: CS Box													
SCALE: As Shown													
Notes:		Good for Printing in Paper size of A3		REMARKS:									

All rights reserved. This Drawing to be read, not scaled and to be read in co-related with other Architectural, Civil engineering drawings and relevant tender specifications. This drawing is for indicative /direction purpose only. Any ambiguity to be immediately brought to the notice of the Architects/Employer. Contractor must verify drawing with site, before commencement of job.

09.22	REFERENCE DRAWINGS	NUMBER	DRAWING TITLE	REMARKS	No	Date	Description	No	Date	Description
					Revision Notes			Site Order Notes		

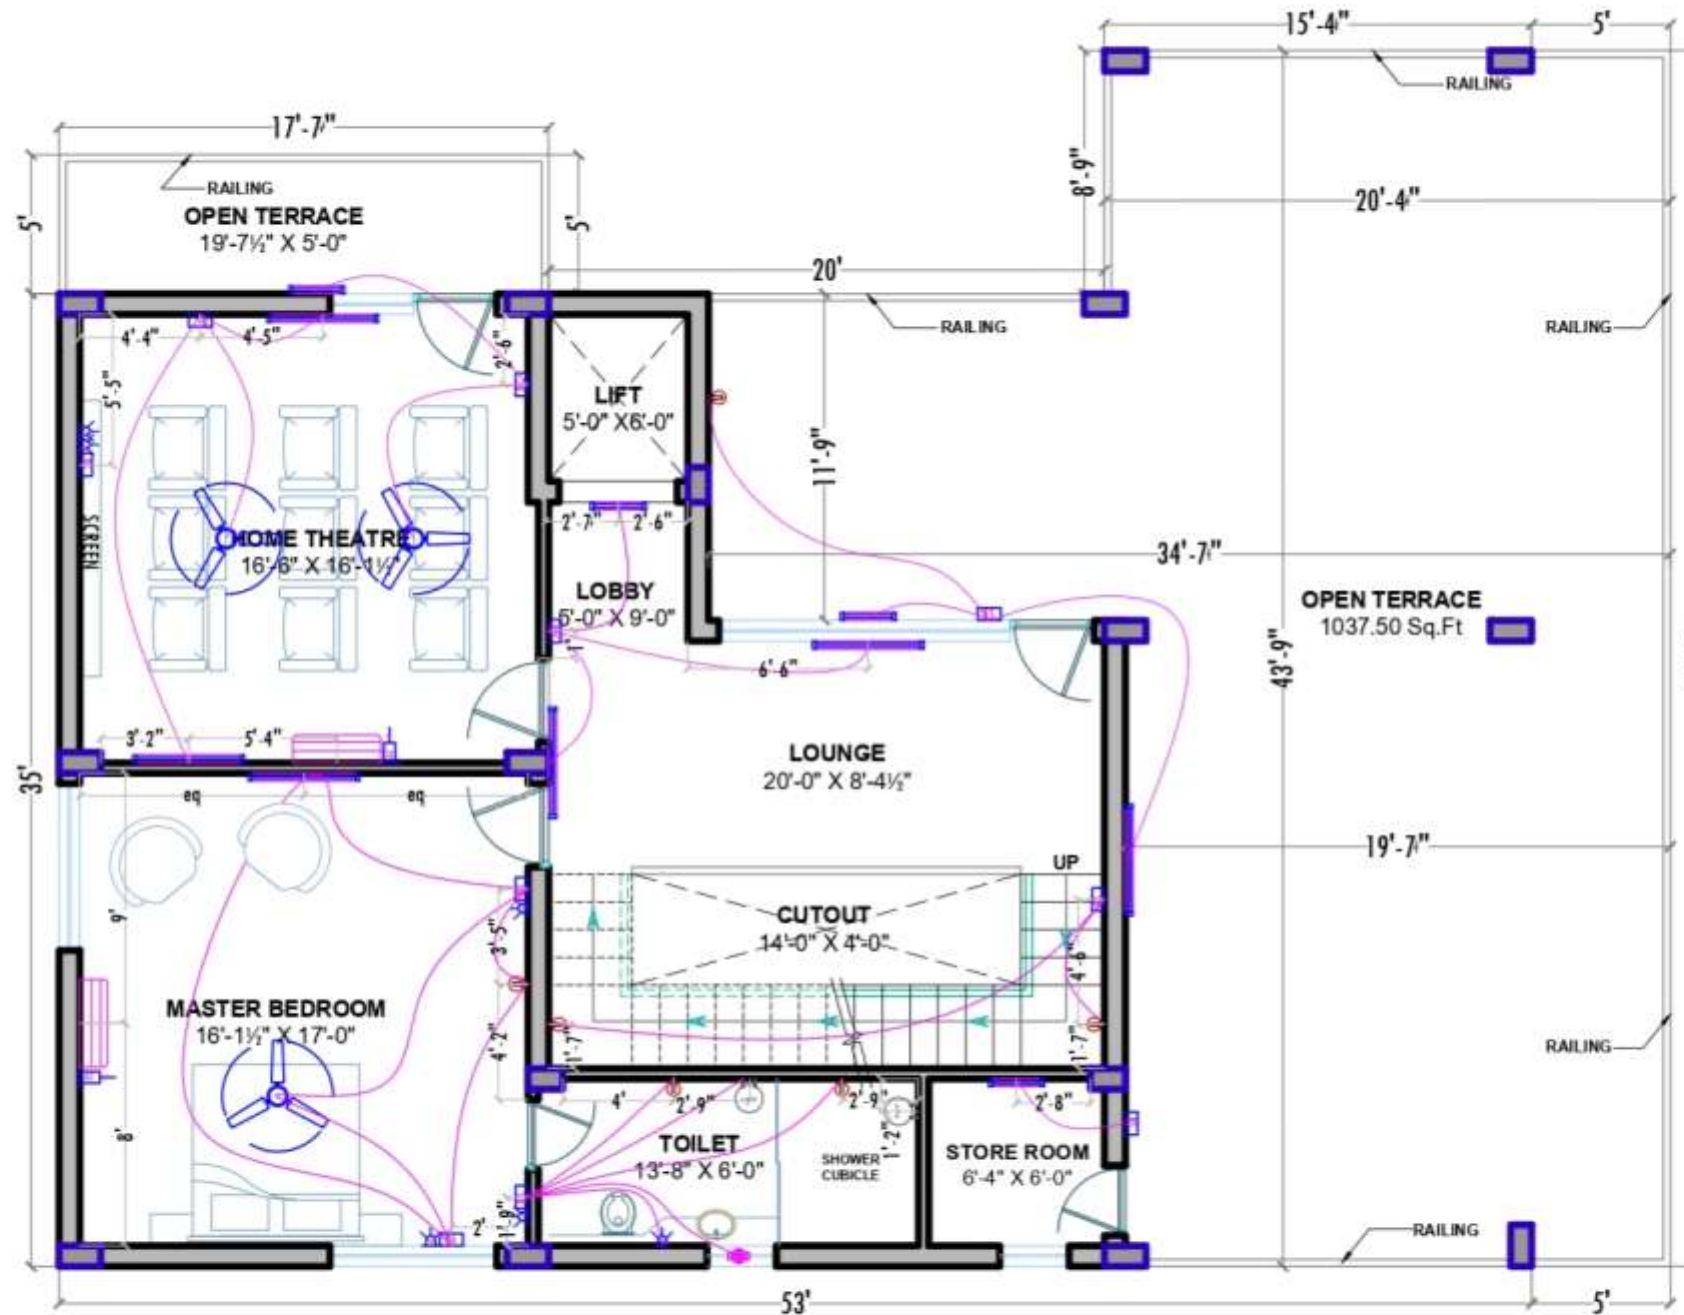

LEGEND:

Symbol	Description	Quantity
1200 wide Tube Light	1200 wide Tube Light	4'-0" x 4'-0"
600 wide Tube Light	600 wide Tube Light	4'-0" x 4'-0"
Light Point	Light Point	4'-0" x 4'-0"
5A (One way)	5A (One way)	4'-0" x 4'-0"
Switch Board	Switch Board	4'-0" x 4'-0"
15 A Socket	15 A Socket	4'-0" x 4'-0"
Ceiling Fan	Ceiling Fan	4'-0" x 4'-0"
Exhaust Fan	Exhaust Fan	4'-0" x 4'-0"
AC Point With MCB	AC Point With MCB	4'-0" x 4'-0"
One Way Wiring	One Way Wiring	-
Two Way Wiring	Two Way Wiring	-

- NOTES:**
1. All electrical work should be in accordance with the Indian Standards.
 2. The power plug wiring should be in accordance with the Indian Standards.
 3. Incoming of earth board and power point wiring should be in accordance with the Indian Standards.
 4. All the electrical work should be in accordance with the Indian Standards.
CBR Consultants
 ARCHITECTURE
 ENGINEERING
 INTERIOR DESIGN
 PLANNING
 401, 4th Floor, 1st Stage, Uppal
 Hyderabad - 500 081, TS.
 Ph. 040-23391889, 23322045
 cbrconsultants@gmail.com

Design & Drafting Checked PM	Checked: CSR	HS	Date: 03-09-2022	File No.	REVISIONS
Checked: CSR	HS	Checked: CSR	Revision: R2	Remarks: Good for Printing in Paper size of A3	

REFERENCE	APPD	CLIENT
REF: 09.22	REF: SATYA	P. RAVI KUMAR RESIDENCE
DRAWN: CS Rao	SCALE: As Shown	

SECOND FLOOR ELECTRICAL PLAN	SCH
PLOT NO-226, APARNA WESTERN MEADOWS, KONDAKAL, MOKILA, RANGAREDDY DIST., TS.	SHEET / REF NO 24



25



The example and information contained in this document are the intellectual property of CSCE. Use or copying of the document in whole or in part without the written permission of CSCE Consultants constitutes an infringement of Copyright.		REFERENCE		APPD	
Date: 24-09-2022		File No.		REF: 09/22	
Design & Drafting Checked PM		CSCE		DRAWN: SATYA	
Checked: CSR / Sub Type: HS		Checked: CSR		DEALT: CS Man	
Notes:		Revision: R2		SCALE: As Shown	
Good for Printing		Good for Printing		REMARKS:	
Signature: A3		Signature: A3			

CLIENT

**P.RAVI KUMAR
RESIDENCE**


FIRST FLOOR FLOORING PLAN

PLOT NO-226, APARNA WESTERN MEADOWS,
KONDAKAL, MOKILA,
RANGAREDDY DIST. TS

SCH
SHEET /REF NO
26




27

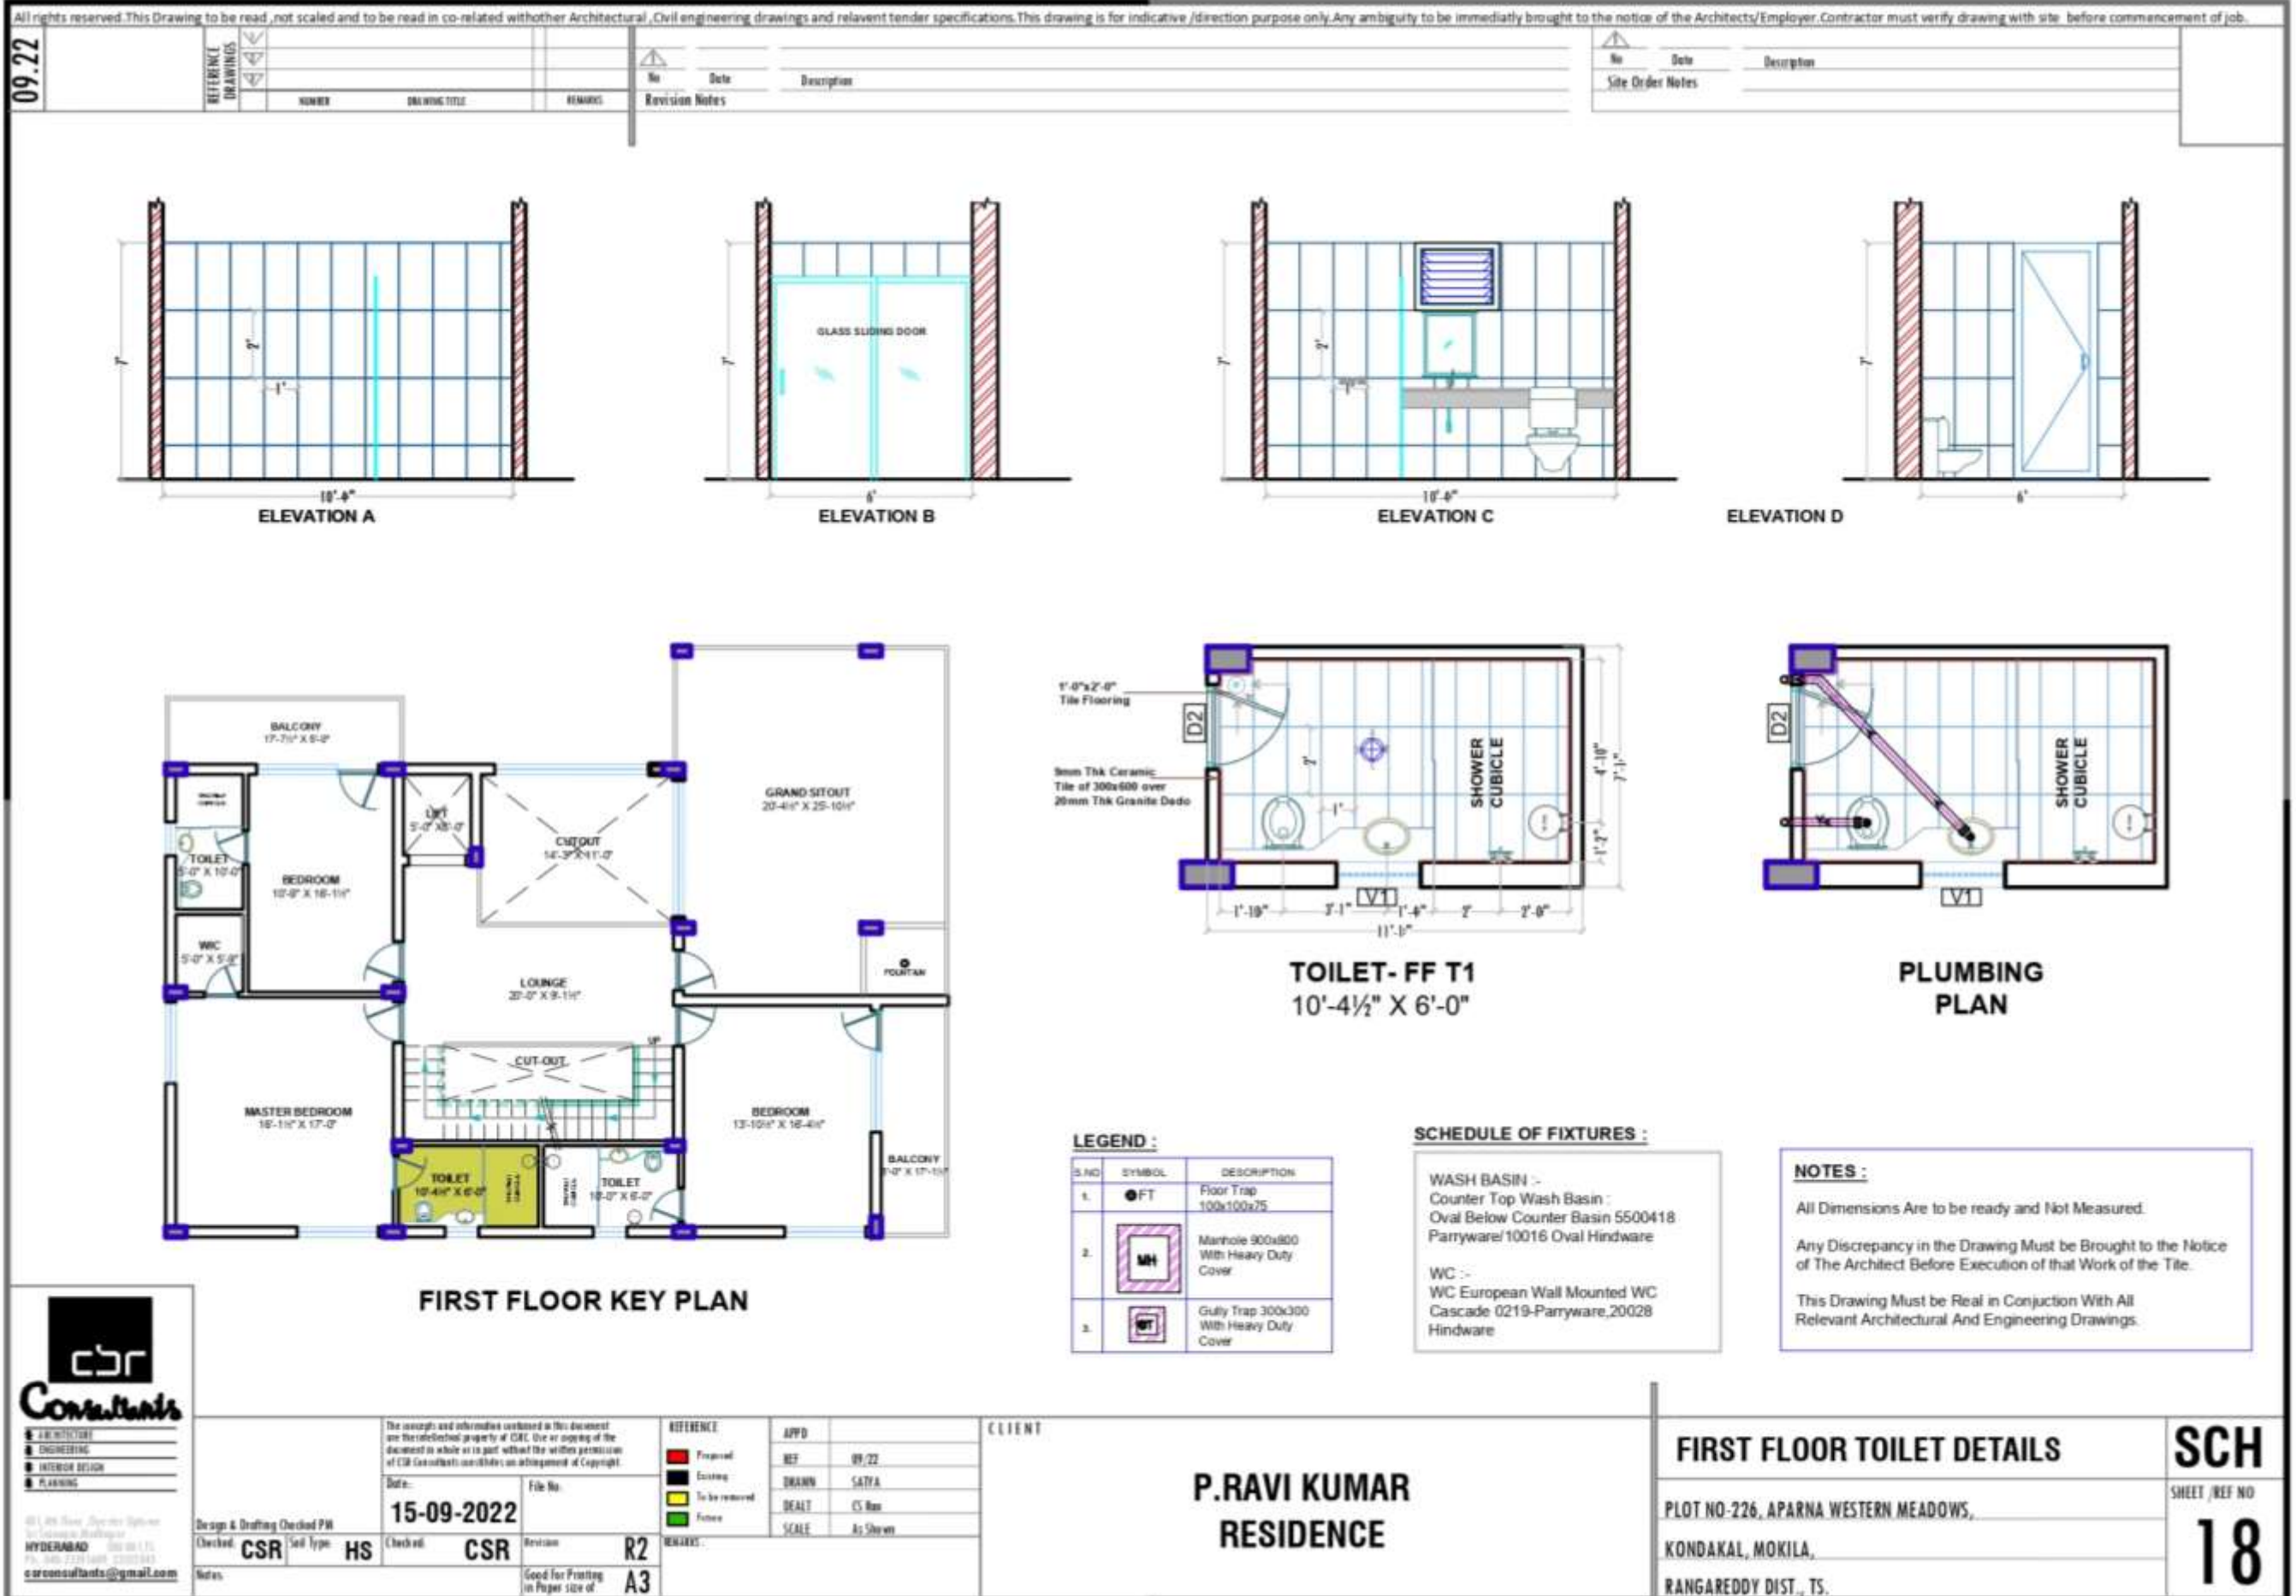


09.22	REFERENCE DRAWINGS	No		Date	Description	No	Date	Description
		Revision Notes						
		NUMBER	DRAWING TITLE	REMARKS				




ELEVATION A

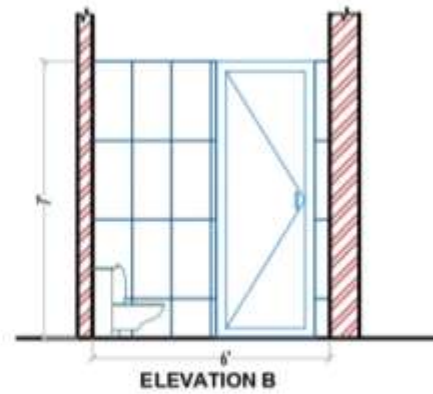


ELEVATION B

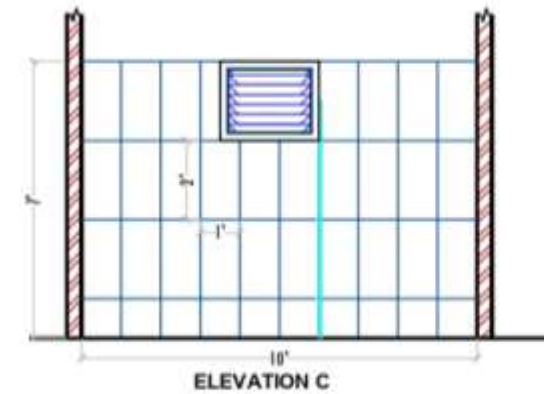


ELEVATION C

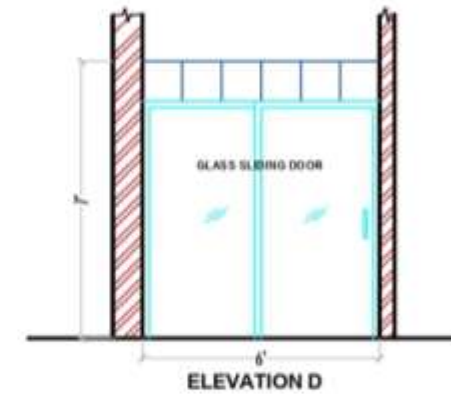


ELEVATION D

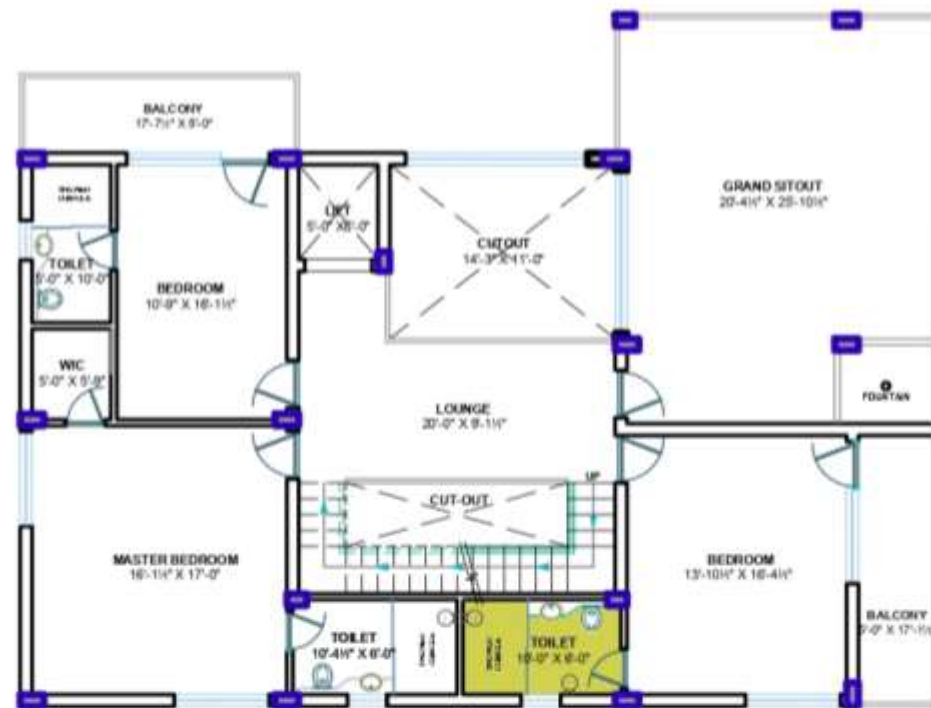

FIRST FLOOR KEY PLAN

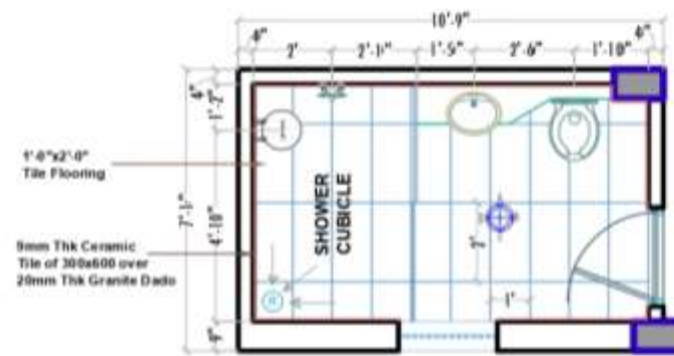

TOILET- FF T2
10'0" X 6'0"

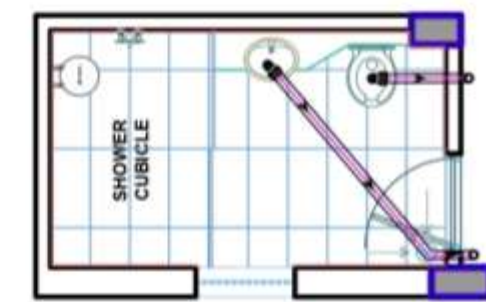

PLUMBING
PLAN

LEGEND :

S.NO	SYMBOL	DESCRIPTION
1.	● FT	Floor Trap 100x100x75
2.	MH	Manhole 900x800 With Heavy Duty Cover
3.	GT	Gully Trap 300x300 With Heavy Duty Cover

SCHEDULE OF FIXTURES :

WASH BASIN :-
Counter Top Wash Basin :
Oval Below Counter Basin 5500418
Parryware/10016 Oval Hindware

WC :-
WC European Wall Mounted WC
Cascade 0219-Parryware,20028
Hindware

NOTES :

All Dimensions Are to be ready and Not Measured.

Any Discrepancy in the Drawing Must be Brought to the Notice of The Architect Before Execution of that Work of the Title.

This Drawing Must be Read in Conjunction With All Relevant Architectural And Engineering Drawings.



The concept and information contained in this document are the intellectual property of C.R. Consultants and shall remain confidential and shall not be disclosed to any third party without the written permission of C.R. Consultants.		REFERENCE		APPD		CLIENT	
Design & Drafting Checked PM	15-09-2022	File No.		REF	09/22	P.RAVI KUMAR RESIDENCE	
Checked: CSR	HS	Checked: CSR	Revision: R2	DRAWN	SATYA		
Notes:		Good for Printing in Paper size of	A3	DEALT	CS. Rao		

REFERENCE		APPD	
 Proposed		REF	09/22
 Existing		DRAWN	SATYA
 To be removed		DEALT	CS Rao
 Future		SCALE	As Shown
REMARKS :			

CLIENT			
	P.RAVI KUMAR RESIDENCE		






FIRST FLOOR TOILET DETAILS	
PLOT NO-226, APARNA WESTERN MEADOWS,	
KONDAKAL, MOKILA,	
RANGAREDDY DIST. TS.	

FIRST FLOOR TOILET DETAILS

PLOT NO-226, APARNA WESTERN MEADOWS,
KONDAKAL, MOKILA,
RANGAREDDY DIST., TS.

SCH
SHEET /REF NO
19

09.22	REFERENCE DRAWINGS	NUMBER	DRAWING TITLE	REMARKS	Revision Notes		Site Order Notes	
					No	Date	No	Date
					Description		Description	

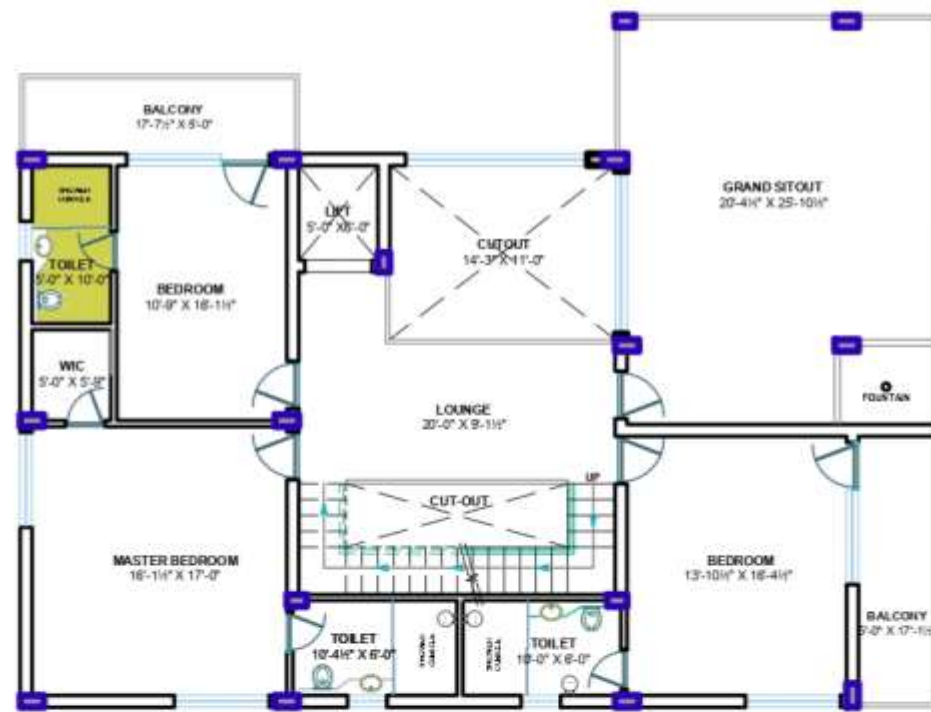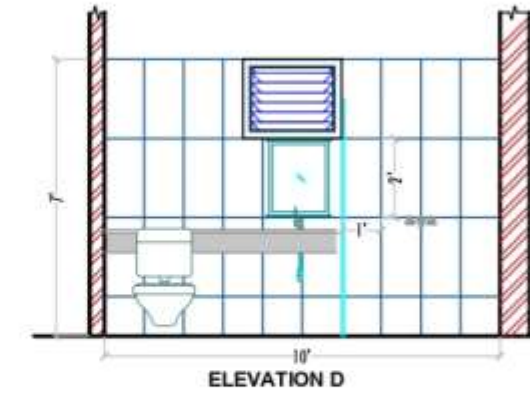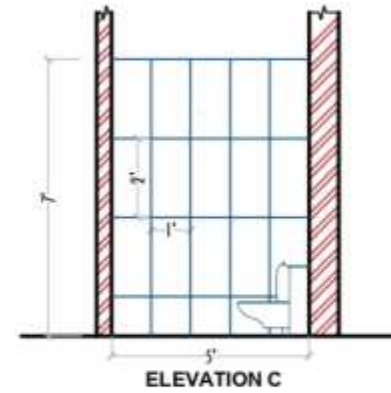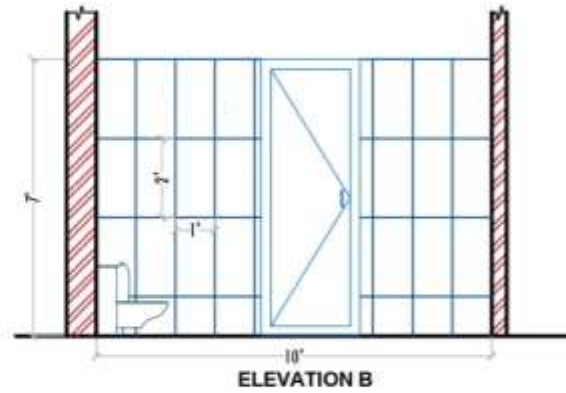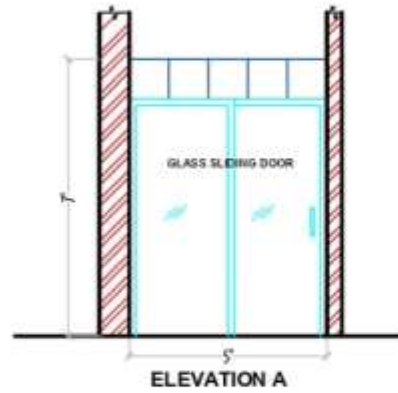

LEGEND :

S.NO	SYMBOL	DESCRIPTION
1.	FT	Floor Trap 100x100x75
2.	MH	Manhole 900x800 With Heavy Duty Cover
3.	GT	Gully Trap 300x300 With Heavy Duty Cover

SCHEDULE OF FIXTURES :

WASH BASIN :-
Counter Top Wash Basin :
Oval Below Counter Basin 5500418
Parryware/10016 Oval Hindware

WC :-
WC European Wall Mounted WC
Cascade 0219-Parryware,20028
Hindware

NOTES :

All Dimensions Are to be ready and Not Measured.

Any Discrepancy in the Drawing Must be Brought to the Notice of The Architect Before Execution of that Work of the Title.

This Drawing Must be Read in Conjunction With All Relevant Architectural And Engineering Drawings.



101 4th Floor, Silver Star Plaza,
1st Cross, Madhuvan,
HYDERABAD - 500 081 TS.
Ph. 080 2191188, 2332200
csrconsultants@gmail.com

The concepts and information contained in this document are the intellectual property of CSR. Use or copying of this document in whole or in part without the written permission of CSR Consultants constitutes an infringement of Copyright. Design & Drafting Checked PM Checked: CSR Soil Type: HS Notes:		Date: 15-09-2022 File No:		REFERENCE Proposed Existing To be removed Future		APPRO REF 09/22 DRAWN SATYA DEALT CS Rom SCALE As Shown		CLIENT
		Revision: R2 Good For Printing in Paper size of A3		REMARKS:				

P.RAVI KUMAR
RESIDENCE


FIRST FLOOR TOILET DETAILS

PLOT NO-226, APARNA WESTERN MEADOWS,
KONDAKAL, MOKILA,
RANGAREDDY DIST., TS.

SCH



SHEET /REF NO

20

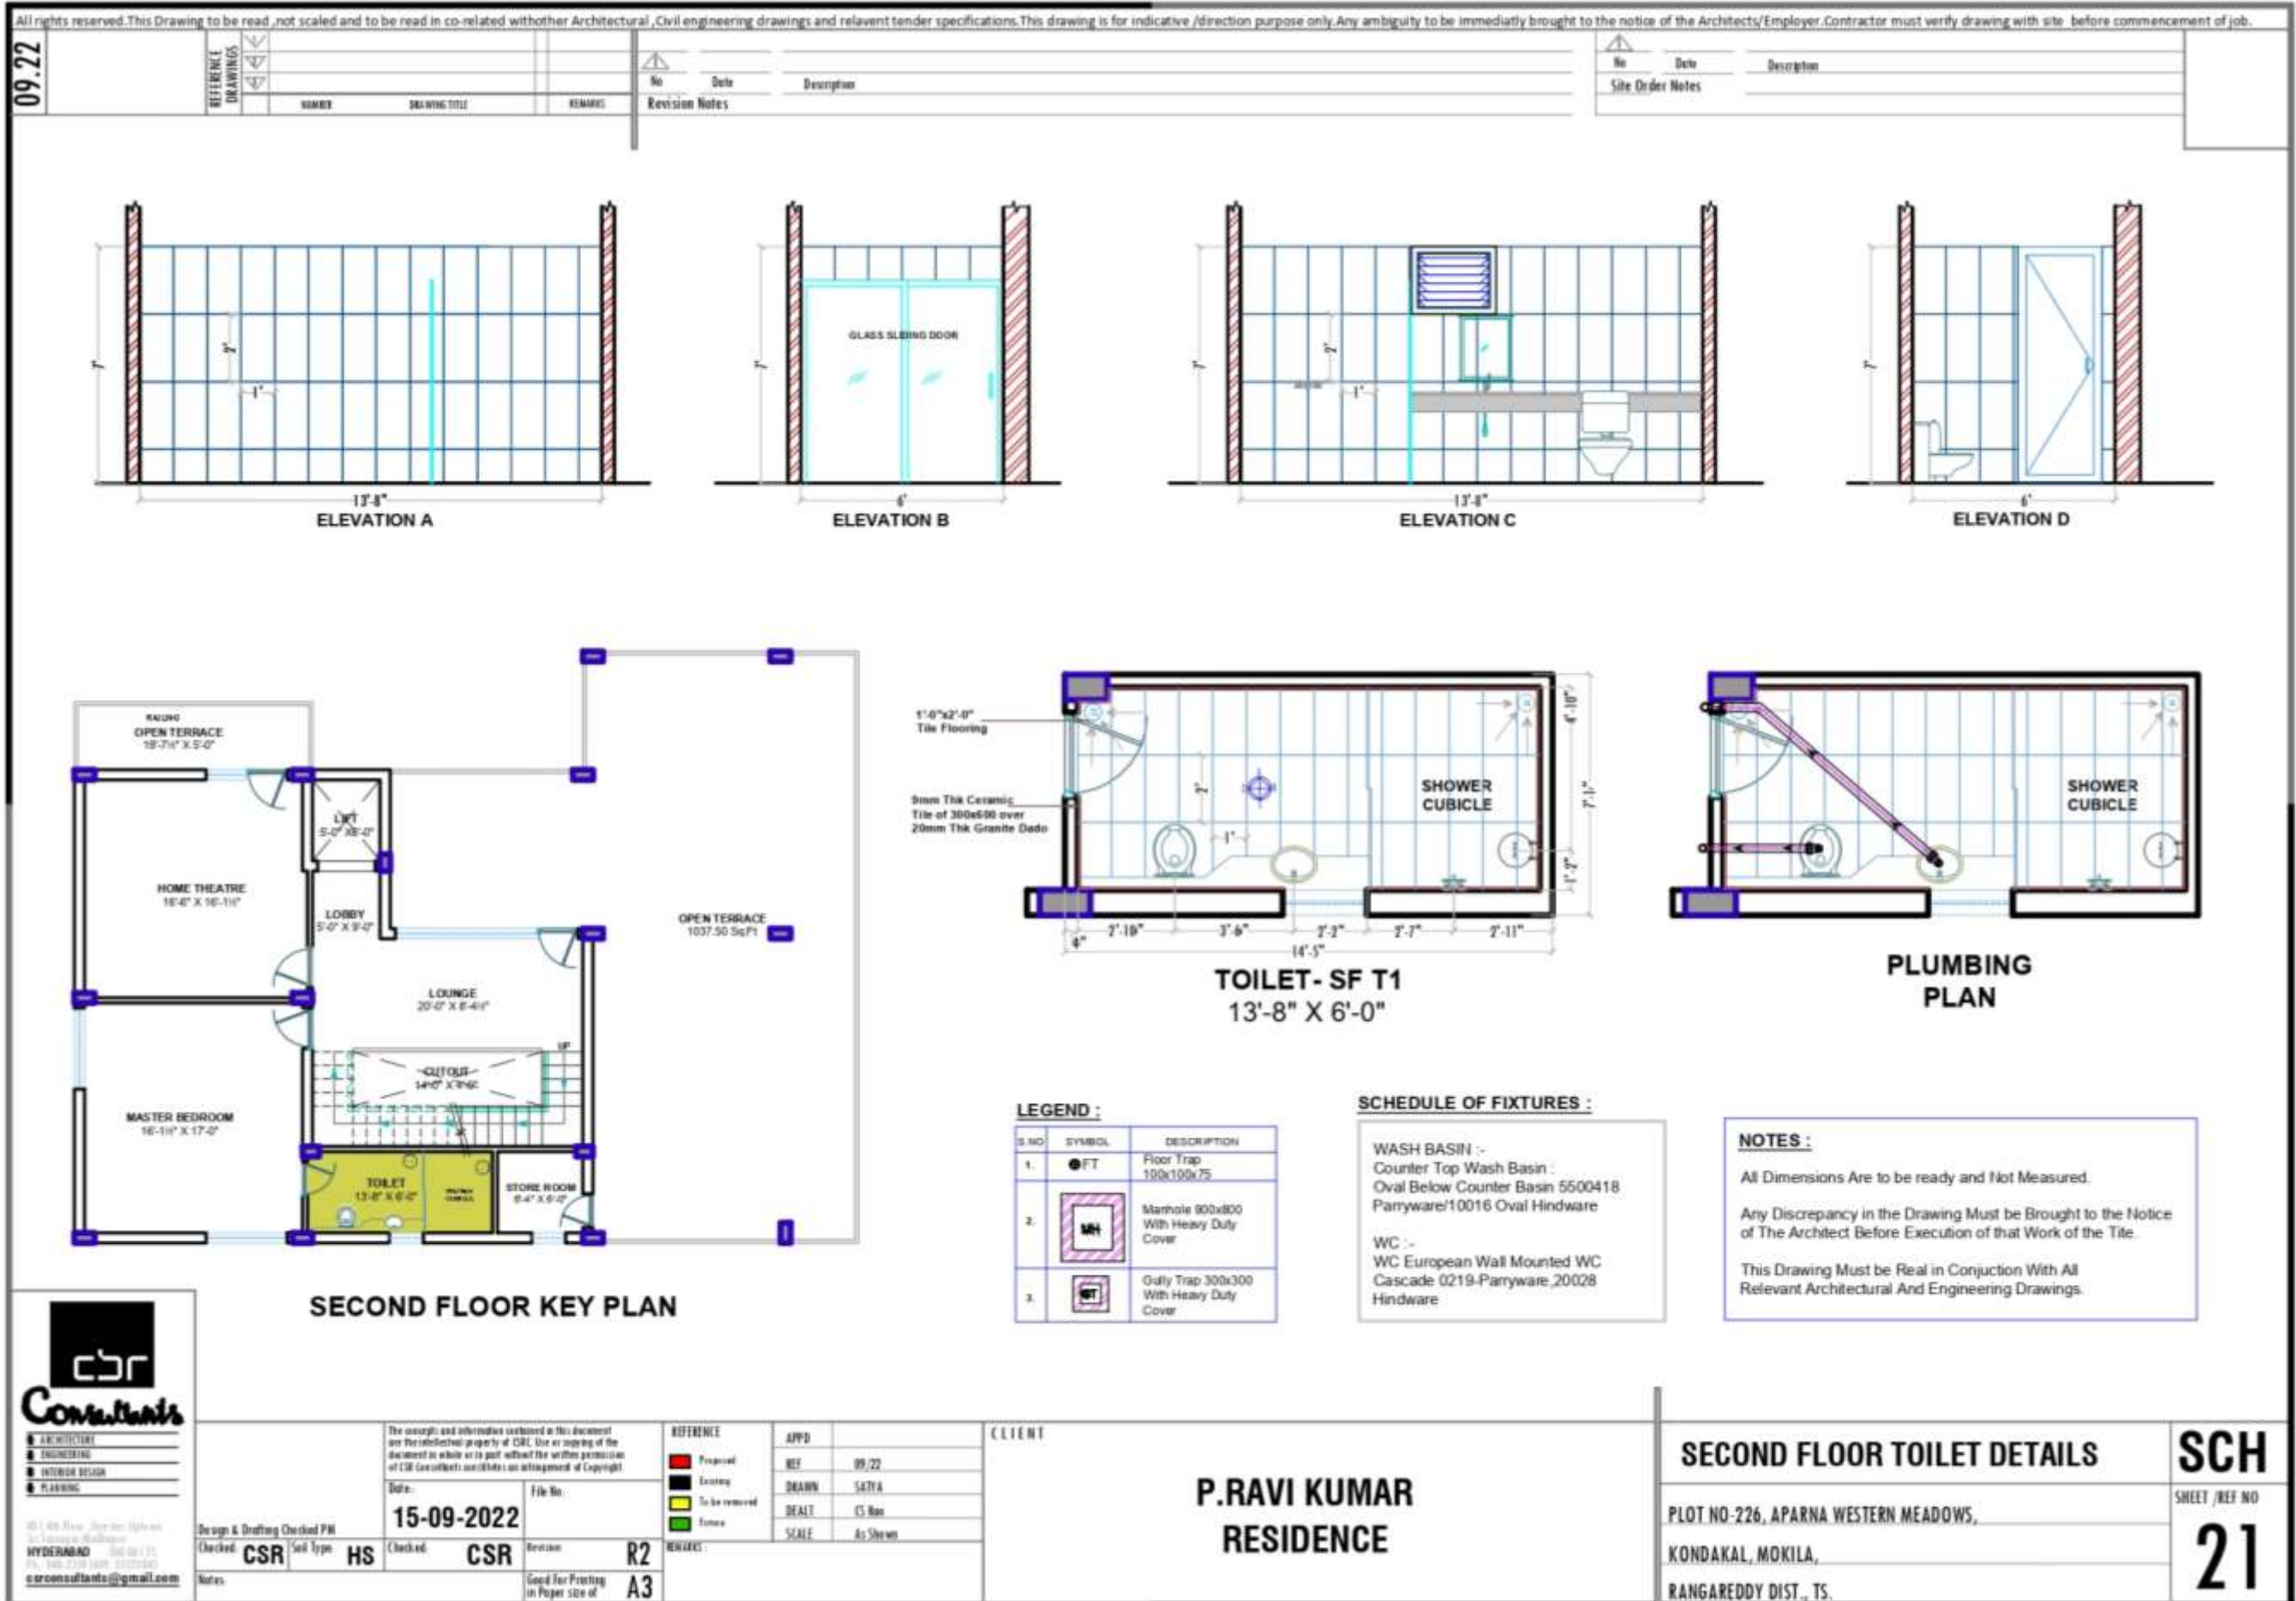

REFERENCE DRAWINGS					
			No.	Date	Description
	NUMBER	DRAWING TITLE	REMARKS	Revision Notes	

No.	Date	Description
Site Order Notes		

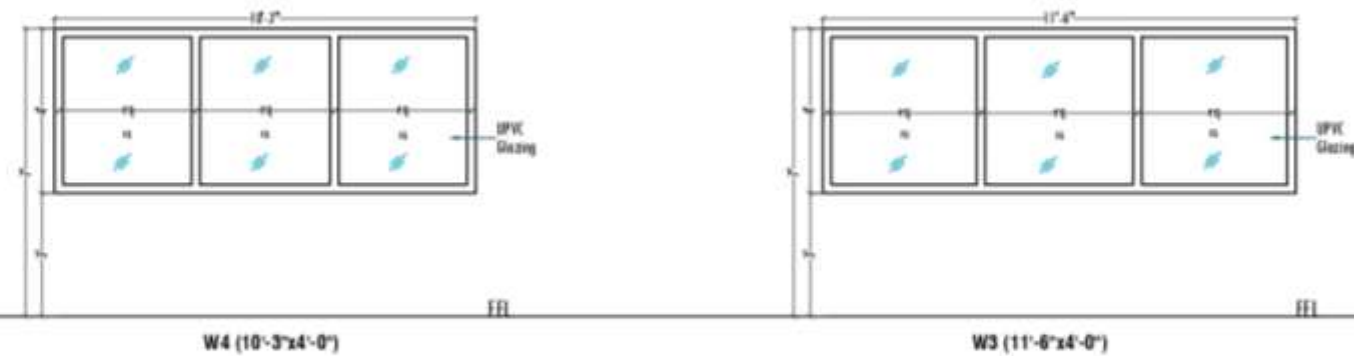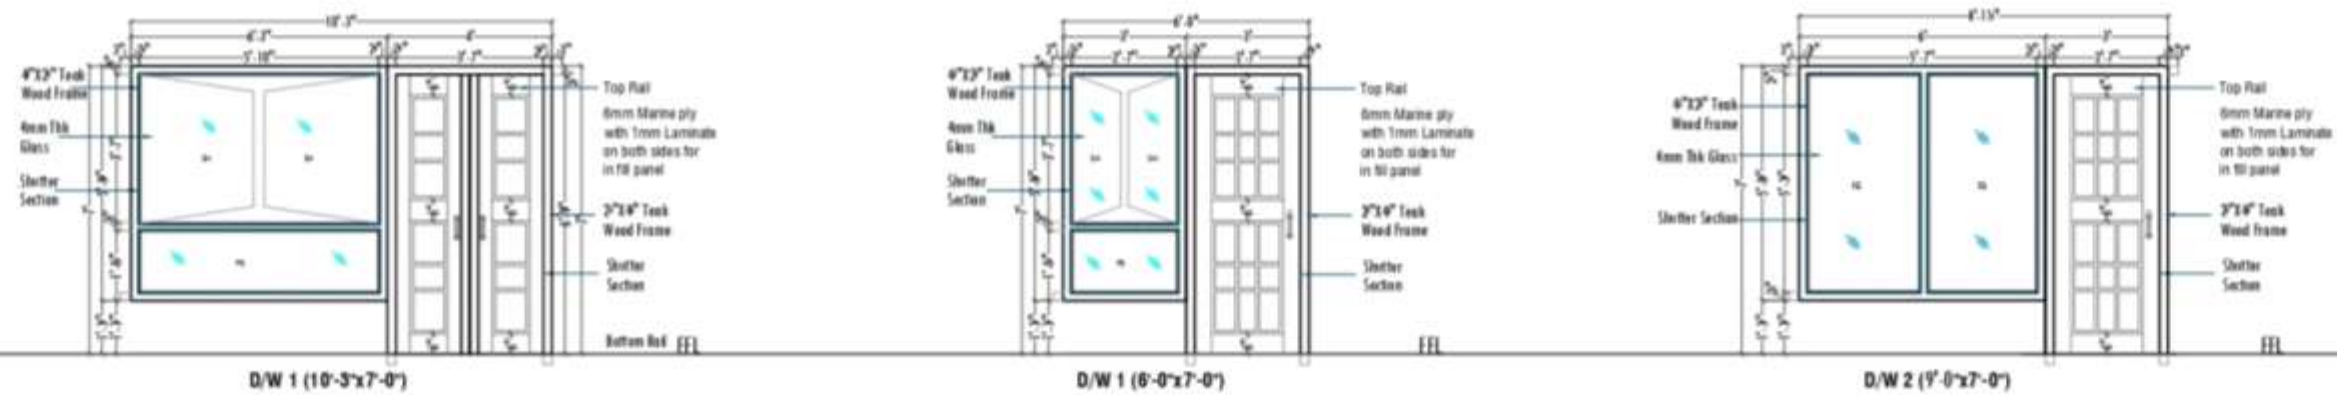

FG :	Fixed Glass
SH :	Side Hung
TH :	Top Hung
MD :	Main Door
FS :	Foldable Shutter
W :	Window
D :	Door
V :	Ventilator
TP :	Teak Wood Panel
SW :	Staircase Window
KW :	Kitchen Window



401 4th Floor, D-2, 2nd Egham
St. Samsara, Madhapur
HYDERABAD 500 081 71,
Ph: 040-23391889, 23322045
coronazulfata@gmail.com

Design & Drafting Checked: PM	Checked: CSR Soil type:
Notes:	

The copyright and other intellectual property rights in this document are the property of CSR. Use or copying of the document in whole or in part without the written permission of CSR constitutes a violation of applicable law and may constitute a criminal offense.	
Date:	File No.
22-09-2022	
Checked:	CSR
	Revision
	Good for Printing

REFERENCE	APPD	
 Proposed	REF	09/22
 Existing	DRAWN	SATYA
 To be removed	DEALT	CS Rom
 Future	SCALE	A3 Shown
REMARKS:		

CLIENT

P.RAVI KUMAR
RESIDENCE

SCHEDULE OF OPENINGS

PLOT NO-226, APARNA WESTERN MEADOWS,
KONDAKAL, MOKILA,
RANGAREDDY DIST., TS.

SCH
SHEET / REF NO
28

1.3 PROJECT 2 – YPS RESIDENCE:

PROJECT INTRODUCTION/DETAILS


- Name of the Project : YPS Residence
- Client :
- Site Location : Mahindra Hills , Hyderabad, Telanaga.
- Site Area : 2070 sq.ft.

MY CONTRIBUTION TOWARDS THE PROJECT

WORKED ON

- Floor Plans
- Elevations
- Flooring Plans
- Toilet Details
- Schedule of Openings



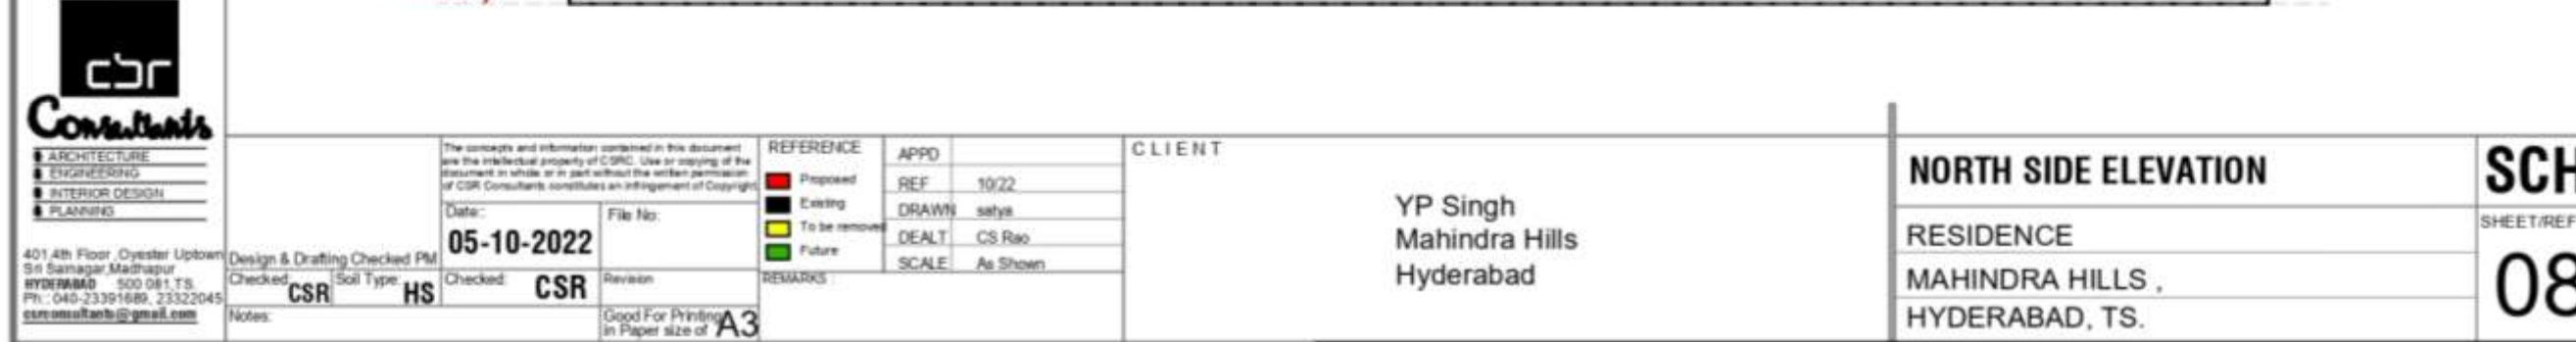

REFERENCE DRAWINGS			
	NUMBER	DRAWING TITLE	REMARKS

No	Date	Description
Revision Notes		

No	Date	Description
Site Order Notes		



Design & Drafting Checked P/M	
Checked: CSR	Soil Type: HS
Notes:	

Good For Printing in Paper size of **A3**


3


100


YP Singh
Mahindra Hills
Hyderabad

RESIDENCE
MAHINDRA HILLS ,
HYDERABAD, TS.

09 |







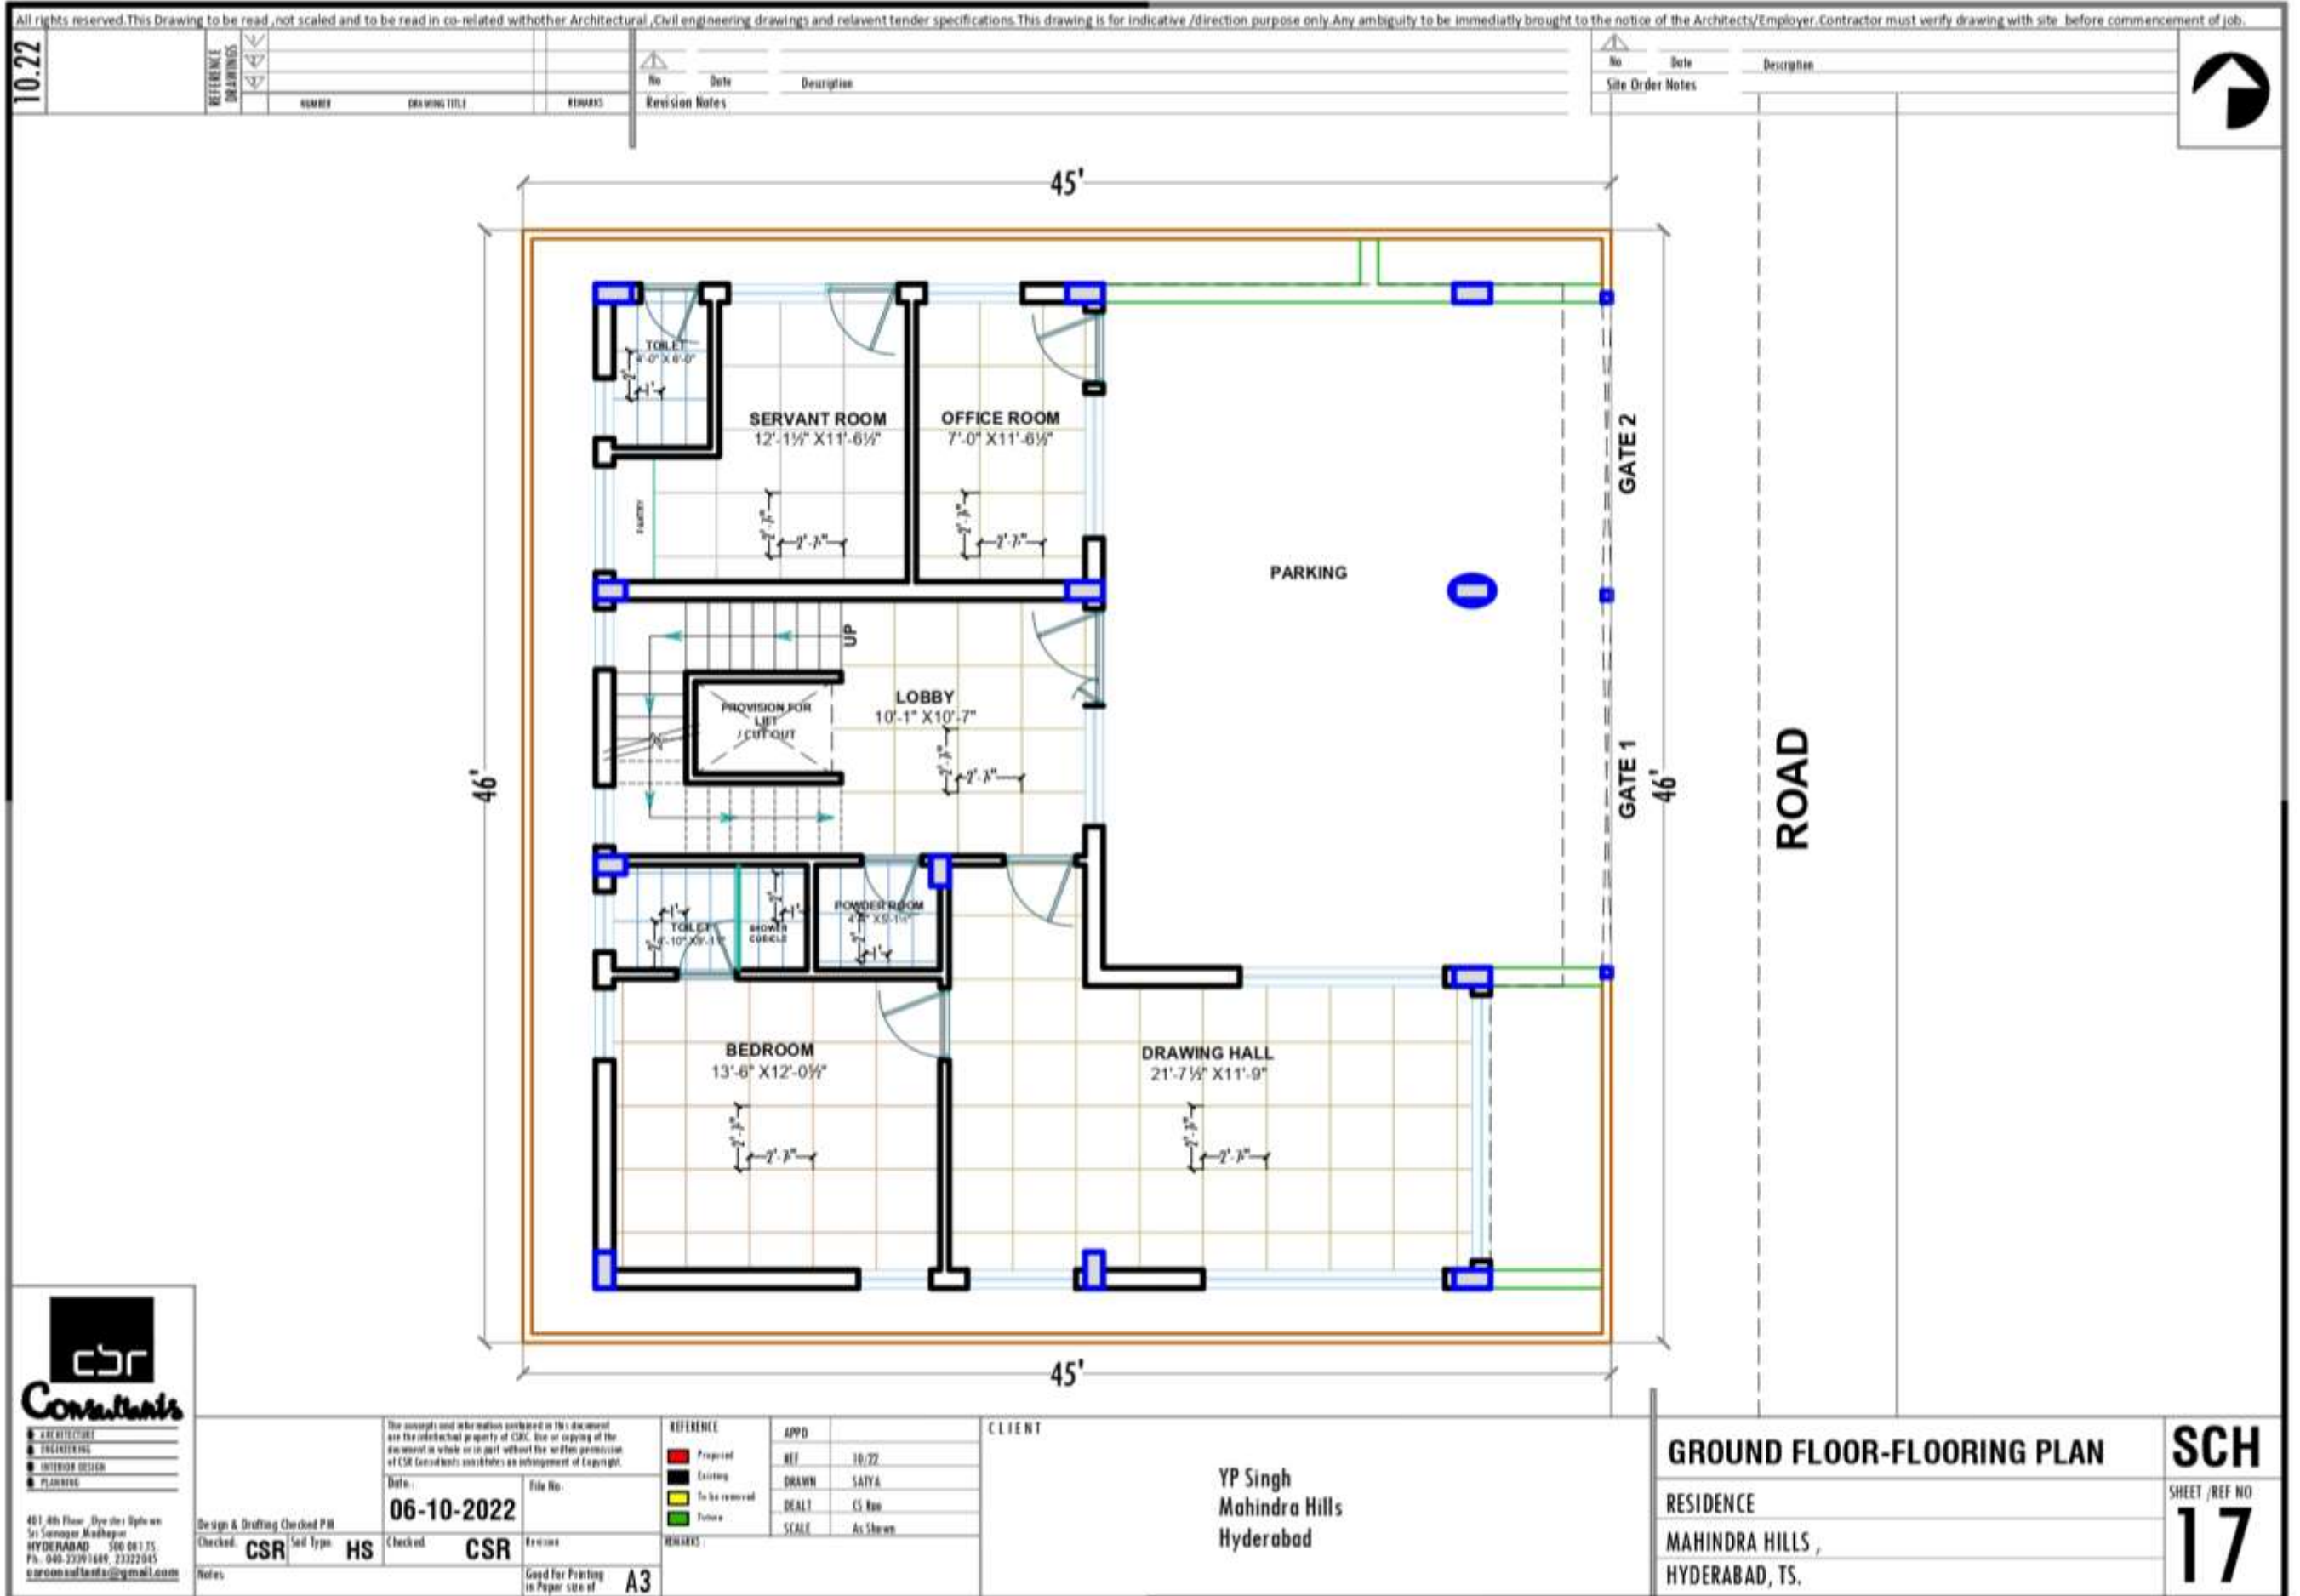


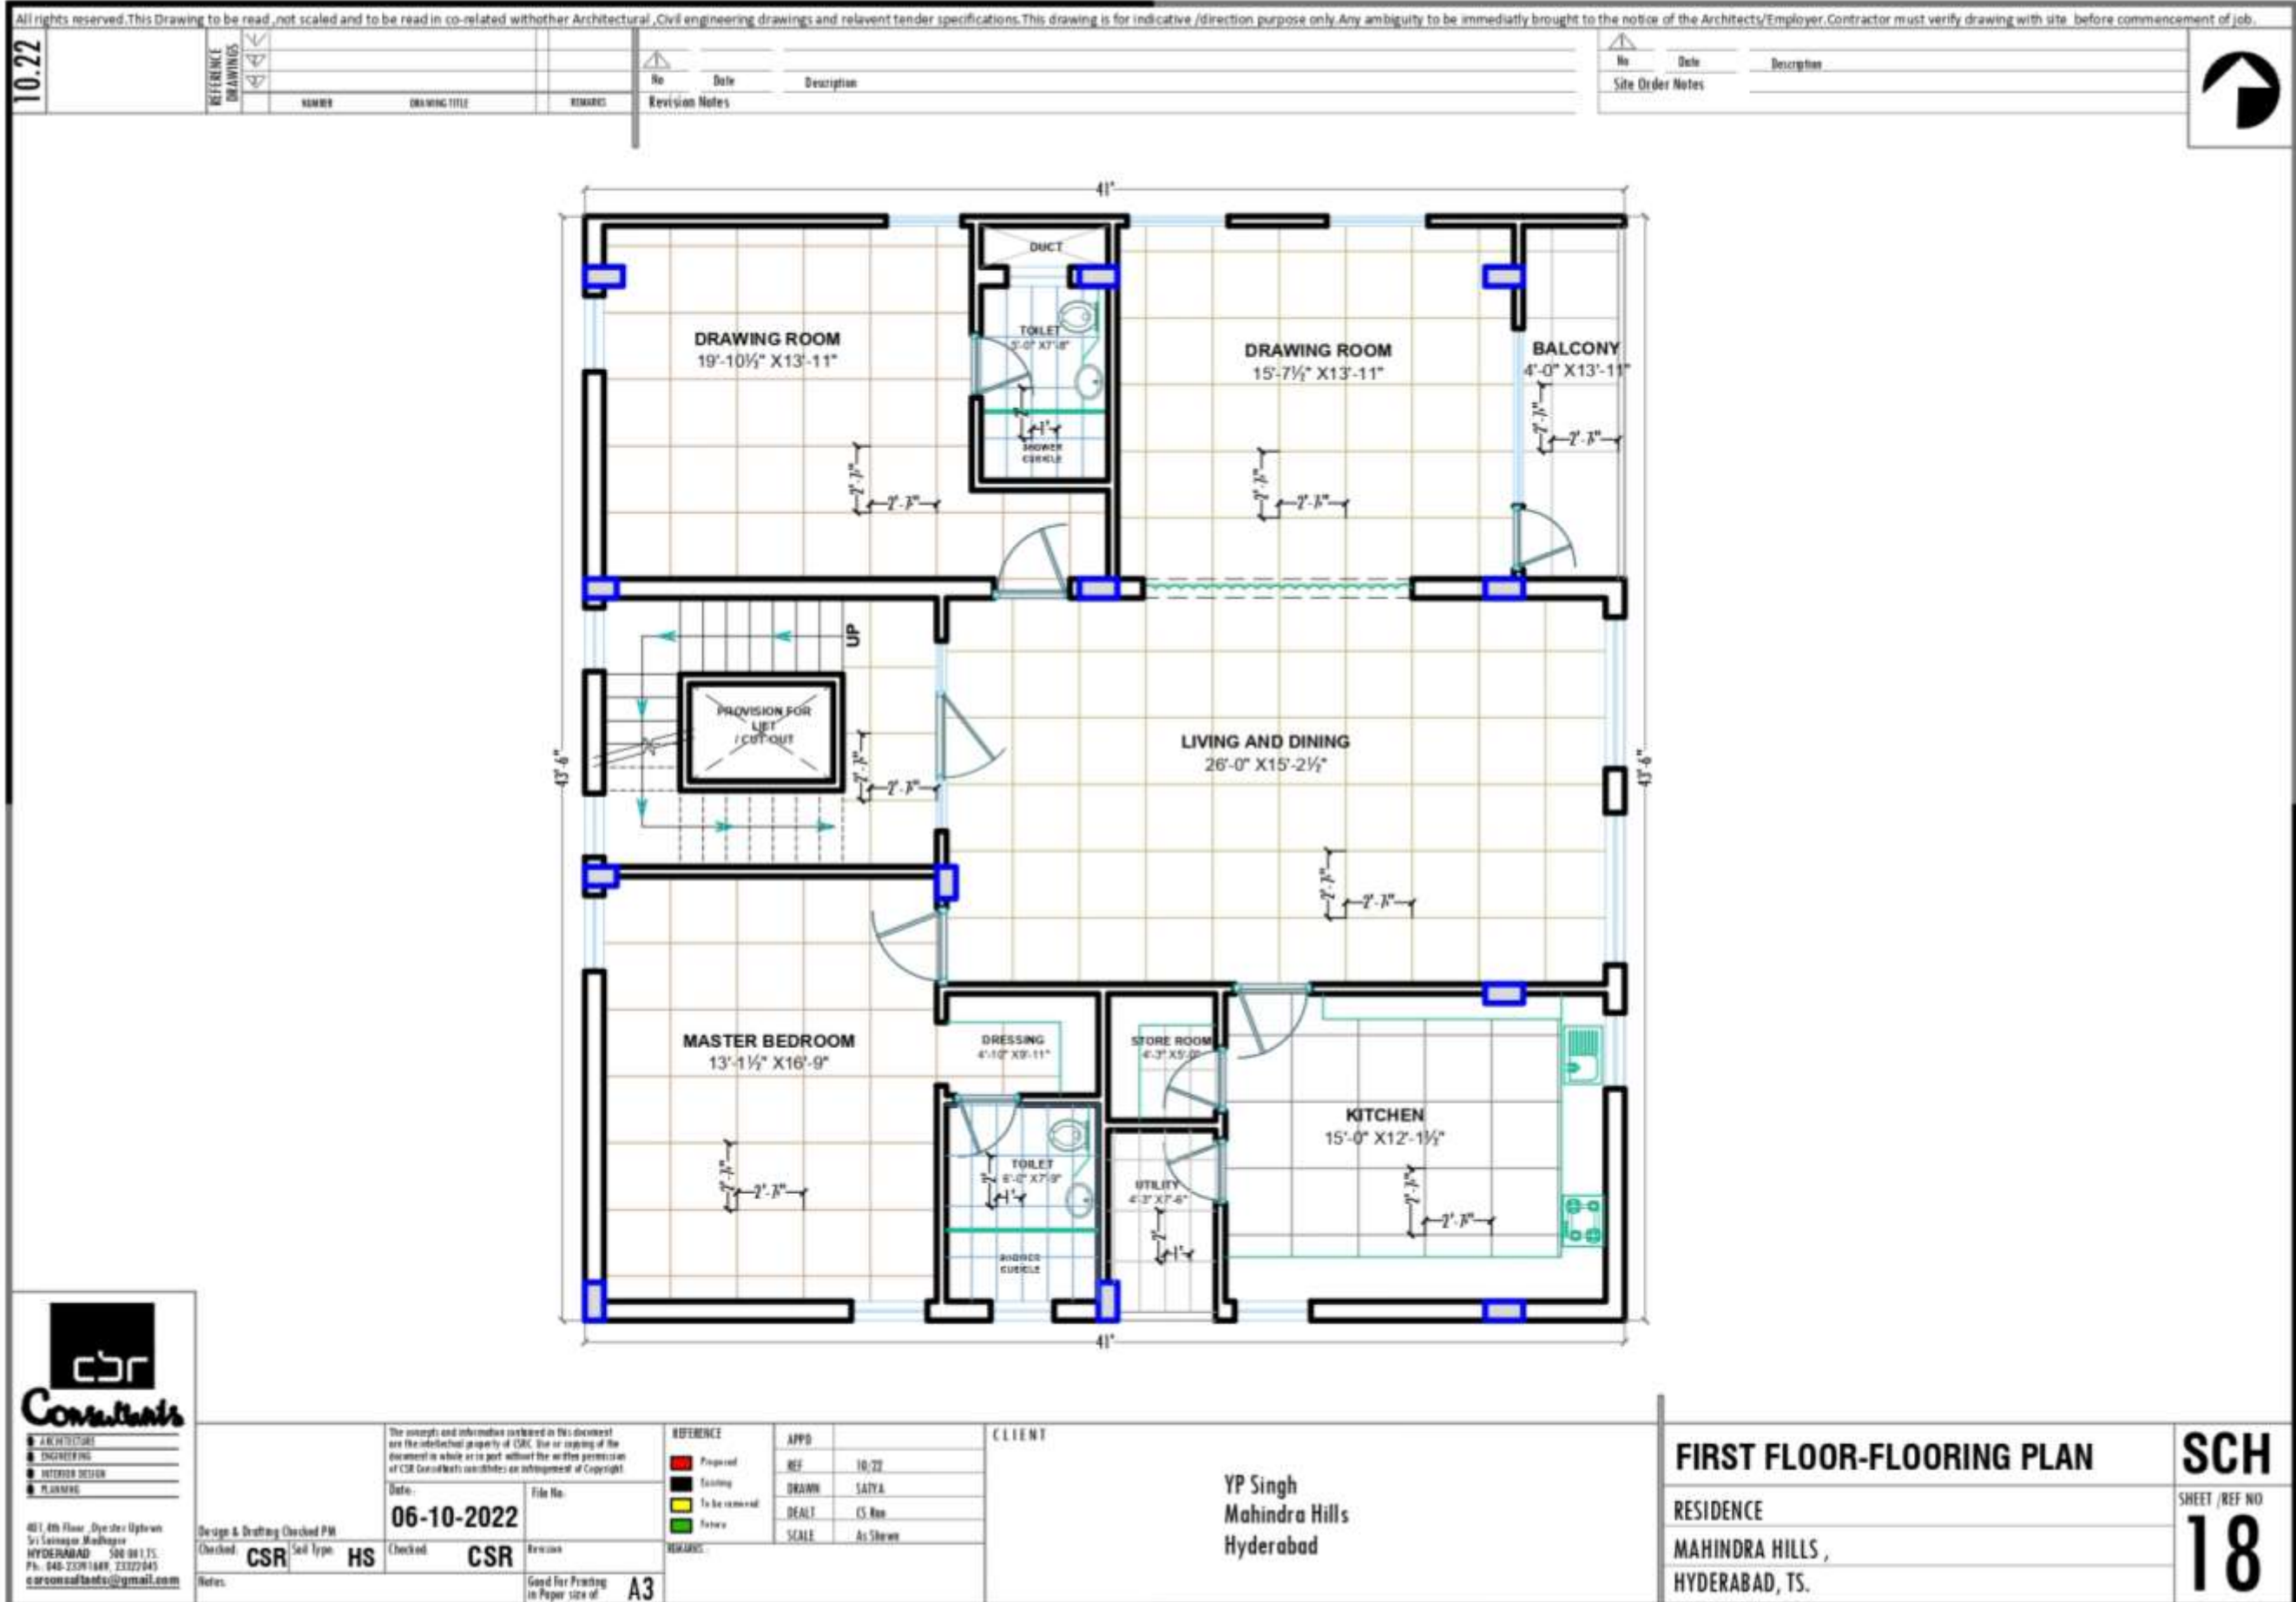

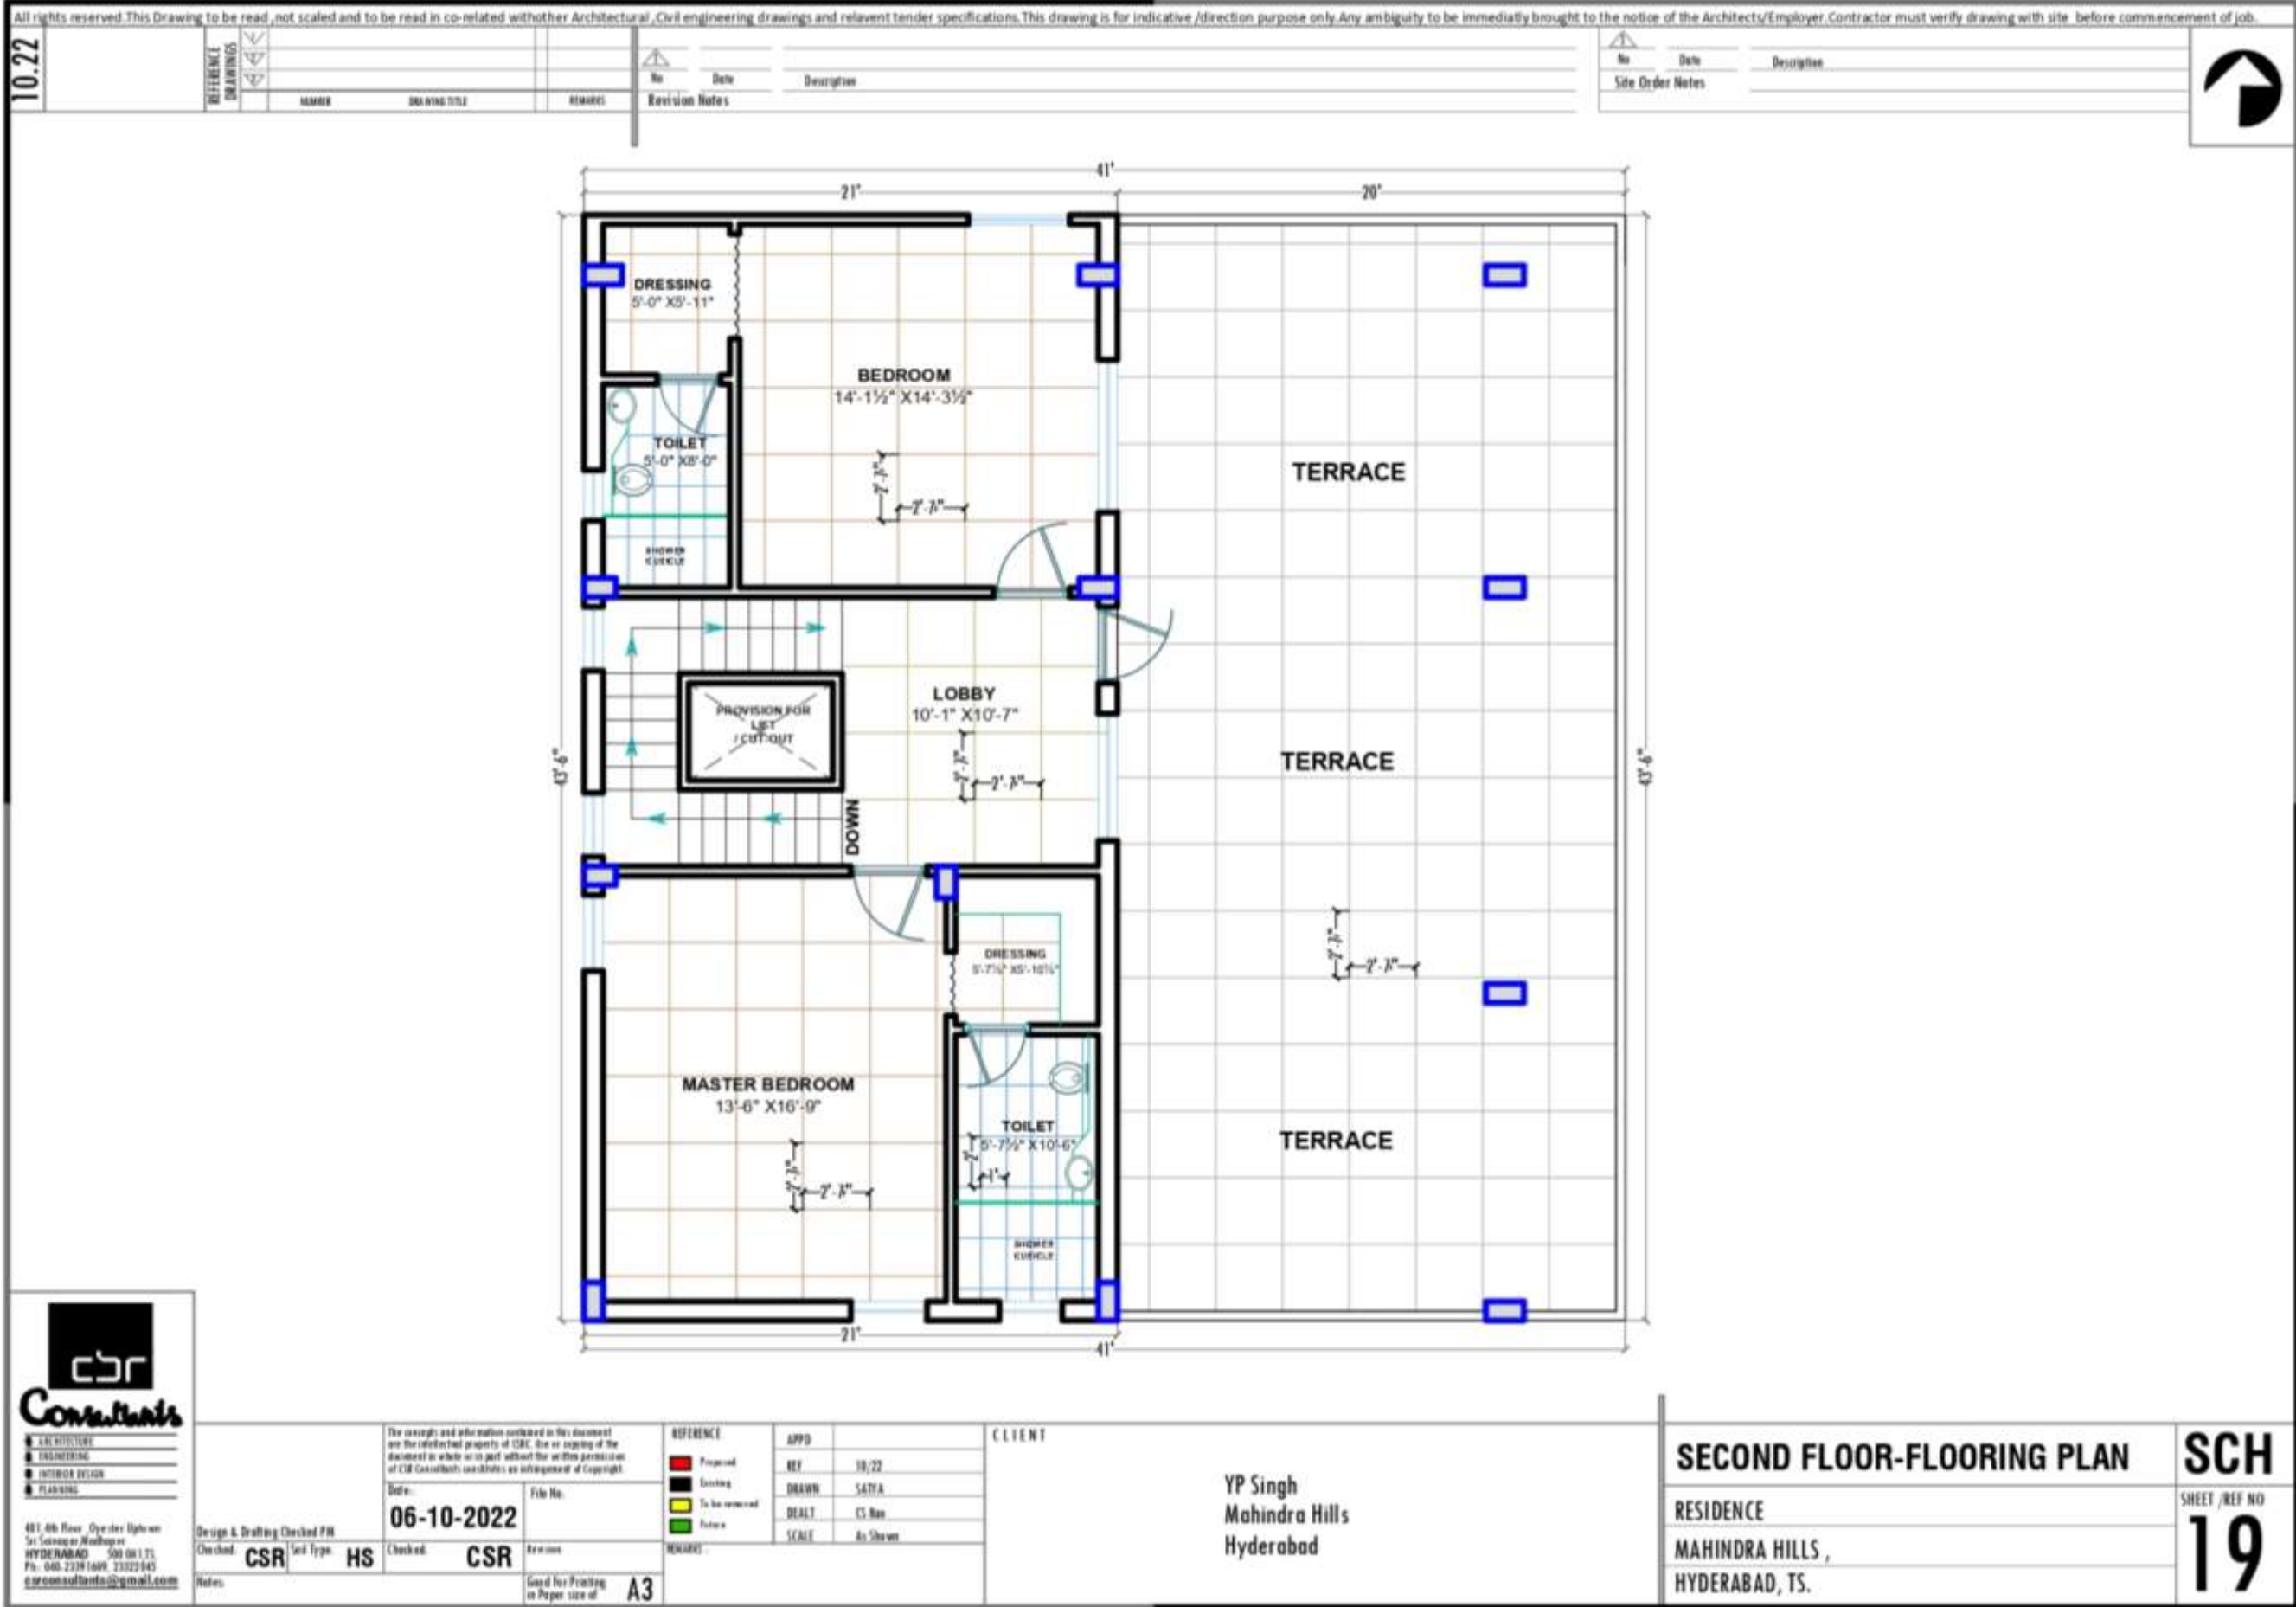

All rights reserved. This Drawing to be read, not scaled and to be read in co-related with other Architectural, Civil engineering drawings and relevant tender specifications. This drawing is for indicative /direction purpose only. Any ambiguity to be immediately brought to the notice of the Architects/Employer. Contractor must verify drawing with site before commencement of job.

10.22	REFERENCE DRAWINGS	No	Date	Description	No	Date	Description
10.22	REVISIONS	No	Date	Description	No	Date	Description
10.22	REVISIONS	No	Date	Description	No	Date	Description

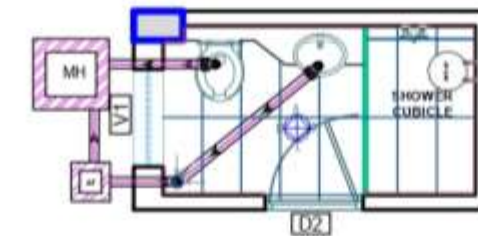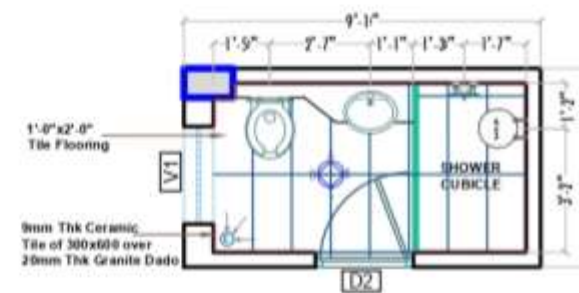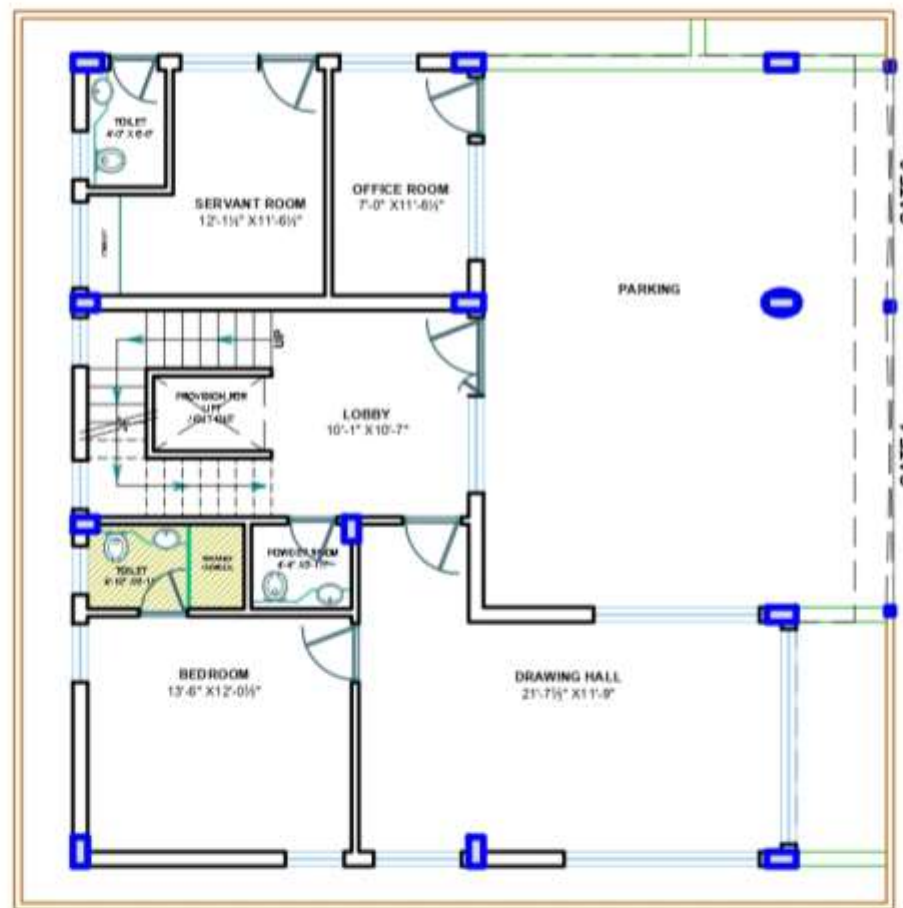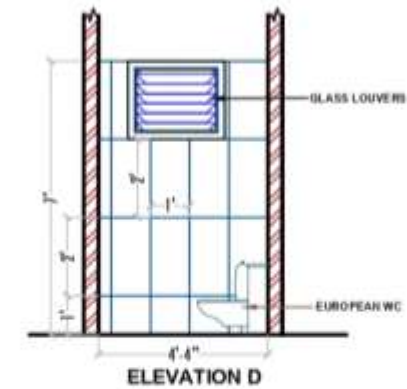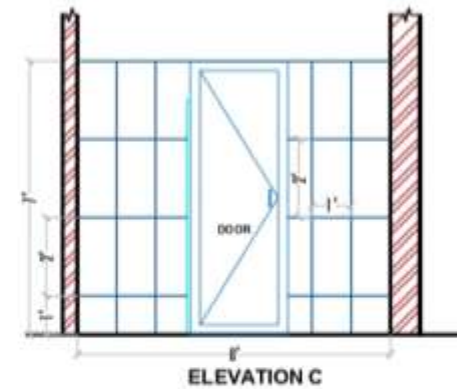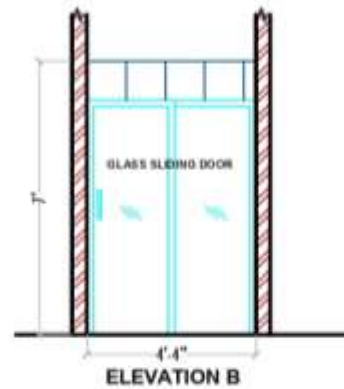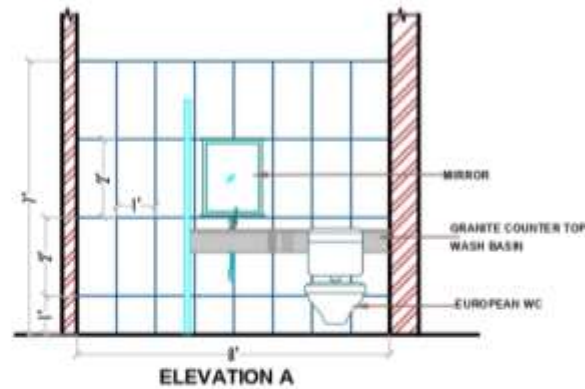

S NO	SYMBOL	DESCRIPTION
1.	FT	Floor Trap 100x100x75
2.	MH	Manhole 900x800 With Heavy Duty Cover
3.	GT	Gully Trap 300x300 With Heavy Duty Cover

SCHEDULE OF FIXTURES :

WASH BASIN :-
Counter Top Wash Basin :
Oval Below Counter Basin 5500418
Parryware/10016 Oval Hindware

WC :-
WC European Wall Mounted WC
Cascade 0219-Parryware,20028
Hindware

NOTES :

All Dimensions Are to be ready and Not Measured.

Any Discrepancy in the Drawing Must be Brought to the Notice of The Architect Before Execution of that Work of the Title.

This Drawing Must be Read in Conjunction With All Relevant Architectural And Engineering Drawings.

CSR Consultants

401, 4th Floor, Dyces Office
Sri Sai Nagar, Madhapur
HYDERABAD - 500 081, TS.
Ph. 040-23291000, 23222045
csrconsultants@gmail.com

The concepts and information contained in this document are the intellectual property of CSR. Use or copying of the document in whole or in part without the written permission of CSR Consultants constitutes an infringement of Copyright.		REFERENCE		APPD		CLIENT	
Date: 07-10-2022		File No.		REF: 10/22		YP Singh Mahindra Hills Hyderabad	
Checked: CSR		File No.		DRAWN: SATYA			
Checked: CSR		File No.		DEALT: CS Rao			
Notes		Scale		SCALE: As Shown			
Good for Printing in Paper size of A3		REMARKS					

GROUND FLOOR TOILET DETAILS







RESIDENCE
MAHINDRA HILLS,
HYDERABAD, TS.

SCH

SHEET /REF NO

20

10.22	REFERENCE DRAWINGS	
-------	-----------------------	--	--	

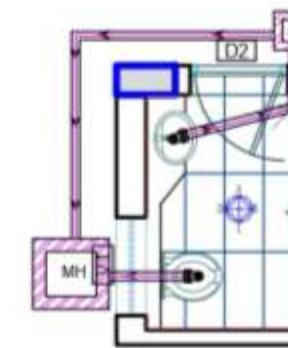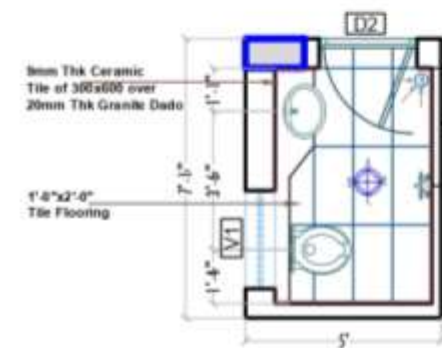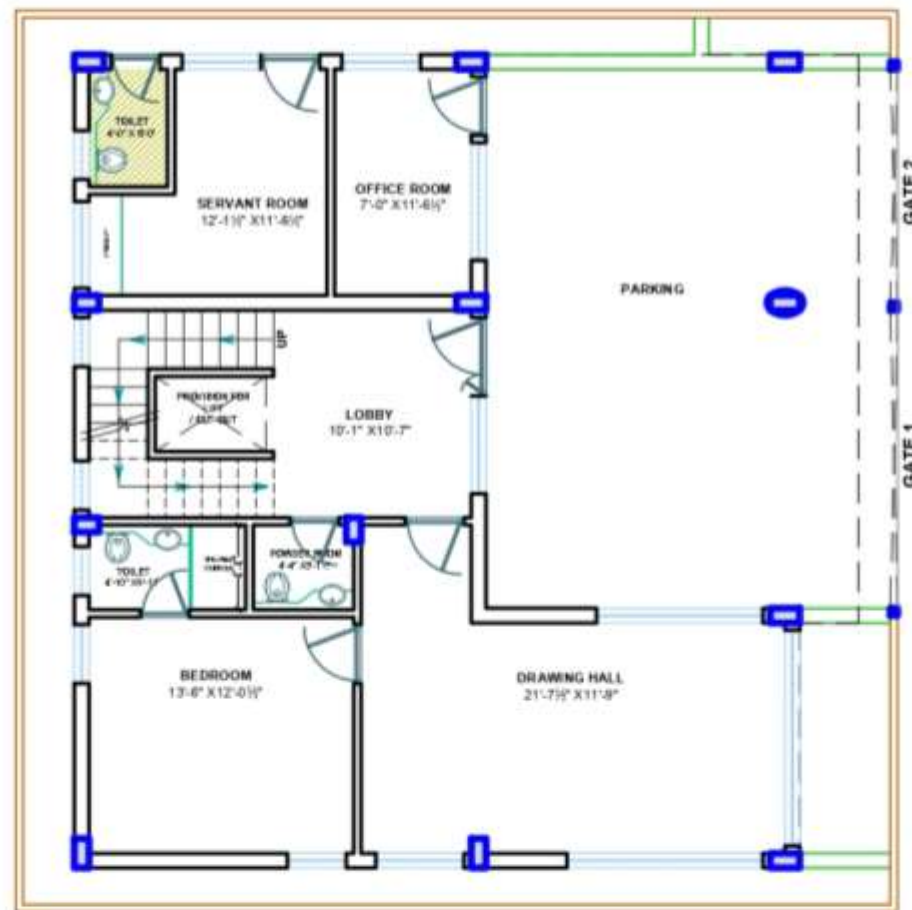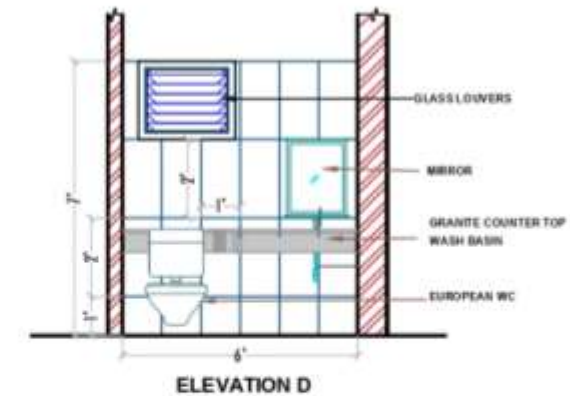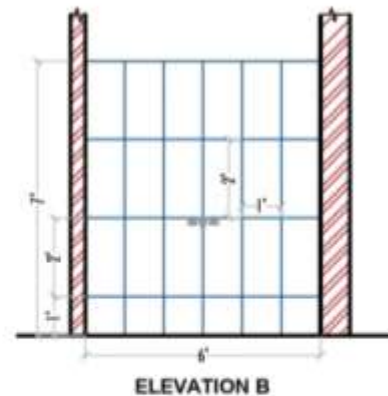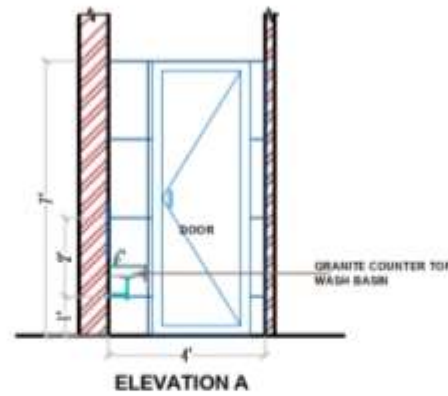

LEGEND :

S.NO	SYMBOL	DESCRIPTION
1.	● FT	Floor Trap 100x100x75
2.	MH	Manhole 900x800 With Heavy Duty Cover
3.	GT	Gully Trap 300x300 With Heavy Duty Cover

SCHEDULE OF FIXTURES :

WASH BASIN :-
Counter Top Wash Basin :
Oval Below Counter Basin 5500418
Parryware/10016 Oval Hindware

WC :-
WC European Wall Mounted WC
Cascade 0219-Parryware,20028
Hindware

NOTES :

All Dimensions Are to be ready and Not Measured.

Any Discrepancy in the Drawing Must be Brought to the Notice of The Architect Before Execution of that Work of the Title.

This Drawing Must be Read in Conjunction With All Relevant Architectural And Engineering Drawings.

CBR Consultants

ARCHITECTURE
ENGINEERING
INTERIOR DESIGN
PLANNING

401, 4th Floor, Operetta Aptown
Sri Sai Nagar, Madhapur
HYDERABAD - 500 081 TS
Ph: 044-23391689, 23322845
cbrconsultants@gmail.com

The concepts and information contained in this document are the intellectual property of CBR. Use or copying of the document in whole or in part without the written permission of CBR Consultants constitutes an infringement of Copyright.	
Date: 07-10-2022	File No:
Checked: CSR	HS
Checked: CSR	HS
Notes:	Good for Printing in Paper size of A3

REFERENCE	APPRO	CLIENT
Proposed	REF	10/22
Existing	DRAWN	SATYA
To be removed	DEALT	C3-Rev
Future	SCALE	As Shown
REMARKS:		

YP Singh
Mahindra Hills
Hyderabad

GROUND FLOOR TOILET DETAILS

RESIDENCE
MAHINDRA HILLS,
HYDERABAD, TS.





SCH

SHEET /REF NO

21

All rights reserved. This Drawing to be read, not scaled and to be read in co-related with other Architectural, Civil engineering drawings and relevant tender specifications. This drawing is for indicative /direction purpose only. Any ambiguity to be immediately brought to the notice of the Architects/Employer. Contractor must verify drawing with site before commencement of job.

10.22	REFERENCE DRAWINGS	
-------	-----------------------	--	--	

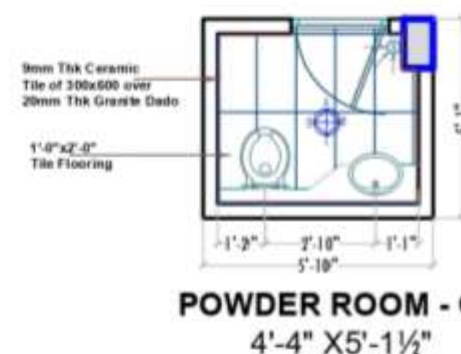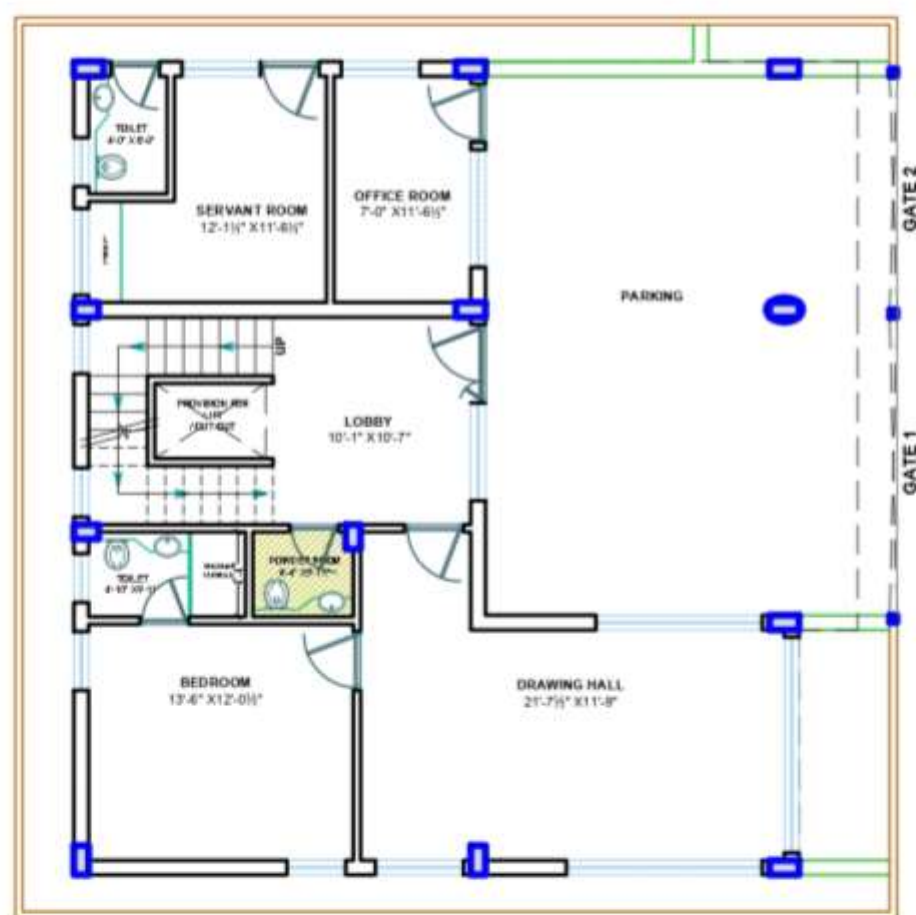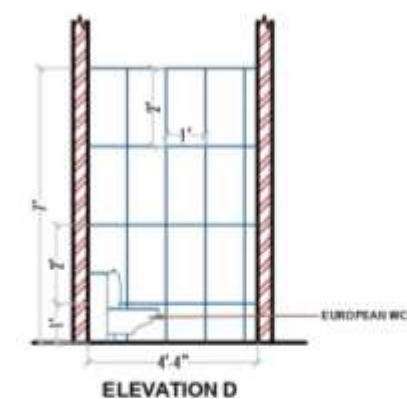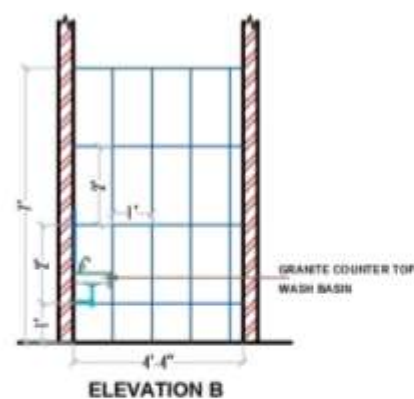

LEGEND :

S.NO	SYMBOL	DESCRIPTION
1.	● FT	Floor Trap 100x100x75
2.	MH	Manhole 900x800 With Heavy Duty Cover
3.	GT	Gully Trap 300x300 With Heavy Duty Cover

SCHEDULE OF FIXTURES :

WASH BASIN :-	Counter Top Wash Basin : Oval Below Counter Basin 5500418 Parryware/10016 Oval Hindware
WC :-	WC European Wall Mounted WC Cascade 0219-Parryware,20028 Hindware

NOTES :

All Dimensions Are to be ready and Not Measured.

Any Discrepancy in the Drawing Must be Brought to the Notice of The Architect Before Execution of that Work of the Title.

This Drawing Must be Read in Conjunction With All Relevant Architectural And Engineering Drawings.

CSR Consultants

401, 4th Floor, Hyderabad
Sri Sai Nagar, Hyderabad
HYDERABAD - 500 081, TS.
Ph: 040-23391699, 23322845
csrconsultants@gmail.com

Design & Drafting Checked PM		The copyright and information contained in this document are the intellectual property of CSR. Use or copying of the document as whole or in part without the written permission of CSR Consultants constitutes an infringement of Copyright.	
Checked CSR	Soil Type HS	Date: 07-10-2022	File No.
Checked CSR	Revision	Revision	Revision
Notes:		Good for Printing in Paper size of A3	


REFERENCE		APPD		CLIENT	
Proposed	Existing	REF	10/22	YP Singh Mahindra Hills Hyderabad	
To be removed	Future	DRAWN	SATYA		
REMARKS		DEALT	CS Res		
		SCALE	As Shown		

GROUND FLOOR TOILET DETAILS		SCH SHEET /REF NO 22
RESIDENCE		
MAHINDRA HILLS ,		
HYDERABAD, TS.		

REFERENCE DRAWINGS			
			
			
		AS BUILT	TOTAL

		
No	Date	Description
Revision Notes		

		
No.	Date	Description
Site Order Notes		

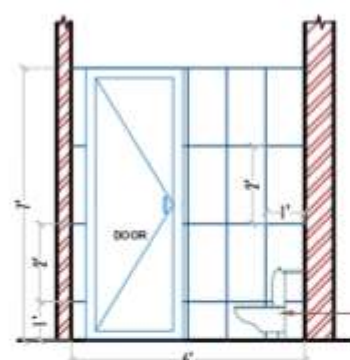


ELEVATION A




ELEVATION




ELEVATION OF

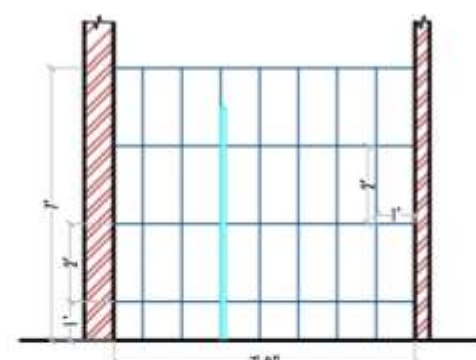


ELEVATION D

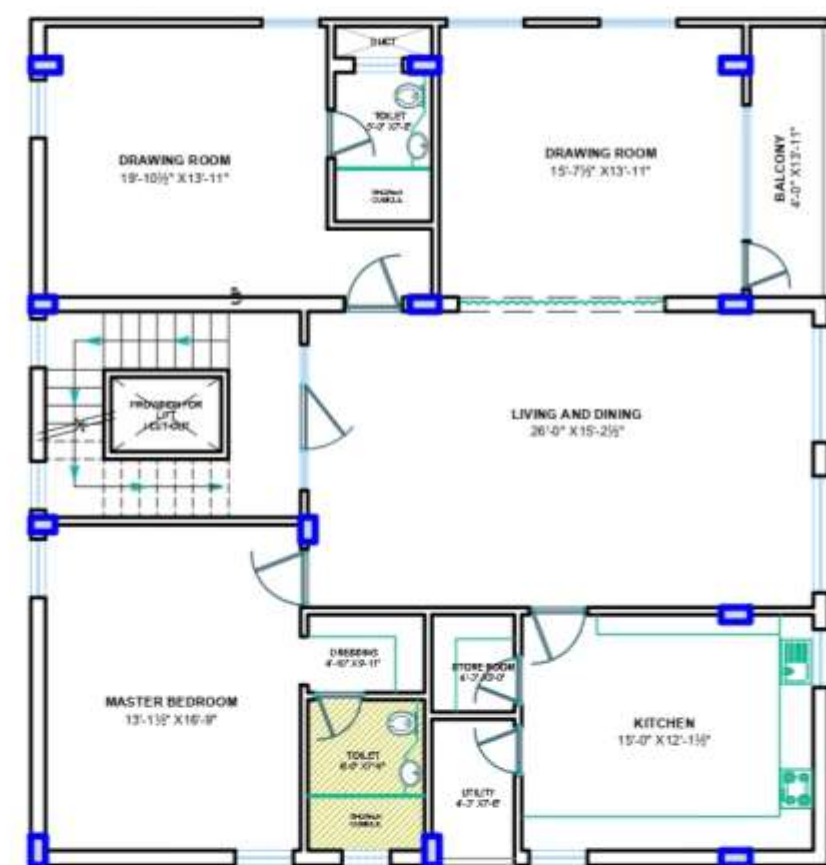

FIRST FLOOR KEY PLAN

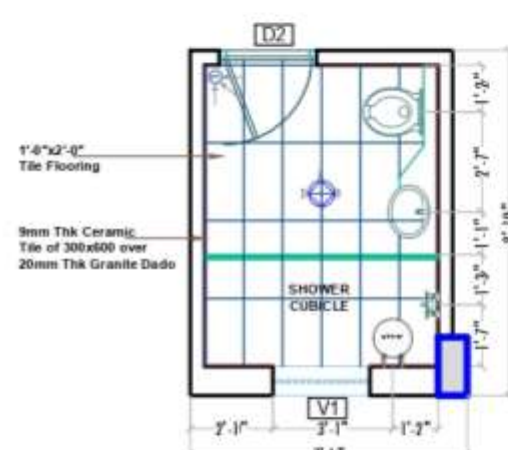

TOILET- FF T1
6'-0" X 7'-9"

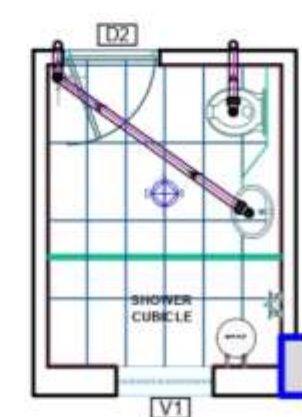

PLUMBING PLAN

LEGEND :		
S.NO	SYMBOL	DESCRIPTION
1.		Floor Trap 100x100x75
2.		Manhole 900x800 With Heavy Duty Cover
3.		Gully Trap 300x300 With Heavy Duty Cover

SCHEDULE OF FIXTURES :

WASH BASIN :-
Counter Top Wash Basin :
Oval Below Counter Basin 5500418
Parryware/10016 Oval Hindware

WC :-
WC European Wall Mounted WC
Cascade 0219-Parryware_20028
Hindware

NOTES :

All Dimensions Are to be ready and Not Measured.

Any Discrepancy in the Drawing Must be Brought to the Notice of The Architect Before Execution of that Work of the Title.

This Drawing Must be Read in Conjunction With All Relevant Architectural And Engineering Drawings.



Design & Drafting Checked PH Checked: CSR / Soil Type: HS / Checked: CSR		The concepts and information contained in this document are the intellectual property of CSR. Use or copying of the document in whole or in part without the written permission of CSR Consultants constitutes an infringement of Copyright.	
		Date: 07-10-2022	File No.
Notes:		Good For Printing in Paper size of A3	

REFERENCE	APPD	
 Proposed	REF	10/22
 Existing	DRAWN	SATYA
 To be removed	DEALT	CS Roo
 Future	SCALE	As Shown
REMARKS		

CLIENT

YP Singh
Mahindra Hills
Hyderabad

FIRST FLOOR TOILET DETAILS
RESIDENCE
MAHINDRA HILLS , HYDERABAD, TS.

SCH
SHEET /REF NO
23

All rights reserved. This Drawing to be read, not scaled and to be read in co-related with other Architectural, Civil engineering drawings and relevant tender specifications. This drawing is for indicative /direction purpose only. Any ambiguity to be immediately brought to the notice of the Architects/Employer. Contractor must verify drawing with site before commencement of job.

10.22

REFERENCE
DRAWINGS







NUMBER	DRAWING TITLE	REMARKS

No	Date	Description

No	Date	Description

Site Order Notes

No	Date	Description

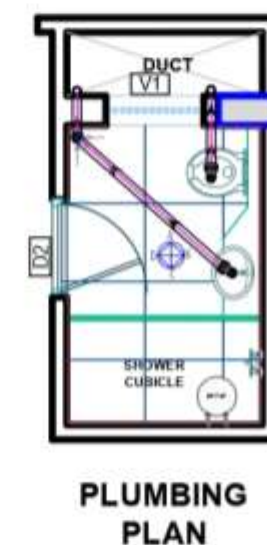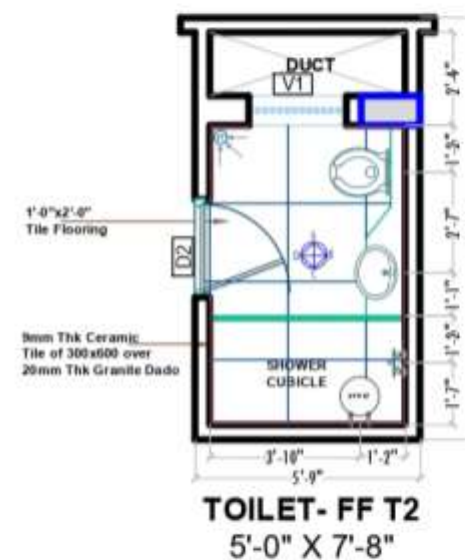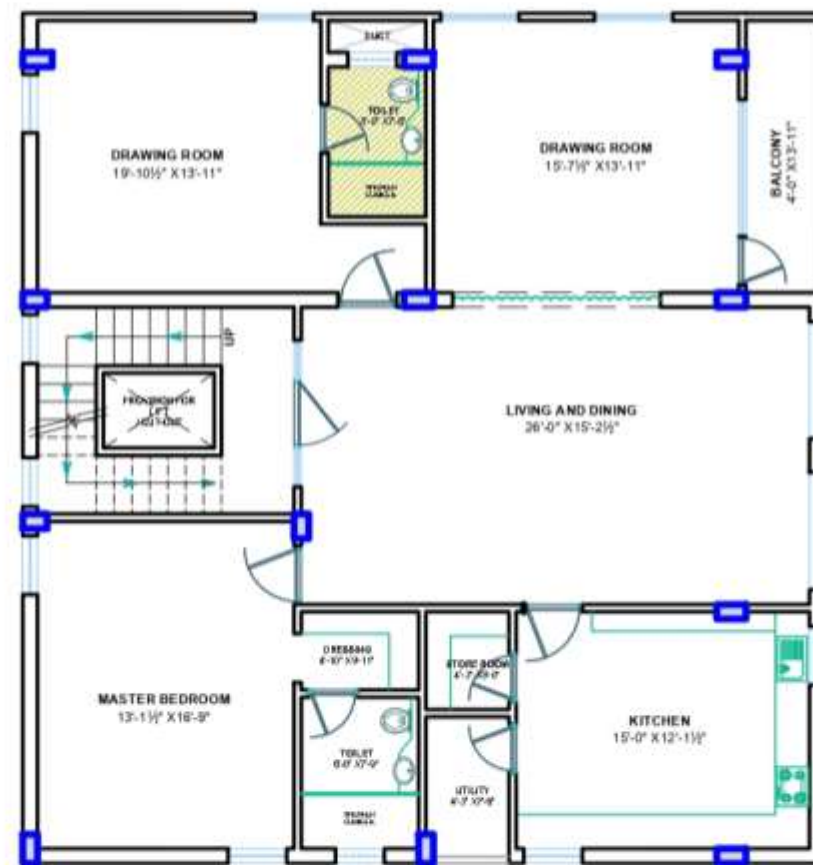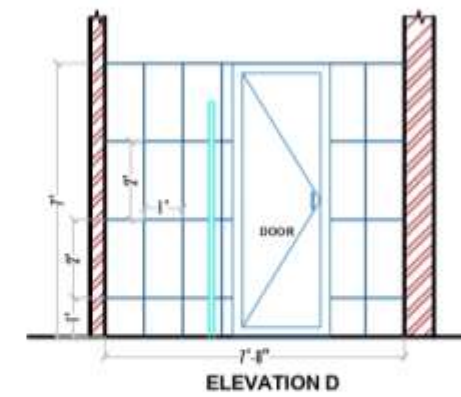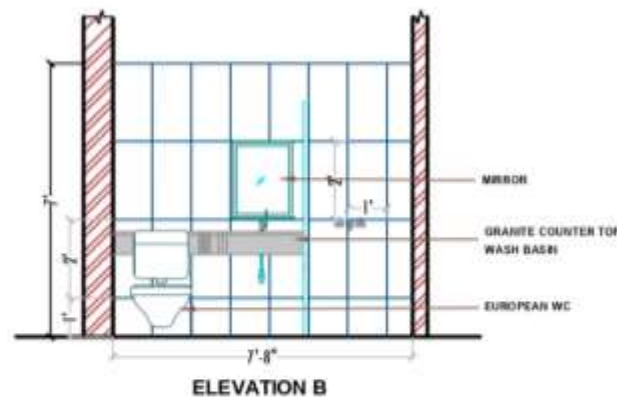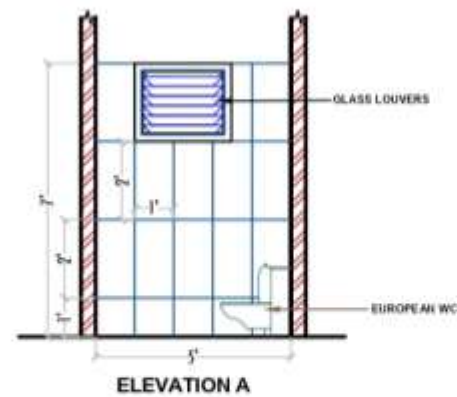

LEGEND :

S.NO.	SYMBOL	DESCRIPTION
1.	FT	Floor Trap 100x100x75
2.	MH	Manhole 900x800 With Heavy Duty Cover
3.	GT	Gully Trap 300x300 With Heavy Duty Cover

SCHEDULE OF FIXTURES :

WASH BASIN :-
Counter Top Wash Basin :
Oval Below Counter Basin 5500418
Parryware/10016 Oval Hindware

WC :-
WC European Wall Mounted WC
Cascade 0219-Parryware,20028
Hindware

NOTES :

All Dimensions Are to be ready and Not Measured.

Any Discrepancy in the Drawing Must be Brought to the Notice of The Architect Before Execution of that Work of the Tile.

This Drawing Must be Read in Conjunction With All Relevant Architectural And Engineering Drawings.



401, 4th Floor, Dye's Office
5th Floor, Mahindra Hills
HYDERABAD - 500 081 TS.
Ph: 040-23791689, 23322045
csrconsultants@gmail.com

The concepts and information contained in this document are the intellectual property of CSR. Use or copying of the document in whole or in part without the written permission of CSR Consultants constitutes an infringement of Copyright.	
Date: 07-10-2022	File No:
Design & Drafting Checked PM	Checked: CSR
Scale: HS	Checked: CSR
Notes:	Good for Printing in Paper size of A3



REFERENCE	APPD	CLIENT
Proposed	RET	YP Singh
Existing	DRAWN	Mahindra Hills
To be removed	DEALT	Hyderabad
Force	SCALE	As Shown

REFERENCE	APPD	CLIENT
Proposed	RET	YP Singh
Existing	DRAWN	Mahindra Hills
To be removed	DEALT	Hyderabad
Force	SCALE	As Shown


FIRST FLOOR TOILET DETAILS	SCH
RESIDENCE	SHEET /REF NO
MAHINDRA HILLS ,	24
HYDERABAD, TS.	

All rights reserved. This Drawing to be read, not scaled and to be read in co-related with other Architectural, Civil engineering drawings and relevant tender specifications. This drawing is for indicative /direction purpose only. Any ambiguity to be immediately brought to the notice of the Architects/Employer. Contractor must verify drawing with site before commencement of job.

10.22	REFERENCE DRAWINGS	 											
					No	Date	Description	No	Date	Description			
			NUMBER	DRAWING TITLE	REMARKS	Revision Notes				Site Order Notes			

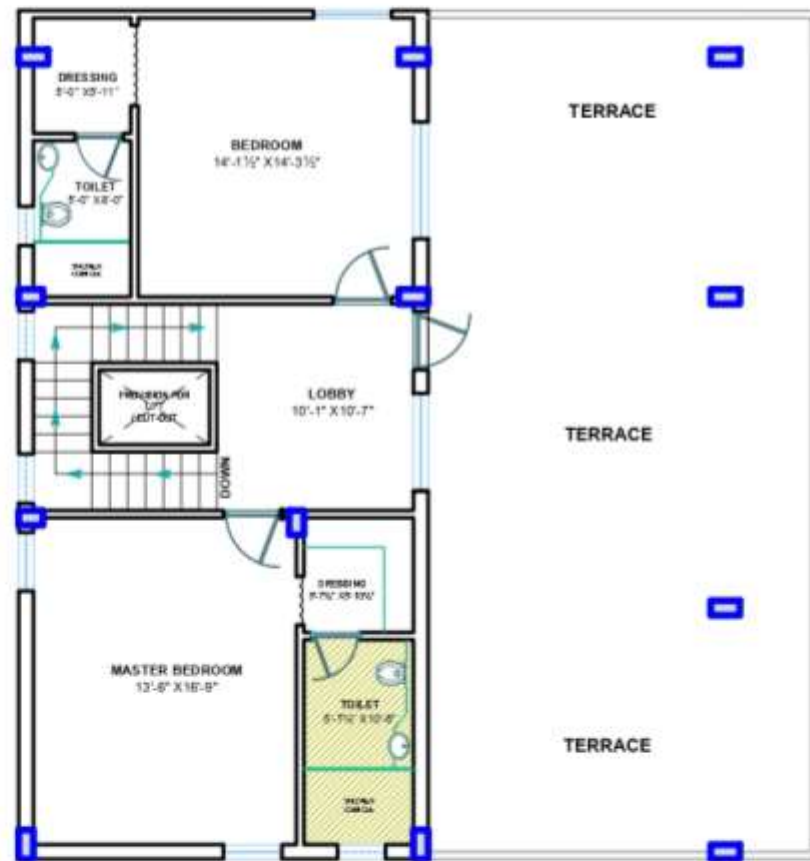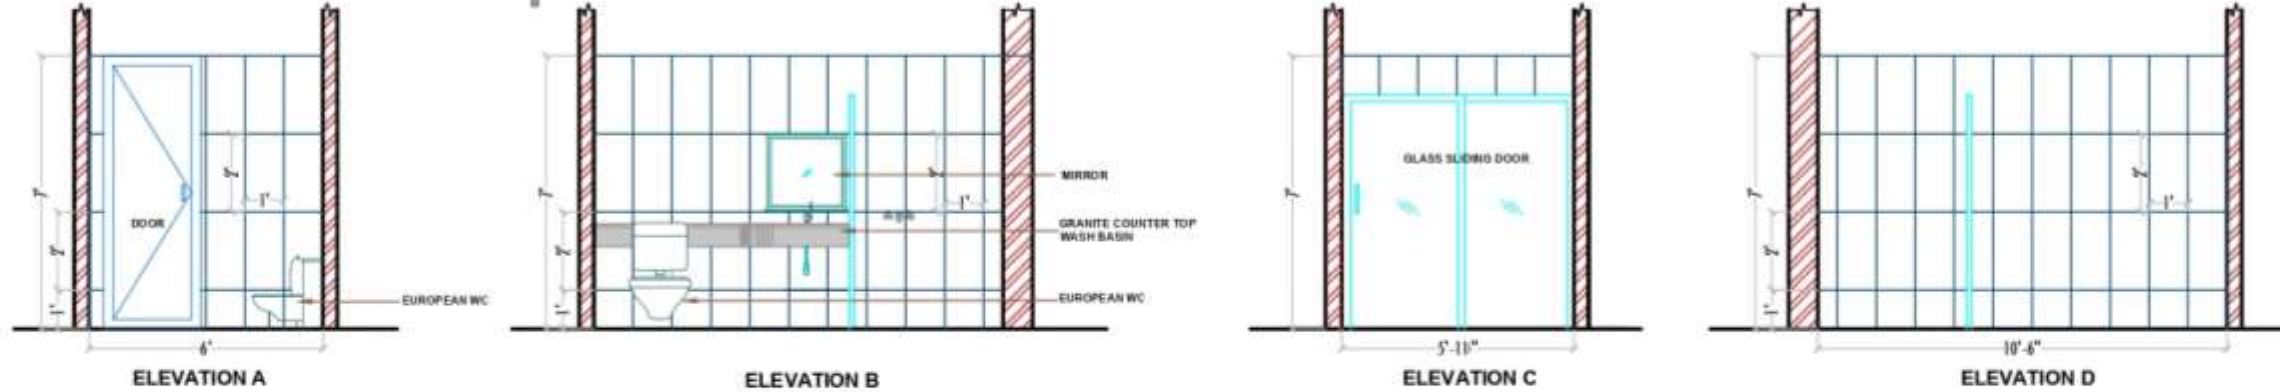

SECOND FLOOR KEY PLAN

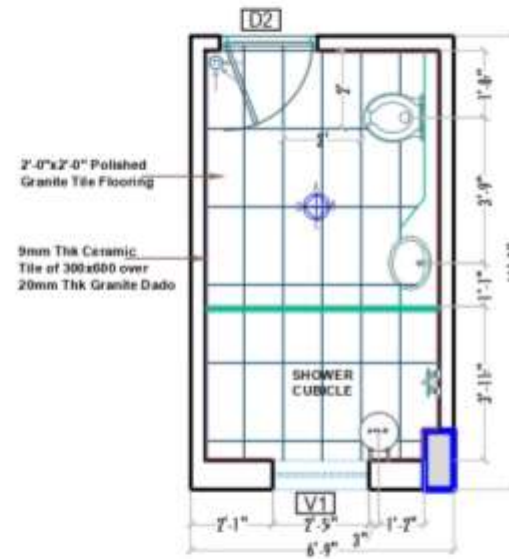

TOILET - SF T1
6'-0" X 10'-6"



PLUMBING
PLAN

LEGEND :

S.NO	SYMBOL	DESCRIPTION
1.	FT	Floor Trap 100x100x75
2.	MH	Manhole 900x800 With Heavy Duty Cover
3.	GT	Gully Trap 300x300 With Heavy Duty Cover

SCHEDULE OF FIXTURES :

WASH BASIN :-
Counter Top Wash Basin :
Oval Below Counter Basin 5500418
Parryware/10016 Oval Hindware

WC :-
WC European Wall Mounted WC
Cascade 0219-Parryware, 20028
Hindware

NOTES :

All Dimensions Are to be ready and Not Measured.

Any Discrepancy in the Drawing Must be Brought to the Notice of The Architect Before Execution of that Work of the Title.

This Drawing Must be Read in Conjunction With All Relevant Architectural And Engineering Drawings.




CDR Consultants
ARCHITECTURE
ENGINEERING
INTERIOR DESIGN
PLANNING
401, 4th Floor, Skyline Uptown
5th Lane, Madhapur
HYDERABAD - 500 081, TS.
Ph: 948-23291689, 23222445
cdrc Consultants@gmail.com

Design & Drafting Checked PM		The concepts and information contained in this document are the intellectual property of CDR. Use or copying of the document in whole or in part without the written permission of CDR Consultants constitutes an infringement of Copyright.	
Checked: CSR	Self type: HS	Date: 07-10-2022	File No:
Checked: CSR	Self type: HS	Date: 07-10-2022	File No:
Notes:		Good for Printing in Paper size of A3	

REFERENCE		APPD	
Proposed	REF	10/22	
Existing	DRAWN	SATYA	
To be removed	DEALT	CS Rao	
Future	SCALE	As Shown	
REMARKS :			

CLIENT	
YP Singh Mahindra Hills Hyderabad	

SECOND FLOOR WITH TERRACE TOILET DETAILS		SCH SHEET /REF NO 25
RESIDENCE		
MAHINDRA HILLS ,		
HYDERABAD, TS.		

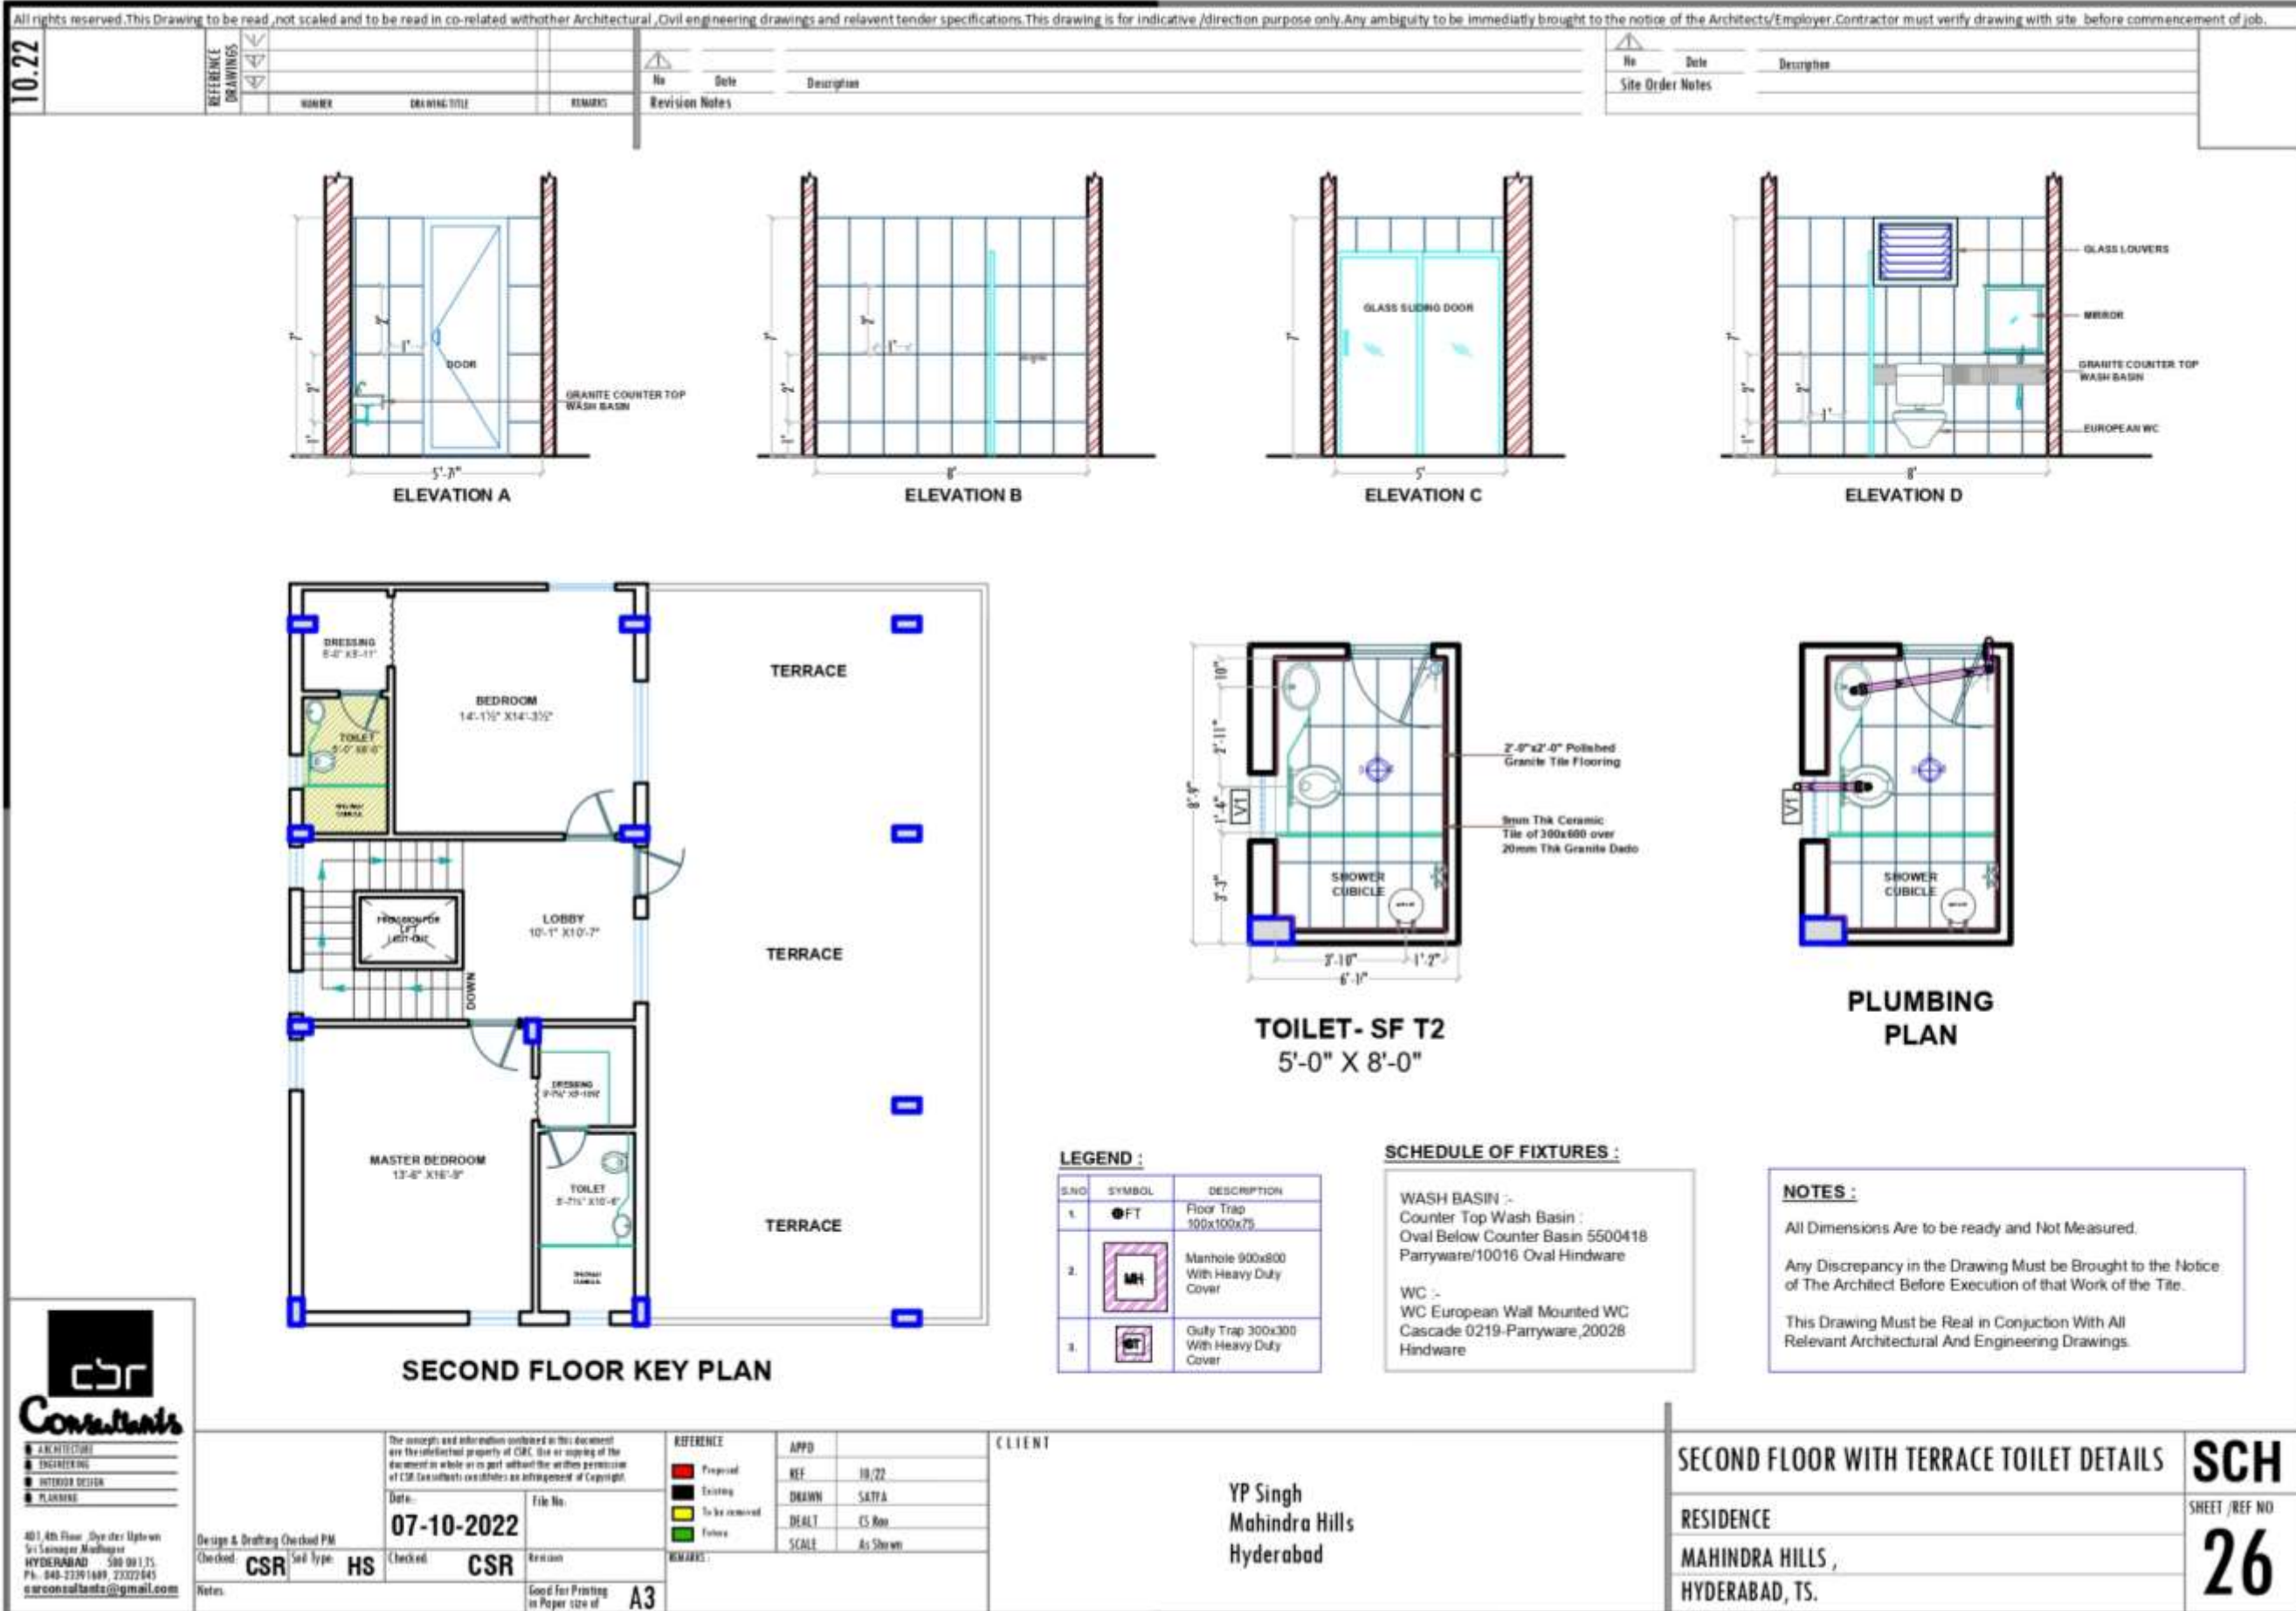



1.4 PROJECT 3 – COMPOUND WALL DETAILS (HOUSING COMPLEX):


PROJECT INTRODUCTION/DETAILS



- Name of the Project : HPCL Housing Complex
- Client : HPCL
- Site Location : Meenambakkam, Chennai, Tamil Nadu.

MY CONTRIBUTION TOWARDS THE PROJECT

WORKED ON

- Plan
- Elevation
- Section

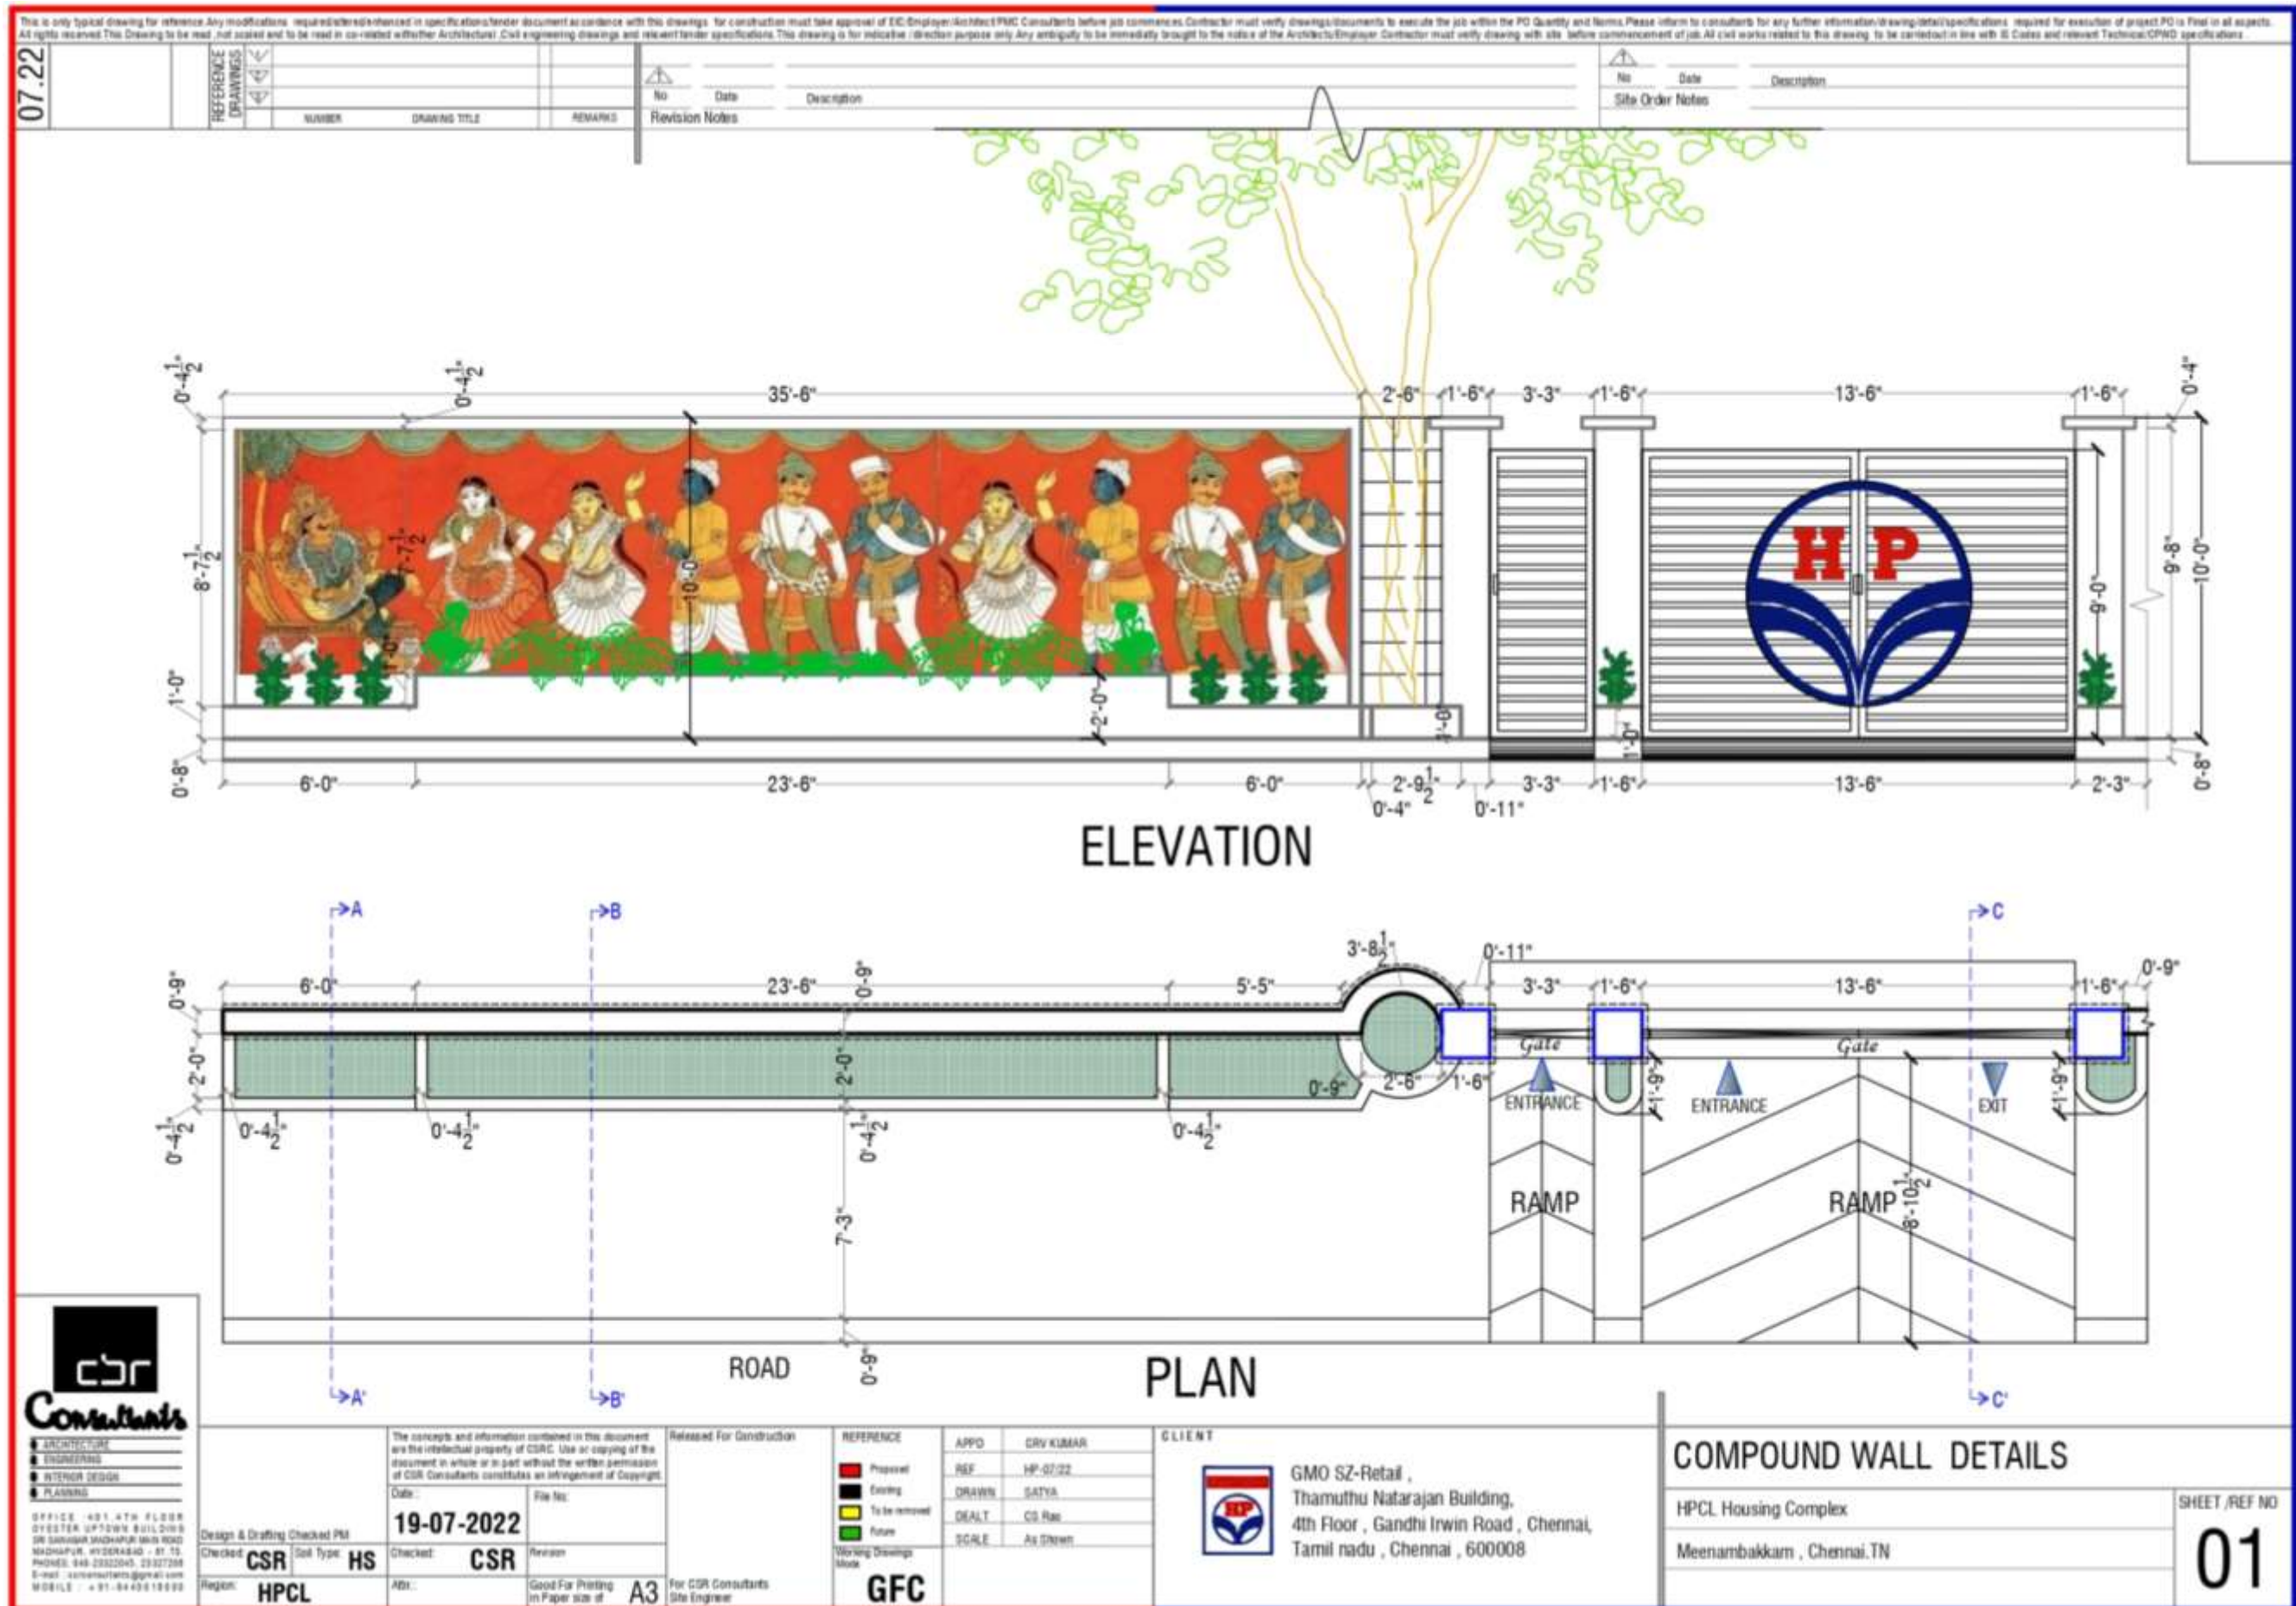

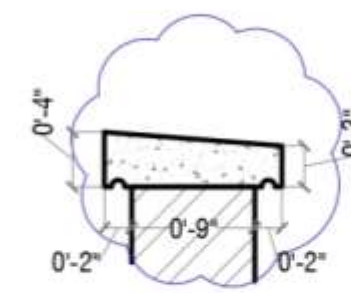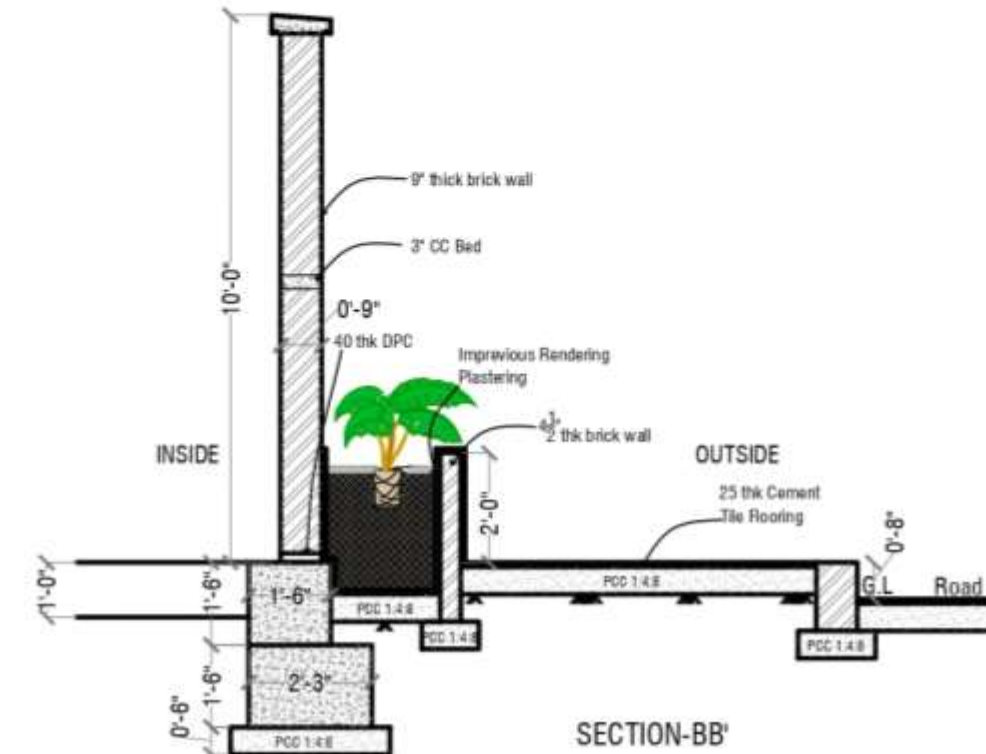

SECTION-CC'

COMPOUND WALL SECTION DETAILS	
HPCL Housing Complex	SHEET / REF NO
Meenambakkam , Chennai.TN	02

CRITICAL OVERVIEW:

I joined as an intern in CSR Consultants and completed 90 working days as a part of academic curriculum. Overall, the experience was great. I worked with guidance of the senior Architect and team members, who helped me to draft floor plans and other set of drawings of proposed designs.

During my internship period I have I learned a lot and got the opportunity to work on various projects including both the residential and commercial works by understanding what are the set of drawings has to be done for a particular project to present to the client and to provide to the construction team.

Main challenge I have faced is to get used to schedule of working on various projects at same time and managing to complete the work assigned to me by drafting multiple options to present to the client , and working on the projects that I doesn't know before is another challenge that made me understand and learn a lot. I tried overcome all these challenges by the guidance of the team members and the architect who thought me why to do and how to do. I have learnt how the things that we learnt before joining as an intern will actually implement practically.