



SATHYABAMA

INSTITUTE OF SCIENCE AND TECHNOLOGY
(DEEMED TO BE UNIVERSITY)

Accredited with “A” grade by NAAC | 12B Status by UGC | Approved by AICTE

Jeppiaar Nagar, Rajiv Gandhi Salai, Chennai – 600 119

www.sathyabama.ac.in

SCHOOL OF BUILDING AND ENVIRONMENT

DEPARTMENT OF ARCHITECTURE

PRACTICAL TRAINING PORTFOLIO (SAR4063)

DEC 2022

Name of the Student : **SAI SIBANI**

Batch : **2019 - 2024**

Reg No. : **39210071**

Semester : **VII**



SATHYABAMA

INSTITUTE OF SCIENCE AND TECHNOLOGY
(DEEMED TO BE UNIVERSITY)

Accredited with "A" grade by NAAC | 12B Status by UGC | Approved by AICTE

Jeppiaar Nagar, Rajiv Gandhi Salai, Chennai – 600 119

www.sathyabama.ac.in

SCHOOL OF BUILDING AND ENVIRONMENT

DEPARTMENT OF ARCHITECTURE

VIVA-VOCE EXAMINATION

This is to certify that the practical training SAR 4063 is the work of **SAI SIBANI** who had undergone training in **CPWD, Chennai** and has been monitored by the continuous assessment during JUNE 2022 to NOVEMBER 2022.

Dr. Devyani Gangopadhyay
DEAN

Submitted for Viva voce Examination held on 13.12.2022

Internal Examiner

External Examiner



SATHYABAMA

INSTITUTE OF SCIENCE AND TECHNOLOGY
(DEEMED TO BE UNIVERSITY)

Accredited with "A" grade by NAAC | 12B Status by UGC | Approved by AICTE

Jeppiaar Nagar, Rajiv Gandhi Salai, Chennai – 600 119


www.sathyabama.ac.in

DECLARATION

I, **SAI SIBANI**, by declaring that the Training Report **JUNE 2022 to NOVEMBER 2022** done by me under the guidance of **Ar. ASHOK KUMAR DHIMAN** is submitted in partial fulfillment of the requirements for the completion of a practical training session.

DATE : 13.12.2022

PLACE : CHENNAI

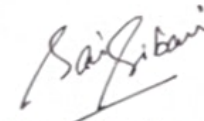

SIGNATURE OF CANDIDATE

ACKNOWLEDGEMENT

I am pleased to acknowledge my sincere thanks to the Board **of Management of SATHYABAMA** for their kind encouragement in doing this practical training and for completing it successfully. I am grateful to them.

I convey my thanks to **Dr. Devyani Gangopadhyay**, Dean, School of Building and Environment and **Ar.Sarath Chandra Kanth**, Design Chair, Department of Architecture for having been a constant source of support and encouragement.

I wish to express my thanks to all Teaching and Non-teaching staff members of the Department who were helpful in many ways for the completion of the project.

I also wish to thank **Ar.ASHOK KUMAR DHIMAN**, for the experience of interning at their firm.



SATHYABAMA

INSTITUTE OF SCIENCE AND TECHNOLOGY
(DEEMED TO BE UNIVERSITY)

Accredited "A" Grade by NAAC | 12B Status by UGC | Approved by AICTE

www.sathyabama.ac.in

Date: 02 June 2022

To whomsoever it may concern

As a part of the Academic requirement and the regulations of Sathyabama Institute of Science and Technology and the Council of Architecture, our student **SAI SIBANI (39210071)** is required to undergo professional training from the month of June 2022, for a minimum span of 90 working days in her VII semester. The training has to be done under a senior registered architect with a minimum of 5 years of professional experience.

The student will have to submit a documentation report (supported with copies of work done by her, duly attested by the architect) of all the drawings and site related activities undertaken under the supervision of Principal architect at the end of training period to the institution. It is requested that **SAI SIBANI (39210071)** may be given an opportunity to undergo training in your Architectural firm.

Kindly send an appointment letter to the undersigned stating that the student has been selected as a trainee in your esteemed office.

Thanking you

Dr. Devyani Gangopadhyay

Dean, School of Building and Environment

भारत सरकार
केंद्रीय लोक निर्माण विभाग
मुख्य वास्तुक (प.क्षे.) का कार्यालय
राजाजी भवन, 'जी' विंग, तीसरी मंजिल
बेसंट नगर, चेन्नै - 90
फोन 24910418 फैक्स (044) 24915529
ई मेल : ca2prc.cpwd@gmail.com



GOVERNMENT OF INDIA
CENTRAL PUBLIC WORKS DEPARTMENT
O/o. SPL. DG (PRC) - CHIEF ARCHITECT
RAJAJI BHAVAN, 'G' Wing, 3rd Floor
BESANT NAGAR, CHENNAI-90
PH : 24910418, FAX : 24915529
E MAIL: ca2prc.cpwd@gmail.com

No.1(1)/CA/PRC/ SDG/2022/183

Date: 13/06/2022


OFFER OF APPOINTMENT

The Senior Architect in the Office of Chief Architect (Project Region Chennai), Central Public Works Department, Chennai, is pleased to extend the offer of appointment to your student Ms.Sai Sibani(39210071) to undergo professional training for a period of 90 (ninety) working days from the forenoon of 13th June 2022.

Ms.Sai Sibani may please be instructed to undergo the said professional training at our office premises at Rajaji Bhawan, Besant Nagar, Chennai-90 from 09.15 a.m. to 05.45 p.m. on all working days.

Needless to emphasise, she is required to maintain utmost discipline and be respectful to the Officers of the Department as well as the fellow trainees.

✓ Dr.Devyani Gangopadhyay,
Dean, School of Building & Environment,
Sathyabama Institute of Science & Technology
Chennai.

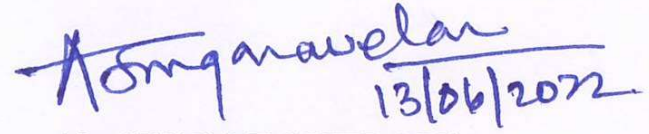
(A.SINGARAVELAN)
Architect- Head of Office



SATHYABAMA

INSTITUTE OF SCIENCE AND TECHNOLOGY

(DEEMED TO BE UNIVERSITY)

Accredited "A" Grade by NAAC | 12B Status by UGC | Approved by AICTE

www.sathyabama.ac.in

DEPARTMENT OF ARCHITECTURE

PROFESSIONAL PRACTICAL TRAINING REPORT 2022

(Continuous progress report of the trainee architect for the period of One month in the office to submitted to HOD by the Trainee in Charge of the Organization)

1. Name of the office / organization : CENTRAL PUBLIC WORKS DEPARTMENT.
2. Address & Contact Number : 90 CACPRC, "G" WING, 3rd FLOOR, RAJAJI BHAVAN, BESANT NAGAR, CHENNAI-4
3. Name of the student : SAI SIBANI.
4. Duration : From 13/06/2022 To 30/06/2022.
5. Total No. of days : 14 DAYS.

6. Evaluation of Performance criteria shall be on

* Note: Kindly grade the student as per his/her overall performance in the office during the assessment month which will be converted to the allotted 90 marks by the department.

Description of works	Excellent	Good	Fair	Poor	NA
Understanding of office culture		✓			
Participation in the office		✓			
Reading of drawings	✓				
Presentation Techniques	✓	✓			
Model making works		✓			
Understanding of construction details		✓			
Drafting Skills (Manual / Computer)		✓			
Site Supervision / Discussion with clients		✓			
Adherence to Time schedule	✓				
Other computer skills	✓				
File and Office Maintenance		✓			
Coordination with other consultants		✓			
Overall Grading*	B				

(A - 9.0, B - 8.0, C - 7.0, D - 6.0, E - 5.0)



SATHYABAMA

INSTITUTE OF SCIENCE AND TECHNOLOGY

(DEEMED TO BE UNIVERSITY)

Accredited "A" Grade by NAAC | 12B Status by UGC | Approved by AICTE

www.sathyabama.ac.in

7. Any other Remarks : Doing good work!

8. Signature of the:
Head of the Office
/ Organization
(With Seal)

अशोक कुमार धीमान / ASHOK KUMAR DHIMAN
वरिष्ठ वास्तुकार / Senior Architect
कार्यालय विशेष महानिरीक्षक (प्रति.क्ष.) चेन्नै
O/o Special Director General (P.R.) Chennai
के.लो.नि.वि., राजाजी भवन, चेन्नै - 600 090
C.P.W.D., Rajaji Bhawan, Chennai - 600 090



SATHYABAMA

INSTITUTE OF SCIENCE AND TECHNOLOGY

(DEEMED TO BE UNIVERSITY)

Accredited "A" Grade by NAAC | 12B Status by UGC | Approved by AICTE

www.sathyabama.ac.in

DEPARTMENT OF ARCHITECTURE

PROFESSIONAL PRACTICAL TRAINING REPORT 2022

(Continuous progress report of the trainee architect for the period of One month in the office to submitted to HOD by the Trainee in Charge of the Organization)

1. Name of the office / organization : SA (P.R.), CPWD, Chennai
2. Address & Contact Number : 3rd Floor Rajaji Bhawan
3. Name of the student : Sibani
4. Duration : From 01 July 2022 To 31 July 2022
5. Total No. of days : 20 Days

6. Evaluation of Performance criteria shall be on

* Note: Kindly grade the student as per his/her overall performance in the office during the assessment month which will be converted to the allotted 90 marks by the department.

Description of works	Excellent	Good	Fair	Poor	NA
Understanding of office culture	✓				
Participation in the office	✓				
Reading of drawings	✓				
Presentation Techniques		✓			
Model making works					✓
Understanding of construction details		✓			
Drafting Skills (Manual / Computer)	✓				
Site Supervision / Discussion with clients					✓
Adherence to Time schedule	✓				
Other computer skills		✓			
File and Office Maintenance		✓			
Coordination with other consultants					✓
Overall Grading*	A				

(A-9.0, B-8.0, C-7.0, D-6.0, E-5.0)

Chief



SATHYABAMA

INSTITUTE OF SCIENCE AND TECHNOLOGY

(DEEMED TO BE UNIVERSITY)

Accredited "A" Grade by NAAC | 12B Status by UGC | Approved by AICTE

www.sathyabama.ac.in

7. Any other Remarks : Ms. Sibani is good, hard working. She takes keen interest in learning.

8. Signature of the:
Head of the Office
/ Organization
(With Seal)

Chief

अशोक कुमार धीमान
ASHOK KUMAR DHIMAN
वरिष्ठ वास्तुक / Senior Architect
मुख्य वास्तुक (परि.क्षे.) चेन्नै का कार्यालय
O/o the Chief Architect (P.R.) Chennai
के.लो.वि.वि., राजाजी भवन, चेन्नै - 90
C.P.W.D., Rajaji Bhawan, Chennai-90.



SATHYABAMA

INSTITUTE OF SCIENCE AND TECHNOLOGY
(DEEMED TO BE UNIVERSITY)

Accredited "A" Grade by NAAC | 12B Status by UGC | Approved by AICTE

www.sathyabama.ac.in

DEPARTMENT OF ARCHITECTURE

PROFESSIONAL PRACTICAL TRAINING REPORT 2022

(Continuous progress report of the trainee architect for the period of One month in the office to submitted to HOD by the Trainee in Charge of the Organization)

1. Name of the office / organization : SA-II, O/o CA, Chennai, CPWD.
2. Address & Contact Number : 3rd Floor, Rajaji Bhawan.
3. Name of the student : Ms. SAI SIBANI.
4. Duration : From 01st August To 31st August.
5. Total No. of days : 20 days.

6. Evaluation of Performance criteria shall be on

* Note: Kindly grade the student as per his/her overall performance in the office during the assessment month which will be converted to the allotted 90 marks by the department.

Description of works	Excellent	Good	Fair	Poor	NA
Understanding of office culture	✓				
Participation in the office	✓				
Reading of drawings	✓				
Presentation Techniques	✓			✓	
Model making works					
Understanding of construction details		✓			
Drafting Skills (Manual / Computer)	✓				
Site Supervision / Discussion with clients			✓		
Adherence to Time schedule	✓				
Other computer skills		✓			
File and Office Maintenance		✓			
Coordination with other consultants			✓		
Overall Grading*	"A"				

(A - 9.0, B - 8.0, C - 7.0, D - 6.0, E - 5.0)



SATHYABAMA

INSTITUTE OF SCIENCE AND TECHNOLOGY
(DEEMED TO BE UNIVERSITY)

Accredited "A" Grade by NAAC | 12B Status by UGC | Approved by AICTE

www.sathyabama.ac.in

7. Any other Remarks : Ms. Sai Sibani is a good learner and team player. She is willing to learn & exp.

8. Signature of the:
Head of the Office
/ Organization
(With Seal)

For SA-II.
Singaravelan
09/09/22

सिंगारवेलन अनबरासु
SINGARAVELAN ANBARASU
वास्तुक / Architect
मुख्य वास्तुक (परि.क्षे.) चेन्नई का कार्यालय
O/o the Chief Architect (P.R.) Chennai
क.सं.नि.वि., राजाजी भवन, चेन्नई - 90
C.P.W.D., Rajaji Bhawan, Chennai-90.



SATHYABAMA

INSTITUTE OF SCIENCE AND TECHNOLOGY
(DEEMED TO BE UNIVERSITY)

Accredited "A" Grade by NAAC | 12B Status by UGC | Approved by AICTE

www.sathyabama.ac.in

DEPARTMENT OF ARCHITECTURE

PROFESSIONAL PRACTICAL TRAINING REPORT 2022

(Continuous progress report of the trainee architect for the period of One month in the office to submitted to HOD by the Trainee in Charge of the Organization)

1. Name of the office / organization : CENTRAL PUBLIC WORKS DEPARTMENT
2. Address & Contact Number : 3rd FLOOR, RAJAJI BHAWAN
3. Name of the student : SAI SIBANI
4. Duration : From 1st Sept 2022 To 30th Sept 2022
5. Total No. of days : 21 days

6. Evaluation of Performance criteria shall be on

* Note: Kindly grade the student as per his/her overall performance in the office during the assessment month which will be converted to the allotted 90 marks by the department.

Description of works	Excellent	Good	Fair	Poor	NA
Understanding of office culture	✓				
Participation in the office	✓				
Reading of drawings		✓			
Presentation Techniques	✓				
Model making works	N/A				
Understanding of construction details	✓				
Drafting Skills (Manual / Computer)	✓				
Site Supervision / Discussion with clients	N/A				
Adherence to Time schedule	✓				
Other computer skills	✓				
File and Office Maintenance	✓				
Coordination with other consultants		N/A			
Overall Grading*	A.				

(A - 9.0, B - 8.0, C - 7.0, D - 6.0, E - 5.0)



SATHYABAMA

INSTITUTE OF SCIENCE AND TECHNOLOGY
(DEEMED TO BE UNIVERSITY)

Accredited "A" Grade by NAAC | 12B Status by UGC | Approved by AICTE

www.sathyabama.ac.in

7. Any other Remarks : SAI SIBANI is a good learner and willing to learn office procedures at ease.

8. Signature of the:
Head of the Office
/ Organization
(With Seal)

A. Sengaravdan
13/10/2022

वास्तुक, कार्यालयध्यक्ष
ARCHITECT / HEAD OF OFFICE
मुख्य वास्तुक (परिक्षे.) चेन्नै का कार्यालय
O/o the Chief Architect (P.R.) Chennai
क.लो.नि.वि., राजाजी भवन, चेन्नै - 90
C.P.W.D., Rajaji Bhawan, Chennai-90



SATHYABAMA

INSTITUTE OF SCIENCE AND TECHNOLOGY
(DEEMED TO BE UNIVERSITY)

Accredited "A" Grade by NAAC | 12B Status by UGC | Approved by AICTE

www.sathyabama.ac.in

DEPARTMENT OF ARCHITECTURE

PROFESSIONAL PRACTICAL TRAINING REPORT 2022

(Continuous progress report of the trainee architect for the period of One month in the office to submitted to HOD by the Trainee in Charge of the Organization)

1. Name of the office / organization : Ch. Chief Architect, Chennai, CPWD
2. Address & Contact Number : 3rd floor, G'wing, Rajaji Bhawan, Chennai-90
3. Name of the student : Mrs. SATHIBAN.
4. Duration : From 01/10/2022 To 31/10/2022.
5. Total No. of days : 15 days.

6. Evaluation of Performance criteria shall be on

* Note: Kindly grade the student as per his/her overall performance in the office during the assessment month which will be converted to the allotted 90 marks by the department.

Description of works	Excellent	Good	Fair	Poor	NA
Understanding of office culture	✓				
Participation in the office	✓				
Reading of drawings	✓				
Presentation Techniques	✓				
Model making works					✓
Understanding of construction details		✓			
Drafting Skills (Manual / Computer)	✓				
Site Supervision / Discussion with clients					✓
Adherence to Time schedule		✓			
Other computer skills	✓				
File and Office Maintenance		✓			
Coordination with other consultants					✓
Overall Grading*	A.				

(A - 9.0, B - 8.0, C - 7.0, D - 6.0, E - 5.0)



SATHYABAMA

INSTITUTE OF SCIENCE AND TECHNOLOGY
(DEEMED TO BE UNIVERSITY)

Accredited "A" Grade by NAAC | 12B Status by UGC | Approved by AICTE

www.sathyabama.ac.in

7. Any other Remarks : Mrs. Sathibani shows great improvement in detailings and drafting.

8. Signature of the:
Head of the Office
/ Organization
(With Seal)

Amganavelan
31/10/22.

वास्तुक / कार्यालयाध्यक्ष
ARCHITECT / HEAD OF OFFICE
मुख्य वास्तुक (परि.क्षे.) चेन्नै का कार्यालय
O/o the Chief Architect (P.R.) Chennai
क.लो.नि.वि., राजाजी भवन, चेन्नै - 90
C.P.W.D., Rajaji Bhawan, Chennai-90

भारत सरकार
केंद्रीय लोक निर्माण विभाग
मुख्य वास्तुक चेन्नै का कार्यालय
राजाजी भवन, 'जी' विंग, तीसरी मंजिल
बेसंत नगर, चेन्नै - 90
फोन 24910418 फैक्स (044) 24915529
ई मेल : chnca-prc@cpwd.gov.in



GOVERNMENT OF INDIA
CENTRAL PUBLIC WORKS DEPARTMENT
O/o. CHIEF ARCHITECT, Chennai
RAJAJI BHAVAN, 'G' Wing, 3rd Floor
BESANT NAGAR, CHENNAI-90
PH : 24910418, FAX : 24915529
E MAIL: chnca-prc@cpwd.gov.in

No. 1(1)/CA (Chennai)/Admn/2022/

Date: 31/10/2022

EXPERIENCE CERTIFICATE

WHOMSOEVER IT MAY CONCERN

This is to certify that **Miss. Saisibani**, has been working in Senior Architect Office, CPWD, on training basis since 13th June 2022 to 31st October, 2022. The projects dealt by her during the period(s) are as under:

1. Interior Design fot Chief Architect Office, Rajaji Bhawan.
2. C/o 100 bedded Hospital for ESIC, Tuticorin
3. C/o 100 bedded Hospital for ESIC, Sriperumpudur
4. C/o IIPE, Residential quarters, Visakhapatnam

It is certified that above facts and figures are true and based on service records available in our organization/Department/Ministry.


Miss. Saisibani is a quick learner and understands the concept very well. She is obedient and as an Architect, he prepared all the drawings on time and with reference to the norms followed by CPWD/ NBC.


(Ashok Kumar Dhimman)
Senior Architect-II,
O/o Chief Architect
CPWD, Chennai
अशोक कुमार धिमान / ASHOK KUMAR DHIMAN
वरिष्ठ वास्तुक / Senior Architect
कार्यालय विशेष महानिदेशक (प.र.क्ष.) चेन्नै
O/o Special Director General (P.R.) Chennai
क.ता नि.वि., राजाजी भवन, चेन्नै - 600 090
C.P.W.D., Rajaji Bhawan Chennai - 600 090

TABLE OF CONTENTS

CHAPTER NO	TITLE	PAGE NO
1.1	ABOUT THE FIRM	
1.2	PROJECT 1- CA PRC - FALSE CEILING DETAILING	
1.3	PROJECT 2- ESIC TUTICORIN - DOORS AND WINDOW LAYOUT	
1.4	PROJECT 3- IIPE, VISHAKHAPATNAM - RESIDENTIAL QUARTERS	
1.5	PROJECT 4- ESIC, SRI PERUMBUDUR - RESIDENTIAL QUARTERS	

PROJECT 1
CA PRC - FALSE CEILING DETAILING

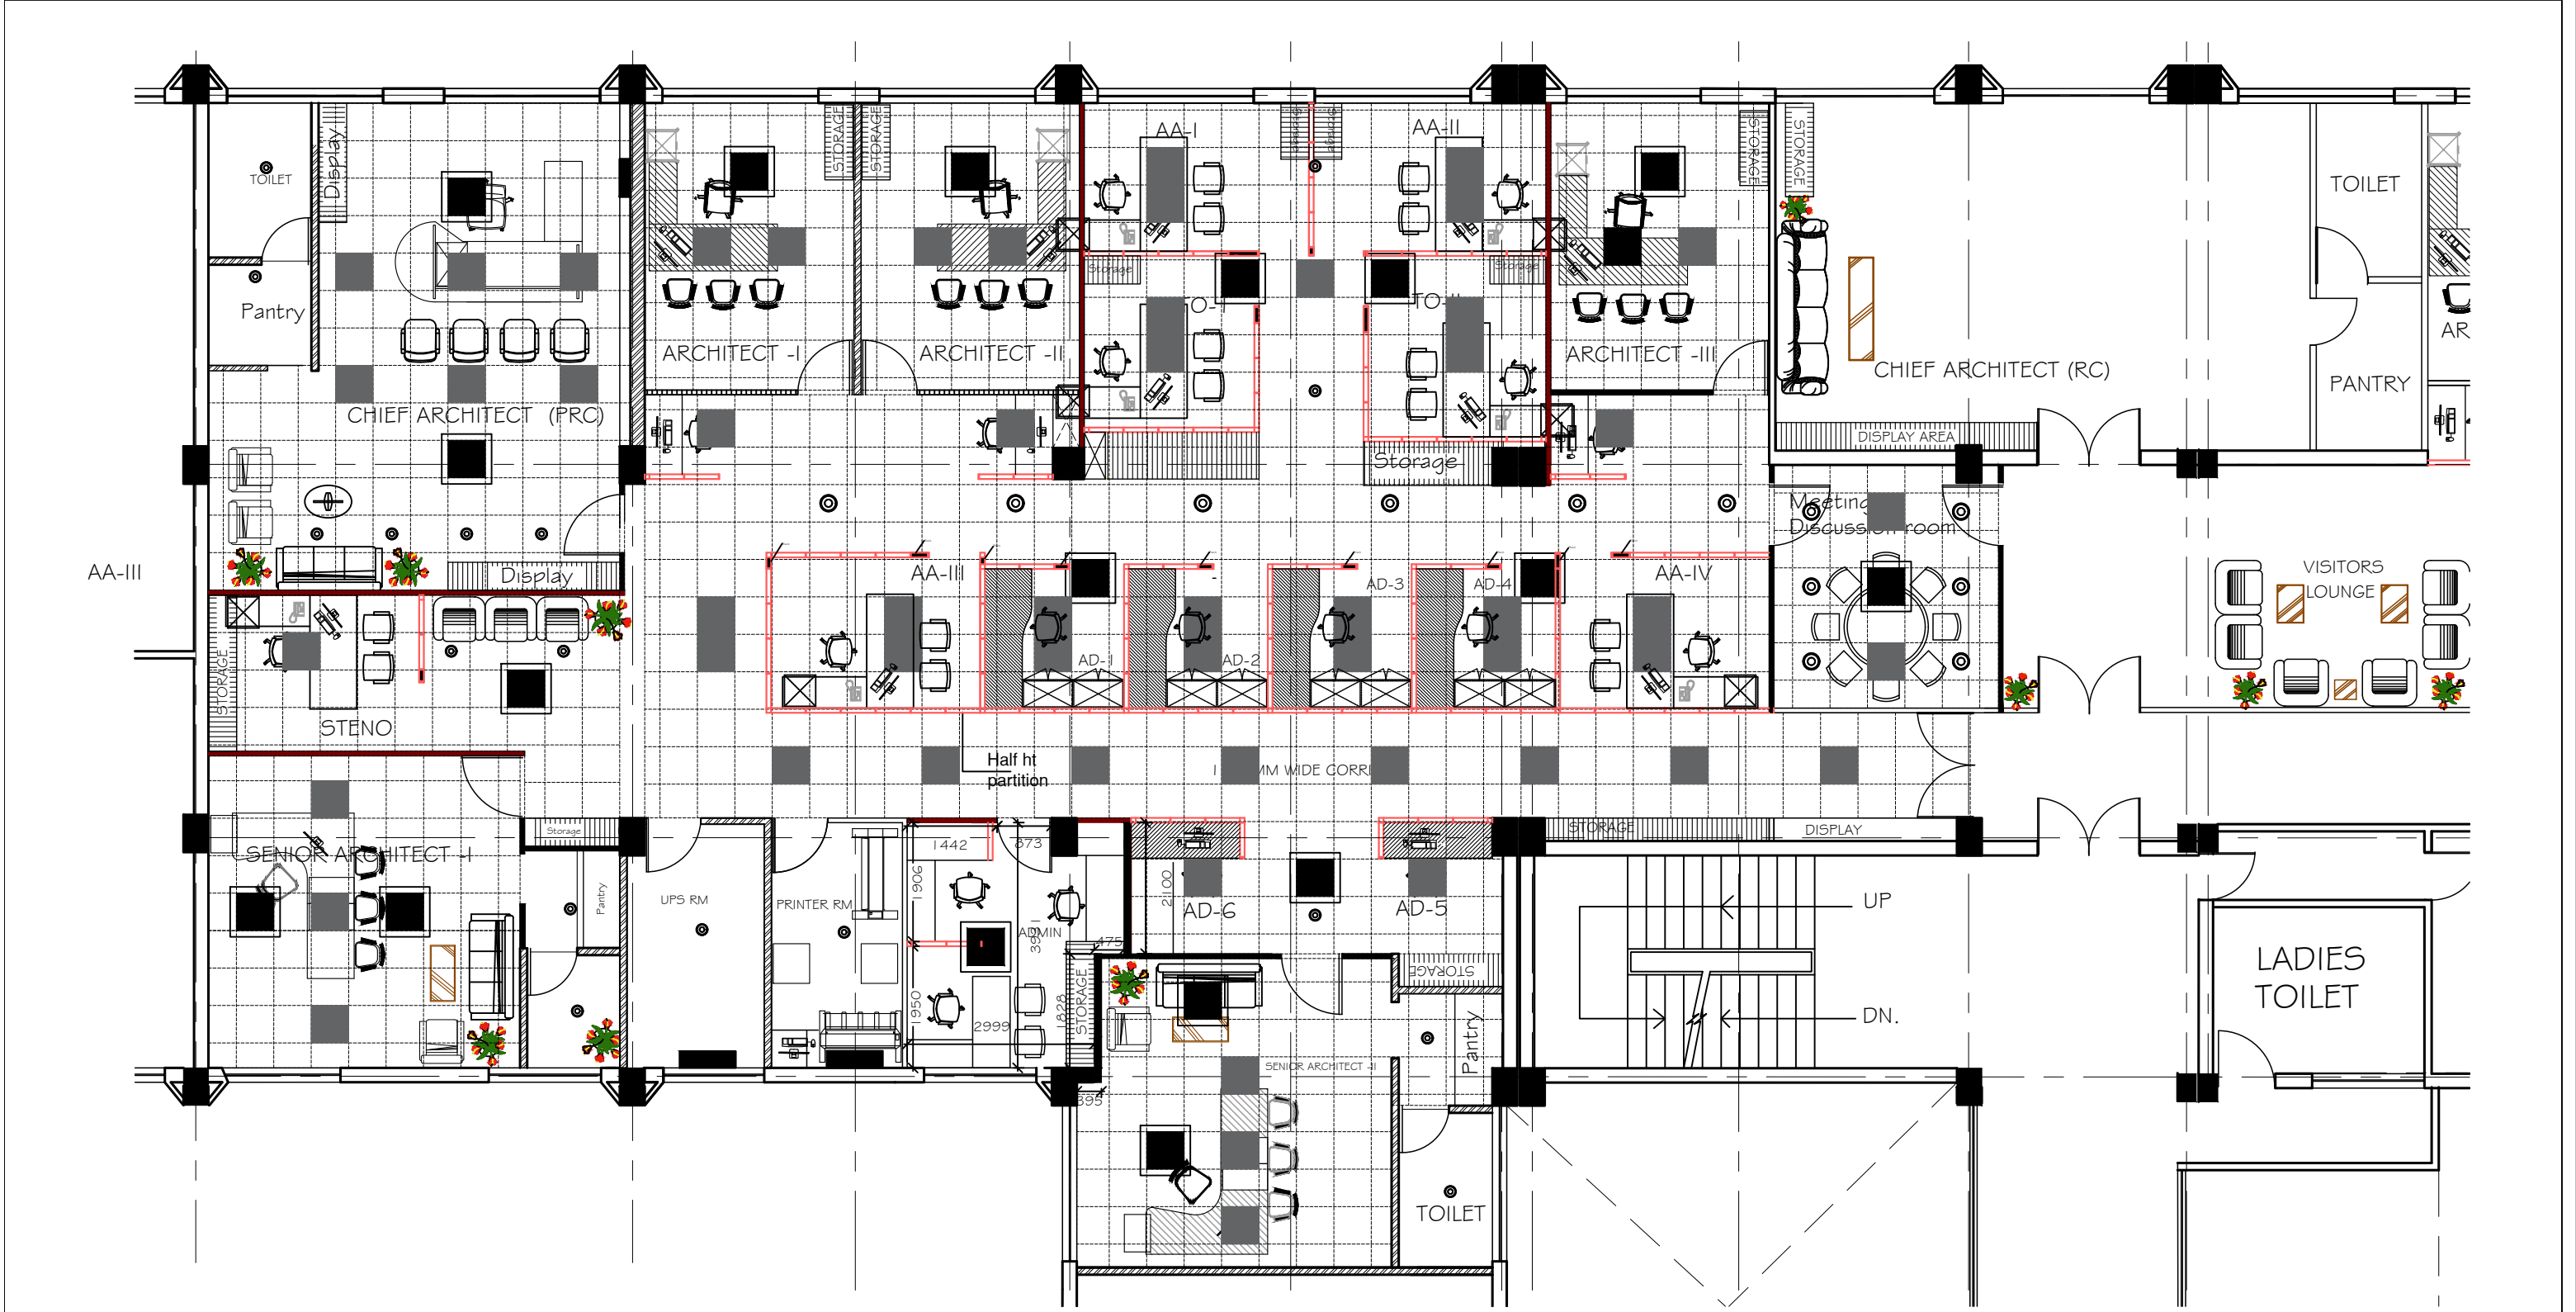

3rd FLOOR

REVISED SCALE OF OFFICE SPACES FOR OFFICERS AND STAFF				
SL. NO	Officers category	No of employees		
		CA (PRC)	CA (RC)	
1.	Chief Architect (Gr.Pay of Rs.10000/- in PB-4 and above)	1	1	
2.	Senior Architect (Gr.Pay of Rs.7600/- in PB-3 and above but less than the Gr.pay of Rs.10000/-)	2	1	
3.	Architect (Gr.Pay of Rs.6600/-in PB-3 and above but less than the Gr.Pay of rs.7600/-)	3	2	
4.	Deputy Architect , Assistant Architect , Technical Officer (Gr.Pay of Rs.4800/-in PB-2and above/ section officers in the secretariat attached officers but less than the Gr.Pay of Rs.6600/-)	6	3	
5.	Technical staffs - Architectural Draftsman, Tracers, Estimators.	6	NIL	
6.	Ministerial staff - Superintendents, LDC / UDC, MTS / Miscellaneous			

LEGEND

- PROPOSED FULL HEIGHT PARTITION
- PROPOSED HALF HEIGHT PARTITION
- EXISTING FULL HEIGHT PARTITION TO BE DISMANTLED
- EXISTING HALF HEIGHT PARTITION TO BE DISMANTLED

CA (RC)

CA (PRC)

COMMON SPACES

LEGEND

- PROPOSED FULL HEIGHT PARTITION
- PROPOSED FULL HEIGHT GLASS PARTITION
- PROPOSED HALF HEIGHT PARTITION
- PROPOSED FULL HEIGHT WALL
- EXISTING FULL HEIGHT PARTITION TO BE DISMANTLED
- EXISTING HALF HEIGHT PARTITION TO BE DISMANTLED
- EXISTING FULL HEIGHT WALL TO BE DISMANTLED

मुख्य वास्तुकार(प्र.कृ.प.वे.), 0/0 एस. डी. जी. के. लो. नं. 1, 'जी' विंग, राजाजी भवन, बेसन्त नगर, चेन्नई
CHIEF ARCHITECT (PRC), O/o SDG, C.P.W.D., CHENNAI.
"G" WING, RAJAJI BHAVAN, BESANT NAGAR, CHENNAI.

DRG NO CA - PRC/ SDG/ /

संशोधन सं. - REV NO :



सूचक :
SCALE :
दिनांक :
DATE : DEC 2020
कम्प्यूट सं. :
FILE NO :
अंशकक :
DEALT :

PROPOSED OFFICE INTERIORS FOR
CHIEF ARCHITECT OFFICE (PRC) AT
THIRD FLOOR , 'G' WING, RAJAJI
BHAVAN, CPWD

FALSE CEILING LAYOUT (THIRD FLOOR)


आशोक कुमार धिमान
ASHOK KUMAR DHIMAN
वरिष्ठ वास्तुकार
SENIOR ARCHITECT

ए. राजारामन
A. RAJAVARMAN
मुख्य वास्तुकार
CHIEF ARCHITECT

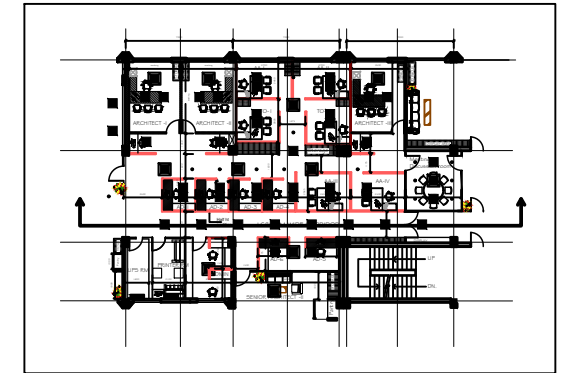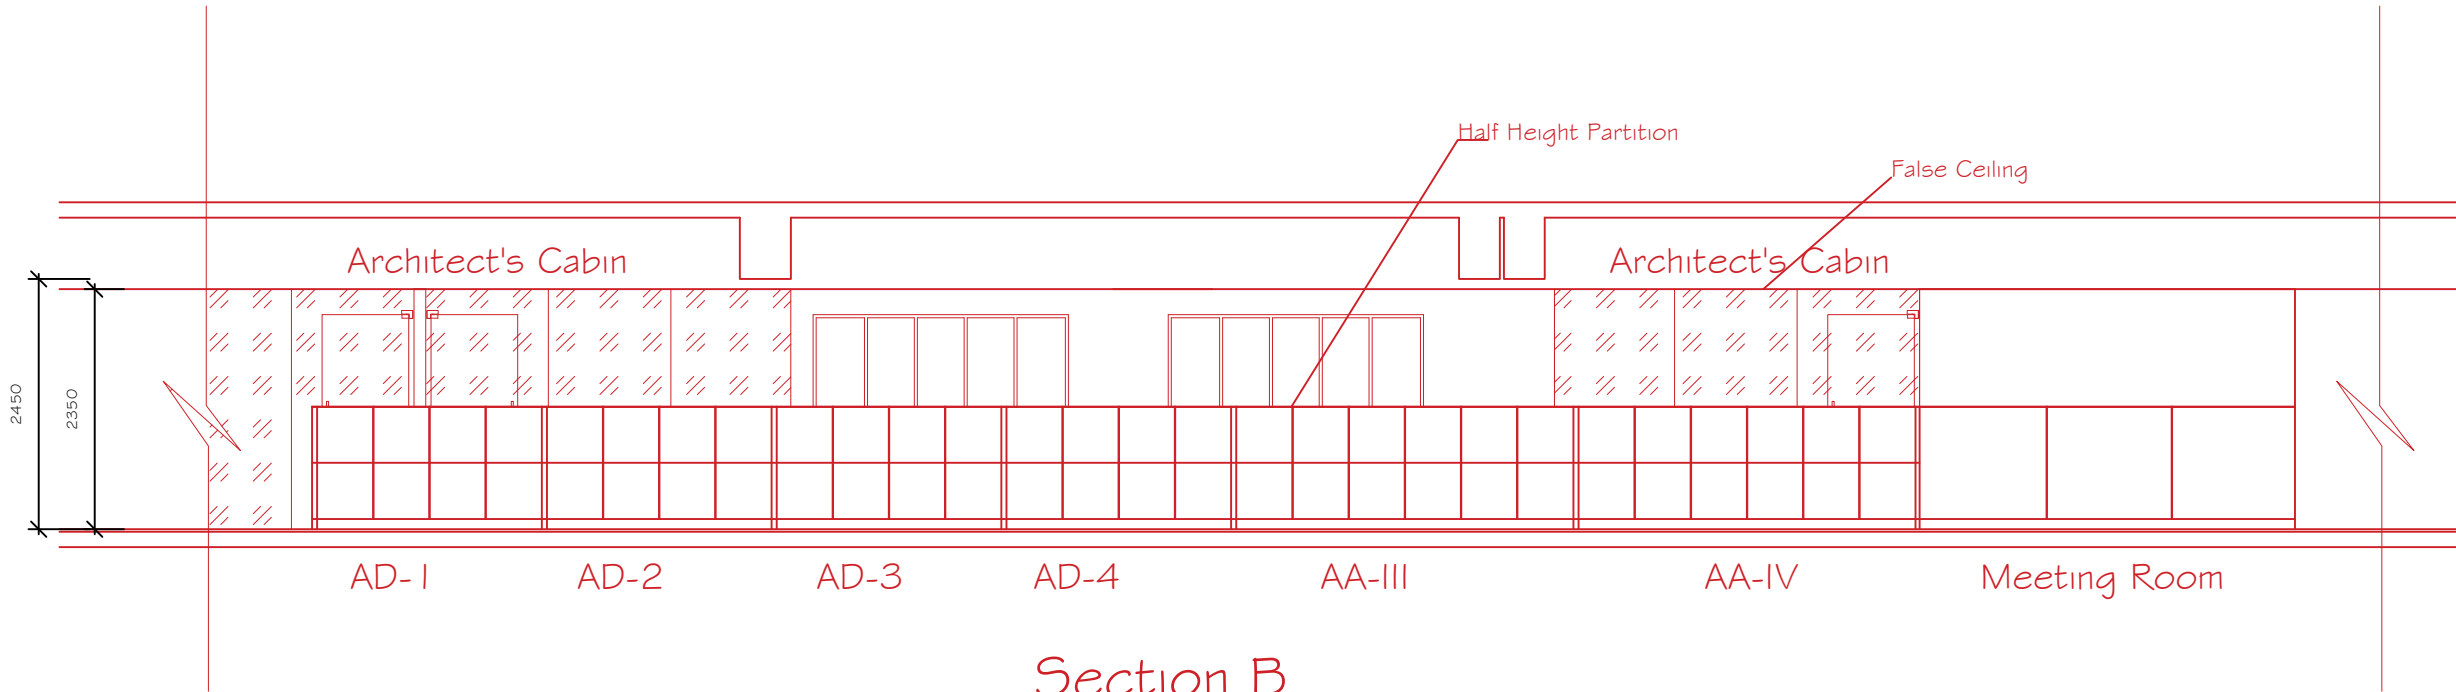

KEY PLAN




Section B

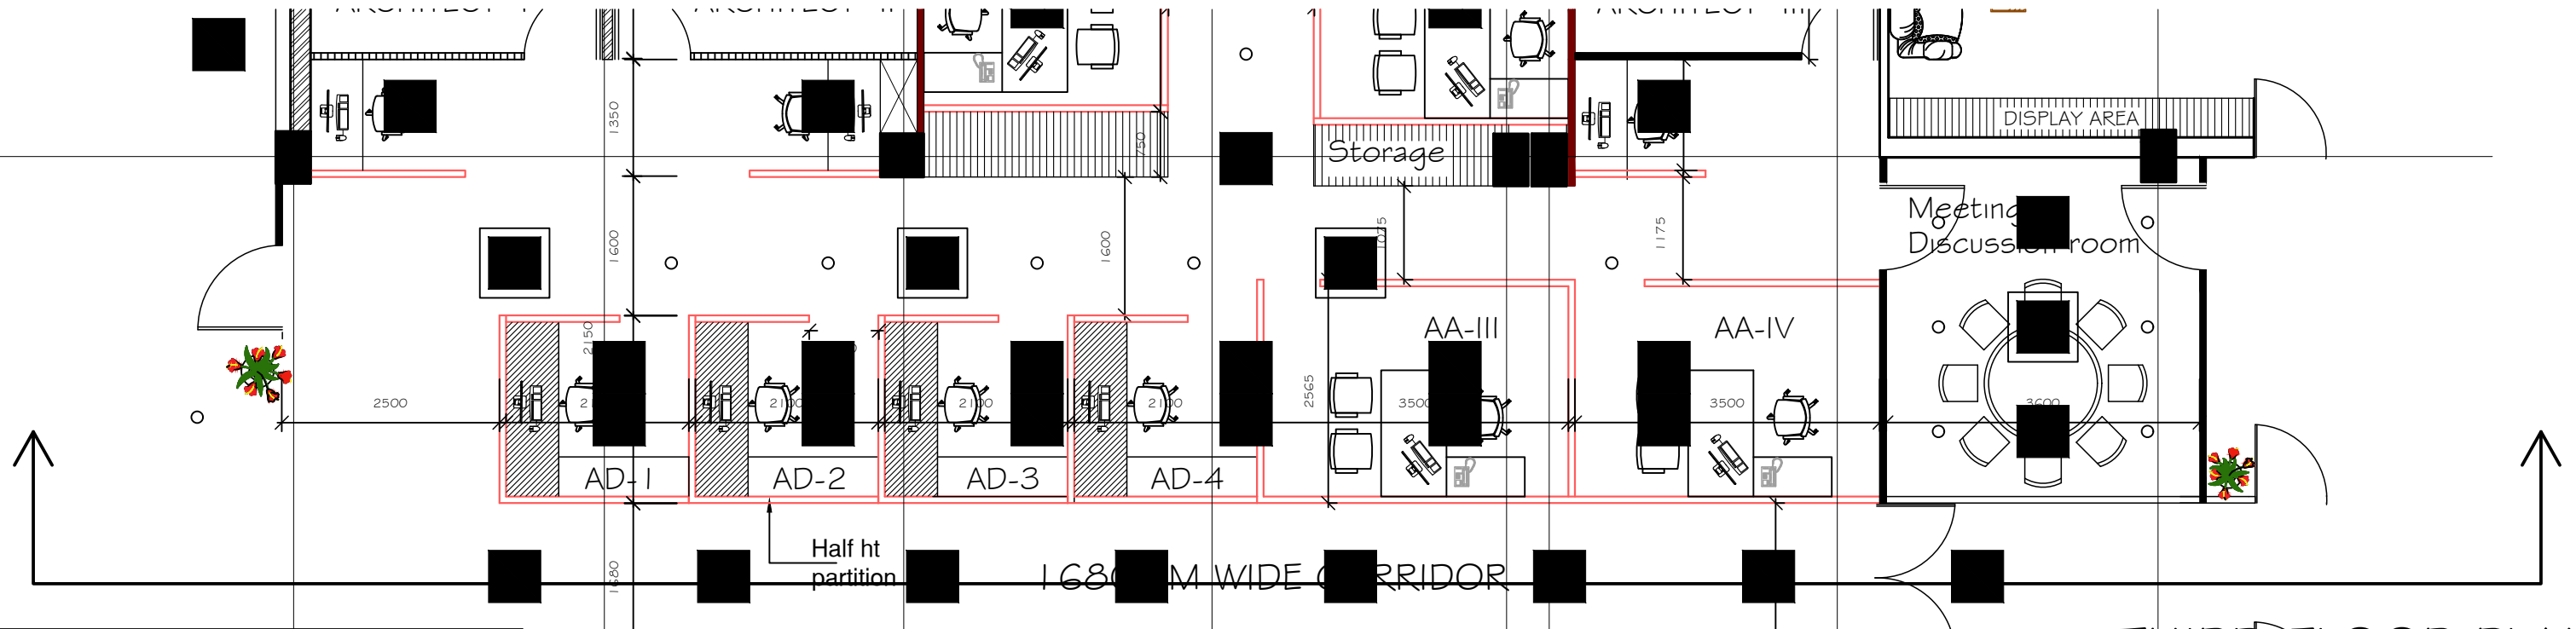

THIRD FLOOR PLAN

REVISED SCALE OF OFFICE SPACES FOR OFFICERS AND STAFF				
SL. NO	Officers category	No of employees		
		CA (PRC)	CA (RC)	
1.	Chief Architect (Gr.Pay of Rs.10000/- in PB-4 and above)	1	1	
2.	Senior Architect (Gr.Pay of Rs.7600/- in PB-3 and above but less than the Gr.pay of Rs.10000/-)	2	1	
3.	Architect (Gr.Pay of Rs.6600/-in PB-3 and above but less than the Gr.Pay of rs.7600/-)	3	2	
4.	Deputy Architect , Assistant Architect , Technical Officer (Gr.Pay of Rs.4800/-in PB-2and above/ section officers in the secretariat attached officers but less than the Gr.Pay of Rs.6600/-)	6	3	
		DA AA TO	DA AA TO	
		0 4 2	2 1 0	
5.	Technical staffs - Architectural Draftsman, Tracers, Estimators.	6	NIL	
6.	Ministerial staff - Superintendents, LDC / UDC, MTS./ Miscellaneous			

मुख्य वास्तुक(प.कषे.चे.), O/o एस. डी. जी. के. लो. नं. वि. वि. "जी" वरिग राजाजी भवन, बेसंट नगर, चेन्नई CHIEF ARCHITECT (PRC), O/o SDG, C.P.W.D., CHENNAI. "G" WING , RAJAJI BHAVAN , BESANT NAGAR ,CHENNAI.		संशोधन सं - REV NO :	
DRG NO CA - PRC/ SDG/ /			
स्केल : SCALE :	PROPOSED OFFCIE INTERIORS FOR CHIEF ARCHITECT OFFICE (PRC) AT THIRD FLOOR , 'G' WING, RAJAJI BHAVAN,CPWD		
दिनांक : DATE : DEC 2020			
फाइल सं : FILE NO :			
आरेखक: DEALT :	SECTIONAL ELEVATION		
सहायक वास्तुक ASSTT.Architect	वास्तुक Architect	ASHOK KUMAR DHIMAN वरिष्ठ वास्तुक SENIOR ARCHITECT	A. RAJAVARMAN मुख्य वास्तुक CHIEF ARCHITECT

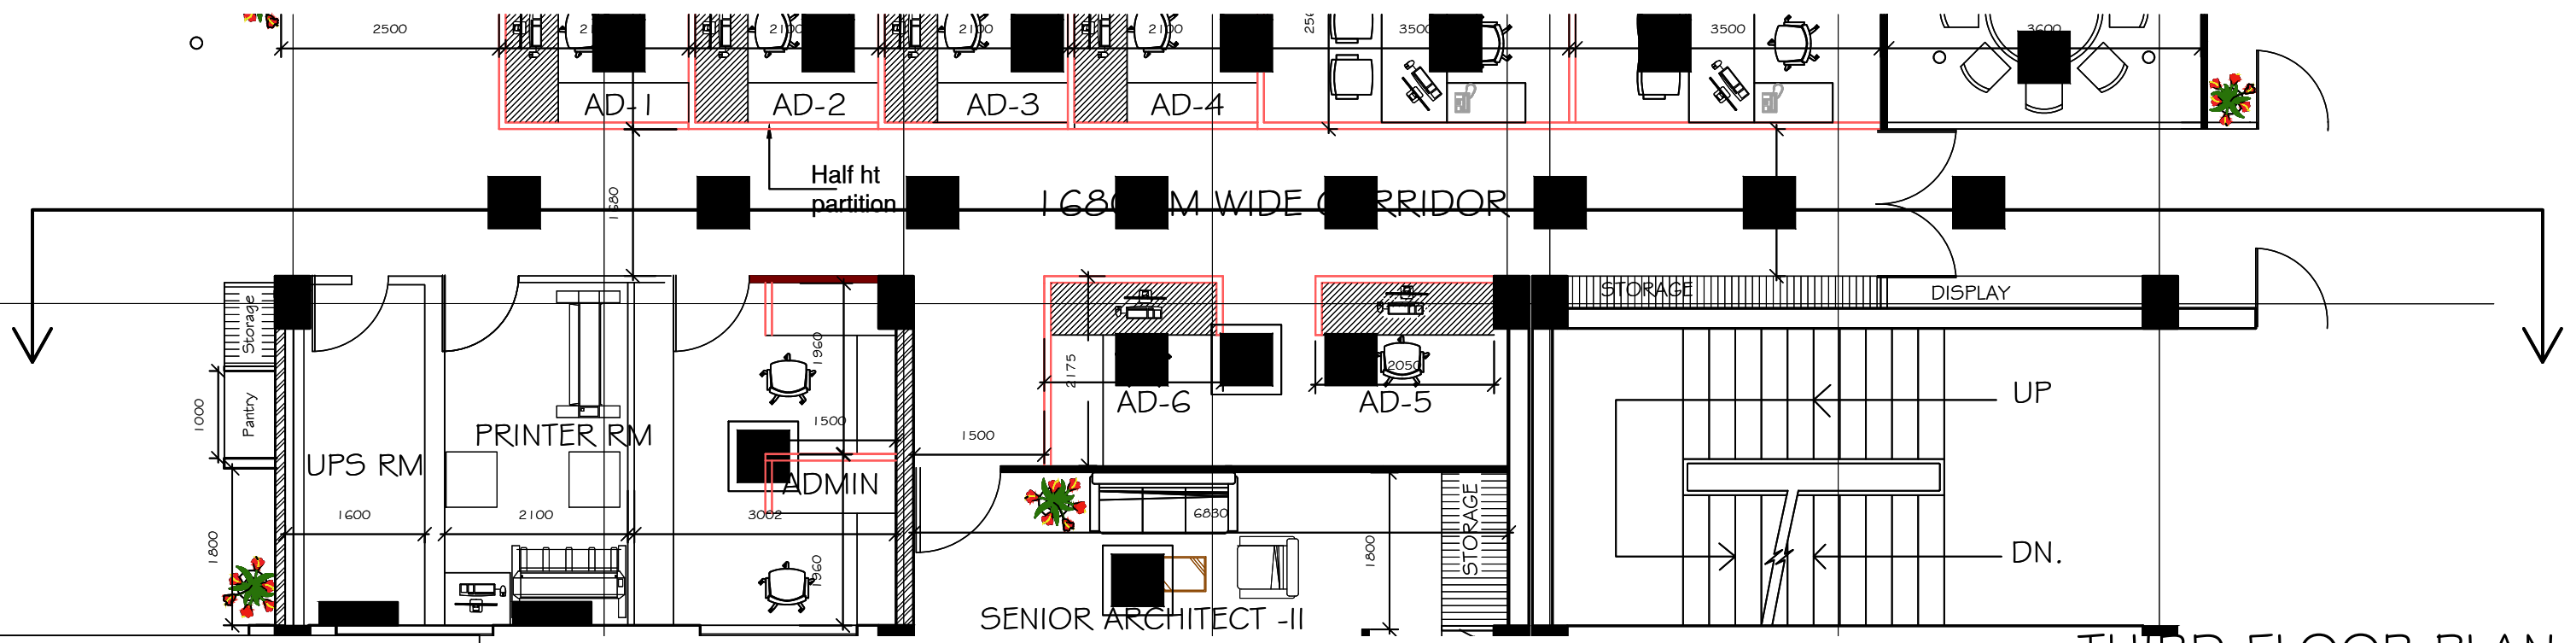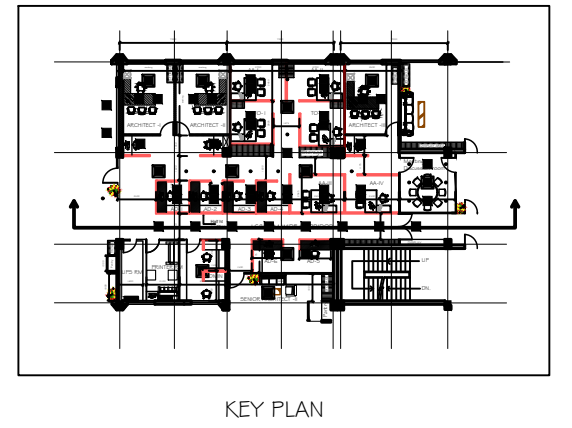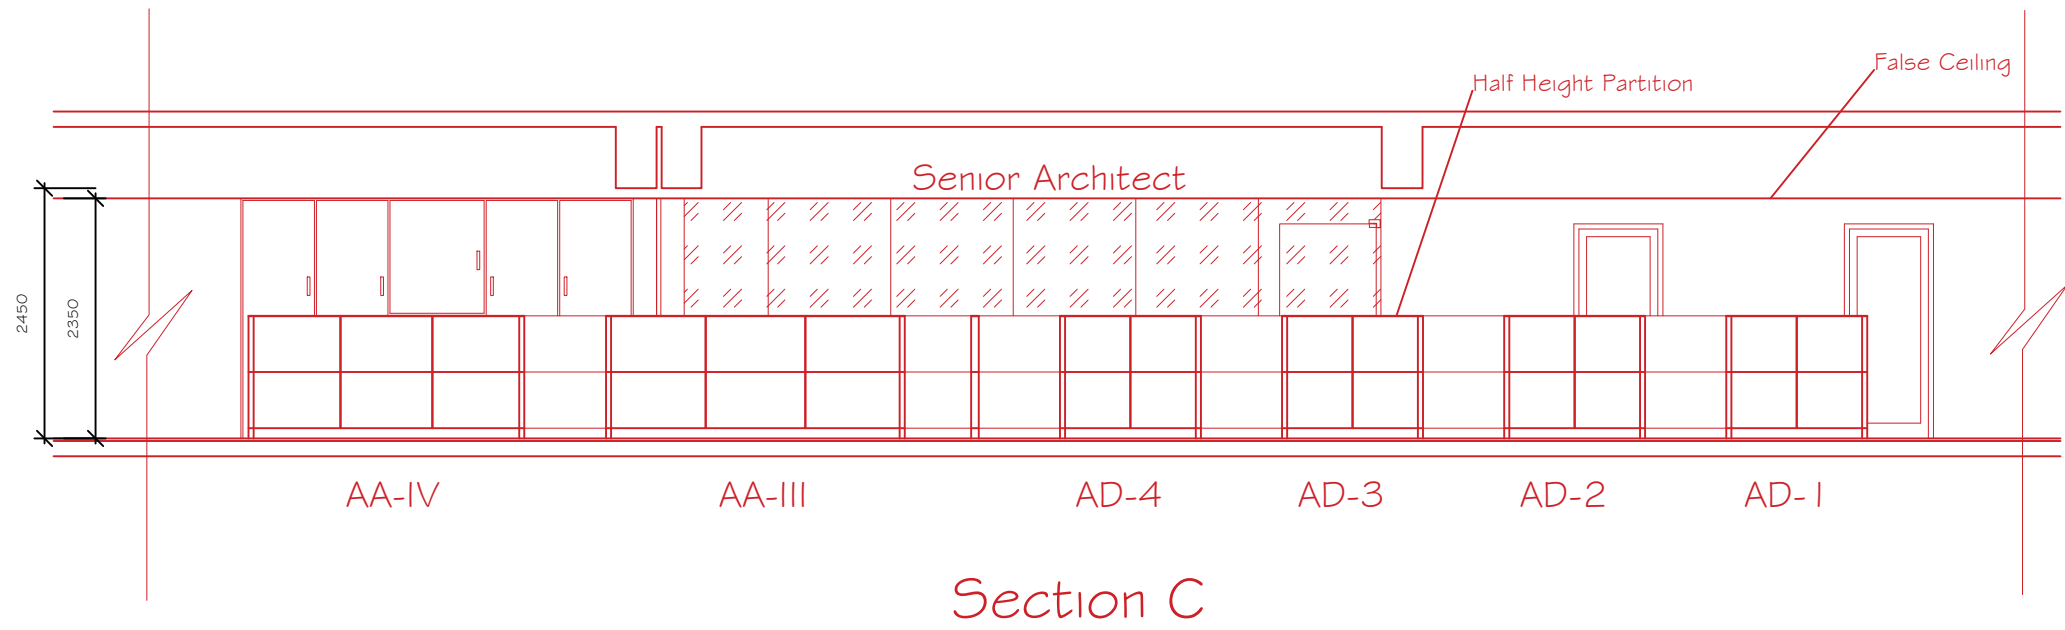

REVISED SCALE OF OFFICE SPACES FOR OFFICERS AND STAFF				
SL. NO	Officers category	No of employees		
		CA (PRC)	CA (RC)	
1.	Chief Architect (Gr.Pay of Rs.10000/- in PB-4 and above)	1	1	
2.	Senior Architect (Gr.Pay of Rs.7600/- in PB-3 and above but less than the Gr.pay of Rs.10000/-)	2	1	
3.	Architect (Gr.Pay of Rs.6600/-in PB-3 and above but less than the Gr.Pay of rs.7600/-)	3	2	
4.	Deputy Architect , Assistant Architect , Technical Officer (Gr.Pay of Rs.4800/-in PB-2and above/ section officers in the secretariat attached officers but less than the Gr.Pay of Rs.6600/-)	6	3	
		DA AA TO	DA AA TO	
		0 4 2	2 1 0	
5.	Technical staffs - Architectural Draftsman, Tracers, Estimators.	6	NIL	
6.	Ministerial staff - Superintendents, LDC / UDC, MTS/ Miscellaneous			

मुख्य वास्तुक(प.कषे.चे.), O/o एस. डी. जी. के. लो. नं.वर्ग, "जी" वंगि, राजाजी भवन, बेसंत नगर, चेन्नई
CHIEF ARCHITECT (PRC), O/o SDG, C.P.W.D., CHENNAI.
"G" WING , RAJAJI BHAVAN , BESANT NAGAR ,CHENNAI.

DRG NO CA - PRC/ SDG/ / संशोधन सं - REV NO :

सकेल :
SCALE :
दोनिक :
DATE : DEC 2020
फाइल सं :
FILE NO :
आरेखक :
DEALT :



PROPOSED OFFCIE INTERIORS FOR
CHIEF ARCHITECT OFFICE (PRC) AT
THIRD FLOOR , 'G' WING, RAJAJI
BHAVAN,CPWD
SECTIONAL ELEVATION

सहायक वास्तुक
ASSTT.Architect


वास्तुक
Architect

ASHOK KUMAR DHIMAN
वरिष्ठ वास्तुक
SENIOR ARCHITECT

A. RAJAVARMAN
मुख्य वास्तुक
CHIEF ARCHITECT

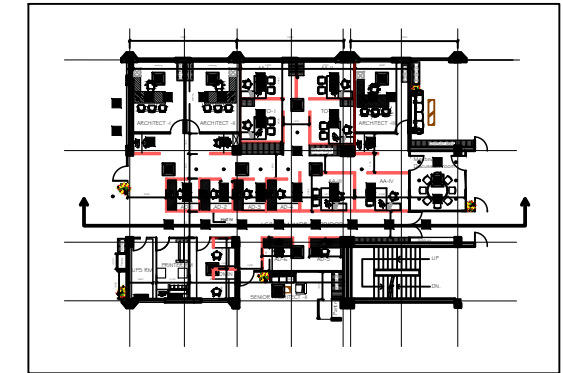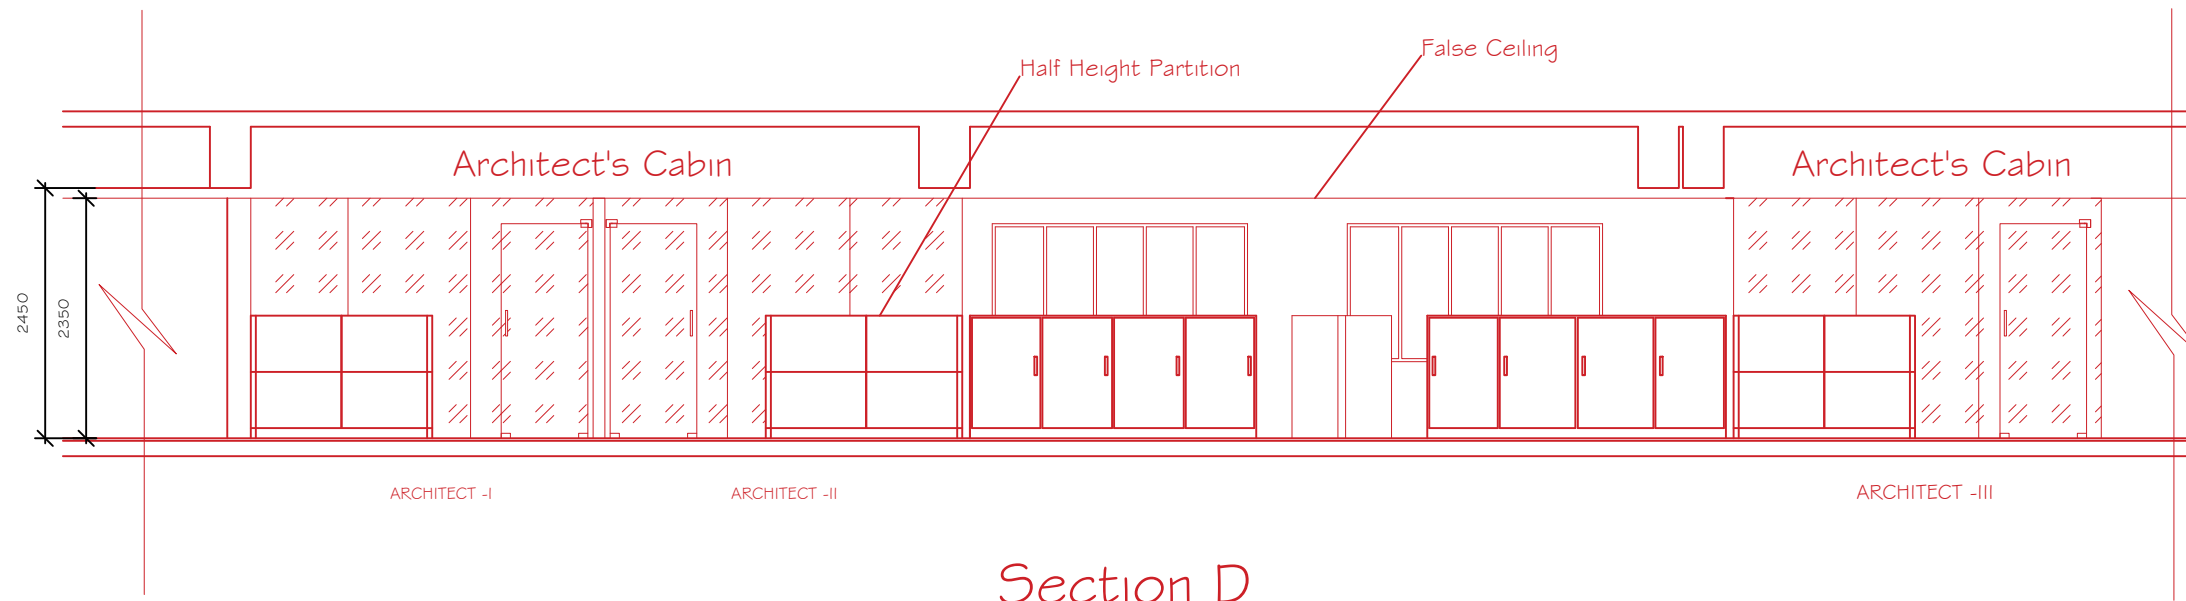


KEY PLAN

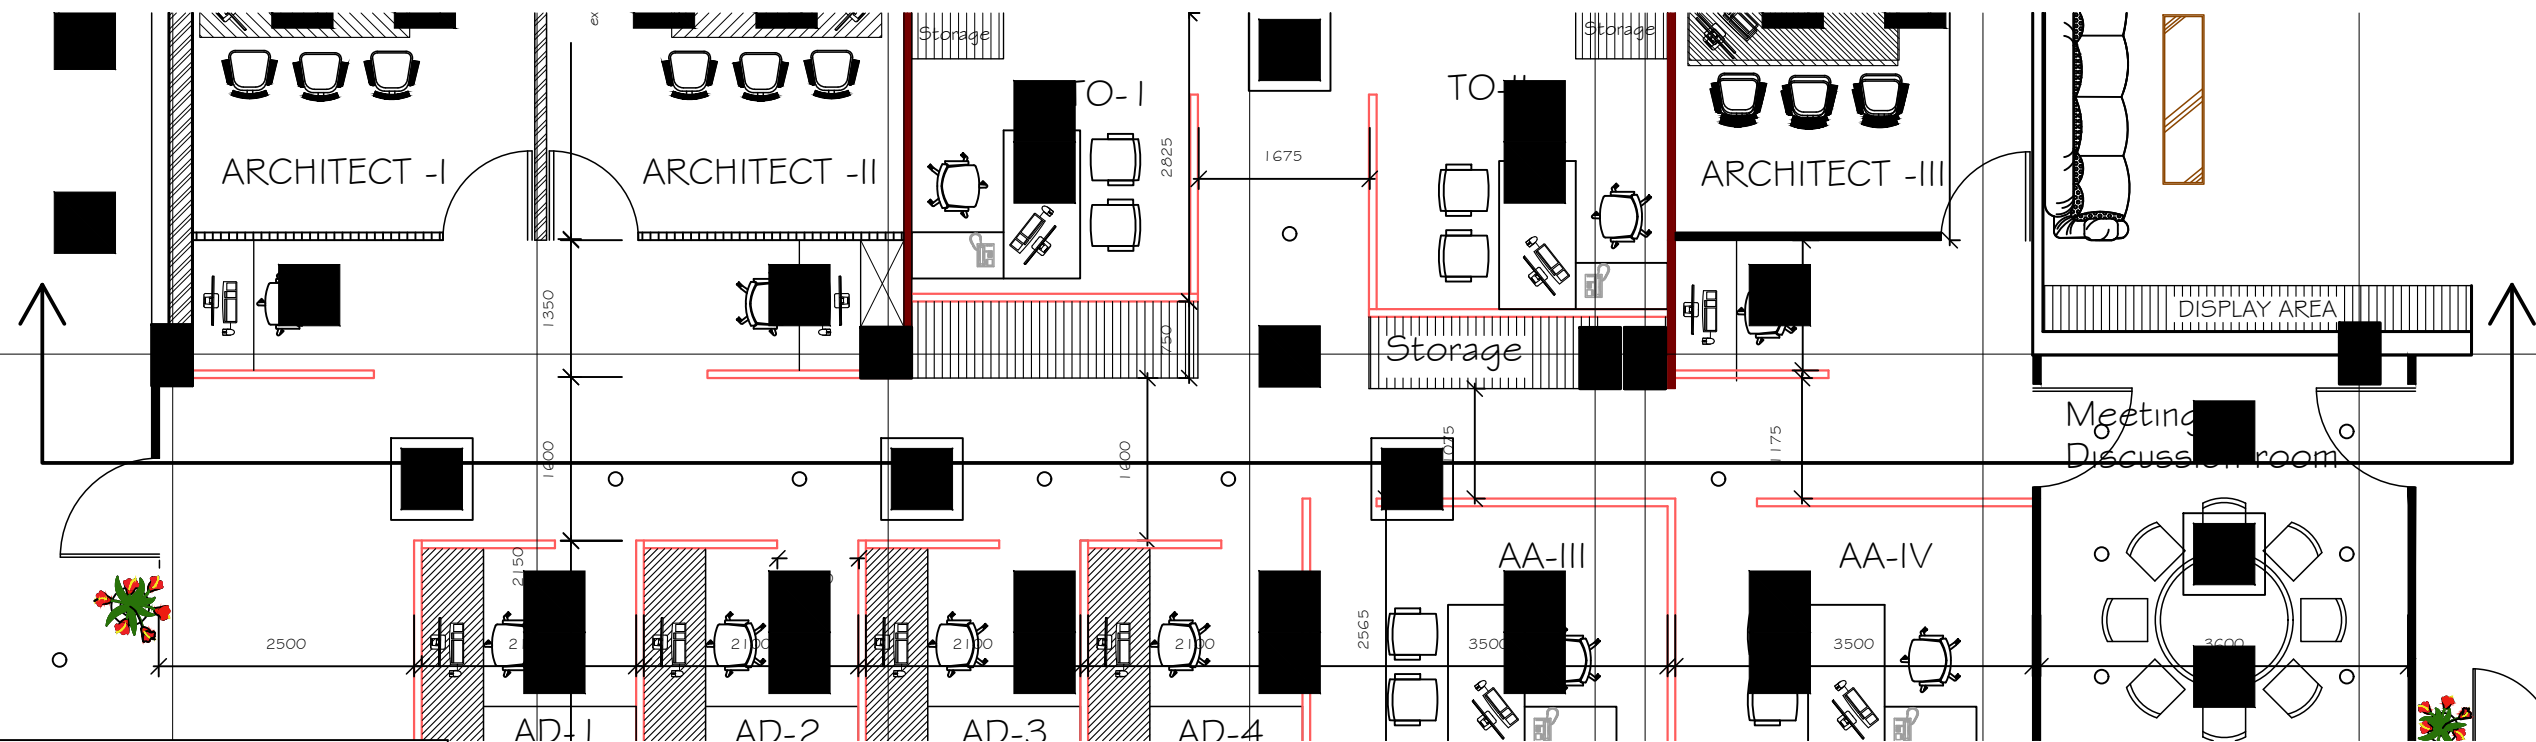


THIRD FLOOR PLAN

REVISED SCALE OF OFFICE SPACES FOR OFFICERS AND STAFF				
SL. NO	Officers category	No of employees		
		CA (PRC)	CA (RC)	
1.	Chief Architect (Gr.Pay of Rs.10000/- in PB-4 and above)	1	1	
2.	Senior Architect (Gr.Pay of Rs.7600/- in PB-3 and above but less than the Gr.pay of Rs.10000/-)	2	1	
3.	Architect (Gr.Pay of Rs.6600/-in PB-3 and above but less than the Gr.Pay of rs.7600/-)	3	2	
4.	Deputy Architect , Assistant Architect , Technical Officer (Gr.Pay of Rs.4800/-in PB-2and above/ section officers in the secretariat attached officers but less than the Gr.Pay of Rs.6600/-)	6	3	
		DA AA TO	DA AA TO	
		0 4 2	2 1 0	
5.	Technical staffs - Architectural Draftsman, Tracers, Estimators.	6	NIL	
6.	Ministerial staff - Superintendents, LDC / UDC, MTS/ Miscellaneous			

		मुख्य वास्तुक(प.कषे.चे.), O/o एस. डी. जी. के. लो. नं.वि."जी" वंगि राजाजी भवन, बेसंत नगर, चेन्नई CHIEF ARCHITECT (PRC), O/o SDG, C.P.W.D., CHENNAI. "G" WING , RAJAJI BHAVAN , BESANT NAGAR ,CHENNAI.		संशोधन सं - REV NO :	
		DRG NO CA - PRC/ SDG/ /			
सकेल : SCALE :		PROPOSED OFFICE INTERIORS FOR CHIEF ARCHITECT OFFICE (PRC) AT THIRD FLOOR , 'G' WING, RAJAJI BHAVAN,CPWD			
दिनांक : DATE : DEC 2020					
फाइल सं : FILE NO :					
आरेखक: DEALT :		SECTIONAL ELEVATION			
सहायक वास्तुक ASSTT.ARCHITECT		वास्तुक ARCHITECT	ASHOK KUMAR DHIMAN वरिष्ठ वास्तुक SENIOR ARCHITECT		A. RAJAVARMAN मुख्य वास्तुक CHIEF ARCHITECT

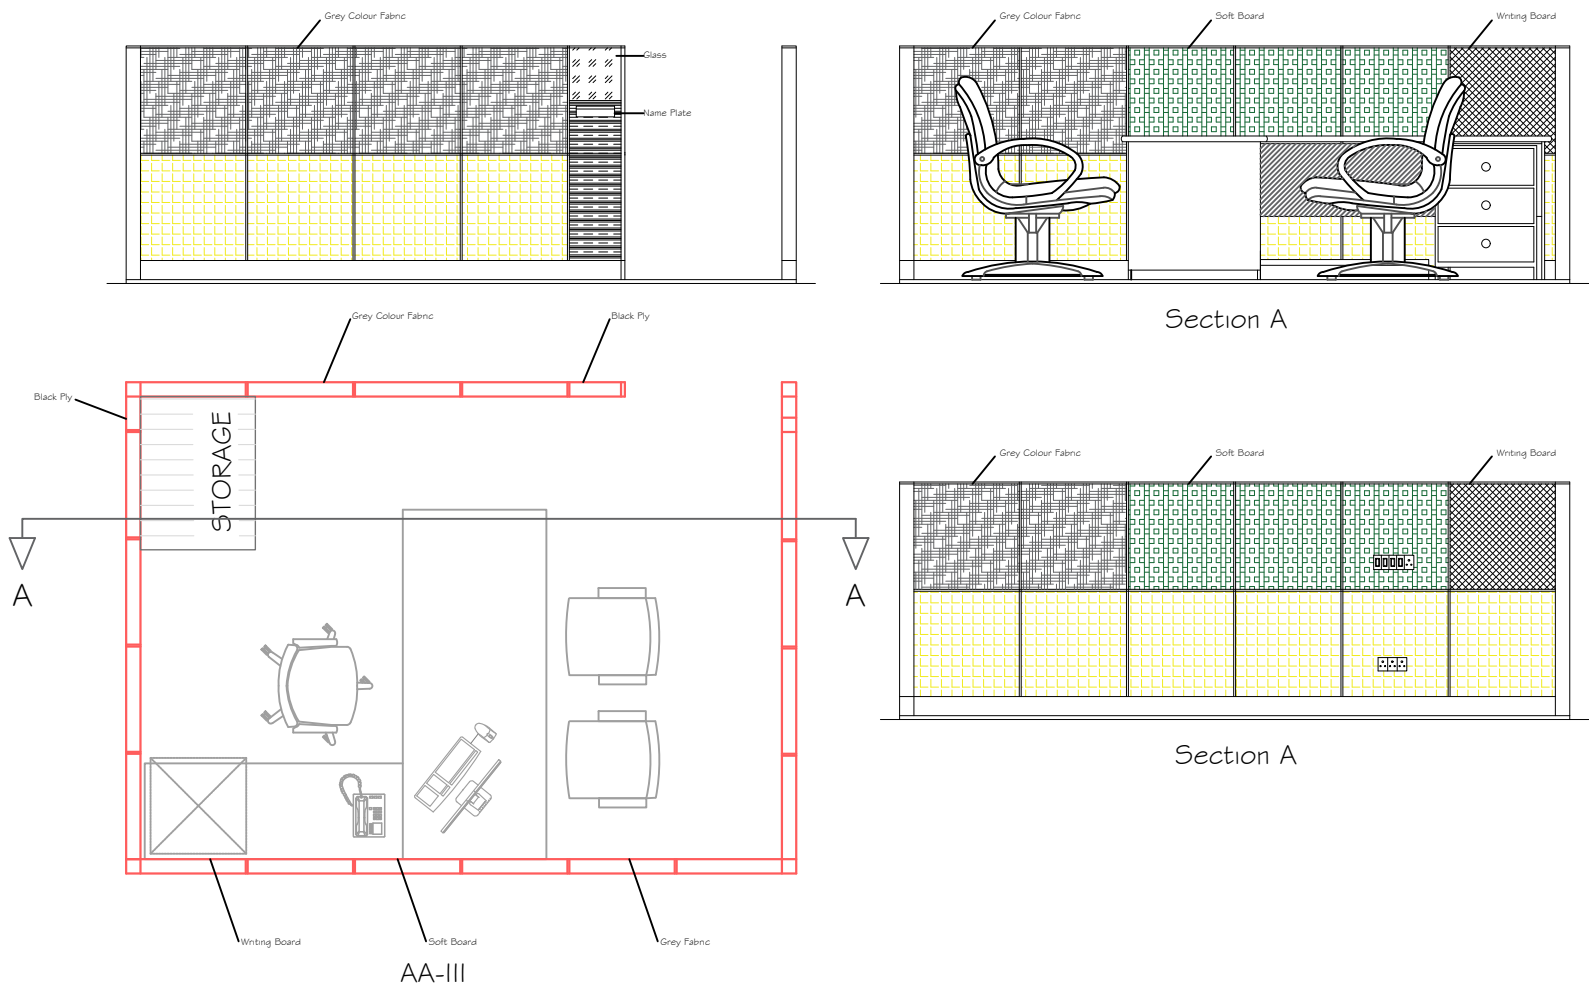



AA

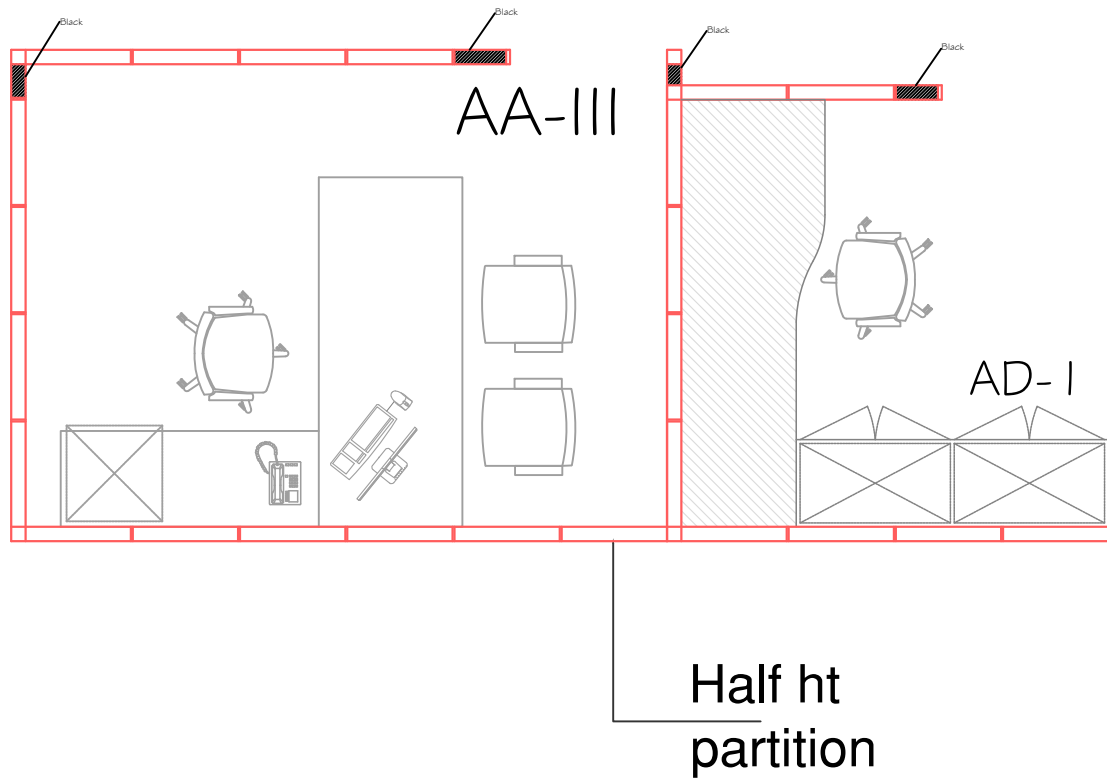



THIRD FLOOR PLAN

REVISED SCALE OF OFFICE SPACES FOR OFFICERS AND STAFF			
SL. NO	Officers category	No of employees	
		CA (PRC)	CA (RC)
1.	Chief Architect (Gr.Pay of Rs.10000/- in PB-4 and above)	1	1
2.	Senior Architect (Gr.Pay of Rs.7600/- in PB-3 and above but less than the Gr.pay of Rs.10000/-)	2	1
3.	Architect (Gr.Pay of Rs.6600/-in PB-3 and above but less than the Gr.Pay of rs.7600/-)	3	2
4.	Deputy Architect , Assistant Architect , Technical Officer (Gr.Pay of Rs.4800/-in PB-2and above/ section officers in the secretariat attached officers but less than the Gr.Pay of Rs.6600/-)	6	3
		DA AA TO	DA AA TO
		0 4 2	2 1 0
5.	Technical staffs - Architectural Draftsman, Tracers, Estimators.	6	NIL
6.	Ministerial staff - Superintendents, LDC / UDC, MTS./ Miscellaneous		


	मुख्य वास्तुक(प.कषे.चे.), O/o एस. डी. जी. के. लो. नं.वर्ग, "जी" वंगि, राजाजी भवन, बेसंट नगर, चेन्नई CHIEF ARCHITECT (PRC), O/o SDG, C.P.W.D., CHENNAI. "G" WING , RAJAJI BHAVAN , BESANT NAGAR ,CHENNAI.		
	DRG NO CA - PRC/ SDG/ /		संशोधन सं - REV NO :
स्केल : SCALE :	PROPOSED OFFCIE INTERIORS FOR CHIEF ARCHITECT OFFICE (PRC) AT THIRD FLOOR , 'G' WING, RAJAJI BHAVAN,CPWD		
दिनांक : DATE : DEC 2020			
फाइल सं : FILE NO :			
आरेखक: DEALT :	PARTITION ROOM LAYOUT (THIRD FLOOR)		
सहायक वास्तुक ASSTT.Architect	वास्तुक ARCHITECT	ASHOK KUMAR DHIMAN वरिष्ठ वास्तुक SENIOR ARCHITECT	A. RAJAVARMAN मुख्य वास्तुक CHIEF ARCHITECT

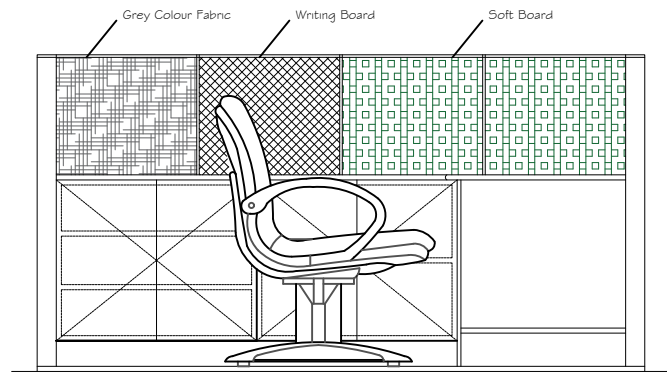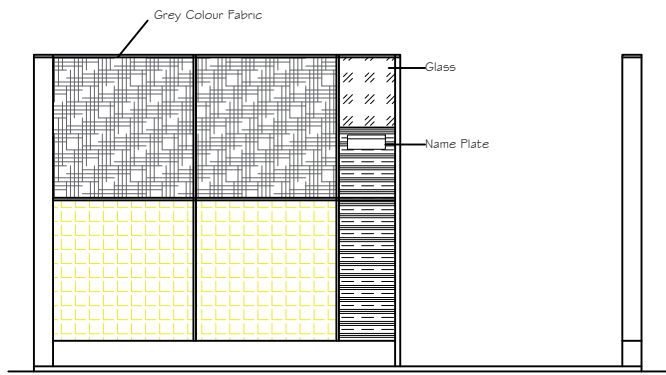

Section A

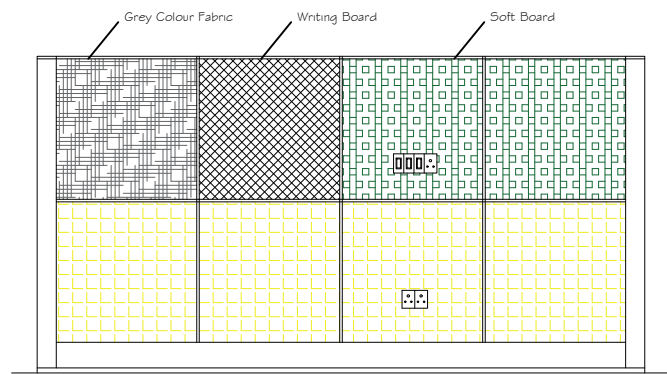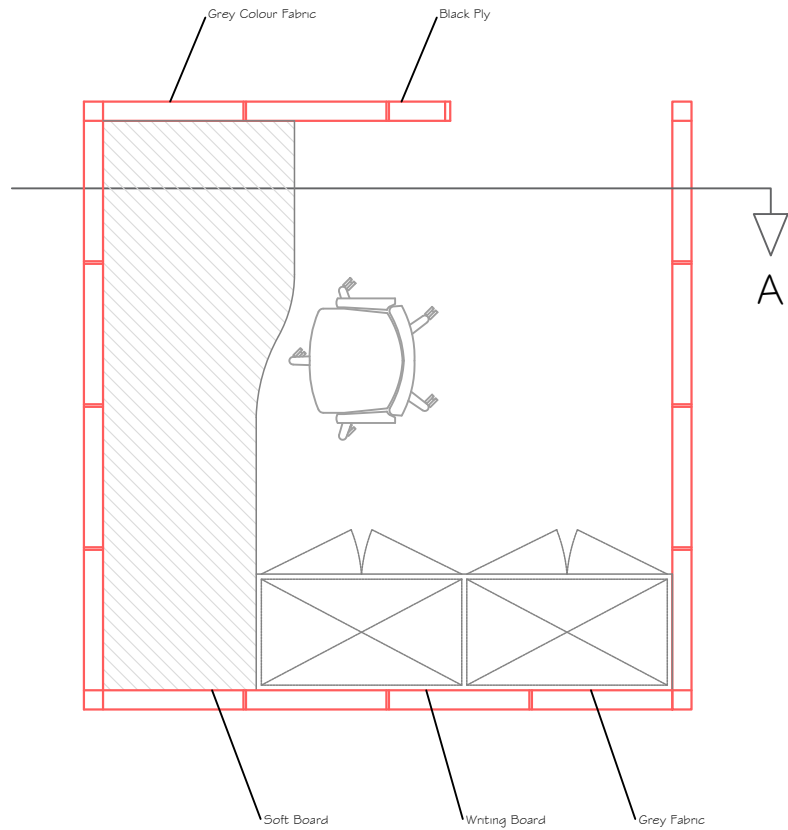

Section A

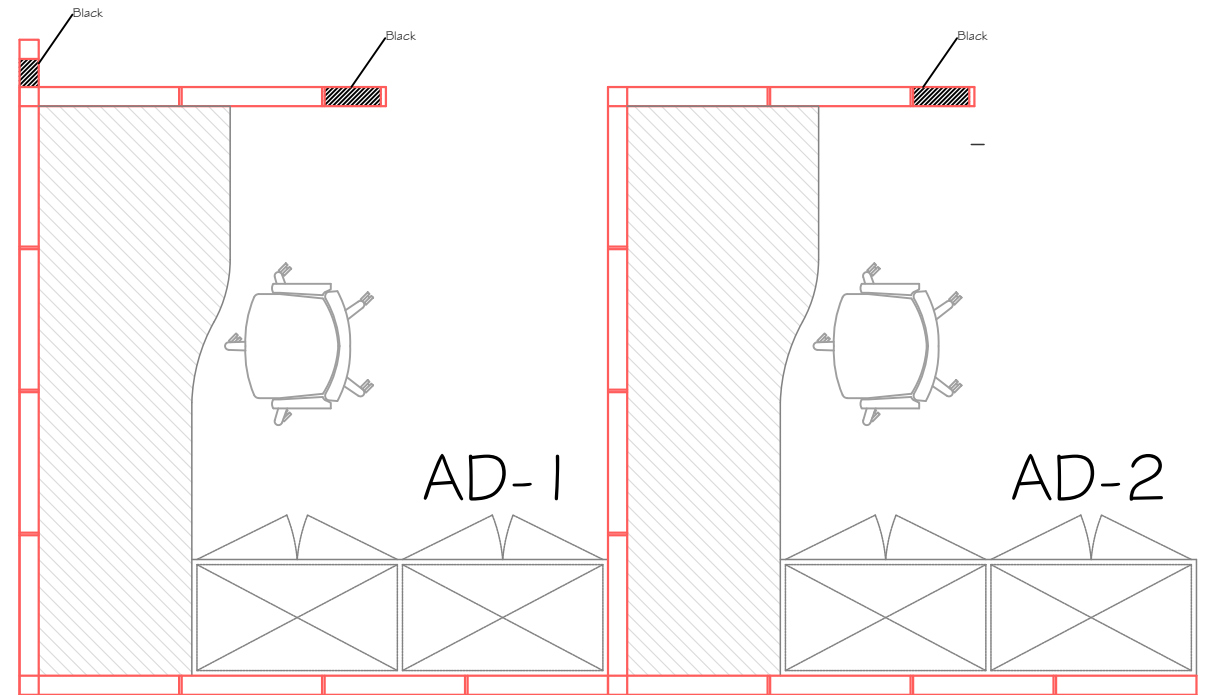

Half ht
partition

AD


THIRD FLOOR PLAN

REVISED SCALE OF OFFICE SPACES FOR OFFICERS AND STAFF				
SL. NO	Officers category	No of employees		
		CA (PRC)	CA (RC)	
1.	Chief Architect (Gr.Pay of Rs.10000/- in PB-4 and above)	1	1	
2.	Senior Architect (Gr.Pay of Rs.7600/- in PB-3 and above but less than the Gr.pay of Rs.10000/-)	2	1	
3.	Architect (Gr.Pay of Rs.6600/-in PB-3 and above but less than the Gr.Pay of rs.7600/-)	3	2	
4.	Deputy Architect , Assistant Architect , Technical Officer (Gr.Pay of Rs.4800/-in PB-2and above/ section officers in the secretariat attached officers but less than the Gr.Pay of Rs.6600/-)	6	3	
		DA AA TO	DA AA TO	
		0 4 2	2 1 0	
5.	Technical staffs - Architectural Draftsman, Tracers, Estimators.	6	NIL	
6.	Ministerial staff - Superintendents, LDC / UDC, MTS./ Miscellaneous			

		मुख्य वास्तुक(प.कषे.चे.), O/o एस. डी. जी. के. लो. नं.वि, "जी" वंगि, राजाजी भवन, बेसंट नगर, चेन्नई CHIEF ARCHITECT (PRC), O/o SDG, C.P.W.D., CHENNAI. "G" WING , RAJAJI BHAVAN , BESANT NAGAR ,CHENNAI.		संशोधन सं - REV NO :	
		DRG NO CA - PRC/ SDG/ /			
स्केल : SCALE :		PROPOSED OFFCIE INTERIORS FOR CHIEF ARCHITECT OFFICE (PRC) AT THIRD FLOOR , 'G' WING, RAJAJI BHAVAN,CPWD			
दिनांक : DATE : DEC 2020					
फाइल सं : FILE NO :					
आरेखक: DEALT :		PARTITION ROOM LAYOUT (THIRD FLOOR)			
सहायक वास्तुक ASSTT.ARCHITECT		वास्तुक ARCHITECT	ASHOK KUMAR DHIMAN वरिष्ठ वास्तुक SENIOR ARCHITECT		A. RAJAVARMAN मुख्य वास्तुक CHIEF ARCHITECT

PROJECT 2

ESIC TUTICORIN - DOORS AND WINDOW LAYOUT

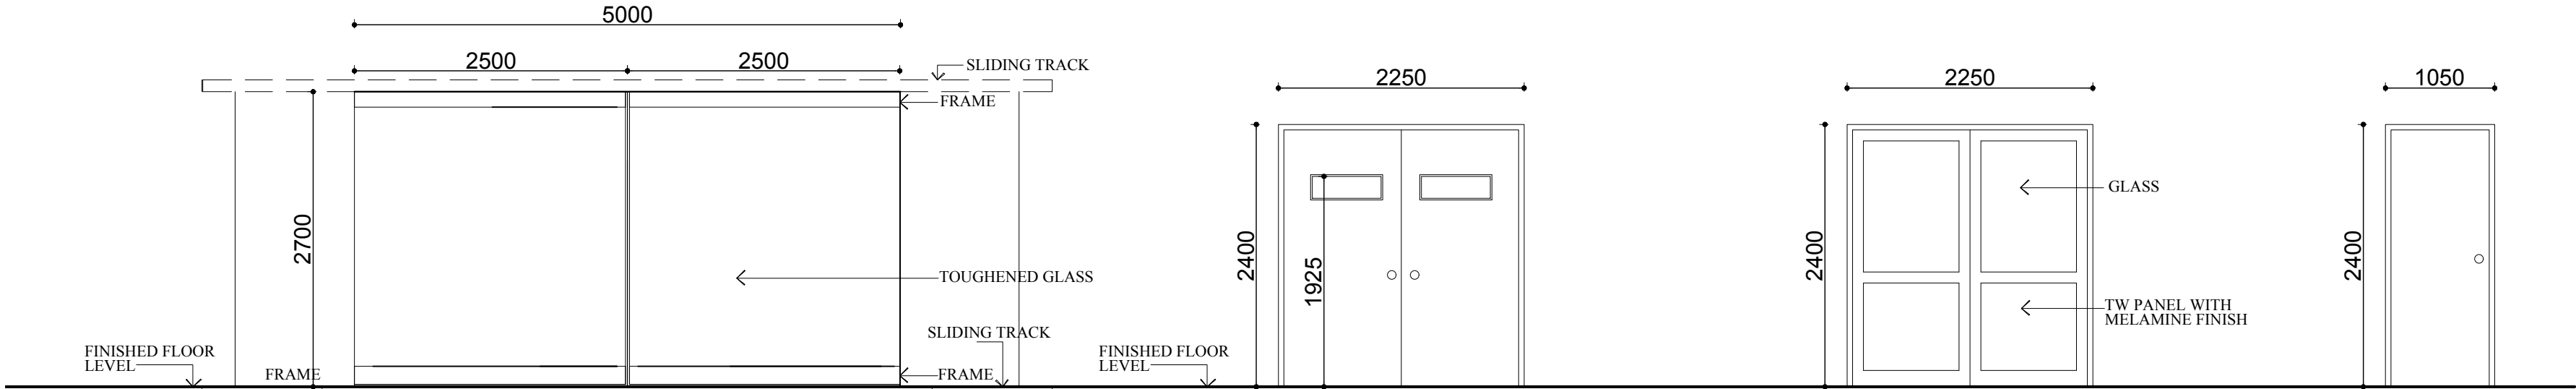

ED-1

MAIN ENTRANCE DOOR
3000 X 3000 (LINTEL HT-3000mm)

GLAZED ENTRANCE DOOR-
ELECTRICAL AUTOMATIC
SENSOR SLIDING DOOR AS PER
TENDER SPECIFICATIONS

D1

OPERATION THEATRE
DOOR 2250 X 2400

SPECIAL DOOR FOR RADIATION
WITH VISION PANEL AS PER
TENDER SPECIFICATIONS


D2

CORRIDOR DOOR
2250 X 2400

ALUMINIUM FRAMED PARTLY
GLAZED/PARTLY PANELLED DOOR
AS PER TENDER SPECIFICATIONS

D15

TW FRAMED FLUSH
DOOR AS PER
TENDER
SPECIFICATIONS

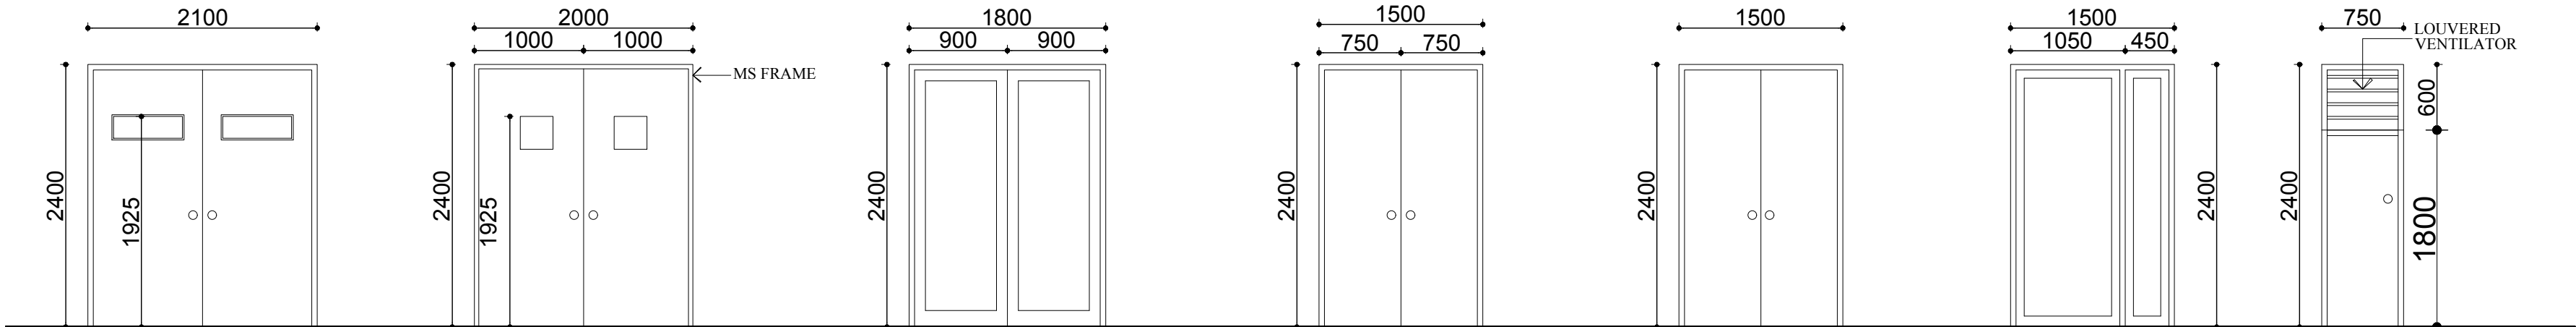

D3

FIRE EXIT DOOR FOR
STAIRCASE ONLY IN GROUND
FLOOR 2100 X 2400

MS FRAMED DOUBLE LEAF
FLUSH DOOR (FIRE RATED)
WITH VISION PANEL AS PER
TENDER SPECIFICATIONS

D4

STAIRCASE DOORS
2000 X 2400

MS FRAMED DOUBLE LEAF
FLUSH DOOR (FIRE RATED)
WITH VISION PANELS AS PER
TENDER SPECIFICATIONS

D5

LIFT LOBBY DOORS
1800 X 2400

MS FRAMED DOUBLE LEAF
GLASS DOOR (FIRE RATED)
AS PER TENDER
SPECIFICATIONS

D6

AHU DOOR
1500 X 2400

TW FRAMED FLUSH DOOR
DOUBLE SHUTTER AS PER
TENDER SPECIFICATIONS

D7

MEDICAL STORE DOOR
1500 X 2400

TW FRAMED FLUSH DOOR
(DOUBLE SHUTTER)
AS PER TENDER
SPECIFICATIONS


D8

X-RAY ROOM DOOR
1500 X 2400

SPECIAL DOOR FOR
RADIATION AS PER
TENDER SPECIFICATIONS

D16

TW FRAMED FLUSH
DOOR WITH VENTILATOR
AS PER TENDER
SPECIFICATIONS
(SHAFT DOOR)

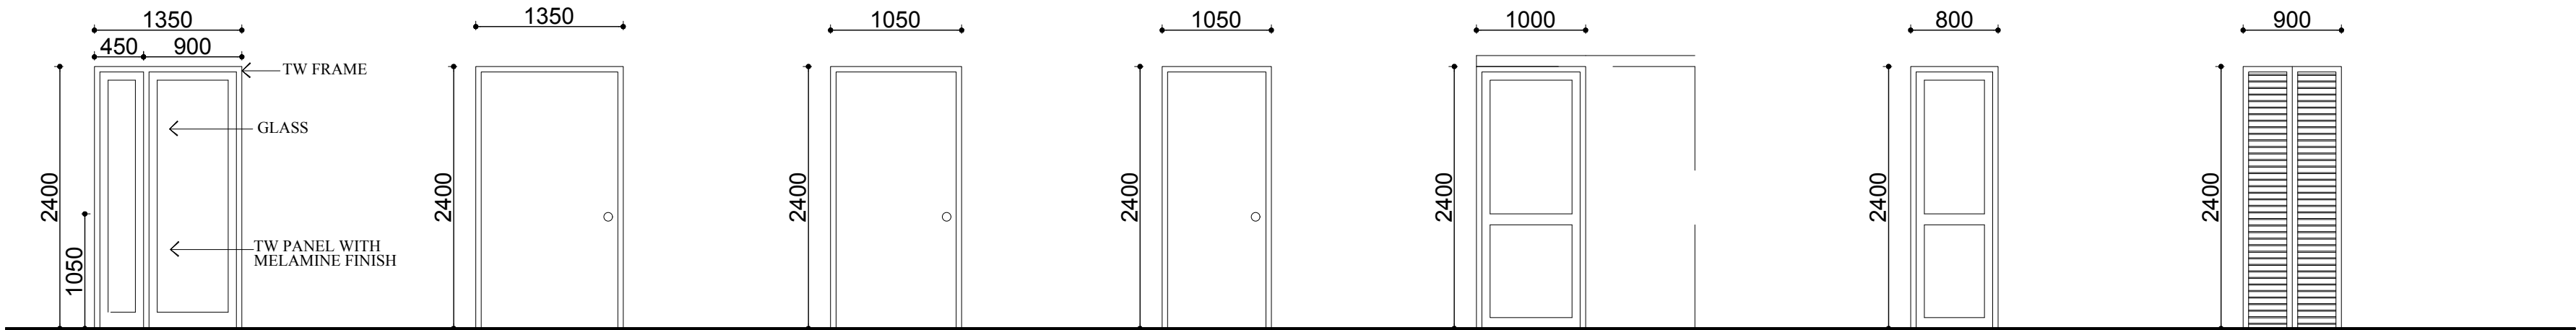

D9

ALL CONSULTANTS DOOR
1350 X 2400

TW FRAMED DOOR
PARTLY GLAZED AND PARTLY
PANELLED AS PER
TENDER SPECIFICATIONS

D10

ALL SERVICES DOOR
1350 X 2400

TW FRAMED FLUSH DOOR
AS PER TENDER
SPECIFICATIONS

D11

ALL TOILET MAIN DOORS
1050 X 2400

FLUSH DOOR AS PER
TENDER SPECIFICATIONS

D12

MUMMTY DOOR
1050 X 2400

TW FRAMED FLUSH
DOOR AS PER TENDER
SPECIFICATIONS

D13

P/C TOILET DOORS
1000 X 2400

FRP TOP HUNG
SLIDING DOOR AS PER
TENDER SPECIFICATIONS

D14

ALL TOILET DOORS
800 X 2400


FRP DOOR AS PER
TENDER SPECIFICATIONS

SD-1

ALL SHAFT DOORS
900 X 2400

ALUMINIUM LOUVERED
DOOR(DOUBLE SHUTTER)
AS PER TENDER
SPECIFICATIONS

NOTES / टिप्पणियाँ		
1. ALL DIMENSIONS GIVEN ARE IN MM 2. ONLY WRITTEN DIMENSIONS ARE TO BE FOLLOWED. 3. ANY DISCREPANCY IN THE DRAWING SHALL BE BROUGHT TO THE NOTICE OF THE SENIOR ARCHITECT OF THIS OFFICE		
1. सभी माप केवल मिलीमीटर में दिए गए हैं 2. केवल लिखित मापों का पालन करें 3. इस ड्राइंग में यदि कोई विरोध है तो उसे कार्यालयन पहले इस कार्यालय को सूचित करें		
BRIEF SPECIFICATIONS		
REFERENCES		
REVISION NOTES		
FOR N. I. T. PURPOSE		
	मुख्य वास्तुकार (चेन्नई) के. लो. नि. वि. चेन्नई CHIEF ARCHITECT (Chennai) CPWD, CHENNAI जी विंग, राजाजी भवन, बेसन्ट नगर, चेन्नई G WING, III FLOOR, RAJAJI BHAWAN, BESANT NAGAR, CHENNAI	
	SCALE: 1:50@A2 दिनांक: DATE: Sept., 2022 फाइल नं.: FILE NO: ड्राइंग नं.: DRG. NO. : CA/Chennai/SA-UTN-843/TD/53 रिवीजन नं.: REV NO.:	
	PROPOSED CONSTRUCTION OF 100 BEDDED ESI HOSPITAL AT TUTICORIN	
DEALT.S.J.MALINI		DOOR DETAILS
TD		
एस. जे. मल्लिक S.J.MALINI तकनीकी अधिकारी TECHNICAL OFFICER	वासुकि VASMUKIL आर्किटेक्ट ARCHITECT	अशोक कुमार दीमान ASHOK KUMAR DIMAN सिनिअर आर्किटेक्ट SENIOR ARCHITECT
		मुख्य वास्तुकार CHIEF ARCHITECT

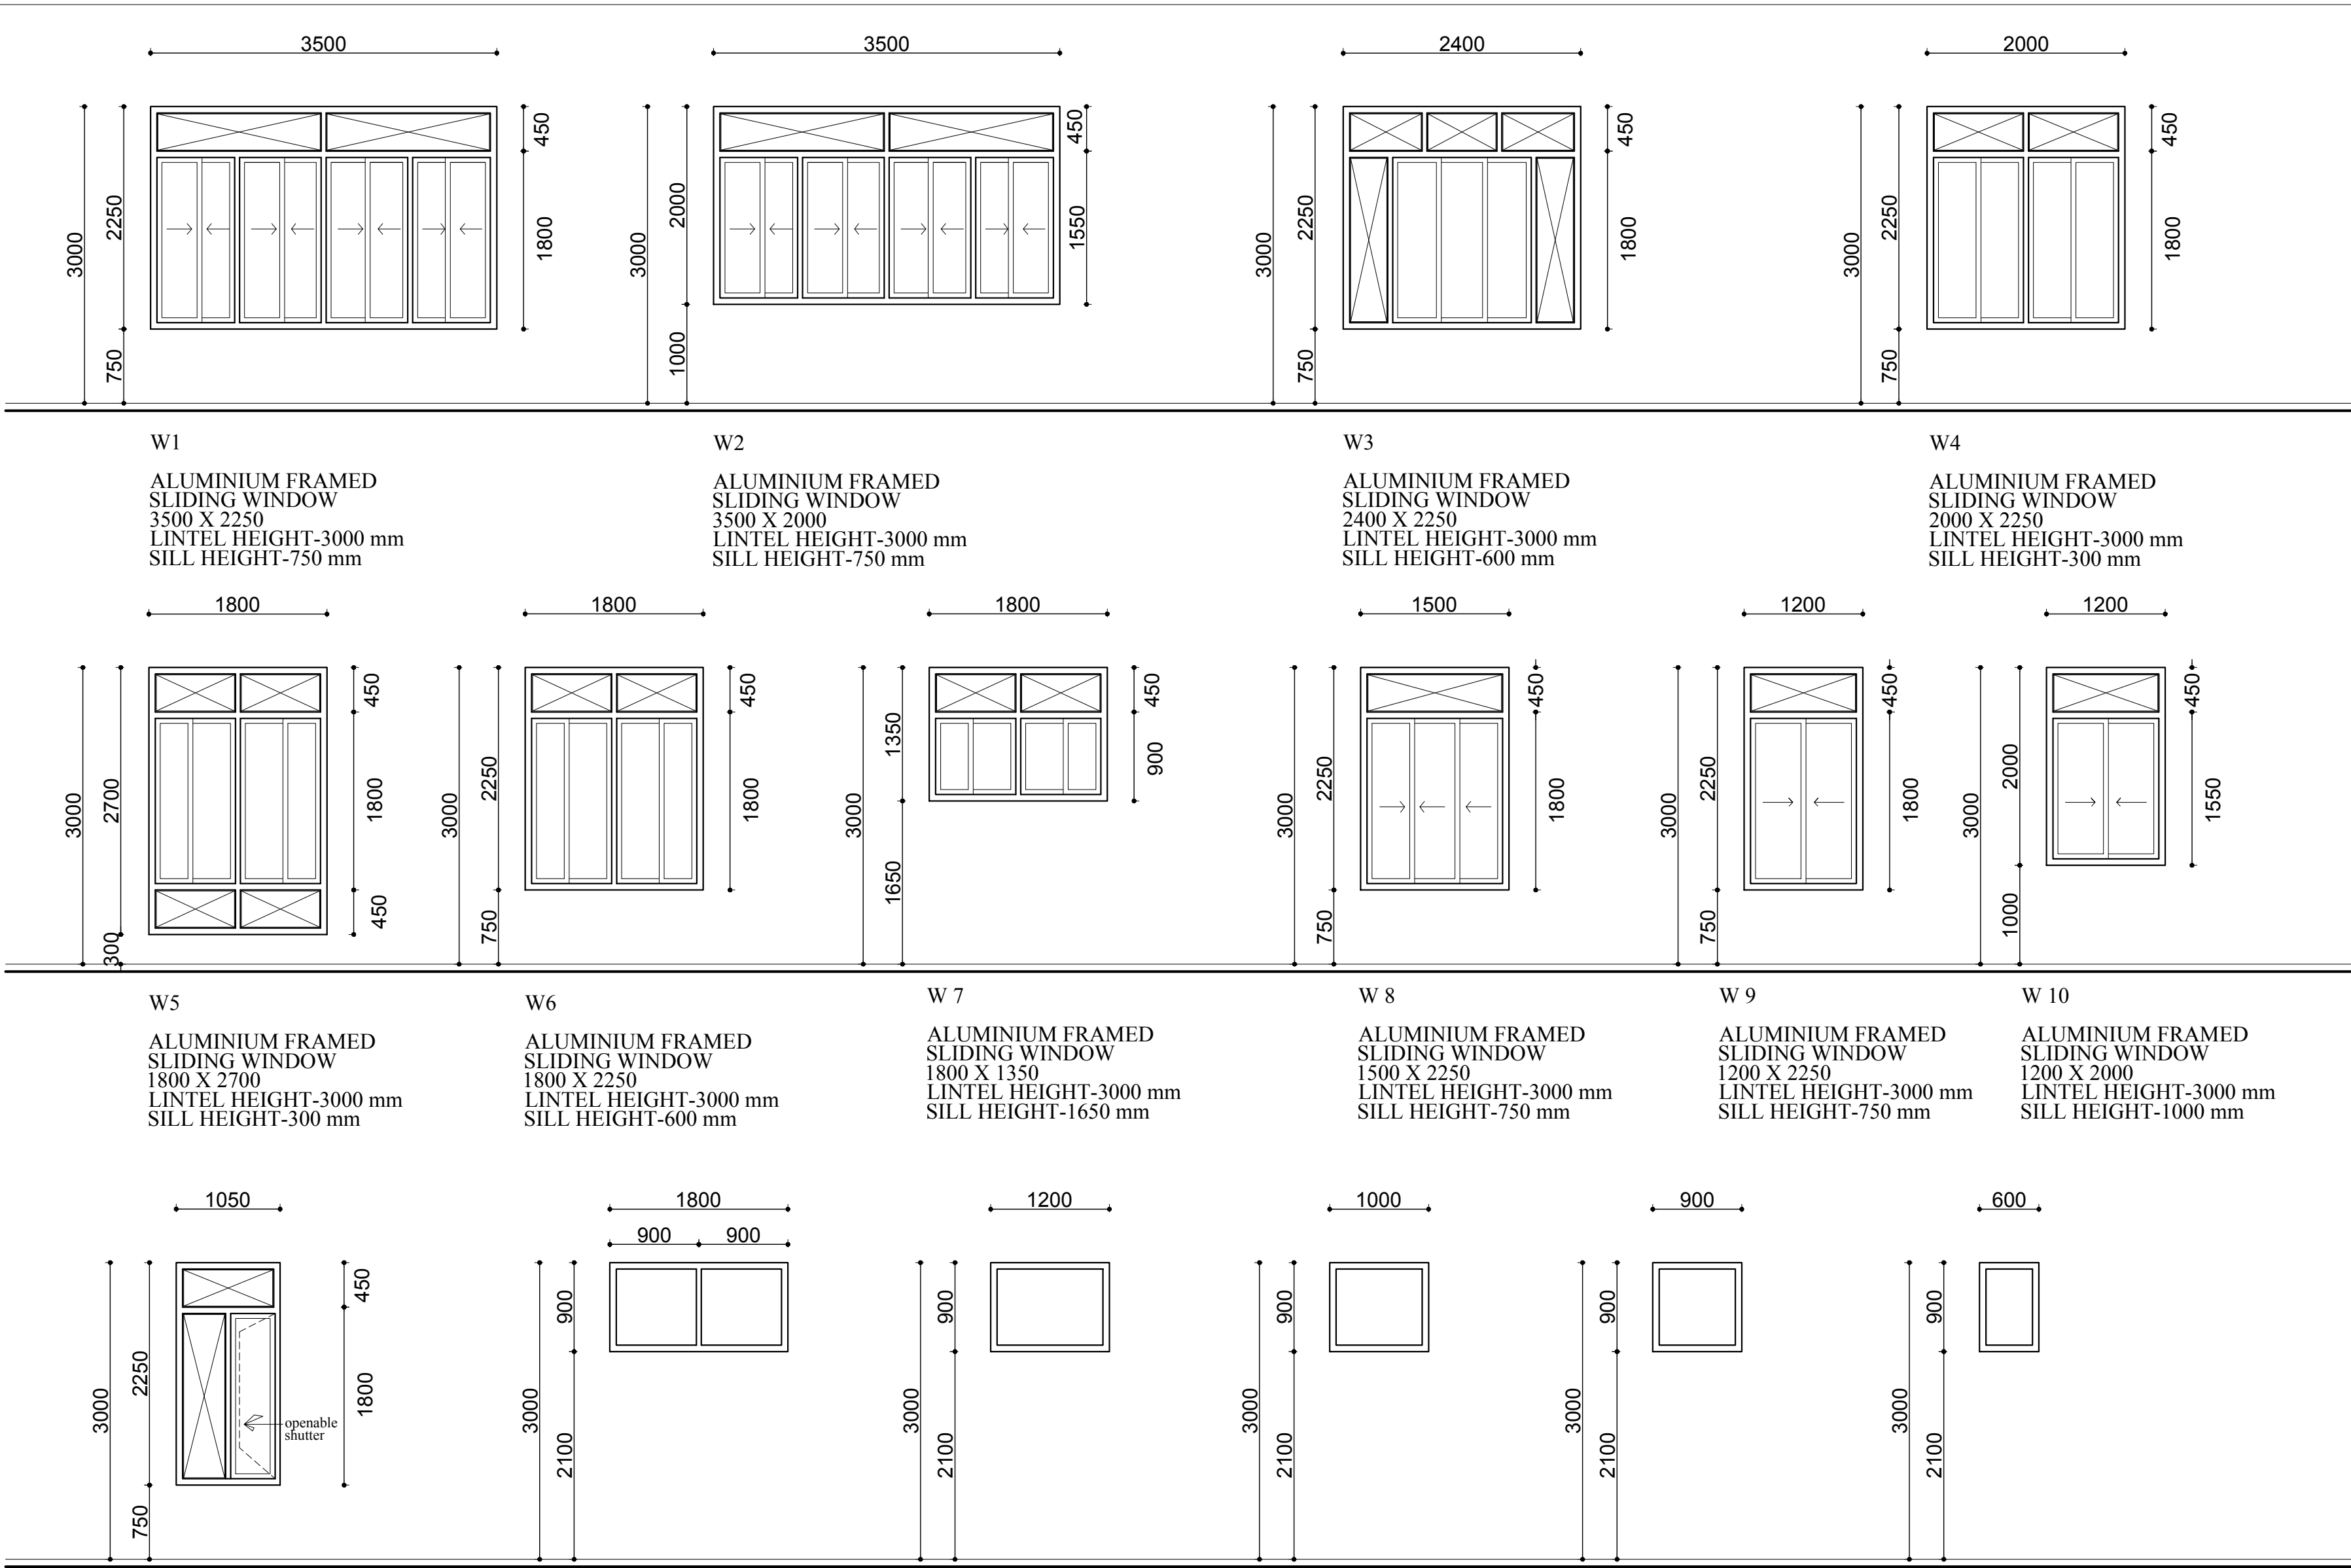

NOTE: THIS DRAWING ONLY INDICATES THE OPENING SIZES FOR THE WINDOWS. INTERNAL DIMENSIONS AND THE TYPE OF WINDOWS, WHETHER IT IS OPENABLE, FIXED OR SLIDING SHALL BE CORELATED WITH THE ELEVATIONS.

NOTES / टिप्पणियाँ

1. ALL DIMENSIONS GIVEN ARE IN MM

2. ONLY WRITTEN DIMENSIONS ARE TO BE FOLLOWED.

3. ANY DISCREPANCY IN THE DRAWING SHALL BE BROUGHT TO THE NOTICE OF THE SENIOR ARCHITECT OF THIS OFFICE

1. सभी माप केवल मिलीमीटर में दिए गए हैं

2. केवल लिखित मापों पर कायाल करें

3. इस ड्राइंग में यदि कोई विरोध है तो उसे कार्यालय पहले इस कार्यालय को सूचित करें

BRIEF SPECIFICATIONS

REFERENCES

REVISION NOTES

FOR N. I. T. PURPOSE



मुख्य वास्तुकार (चेन्नई) के. लो. नि. वि. चेन्नई
CHIEF ARCHITECT (Chennai) CPWD, CHENNAI
जी. विंग, राजाजी भवन, बेसन्त नगर, चेन्नई
G WING, III FLOOR, RAJAJI BHAWAN, BESANT NAGAR, CHENNAI
ड्राइंग नं. व. व.
DRG. NO. : CA(Chennai)/SA-UTN-843/TD-54
[संशोधन] नं.
REV NO.

SCALE: 1:50@A2

दिनांक :
DATE: Sept.-2022

कौशल नं. :
FILE NO.

निर्वाहकता :
DEALT.S.J.MALINI

PROPOSED CONSTRUCTION OF
100 BEDDED ESI HOSPITAL AT
TUTICORIN

WINDOW DETAILS

TD

एस. जे. मालिनी
S.J.MALINI
सहायक अभियंता
TECHNICAL OFFICER

वामनकुल
VANMUKUL
आसिस्ट. आर्किटेक्ट
ASS'T. ARCHITECT

अशोक कुमार दिमान
ASHOK KUMAR DIMAN
सिनिअर आर्किटेक्ट
SENIOR ARCHITECT

क. लिंगेश्वरन
K. LINGESWARAN
मुख्य वास्तुकार
CHIEF ARCHITECT

12-Sep-22 16:09:15

PROJECT 3

IIPE, VISHAKHAPATNAM - RESIDENTIAL QUARTERS

(C) CENTRAL PUBLIC WORKS DEPARTMENT

NOTES

ALL DIMENSIONS GIVEN ARE IN MM
ONLY WRITTEN DIMENSIONS ARE TO BE FOLLOWED
ANY DISCREPANCY IN THE DRAWING SHALL BE
BROUGHT TO THE NOTICE OF THE SENIOR ARCHITECT
OF THIS OFFICE

दिए गए सभी आयाम मिलीमीटर में हैं
केवल लिखित आयामों का पालन किया जाना है
ड्राइंग में कोई भी विसंगति होगी
वरिष्ठ वास्तुकार के नोट्स में लाया गया
इस कार्यालय का

NOTES




THIS DRAWING IS PREPARED BASED ON THE LETTER
NO:PT W-16/13/T.N./12/2012-PMD DATED 16.12.2021 RECEIVED
FROM SE (I/C), ESI, NEW DELHI



वरिष्ठ वास्तुक (चे) के.लो.न.वर्मा, चेन्नई.
SENIOR ARCHITECT (PRC-II) C.P.W.D. CHENNAI
जी.विंग, राजजी भवन, बसन्त नगर, चेन्नई - 600 090
G' WING, RAJAJI BHAVAN, BESANT NAGAR, CHENNAI-600090
इसका सं.:

संशोधन सं.
REV NO - 00

स्केल : SCALE : 1:100	IIPE, VISHAKHAPATNAM		
दिनांक : DATE: OCTOBER 2022			
फाइल सं. FILE NO: TN-844			
DEALT:	STILT FLOOR PLAN- TYPE II QTRS BLOCK	TD	
सहायक वास्तुक ASST.ARCHITECT	(A.Singaravelan) वास्तुक ARCHITECT	(Ashok Kr Dhiman) वरिष्ठ वास्तुक SENIOR ARCHITECT	(A.Rajavarman) मुख्य वास्तुक CHIEF ARCHITECT

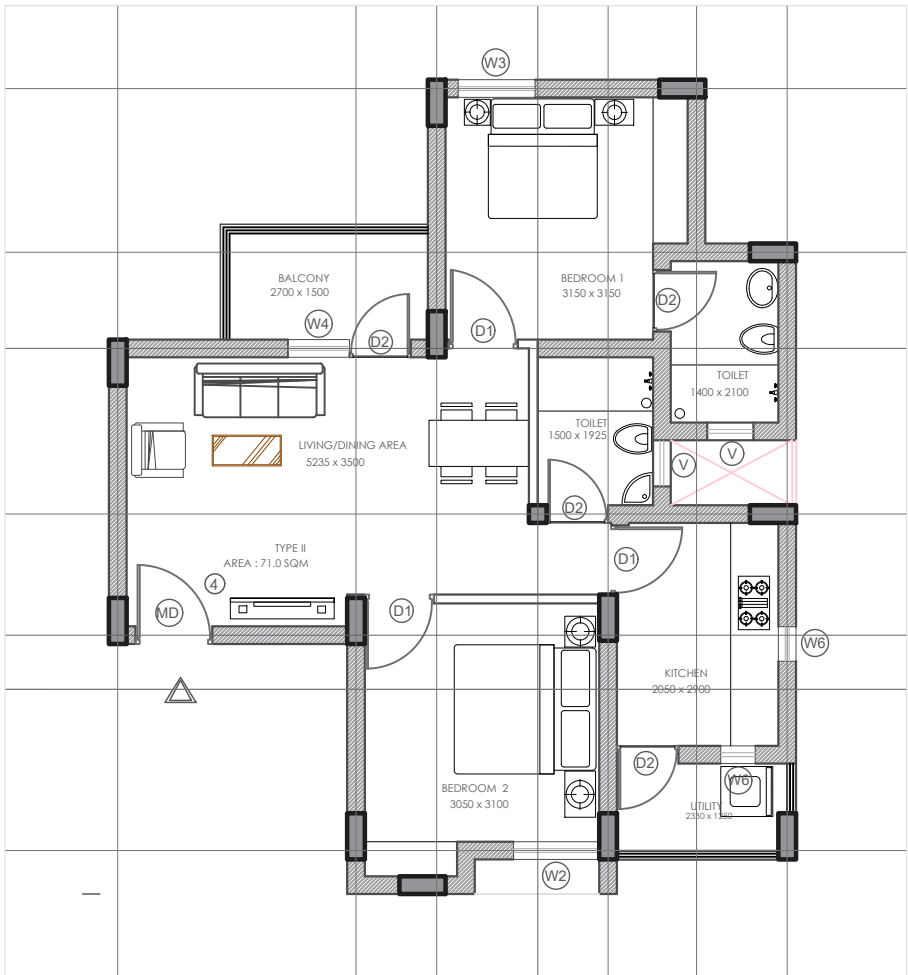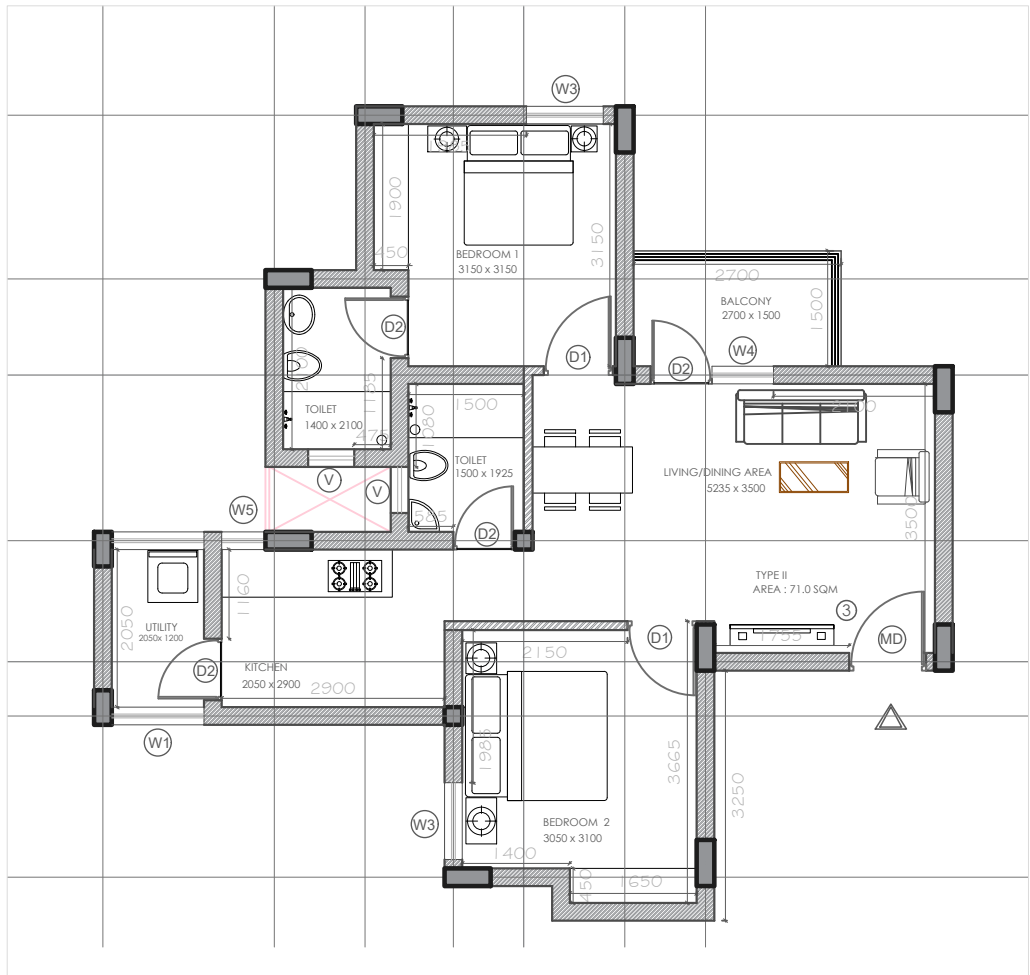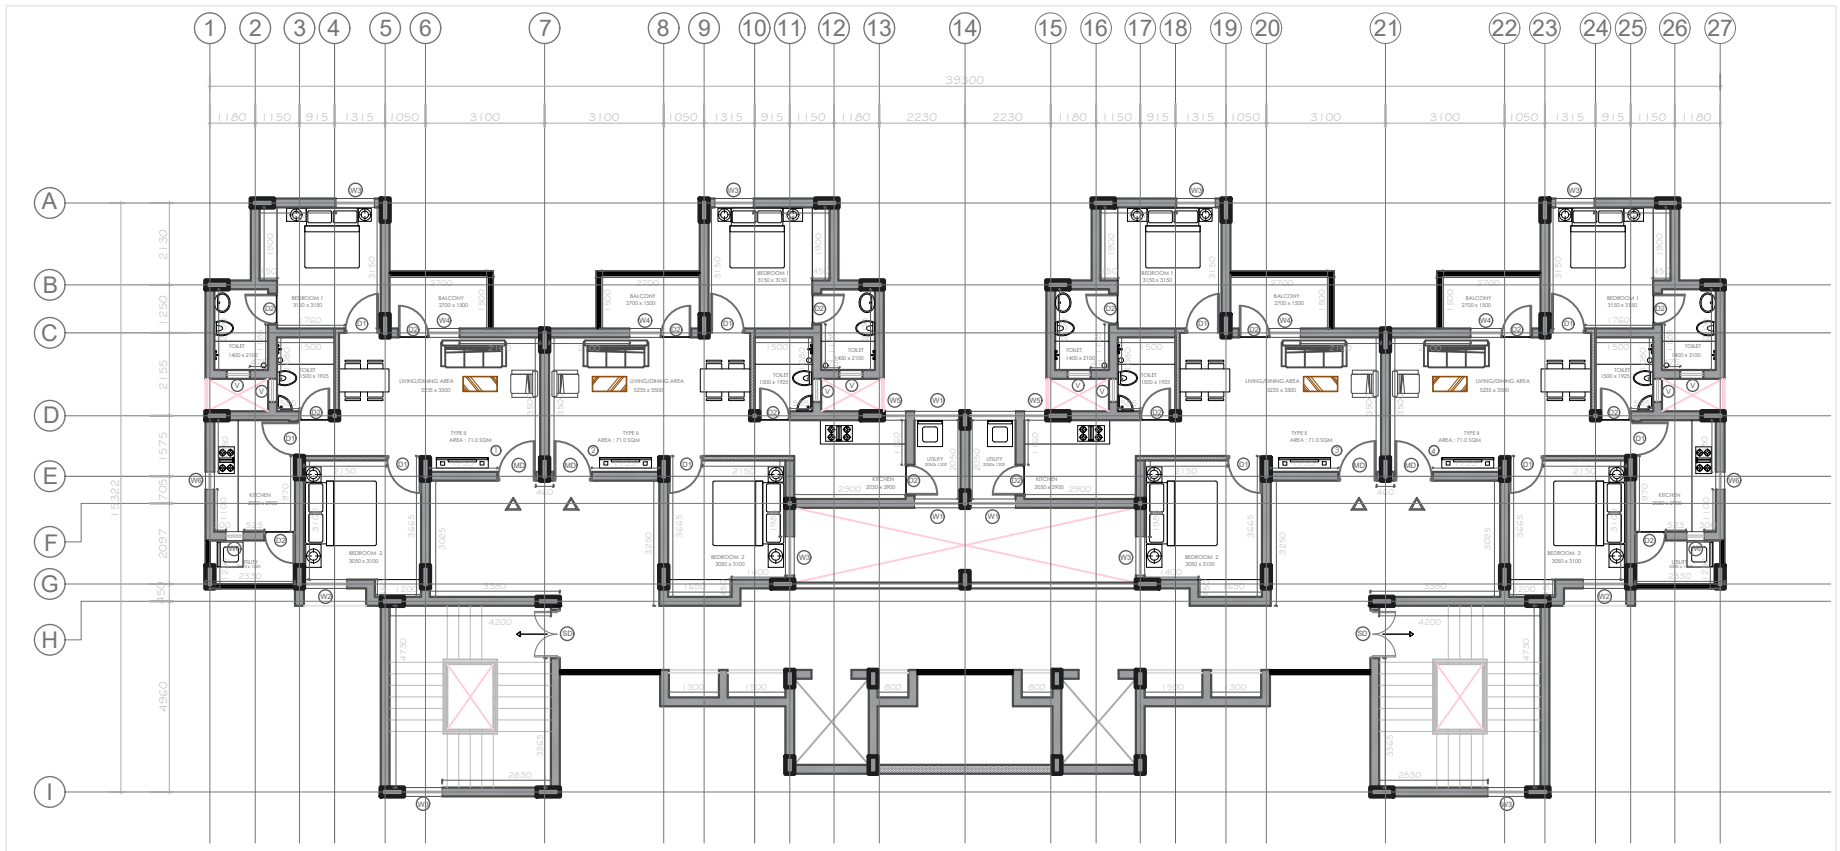

(C) CENTRAL PUBLIC WORKS DEPARTMENT

NOTES

ALL DIMENSIONS GIVEN ARE IN MM
ONLY WRITTEN DIMENSIONS ARE TO BE FOLLOWED
ANY DISCREPANCY IN THE DRAWING SHALL BE
BROUGHT TO THE NOTICE OF THE SENIOR ARCHITECT
OF THIS OFFICE

दिए गए सभी आयाम मिलीमीटर में हैं
केवल लिखित आयामों का पालन किया जाना है
इराइंग में कोई भी विसंगति होगी
वरिष्ठ वास्तुकार के नोटिस में लाया गया
इस कार्यालय का



WINDOW	SIZE	DOOR	SIZE
W1	1200 X 1350		
W2	1115 X 1350		
W3	1000 X 1350		
W4	800 X 1350	SD	1250 X 2100
W5	570 X 1050	MD	1000 X 2100
W6	450 X 1050	D1	900 X 2100
V	600 X 750	D2	800 X 2100

NOTES

THIS DRAWING IS PREPARED BASED ON THE LETTER
NO:Pt W-16/13/T.N./12/2012-PMD DATED 16.12.2021 RECEIVED
FROM SE (I/C), ESI, NEW DELHI

वरिष्ठ वास्तुकार (से) के.एच.एच. चैन्नई
SENIOR ARCHITECT (PRC-II) C.P.W.D. CHENNAI
जो वरिष्ठ, राजाजी भवन, बसंत नगर, चेन्नई - 600 090
'G' WING, RAJAJI BHAVAN, BESANT NAGAR, CHENNAI-600090
इराइंग से: संशोधन से: REV NO - 00

स्कूल : SCALE : 1:100 दैनिक : फाइल से : FILE NO: TN-844 DEALT:	I IPE, VISHAKHAPATNAM	
	TYPICAL FLOOR PLAN- TYPE II QTRS BLOCK	TD
सहायक वास्तुकार ASST.Architect	(A.Singaravelan) वास्तुकार ARCHITECT	(Ashok Kr Dhiman) वरिष्ठ वास्तुकार SENIOR ARCHITECT
		(A.Rajavarman) मुख्य वास्तुकार CHIEF ARCHITECT

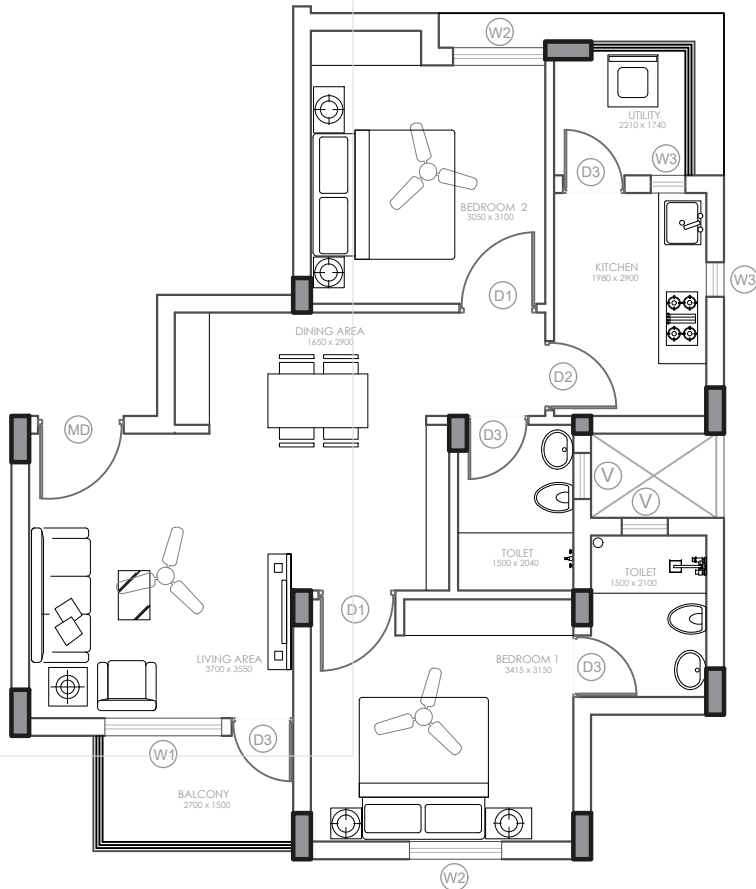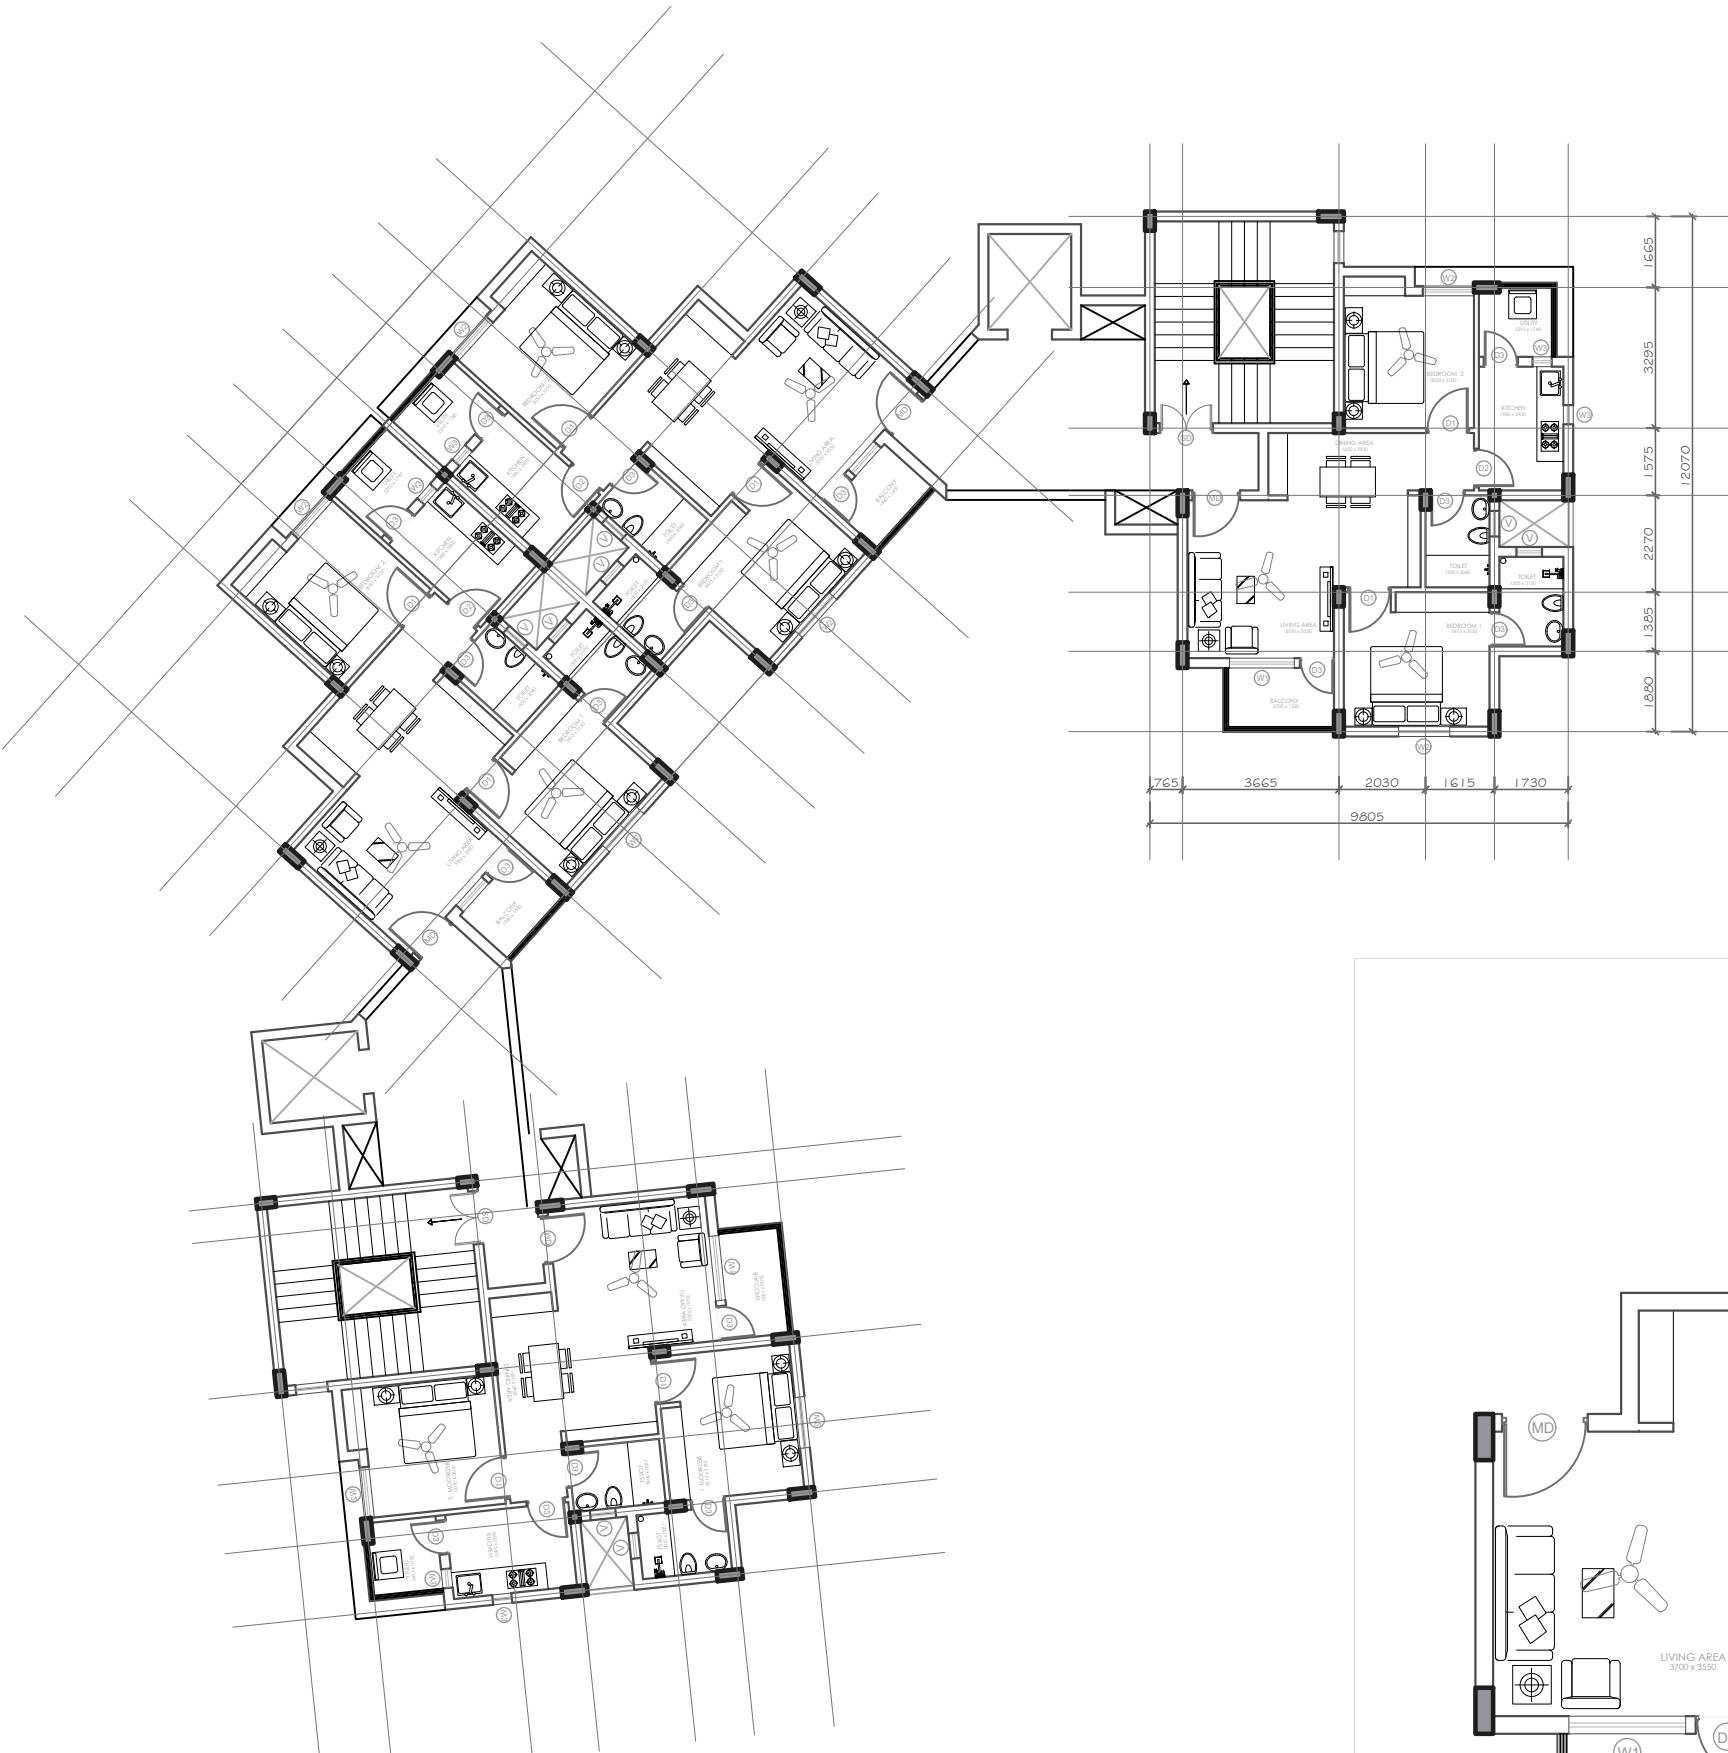

(C) CENTRAL PUBLIC WORKS DEPARTMENT

NOTES

ALL DIMENSIONS GIVEN ARE IN MM
ONLY WRITTEN DIMENSIONS ARE TO BE FOLLOWED
ANY DISCREPANCY IN THE DRAWING SHALL BE
BROUGHT TO THE NOTICE OF THE SENIOR ARCHITECT
OF THIS OFFICE

दिए गए सभी आयाम मिलीमीटर में हैं
केवल लिखित आयामों का पालन किया जाना है
ड्राइंग में कोई भी विसंगति होगी
वरिष्ठ वास्तुकार के नोटिस में लाया गया
इस कार्यालय का

NOTES


वरिष्ठ वास्तुकार (से) के.सो.म.वि. चेन्नई
SENIOR ARCHITECT (PRC-II) C.P.W.D. CHENNAI
जी.विंग, राजाजी भवन, बेसन्त नगर, चेन्नई - 600 090
'G' WING, RAJAJI BHAVAN, BESANT NAGAR, CHENNAI-600090
ड्राइंग से: संशोधन से: REV NO - 00

स्केल : 1:100
दिनांक :
DATE:
फाइल नं. :
FILE NO: TN-844
DEALT: TYPICAL FLOOR PLAN- TYPE III QTRS BLOCK TD

सहायक वास्तुकार (A.Singaravelan) (Ashok Kr Dhiman) (A.Rajavarman)
ASST.ARCHITECT ARCHITECT SENIOR ARCHITECT CHIEF ARCHITECT

PROJECT 4

ESIC, SRI PERUMBUDUR - RESIDENTIAL QUARTERS

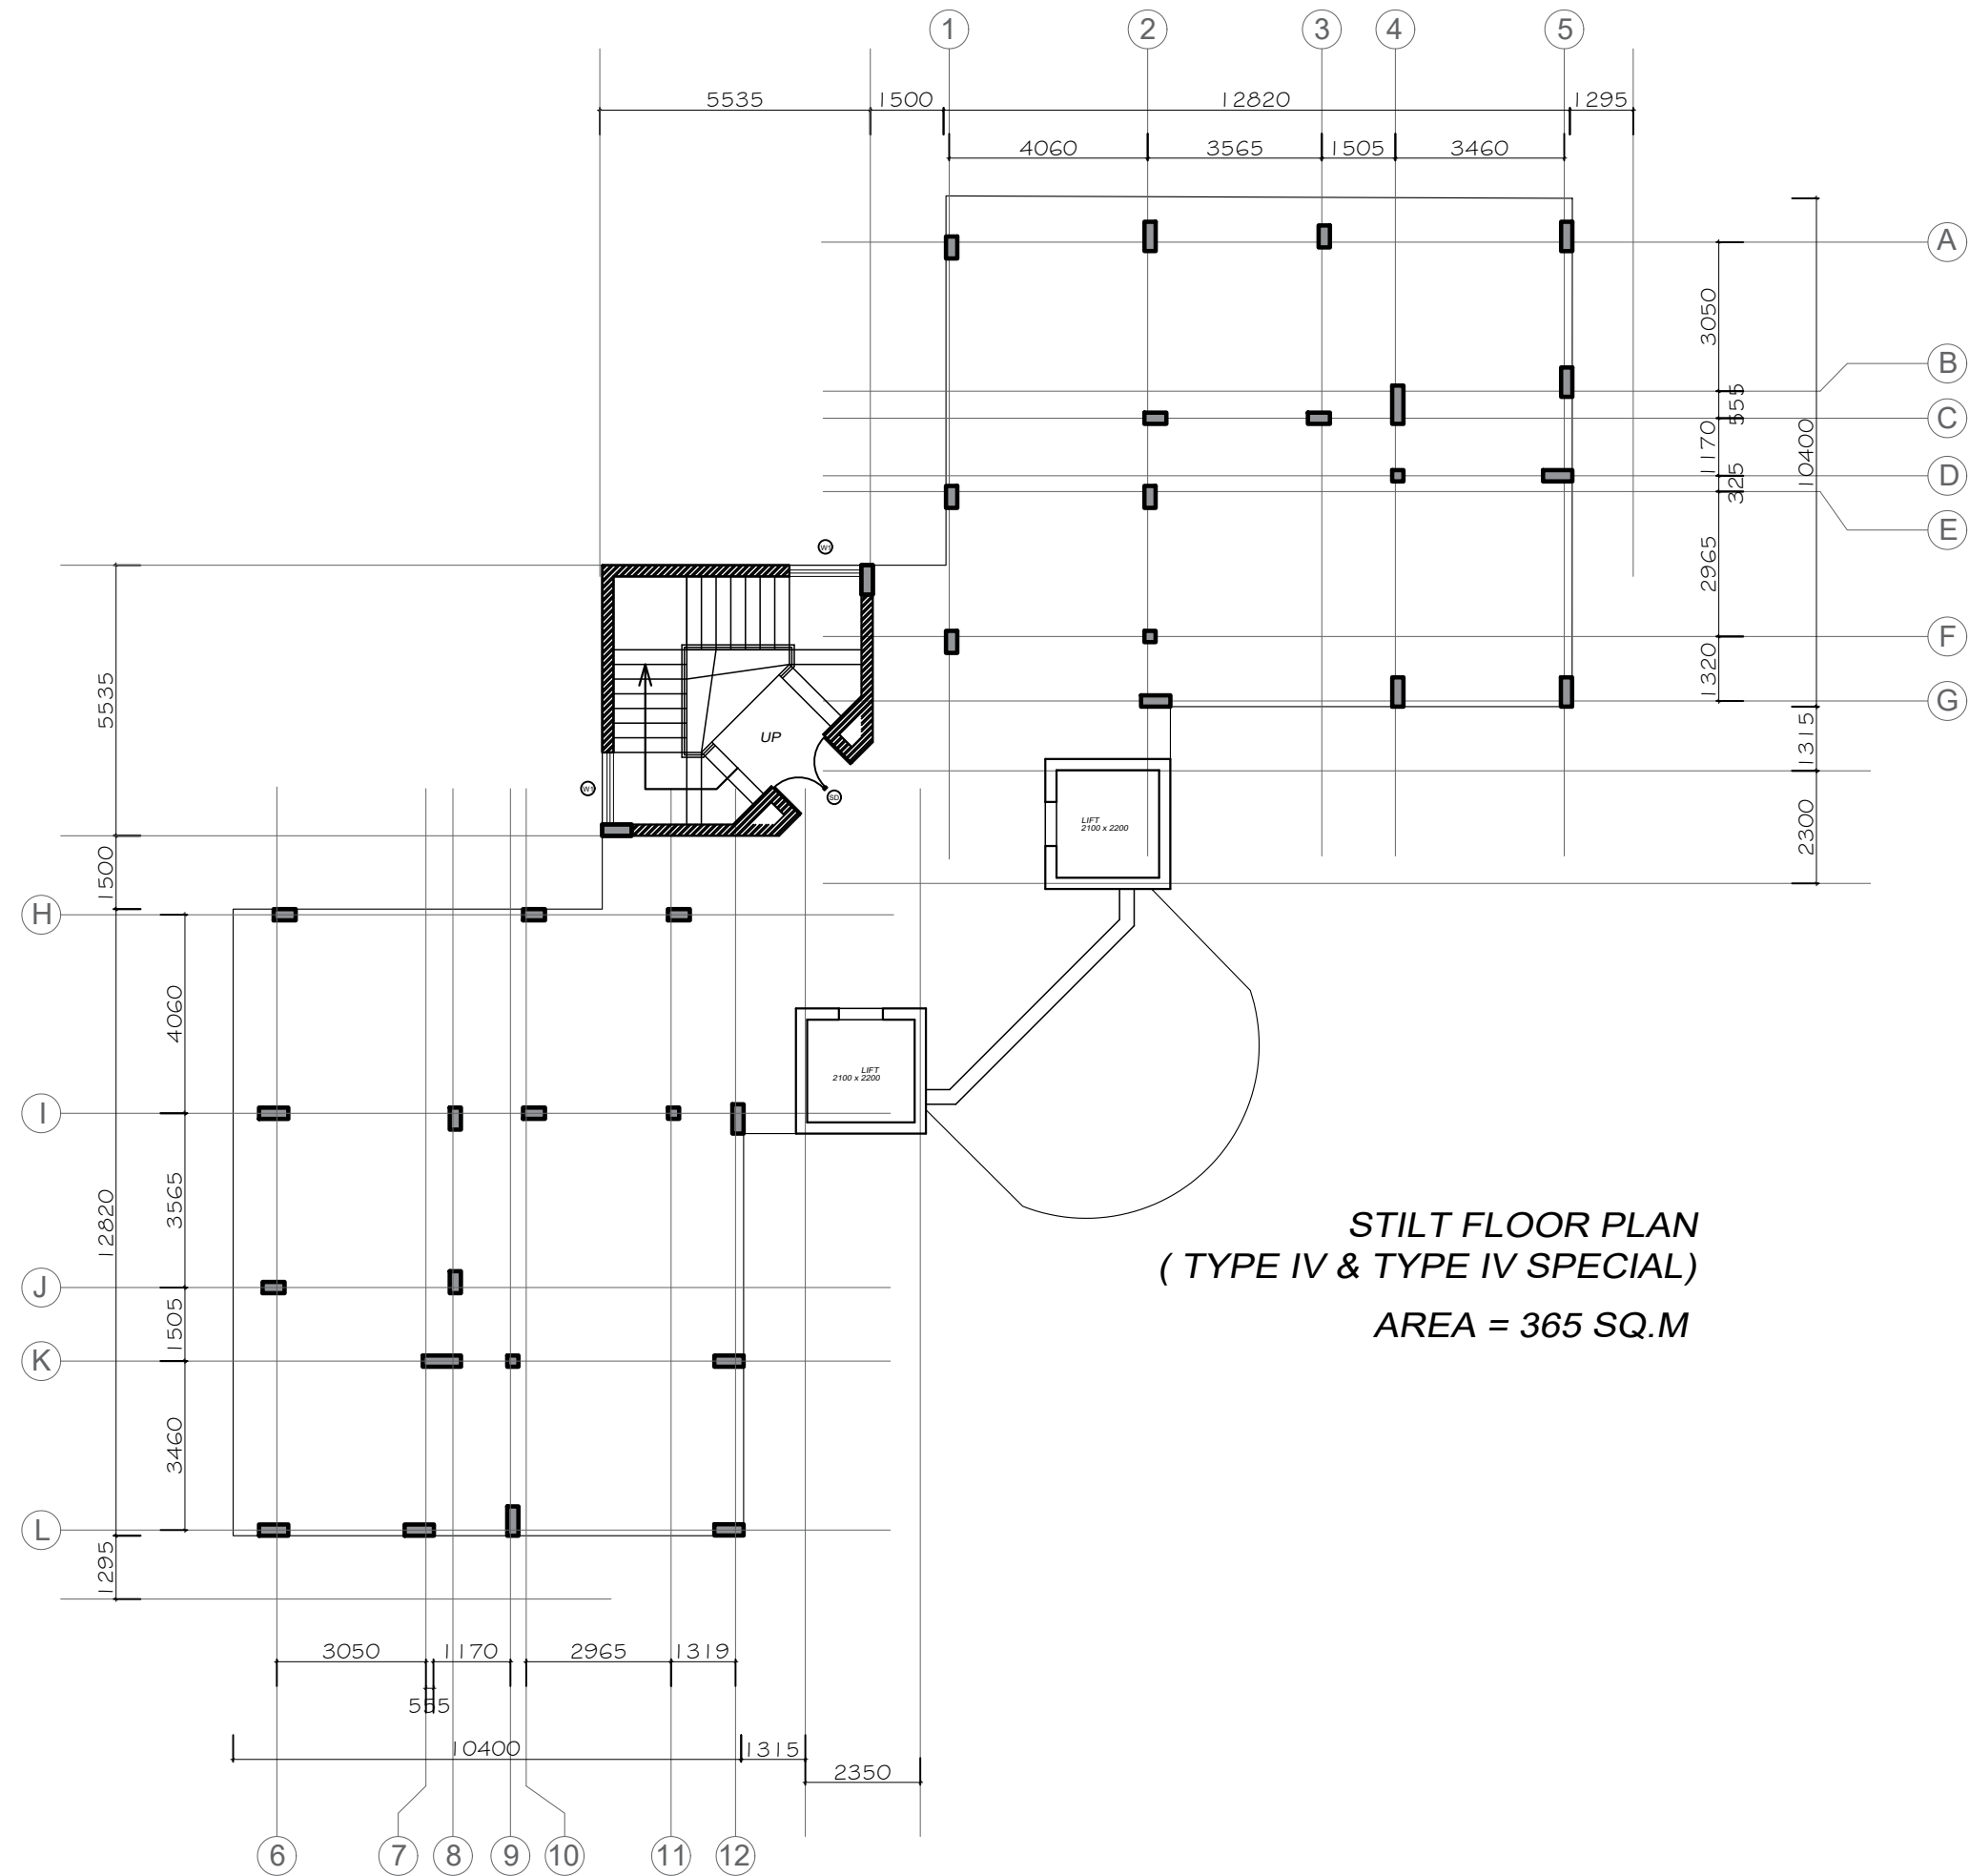

STILT FLOOR PLAN
(TYPE IV & TYPE IV SPECIAL)
AREA = 365 SQ.M

(C) CENTRAL PUBLIC WORKS DEPARTMENT

NOTES

ALL DIMENSIONS GIVEN ARE IN MM
ONLY WRITTEN DIMENSIONS ARE TO BE FOLLOWED
ANY DISCREPANCY IN THE DRAWING SHALL BE
BROUGHT TO THE NOTICE OF THE SENIOR ARCHITECT
OF THIS OFFICE

दिए गए सभी आयाम मिलीमीटर में हैं
केवल लिखित आयामों का पालन किया जाना है
ड्राइंग में कोई भी विसंगति होगी
वरिष्ठ वास्तुकार के नोटिस में लाया गया
इस कार्यालय का


FOR N.I.T. PURPOSE
ADVANCE COPY

NOTES




वरिष्ठ वास्तुकार (से) के.एच.न.वि. चेन्नई.
SENIOR ARCHITECT (PRC-II) C.P.W.D. CHENNAI
जी.विंग, राजाजी भवन, बेसंत नगर, चेन्नई-600 090
'G' WING, RAJAJI BHAVAN, BESANT NAGAR, CHENNAI-600090
ड्राइंग नं.: DRG. NO: CA(Chennai)/SAII/TN-844/TD/48
संशोधन नं.: REV NO - 00

स्कूल : SCALE: 1:100 दिनांक : DATE: OCTOBER 2022 फाइल नं. : FILE NO: TN-844 DEALT:	PROPOSED DESIGN OF 100 Bedded ESI Hospital at SRIPERUMBUDUR, TAMILNADU STILT FLOOR PLAN- TYPE IV & TYPE IV SPECIAL QTRS BLOCK	TD
सहायक वास्तुकार ASST.ARCHITECT	(A.Singaravelan) वास्तुकार ARCHITECT	(A.Rajavarman) मुख्य वास्तुकार CHIEF ARCHITECT

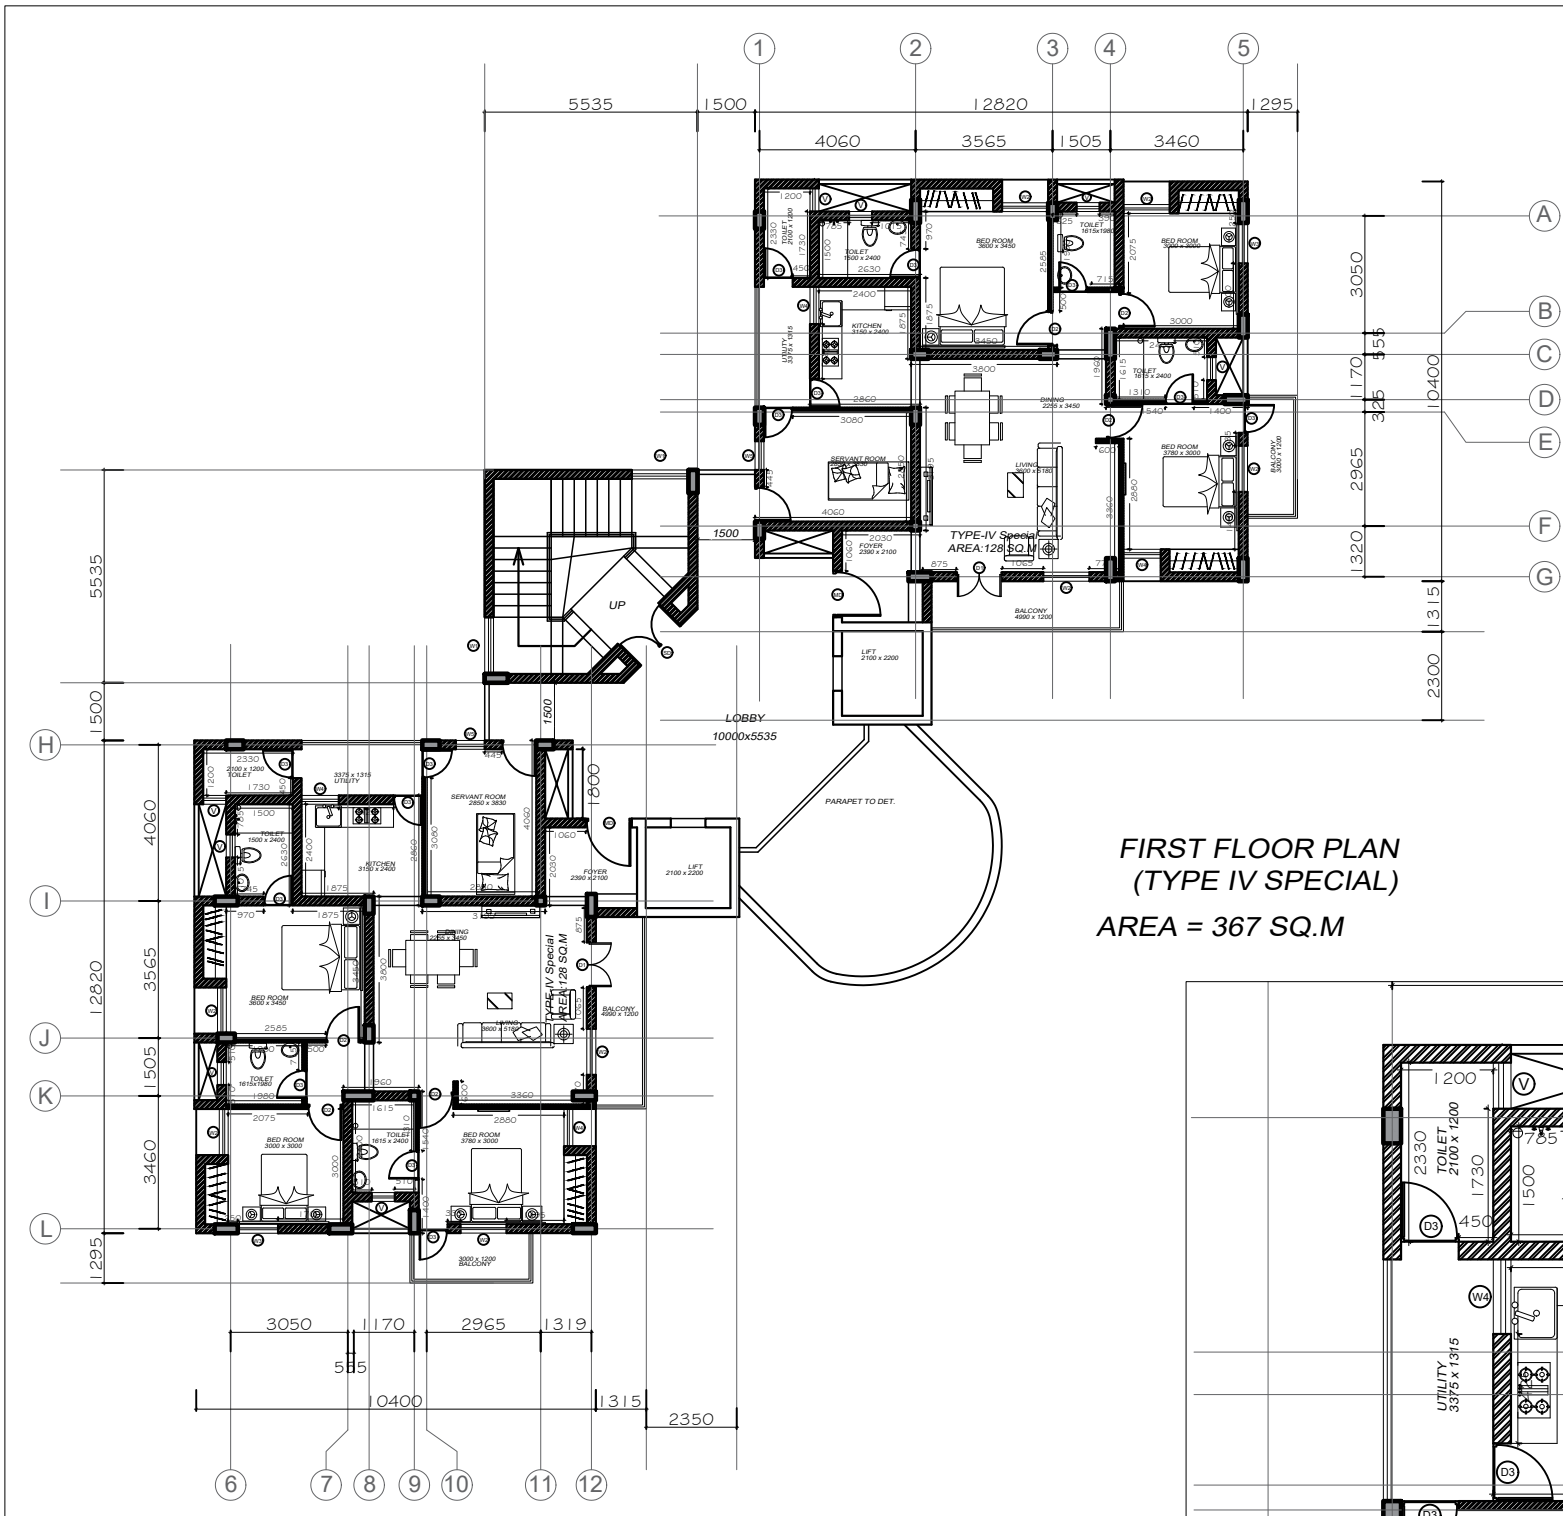

FIRST FLOOR PLAN
(TYPE IV SPECIAL)
AREA = 367 SQ.M

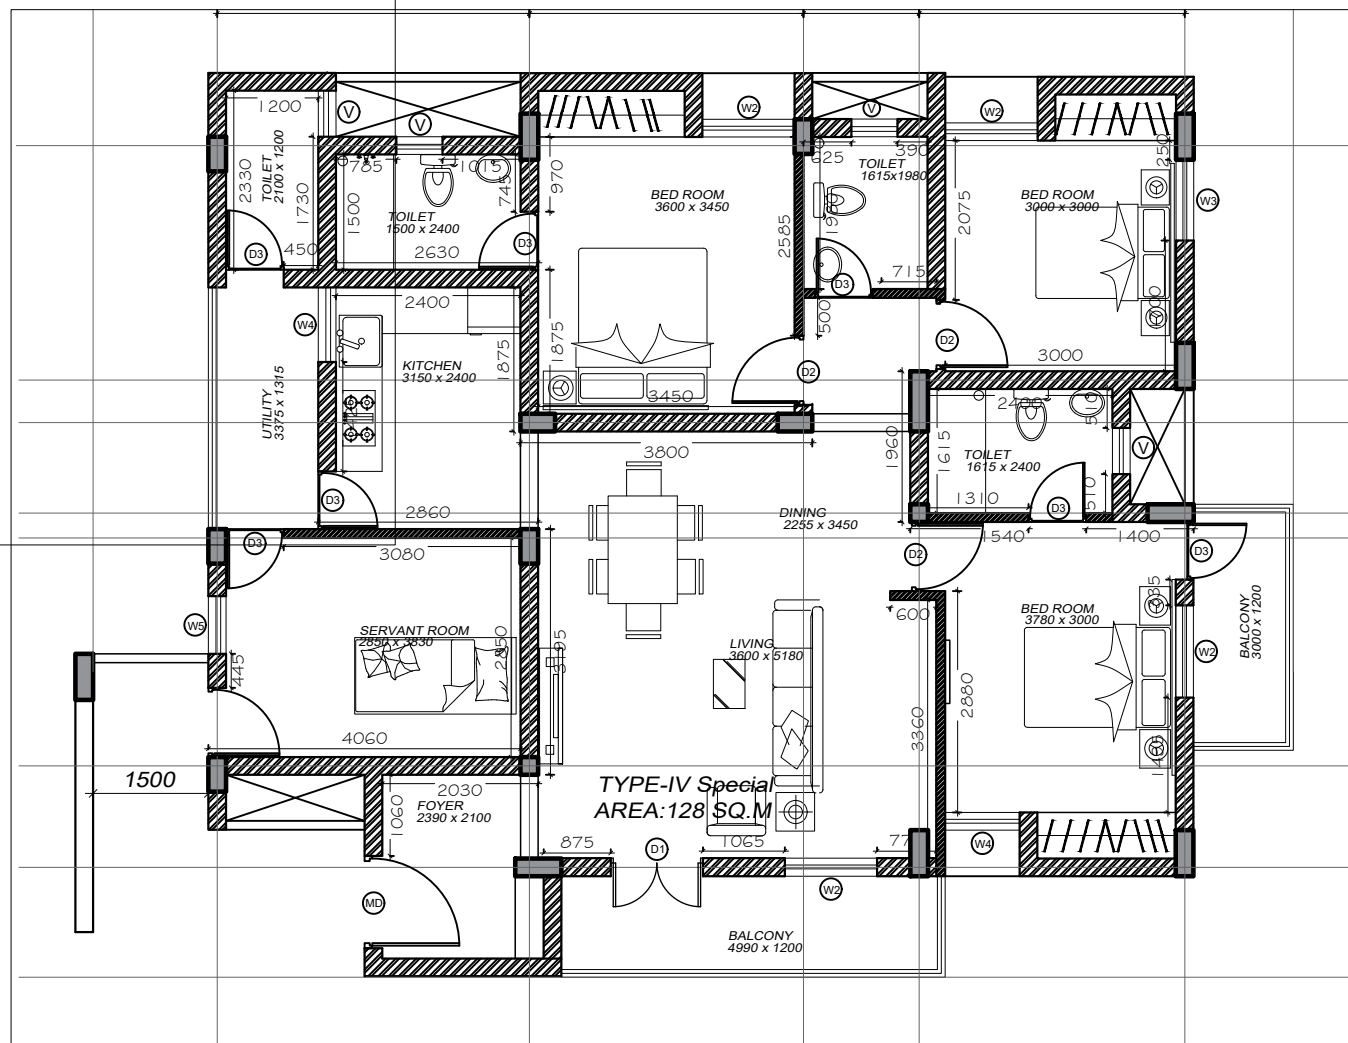

(C) CENTRAL PUBLIC WORKS DEPARTMENT

NOTES



ALL DIMENSIONS GIVEN ARE IN MM
ONLY WRITTEN DIMENSIONS ARE TO BE FOLLOWED
ANY DISCREPANCY IN THE DRAWING SHALL BE
BROUGHT TO THE NOTICE OF THE SENIOR ARCHITECT
OF THIS OFFICE

दिए गए सभी आयाम मिलीमीटर में हैं
केवल लिखित आयामों का पालन किया जाना है
इराइंग में कोई भी विसंगति होगी
वरिष्ठ वास्तुकार के नोटिस में लाया गया
इस कार्यालय का

FOR N.I.T. PURPOSE
ADVANCE COPY

NOTES

		वरिष्ठ वास्तुकार (से) के.लौ.न.वि. चैनलई SENIOR ARCHITECT (PRC-II) C.P.W.D. CHENNAI जी.विंग, राजाजी भवन, बेसन्त नगर, चेन्नई - 600 090 'G' WING, RAJAJI BHAVAN, BESANT NAGAR, CHENNAI-600090	
DRG. NO: CA(Chennai)/SAIL/TN-844/TD/49		संशोधन नं.: REV NO - 00	
PROPOSED DESIGN OF 100 Bedded ESI Hospital at SRIPERUMBUDUR, TAMILNADU			
SCALE: 1:100 DATE: OCTOBER 2022 फाइल नं.: FILE NO: TN-844 DEALT:		FIRST FLOOR PLAN- TYPE IV & TYPE IV SPECIAL QTRS BLOCK	
सहायक वास्तुकार ASST.ARCHITECT		(A.Singarvelan) वास्तुकार ARCHITECT	(Ashok Kr Dhiman) वरिष्ठ वास्तुकार SENIOR ARCHITECT
		(A.Rajavarman) मुख्य वास्तुकार CHIEF ARCHITECT	

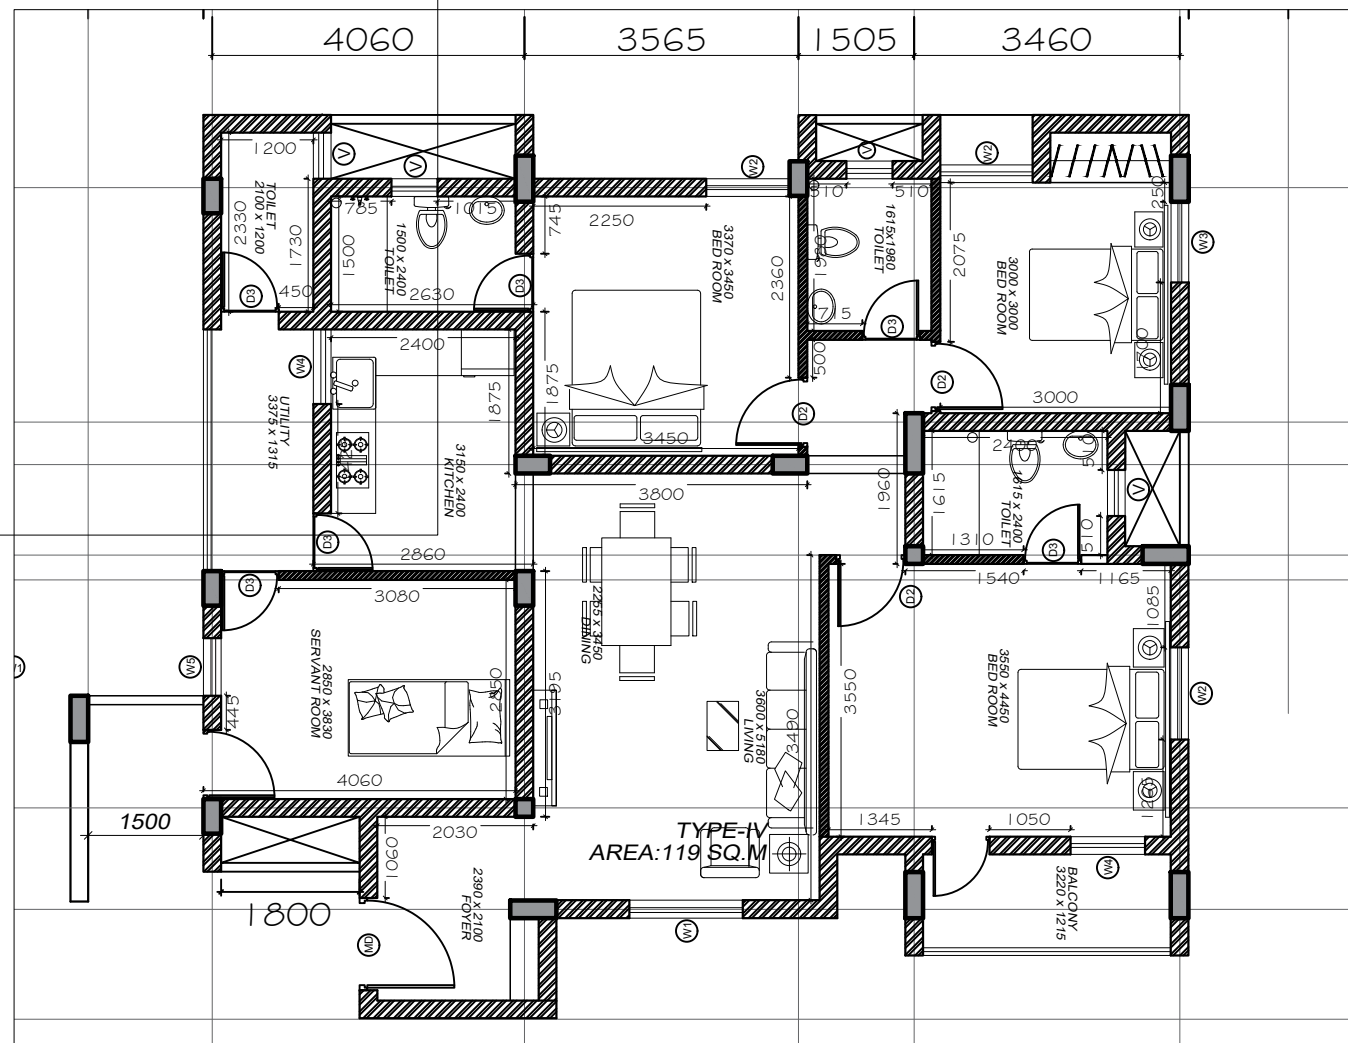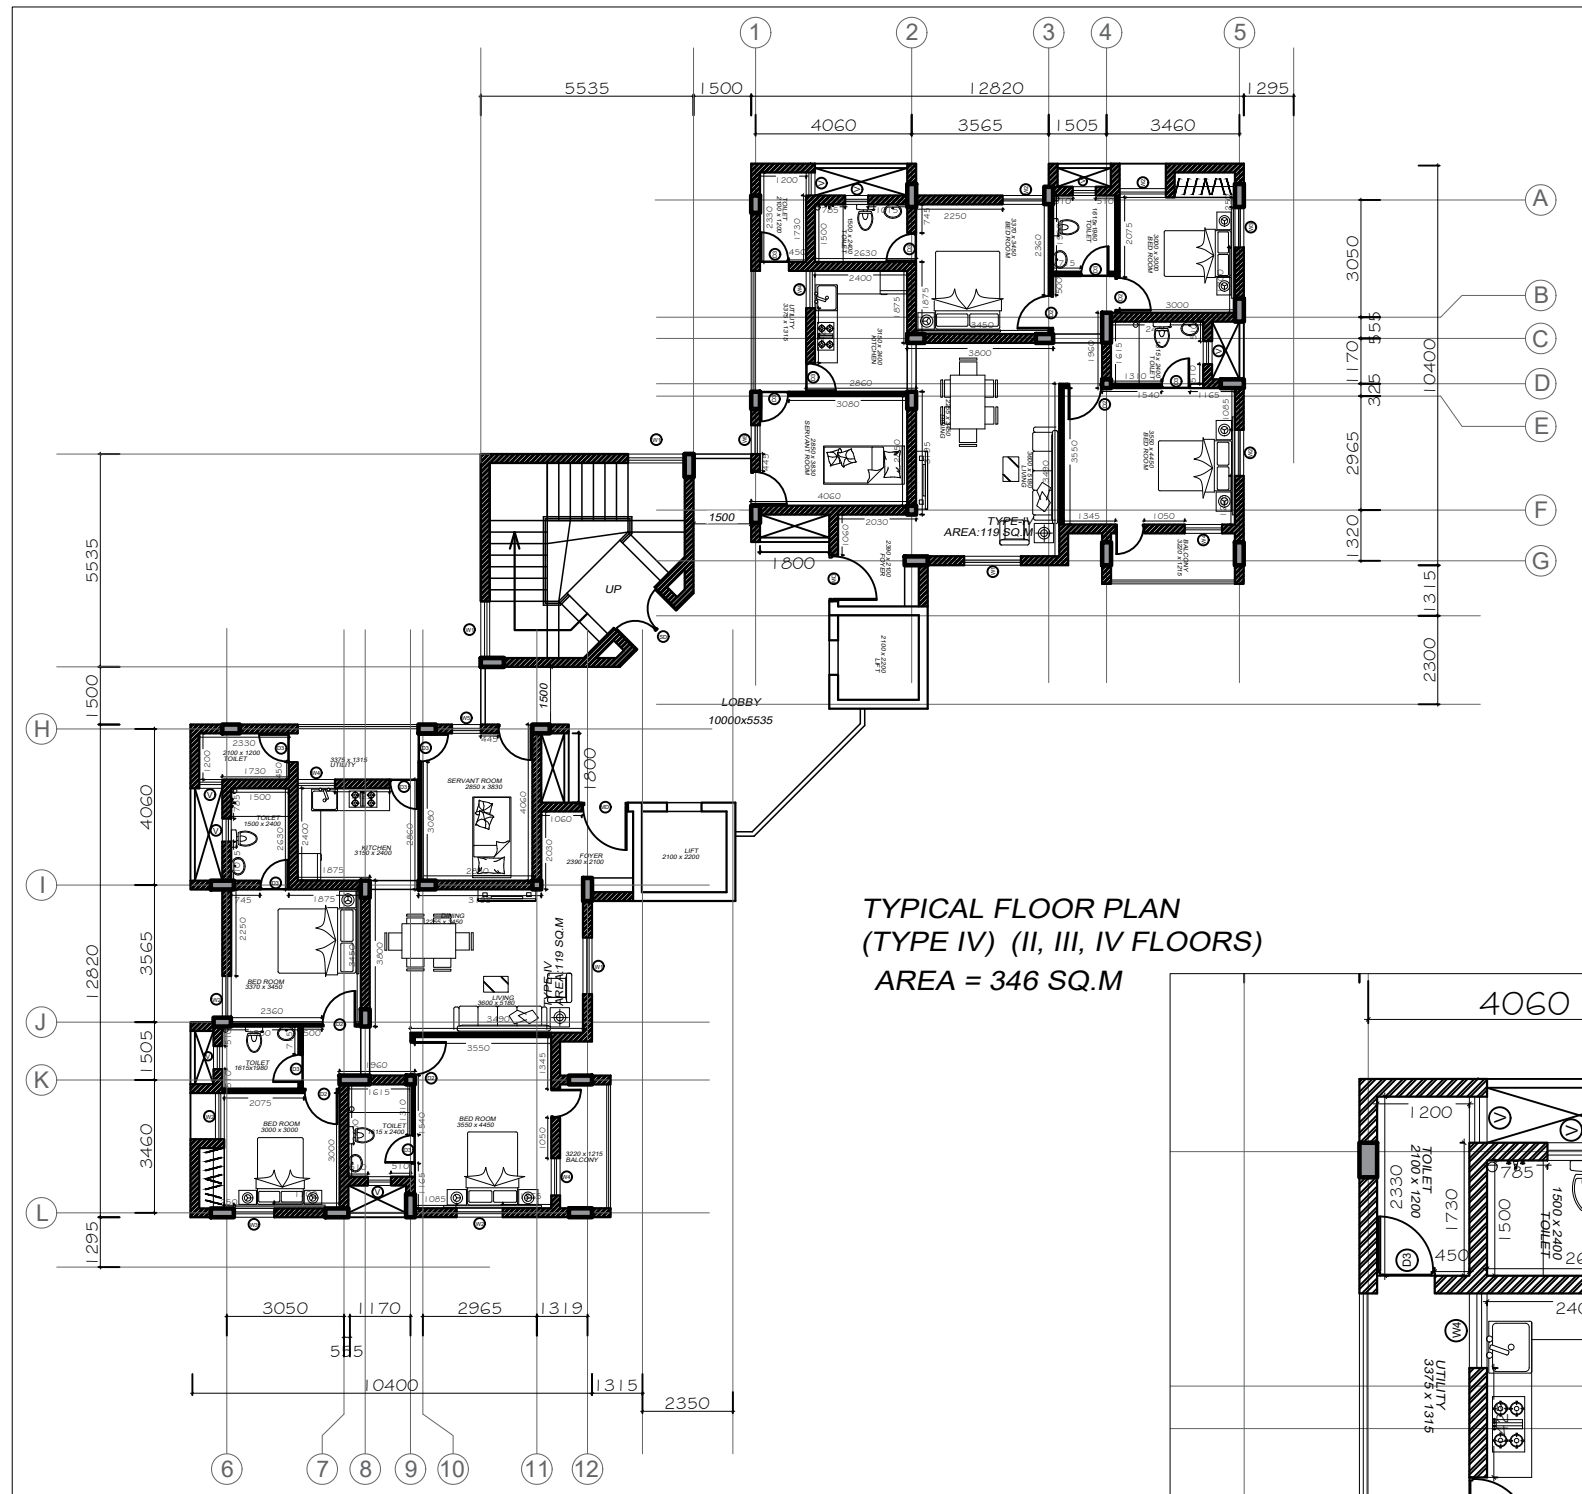

(C) CENTRAL PUBLIC WORKS DEPARTMENT

NOTES

ALL DIMENSIONS GIVEN ARE IN MM
ONLY WRITTEN DIMENSIONS ARE TO BE FOLLOWED
ANY DISCREPANCY IN THE DRAWING SHALL BE
BROUGHT TO THE NOTICE OF THE SENIOR ARCHITECT
OF THIS OFFICE

दिए गए सभी आयाम मिलीमीटर में हैं
केवल लखित आयामों का पालन किया जाना है
इराइंग में कोई भी वसिंगत होगी
वरषित वास्तुकार के नोटस में लाया गया
इस कार्यालय का

FOR N.I.T. PURPOSE
ADVANCE COPY

NOTES



वरिष्ठ वास्तुक (चे) के.लौ.न.वि, चेन्नई.
SENIOR ARCHITECT (PRC-II) C.P.W.D. CHENNAI
 जी.वि. राजाजी भवन, बेंसंत नगर, चेन्नई-600 090
 'G' WING, RAJAJI BHAVAN, BESANT NAGAR, CHENNAI-600090
 दृष्टांत सं. : CA/(Chennai)/SA/II/TN-844/TD/50
 संशोधन सं. : REV NO - 00

स्कूल : SCALE : 1:100	
दैनिक : DATE: OCTOBER 2022	
फाइल सं. : FILE NO: TN-844	
DEALT:	

PROPOSED DESIGN OF **100 Bedded**
ESI Hospital at SRIPERUMBUDUR,
TAMILNADU

TYPICAL FLOOR PLAN-
TYPE II-A TYPE II-B SPECIAL

TD

सहायक वास्तुक
ASST.ARCHITECT

(A.Singaravelan)
वास्तुक
ARCHITECT

(Ashok Kr Dhiman)
वरधिष्ठ वास्तुक
SENIOR ARCHITECT

(A.Rajavarman)
मुख्य वास्तुक
CHIEF ARCHITECT



(C) CENTRAL PUBLIC WORKS DEPARTMENT

NOTES

ALL DIMENSIONS GIVEN ARE IN MM
ONLY WRITTEN DIMENSIONS ARE TO BE FOLLOWED
ANY DISCREPANCY IN THE DRAWING SHALL BE
BROUGHT TO THE NOTICE OF THE SENIOR ARCHITECT
OF THIS OFFICE

दिए गए सभी आयाम मिलीमीटर में हैं
केवल लिखित आयामों का पालन किया जाना है
ड्राइंग में कोई भी विसंगति होगी
वरिष्ठ वास्तुकार के नोट्स में लाया गया
इस कार्यालय का

FOR N.I.T. PURPOSE
ADVANCE COPY










NOTES

THIS DRAWING IS PREPARED BASED ON THE LETTER
NO:Pt W-16/13/T.N./12/2012-PMD DATED 16.12.2021 RECEIVED
FROM SE (I/C), ESI, NEW DELHI



वरिष्ठ वास्तुक (चे) के.लो.न.वर्ग, चेन्नई.
SENIOR ARCHITECT (PRC-II) C.P.W.D. CHENNAI
जी.विंग, राजजी भवन, बसेंट नगर, चेन्नई - 600 090
G WING, RAJAJI BHAVAN, BESANT NAGAR, CHENNAI-600090
इसका सं.: संशोधन सं.
REV NO - 00

स्केल : SCALE : 1:100 दिनांक : DATE: OCTOBER 2022 फाइल सं.: FILE NO: TN-844 DEALT:	PROPOSED DESIGN OF 100 Bedded ESI Hospital at SRIPERUMBUDUR, TAMILNADU		
	SIDE ELEVATION TYPE IV & TYPE IV SPECIAL QTRS BLOCK	TD	
(V.Vanmukul) सहायक वास्तुक ASST.ARCHITECT	(A.Singaravelan) वास्तुक ARCHITECT	(Ashok Kr Dhiman) वरिष्ठ वास्तुक SENIOR ARCHITECT	(A.Rajavarman) मुख्य वास्तुक CHIEF ARCHITECT

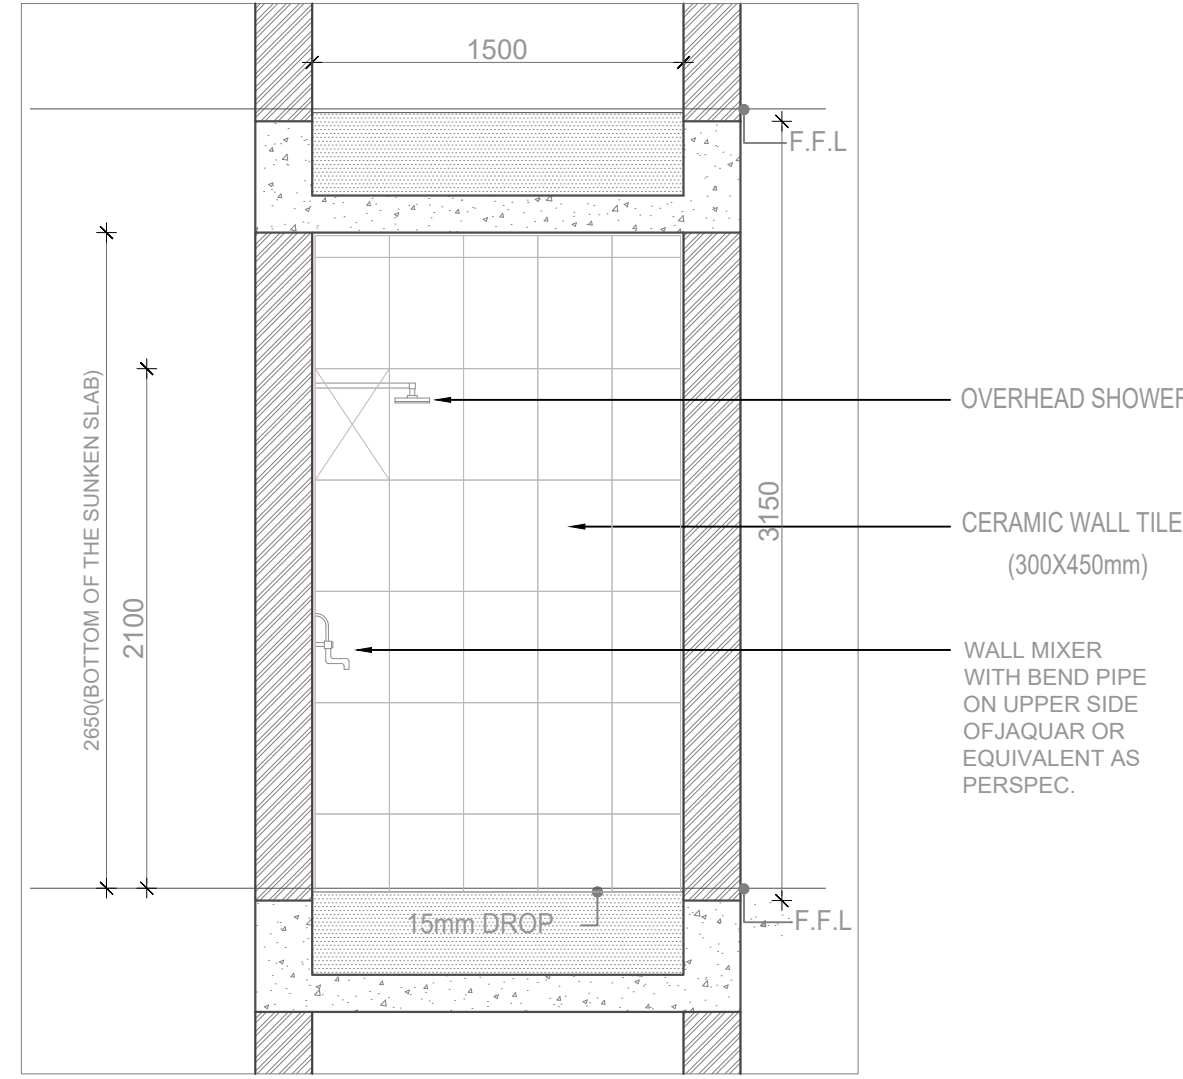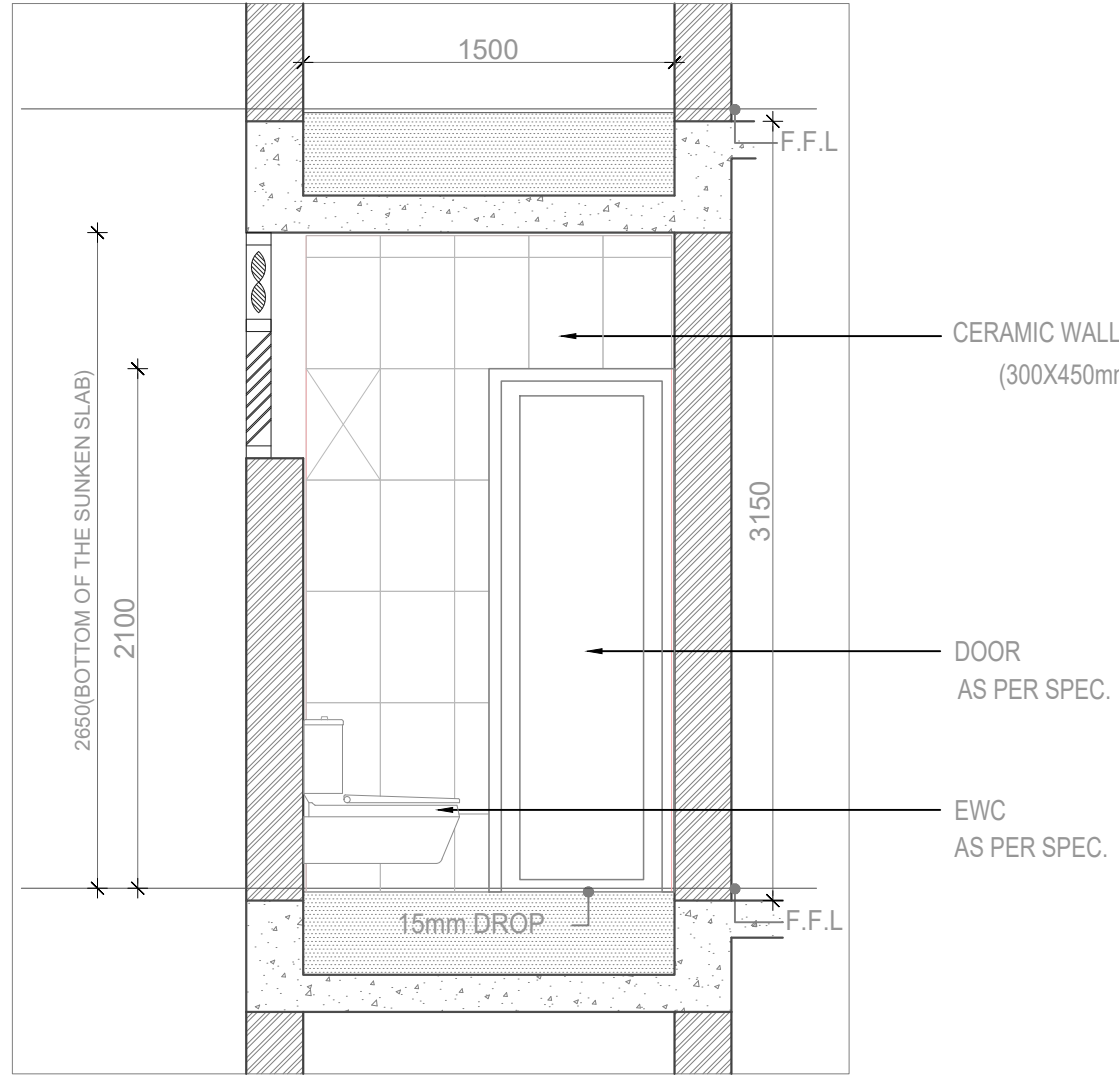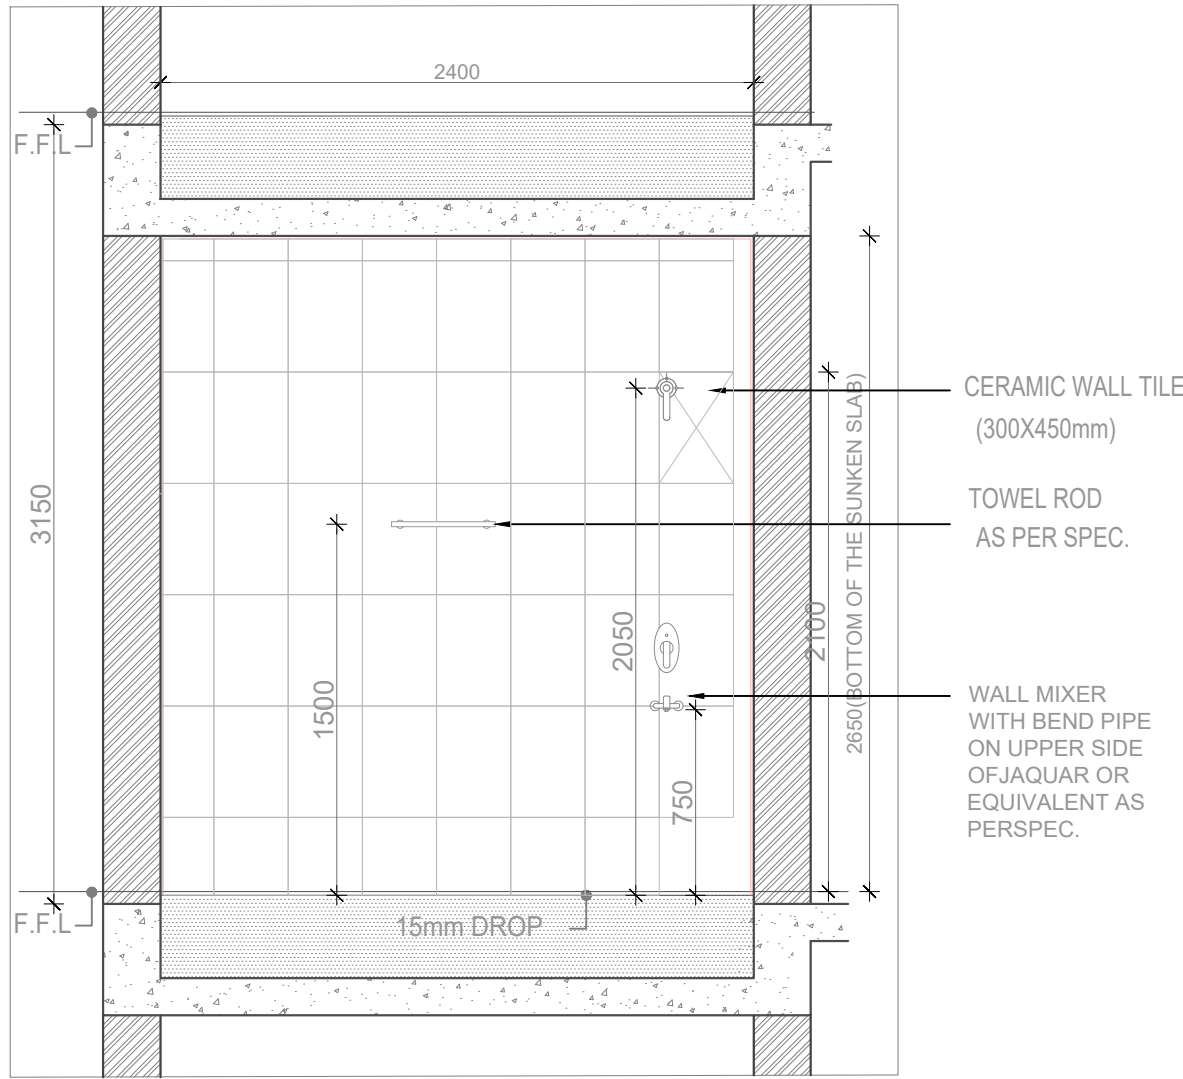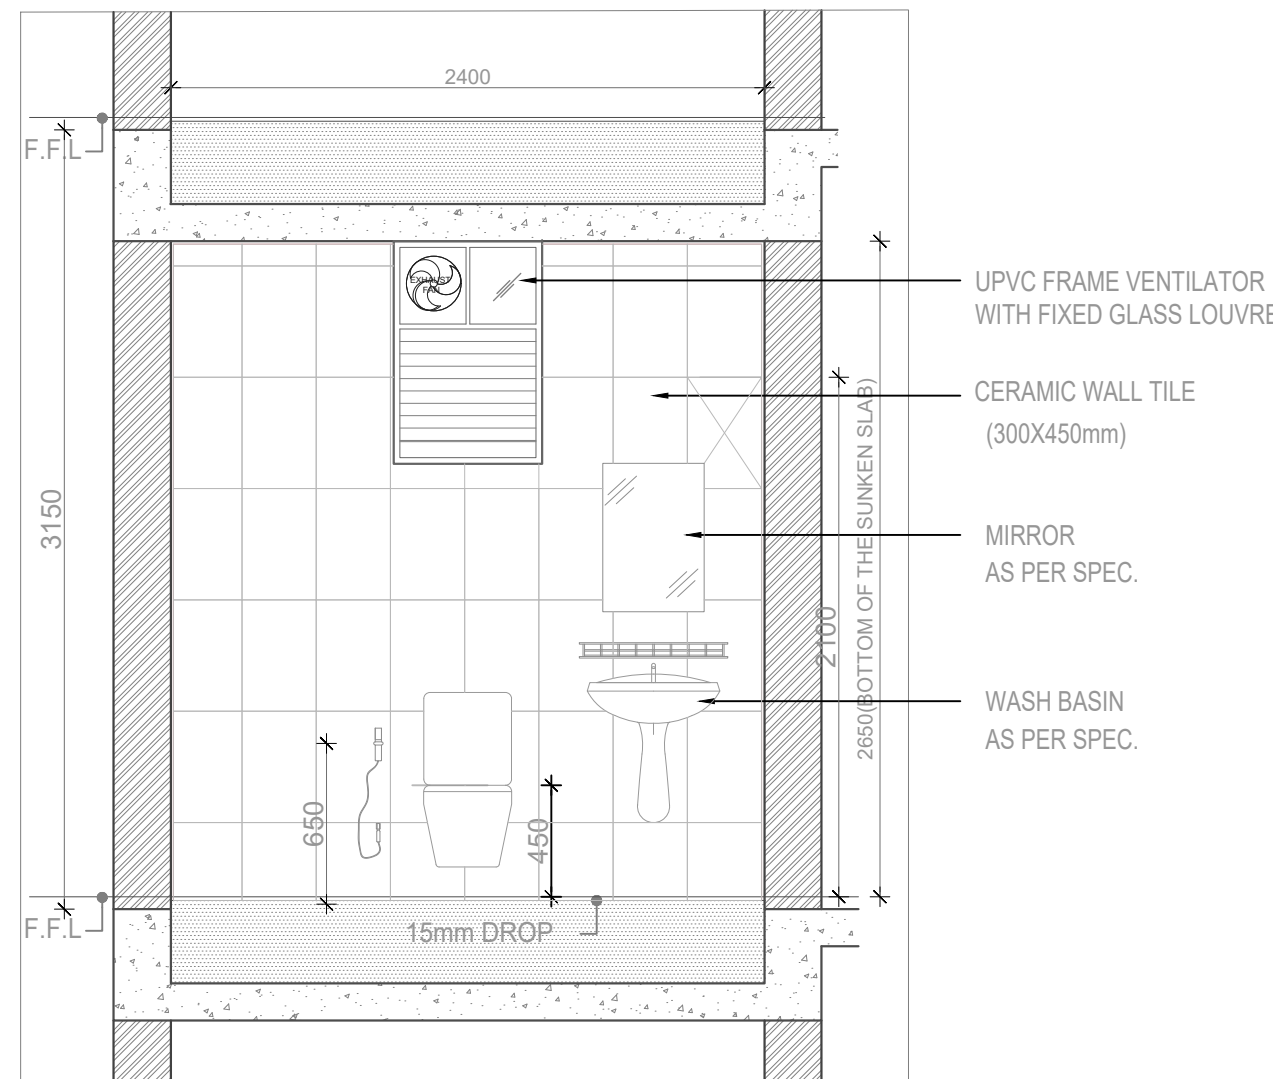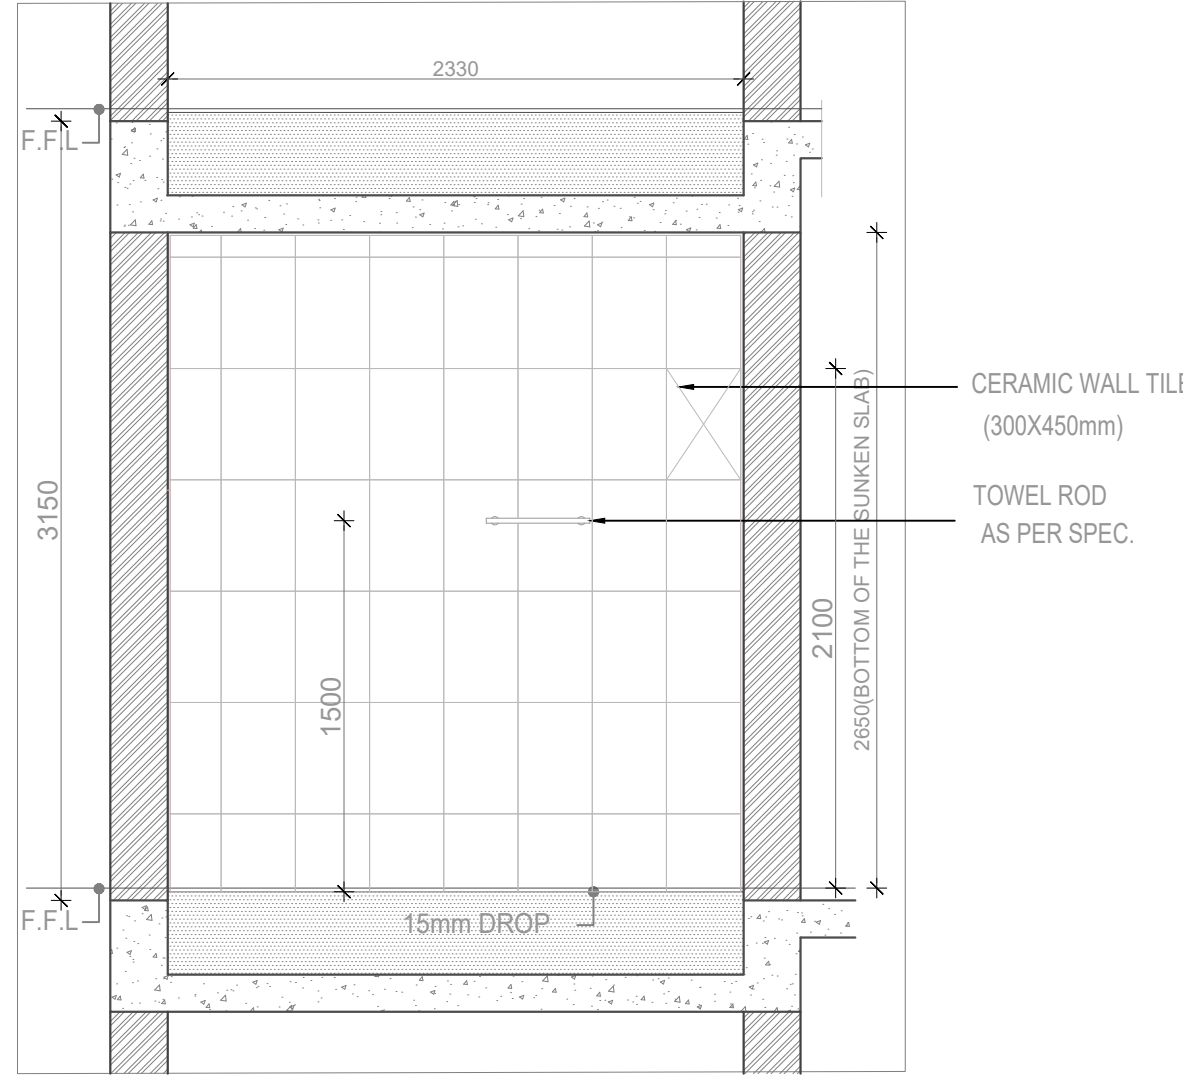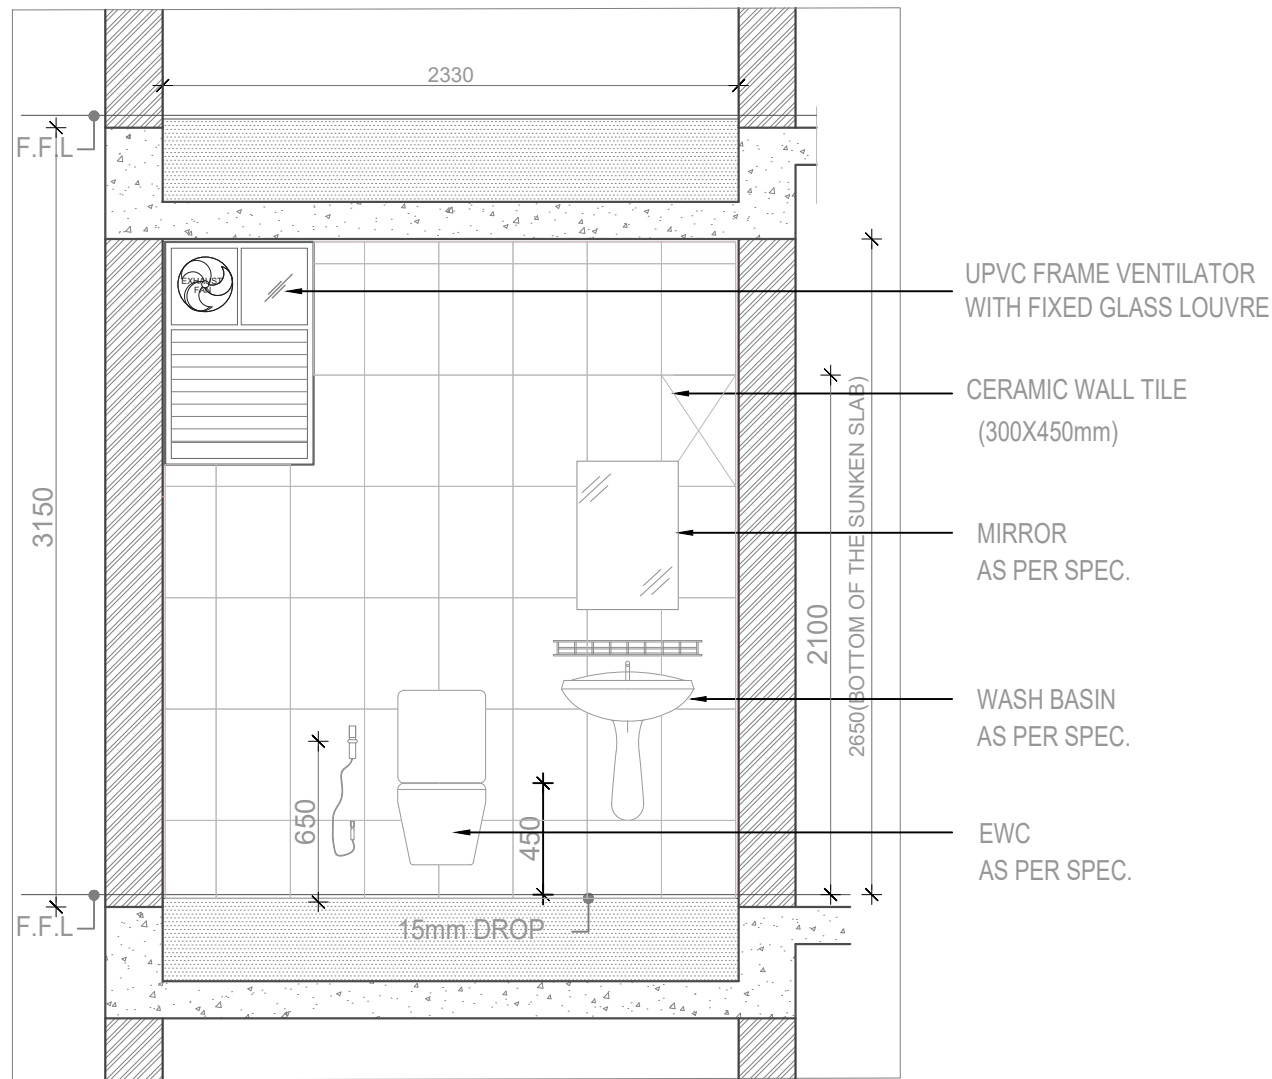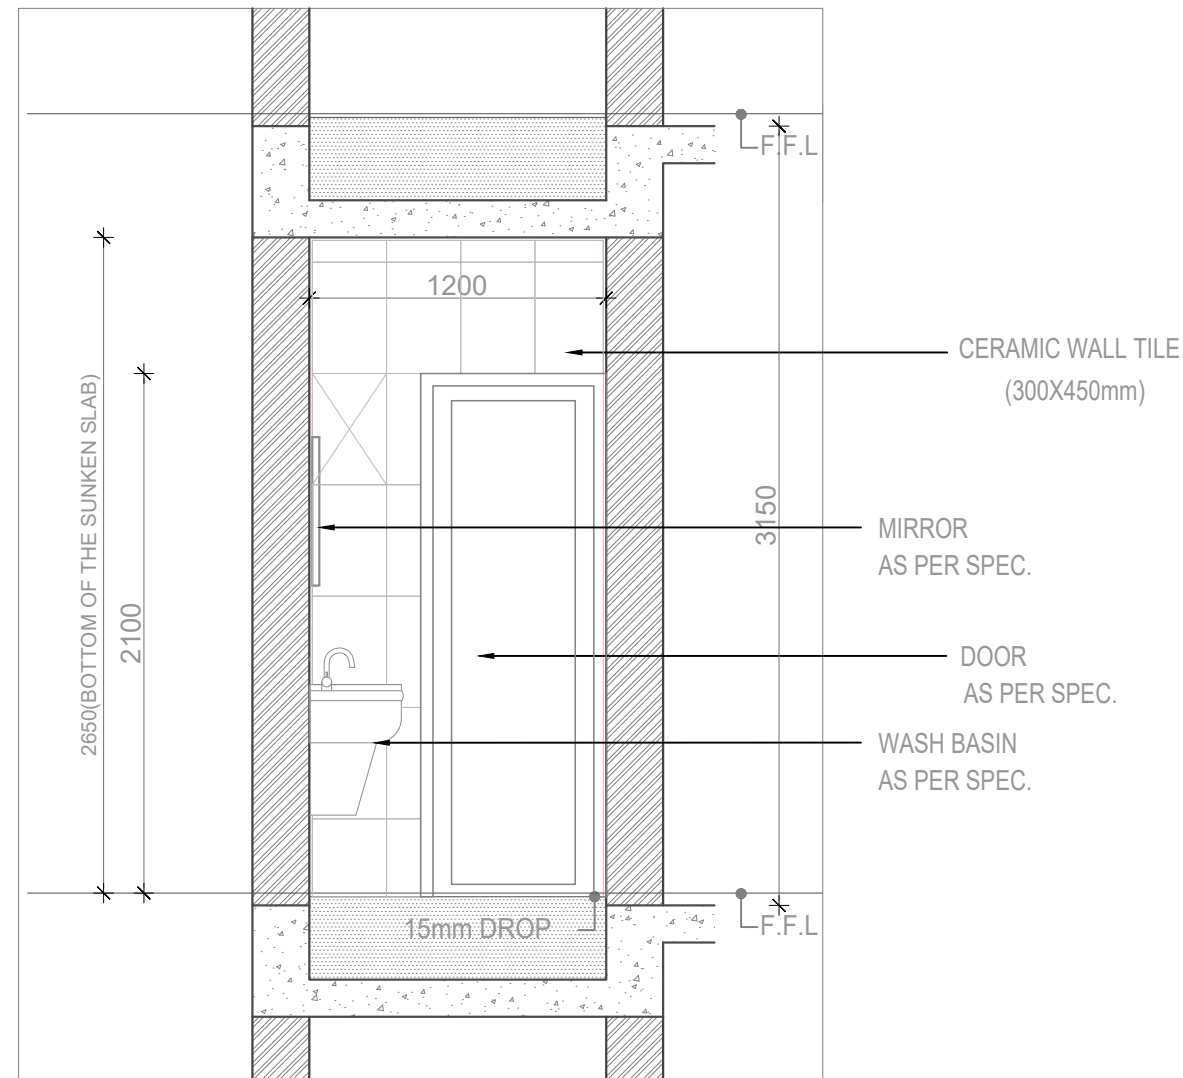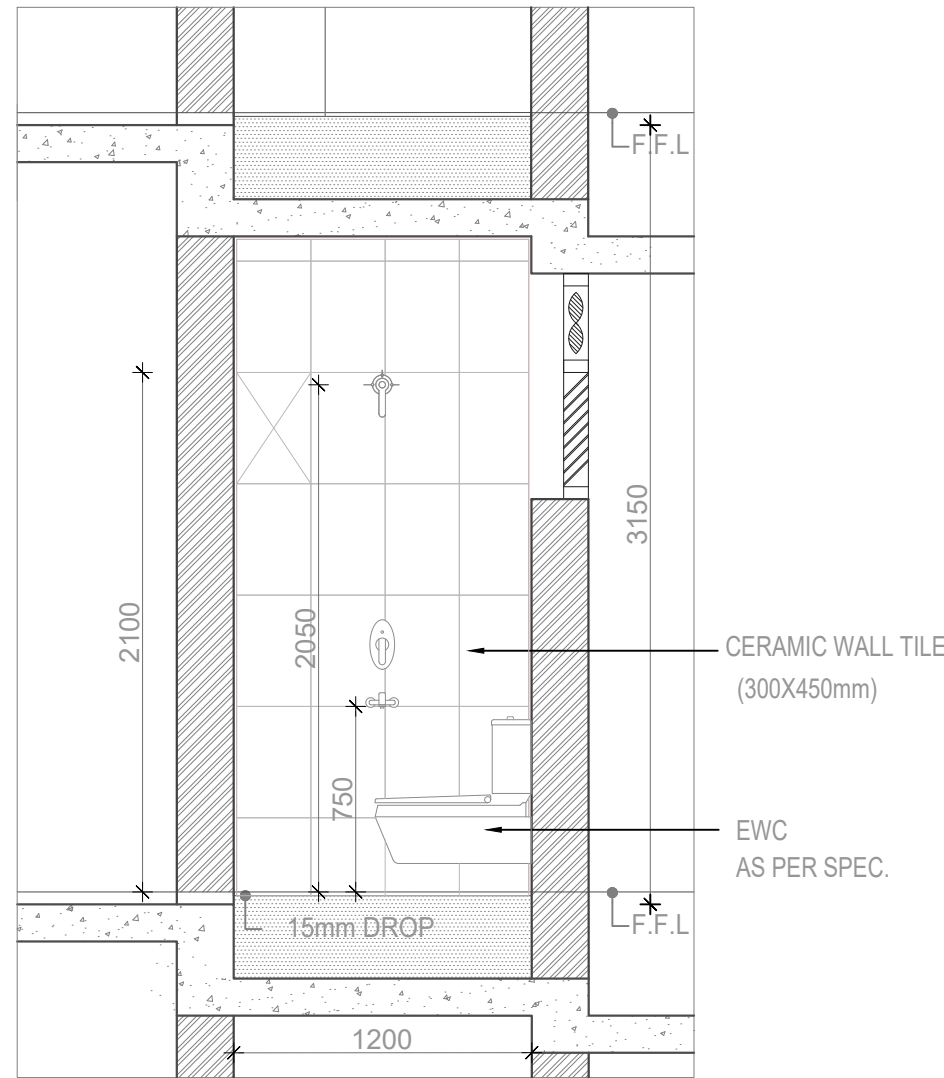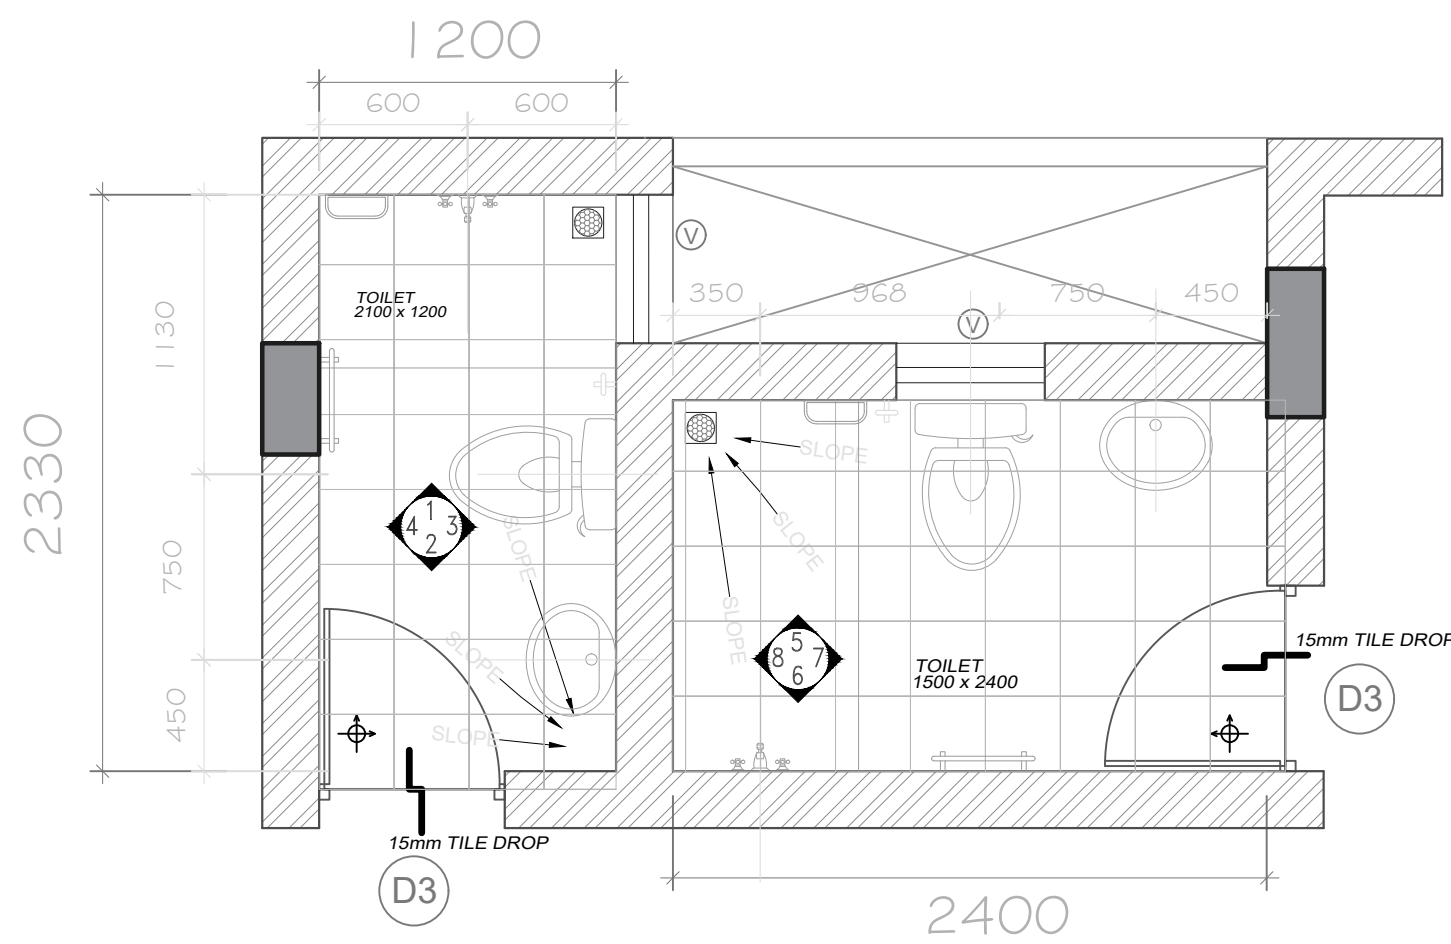

(C) CENTRAL PUBLIC WORKS DEPARTMENT

NOTES






ALL DIMENSIONS GIVEN ARE IN MM
ONLY WRITTEN DIMENSIONS ARE TO BE FOLLOWED
ANY DISCREPANCY IN THE DRAWING SHALL BE
BROUGHT TO THE NOTICE OF THE SENIOR ARCHITECT
OF THIS OFFICE

दिए गए सभी आयाम मिलीमीटर में हैं
केवल लिखित आयामों का पालन किया जाना है
ड्राइंग में कोई भी वसिंगत होगी
वरिष्ठ वास्तुकार के नोट्स में लाया गया
इस कार्यालय का

FOR N.I.T. PURPOSE
ADVANCE COPY

NOTES

	वरिष्ठ वास्तुक (चे) के.लो.न.व. चैनलई SENIOR ARCHITECT (PRC-II) C.P.W.D. CHENNAI जी.विंग, राजजी भवन, बसन्त नगर, चैनलई - 600 090 G* WING, RAJAJI BHAVAN, BESANT NAGAR, CHENNAI-600090 ड्राइंग सं.: DRG. NO: CA(Chennai)/SAII/TN-844/TD/61		
	संशोधन सं.: REV NO - 00		
स्केल : SCALE : 1:100 दिनांक : DATE: OCTOBER 2022 फाइल सं.: FILE NO: TN-844	PROPOSED DESIGN OF 100 Bedded ESI Hospital at SRIPERUMBUDUR, TAMILNADU		
DEALT:	TOILET DETAILS- TYPE IV & TYPE IV SPECIAL QTRS BLOCK	TD	
सहायक वास्तुक ASST.ARCHITECT	(A.Singaravelan) वास्तुक ARCHITECT	(Ashok Kr Dhiman) वरिष्ठ वास्तुक SENIOR ARCHITECT	(A.Rajavarman) मुख्य वास्तुक CHIEF ARCHITECT

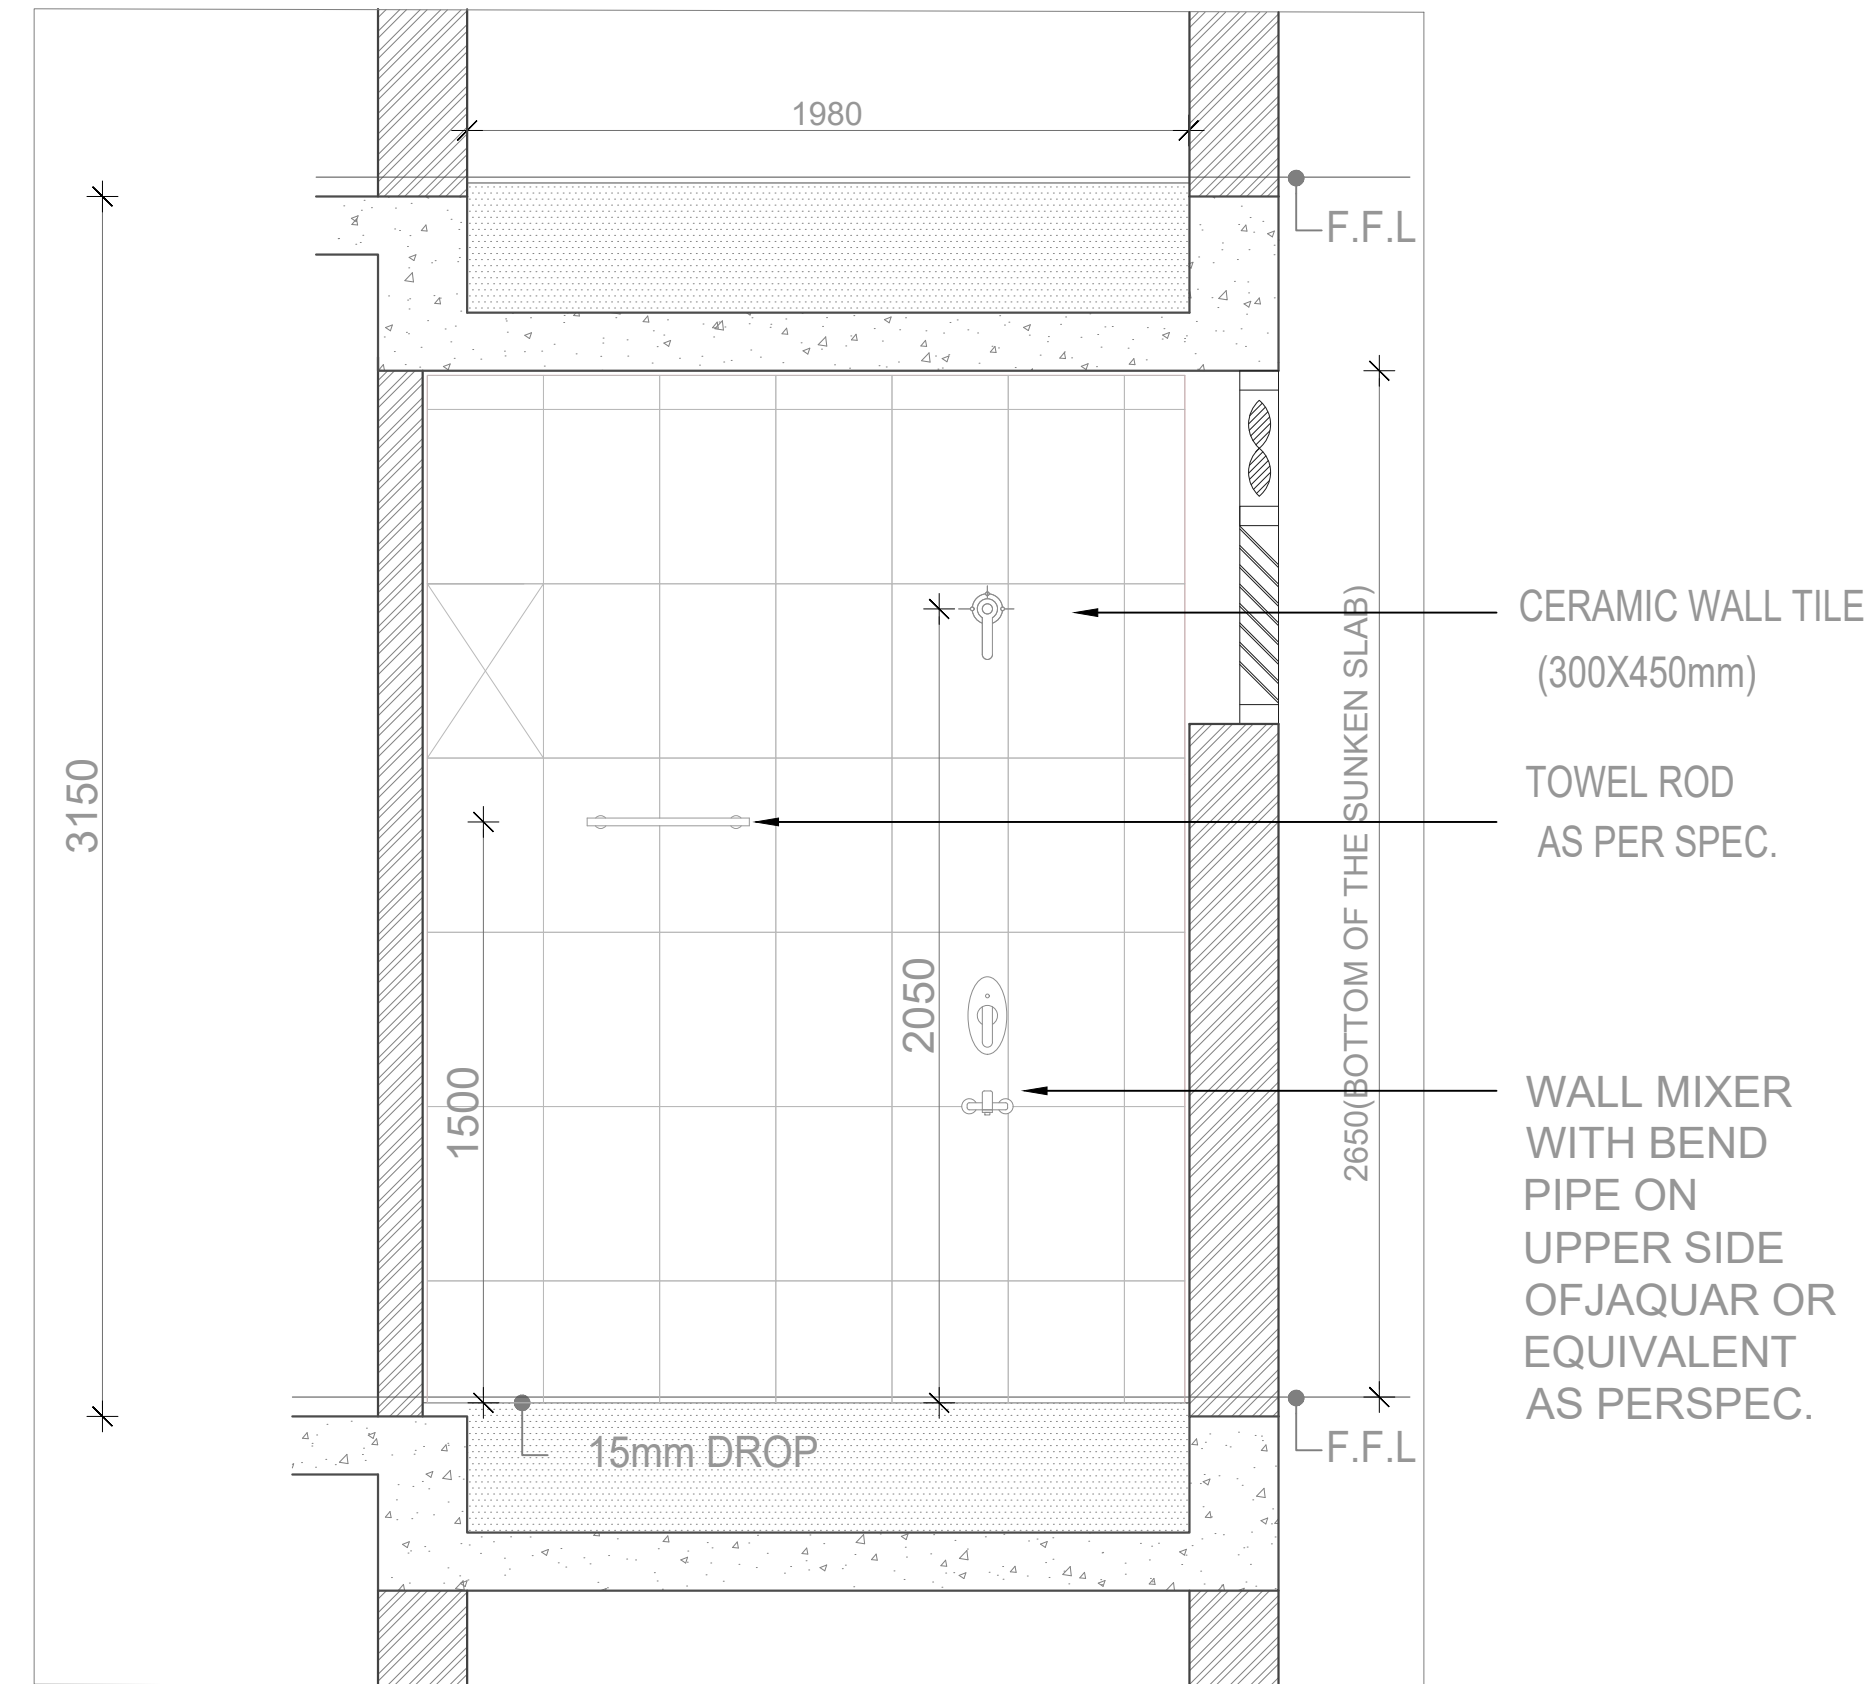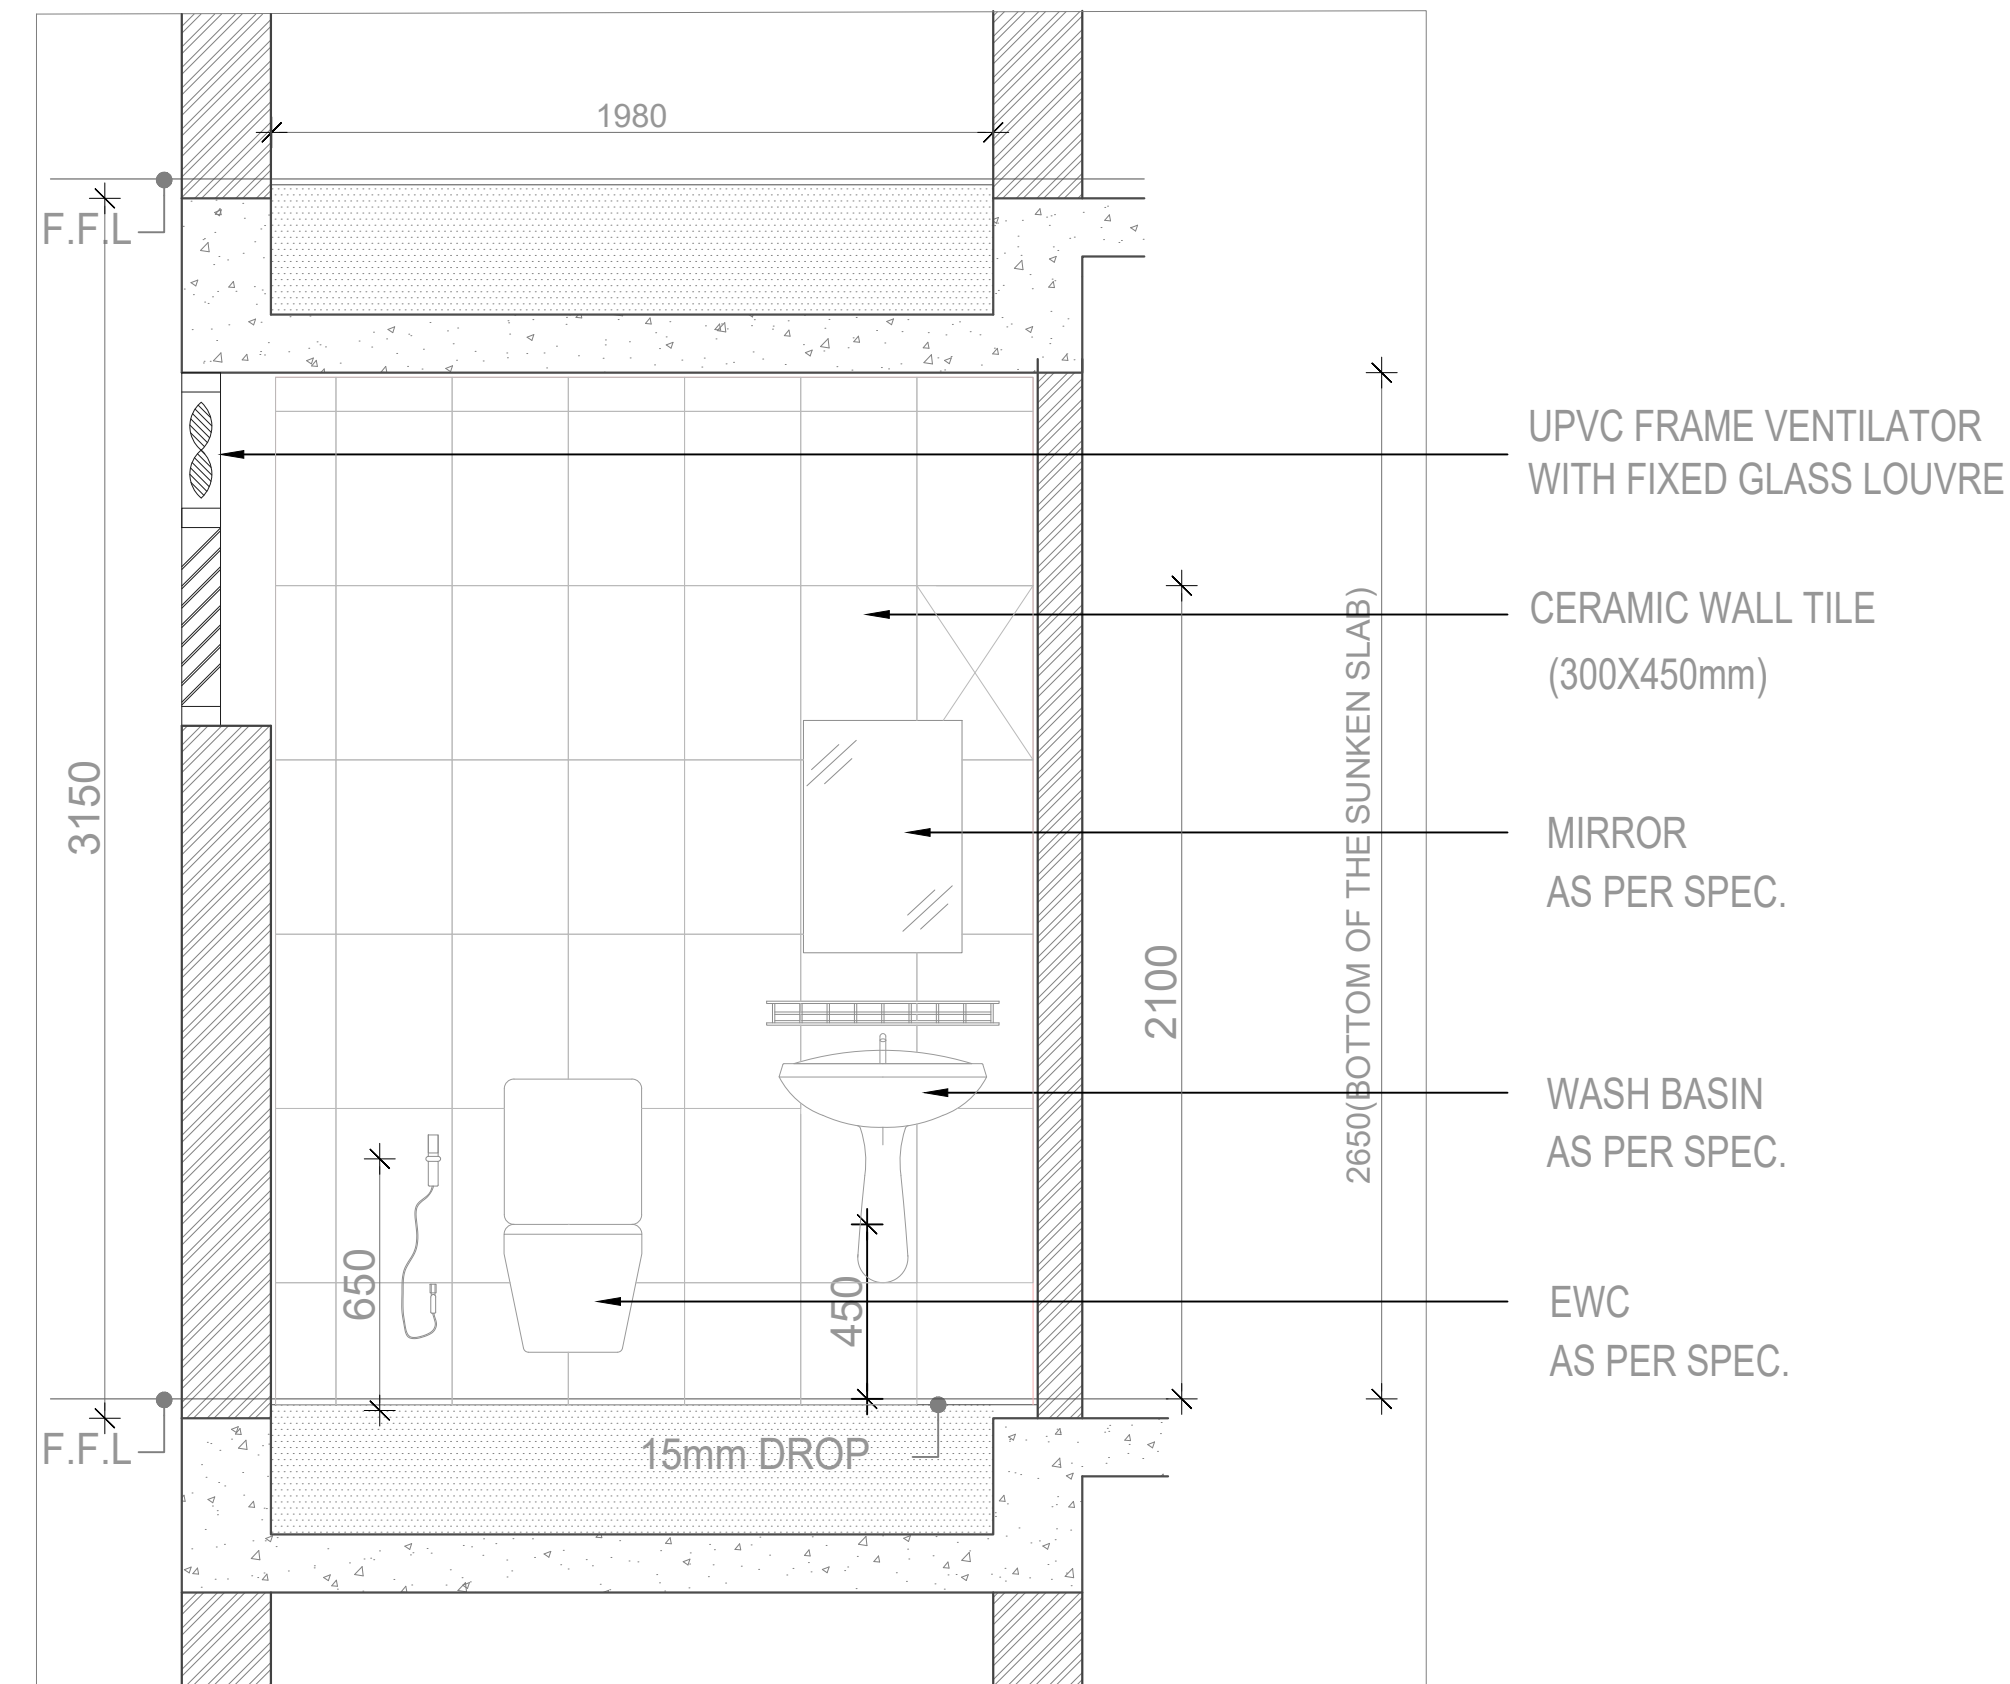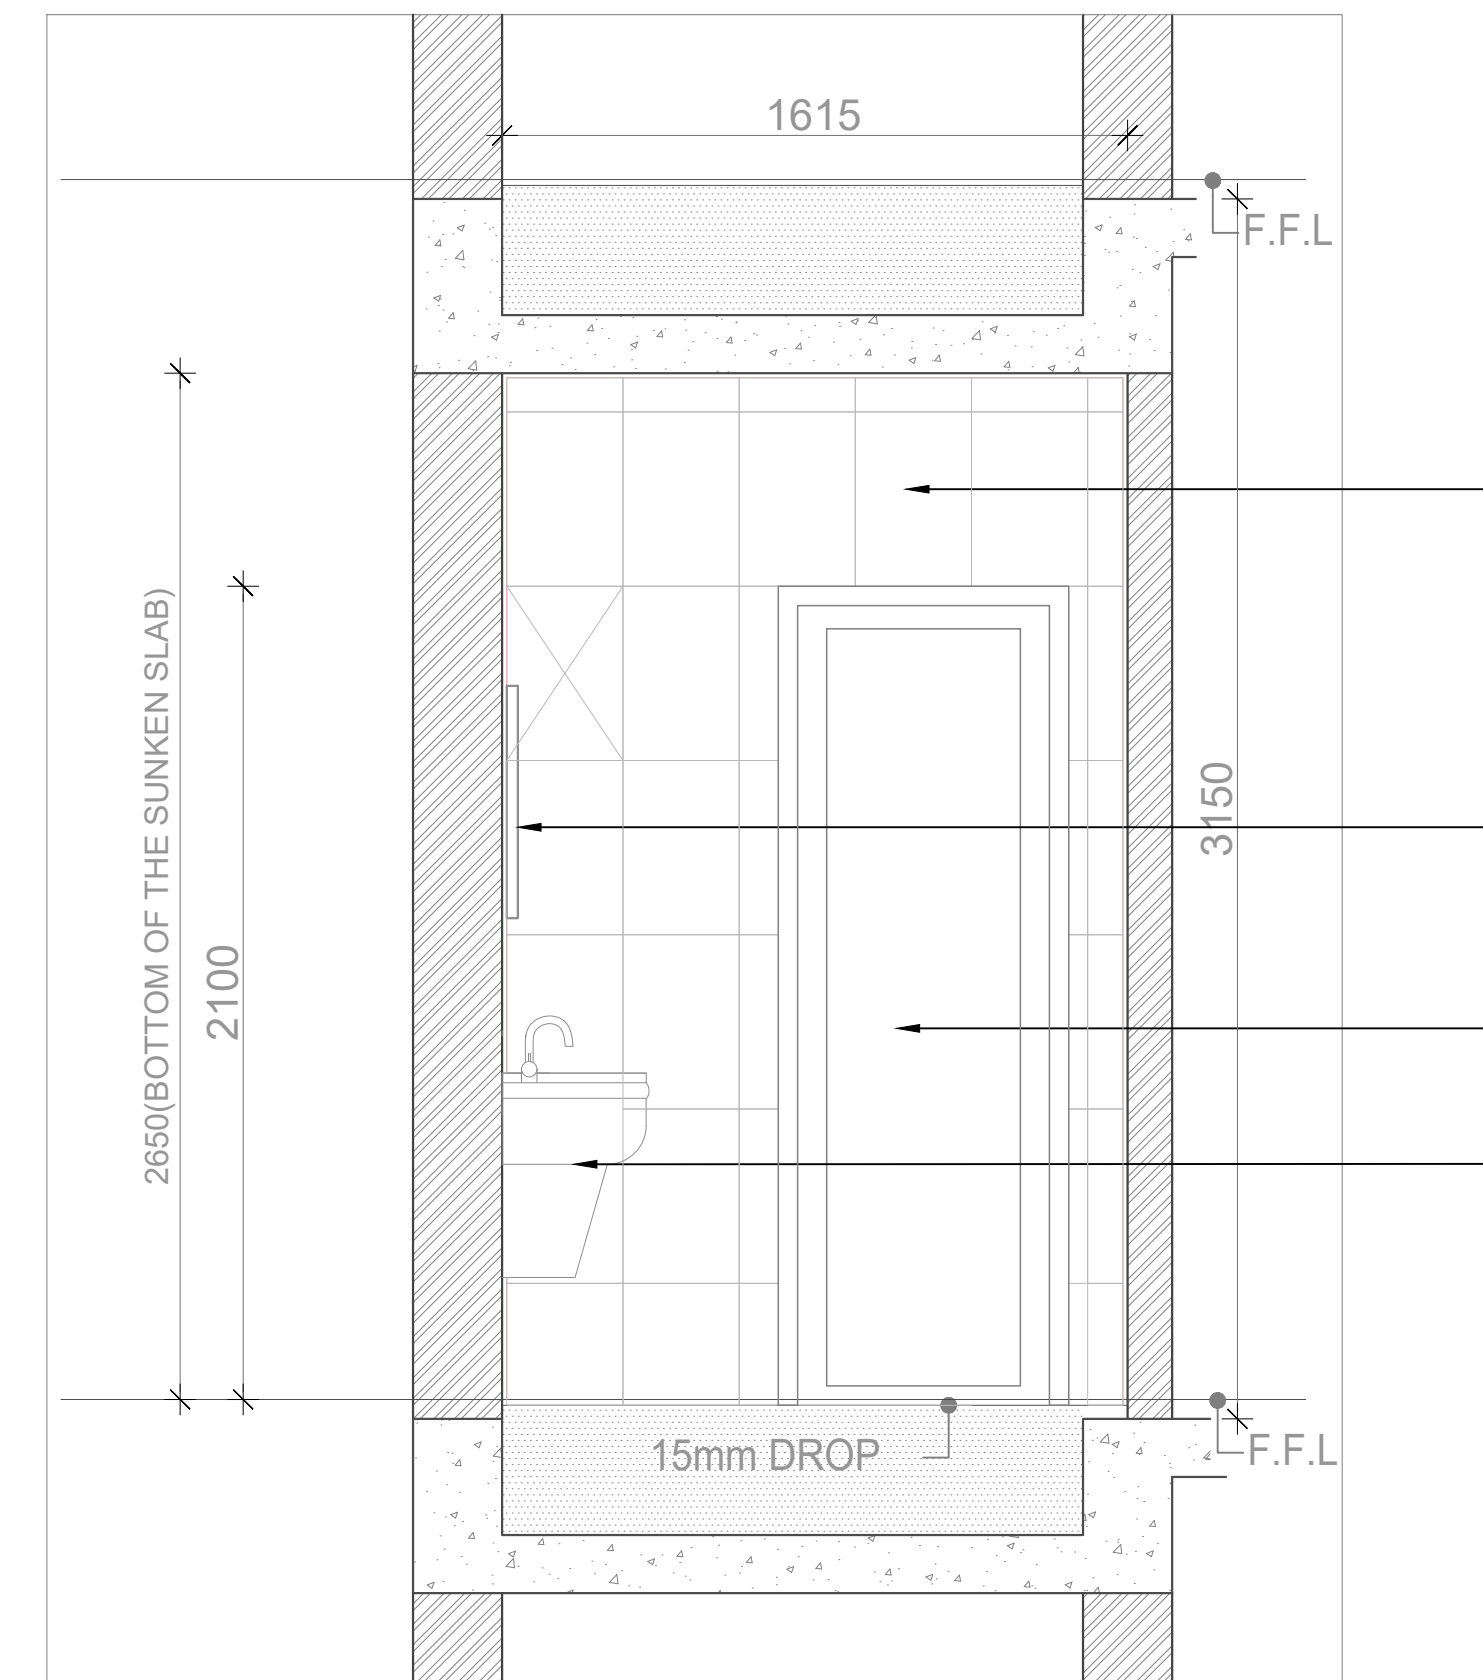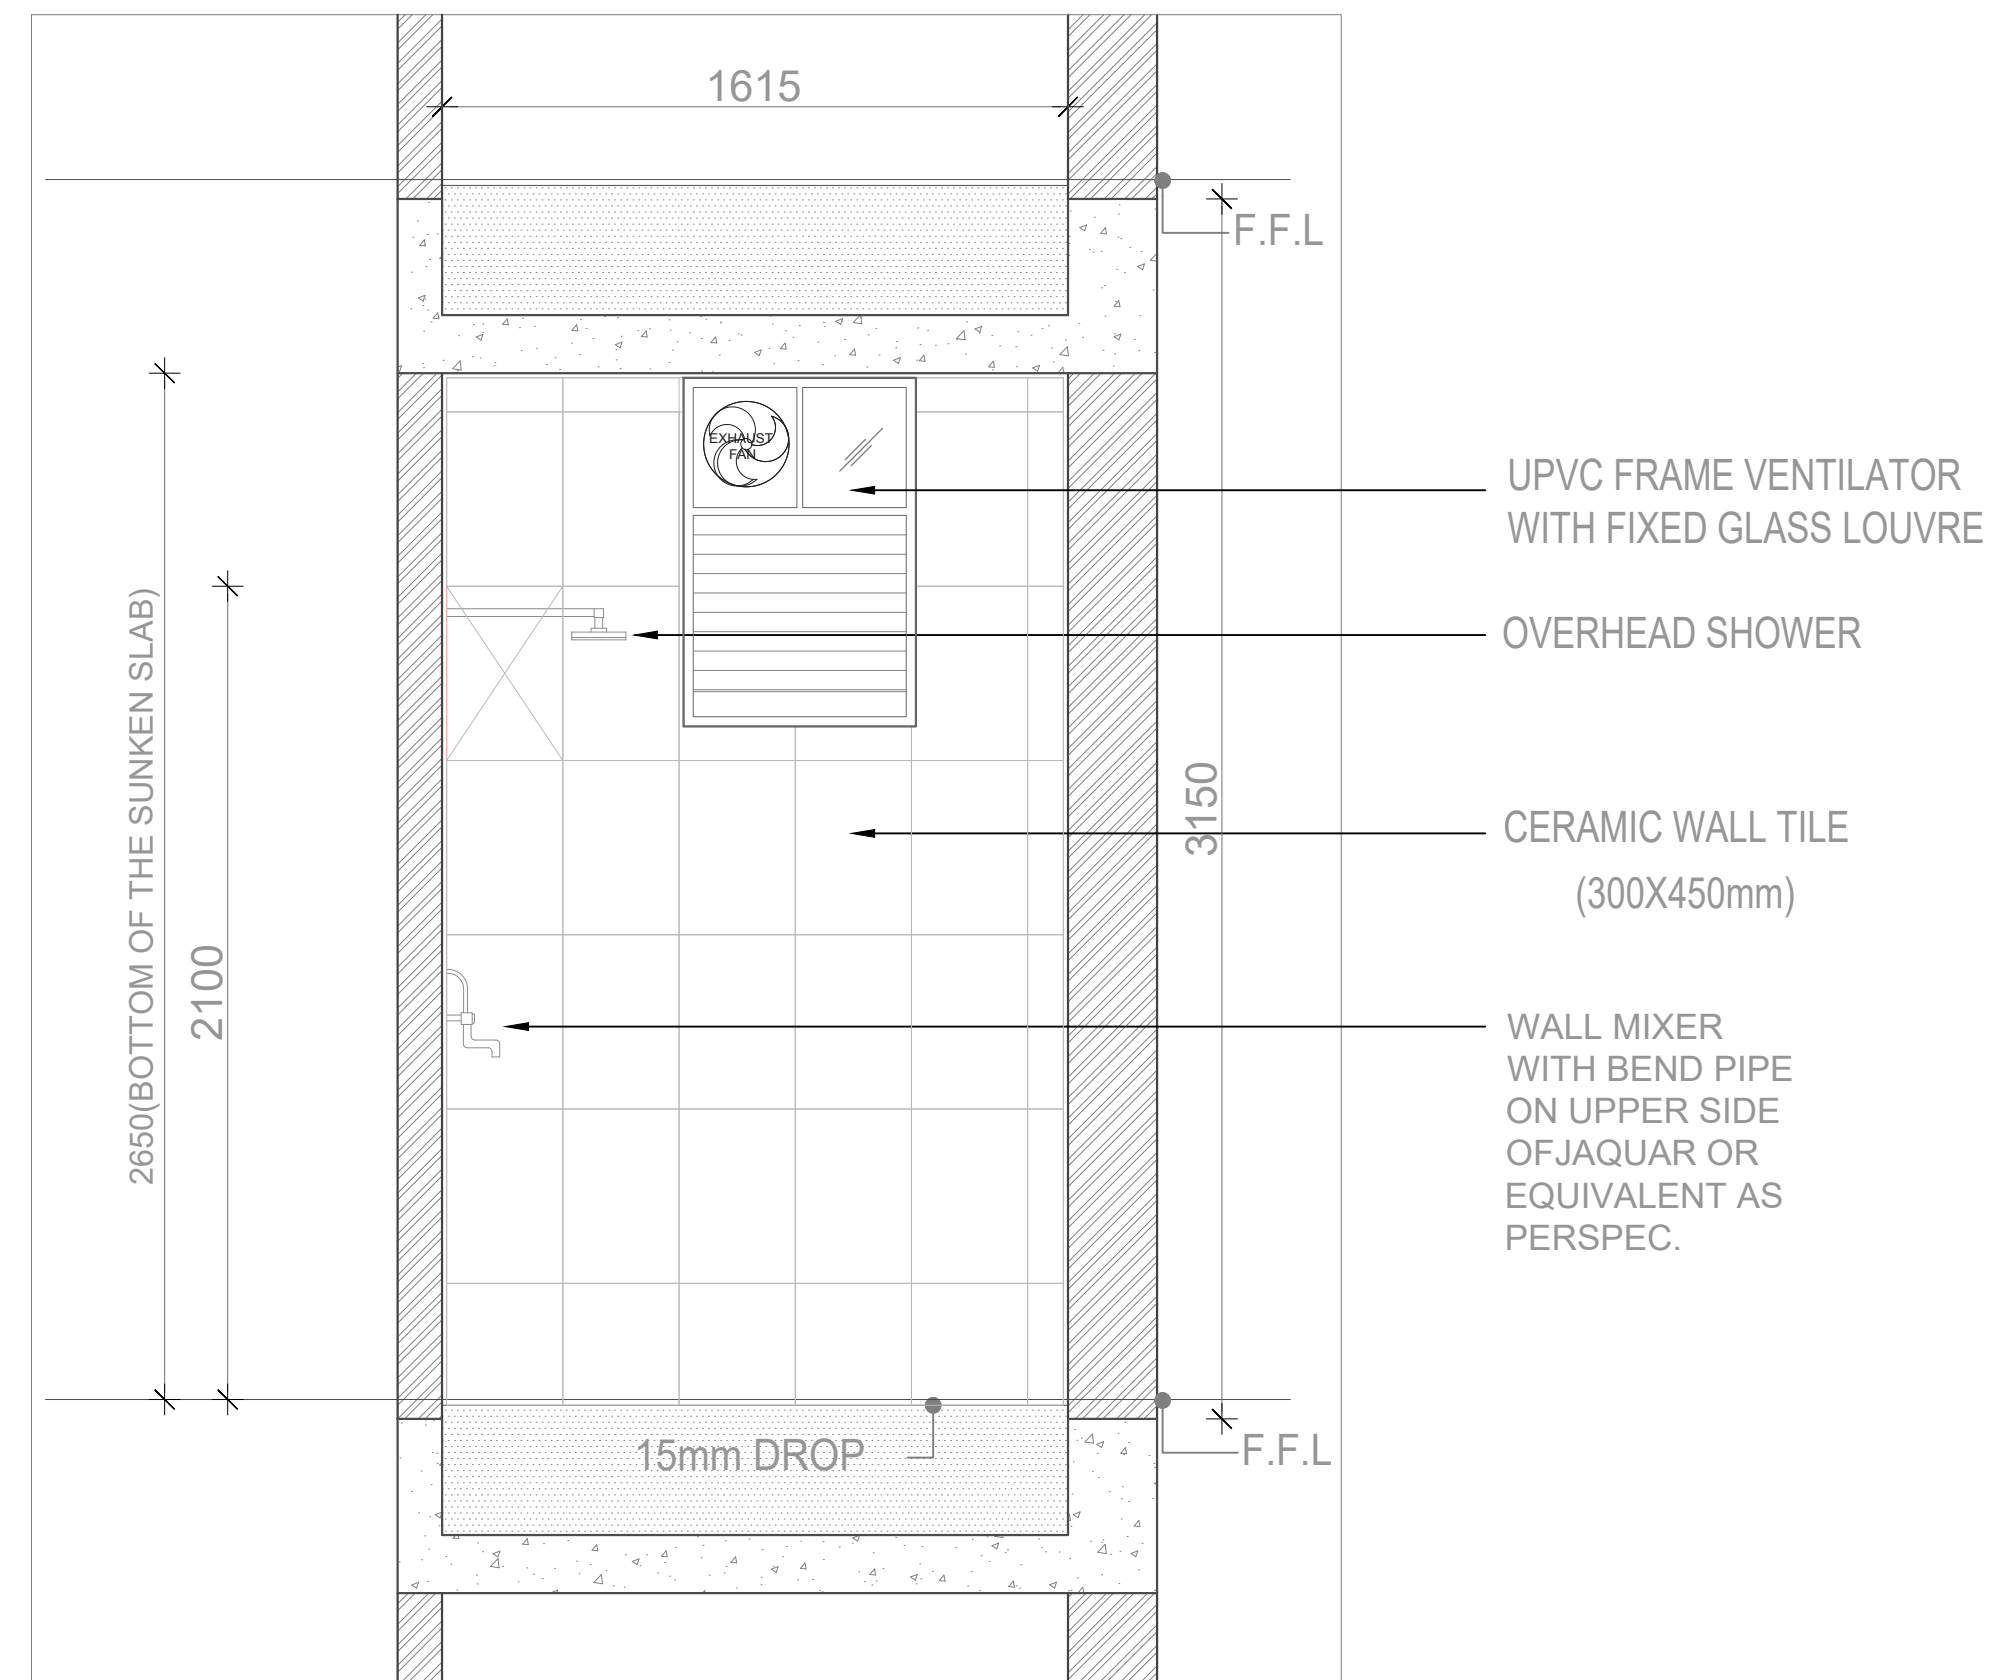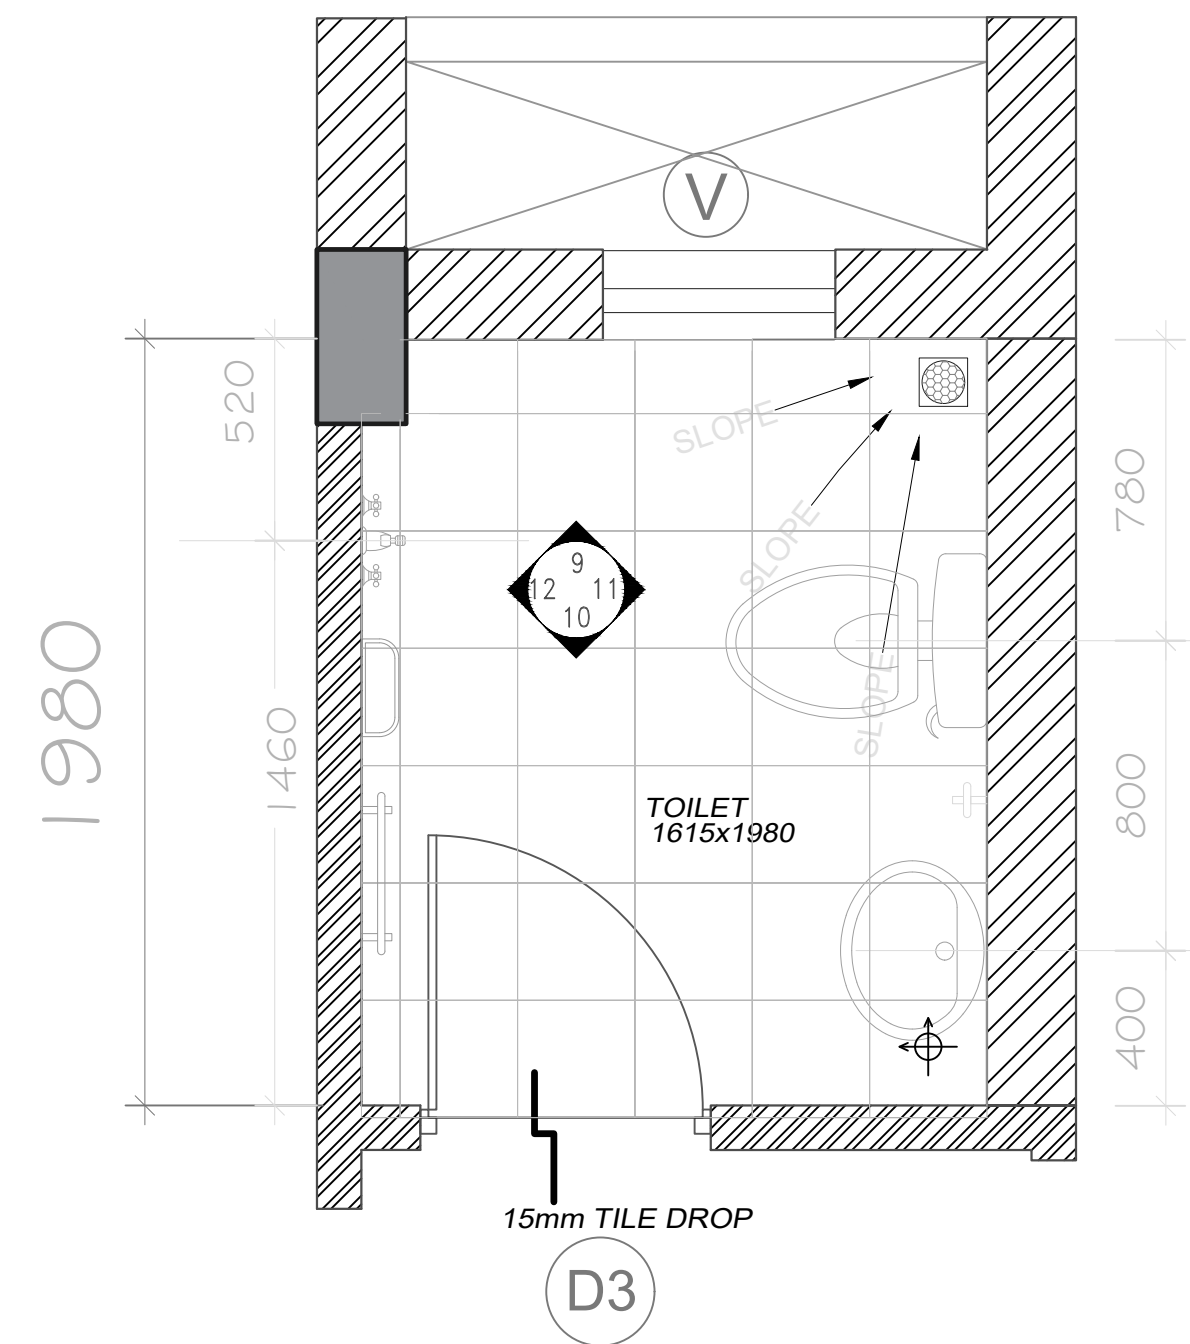

(C) CENTRAL PUBLIC WORKS DEPARTMENT


NOTES

ALL DIMENSIONS GIVEN ARE IN MM
ONLY WRITTEN DIMENSIONS ARE TO BE FOLLOWED
ANY DISCREPANCY IN THE DRAWING SHALL BE
BROUGHT TO THE NOTICE OF THE SENIOR ARCHITECT
OF THIS OFFICE

दिए गए सभी आयाम मिलीमीटर में हैं
केवल लखित आयामों का पालन किया जाना है
इराइंग में कोई भी वसिंगत होगी
वरषित वास्तुकार के नोटसि में लाया गया
इस कार्यालय का

FOR N.I.T. PURPOSE
ADVANCE COPY

NOTES

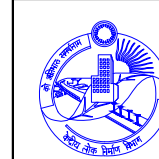


वरिष्ठ वास्तुक (चे) के.लोन.वि. चेन्नई. SENIOR ARCHITECT (PRC-II) C.P.W.D. CHENNAI जी विंग, राजाजी भवन, बसैंट नगर, चेन्नई - 600 090 'G' WING, RAJAJI BHAVAN, BESANT NAGAR, CHENNAI-600090 डाकूग सं. DRG. NO: CA(Chennai)/SAII/TN-84A/TD/62		संगोहन सं. REV NO - 00
--	--	----------------------------------

स्केल : SCALE : 1:100
दिनांक : DATE: OCTOBER 1984
फाइल नं. : FILE NO: TN-844


स्केल : SCALE : 1:100 दैनिक : DATE: OCTOBER 2022 फाइल सं. :	PROPOSED DESIGN OF 100 Bedded ESI Hospital at SRIPERUMBUDUR, TAMILNADU
---	---

DEALT:	TOILET DETAILS- TYPE IV & TYPE IV SPECIAL QTRS BLOCK	TD
--------	---	----


सहायक वास्तुतक ASST.ARCHITECT	(A.Singaravelan) वास्तुतक ARCHITECT	(Ashok Kr Dhiman) वररूत वास्तुतक SENIOR ARCHITECT	(A.Rajavarman) मुखुत वास्तुतक CHIEF ARCHITECT
----------------------------------	---	---	---

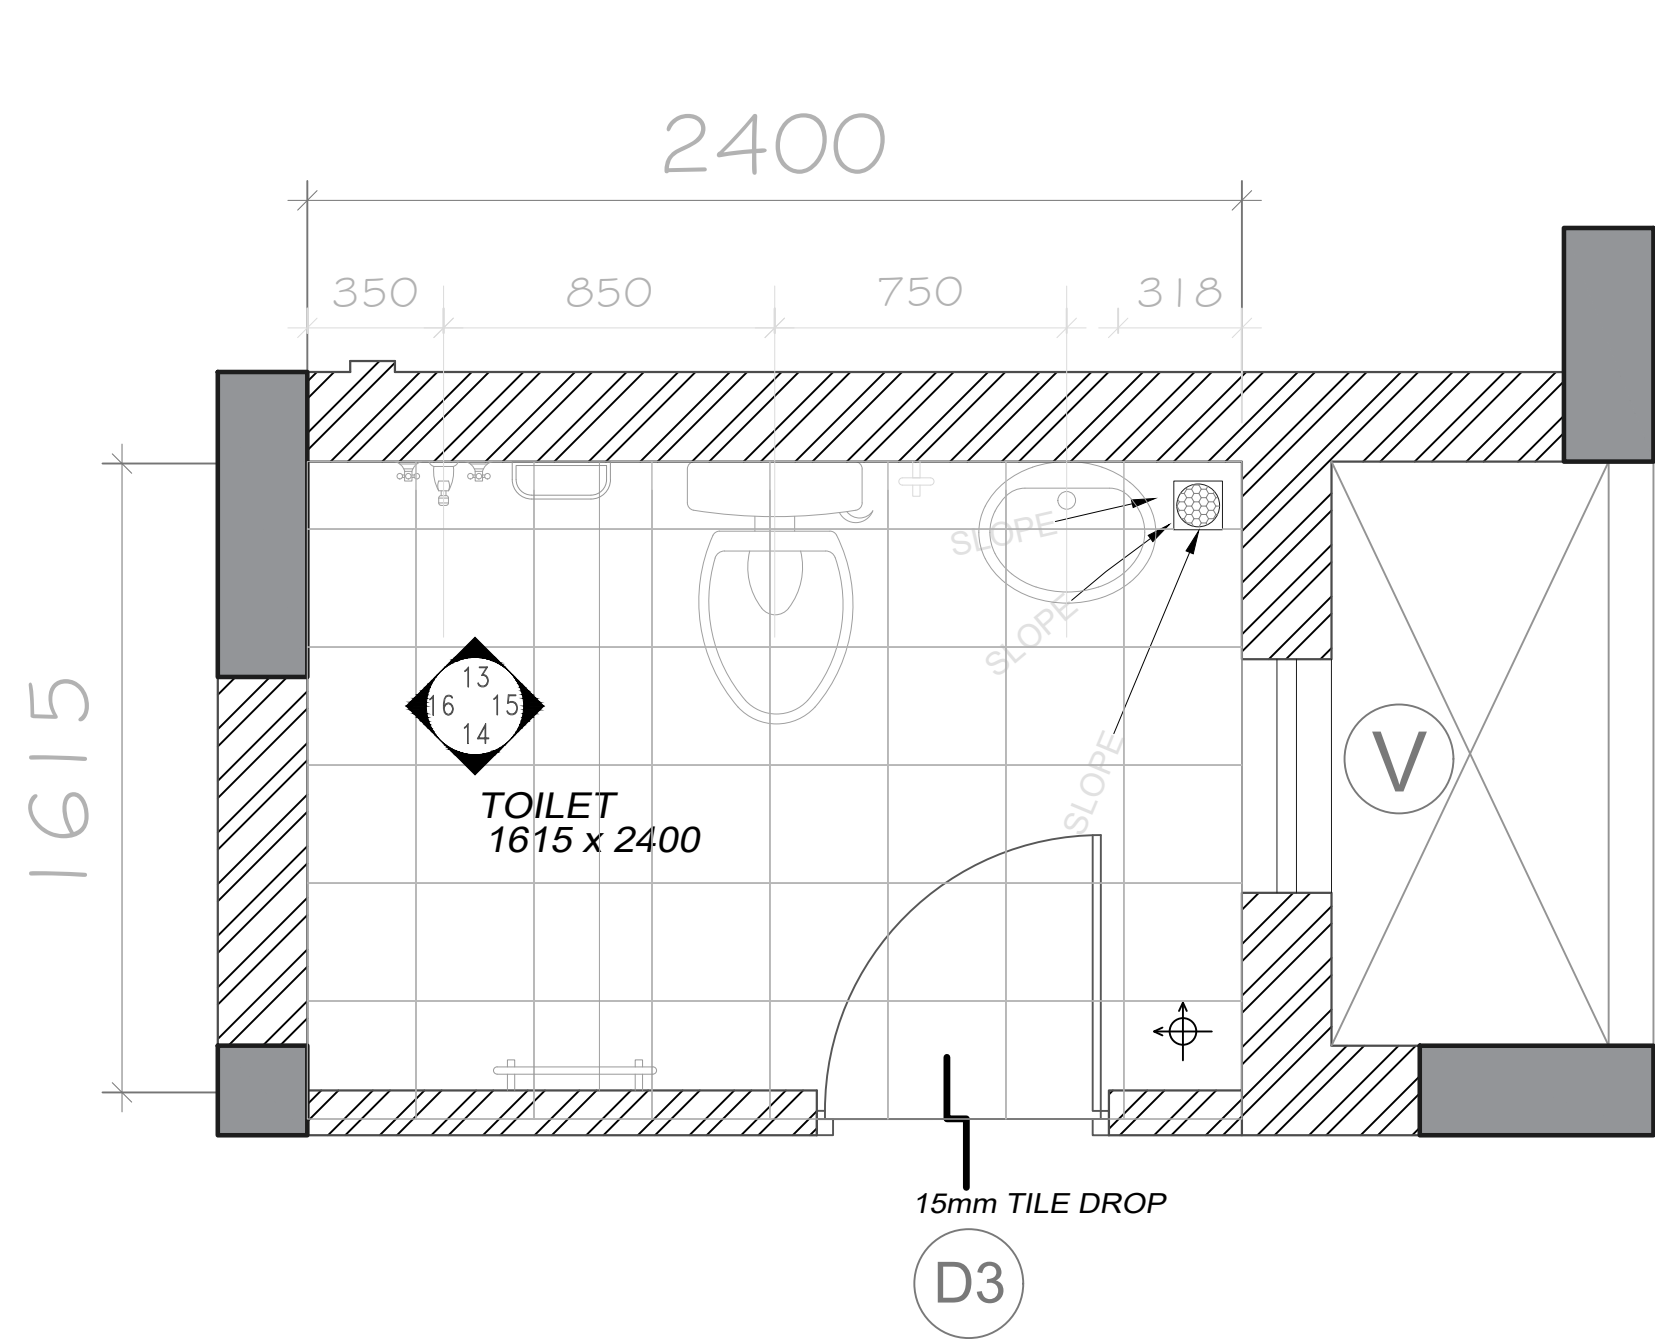


ELEVATION-13

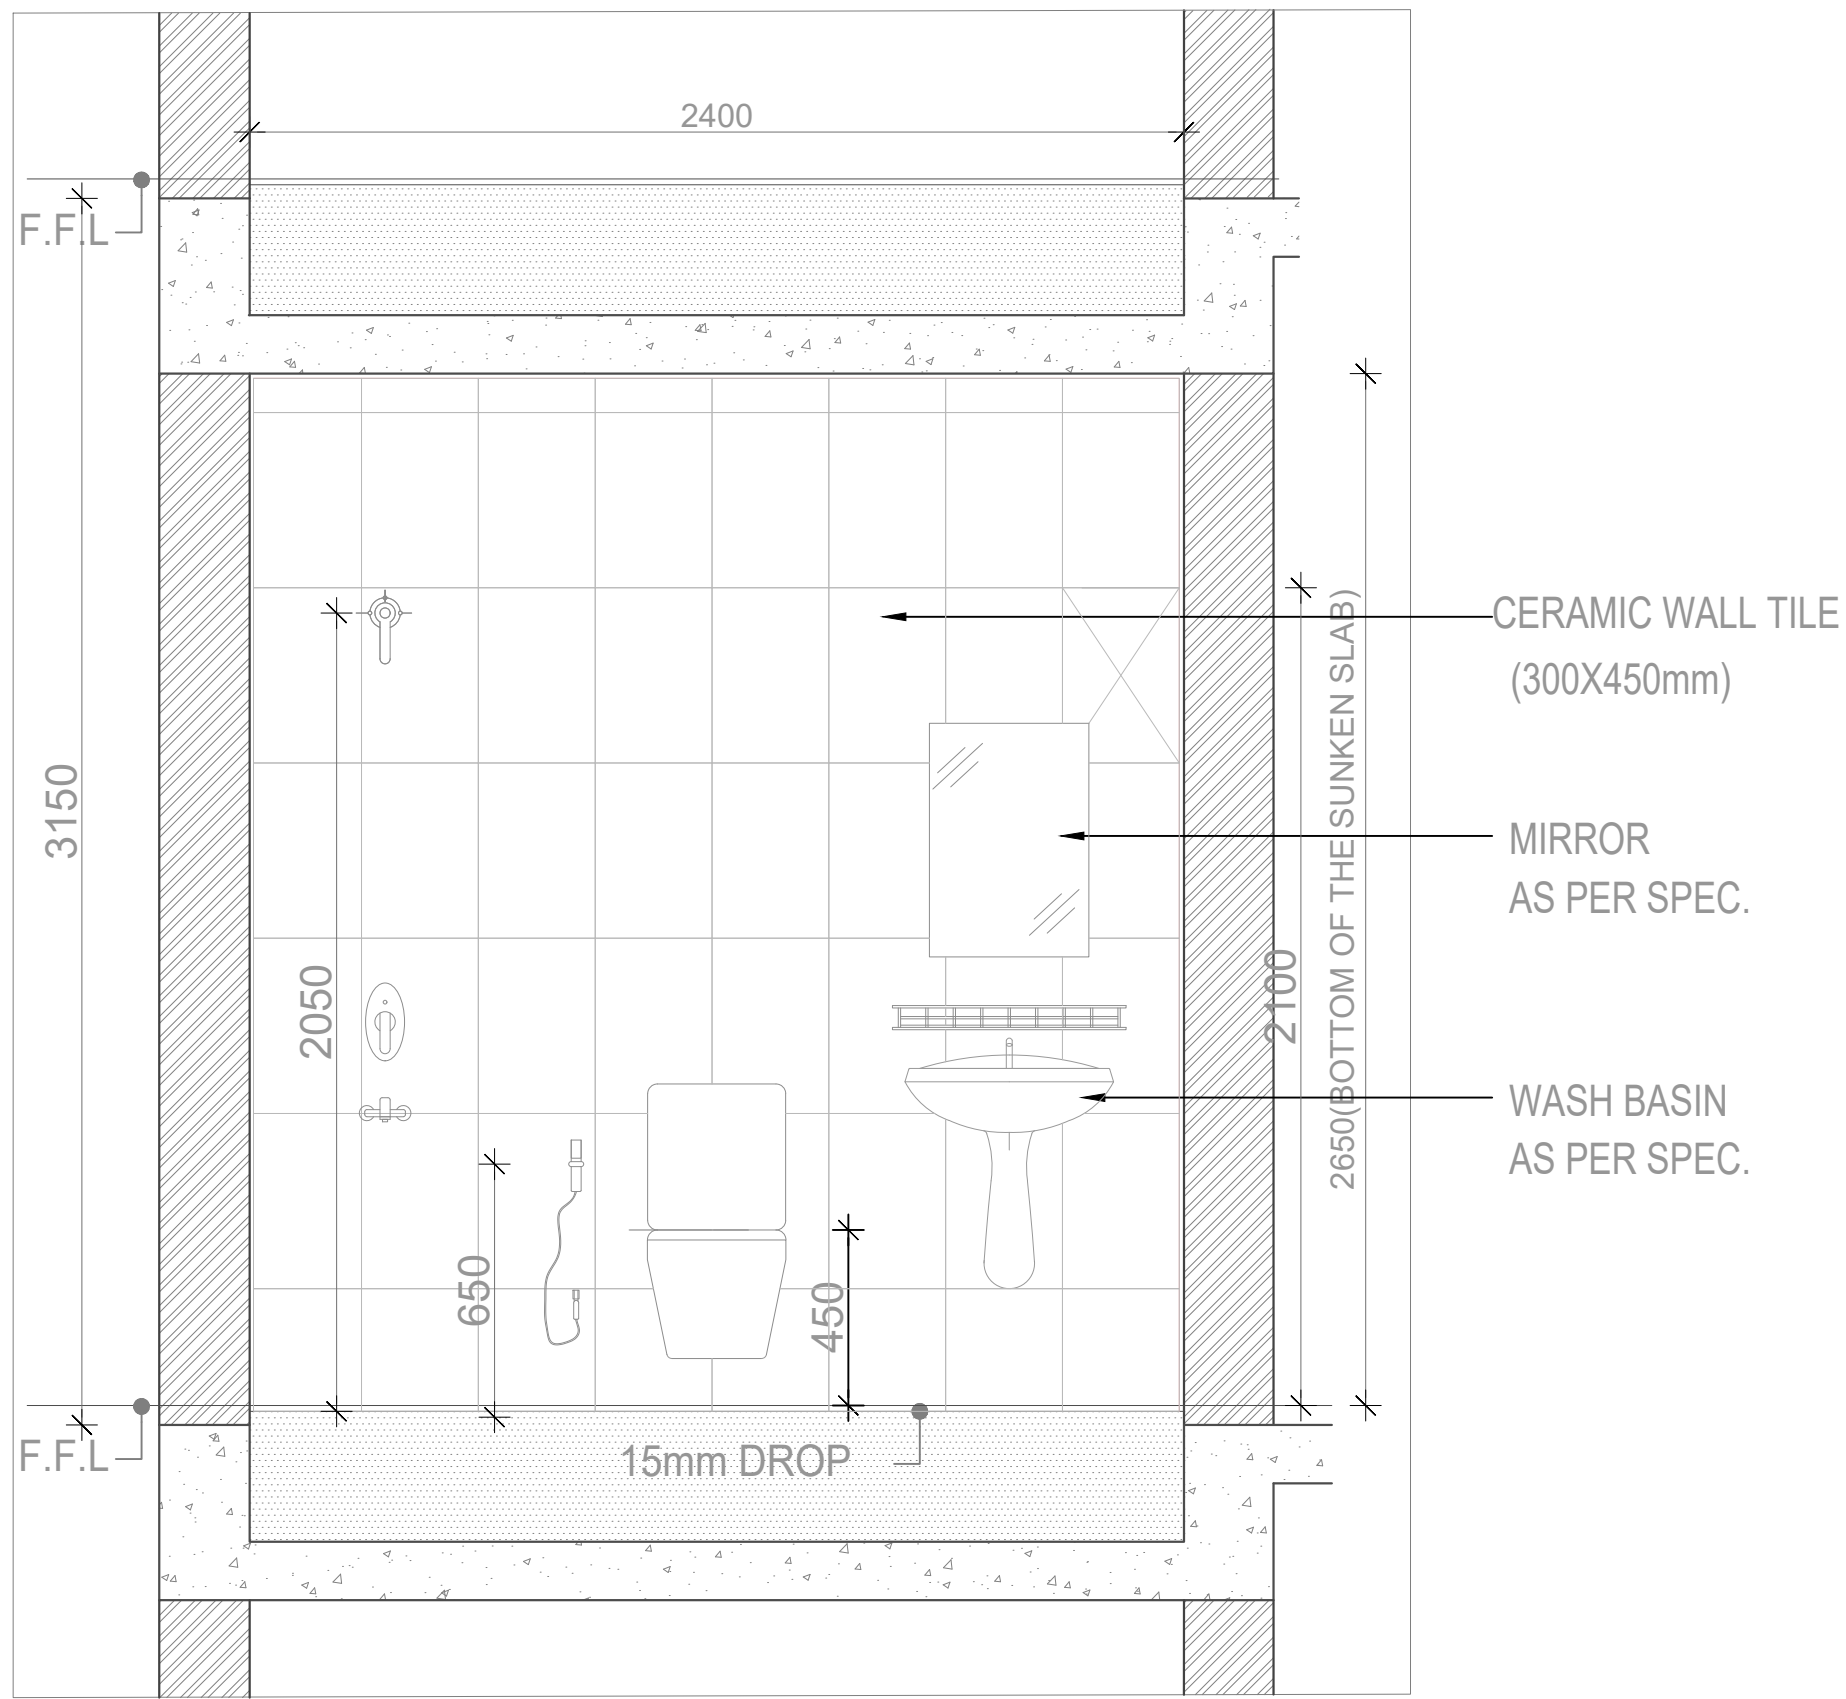


ELEVATION-14

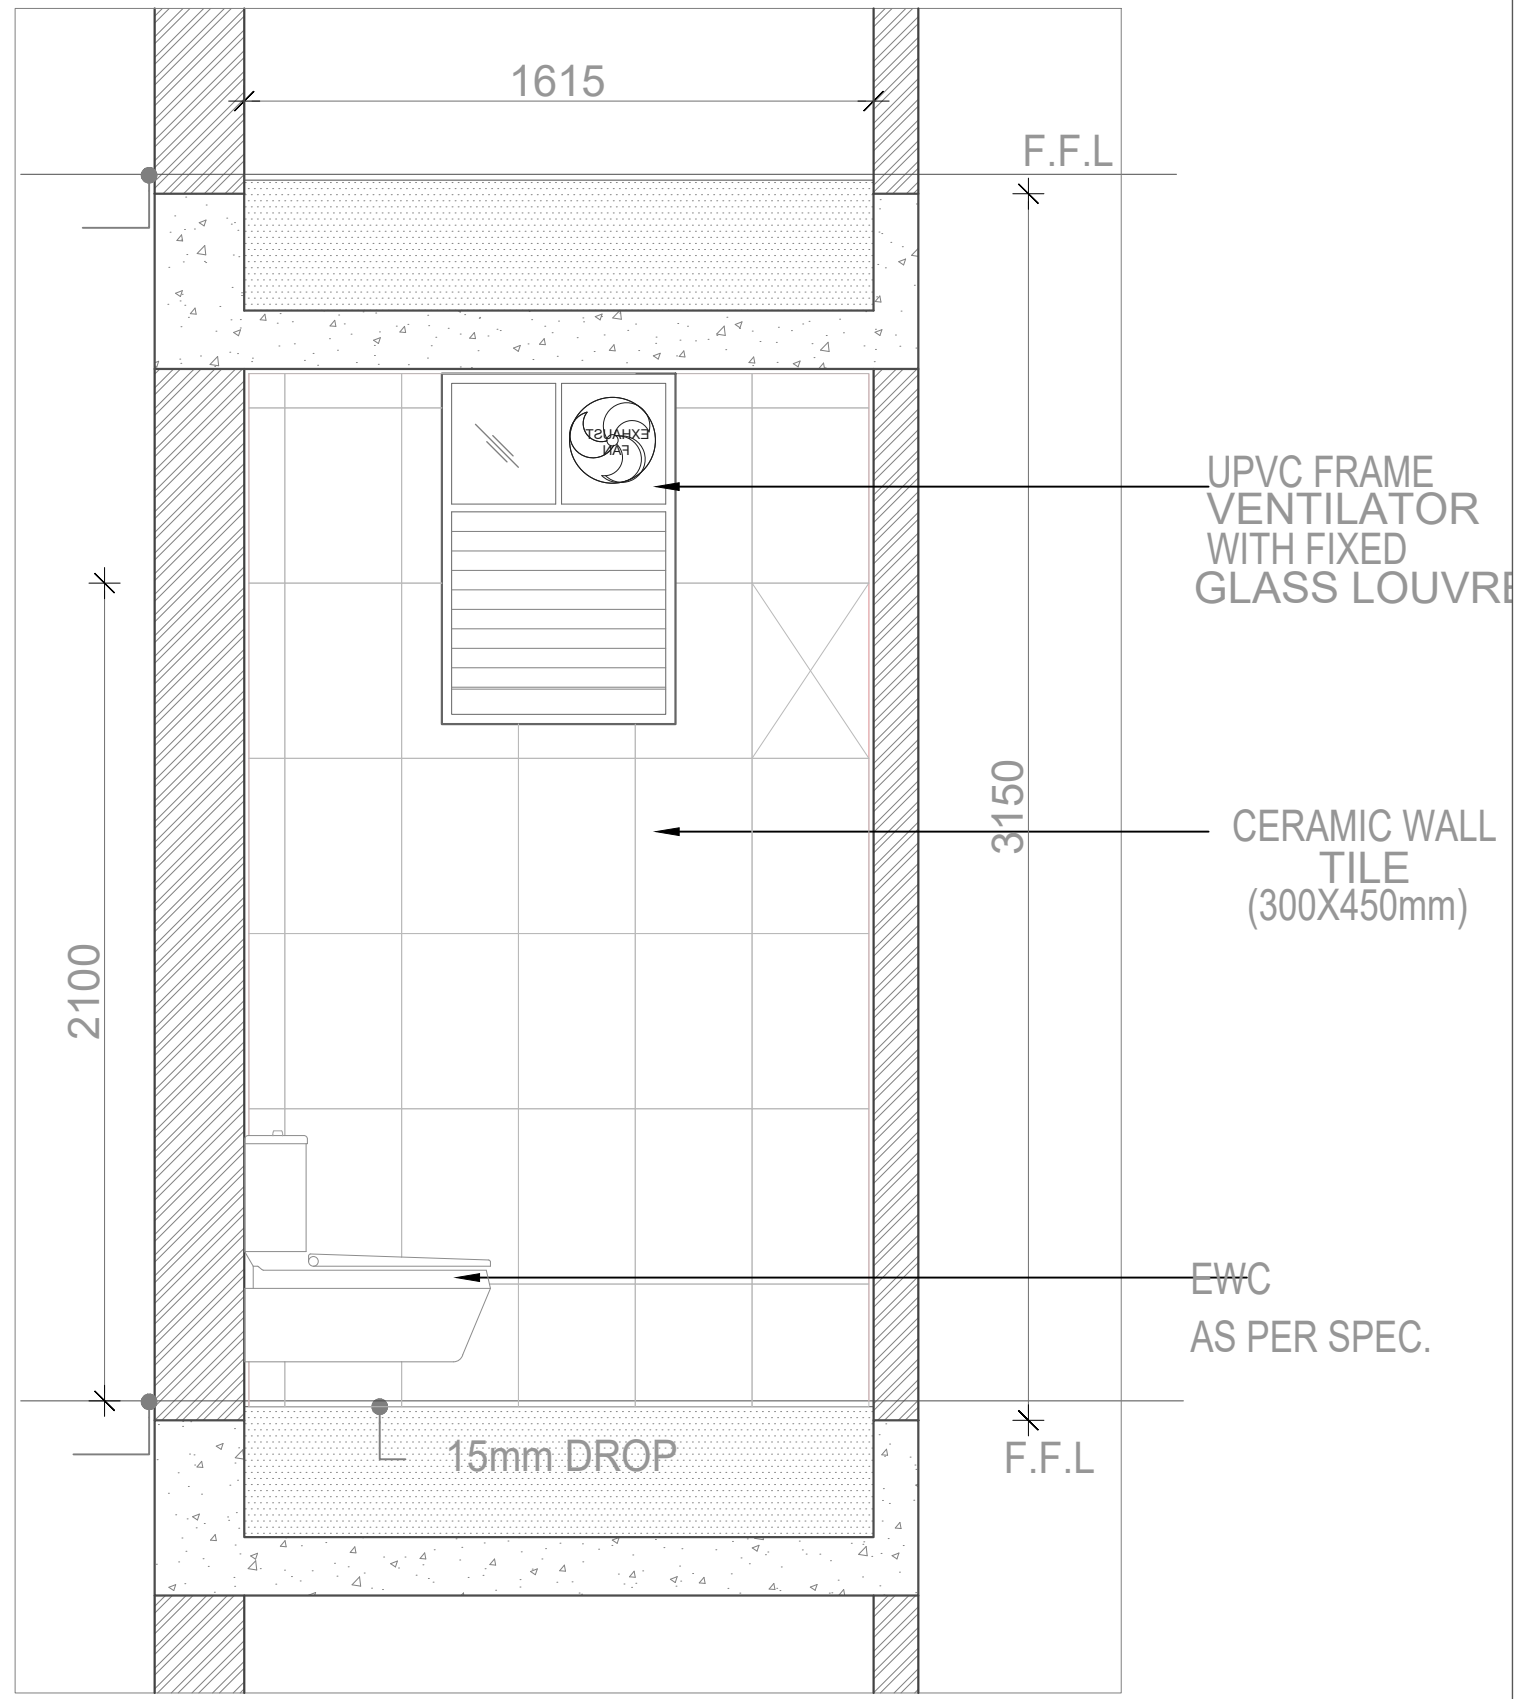

ELEVATION-15

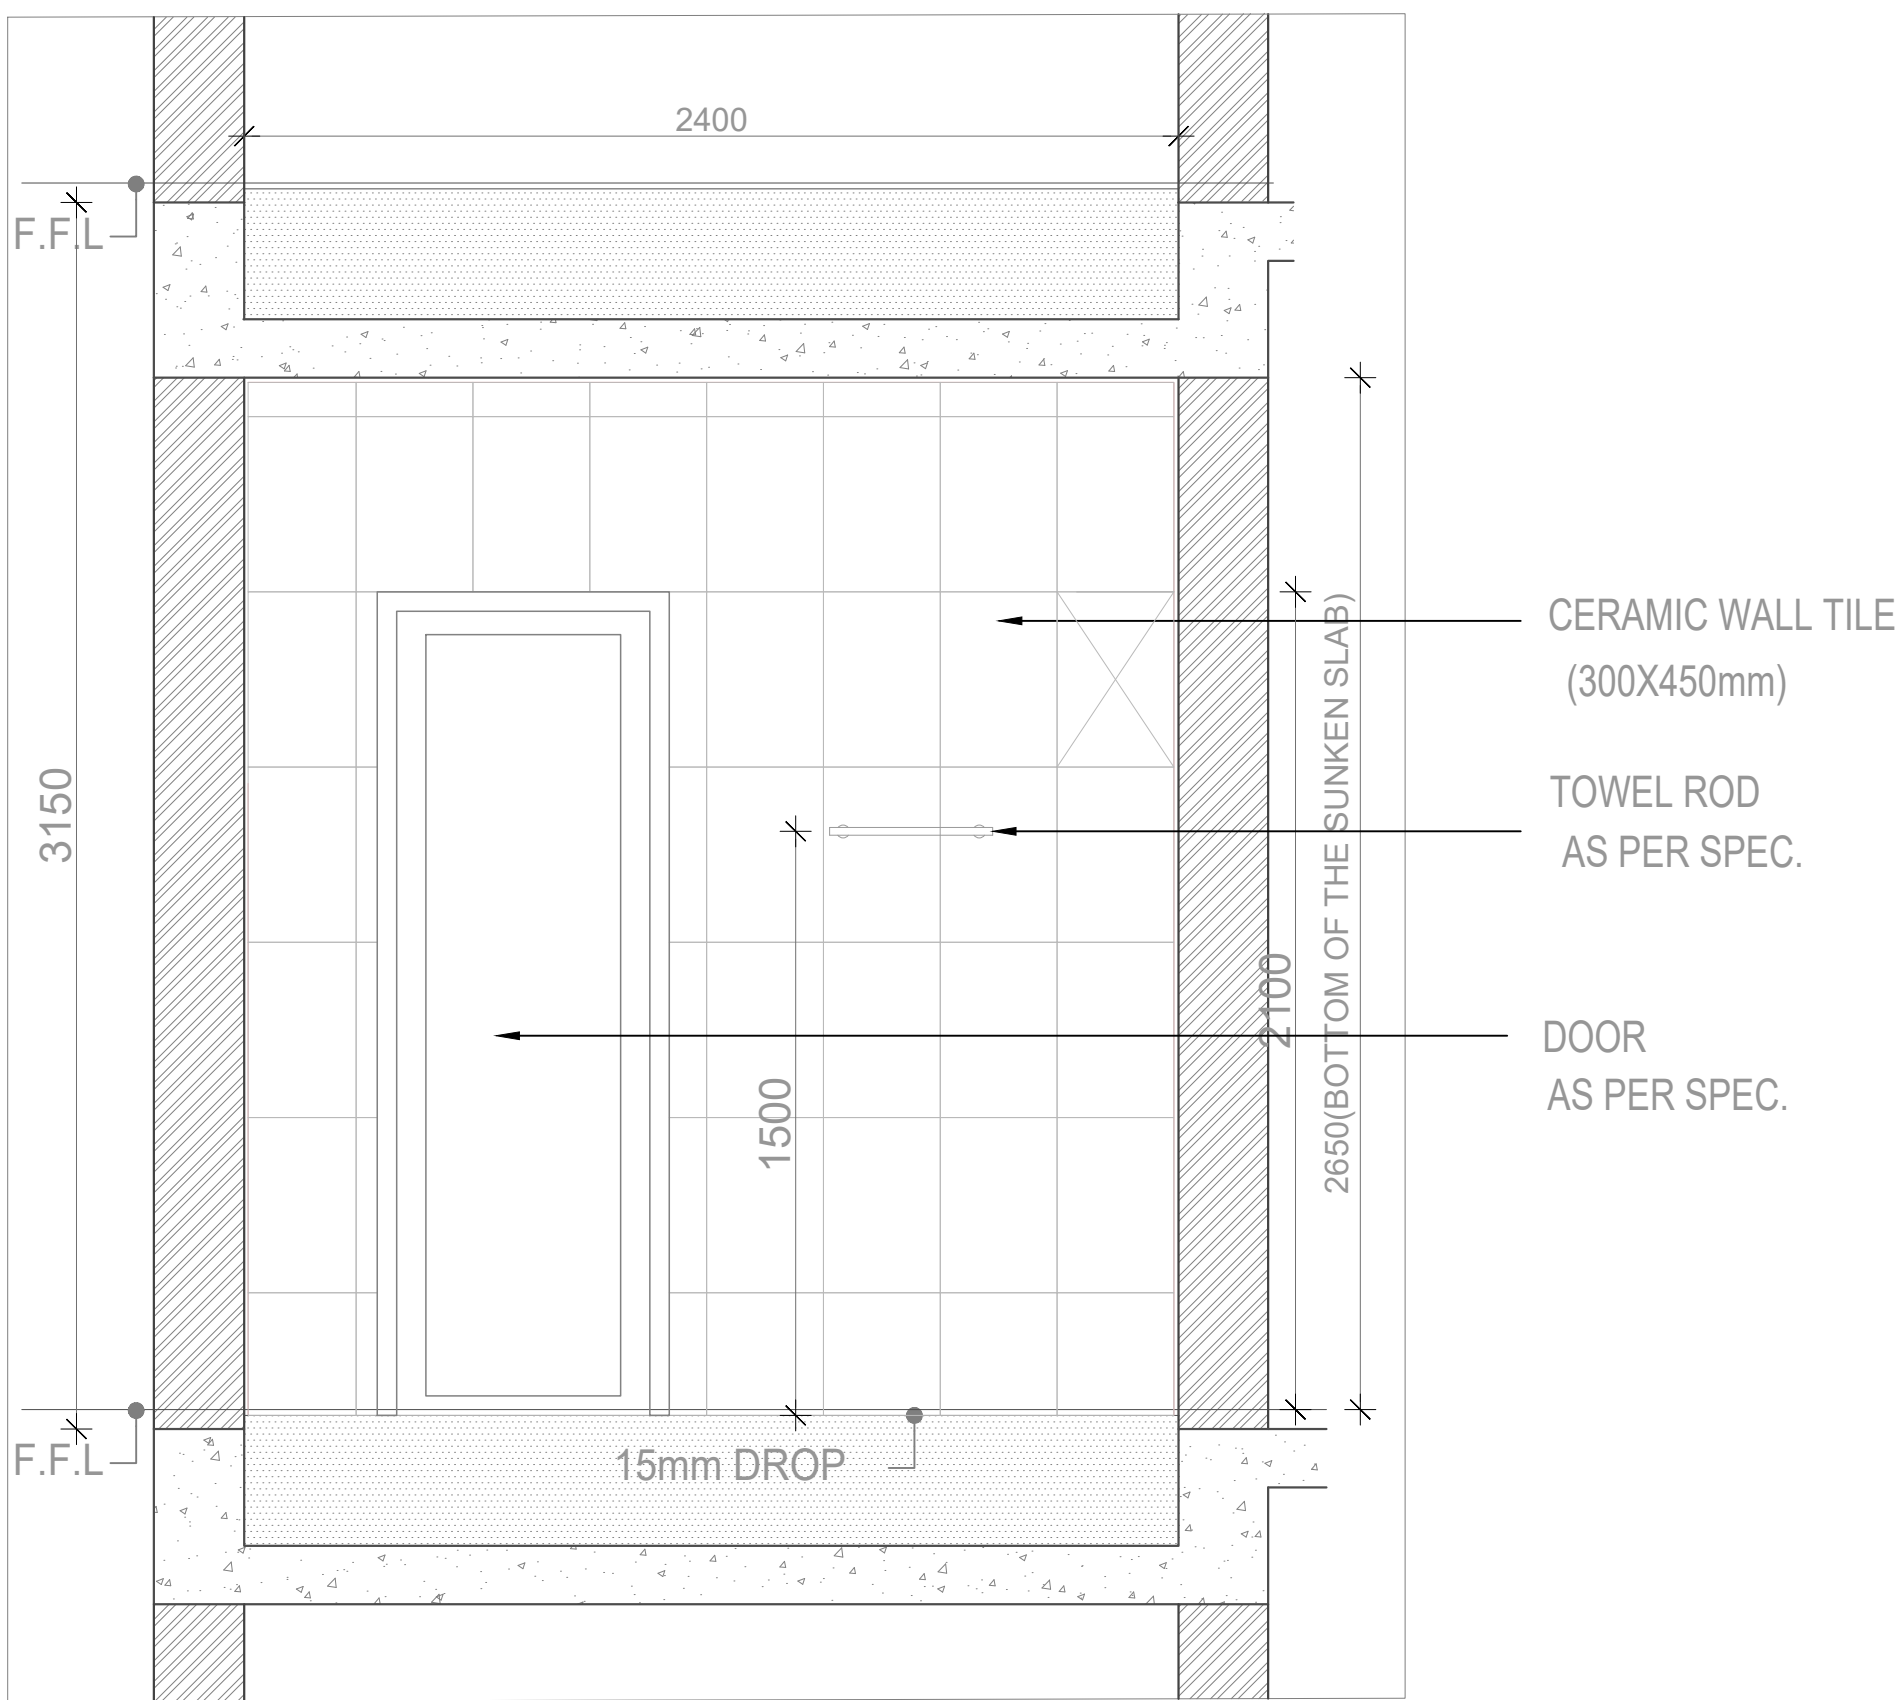

ELEVATION-16

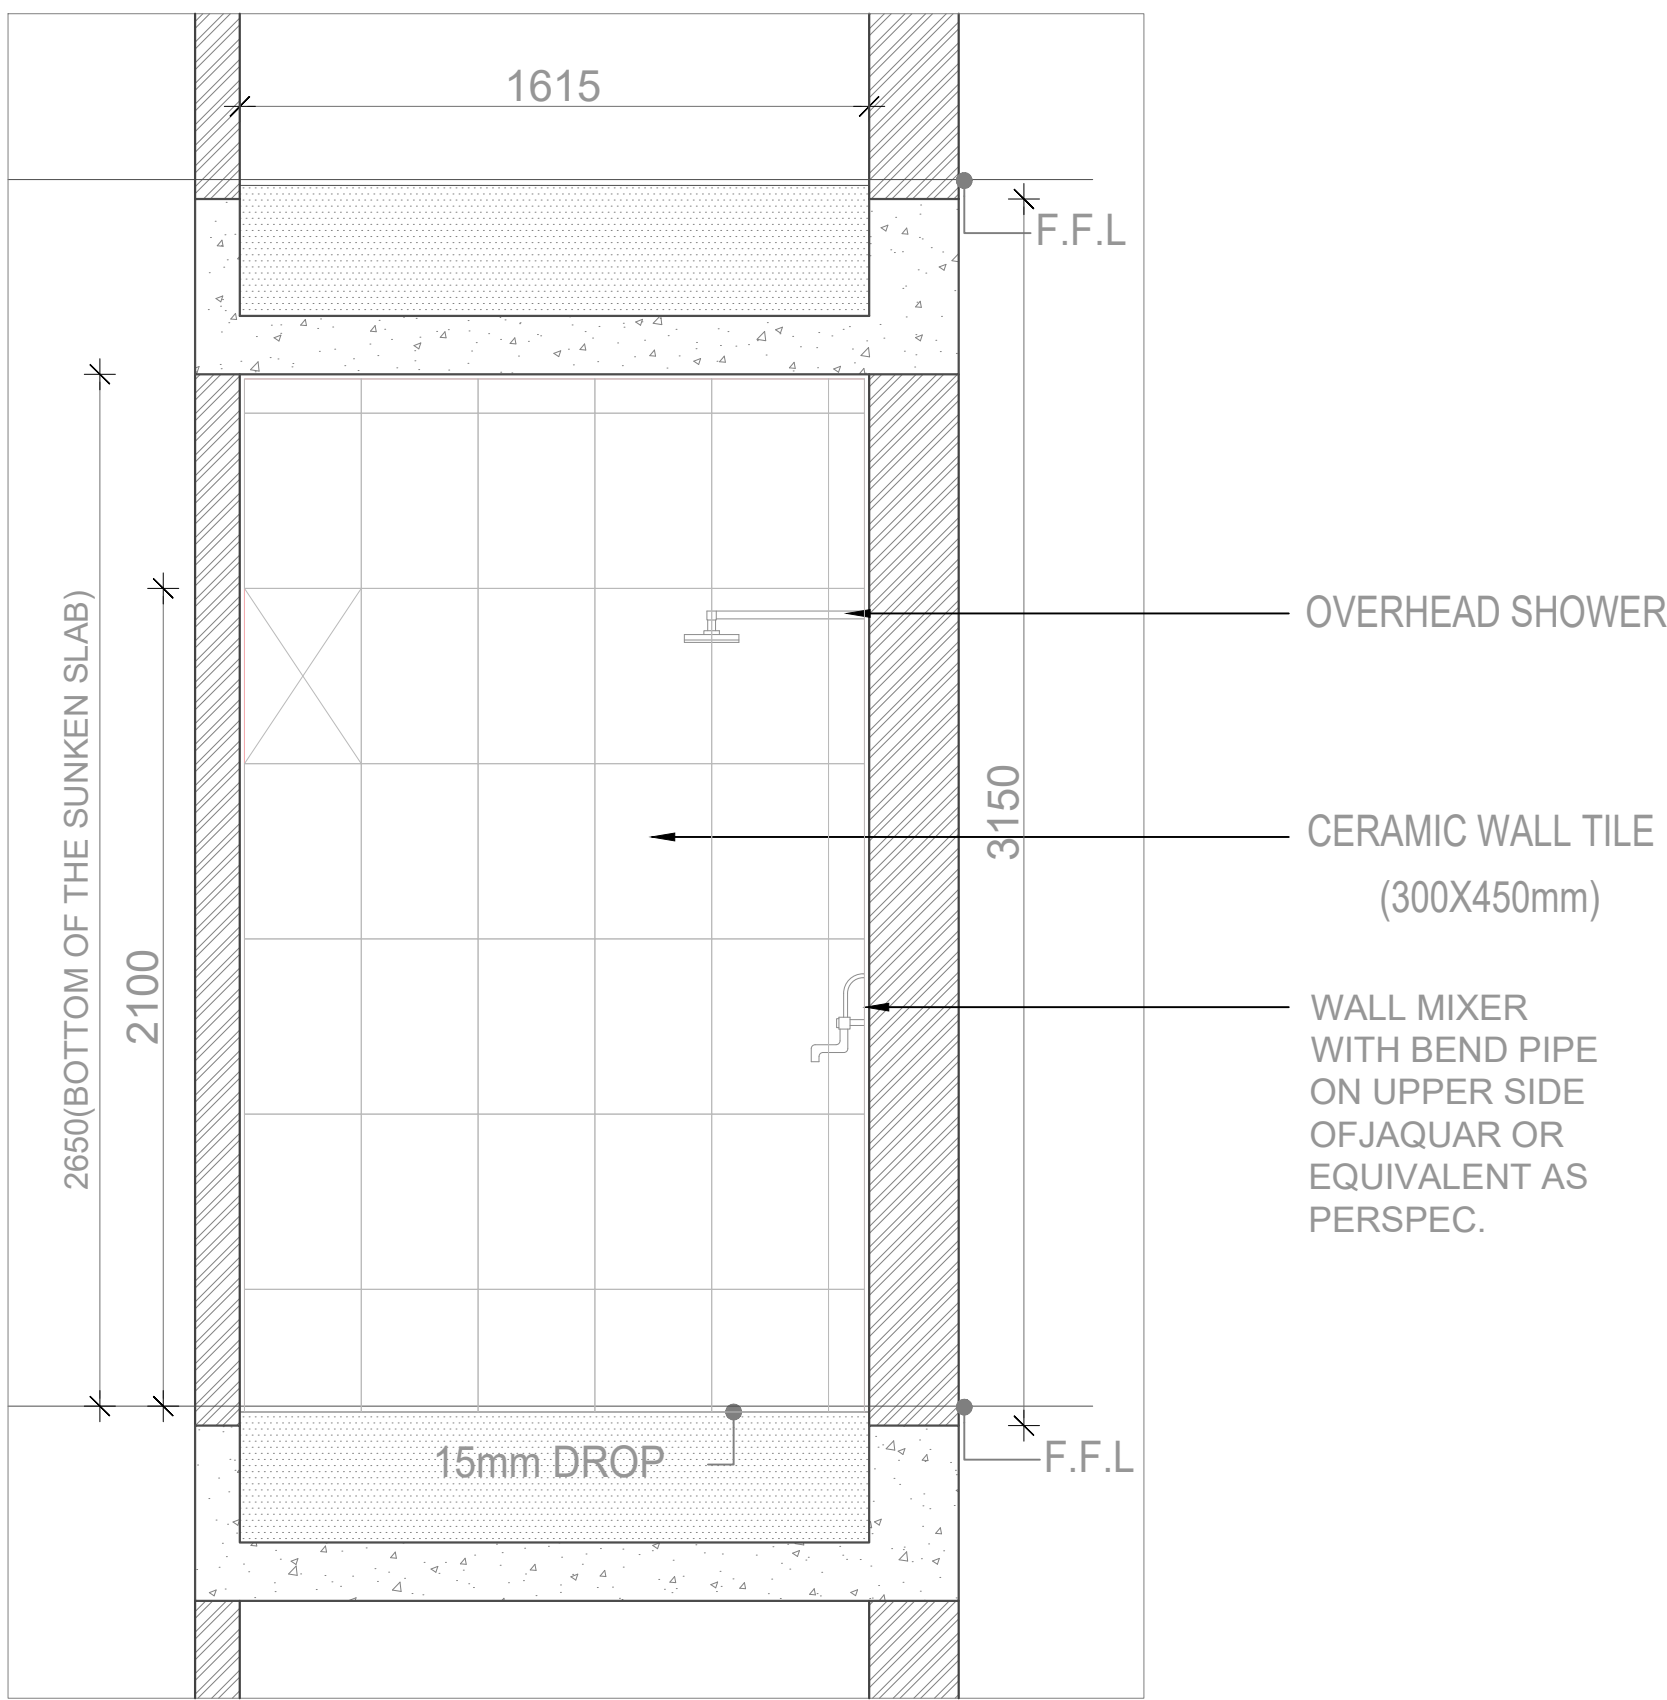

(C) CENTRAL PUBLIC WORKS DEPARTMENT

NOTES

ALL DIMENSIONS GIVEN ARE IN MM
ONLY WRITTEN DIMENSIONS ARE TO BE FOLLOWED
ANY DISCREPANCY IN THE DRAWING SHALL BE
BROUGHT TO THE NOTICE OF THE SENIOR ARCHITECT
OF THIS OFFICE

दिए गए सभी आयाम मिलीमीटर में हैं
केवल लिखित आयामों का पालन किया जाना है
ड्राइंग में कोई भी विसंगति होगी
वरिष्ठ वास्तुकार के नोट्स में लाया गया
इस कार्यालय का

FOR N.I.T. PURPOSE
ADVANCE COPY

NOTES

	वरिष्ठ वास्तुकार (च) के.लो.न.व. चैनलई SENIOR ARCHITECT (PRC-II) C.P.W.D. CHENNAI जी.विंग, राजजी भवन, बसन्त नगर, चैनलई - 600 090 G* WING, RAJAJI BHAVAN, BESANT NAGAR, CHENNAI-600090 ड्राइंग सं.: DRG. NO: CA(Chennai)/SAII/TN-844/TD/63		
	संशोधन सं.: REV NO - 00		
स्केल : SCALE : 1:100 दिनांक : DATE: OCTOBER 2022 फाइल सं.: FILE NO: TN-844	PROPOSED DESIGN OF 100 Bedded ESI Hospital at SRIPERUMBUDUR, TAMILNADU		
DEALT:	TOILET DETAILS- TYPE IV & TYPE IV SPECIAL QTRS BLOCK	TD	
सहायक वास्तुकार ASST.ARCHITECT	(A.Singaravelan) वास्तुकार ARCHITECT	(Ashok Kr Dhiman) वरिष्ठ वास्तुकार SENIOR ARCHITECT	(A.Rajavarman) मुख्य वास्तुकार CHIEF ARCHITECT