



SATHYABAMA

INSTITUTE OF SCIENCE AND TECHNOLOGY
(DEEMED TO BE UNIVERSITY)

Accredited with “A” grade by NAAC | 12B Status by UGC | Approved by AICTE

Jeppiaar Nagar, Rajiv Gandhi Salai, Chennai – 600 119

www.sathyabama.ac.in

SCHOOL OF BUILDING AND ENVIRONMENT
DEPARTMENT OF ARCHITECTURE
PRACTICAL TRAINING PORTFOLIO (SAR4063)
DEC 2022

Name of the Student : Siddiq .SR

Batch : **2019 - 2024**

Reg No. : 39210087

Semester : **VII**



SATHYABAMA

INSTITUTE OF SCIENCE AND TECHNOLOGY
(DEEMED TO BE UNIVERSITY)

Accredited with "A" grade by NAAC | 12B Status by UGC | Approved by AICTE

Jeppiaar Nagar, Rajiv Gandhi Salai, Chennai – 600 119

www.sathyabama.ac.in

SCHOOL OF BUILDING AND
ENVIRONMENT DEPARTMENT OF
ARCHITECTURE

VIVA-VOCE EXAMINATION

This is to certify that the practical training SAR 4063 is the work of Siddiq.S.R who had undergone training in Architect Rushikes and has been monitored by the continuous assessment during JUNE 2022 to NOVEMBER 2022.

Dr. Devyani Gangopadhyay
DEAN

Submitted for Viva voce Examination held on 13/12/2022

Internal Examiner

External Examiner



SATHYABAMA

INSTITUTE OF SCIENCE AND TECHNOLOGY
(DEEMED TO BE UNIVERSITY)

Accredited with "A" grade by NAAC | 12B Status by UGC | Approved by AICTE

Jeppiaar Nagar, Rajiv Gandhi Salai, Chennai – 600 119


www.sathyabama.ac.in

DECLARATION

I, **Siddiq .SR** , by declaring that the Training Report **JUNE 2022 to NOVEMBER 2022** done by me under the guidance of **Ar.Rushikesh** is submitted in partial fulfillment of the requirements for the completion of a practical training session.

DATE : 13/12/2022

PLACE : Mumbai

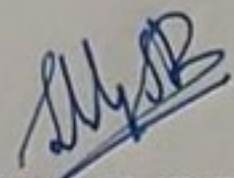
SIGNATURE OF CANDIDATE

ACKNOWLEDGEMENT

I am pleased to acknowledge my sincere thanks to the Board **of Management of SATHYABAMA** for their kind encouragement in doing this practical training and for completing it successfully. I am grateful to them.

I convey my thanks to **Dr. Devyani Gangopadhyay**, Dean, School of Building and Environment and **Ar.Sarath Chandra Kanth**, Design Chair, Department of Architecture for having been a constant source of support and encouragement.

I wish to express my thanks to all Teaching and Non-teaching staff members of the Department who were helpful in many ways for the completion of the project.

I also wish to thank **Ar.RUSHIKESH H**, for the experience of interning at their firm.

CONFIRMATION LETTER

ARCHITECT RUSHIKESH. H

architects planners interiors

Jun 28, 2022

Dear Mr. Siddiq,

This has reference to your interview held on **May 23rd, 2022**.


We are pleased to appoint you as an **"Intern"** in our firm.

You shall join your duties on **May 28th, 2022** in our firm.

We welcome you to **Architect Rushikesh. H** and hope it would be the beginning of a long and mutually beneficial association.

Thanking you,

For,
Architect Rushikesh. H

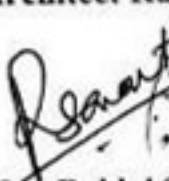
Mrs. Rohini Sawant
Sr. Associate



JOINING LETTER

ARCHITECT RUSHIKESH. H

architects planners interiors

Jun 28, 2022

Dear Mr. Siddiq,

This has reference to your interview held on **May 23rd, 2022**.


We are pleased to appoint you as an **"Intern"** in our firm.

You shall join your duties on **May 28th, 2022** in our firm.

We welcome you to **Architect Rushikesh. H** and hope it would be the beginning of a long and mutually beneficial association.

Thanking you,

For,
Architect Rushikesh. H

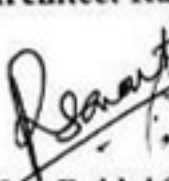
Mrs. Rohini Sawant
Sr. Associate



MONTHLY REPORT



SATHYABAMA

INSTITUTE OF SCIENCE AND TECHNOLOGY
(DEEMED TO BE UNIVERSITY)

Accredited "A" Grade by NAAC | 12B Status by UGC | Approved by AICTE

www.sathyabama.ac.in

DEPARTMENT OF ARCHITECTURE

PROFESSIONAL PRACTICAL TRAINING REPORT 2022

(Continuous progress report of the trainee architect for the period of One month in the office to submitted to HOD by the Trainee in Charge of the Organization)

- Name of the office / organization : ARCHITECT RUSHIKESH H.
- Address & Contact Number : 508-509, Aar Pec Centre, Guh - Compound, MIDC Andheri (E) MUMBAI-9.
- Name of the student : SIDDIQ SR
- Duration : From 28/05/2022 To 27/06/2022
- Total No. of days : 31 DAYS

6. Evaluation of Performance criteria shall be on

* Note: Kindly grade the student as per his/her overall performance in the office during the assessment month which will be converted to the allotted 90 marks by the department.

Description of works	Excellent	Good	Fair	Poor	NA
Understanding of office culture		✓			
Participation in the office		✓			
Reading of drawings			✓		
Presentation Techniques			✓		
Model making works					✓
Understanding of construction details		✓			
Drafting Skills (Manual / Computer)		✓			
Site Supervision / Discussion with clients					✓
Adherence to Time schedule	✓				
Other computer skills		4	✓		
File and Office Maintenance			✓		
Coordination with other consultants					✓
Overall Grading*	B+				

(A - 9.0, B - 8.0, C - 7.0, D - 6.0, E - 5.0)



SATHYABAMA

INSTITUTE OF SCIENCE AND TECHNOLOGY
(DEEMED TO BE UNIVERSITY)

Accredited "A" Grade by NAAC | 12B Status by UGC | Approved by AICTE

www.sathyabama.ac.in

7. Any other Remarks :

8. Signature of the:
Head of the Office
/ Organization
(With Seal)

Hinal Bhargava
Sr. Architect

MONTHLY REPORT



SATHYABAMA

INSTITUTE OF SCIENCE AND TECHNOLOGY

(DEEMED TO BE UNIVERSITY)

Accredited "A" Grade by NAAC | 12B Status by UGC | Approved by AICTE

www.sathyabama.ac.in

DEPARTMENT OF ARCHITECTURE

PROFESSIONAL PRACTICAL TRAINING REPORT 2022

(Continuous progress report of the trainee architect for the period of One month in the office to submitted to HOD by the Trainee in Charge of the Organization)

1. Name of the office / organization : *ARCHITECT RUSHIKESH H.*
2. Address & Contact Number : *508-509, Aay Pcc Centre, Gauric Compound MIDC Andheri (E), Mumbai-92*
3. Name of the student : *SIDDHA SR*
4. Duration : From *28/06/22* To *28/07/2022*
5. Total No. of days : *30 Days*

6. Evaluation of Performance criteria shall be on

* Note: Kindly grade the student as per his/her overall performance in the office during the assessment month which will be converted to the allotted 90 marks by the department.

Description of works	Excellent	Good	Fair	Poor	NA
Understanding of office culture		✓			
Participation in the office		✓			
Reading of drawings		✓			
Presentation Techniques		✓			✓
Model making works					✓
Understanding of construction details		✓			
Drafting Skills (Manual / Computer)		✓	✓		
Site Supervision / Discussion with clients			✓		
Adherence to Time schedule		✓			
Other computer skills			✓		
File and Office Maintenance		✓			
Coordination with other consultants			✓		
Overall Grading*					

(A - 9.0, B - 8.0, C - 7.0, D - 6.0, E - 5.0)



SATHYABAMA

INSTITUTE OF SCIENCE AND TECHNOLOGY

(DEEMED TO BE UNIVERSITY)

Accredited "A" Grade by NAAC | 12B Status by UGC | Approved by AICTE

www.sathyabama.ac.in

7. Any other Remarks :

8. Signature of the:
Head of the Office
/ Organization
(With Seal)



MONTHLY REPORT



SATHYABAMA

INSTITUTE OF SCIENCE AND TECHNOLOGY
(DEEMED TO BE UNIVERSITY)

Accredited "A" Grade by NAAC | 12B Status by UGC | Approved by AICTE
www.sathyabama.ac.in

DEPARTMENT OF ARCHITECTURE

PROFESSIONAL PRACTICAL TRAINING REPORT 2022

(Continuous progress report of the trainee architect for the period of One month in the office to submitted to HOD by the Trainee in Charge of the Organization)

- Name of the office / organization : ARCHITECT RUSHIKESH H.
- Address & Contact Number : 508-509, Aar Poo Centre, Gufic Compound MIDC, Andheri CE1, Mumbai-92.
- Name of the student : SIDDIQ SR
- Duration : From 28/7/2022 To 27/8/2022
- Total No. of days : 24 Days
- Evaluation of Performance criteria shall be on
* Note: Kindly grade the student as per his/her overall performance in the office during the assessment month which will be converted to the allotted 90 marks by the department.

Description of works	Excellent	Good	Fair	Poor	NA
Understanding of office culture		✓			
Participation in the office		✓			
Reading of drawings		✓			
Presentation Techniques		✓			
Model making works					✓
Understanding of construction details		✓			
Drafting Skills (Manual / Computer)		✓			
Site Supervision / Discussion with clients			✓		
Adherence to Time schedule	✓				
Other computer skills		✓			
File and Office Maintenance		✓			
Coordination with other consultants		✓			
Overall Grading*					

(A - 9.0, B - 8.0, C - 7.0, D - 6.0, E - 5.0)



SATHYABAMA

INSTITUTE OF SCIENCE AND TECHNOLOGY
(DEEMED TO BE UNIVERSITY)

Accredited "A" Grade by NAAC | 12B Status by UGC | Approved by AICTE
www.sathyabama.ac.in

- Any other Remarks :
- Signature of the:
Head of the Office / Organization
(With Seal) An. Minal Bhagwat



MONTHLY REPORT



SATHYABAMA

INSTITUTE OF SCIENCE AND TECHNOLOGY
(DEEMED TO BE UNIVERSITY)

Accredited "A" Grade by NAAC | 12B Status by UGC | Approved by AICTE
www.sathyabama.ac.in

DEPARTMENT OF ARCHITECTURE

PROFESSIONAL PRACTICAL TRAINING REPORT 2022

(Continuous progress report of the trainee architect for the period of One month in the office to submitted to HOD by the Trainee in Charge of the Organization)

1. Name of the office / organization : *ARCHITECT RUSHIKESH H.*
2. Address & Contact Number : *508-509, Aar Pe Centre, Gupic Compound MIDC, Andheri (E), Mumbai-92*
3. Name of the student : *SIDDHA SR*
4. Duration : *From 28/8/22 To 30/9/22*
5. Total No. of days : *26 Days*

6. Evaluation of Performance criteria shall be on

* Note: Kindly grade the student as per his/her overall performance in the office during the assessment month which will be converted to the allotted 90 marks by the department.

Description of works	Excellent	Good	Fair	Poor	NA
Understanding of office culture		✓			
Participation in the office		✓			
Reading of drawings	✓	✓			
Presentation Techniques		✓			
Model making works		✓			✓
Understanding of construction details	✓				
Drafting Skills (Manual / Computer)		✓	✓		
Site Supervision / Discussion with clients			✓		
Adherence to Time schedule		✓			
Other computer skills		✓			
File and Office Maintenance			✓		
Coordination with other consultants					✓
Overall Grading*	B				

(A - 9.0, B - 8.0, C - 7.0, D - 6.0, E - 5.0)



SATHYABAMA

INSTITUTE OF SCIENCE AND TECHNOLOGY
(DEEMED TO BE UNIVERSITY)

Accredited "A" Grade by NAAC | 12B Status by UGC | Approved by AICTE
www.sathyabama.ac.in

7. Any other Remarks :

8. Signature of the:
Head of the Office
/ Organization
(With Seal)



WORK DIARY

WORK REPORT						
NAME:	Siddiq .S R					MONTH : JUNE
DATE	DAY	PRE LUNCH		PROJECT		
		In	Out	In	Out	
6/1/2022	WEDNESDAY	9:45	2:15	2:45	8:00	Azorte 1 MG, Bangalore
6/2/2022	THURSDAY	9:35	2:00	2:35	9:30	Azorte 1 MG, Bangalore
6/3/2022	FRIDAY	9:30	3:15	3:50	9:12	Azorte 1 MG, Bangalore
6/4/2022	SATURDAY	9:42	2:15	2:40	8:16	Azorte 1 MG, Bangalore
6/5/2022	SUNDAY					
6/6/2022	MONDAY	9:45	2:35	2:55	8:15	Azorte 1 MG, Bangalore
6/7/2022	TUESDAY	9:50	2:45	3:00	9:30	Azorte 1 MG, Bangalore
6/8/2022	WEDNESDAY	9:25	2:35	3:00	9:15	Azorte Sarath City, Hyderabad
6/9/2022	THURSDAY	9:45	2:40	2:55	9:30	Azorte Sarath City, Hyderabad
6/10/2022	FRIDAY	9:45	2:15	3:00	8:13	Azorte Sarath City, Hyderabad
6/11/2022	SATURDAY					
6/12/2022	SUNDAY					
6/13/2022	MONDAY					
6/14/2022	TUESDAY					
6/15/2022	WEDNESDAY	10:00	2:16	3:01	9:15	Azorte Sarath City, Hyderabad
6/16/2022	THURSDAY	9:48	2:30	3:00	7:00	Azorte Sarath City, Hyderabad
6/17/2022	FRIDAY	10:00	4:15	4:35	9:55	Azorte Sarath City, Hyderabad
6/18/2022	SATURDAY	9:35	2:25	3:15	9:35	Azorte Airia Mall, Haryana
6/19/2022	SUNDAY					
6/20/2022	MONDAY	9:20	2:45	3:12	9:20	Azorte Airia Mall, Haryana
6/21/2022	TUESDAY	9:15	2:15	3:15	9:15	Azorte Airia Mall, Haryana
6/22/2022	WEDNESDAY	9:10	3:15	3:45	6:30	Azorte Airia Mall, Haryana
6/23/2022	THURSDAY	9:30	2:00	2:25	8:30	Azorte Airia Mall, Haryana
6/24/2022	FRIDAY	9:25	2:29	3:01	8:00	Azorte Airia Mall, Haryana
6/25/2022	SATURDAY	9:15	2:25	2:00	9:45	Azorte Airia Mall, Haryana
6/26/2022	SUNDAY					
6/27/2022	MONDAY	9:45	3:10	3:45	9:30	Azorte Airia Mall, Haryana
6/28/2022	TUESDAY	9:23	3:15	2:45	8:30	Azorte Sarath City, Hyderabad
6/29/2022	WEDNESDAY	9:45	2:25	2:35	9:30	Azorte Sarath City, Hyderabad
6/30/2022	THURSDAY	9:34	2:00	2:45	7:30	Azorte Sarath City, Hyderabad

WORK REPORT						
NAME:	Siddiq S R					MONTH : JULY
DATE	DAY	PRE LUNCH		PROJECT		
		In	Out	In	Out	
7/1/2022	FRIDAY	9:45	2:15	2:45	8:00	Azorte Sarath City, Hyderabad
7/2/2022	SATURDAY	9:35	2:00	2:35	9:30	Azorte Sarath City, Hyderabad
7/3/2022	SUNDAY					
7/4/2022	MONDAY	9:42	2:15	2:40	8:16	Azorte Seawoods Mall, Navi Mumbai
7/5/2022	TUESDAY	9:45	2:15	3:00	8:13	Azorte Seawoods Mall, Navi Mumbai
7/6/2022	WEDNESDAY	9:45	2:35	2:55	8:15	Azorte Seawoods Mall, Navi Mumbai
7/7/2022	THURSDAY	9:50	2:45	3:00	9:30	Azorte Seawoods Mall, Navi Mumbai
7/8/2022	FRIDAY	9:25	2:35	3:00	9:15	Azorte Seawoods Mall, Navi Mumbai
7/9/2022	SATURDAY					
7/10/2022	SUNDAY					
7/11/2022	MONDAY	9:30	3:15	3:50	9:12	Azorte Seawoods Mall, Navi Mumbai
7/12/2022	TUESDAY	9:45	2:40	2:55	9:30	Azorte Seawoods Mall, Navi Mumbai
7/13/2022	WEDNESDAY					
7/14/2022	THURSDAY	10:00	4:15	4:35	9:55	Azorte Seawoods Mall, Navi Mumbai
7/15/2022	FRIDAY	10:00	2:16	3:01	9:15	Azorte Seawoods Mall, Navi Mumbai
7/16/2022	SATURDAY	9:48	2:30	3:00	7:00	Azorte Seawoods Mall, Navi Mumbai
7/17/2022	SUNDAY					
7/18/2022	MONDAY	9:35	2:25	3:15	9:35	Azorte Seawoods Mall, Navi Mumbai
7/19/2022	TUESDAY	9:45	2:55	3:15	8:19	Azorte Seawoods Mall, Navi Mumbai
7/20/2022	WEDNESDAY	9:20	2:45	3:12	9:20	Azorte Seawoods Mall, Navi Mumbai
7/21/2022	THURSDAY	9:15	2:15	3:15	9:15	Azorte Seawoods Mall, Navi Mumbai
7/22/2022	FRIDAY	9:10	3:15	3:45	6:30	Azorte Seawoods Mall, Navi Mumbai
7/23/2022	SATURDAY	9:45	2:45	2:45	8:30	Azorte Seawoods Mall, Navi Mumbai
7/24/2022	SUNDAY					
7/25/2022	MONDAY	9:25	2:50	3:15	8:41	Supreme Melange, Mumbai
7/26/2022	TUESDAY					
7/27/2022	WEDNESDAY	9:25	2:15	2:25	8:30	Supreme Melange, Mumbai
7/28/2022	THURSDAY	9:45	2:34	3:00	9:45	Supreme Melange, Mumbai
7/29/2022	FRIDAY	10:00	2:00	2:45	9:30	Supreme Melange, Mumbai
7/30/2022	SATURDAY	9:35	2:15	2:35	9:45	Supreme Melange, Mumbai
7/31/2022	SUNDAY					

NAME:	Siddiq .S R			MONTH: AUGUST		
DATE	DAY	PRE LUNCH		PROJECT		
		In	Out	In	Out	
8/1/2022	MONDAY	9:00	2:15	2:45	9:00	Rajhans Altezza, Gujarat
8/2/2022	TUESDAY	9:55	2:20	2:35	9:30	Rajhans Altezza, Gujarat
8/3/2022	WEDNESDAY	9:45	2:40	2:55	10:30	Rajhans Altezza, Gujarat
8/4/2022	THURSDAY	9:42	2:15	2:40	8:16	Rajhans Altezza, Gujarat
8/5/2022	FRIDAY	9:45	2:15	3:00	8:13	Rajhans Altezza, Gujarat
8/6/2022	SATURDAY	9:45	2:35	2:55	8:15	Rajhans Grandezza, Gujarat
8/7/2022	SUNDAY					
8/8/2022	MONDAY	9:25	2:35	3:00	9:15	Rajhans Grandezza, Gujarat
8/9/2022	TUESDAY	9:50	2:45	3:00	9:30	Rajhans Grandezza, Gujarat
8/10/2022	WEDNESDAY	10:00	4:15	4:35	9:55	Rajhans Grandezza, Gujarat
8/11/2022	THURSDAY	9:30	3:15	3:50	9:12	Rajhans Eronzza, Gujarat
8/12/2022	FRIDAY	9:45	2:40	2:55	9:30	Rajhans Eronzza, Gujarat
8/13/2022	SATURDAY					
8/14/2022	SUNDAY					
8/15/2022	MONDAY	10:00	2:16	3:01	9:15	Rajhans Eronzza, Gujarat
8/16/2022	TUESDAY	9:48	2:30	3:00	7:00	Rajhans Eronzza, Gujarat
8/17/2022	WEDNESDAY					
8/18/2022	THURSDAY	9:35	2:25	3:15	9:35	Rajhans Eronzza, Gujarat
8/19/2022	FRIDAY	9:45	2:55	3:15	8:19	Rajhans Eronzza, Gujarat
8/20/2022	SATURDAY	9:20	2:45	3:12	9:20	Rajhans Eronzza, Gujarat
8/21/2022	SUNDAY					
8/22/2022	MONDAY	9:10	3:15	3:45	6:30	Rajhans Grandezza, Gujarat
8/23/2022	TUESDAY	9:45	2:45	2:45	8:30	Rajhans Grandezza, Gujarat
8/24/2022	WEDNESDAY	9:25	2:50	3:15	8:41	Rajhans Grandezza, Gujarat
8/25/2022	THURSDAY					
8/26/2022	FRIDAY	9:15	2:15	3:15	9:15	Rajhans Grandezza, Gujarat
8/27/2022	SATURDAY	9:25	2:15	2:25	8:30	Rajhans Grandezza, Gujarat
8/28/2022	SUNDAY					
8/29/2022	MONDAY	10:00	2:00	2:45	9:30	Rajhans Grandezza, Gujarat
8/30/2022	TUESDAY	9:35	2:15	2:35	9:45	Rajhans Cornollo, Gujarat
8/31/2022	WEDNESDAY	9:45	2:34	3:00	9:45	Rajhans Cornollo, Gujarat

				MONTH : SEPTEMBER		
NAME:	Siddiq .S R					
DATE	DAY	TIMING		PROJECT		
		In	Out	In	Out	
9/1/2022	THURSDAY	9:00	2:15	2:45	9:00	Icici Boomerang, Chandivali
9/2/2022	FRIDAY	9:55	2:20	2:35	9:30	Icici Boomerang, Chandivali
9/3/2022	SATURDAY	9:45	2:40	2:55	10:30	Icici Boomerang, Chandivali
9/4/2022	SUNDAY					
9/5/2022	MONDAY	9:45	2:15	3:00	8:13	Icici Boomerang, Chandivali
9/6/2022	TUESDAY	9:45	2:35	2:55	8:15	Icici Ghansoli, Ghansoli
9/7/2022	WEDNESDAY	9:42	2:15	2:40	8:16	Icici Ghansoli, Ghansoli
9/8/2022	THURSDAY	9:25	2:35	3:00	9:15	Icici Boomerang, Chandivali
9/9/2022	FRIDAY	9:50	2:45	3:00	9:30	Icici Boomerang, Chandivali
9/10/2022	SATURDAY					
9/11/2022	SUNDAY					
9/12/2022	MONDAY	9:45	2:40	2:55	9:30	Icici Boomerang, Chandivali
9/13/2022	TUESDAY	10:00	4:15	4:35	9:55	Icici Boomerang, Chandivali
9/14/2022	WEDNESDAY	9:35	2:25	3:15	9:35	Icici Boomerang, Chandivali
9/15/2022	THURSDAY	10:00	2:16	3:01	9:15	Icici Boomerang, Chandivali
9/16/2022	FRIDAY	9:48	2:30	3:00	7:00	Icici Boomerang, Chandivali
9/17/2022	SATURDAY	9:25	2:15	2:25	8:30	Icici Boomerang, Chandivali
9/18/2022	SUNDAY					
9/19/2022	MONDAY	9:45	2:55	3:15	8:19	Icici Boomerang, Chandivali
9/20/2022	TUESDAY	9:20	2:45	3:12	9:20	Rajhans Creston, Gujarat
9/21/2022	WEDNESDAY					
9/22/2022	THURSDAY	9:10	3:15	3:45	6:30	Rajhans Creston, Gujarat
9/23/2022	FRIDAY	9:45	2:45	2:45	8:30	Rajhans Creston, Gujarat
9/24/2022	SATURDAY	9:25	2:50	3:15	8:41	Rajhans Creston, Gujarat
9/25/2022	SUNDAY					
9/26/2022	MONDAY	9:15	2:15	3:15	9:15	Rajhans Creston, Gujarat
9/27/2022	TUESDAY					
9/28/2022	WEDNESDAY	9:30	3:15	3:50	9:12	Rajhans Cremona, Gujarat
9/29/2022	THURSDAY	10:00	2:00	2:45	9:30	Rajhans Cremona, Gujarat
9/30/2022	FRIDAY	9:35	2:15	2:35	9:45	Rajhans Cremona, Gujarat

CONSOLIDATED CERTIFICATE

ARCHITECT RUSHIKESH. H

architects planners interiors

October 1, 2022

CERTIFICATE

TO WHOMSOEVER IT MAY CONCERN

This is to certify that **Mr. Siddiq SR** has worked with us as an “**INTERN**” and his period of internship was for **92 days**, from **May 28, 2022 to September 30, 2022**.

During his internship, he has worked on **Residential as well as Commercial project**.

He has also assisted in preparation of working drawings including study of materials, construction details and understanding application of the same on site.

He has shown promptness and responsibility towards his work.

The Council of Architecture (COA) number of the Principal Architect is – CA/98/23423.

We wish him all the best in his future endeavors.

Thanking you,

For,
Architect Rushikesh. H


Mr. Yogesh Datta
Sr. Associate





RUSHIKESH HADNORKAR

CDA Reg. No : CA/98/23423

Address: Aar Pee Center, 5th Floor,
508-509, 11th Road, Gufic Compound, Nr,
Tunga Paradise, MIDC, Andheri (E),
Mumbai, Maharashtra

Phone: 022 4971 5139

ABOUT THE FIRM

ARH
ARCHITECT RUSHIKESH.H

Architect Rushikesh H. (ARH) is a Mumbai based architectural practice established in the year 2001. Today the firm combines the capacity of a large firm with the intensity of a small office. While every project is conceived from the initial ideas of Ar. Rushikesh, they are then handed over to the three studios lead by 4 Senior Associates, according to their niche strengths. With a team strength of qualified technical members including architects, interior designers, draughtsman, 3D visualizers, student interns and support staff, the studios are well equipped to successfully deliver designs for jobs of any size, nature or complexity.

Driven by commitment, enthusiasm, perfection and a passion for every single detail, each project is tackled to meet the client aspiration, site demands, budgetary and time constraints to create a building that will be an iconic addition to the urban landscape.

CONTENTS

ARCHITECTURE

- 01 **RAJHANS ALTEZZA**
- VESU, SURAT
 - 02 **RAJHANS ERONZZA**
- ALTHAN, SURAT
 - 03 **RAJHANS GRANDEZZA**
- BHARTHANA, SURAT
 - 04 **RAJHANS CRESTON**
- TADWADI, SURAT
 - 05 **RAJHANS CORNELLO**
- PIPLOD, SURAT
 - 06 **RAJHANS CREMONA**
- VESU, SURAT
 - 07 **SUPREME MELANGE**
- DADAR, MUMBAI
-

CONTENTS

INTERIOR DESIGN

08 **ICICI BOOMERANG**
- MUMBAI

09 **ICICI GHANSOLI**
- NAVI MUMBAI

EXECUTION

10 **RELIANCE AZORTE**
- BANGLORE, NAVIMUMBAI,
HYDERABAD, DELHI, PUNE
AHMEDABAD.

ARCHITECTURE

RAJHANS

PROJECT TYPE : Apartments

CLIENT : Rajhans Industries Private Limited

LOCATION : Surat, Gujarat

ARCHITECT : Ar. Rushikesh

TEAM : Aditya Suryawanshi, Yogesh Dalvi, Swati




Rajhans (Desai-Jain) Group is one of the fastest growing business houses having operations in Realty, Confectionery, Entertainment, E-commerce, Textile and Hospitality. With a strength of more than 5500 employees working directly and indirectly across various verticals, Rajhans (Desai-Jain) Group is poised to become one of the leading conglomerates in India.

1 | RAJHANS ALTEZZA


LOCATION

: Opposite Rajhans Cremona,
Near CB Patel Health Club,
VIP Road, Vesu, Surat,
Gujarat.




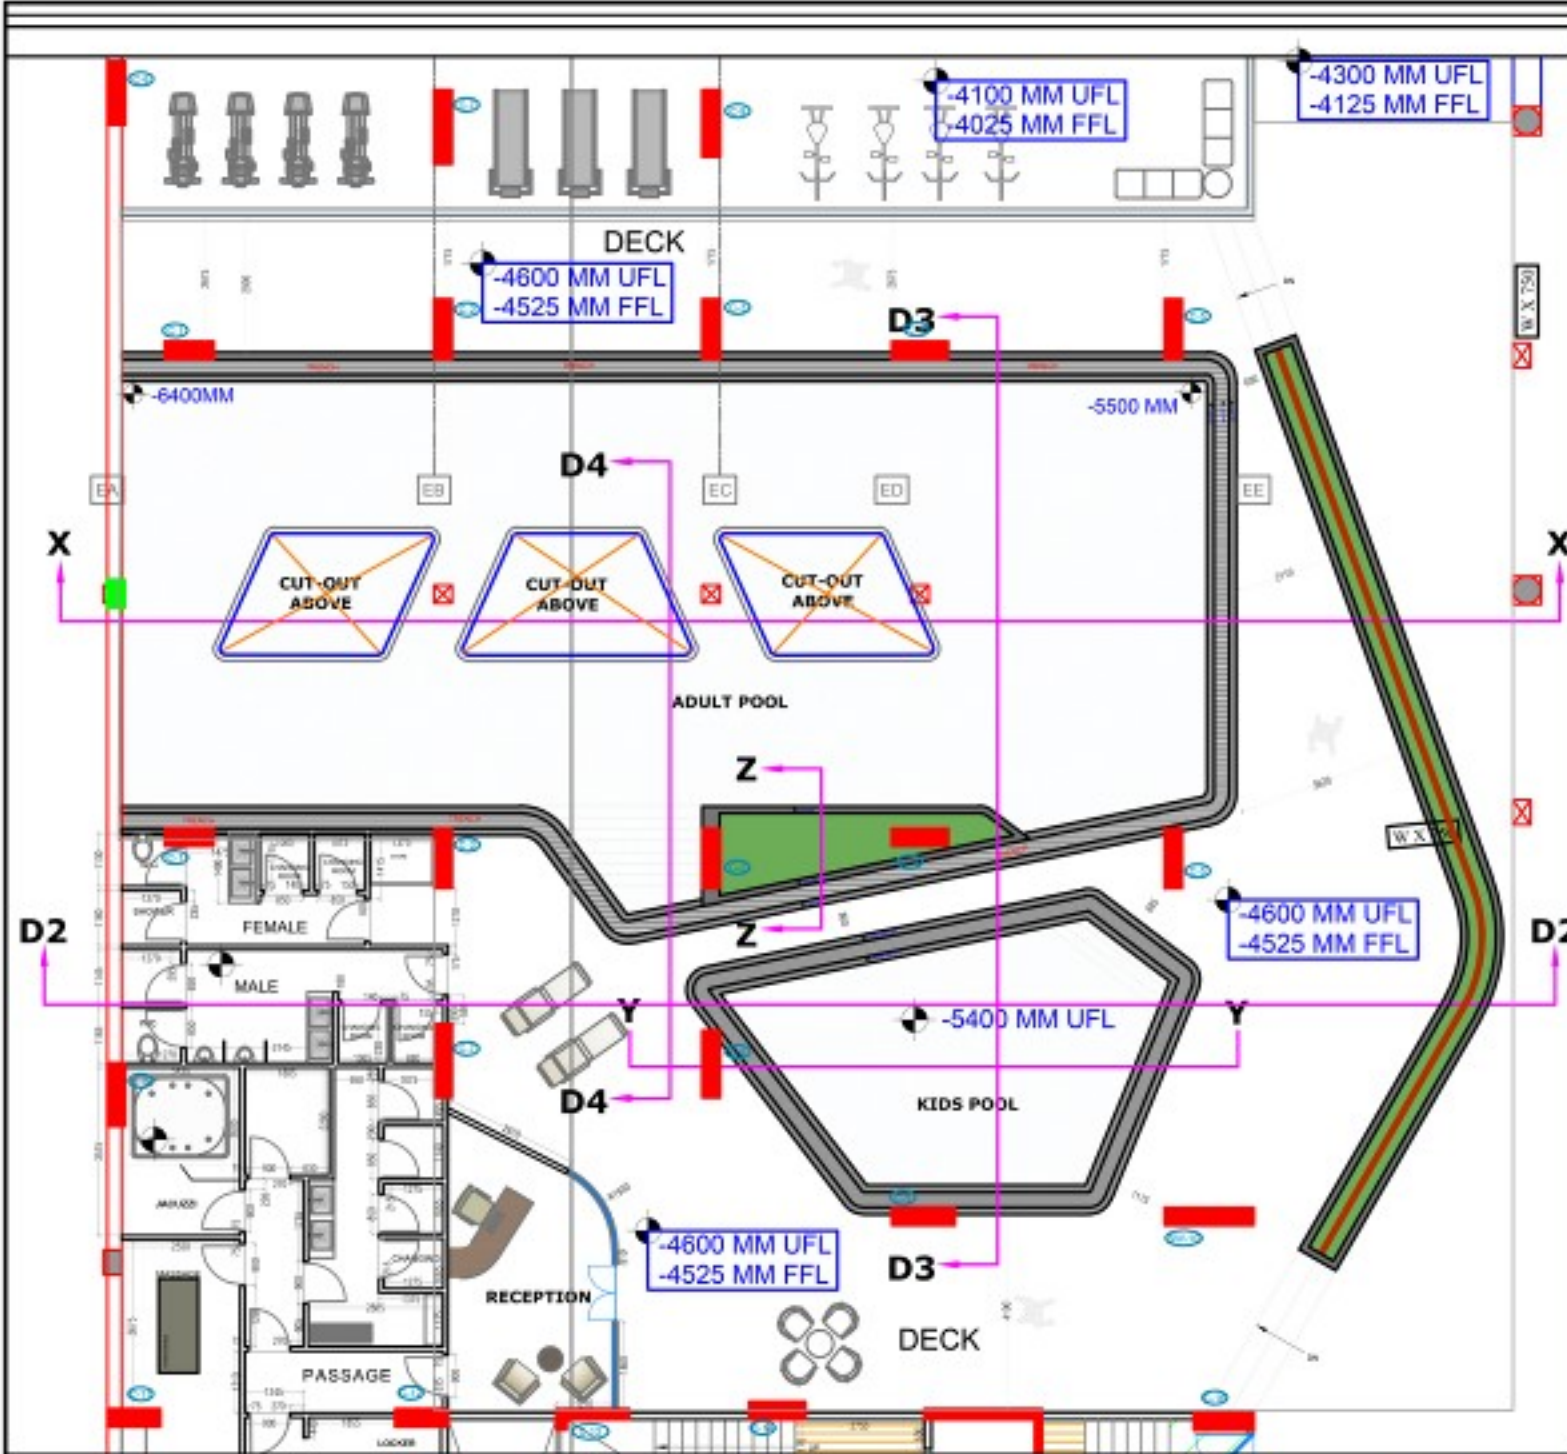


PLAN

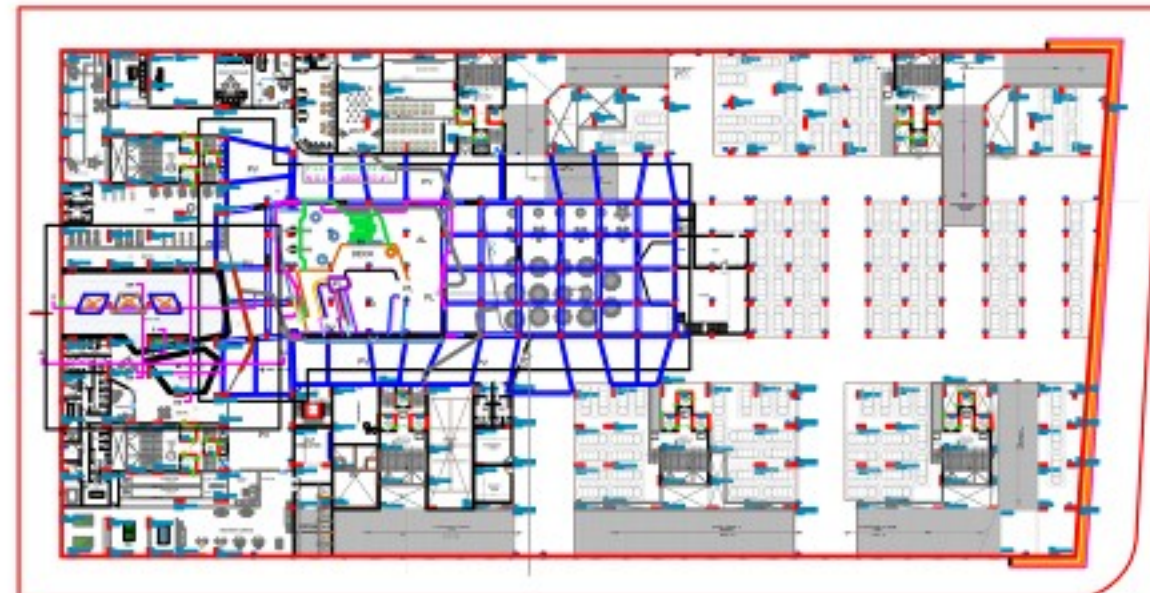


KEY PLAN

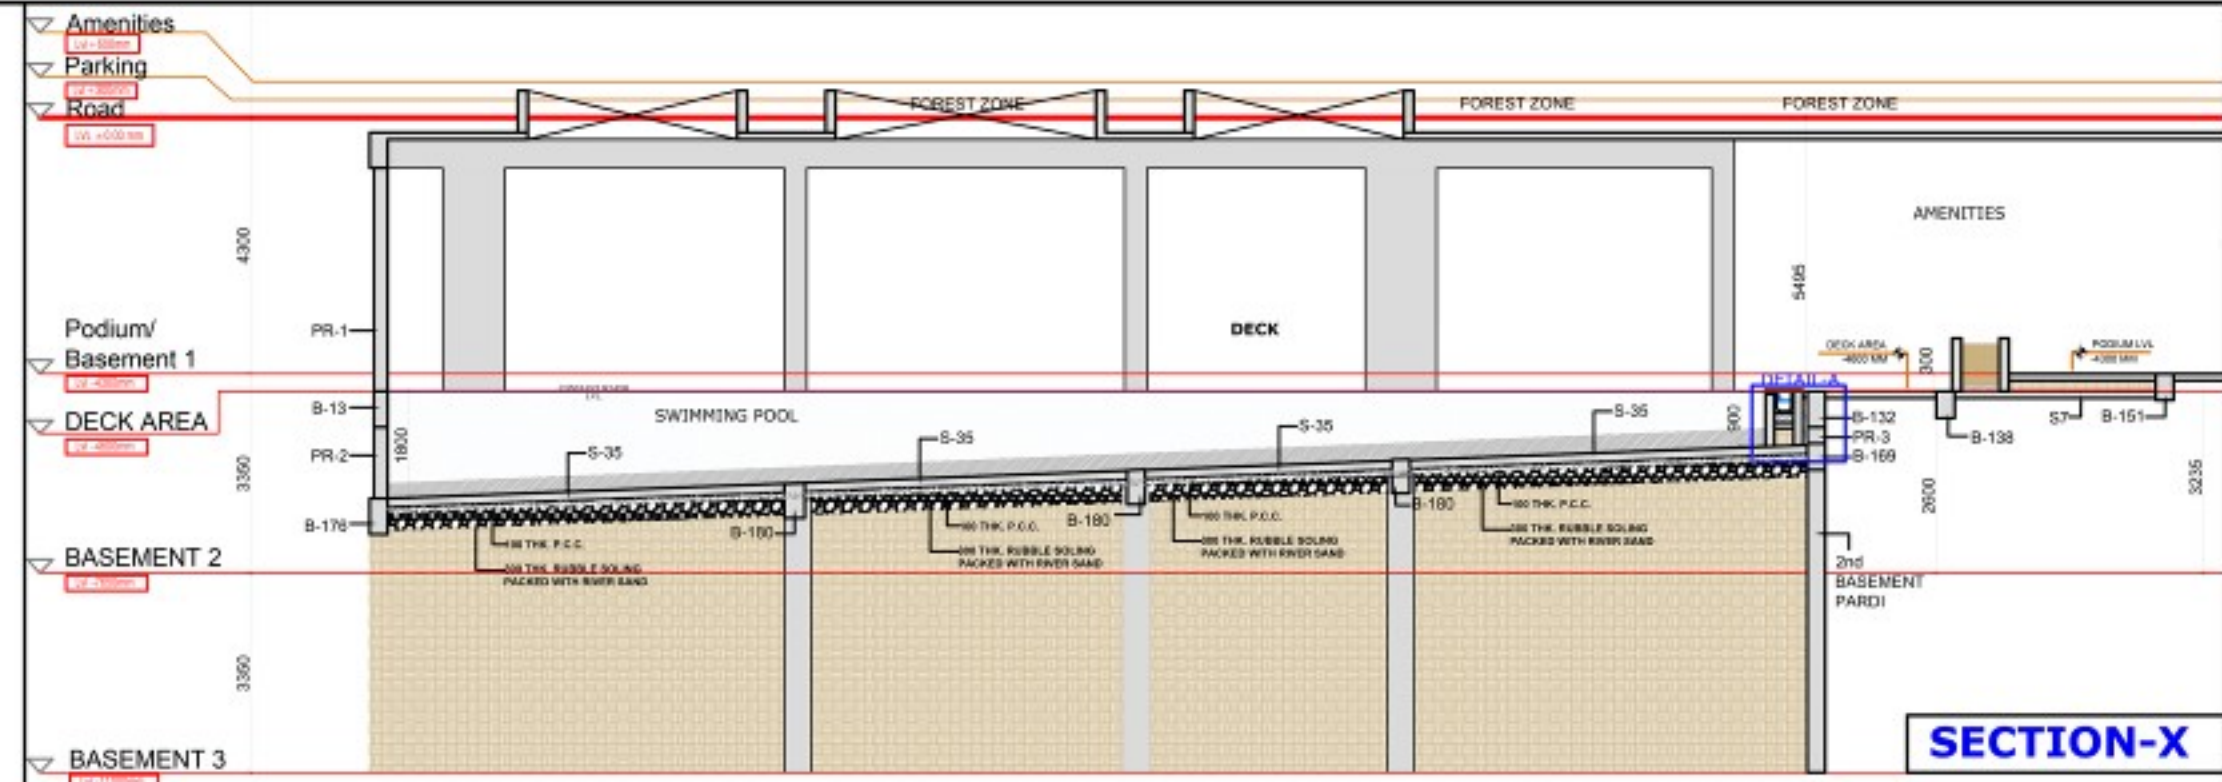


SECTION-X

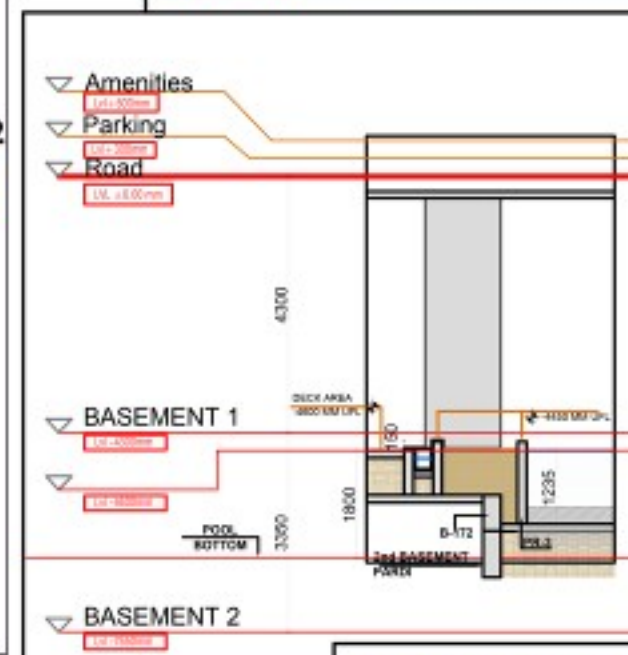


SECTION-Z

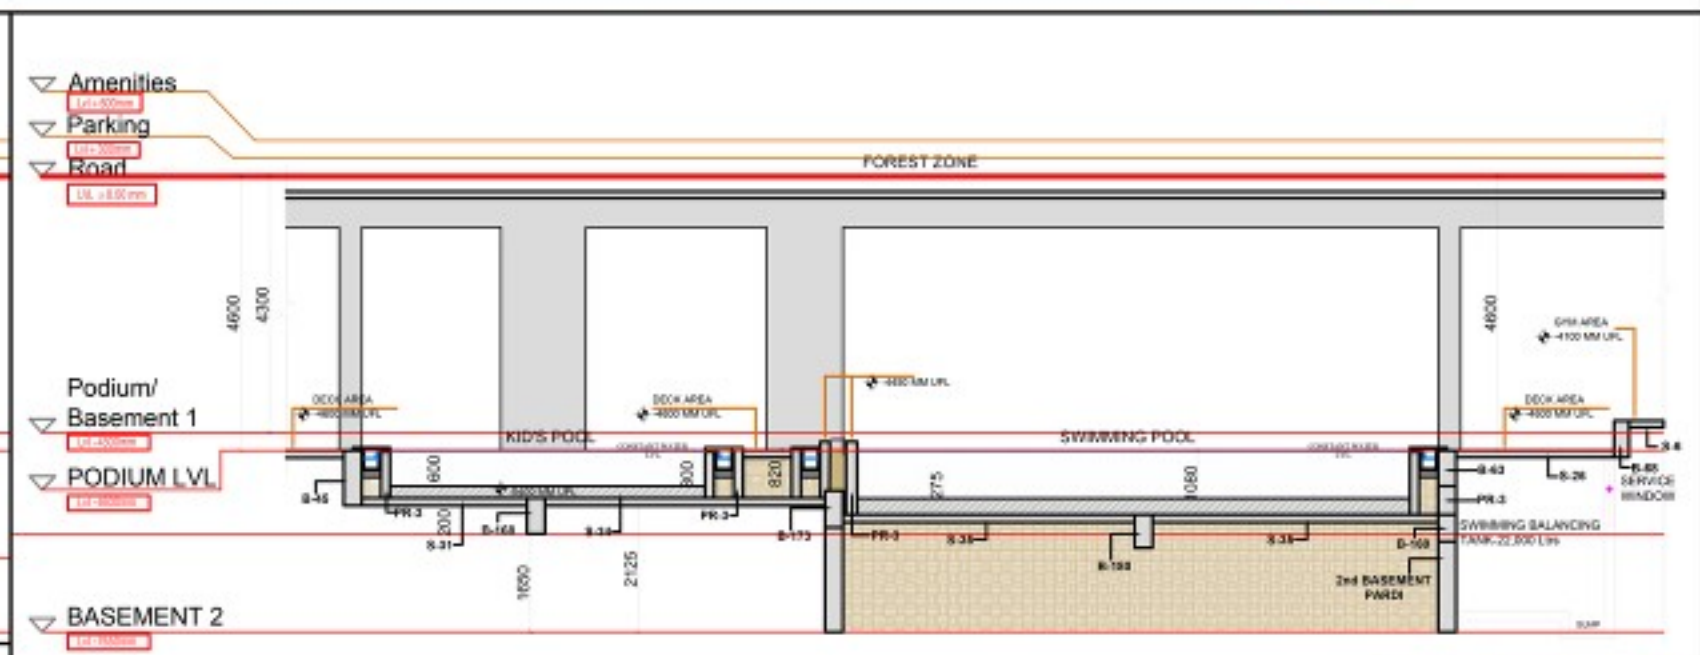

SECTION-D3

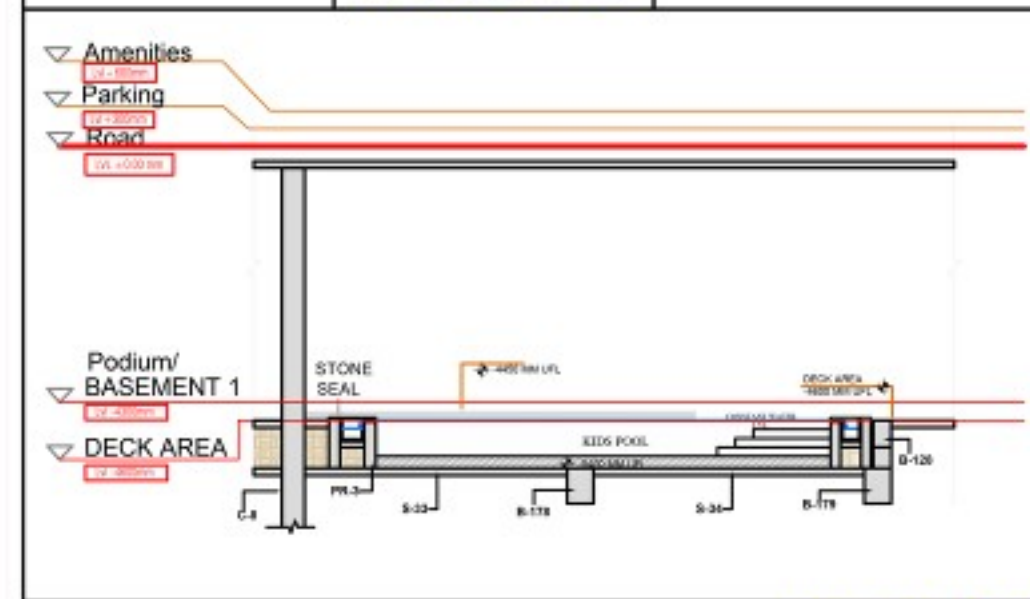

SECTION-Y

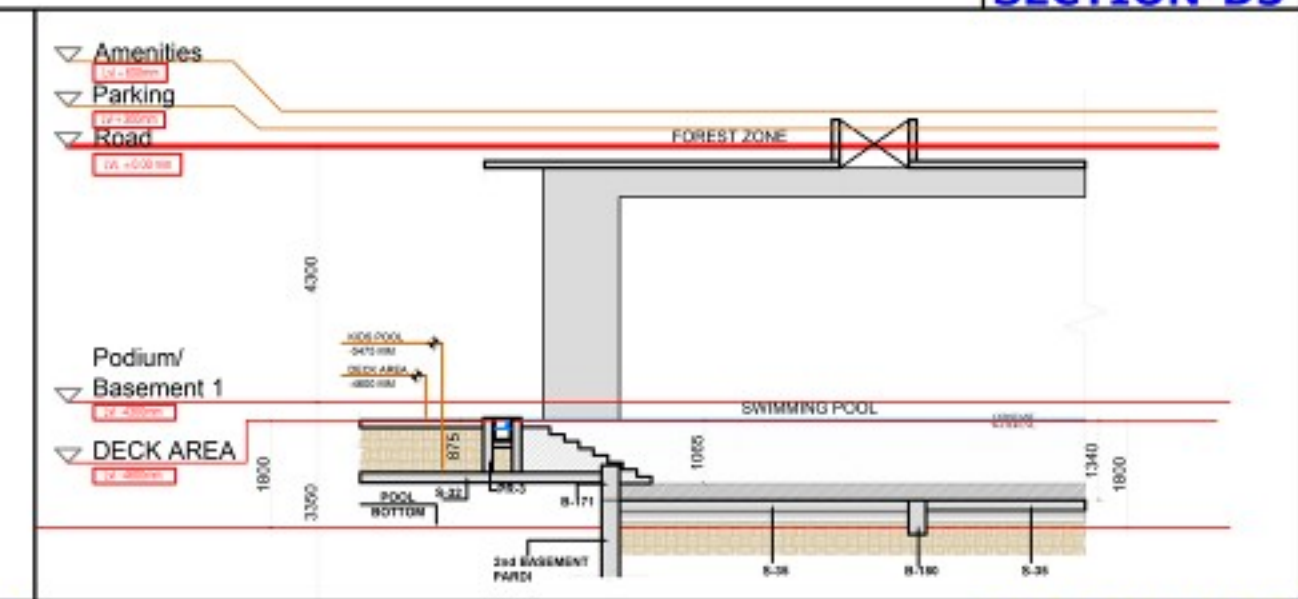

SECTION-D4

DISTRIBUTION OF PRINTS			
NO.	DESCRIPTION	DATE	BY
01	01/10/2022	01/10/2022	01/10/2022
02	02/10/2022	02/10/2022	02/10/2022
03	03/10/2022	03/10/2022	03/10/2022
100	100/10/2022	100/10/2022	100/10/2022

GOOD FOR CONSTRUCTION DRAWING

EXTERNAL WALL - 230MM
INTERNAL WALL - 150MM

DATE: 13.09.2022
SCALE: N.T.S.
BY: M.J.
CHECKED: A.T.H.S.
APPROVED: 10/09/2022

ARCHITECT RUSHIKESH H. MURADIA - RAJHANS
TEL: 26379443

CLIENT: **Rajhans Group of Industries (Desai-Jain Group)**
Rajhans House-3rd Floor, Opp. Ganga Patel Pump, Yamatoba Road, Surat-395006

PROJECT: **RAJHANS ATEZZA AT VESU - SURAT**

G.F.C. DRAWING - SWIMMING POOL
RAJHANS ATEZZA, DETAIL

ARCHITECT RUSHIKESH.H
ARCHITECTS • PLANNERS • INTERIORS

VIEWS



SITE VISIT



2 | RAJHANS ERONZZA

LOCATION

: New City Light Rd,
New City Light, Althan,
Surat, Gujarat 395001





3RD BASEMENT FLOOR PARKING LAY OUT PLAN

DISTRIBUTION OF PRINTS			
NO.	DESCRIPTION	DATE	DRAWN BY
1	1		
2	2		
3	3		
100	100		

BASEMENT CAR PARKING	
3RD BASEMENT CAR PARKING	207
2ND BASEMENT CAR PARKING	194
1ST BASEMENT CAR PARKING	150
TOTAL CAR PARKING	551 CAR

GENERAL ARRANGEMENT DRAWING

DIAPHRAGM WALL - 600 MM THK

18.08.2022

Scale: 1:200

Drawn: SODAG

Checked: ADITYA S

Approved: TOUGH D

Sheet No: 1 of 1

CLIENT

Rajhans Group of Industries
(Desai-Jain Group)

Rajhans House-3rd Floor, Opp. Gajapati Petrol Pump,
Varachha Road, Surat-395000

PROJECT


RAJHANS ERONZZA AT VESU - SURAT

WORKING DRAWING - BASEMENT 3
RAJHANS ERONZZA

ARCHITECT RUSHIKESH.H

ARCHITECTS • PLANNERS • INTERIORS

100, 101, 102,1000

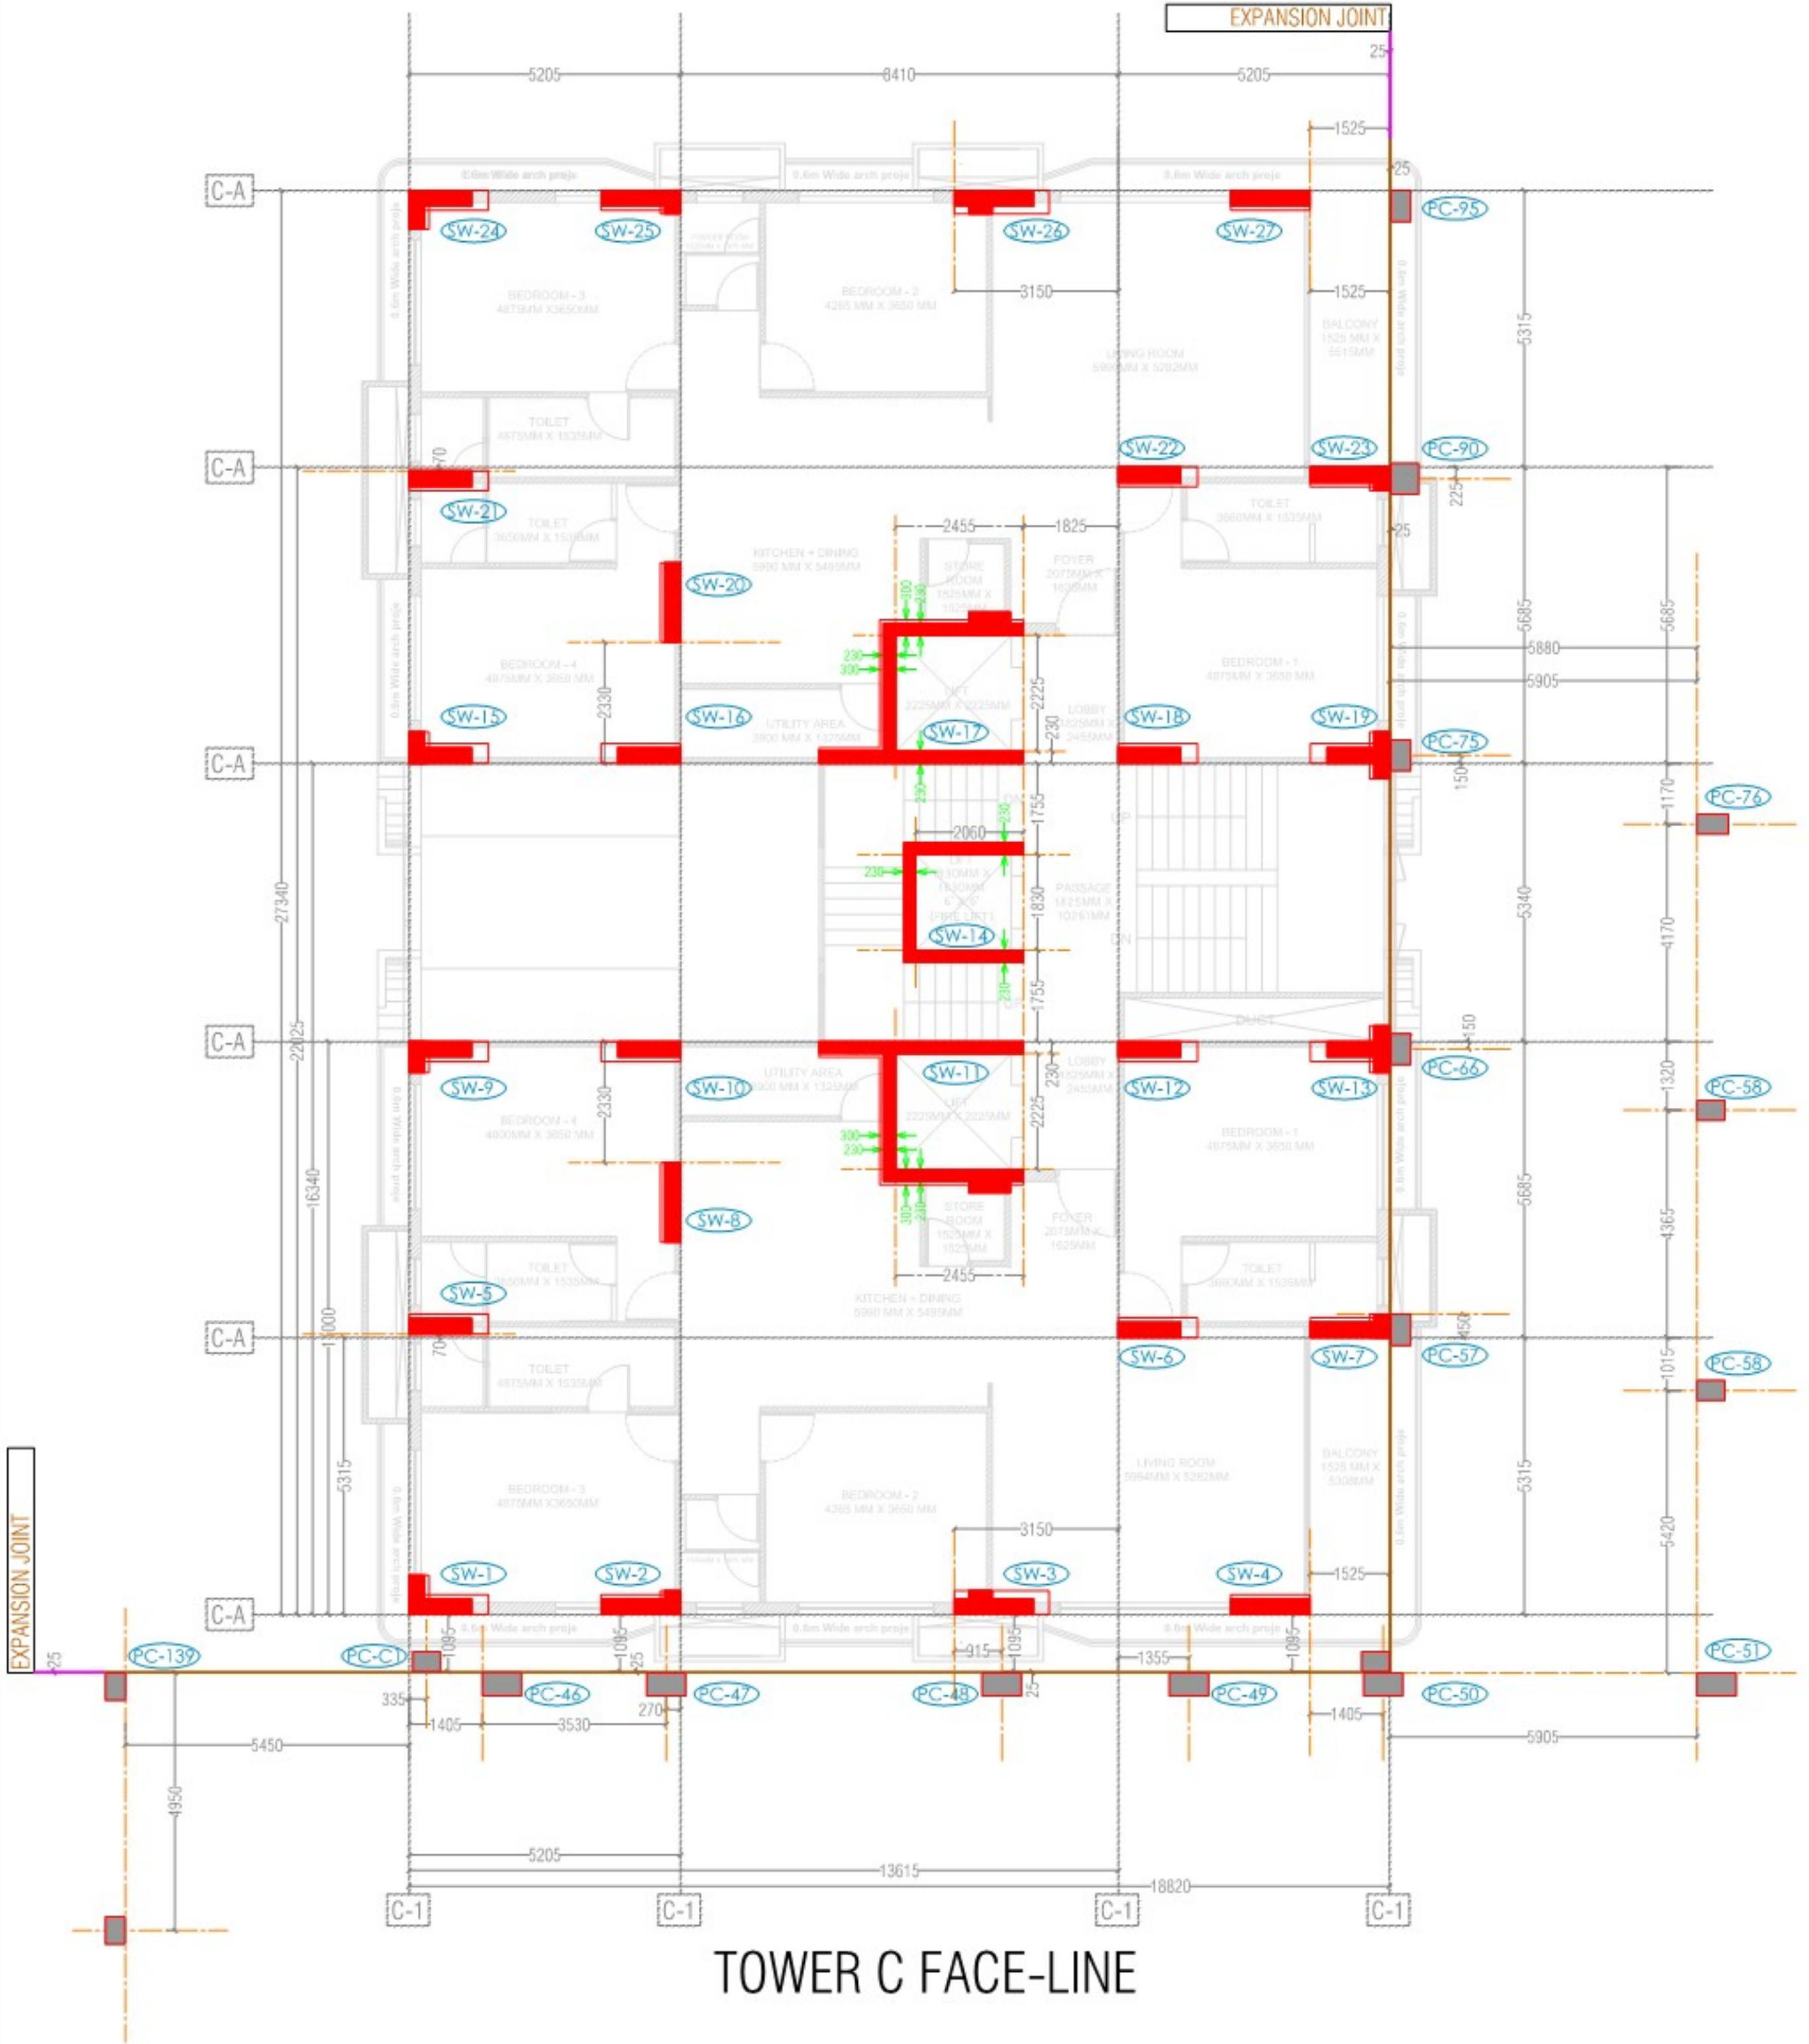

DISTRIBUTION OF PRINTS		REVISIONS			
NO. OF PRINTS		NO.	DESCRIPTION	DATE	DRAWN BY
1					
2					
These drawings and accompanying specifications are instruments of service and the exclusive property of ARCHITECT RUSHIKESH.H. and their use and publication shall be restricted to the original site for which they were prepared. Reproduction or publication in any medium in whole or part is prohibited except by written permission from the Architect. Title to these plans and specifications shall remain with the Architect without prejudice and without obligation of acceptance of these modifications. Contractor must verify dimensions on the job and report discrepancies, if any, to this office. Drawings are NOT to be SCALED. All dimensions are to be followed.

WORKING DRAWING		CLIENT	
EXTERNAL WALL - 150 MM THK INTERNAL WALL - 100 MM THK		Rajhans Group of Industries (Desai-Jain Group) Rajhans House-3rd Floor, Opp. Gitanjali Petrol Pump, Vansodha Road, Surat-395005	
Date: 18.08.2022 Scale: 1/20 Drawn: RUSHIKESH.H. Checked: A.M. Approved: RUSHIKESH.H.		PROJECT RAJHANS ERONZZA AT VESU - SURAT WORKING DRAWING - FACE LINE RAJHANS ERONZZA, TOWER C	
ARCHITECT RUSHIKESH.H SURAT TEL: 2637700000 WWW.RUSHIKESH.H.COM		ARCHITECT RUSHIKESH.H SURAT TEL: 2637700000 WWW.RUSHIKESH.H.COM	

VIEWS



SITE VISIT

RAJHANS ERONZZA


FOR THE ELEVATED LIVING




3 | RAJHANS GRANDEZZA

LOCATION : Bharthana, Surat,
Gujarat 395007




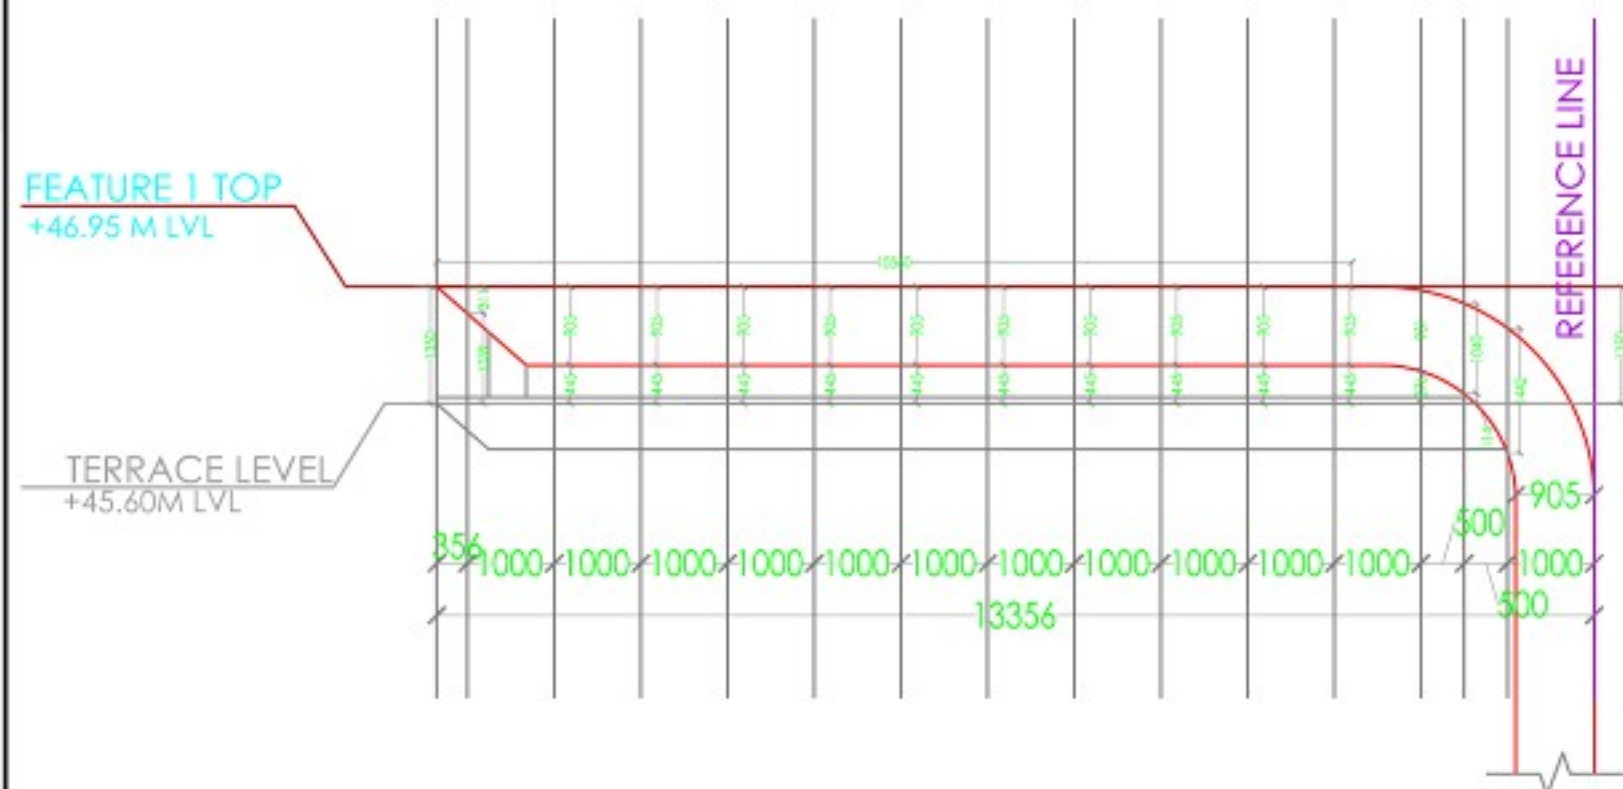


FEATURE 1 L.H.S

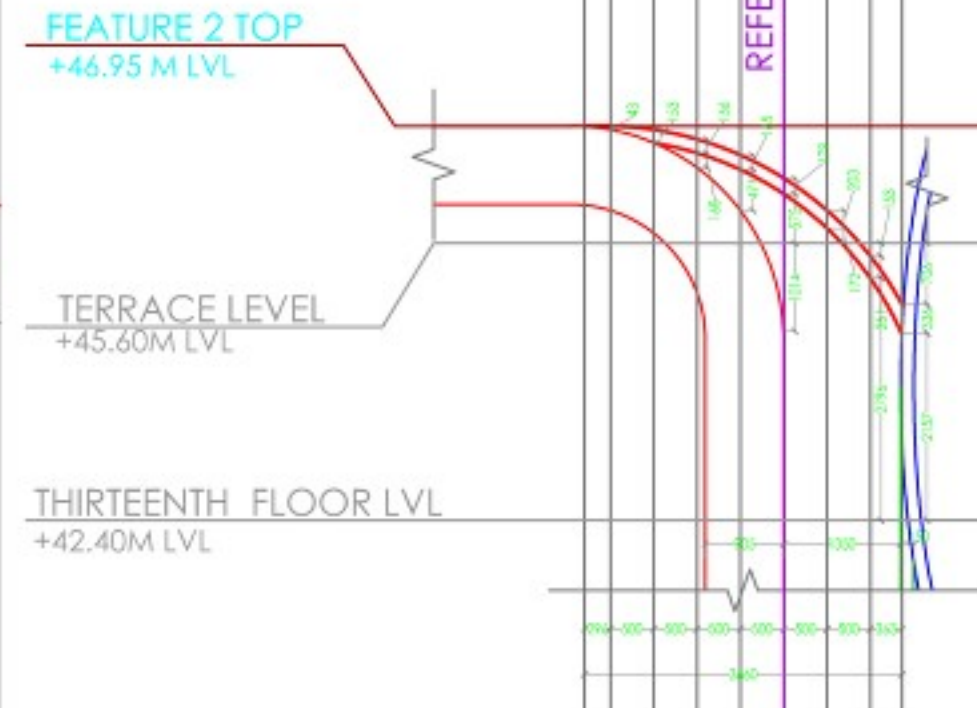


FEATURE 2 L.H.S

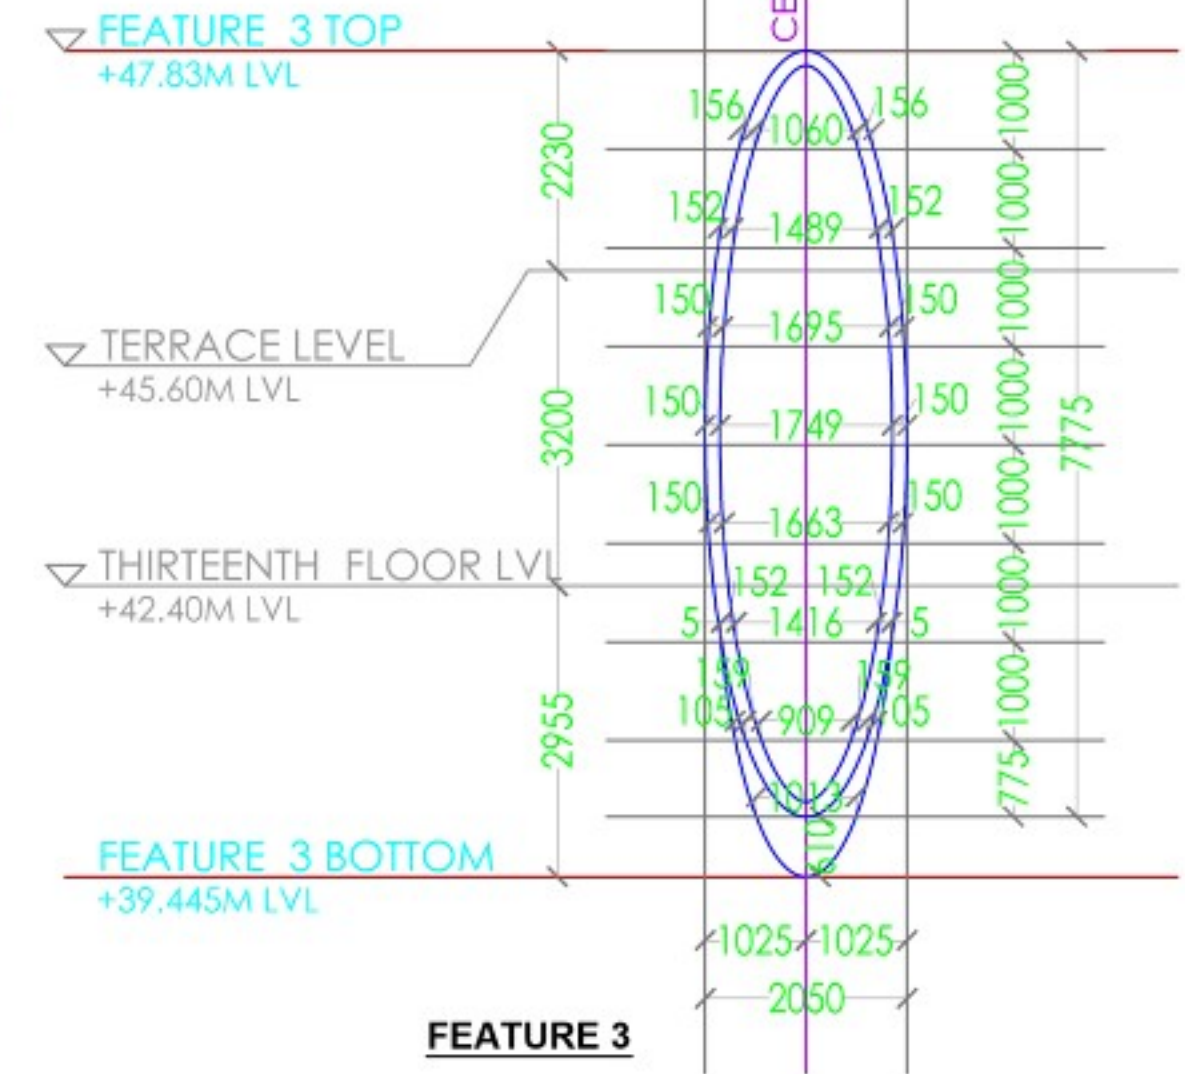


FEATURE 3

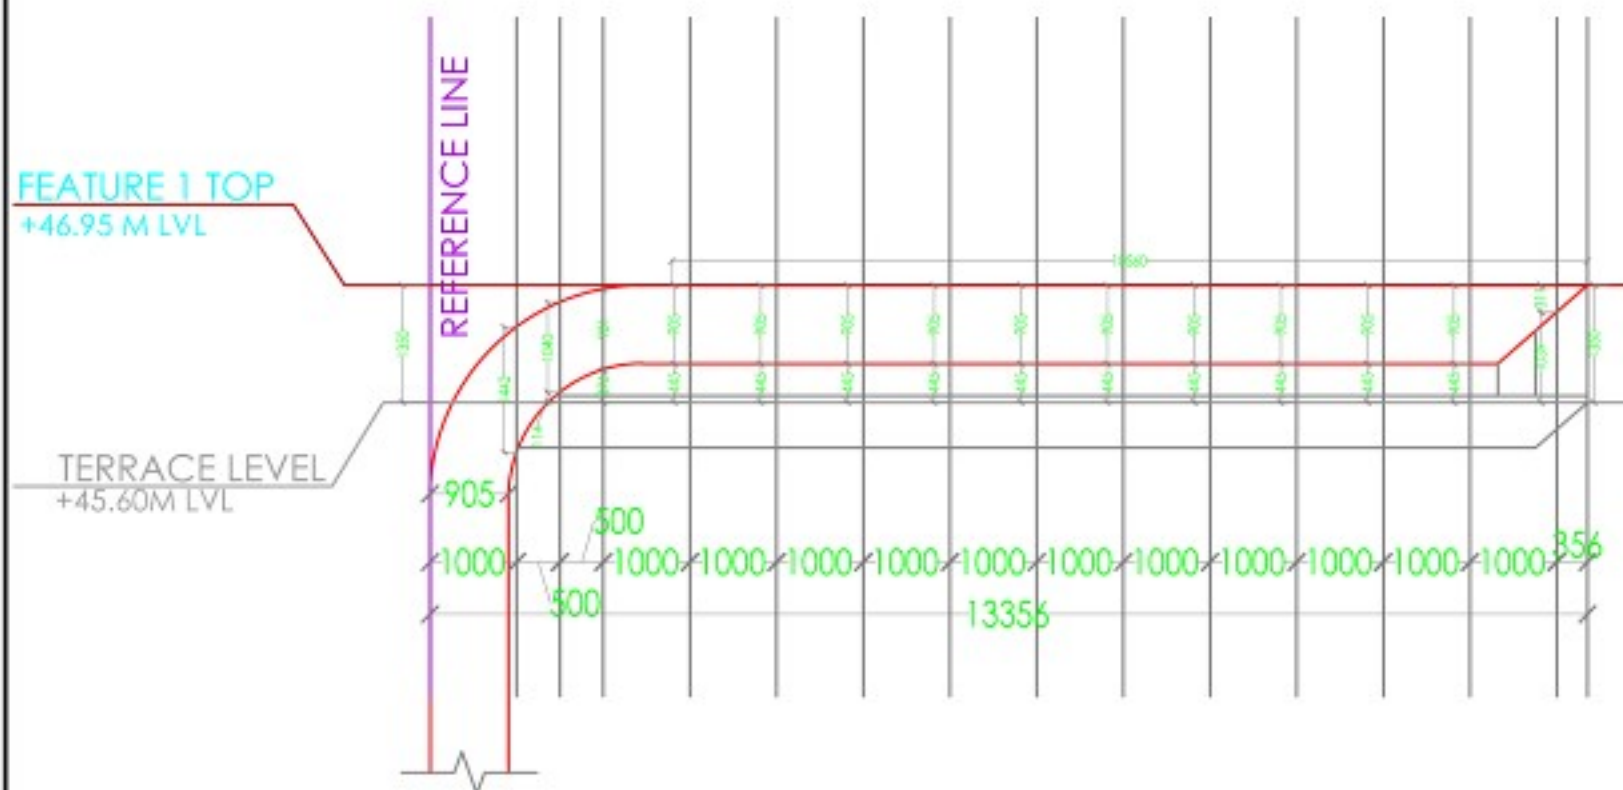

FEATURE 1 R.H.S

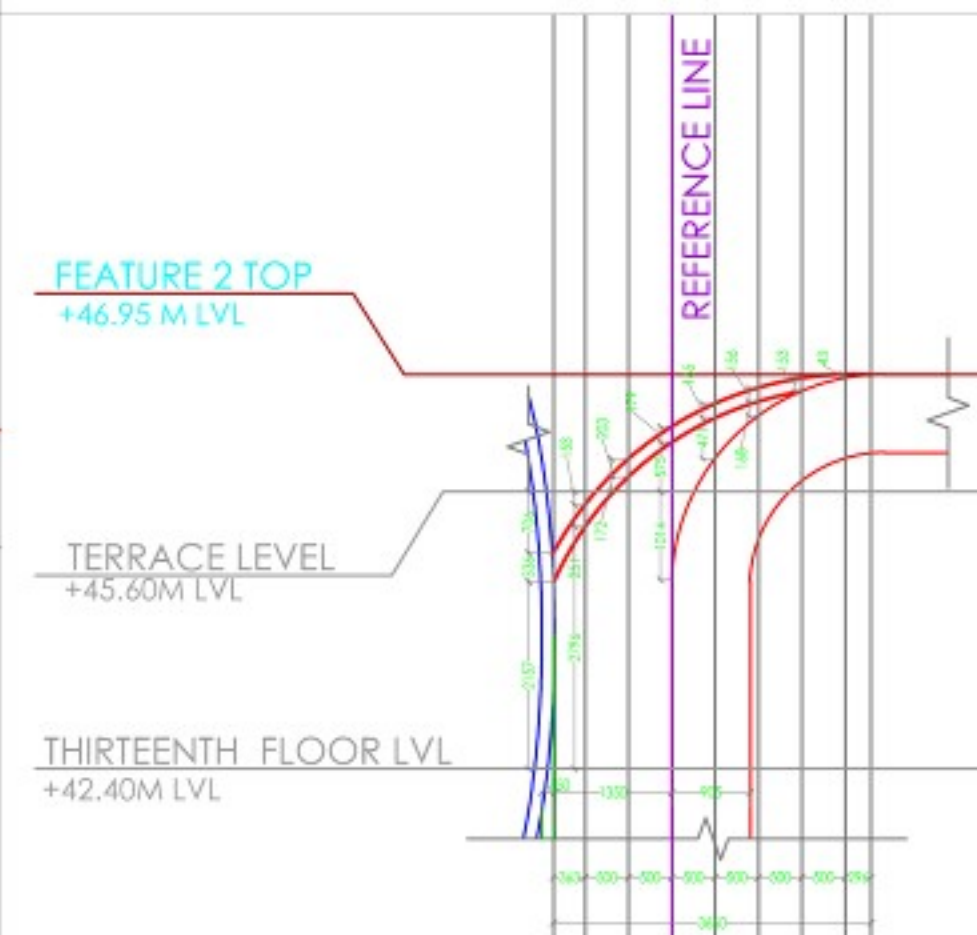


FEATURE 2 R.H.S

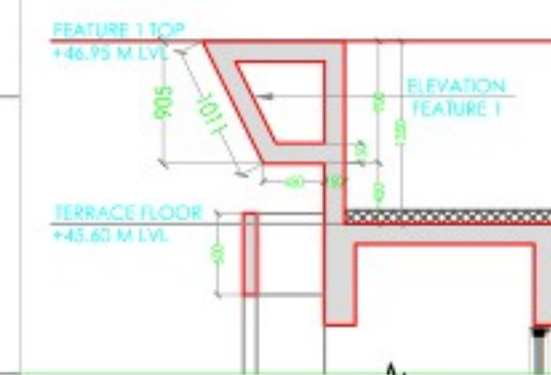

SECTION A-A

DETAIL AT AA'

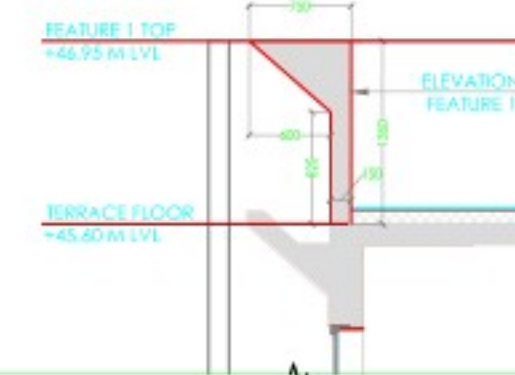


SECTION B-B

DETAIL AT BB'

DISTRIBUTION OF PRINTS		REVISIONS			
NO.	DESCRIPTION	DATE	BY	CHKD BY	DATE
1	1/11/21/22/23/99/100	23/07/2022	08/10/21		

General Notes
These drawings and accompanying specifications as instruments of service are the exclusive property of ARCHITECT RUSHIKESH.H (ARH) and their use and publication shall be restricted to the original site for which they were prepared. Reuse, reproduction or publication by any method in whole or part is prohibited except by written permission from the Architect. Title to these plans and specifications shall remain with the Architect without prejudice and visual contact with them shall constitute prima facie evidence of acceptance of these restrictions. Contractor must verify dimensions on the job and report discrepancies, if any, to this office. Drawings are NOT to be SCALED, written dimensions are to be followed.

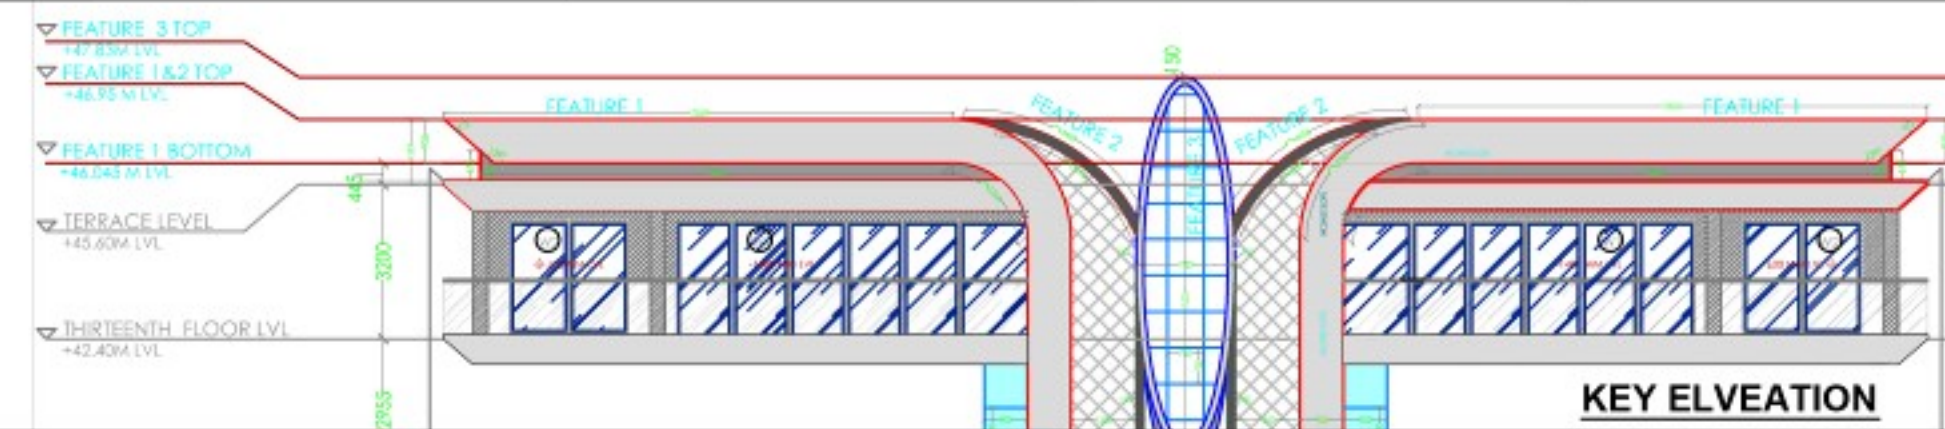

KEY ELVEATION

GOOD FOR CONSTRUCTION DRAWING

EXTERNAL WALL - 230 MM
INTERNAL WALL - 100 MM

DATE: 26.07.2022
SCALE: N.T.S.
BY: SEDS
CHECKED: ADETA S
APPROVED: FOGDIP D

PROJECT: RAJHANS GRANDEZZA AT VESU - SURAT
G.F.C DRAWING - TOWER B
RAJHANS GRANDEZZA ELEVATION

ARCHITECT RUSHIKESH.H
ARCHITECTS & PLANNERS & INTERIORS
Rajhans Group of Industries (Desai-Jain Group)
Rajhans House-3rd Floor, Opp. Gajapati Petrol Pump, Varachha Road, Surat-395008


VIEWS



4 | RAJHANS CRESTON

LOCATION : Causeway Rd, Nemnath Nagar,
Gorat, Tadwadi, Surat,
Gujarat 395005



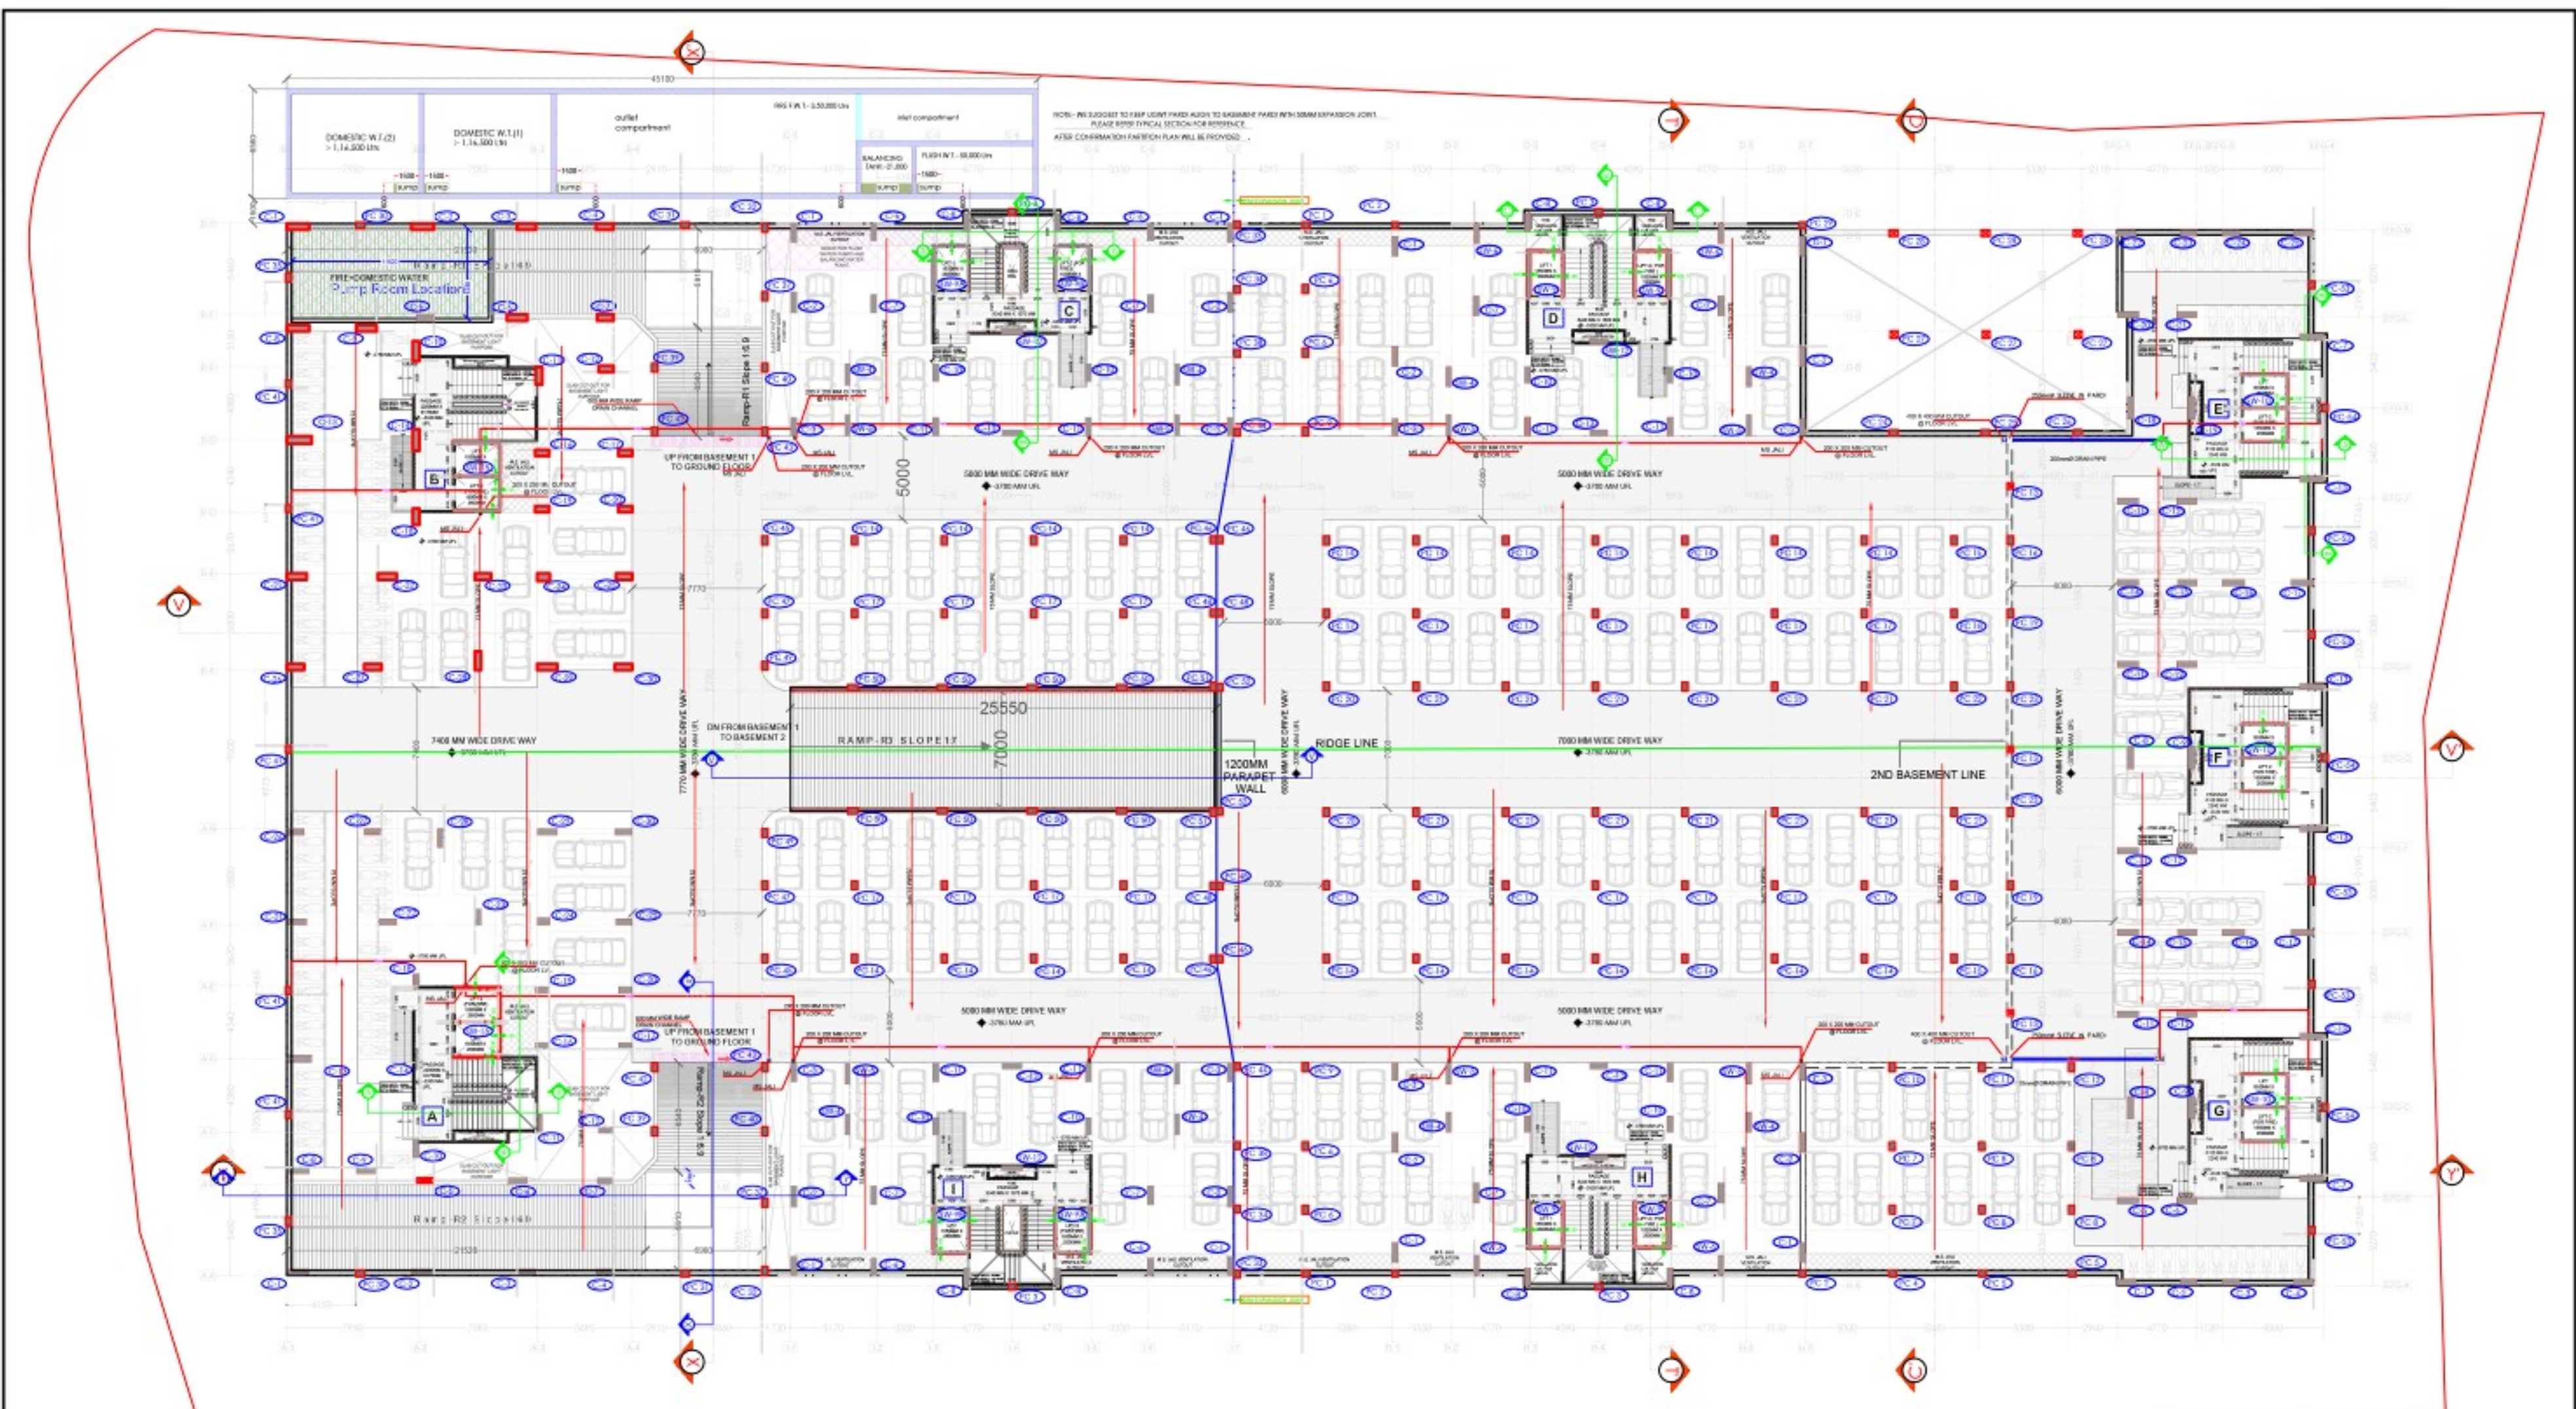

DISTRIBUTION OF PRINTS		REVISIONS		GENERAL DATA			
NO.	DESCRIPTION	DATE	BY	NOS	ACRE	SQ.M	SQ.FT
1	1ST BASEMENT LAYOUT	15.09.2022	DR/100				
				PLOT AREA	2.6	11,330.43	121,743
				CENTRE SPACE	0.3	1,133.1	12,196
				NET PLOT AREA	2.5	10,197.37	109,747
				TOTAL CONSTRUCTION AREA		61,222.5	658,999
				UNIT	NOS		
				TOTAL NO. OF CAR PARKS	NO.	433	
				TOTAL NO. OF FLATS	NO.	194	
				TOTAL NO. OF PENT HOUSE	NO.	18	
				TOTAL HEIGHT	MIS	44.97	

General Notes

These drawings and accompanying specifications as instruments of service are the exclusive property of ARCHITECT RUSHIKESH.H (ARH) and their use and publication shall be restricted to the original site for which they were prepared. Re-use, reproduction or publication by any method in whole or part is prohibited except by written permission from the Architect. Title to these plans and specifications shall remain with the Architect without prejudice and visual contact with them shall constitute prima facie evidence of acceptance of these restrictions. Contractor must verify dimensions on the job and report discrepancies, if any, to the office. Drawings are NOT to be SCALED, written dimensions are to be followed.

GOOD FOR CONSTRUCTION DRAWING

EXTERNAL WALL - 150 MM

INTERNAL WALL - 100 MM

RAJHANS GROUP OF INDUSTRIES (Desai-Jain Group)

Rajhans House-3rd Floor, Opp. Ganga Petrol Pump, Varachha Road, Surat-395006

PROJECT: RAJHANS CRESTON

DRANDER: ADAJAN - SURAT

G.F.C DRAWING - FIRST BASEMENT


ARCHITECT RUSHIKESH.H

ARCHITECTS & PLANNERS & INTERIORS


Surat, Gujarat, India

Phone: 98250 98250


Email: rushikesh.h@rajhansgroup.com

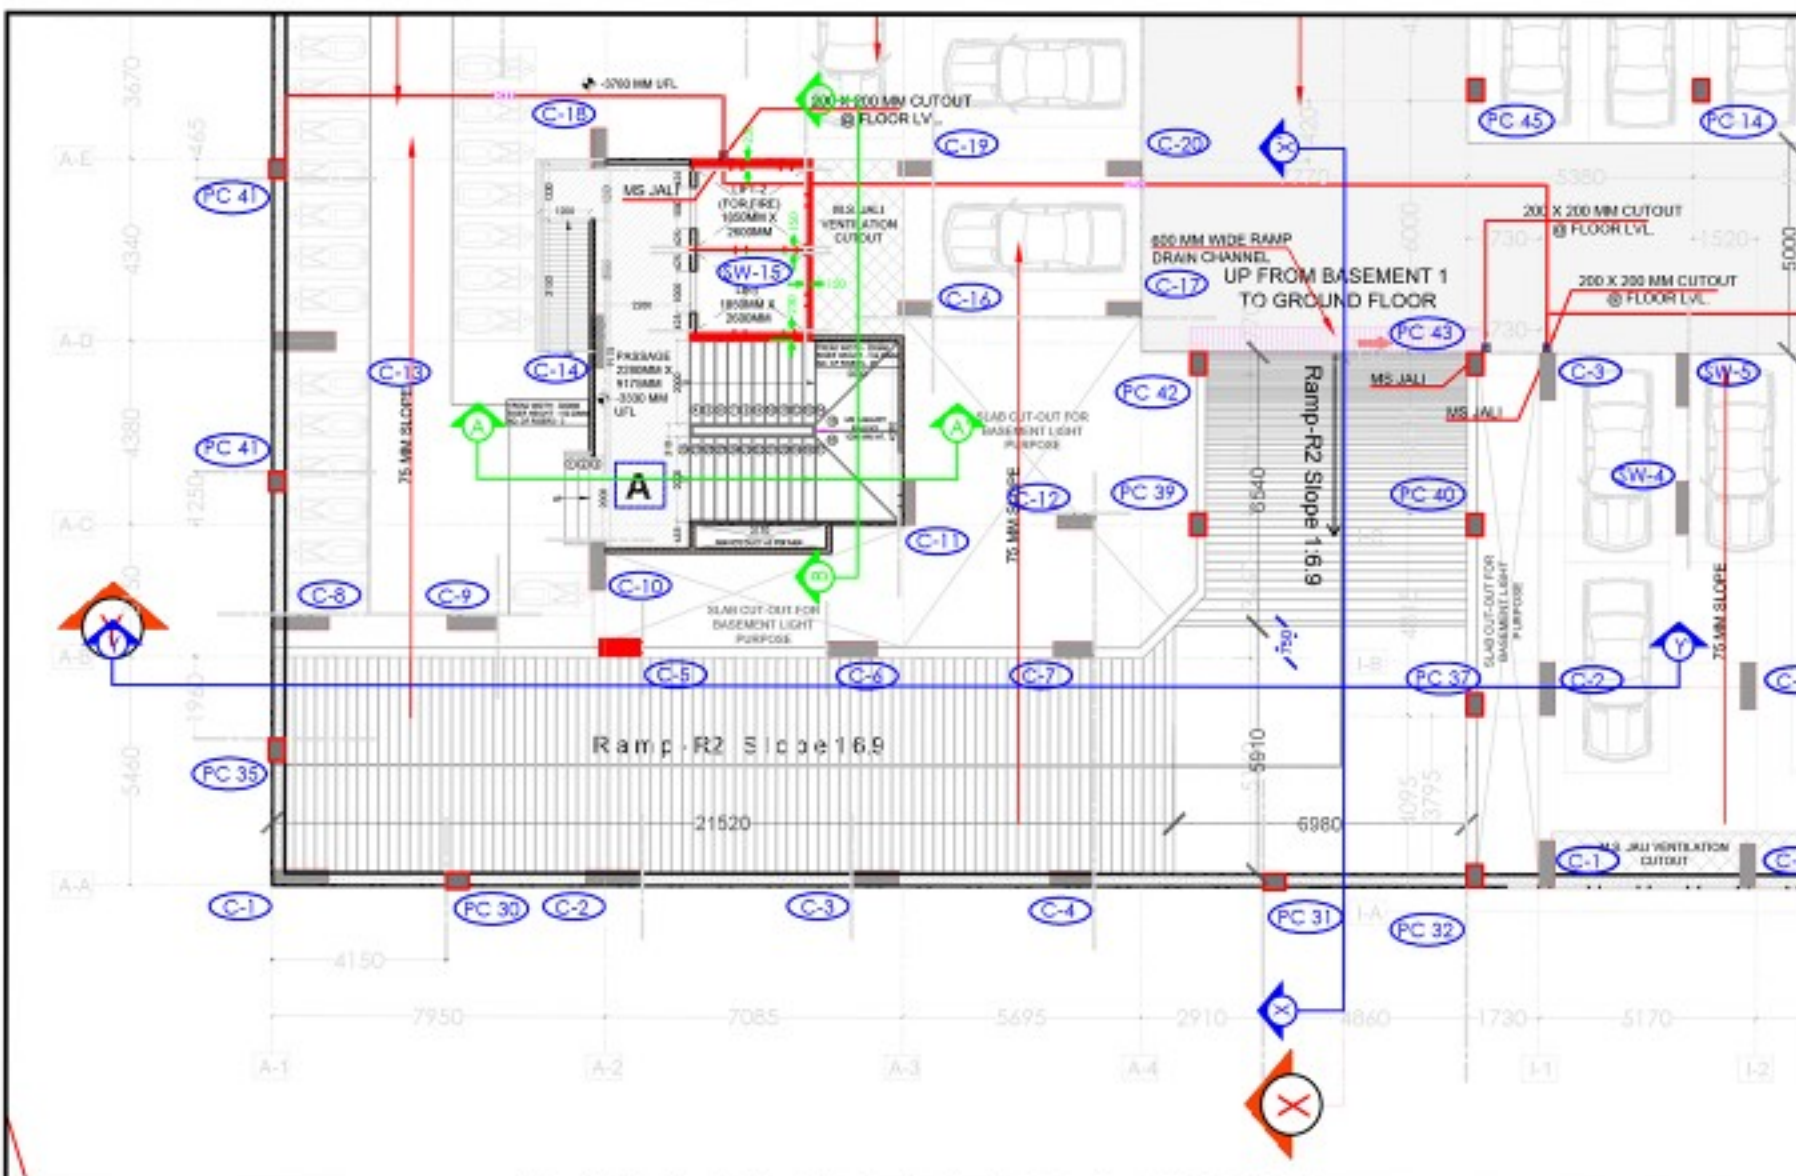

BASEMENT 1 RAMP LAYOUT

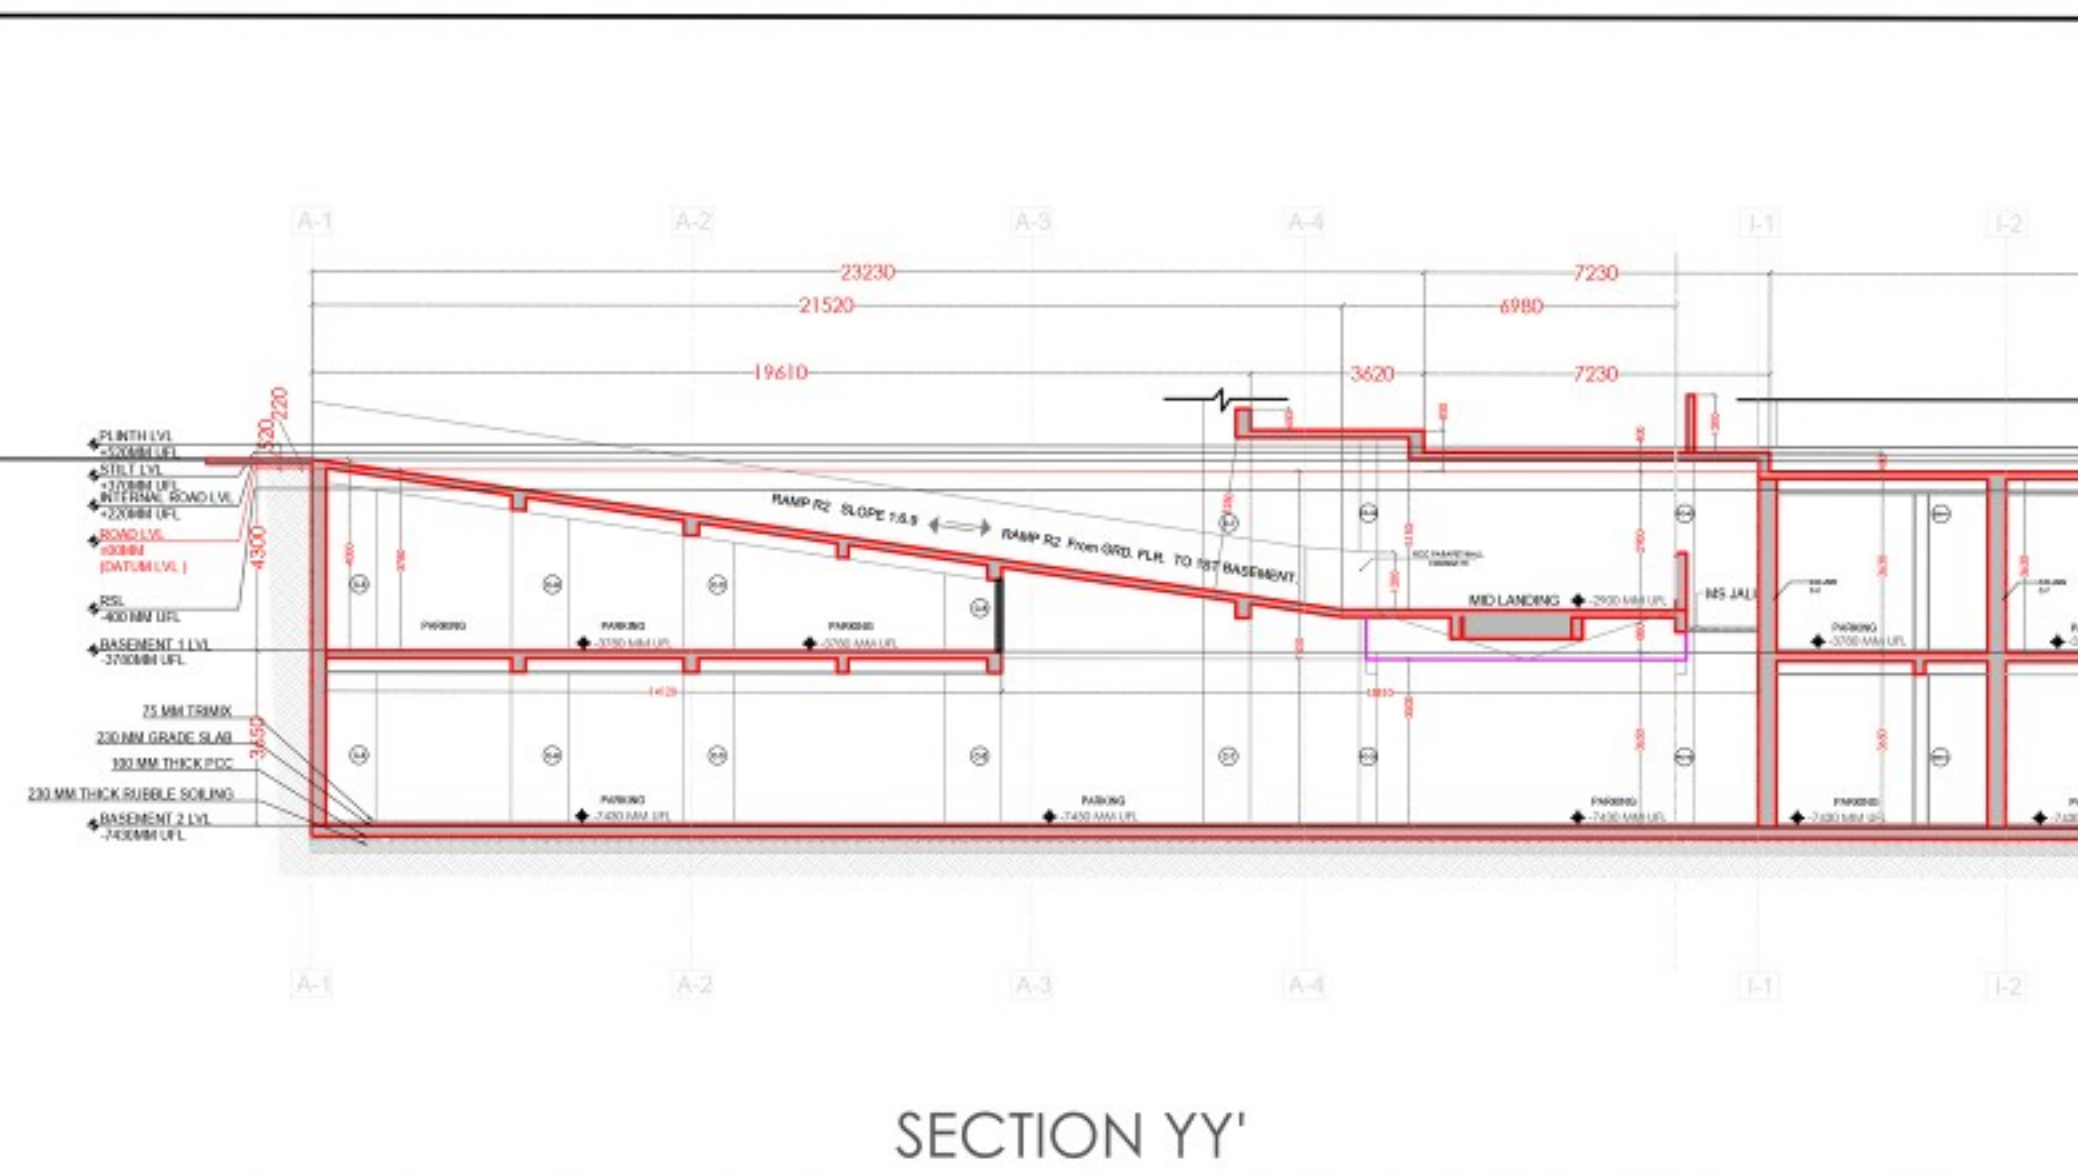

SECTION YY'

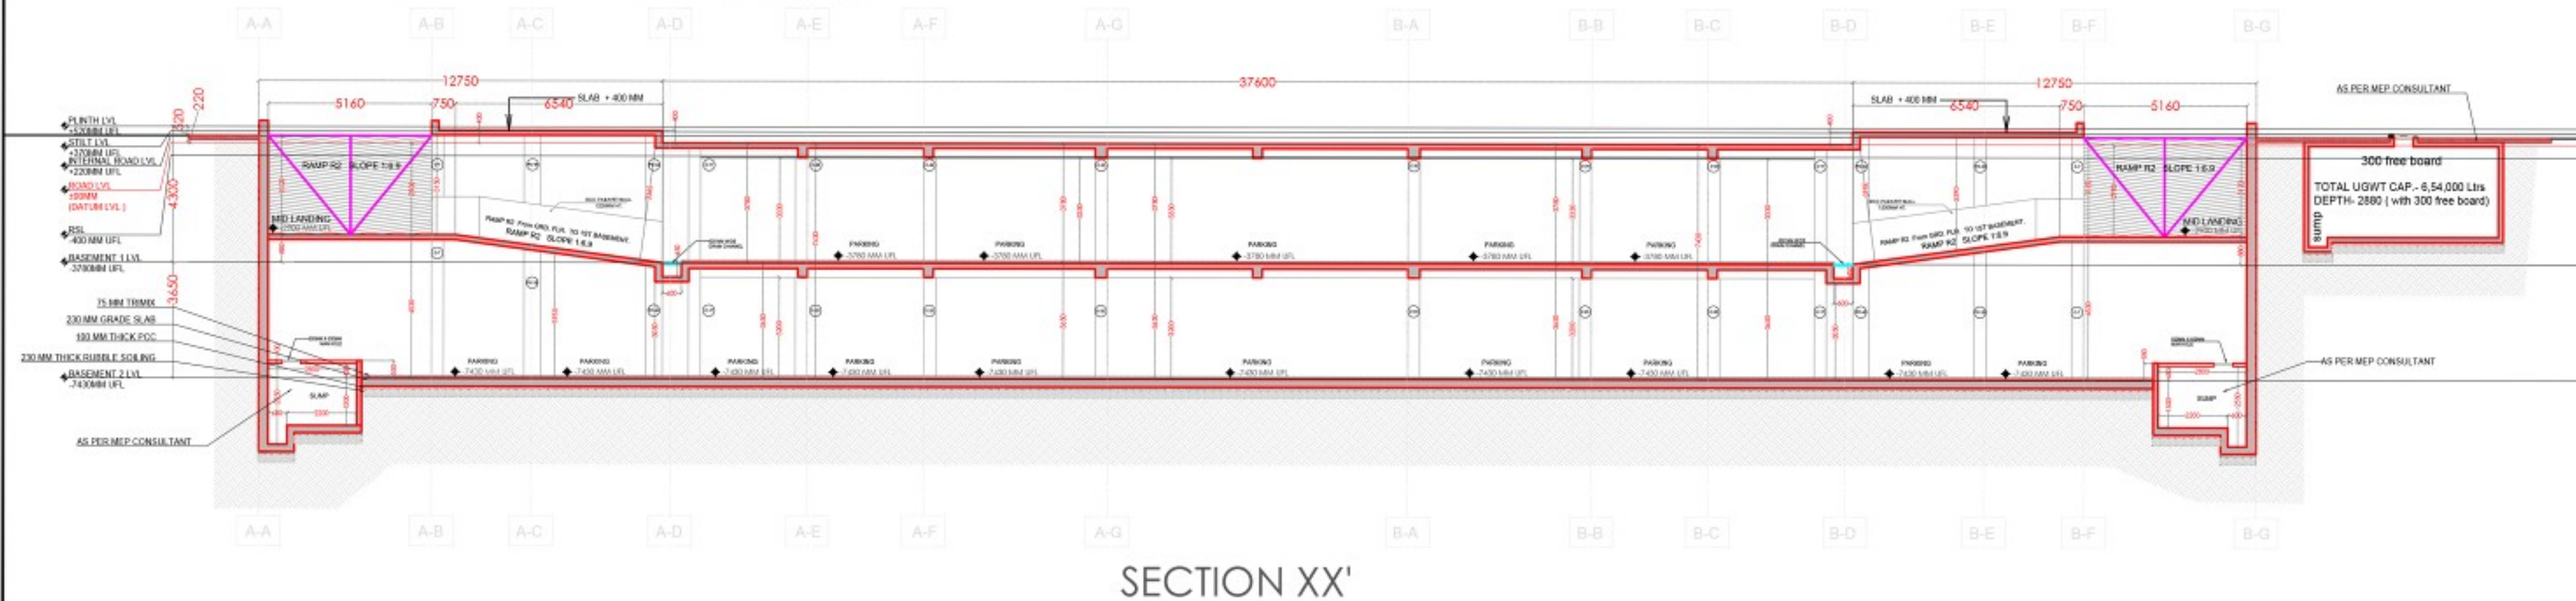

SECTION XX'

DISTRIBUTION OF PRINTS			
NO.	DESCRIPTION	DATE	DRAWN BY
1	1st and 2nd BASEMENT LAYOUT	15.09.2022	CH/108
2			
3			
REVISIONS			
NO.	DESCRIPTION	DATE	DRAWN BY
1	1st and 2nd BASEMENT LAYOUT	15.09.2022	CH/108
2			
3			
GOOD FOR CONSTRUCTION DRAWING

EXTERNAL WALL - 150 MM
INTERNAL WALL - 100 MM

Date: 15.09.2022
Scale: N.T.S.
Drawn: R0000
Checked: ADEYAS
Approved: YOGESH D.

ARCHITECT RUSHIKESH.H
ARCHITECTS & PLANNERS & INTERIORS
101, 102, 103,

5 | RAJHANS CORNELLO

LOCATION : Gymkhana Rd,
Piplod, Surat,
Gujarat 395007



Gate finish with Corian
DUPONT - Abalone (E)

SEATING

COUNTER


WATCHMAN'S CABIN

PEDESTRIAN GATE

VEHICULAR GATE

ENTRY/EXIT RAMP
PLAN @ +900 MM LVL

PLAN

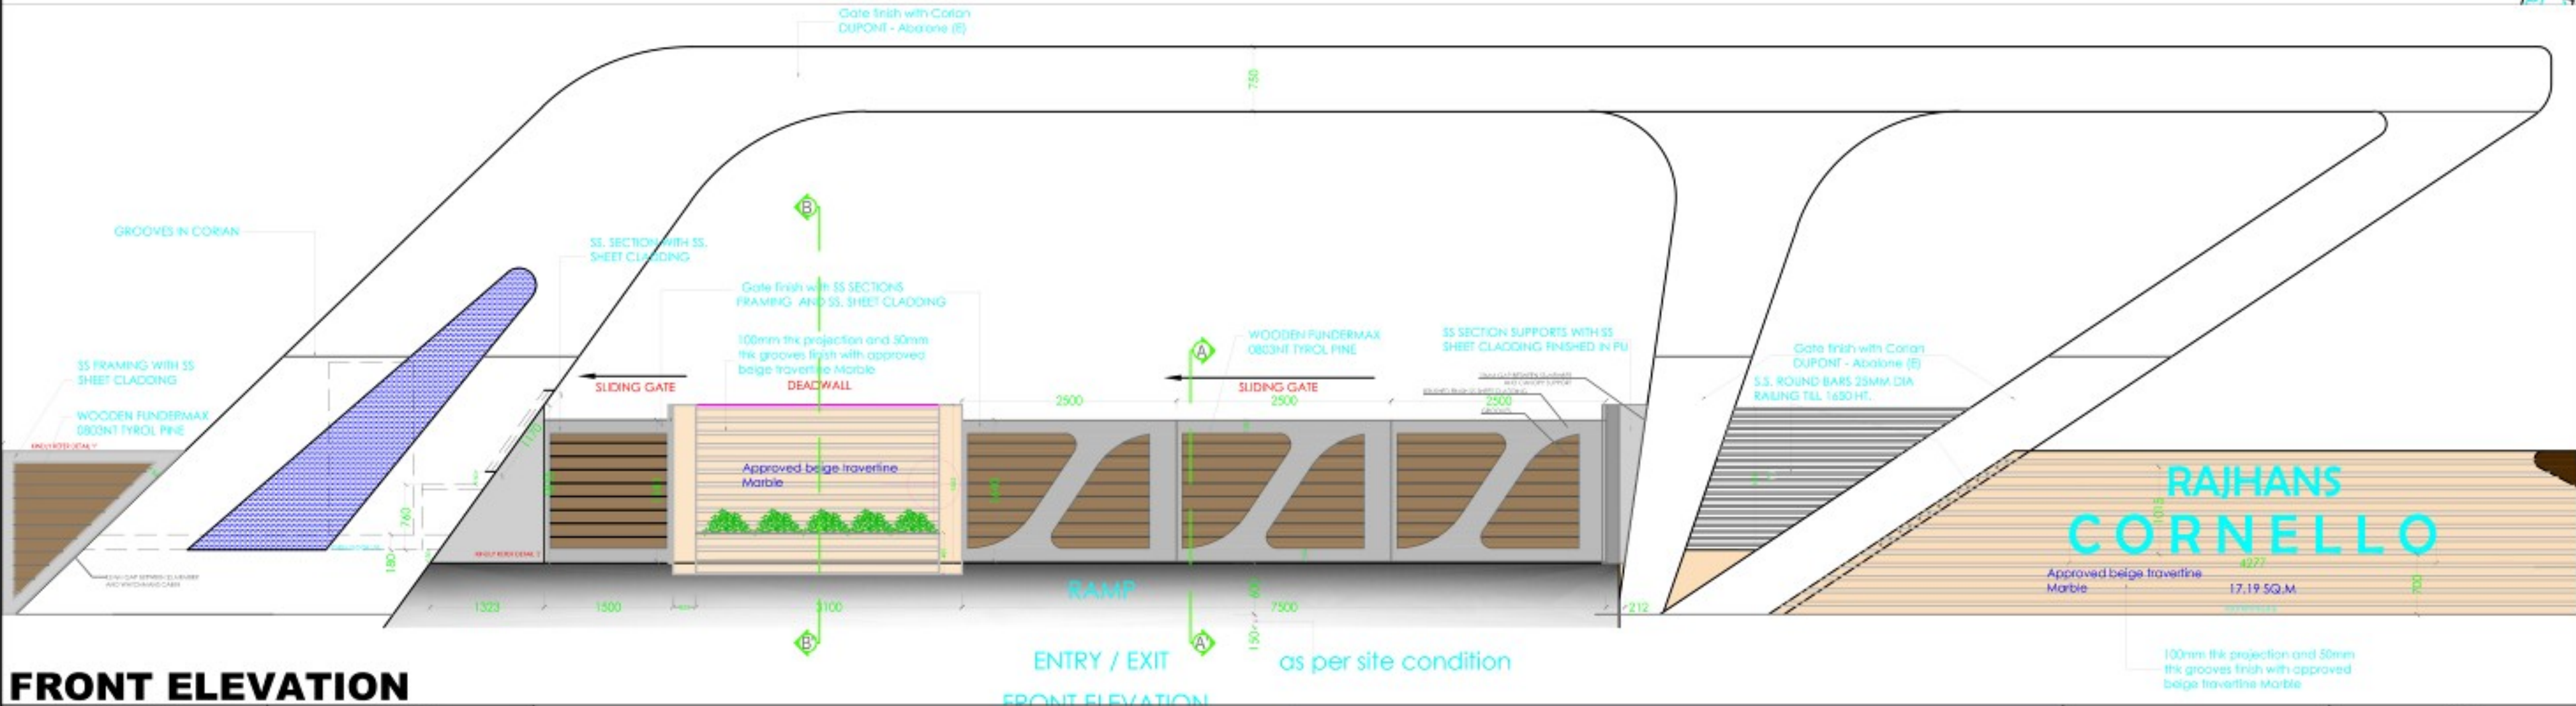

FRONT ELEVATION


[illegible]

General Notes

These drawings and accompanying specifications and instructions of service are the exclusive property of ARCHITECT RIGHTSMAN (AR) and their use and publications that deviate from the original one for which they were prepared. Reproduction or publication by any method in whole or part is prohibited except by written permission from the Architect.

Title to these plans and specifications shall remain with the Architect without analysis and visual contact with them shall constitute prima facie evidence of acceptance of these restrictions.

Contractor must verify dimensions on the job and report discrepancies, if any, to this office. Drawings are NOT to be SCALED, written dimensions are to be followed.

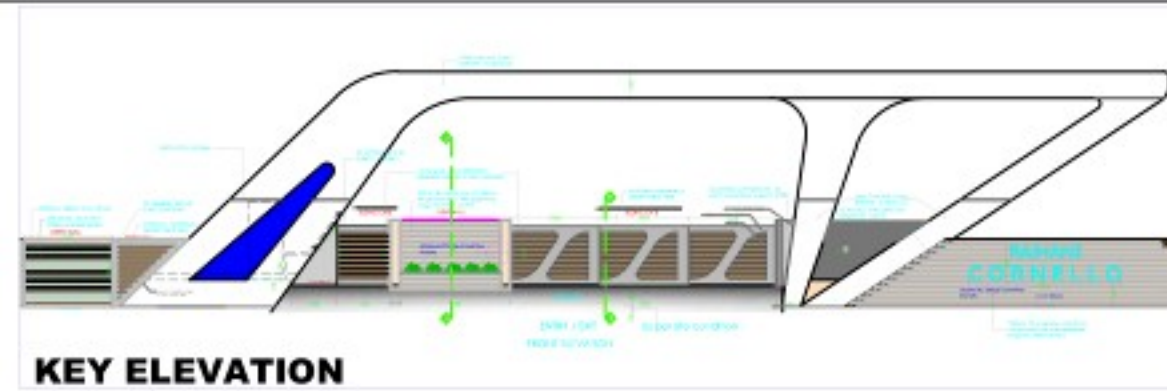

GENERAL ARRANGEMENT DRAWING		Rajhans Group of Industries (Desai-Jain Group) Rajhans House-3rd Floor, Opp. Ganga's Pearl Pump, Vasanthika Road, Surur-590006	
DETAIL		PROJECT	
WATCHMAN CABIN IN		RAJHANS CORNELLO AT PIPLOD - SURAT	
Date	16/09/2022	Drawn By	
Scale	NTS	Check By	
Issue	SCDG	As Drawn - Watch Man Cabin	
Revised	ADITA S	RAJHANS CORNELLO	
Approved	PODDESH D	ARCHITECT RUSHIKESH.H ARCHITECTS • PLANNERS • INTERIORS 1001, 1002, 1003, 

VIEWS & SITE VISIT





RAJHANS CREMONA

LOCATION

: VIP Road, behind CB Patel Health Club,
Vesu, Surat, Gujarat 395007



SITE VISIT



7 SUPREME MELANGE

LOCATION

: Near Parsi Gymkhana,
Parsee Colony, Dadar,
Mumbai, Maharashtra 400014




[illegible]

DESIGN INTENT WORKING DRAWINGS				GENERAL NOTES	
				- These drawings and accompanying specification as instruments of service are the exclusive property of ARCHITECT RUSHIKESH H (A/R/H) and their use and publications shall be restricted to the original site for which they were prepared. - Reuse, reproduction or publication by any method in whole or part is prohibited except by written permission from the Architect. - Title of these plans and specifications shall remain with the Architect without prejudice and visual contact with them shall constitute prima facie evidence of acceptance of these restrictions. - Contractor must verify dimensions on the job and report discrepancies, if any to this office. - Drawings are NOT to be SCALED, written dimensions are to be followed.	
NO.	DESCRIPTION	DATE	DRAWN BY		
REVISIONS					


[illegible]




RIGHT SIDE ELEVATION

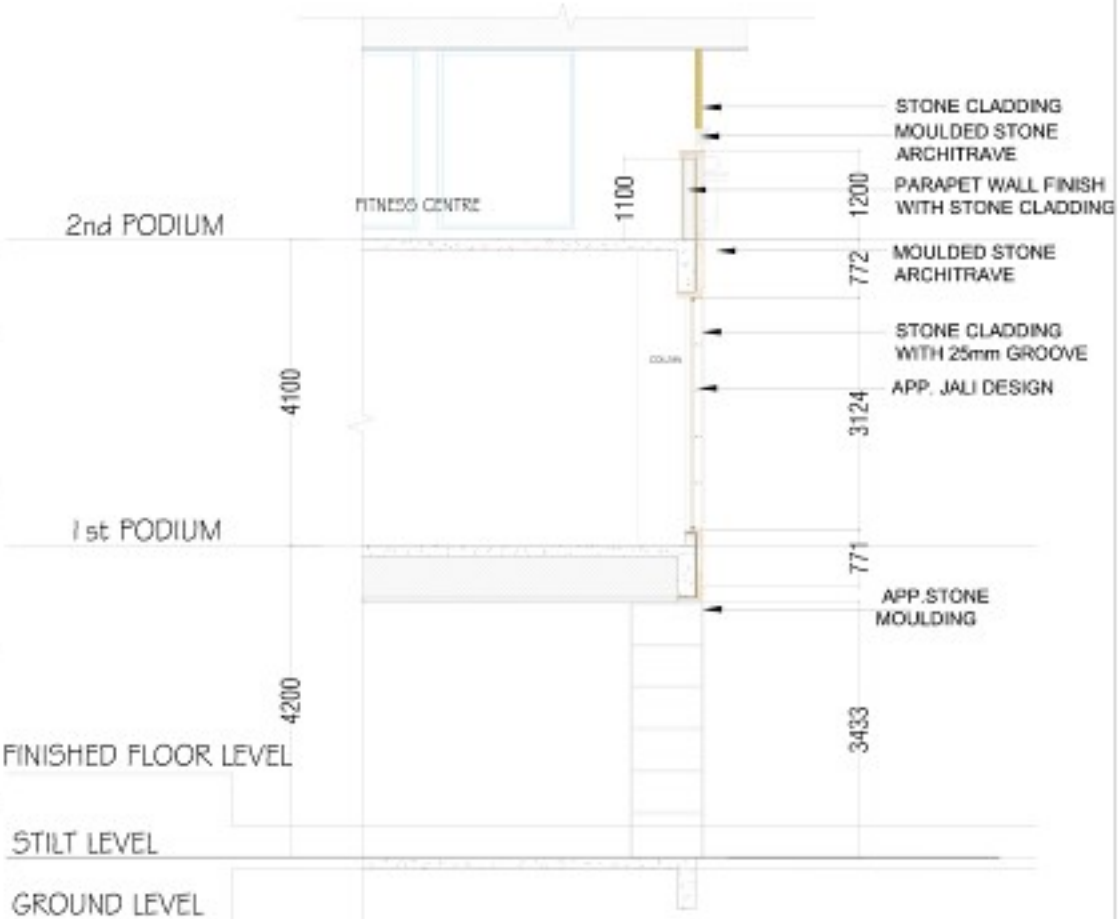

SECTION @ D - D'

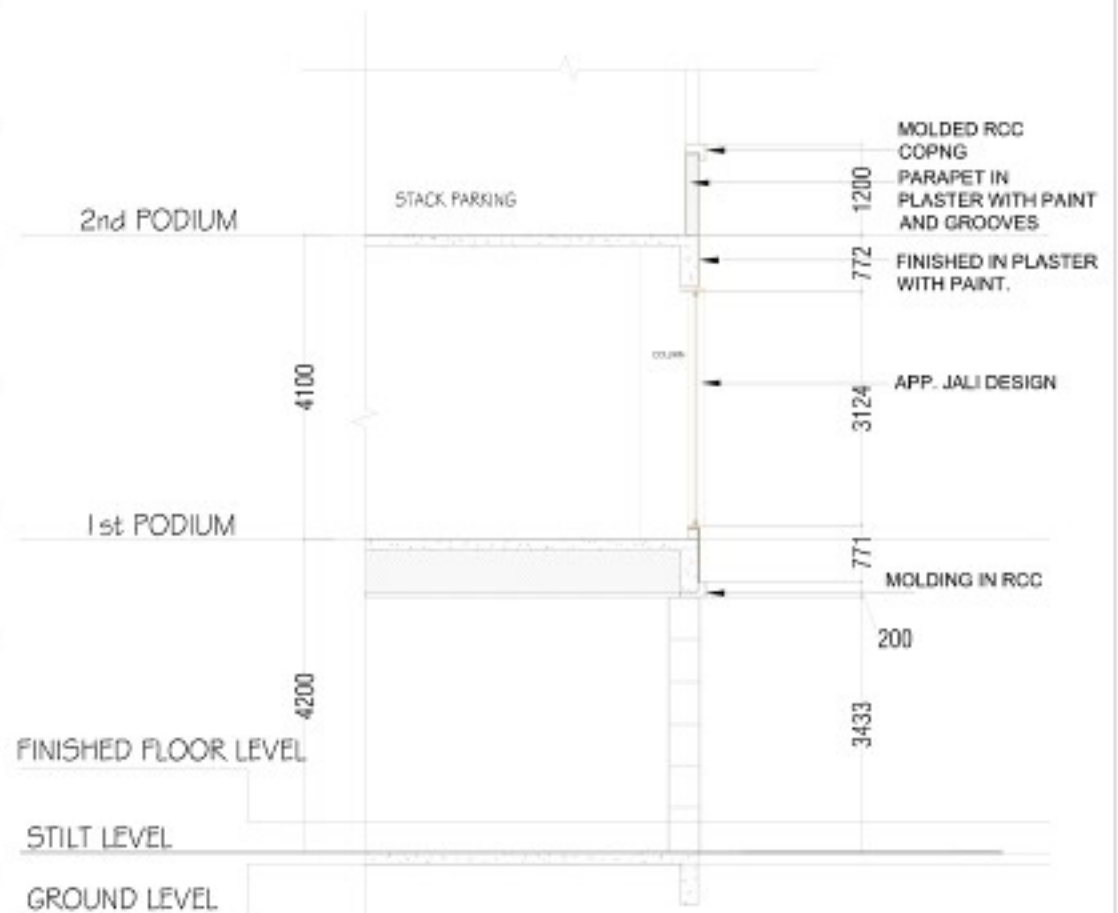

SECTION @ E - E'

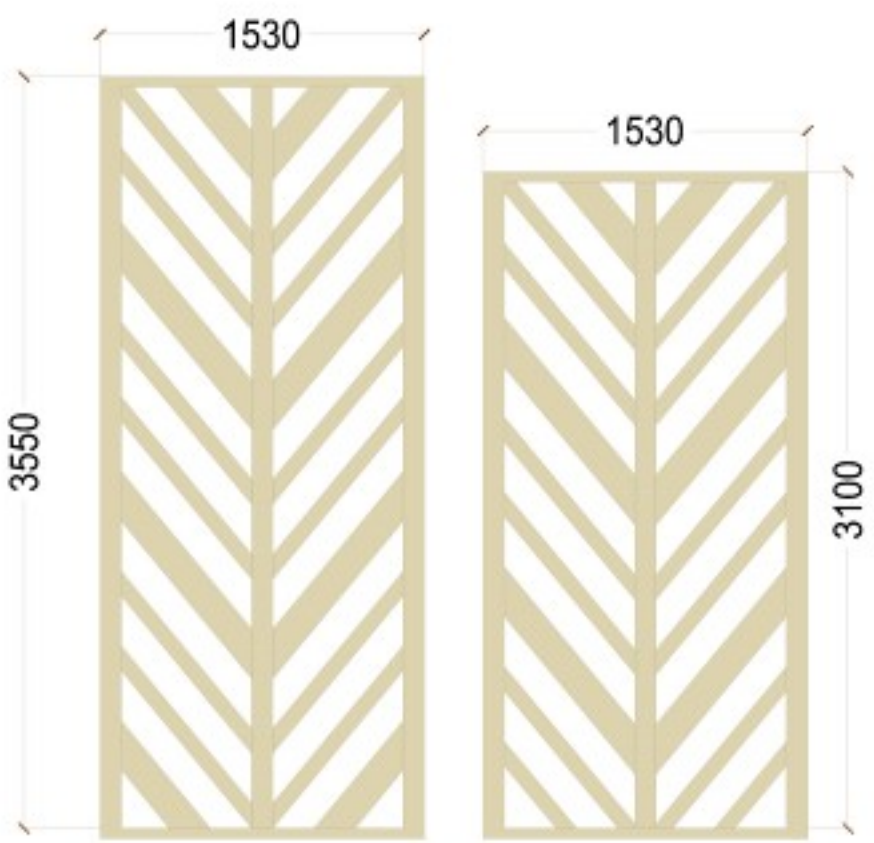

CNC CUT JALI

DESIGN INTENT WORKING DRAWINGS				GENERAL NOTES	
NO.	DESCRIPTION	DATE	DRAWN BY	- These drawings and accompanying specification as instruments of service are the exclusive property of ARCHITECT RUSHIKESH.H (A/R/H) and their use and publication shall be restricted to the original site for which they were prepared. - Reuse, reproduction or publication by any method in whole or part is prohibited except by written permission from the Architect. - Title of these plans and specifications shall remain with the Architect without prejudice and visual contact with them shall constitute prima facie evidence of acceptance of these restrictions. - Contractor must verify dimensions on the job and report discrepancies, if any to this office. - Drawings are NOT to be SCALED, written dimensions are to be followed.	REVISIONS

PROJECT NAME & ADDRESS		NAME OF CLIENT	
SUPREME-MELANGE		SUPREME UNIVERSAL	
DATE	22-07-2022	ARCHITECT RUSHIKESH.H	PROJECT NO. SM-M-WD-P-RD-04
SCALE	N.T.S.	DESIGNED BY	YOTING
DRAWN BY	YOTING	CHECKED BY	YOTING
APPROVED BY	YOTING	PAPER SIZE	A3
PROJECT NO.	AR-SM-M-2022	DWG. NO.	SM-M-WD-P-RD-04
Rev. No.		SHEET TITLE	RIGHT ELEVATION & DETAILS
		REV. NO.	R0



DESIGN INTENT WORKING DRAWINGS				GENERAL NOTES	
				- These drawings and accompanying specifications or instruments of service are the exclusive property of ARCHITECT RUSHIKESHU JAIN & Co and their use and publications shall be restricted to the original site for which they were prepared. - Reuse, reproduction or publication by any method in whole or part is prohibited except by written permission from the Architect. - Title of these plans and specifications shall remain with the Architect without prejudice and visual contact with them shall constitute prima facie evidence of acceptance of these restrictions. - Contractor must verify dimensions on the job and report discrepancies, if any to this office. - Drawings are NOT to be SCALED, written dimensions are to be followed.	
NO.	DESCRIPTION	DATE	DRAWN BY		
REVISIONS					

INTERIOR DESIGN

ICICI BANK



PROJECT TYPE : Office Interior

CLIENT : ICICI Bank Limited

LOCATION : Ghansoli, Chandivali

ARCHITECT : Ar. Sanjay M

TEAM : Abhay R, Netra P, Prashant A, Esha C, Aarati Y

ICICI Bank Limited is an Indian Private bank. It is headquartered at Mumbai. It offers a wide range of banking products and financial services for corporate and retail customers through a variety of delivery channels and specialized subsidiaries in the areas of investment banking, life, non-life insurance, venture capital and asset management.



ICICI BOOMERANG

LOCATION

: Chandivali, Mumbai,
Maharashtra, 400072



19/09/2022

LEGEND FOR FINISHES

SYMBOL	DESCRIPTION
	19MM THK COMPOSITE MARBLE
	6MM THK LACQUERED GLASS

SPACE FOR SERVICES

GYPSUM CEILING AT
2400 mm HT. FROM FFL.WALL FINISHED WITH 12MM
THK. PLY AND 6MM THK.
LACQUERED GLASSTALL BOY SENSOR FAUCET -
CHROME SNR-CHR-35017PMAPP. WASH BASIN
MAKE: JAQUAR
JDS-WHT-25909WALL FINISH WITH 19 mm
THK COMPOSITE MARBLE
600mm x 200mm
COUNTER FINISHED WITH
COMPOSITE MARBLEWALL FINISHED WITH
19MM COMPOSITE
MARBLE

PASSAGE FFL.

10MM THK. GROVE

UTILITY POINT

TO BE FLUSHED
WITH SKIRTING

±0.00mm HANDWASH AREA FFL.

PASSAGE FFL.

SECTIONAL ELEVATION A-A'

WD/ICICI_BMG/B602/HA_307

WORKING DRAWING				General Notes				PROJECT			
NO.	REVISION	DATE	BY	NO.	REVISION	DATE	BY	NO.	REVISION	DATE	BY
1				1				1			
2				2				2			
3				3				3			
100				100				100			



PROJECT	ICICI BANK - BOOMERANG
ARCHITECT	ARCHITECT RUSMIKERN.H.
DATE	19/09/2022
BY	R. SRI HANISHA JARA
SECTIONAL ELEVATION A-A'	

19/09/2022

LEGEND FOR FINISHES

SYMBOL	DESCRIPTION
	19MM THK COMPOSITE MARBLE
	6MM THK LACQUERED GLASS

SPACE FOR SERVICES

GYPSUM CEILING AT
2400 mm HT. FROM FFL.12MM THK. PLY TREATED
WITH 6MM THK.
LACQUERED GLASSAPP. WASH BASIN
MAKE: JAQUAR
JDS-WHT-25909150 MM HIGH BACK SPLASH
FINISH WITH 19 mm
THK COMPOSITE MARBLE
600mm x 200mm
COUNTER FINISHED WITH
COMPOSITE MARBLEWALL FINISHED WITH
19MM COMPOSITE
MARBLE

+ 2400mm FFL.

12MM THK. PLY TREATED
WITH 6MM THK.
LACQUERED GLASSAPP. WASH BASIN
MAKE: JAQUAR
JDS-WHT-25909TALL BOY SENSOR FAUCET -
CHROME SNR-CHR-35017PMWALL FINISH WITH 19 mm
THK COMPOSITE MARBLE
600mm x 200mm
COUNTER FINISHED WITH
COMPOSITE MARBLEWALL FINISHED WITH 19MM
COMPOSITE MARBLE

±0.00mm HANDWASH AREA FFL.

PASSAGE FFL.

SECTIONAL ELEVATION B-B'

WD/ICICI_BMG/B602/HA_307

WORKING DRAWING										General Notes										PROJECT									
																				ICICI BANK - BOOMERANG									
																				ARCHITECT BUSHARA H									
																				ARH									
																				R D									
																				N 102 HARMANABHARA									
																				REGIONAL ELEVATION BE									
																				ICICI Bank									

19/09/2022

12MM THK. PLY TREATED
WITH 6MM THK.
LACQUERED GLASS
NAHANI TRAP

600mm x 2775mm
COUNTER FINISHED WITH
COMPOSITE MARBLE.

HANDWASH WITH CRUSHER 1 NOS
WALL FINISH WITH 19 mm
THK COMPOSITE MARBLE

APP. TISSUE DISPENSER


WALL FINISH WITH 19 mm
THK COMPOSITE MARBLE

APP. HAND DRYER

600mm x 2775mm
COUNTER FINISHED WITH
COMPOSITE MARBLE.

HANDWASH WITH CRUSHER 2 NOS
APP. WASH BASIN
MAKE: JACUJAR
JDS-WHT-25909

12MM THK. PLY TREATED
WITH 6MM THK.
LACQUERED GLASS

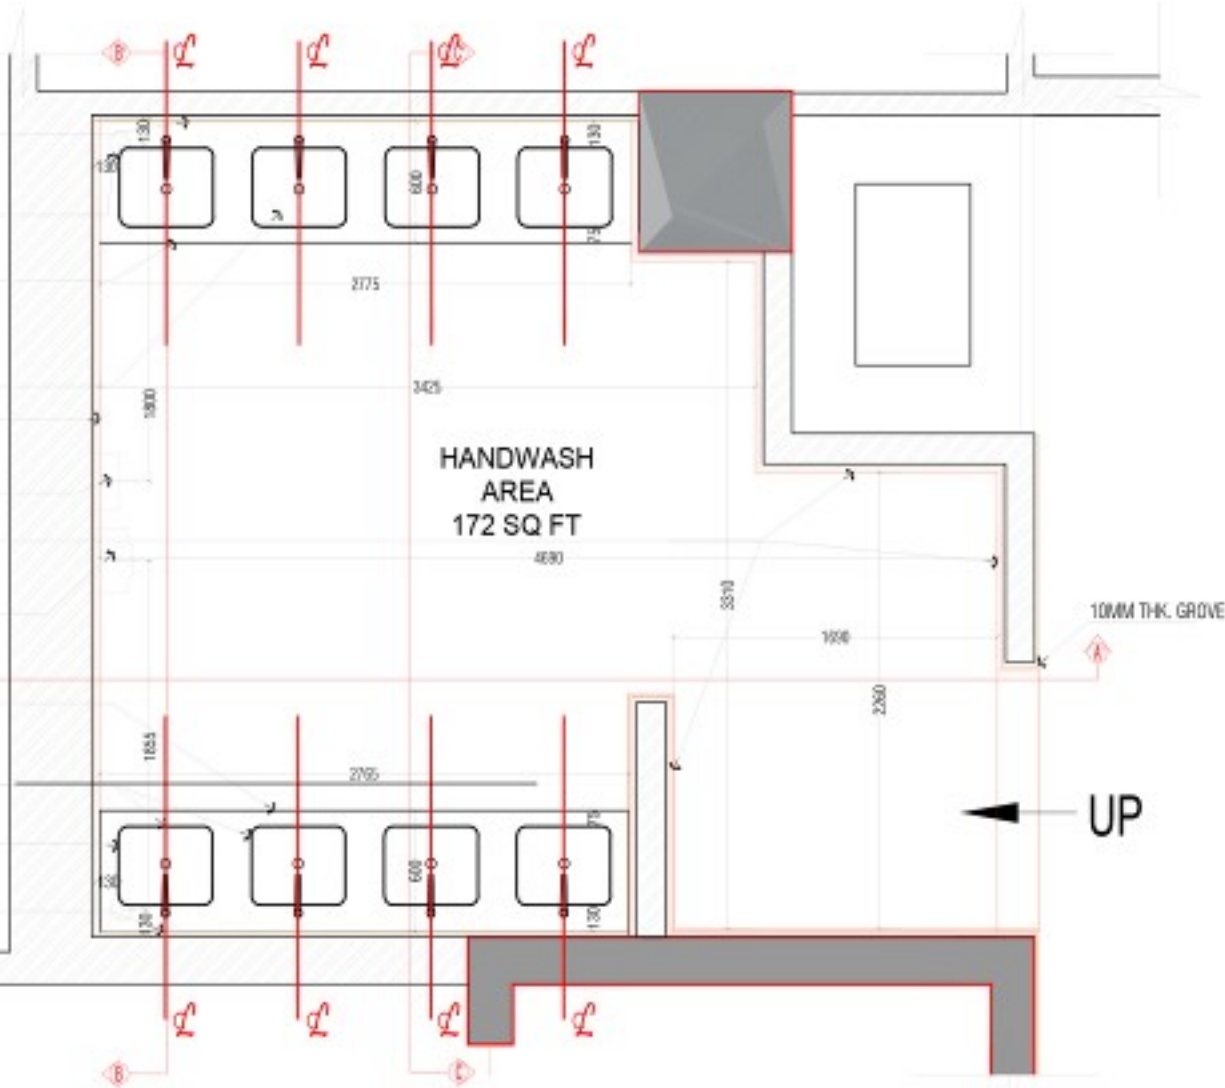

FURNITURE LAYOUT

WD/ICICI_BMG/B602/HA_307

WORKING DRAWING				GENERAL NOTES				PROJECT INFORMATION			
NO.	REVISION	DATE	BY	NO.	REVISION	DATE	BY	NO.	REVISION	DATE	BY
1				1				1			
2				2				2			
3				3				3			
100				100				100			



Date: 20.09.2022		PROJECT	
Client: ICICI		ICICI BANK - BOOMERANG	
Address: 100			
City: 100			
State: 100			
Country: 100			
Project Name: 100			
Project No: 100			
Project Location: 100			
Project Status: 100			
Project Type: 100			
Project Phase: 100			
Project Budget: 100			
Project Cost: 100			
Project Revenue: 100			
Project Profit: 100			
Project Loss: 100			
Project Breakdown: 100			
Project Details: 100			
Project Notes: 100			
Project Comments: 100			
Project History: 100			
Project Future: 100			
Project Past: 100			
Project Present: 100			
Project Future: 100			
Project Past: 100			
Project Present: 100			
Project Future: 100			
Project Past:			

19/09/2022




SECTION AA'

WD/ICICI_BMG/B602/HA_307

WORKING DRAWING				General Notes				PROJECT			
NO.	REVISION	DATE	REVISION	NO.	REVISION	DATE	REVISION	NO.	REVISION	DATE	REVISION
1				1				1			
2				2				2			
3				3				3			
100				100				100			

19/09/2022

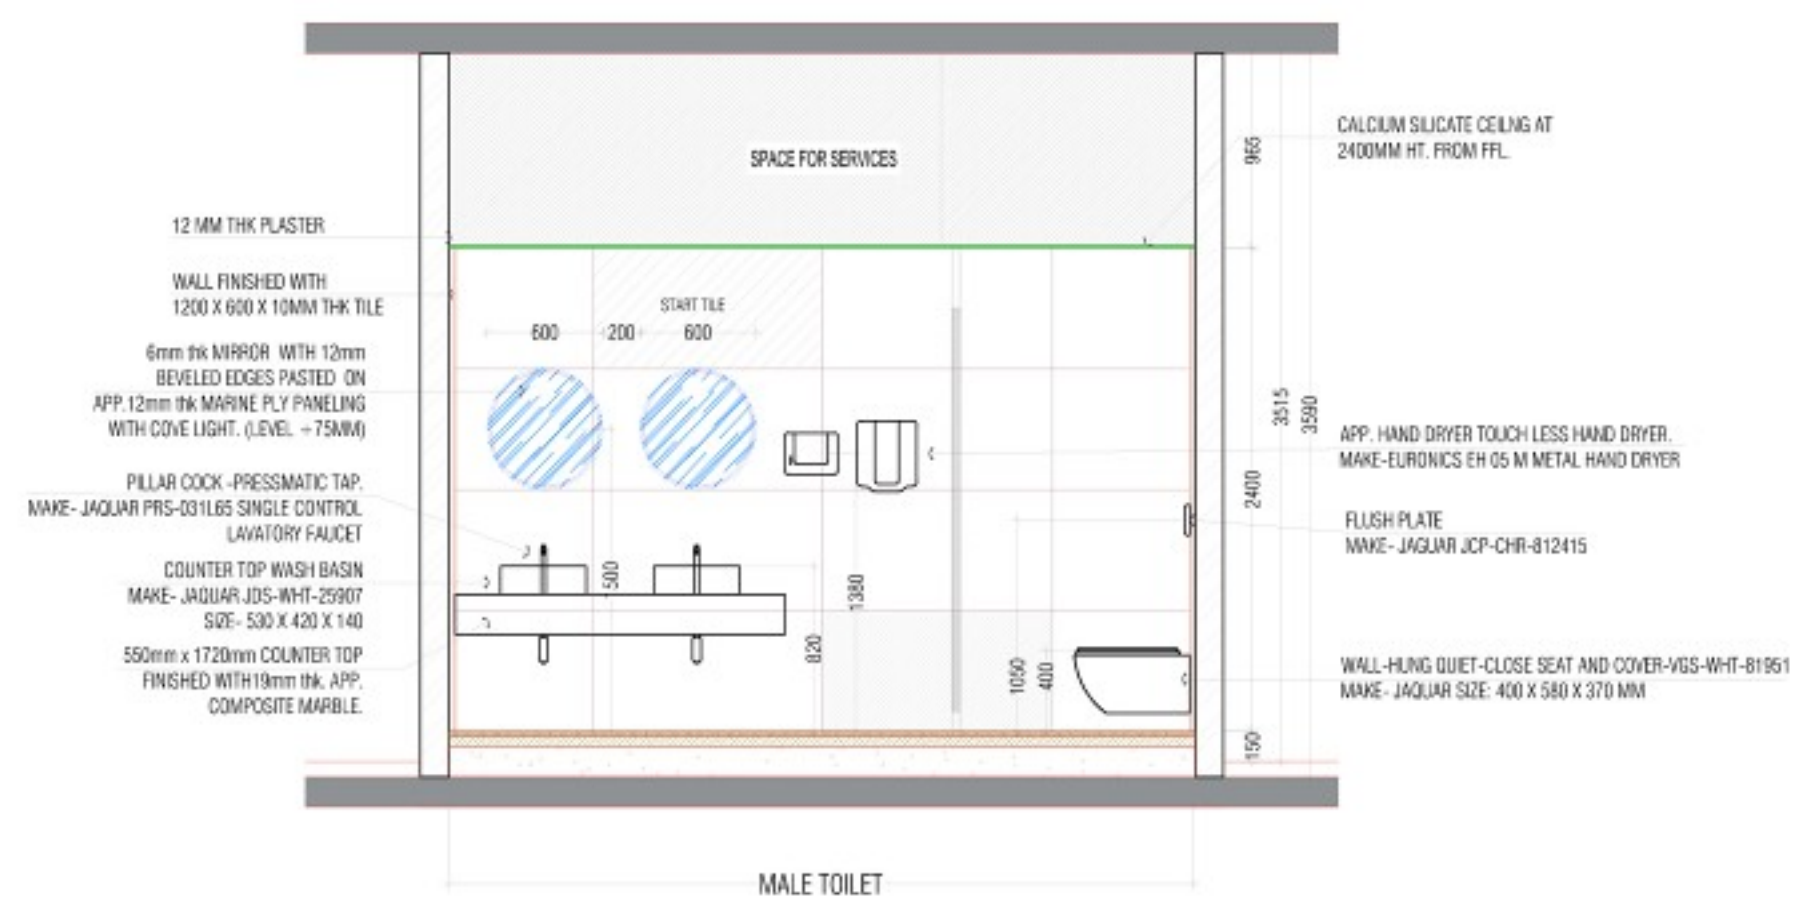

SECTION BB'

WD/ICICI_BMG/B602/HA_307

WORKING DRAWING										GENERAL NOTES										PROJECT									
NO.	REVISION	DATE	REVISION	NO.	REVISION	DATE	REVISION	NO.	REVISION	DATE	REVISION	NO.	REVISION	DATE	REVISION	NO.	REVISION	DATE	REVISION										
1				1				1				1				1													
2				2				2				2				2													
3				3				3				3				3													
61				61				61				61				61													

These drawings and accompanying specifications, or instructions or notes are the exclusive property of ARCHITECT BOOMERANG and their use and reproduction in any form by any person other than ARCHITECT BOOMERANG without the written consent of ARCHITECT BOOMERANG is prohibited. Any reproduction or publication by any third party is prohibited except by written permission from ARCHITECT BOOMERANG.

Use of these plans and specifications shall remain with the Architect and reproduction or modification without the written consent of ARCHITECT BOOMERANG is prohibited.

Contractor must notify ARCHITECT BOOMERANG in the job and submit alterations, if any, to BOOMERANG.

Drawings are NOT to be altered without ARCHITECT BOOMERANG's written consent.

ARCHITECT
BOOMERANG
MURRAY
TEL: 08 9377 0000
FAX: 08 9377 0001
WWW.BOOMERANGARCHITECTS.COM.AU

ICICI Bank

PROJECT
ICICI BANK - BOOMERANG

ARCHITECT BOOMERANG M
MURRAY
TEL: 08 9377 0000
FAX: 08 9377 0001
WWW.BOOMERANGARCHITECTS.COM.AU

ARH

ICICI Bank

RD

FURNITURE PLAN

SITE VISIT





ICICI
GHANSOLI

LOCATION

: Ghansoli, Navi Mumbai,
Maharashtra, 400701



RELIANCE AZORTE



1 Mg Lido Mall

- Someshwarpura, Sivanchetti Gardens,
Bengaluru, Karnataka 560008.

Sarath City Capital Mall

- HITEC City, Kondapur, Hyderabad,
Telangana 500084.

Airia Mall

- Gurugram, Haryana 122101

Seawoods Grand Central Mall

- Nerul, Navi Mumbai, Maharashtra 400706

Amanora Mall

- Hadapsar, Pune, Maharashtra 411028

Pavillion Mall

- Model Colony, Shivajinagar, Pune, Maharashtra 411016

Venus Mall

- Ellisbridge, Ahmedabad, Gujarat 380006

SITE VISIT



VIEWS

