



# SATHYABAMA

INSTITUTE OF SCIENCE AND TECHNOLOGY  
(DEEMED TO BE UNIVERSITY)

**Accredited with “A” grade by NAAC | 12B Status by UGC | Approved by AICTE**

Jeppiaar Nagar, Rajiv Gandhi Salai, Chennai – 600 119

[www.sathyabama.ac.in](http://www.sathyabama.ac.in)

SCHOOL OF BUILDING AND ENVIRONMENT  
**DEPARTMENT OF ARCHITECTURE**  
PRACTICAL TRAINING PORTFOLIO (SAR4063)  
**DEC 2022**

Name of the Student : **SREEJA.J**

Batch : **2019 - 2024**

Reg No. : **39210089**

Semester : **VII**



# SATHYABAMA

INSTITUTE OF SCIENCE AND TECHNOLOGY  
(DEEMED TO BE UNIVERSITY)

Accredited with "A" grade by NAAC | 12B Status by UGC | Approved by AICTE

Jeppiaar Nagar, Rajiv Gandhi Salai, Chennai – 600 119

[www.sathyabama.ac.in](http://www.sathyabama.ac.in)


SCHOOL OF BUILDING AND ENVIRONMENT  
DEPARTMENT OF ARCHITECTURE

## VIVA-VOCE EXAMINATION

This is to certify that the practical training SAR 4063 is the work of **SREEJAJ** who had undergone training in **PENCIL & MONK** and has been monitored by the continuous assessment during JUNE 2022 to NOVEMBER 2022.

  
Dr. Devyani Gangopadhyay  
DEAN

Submitted for Viva voce Examination held on 13/12/2022

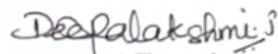  
Internal Examiner

  
External Examiner



# SATHYABAMA

INSTITUTE OF SCIENCE AND TECHNOLOGY  
(DEEMED TO BE UNIVERSITY)

Accredited with "A" grade by NAAC | 12B Status by UGC | Approved by AICTE  
Jeppiaar Nagar, Rajiv Gandhi Salai, Chennai – 600 119  
[www.sathyabama.ac.in](http://www.sathyabama.ac.in)

## DECLARATION

I, **SREEJA.J**, by declaring that the Training Report **JUNE 2022 to NOVEMBER 2022** done by me under the guidance of **Ar.Ravi Kumar** is submitted in partial fulfillment of the requirements for the completion of a practical training session.

DATE : 13/12/2022

PLACE : CHENNAI

  
SIGNATURE OF CANDIDATE

## ACKNOWLEDGEMENT

I am pleased to acknowledge my sincere thanks to the Board **of Management of SATHYABAMA** for their kind encouragement in doing this practical training and for completing it successfully. I am grateful to them.

I convey my thanks to **Dr. Devyani Gangopadhyay**, Dean, School of Building and Environment and **Ar.Sarath Chandra Kanth**, Design Chair, Department of Architecture for having been a constant source of support and encouragement.

I wish to express my thanks to all Teaching and Non-teaching staff members of the Department who were helpful in many ways for the completion of the project.

I also wish to thank **Ar.Ravi Kumar** for the experience of interning at their firm.



June 15, 2022

The HOD,  
Sathyabama Institute of Science and Technology  
Semmancheri  
Chennai – 600119  
Sub: Confirmation of internship to **Sreeja J**

Dear Sir / Madam,

This is to confirm that **Sreeja J (Reg. No. : 39210089)**, a student of B.Arch in your college has been offered internship as an Architectural Assistant under Ar. Ravikumar B. (Regd. No. CA/2015/73414) with effect from June 15, 2022 at our office at Park View, 4<sup>th</sup> floor, No. 94 G.N.Chetty Road, T.Nagar, Chennai 600017.

The internship will be for a minimum period of 90 days.


For Pencil and Monk Design Services LLP

*B. Ravikumar*

RAVIKUMAR  
Sr.Architect



pencilandmonk.com

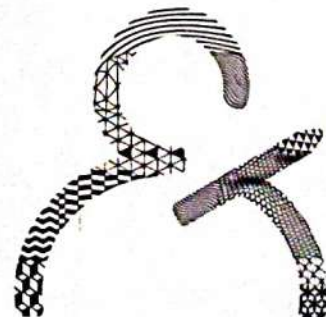



# SATHYABAMA

INSTITUTE OF SCIENCE AND TECHNOLOGY  
(DEEMED TO BE UNIVERSITY)

Accredited "A" Grade by NAAC | 12B Status by UGC | Approved by AICTE

www.sathyabama.ac.in

## DEPARTMENT OF ARCHITECTURE

### PROFESSIONAL PRACTICAL TRAINING REPORT 2022

(Continuous progress report of the trainee architect for the period of One month in the office to submitted to HOD by the Trainee in Charge of the Organization)

1. Name of the office / organization : PENCIL AND MONK
2. Address & Contact Number : 85, GN CHETTY RD, PARK VIEW  
9444066759 COMPLEX, TNAGAR, CH-17
3. Name of the student : SREEJA J
4. Duration : From 15 JUNE 2022 to 18 JULY 2022
5. Total No. of days : 25 Days

#### 6. Evaluation of Performance criteria shall be on

\* Note: Kindly grade the student as per his/her overall performance in the office during the assessment month which will be converted to the allotted 90 marks by the department.

| Description of works                       | Excellent | Good | Fair | Poor | NA |
|--------------------------------------------|-----------|------|------|------|----|
| Understanding of office culture            | ✓         |      |      |      |    |
| Participation in the office                | ✓         |      |      |      |    |
| Reading of drawings                        |           | ✓    |      |      |    |
| Presentation Techniques                    |           | ✓    |      |      |    |
| Model making works                         |           |      |      |      | ✓  |
| Understanding of construction details      |           | ✓    |      |      |    |
| Drafting Skills (Manual / Computer)        |           | ✓    |      |      |    |
| Site Supervision / Discussion with clients |           |      |      |      | ✓  |
| Adherence to Time schedule                 |           | ✓    |      |      |    |
| Other computer skills                      |           | ✓    |      |      |    |
| File and Office Maintenance                | ✓         |      |      |      |    |
| Coordination with other consultants        |           | ✓    |      |      |    |
| Overall Grading*                           | A         |      |      |      |    |

(A - 9.0, B - 8.0, C - 7.0, D - 6.0, E - 5.0)



# SATHYABAMA


INSTITUTE OF SCIENCE AND TECHNOLOGY  
(DEEMED TO BE UNIVERSITY)

Accredited "A" Grade by NAAC | 12B Status by UGC | Approved by AICTE

www.sathyabama.ac.in

7. Any other Remarks : \_\_\_\_\_

#### 8. Signature of the:

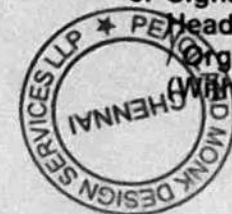

Head of the Office  
Organization  
(With Seal)

B. [Signature]





# SATHYABAMA

INSTITUTE OF SCIENCE AND TECHNOLOGY  
(DEEMED TO BE UNIVERSITY)

Accredited "A" Grade by NAAC | 12B Status by UGC | Approved by AICTE

www.sathyabama.ac.in

DEPARTMENT OF ARCHITECTURE

## PROFESSIONAL PRACTICAL TRAINING REPORT 2022

(Continuous progress report of the trainee architect for the period of One month in the office to submitted to HOD by the Trainee in Charge of the Organization)

1. Name of the office / organization : PENCIL & MONK
2. Address & Contact Number : 85, GINCHETTY ROAD, TNAGAR, CHENNAI - 17
3. Name of the student : SREEJA J
4. Duration : From 18.07.22 To 18.08.22
5. Total No. of days : 25

### 6. Evaluation of Performance criteria shall be on

\* Note: Kindly grade the student as per his/her overall performance in the office during the assessment month which will be converted to the allotted 90 marks by the department.

| Description of works                       | Excellent | Good | Fair | Poor | NA |
|--------------------------------------------|-----------|------|------|------|----|
| Understanding of office culture            |           | ✓    |      |      |    |
| Participation in the office                | ✓         |      |      |      |    |
| Reading of drawings                        |           | ✓    |      |      |    |
| Presentation Techniques                    |           | ✓    |      |      |    |
| Model making works                         |           |      |      |      | -  |
| Understanding of construction details      |           | ✓    |      |      |    |
| Drafting Skills (Manual / Computer)        |           | ✓    |      |      |    |
| Site Supervision / Discussion with clients |           |      |      |      | -  |
| Adherence to Time schedule                 |           | ✓    |      |      |    |
| Other computer skills                      |           | ✓    |      |      |    |
| File and Office Maintenance                |           | ✓    |      |      |    |
| Coordination with other consultants        |           | ✓    |      |      |    |
| Overall Grading*                           | A         |      |      |      |    |

(A - 9.0, B - 8.0, C - 7.0, D - 6.0, E - 5.0)



# SATHYABAMA


INSTITUTE OF SCIENCE AND TECHNOLOGY  
(DEEMED TO BE UNIVERSITY)

Accredited "A" Grade by NAAC | 12B Status by UGC | Approved by AICTE

www.sathyabama.ac.in

7. Any other Remarks : Extremely outgoing and quick understanding

8. Signature of the:  
Head of the Office  
/ Organization  
(With Seal)

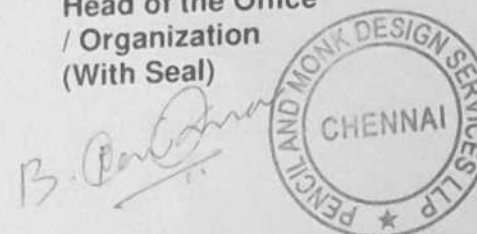



# SATHYABAMA

INSTITUTE OF SCIENCE AND TECHNOLOGY

(DEEMED TO BE UNIVERSITY)

Accredited "A" Grade by NAAC | 12B Status by UGC | Approved by AICTE

www.sathyabama.ac.in

DEPARTMENT OF ARCHITECTURE

## PROFESSIONAL PRACTICAL TRAINING REPORT 2022

(Continuous progress report of the trainee architect for the period of One month in the office to submitted to HOD by the Trainee in Charge of the Organization)

1. Name of the office / organization : PENCIL AND MONK
2. Address & Contact Number : PARK VIEW APARTMENTS 85/94, 4TH FLOOR T. NAGAR
3. Name of the student : SREEJA J.
4. Duration : From 19.08.22 To 19.09.22
5. Total No. of days : 25.

### 6. Evaluation of Performance criteria shall be on

\* Note: Kindly grade the student as per his/her overall performance in the office during the assessment month which will be converted to the allotted 90 marks by the department.

| Description of works                       | Excellent | Good | Fair | Poor | NA |
|--------------------------------------------|-----------|------|------|------|----|
| Understanding of office culture            | ✓         |      |      |      |    |
| Participation in the office                | ✓         |      |      |      |    |
| Reading of drawings                        |           | ✓    |      |      |    |
| Presentation Techniques                    |           | ✓    |      |      |    |
| Model making works                         |           | ✓    |      |      |    |
| Understanding of construction details      | ✓         |      |      |      |    |
| Drafting Skills (Manual / Computer)        | ✓         |      |      |      |    |
| Site Supervision / Discussion with clients |           | ✓    |      |      |    |
| Adherence to Time schedule                 | ✓         |      |      |      |    |
| Other computer skills                      |           | ✓    |      |      |    |
| File and Office Maintenance                | ✓         |      |      |      |    |
| Coordination with other consultants        |           | ✓    |      |      |    |
| Overall Grading*                           |           |      |      |      |    |

(A - 9.0, B - 8.0, C - 7.0, D - 6.0, E - 5.0)



# SATHYABAMA

INSTITUTE OF SCIENCE AND TECHNOLOGY

(DEEMED TO BE UNIVERSITY)

Accredited "A" Grade by NAAC | 12B Status by UGC | Approved by AICTE

www.sathyabama.ac.in

### 7. Any other Remarks :

8. Signature of the:   
Head of the Office  
/ Organization  
(With Seal)



| WEEKS                          | PROJECT NAME                                       | WORK DONE                                             |
|--------------------------------|----------------------------------------------------|-------------------------------------------------------|
| WEEK 1<br>(15/06/22-18/06/22)  | 1.GAUTHAM'S RESIDENCE                              | 1.FURNITURE LAYOUT<br>2.FALSE CEILING                 |
| WEEK 2<br>(20/06/22-24/06/22)  | 1.GAUTHAM'S RESIDENCE                              | 1.LIGHTING AND LOOPING<br>2.ELECTRICAL AND SWITCH BOX |
| WEEK 3<br>(27/06/22-02/07/22)  | 1.SPERO OFFICE<br>2.ANITA SAMATHA RESIDENCE        | 1.LAYOUT OPTIONS<br>2.WALL ELEVATIONS                 |
| WEEK 4<br>(04/07/22-08/07/22)  | 1.ECR BEACH HOUSE<br>2.ANITA SAMATHA RESIDENCE     | 1.FLOORING<br>2.WALL ELEVATIONS                       |
| WEEK 5<br>(11/07/22-16/07/22)  | 1.ANITA SAMATHA RESIDENCE                          | 1.SECTIONS<br>2.DETAILS                               |
| WEEK 6<br>(18/07/22-22/07/22)  | 1.ECR BEACH HOUSE                                  | 1.FALSE CEILING OPTIONS                               |
| WEEK 7<br>(25/07/22-30/07/22)  | 1.ANITA SAMATHA RESIDENCE                          | 1.INFORMAL LIVING ELEVATION,SECTIONS,DETAILS          |
| WEEK 8<br>(01/08/22-06/08/22)  | 1.ANITA SAMATHA RESIDENCE                          | RENDERS                                               |
| WEEK9<br>(08/08/22-12/08/22)   | 1.ECR BEACH HOUSE                                  | 1.FALSE CEILING OPTION<br>2.BED OPTION                |
| WEEK 9<br>(15/08/22-20/08/22)  | 1.ANITA SAMATHA RESIDENCE                          | 1.BED DETAIL<br>2.SECTION DETAILS                     |
| WEEK 10<br>(22/08/22-26/08/22) | 1.ECR BEACH HOUSE                                  | 1.ELEVATION                                           |
| WEEK 11<br>(29/08/22-03/09/22) | 1.MS JANANI RESIDENCE<br>2.ANITA SAMATHA RESIDENCE | 1.MOODBOARD<br>2.ELEVATION                            |
| WEEK 12<br>(05/09/22-09/09/22) | 1.ECR BEACH HOUSE                                  | 1.FALSE CEILING OPTIONS<br>2.BED OPTIONS              |
| WEEK 13<br>(12/09/22-17/09/22) | 1.ECR BEACH HOUSE                                  | 1.FALSE CEILING CHANGES<br>2.BED OPTIONS              |
| WEEK 14<br>(19/09/22-23/09/22) | 1.GAUTHAM'S RESIDENCE                              | 1.LAYOUT CHANGES                                      |
| WEEK 15<br>(26/09/22-01/10/22) | 1.ECR BEACH HOUSE<br>2.ANITA SAMATHA RESIDENCE     | 1.FALSE CEILING OPTIONS<br>2.DETAILS                  |
| WEEK 16<br>(03/10/22-07/10/22) | 1.MS JANANI RESIDENCE<br>2.GOJIS EXPERIENCE CENTER | 1.MOODBOARDS<br>2.DOOR DETAIL                         |
| WEEK 17<br>(10/10/22-15/10/22) | 1.ECR BEACH HOUSE<br>2.INTELLECT GURGAON           | 1.FALSE CEILING OPTION<br>2. FALSE CEILING LAYOUT     |

|                                |                                                  |                                      |
|--------------------------------|--------------------------------------------------|--------------------------------------|
| WEEK 18<br>(17/10/22-21/10/22) | 1.ECR BEACH HOUSE<br>2.INTELLECT GURGAON         | 1.BED OPTIONS<br>2.LIGHTING LAYOUT   |
| WEEK 19<br>(24/10/22-29/10/22) | 1.INTELLECT GURGAON<br>2.GOJIS EXPERIENCE CENTER | 1.ELECTRICAL LAYOUT<br>2.DOOR DETAIL |
| WEEK 20<br>(31/10/22-5/11/22)  | 1.ECR BEACH HOUSE                                | 1. MOTHER'S BED OPTIONS              |
| WEEK 21<br>(07/11/22-15/11/22) | 1.ECR BEACH HOUSE                                | 1. FLOORING OPTIONS                  |

PRINCIPAL ARCHITECT SIGNATURE

OFFICE SEAL



Nov 24, 2022


TO WHOMSOEVER IT MAY CONCERN

This is to certify that Sreeja J (Reg. No. : 39210089), a student of B.Arch in Sathyabama Institute of Science and Technology, Semmancheri, Chennai 600119 has successfully completed 150 days of internship program at this company from Jun 15, 2022 to Nov 15, 2022

During this period, she interned as an Architectural Assistant.

We wish her every success in her future endeavours.

For PENCIL AND MONK DESIGN SERVICES LLP

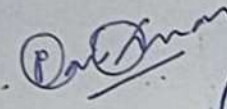B.   
RAVIKUMAR B  
(Sr.Architect)





# INTERNSHIP PORTFOLIO

| SL NO | TITLE                      | PAGE NO |
|-------|----------------------------|---------|
| 1.    | ABOUT THE FIRM             | 1       |
| 2.    | GAUTHAM'S RESIDENCE        |         |
| 2.1   | FURNITURE                  | 3       |
| 2.2   | FALSE CEILING              | 4       |
| 2.3   | LIGHTING                   | 5       |
| 2.4   | LOOPING                    | 6       |
| 2.5   | ELECTRICAL AND SWITCH BOX  | 7       |
| 3.    | ANITA SAMATHA RESIDENCE    |         |
| 3.1   | TV UNIT WALL ELEVATIONS    | 9       |
| 3.2   | TV UNIT SECTION DETAILS    | 13      |
| 3.3   | FORMAL LIVING ELEVATION D  | 14      |
| 3.4   | FORMAL LIVING SECTIONS     | 15      |
| 3.5   | INFORMAL LIVING ELEVATIONS | 16      |
| 3.6   | BED DETAIL                 | 22      |
| 3.7   | RENDERS                    | 24      |
| 4.    | SPERO OFFICE               |         |
| 4.1   | LAYOUT (OPTIONS)           | 26      |
| 5.    | INTELLECT (GURGAON)        |         |
| 5.1   | FALSE CEILING              | 28      |
| 5.2   | LIGHTING                   | 29      |
| 5.3   | ELECTRICAL                 | 30      |
| 6.    | MS JANANI RESIDENCE        |         |

|           |                                |    |
|-----------|--------------------------------|----|
| 6.1       | MOODBOARD OPTIONS              | 32 |
| <b>7.</b> | <b>ECR BEACH HOUSE</b>         |    |
| 7.1       | TOILET DOOR FRAME              | 36 |
| 7.2       | ELEVATION                      | 37 |
| 7.3       | WALL MARBLE WORK               | 38 |
| 7.4       | WATERBODY FLOORING             | 40 |
| 7.5       | FALSE CEILING DESIGN           | 41 |
| 7.6       | BED OPTIONS                    | 44 |
| <b>8.</b> | <b>GOJIS EXPERIENCE CENTER</b> |    |
| 8.1       | POOJA DOOR DETAIL              | 50 |
| <b>9.</b> | <b>CRITICAL OVERVIEW</b>       | 51 |





# ABOUT THE FIRM..

**Pencil & Monk is an Architecture firm which concentrates both on Architecture and Interior Projects.**

**The main motto of the firm design in a unique way**

**The firm presents an unusual mix of both residential and commercial projects**

**The mix also in kinds young architects in different kinds of learning opportunities**

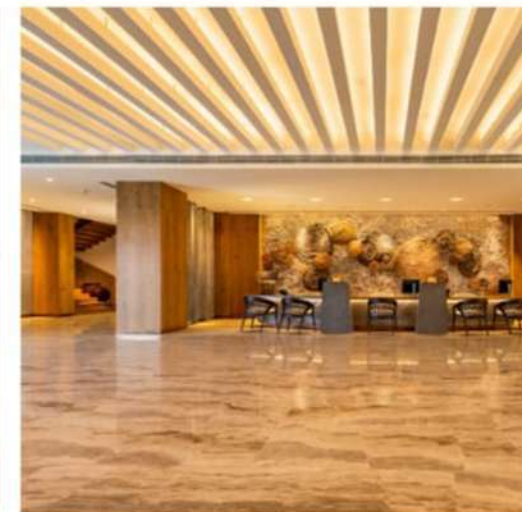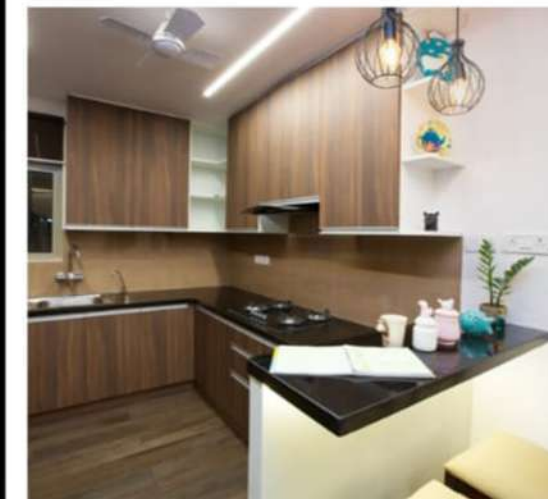






**PROJECT : Gautham's Residence (Ongoing)**  
**LOCATION : Chennai.**










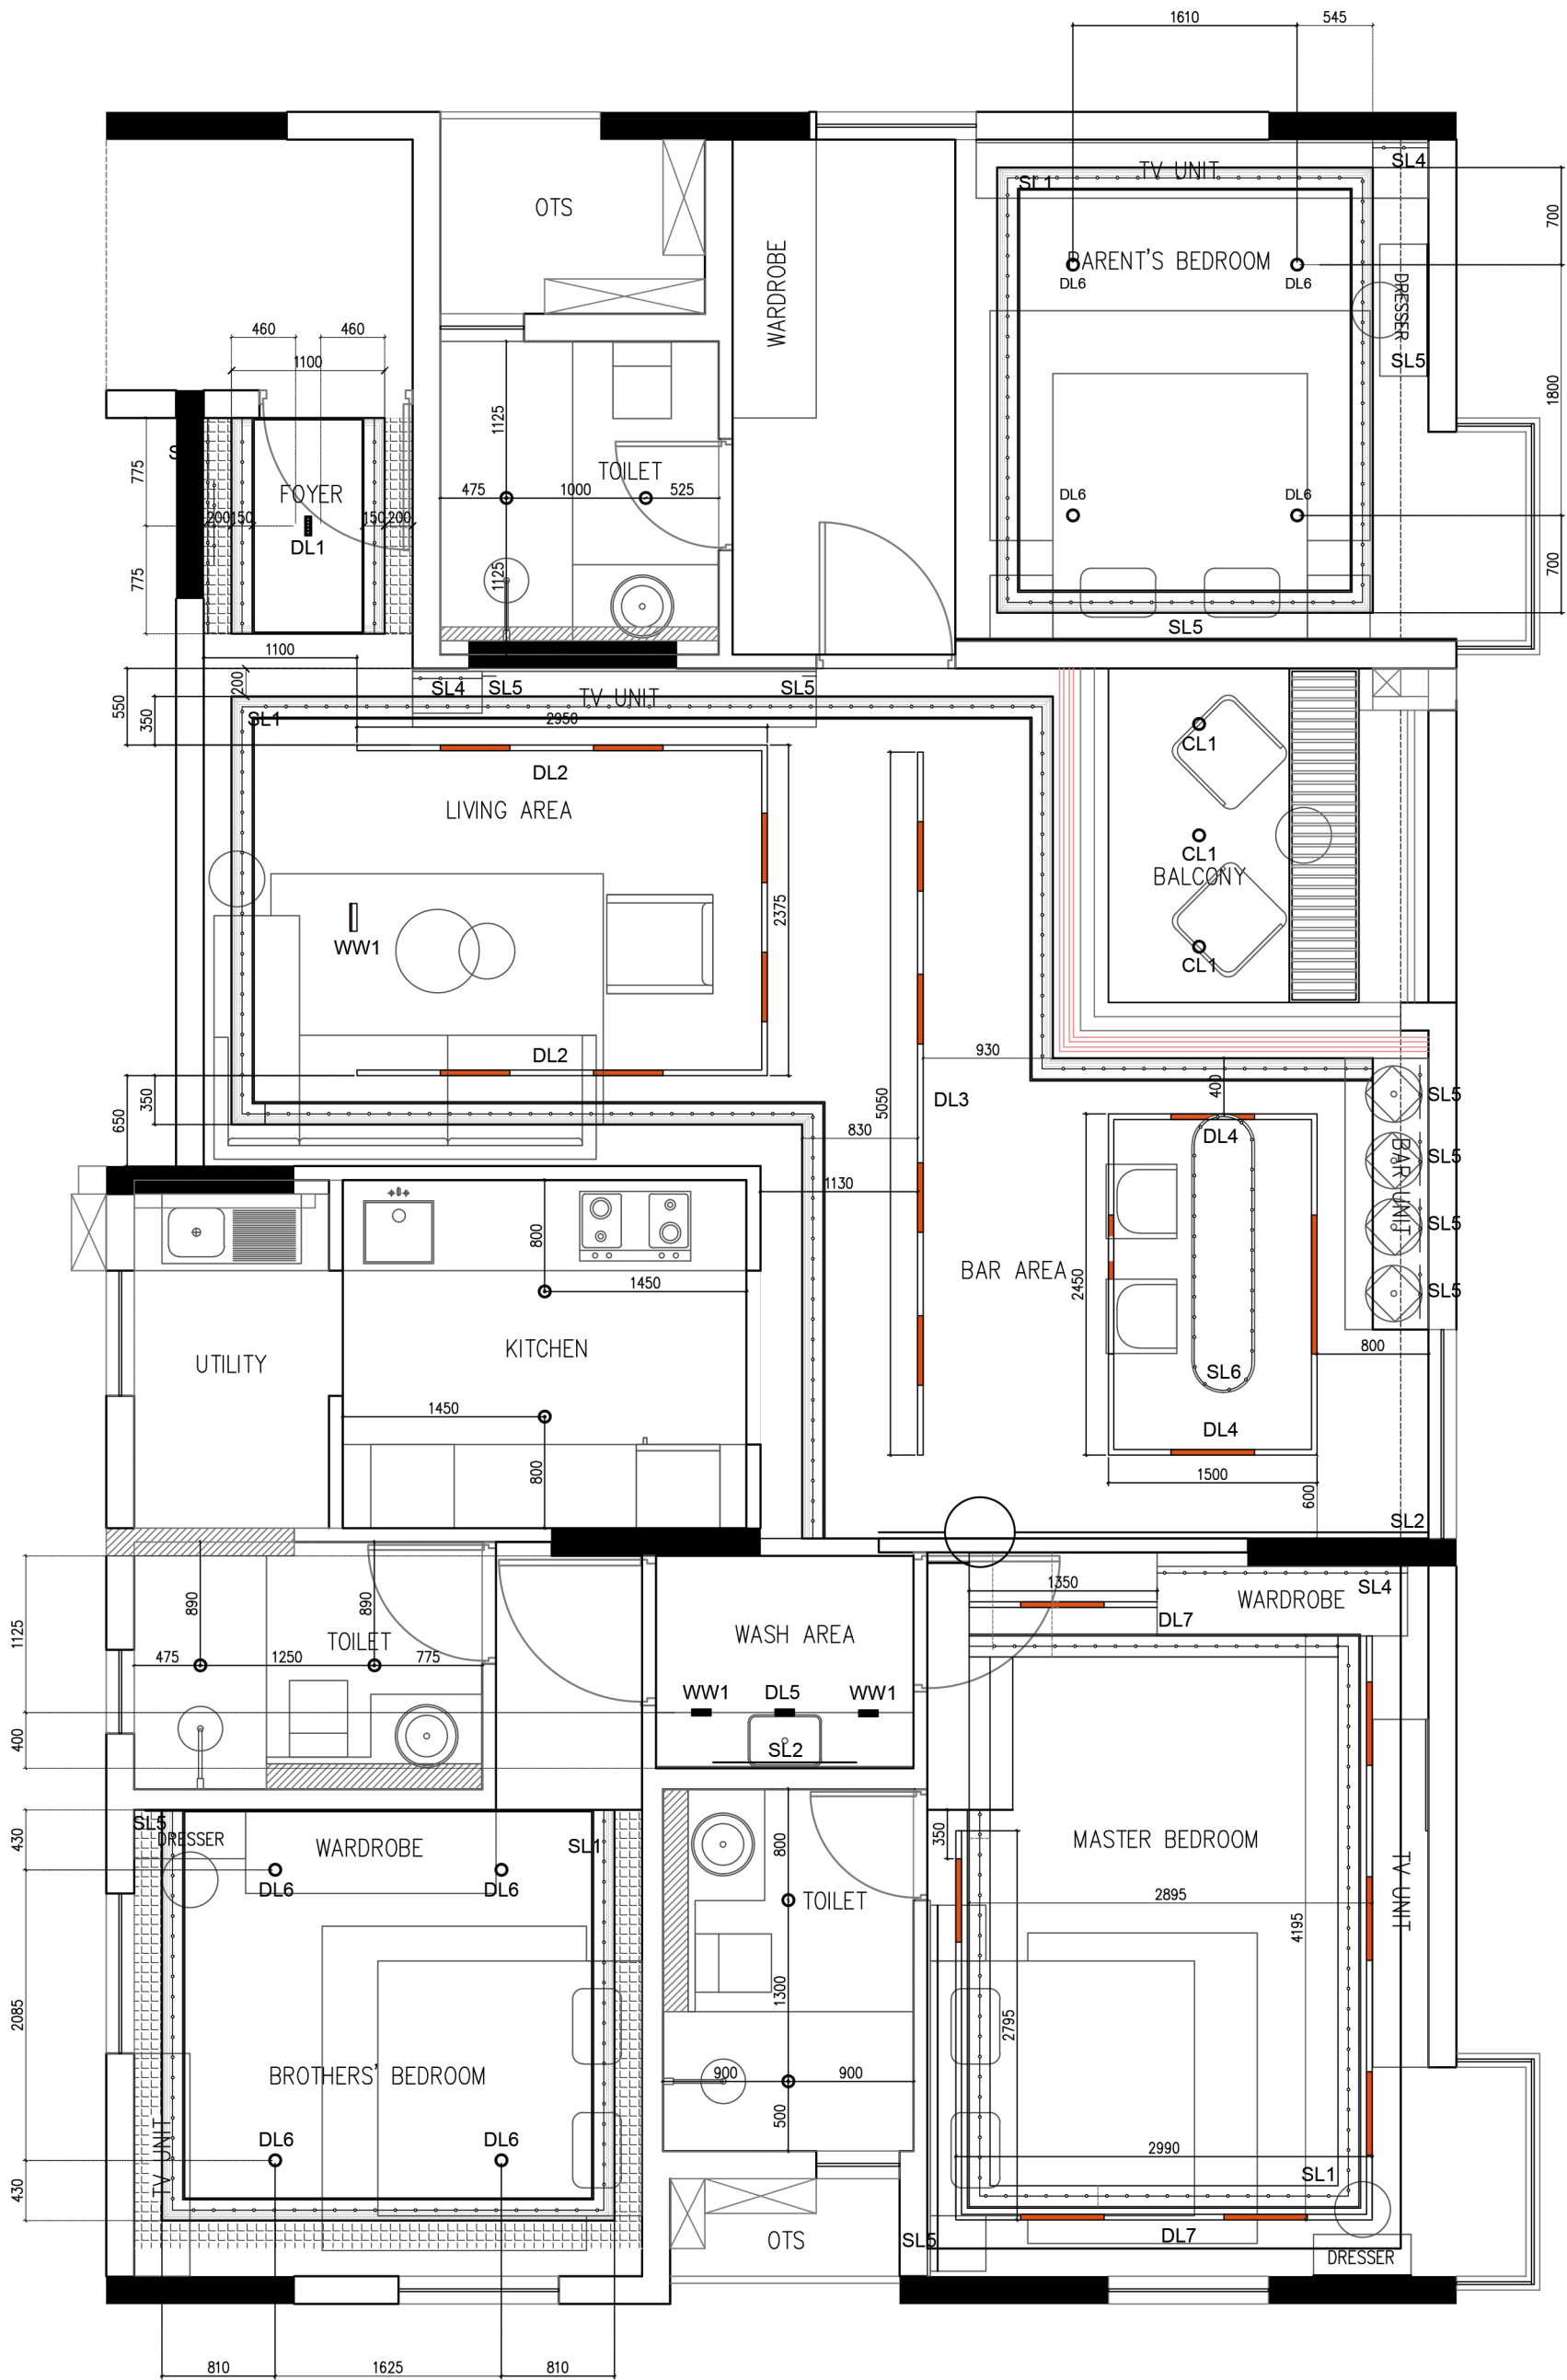


|   |                                               |              |                                                                   |        |      |          |         |   |
|---|-----------------------------------------------|--------------|-------------------------------------------------------------------|--------|------|----------|---------|---|
| <div>NORTH</div>  | DRAWING TITLE<br>FLOOR PLAN - LIGHTING LAYOUT |              | CLIENT<br><br>MR. GAUTHAM RESIDENCE                               |        |      |          |         | © & © THIS DRAWING IS THE PROPERTY OF THE DESIGNERS AND IS NOT TO BE COPIED OR REPRODUCED WITHOUT PERMISSION                       |
|   |                                               |              |                                                                   |        |      |          |         |   |
| SHEET SIZE : A3                                                                                     | DRAWN : SREEJA                                | SCALE : 1:50 | BUILDING TYPE<br><br>RESIDENTIAL INTERIOR,<br>KOTTURPURAM,CHENNAI |        |      |          |         | DESIGN<br><br><div>pencil &amp; monk™</div> <div>94, GN Chetty road, T Nagar,<br/>Chennai - 600017<br/>www.pencilandmonk.com</div> |
|   | CHKD : RAVI                                   | DATE :       |                                                                   |        |      |          |         |   |
| DRG NO: GAU-LIG-003                                                                                 |                                               |              |                                                                   | REV.NO | DATE | REVISION | CHECKED |   |

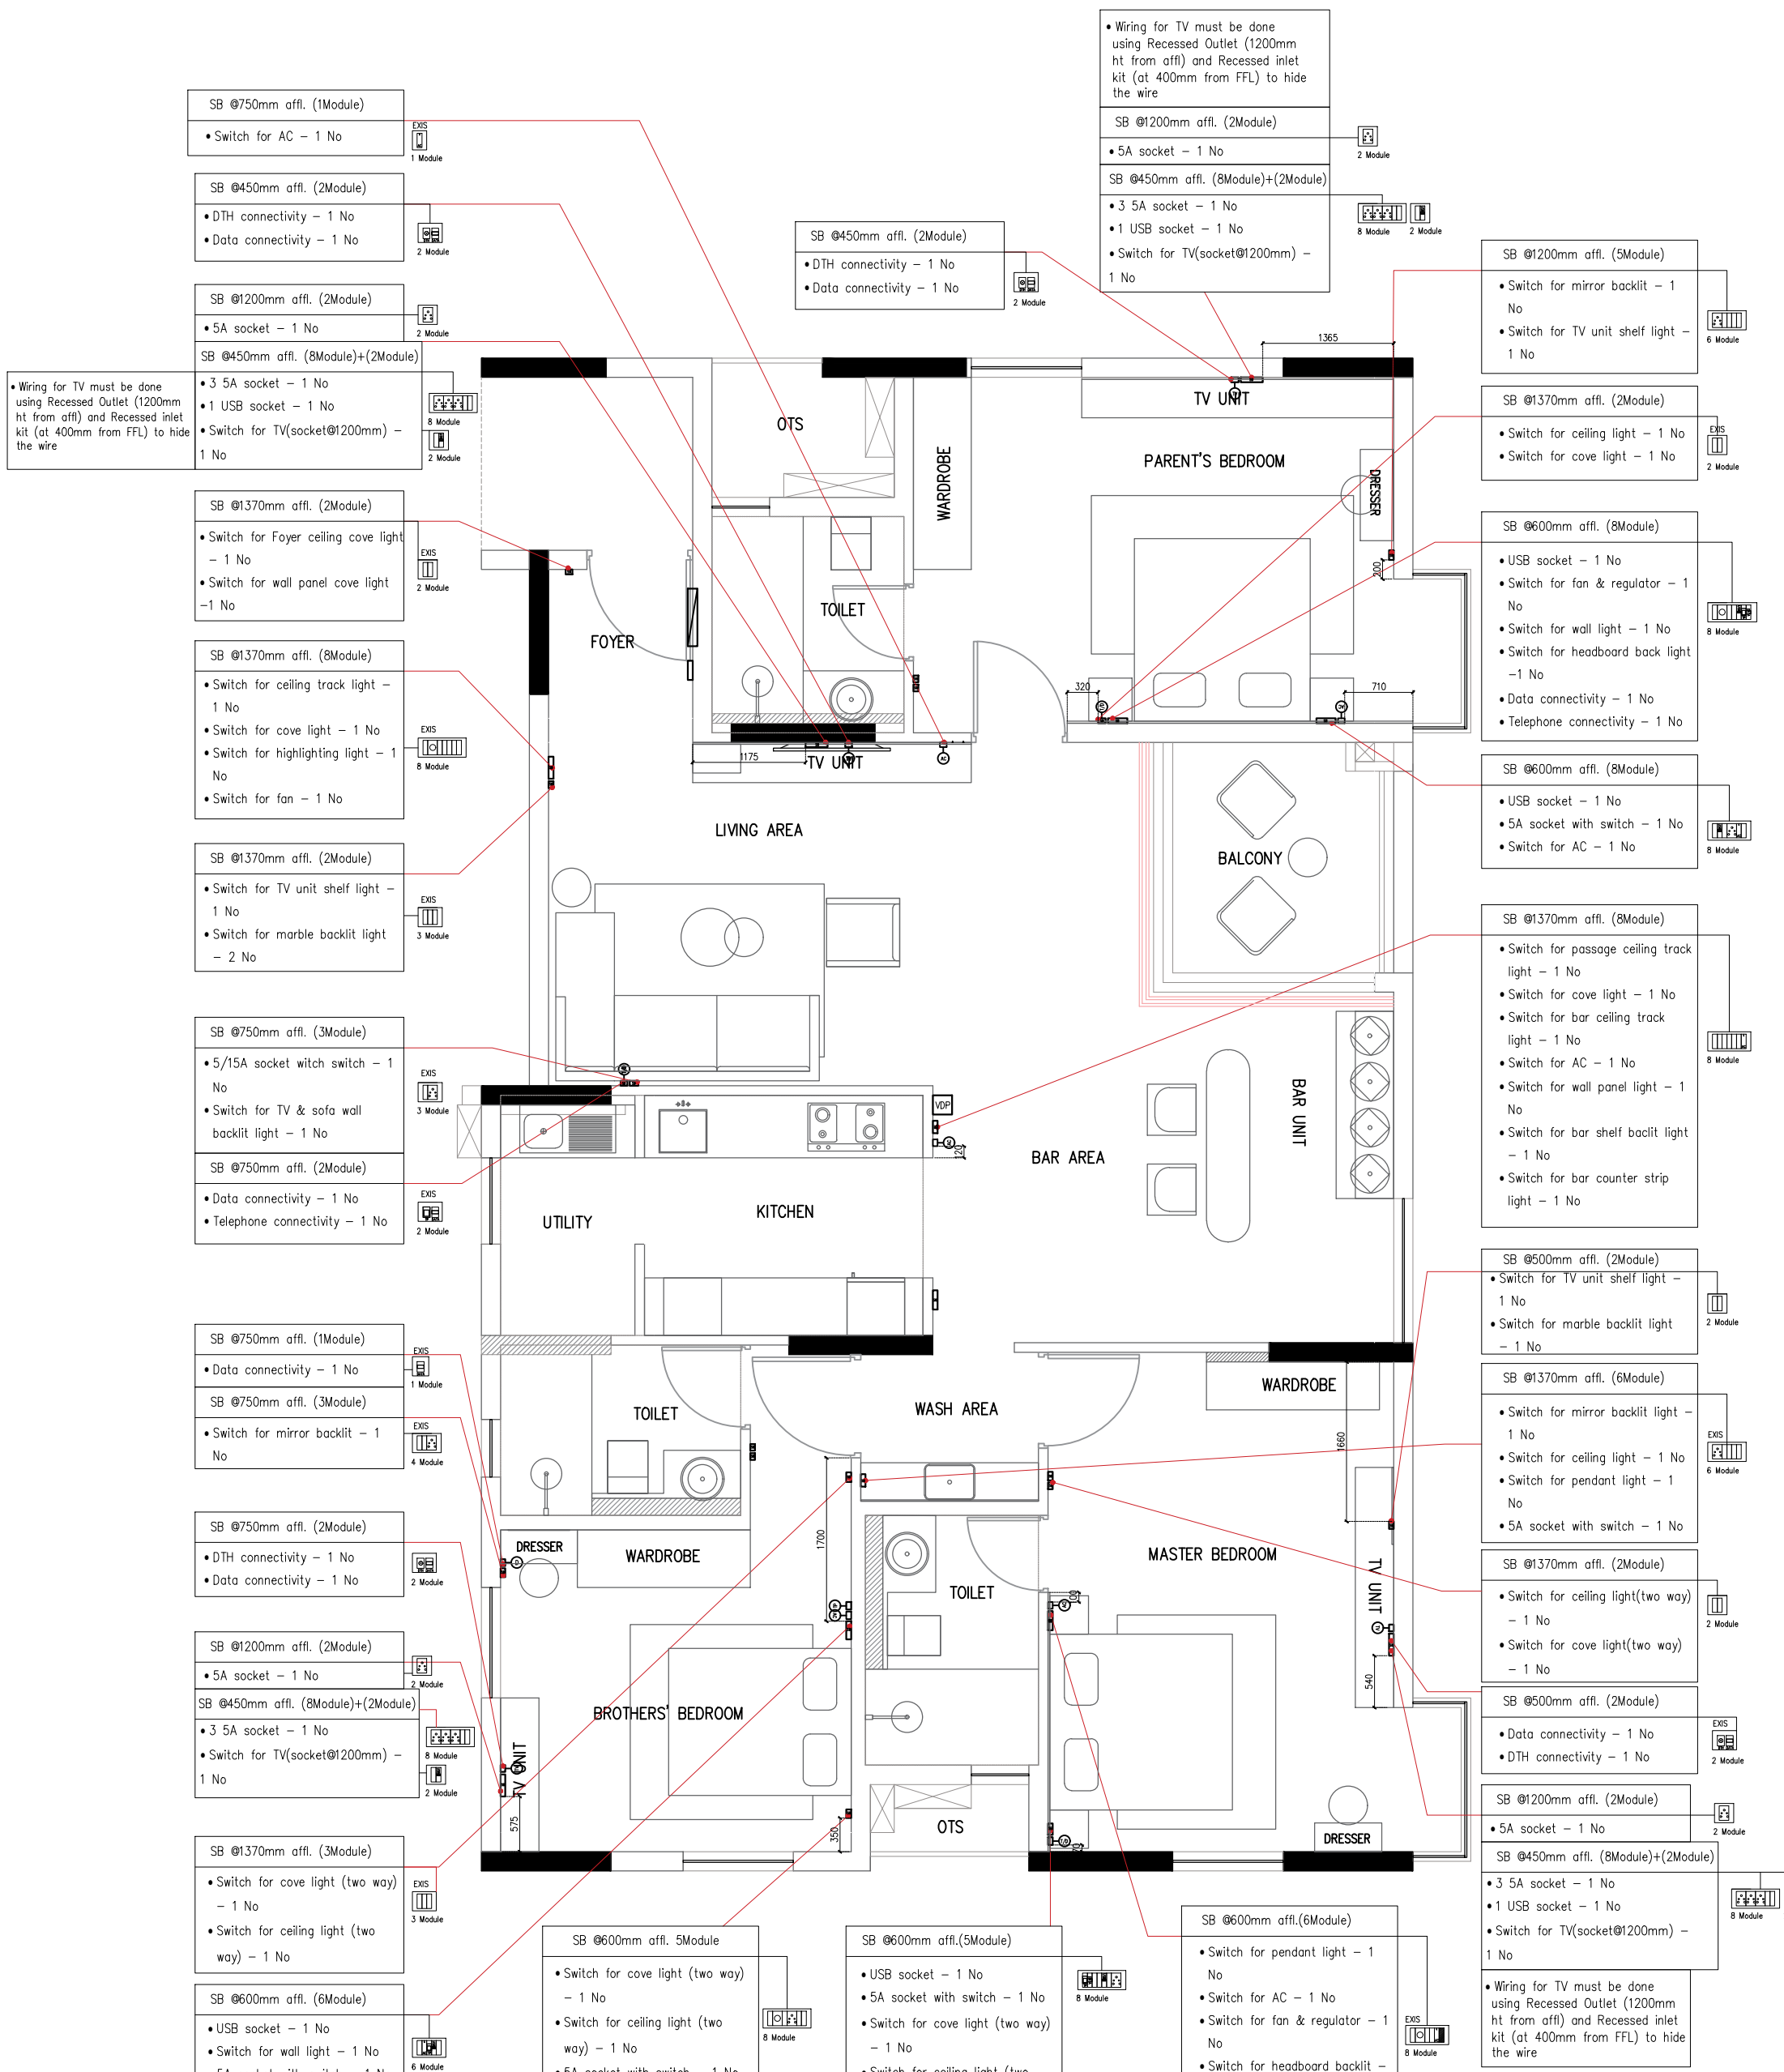



**LEGEND**

- SAMP/15AMP PLUG PT
- SWITCH
- DUMMY SWITCH
- AC SWITCH
- FAN REGULATOR
- TV SOCKET
- DATA SOCKET
- USB SOCKET

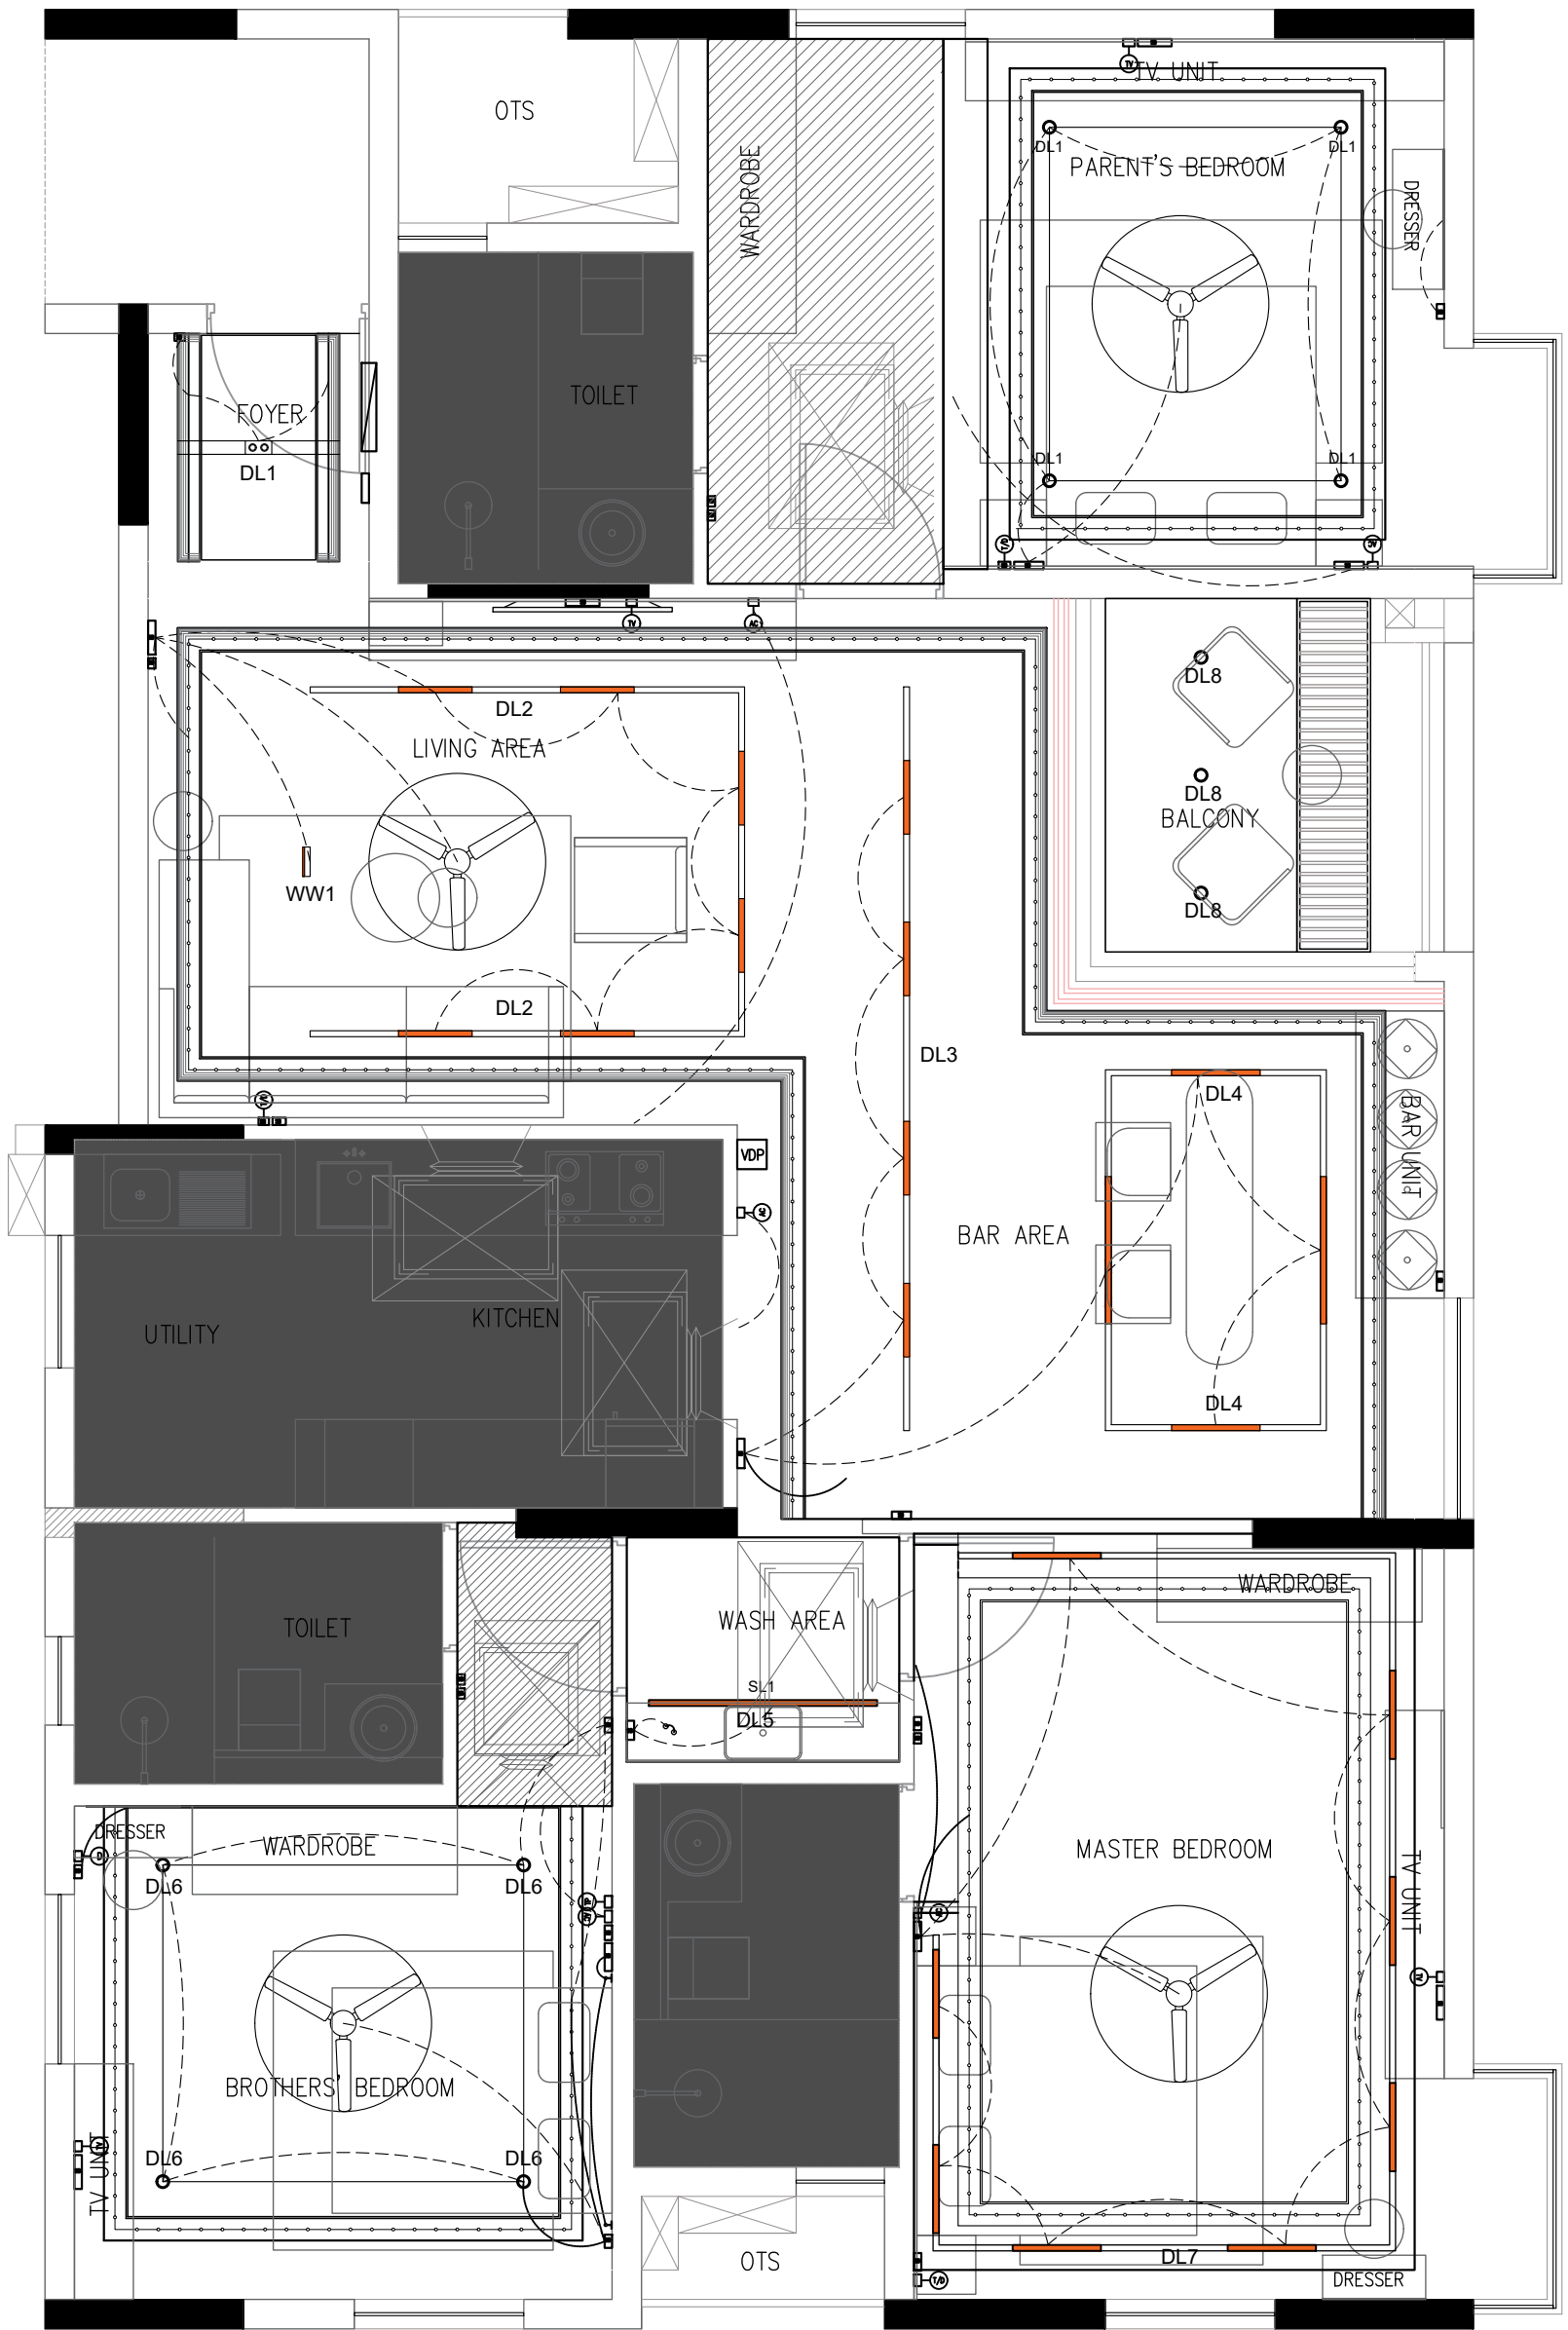

|   |                                              |              |                                                                   |        |      |          |         |   |
|---|----------------------------------------------|--------------|-------------------------------------------------------------------|--------|------|----------|---------|---|
| <div>NORTH</div>  | DRAWING TITLE<br>FLOOR PLAN - LOOPING LAYOUT |              | CLIENT<br><br>MR. GAUTHAM RESIDENCE                               |        |      |          |         | © & © THIS DRAWING IS THE PROPERTY OF THE DESIGNERS AND IS NOT TO BE COPIED OR REPRODUCED WITHOUT PERMISSION                                        |
|   |                                              |              |                                                                   |        |      |          |         |   |
| SHEET SIZE : A3                                                                                     | DRAWN : SREEJA                               | SCALE : 1:50 | BUILDING TYPE<br><br>RESIDENTIAL INTERIOR,<br>KOTTURPURAM,CHENNAI |        |      |          |         | <div>DESIGN</div> <div><div>pencil™<br/>&amp;monk</div><div>94, GN Chetty road, T Nagar,<br/>Chennai - 600017<br/>www.pencilandmonk.com</div></div> |
| DRG NO: GAU-LOOP-005                                                                                | CHKD : RAVI                                  | DATE :       |                                                                   | REV.NO | DATE | REVISION | CHECKED |   |



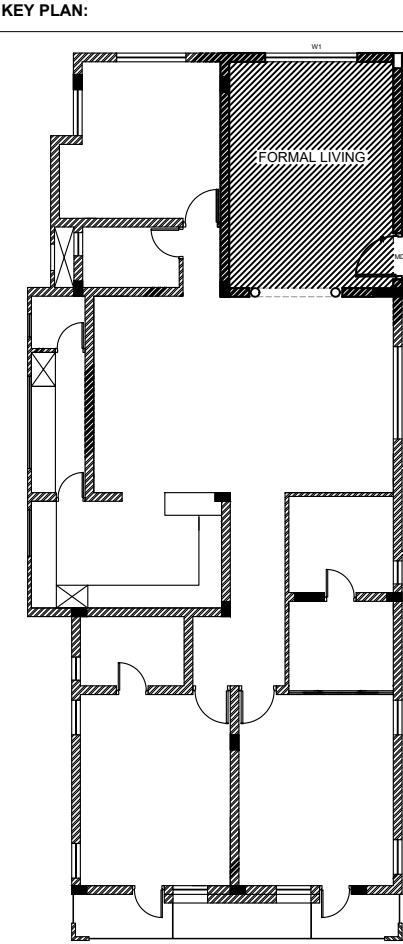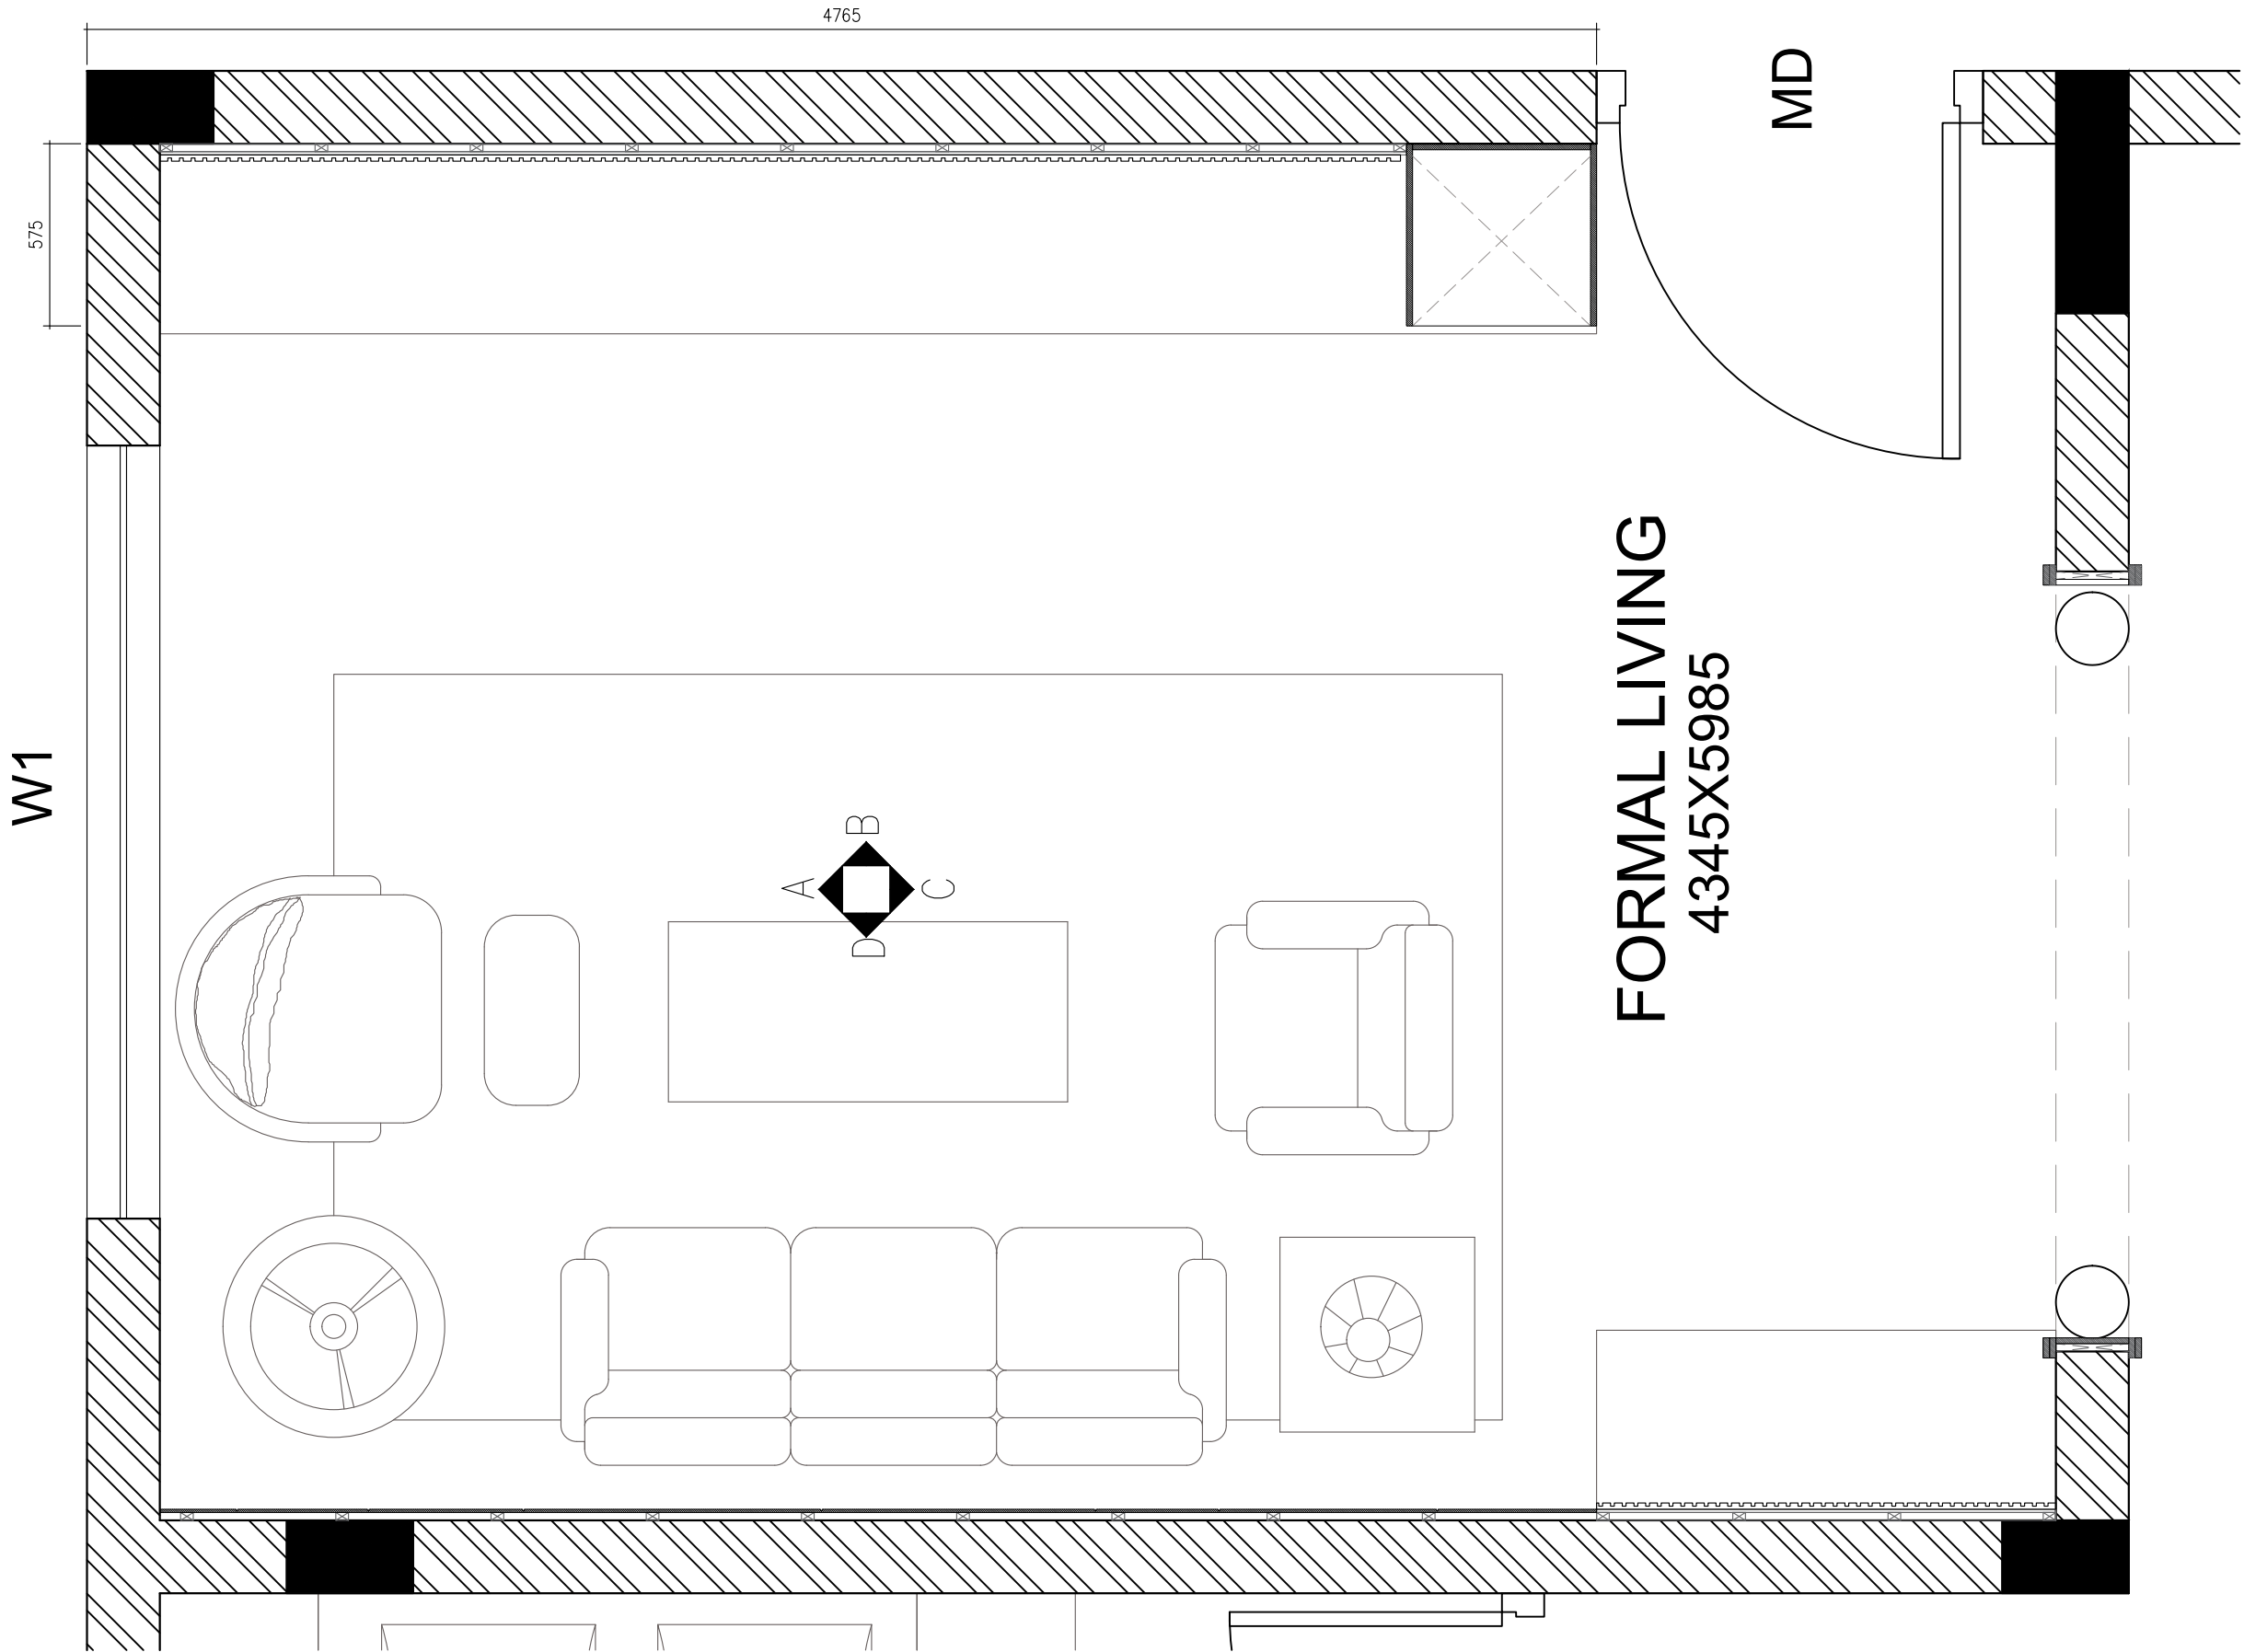

© & © THIS DRAWING IS THE PROPERTY OF THE DESIGNERS AND IS NOT TO BE COPIED OR REPRODUCED WITHOUT PERMISSION

DESIGN  
**pencil & monk**  
PENCIL & MONK  
94, GN Chetty road, T Nagar,  
Chennai - 600017  
Phone : +91 7401116177 , +91 9444066759  
E-mail : priyasri@pencilandmonk.com  
www.pencilandmonk.com

|  |  |  |  |
|--|--|--|--|
|  |  |  |  |
|  |  |  |  |
|  |  |  |  |
|  |  |  |  |
|  |  |  |  |
|  |  |  |  |
|  |  |  |  |
|  |  |  |  |



| REV.NO | DATE | REVISION | CHECKED |
|--------|------|----------|---------|
|        |      |          |         |

CLIENT  
ANITA SAMATHA RESIDENCE

BUILDING TYPE  
AMARA ANNA NAGAR


DRAWING TITLE  
TV UNIT FORMAL LIVING  
PLAN

|                                                                                     |                            |
|-------------------------------------------------------------------------------------|----------------------------|
| DRAWN : SREEJA<br>CHKD : ABDUL<br>APPROVED : DR<br>SCALE : NTS<br>DATE : 24/10/2022 | SHEET SIZE : A3<br>DRG NO: |
|-------------------------------------------------------------------------------------|----------------------------|

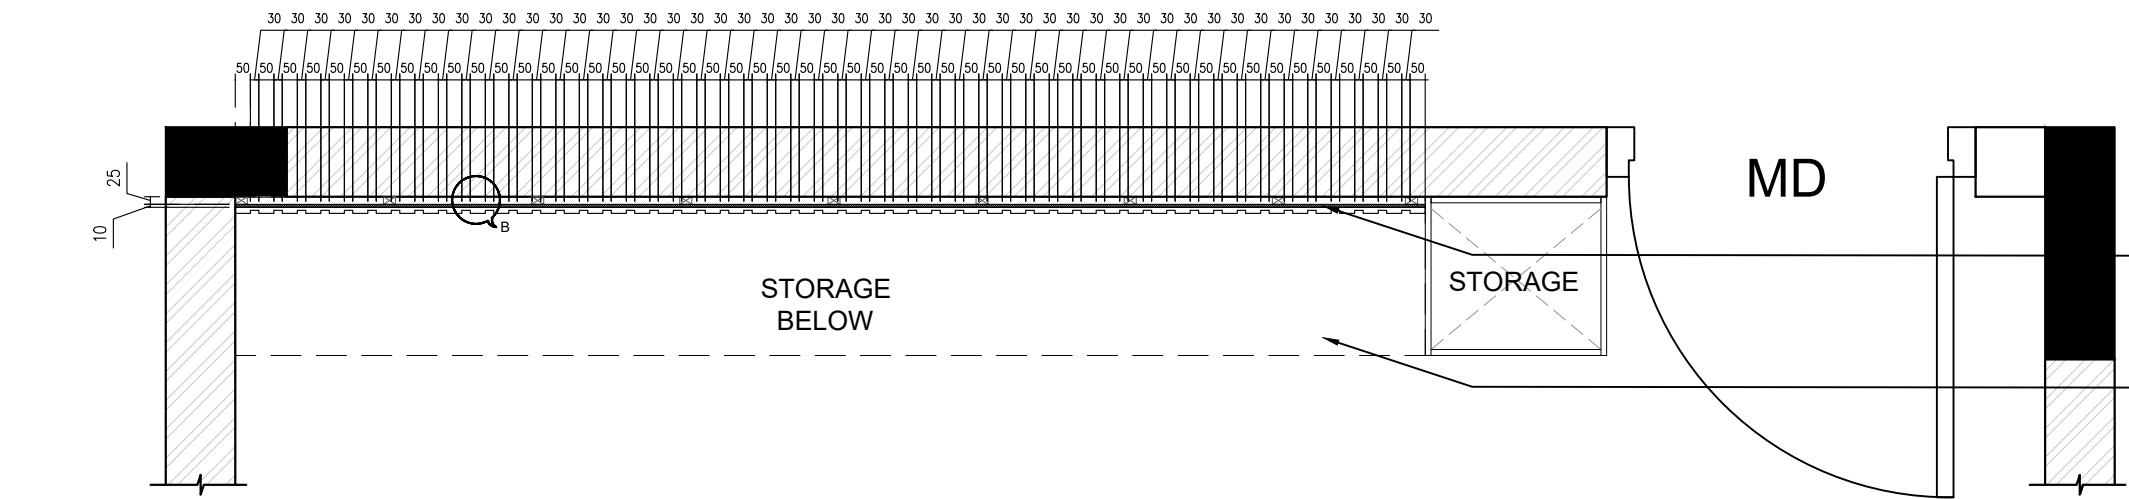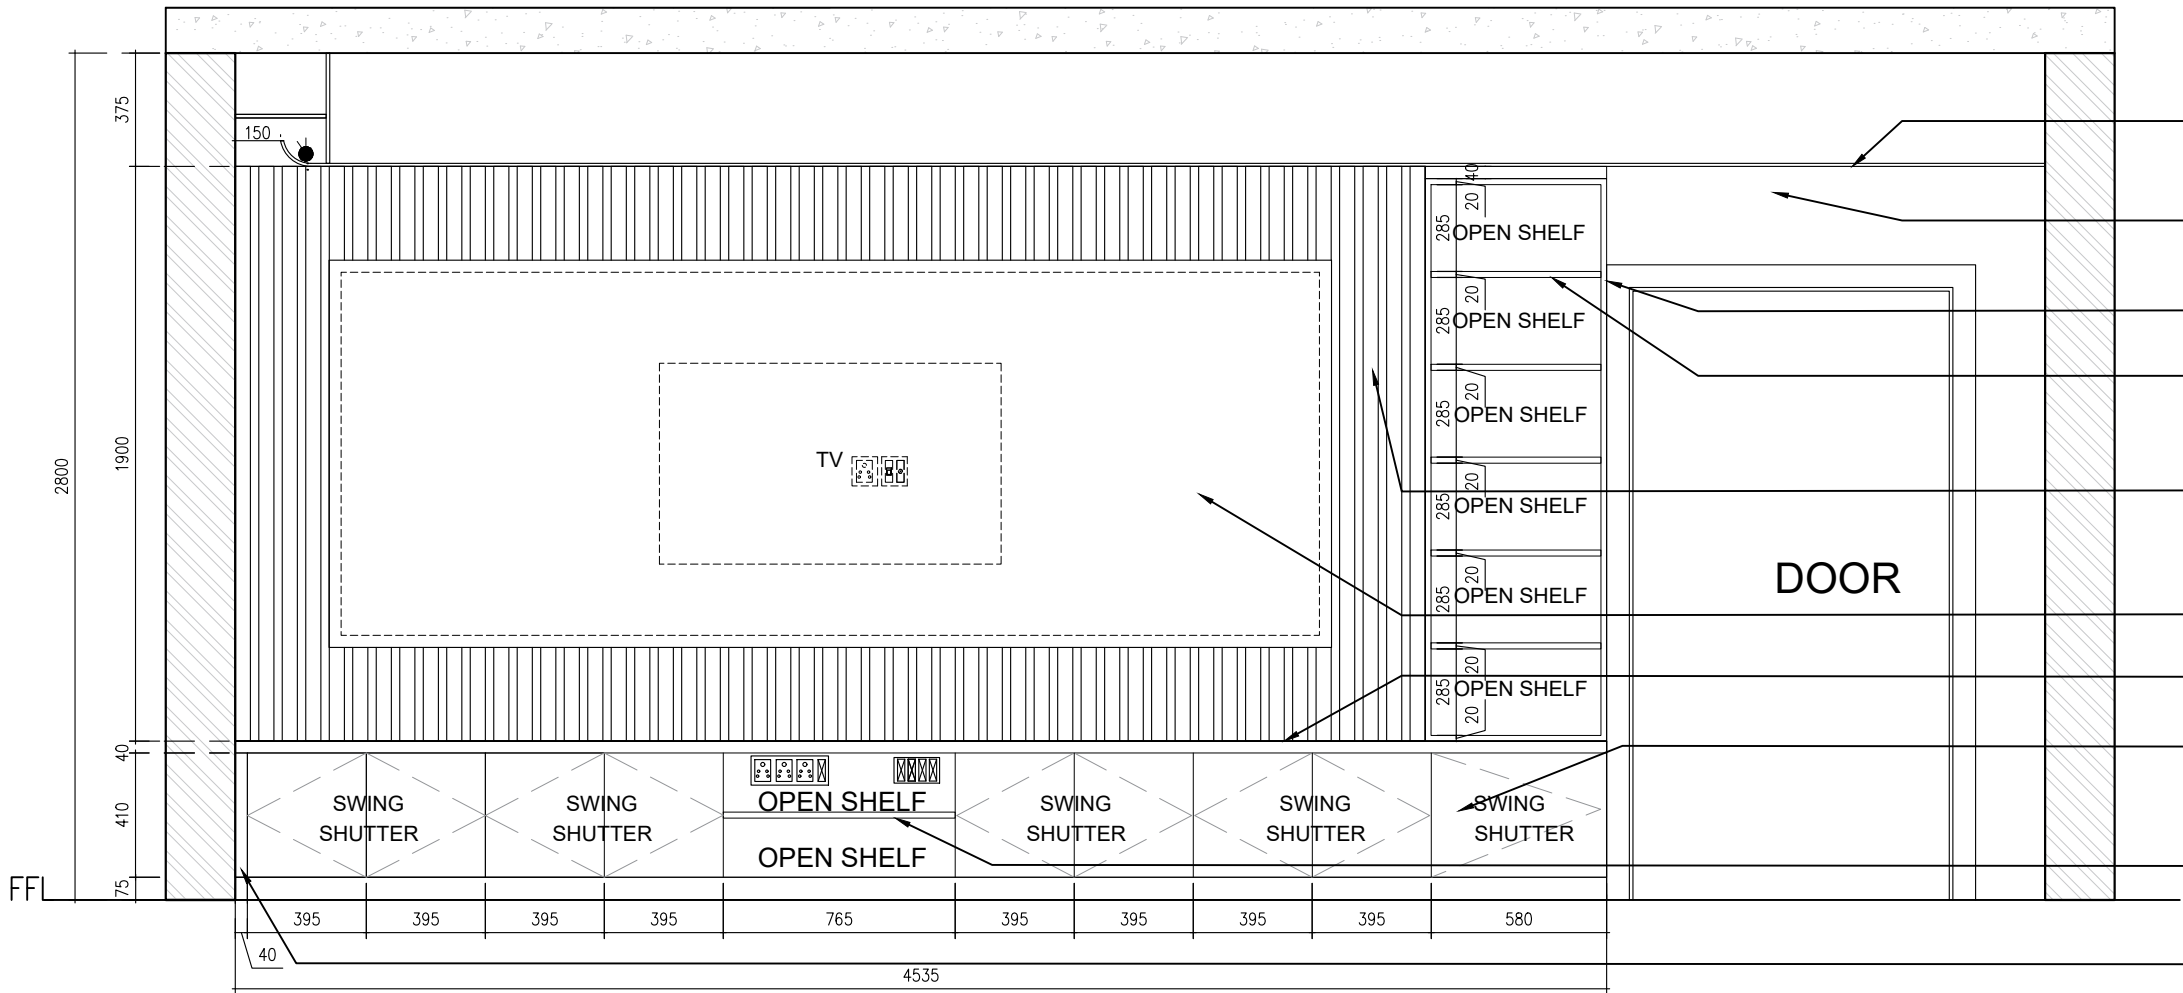

Plan at 600mm lvl

- False Ceiling finished with JOTUN -1292 White paint
- Wall finished with JOTUN -1292 White paint
- Outer ply made in 18 mm thk ply finished with merino lam 10803 vrr
- Shelf made in 18 mm thk ply finished with merino lam 10803 vrr
- 50 x 30 mm Rafters made in 18 mm thk ply with CNC cutting and merino lam 10803 vrr finished
- Stefeno finished on 18mm thk ply
- Outer ply made in 40 mm thk ply finished with merino lam 10803 vrr
- Shutter made in 18 mm thk ply finished with merino lam 10803 vrr
- Shelf made in 18 mm thk ply finished with merino lam 10803 vrr
- Fixed ply made in 18 mm thk ply finished with merino lam 10803 vrr

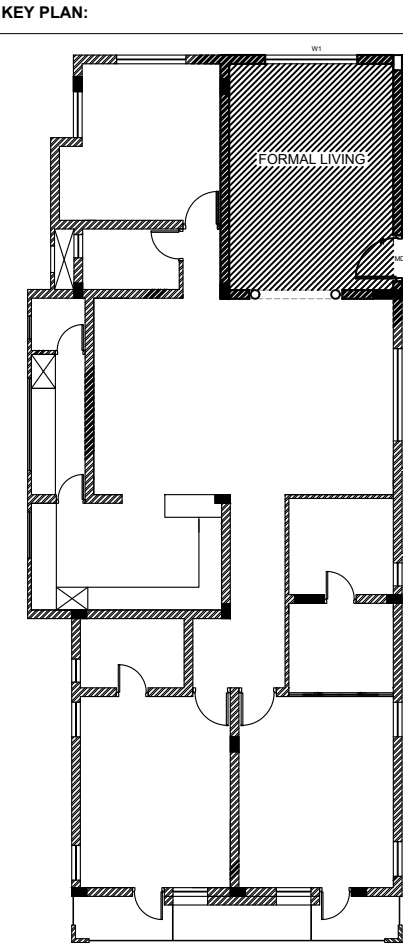

© & © THIS DRAWING IS THE PROPERTY OF THE DESIGNERS AND IS NOT TO BE COPIED OR REPRODUCED WITHOUT PERMISSION

DESIGN

**pencil & monk**

**PENCIL & MONK**  
94, GN Chetty road, T Nagar,  
Chennai - 600017  
Phone : +91 7401116177 , +91 9444066759  
E-mail : priyasri@pencilandmonk.com  
www.pencilandmonk.com

| REV.NO | DATE | REVISION | CHECKED |
|--------|------|----------|---------|
|        |      |          |         |
|        |      |          |         |
CLIENT  
ANITA SAMATHA RESIDENCE

BUILDING TYPE  
AMARA ANNA NAGAR


DRAWING TITLE  
TV UNIT FORMAL LIVING  
PLAN & ELEVATION

DRAWN : SREEJA  
CHKD : ABDUL  
APPROVED : DR  
SCALE : 1:25  
DATE : 24/10/22


SHEET SIZE : A3  
DRG NO:






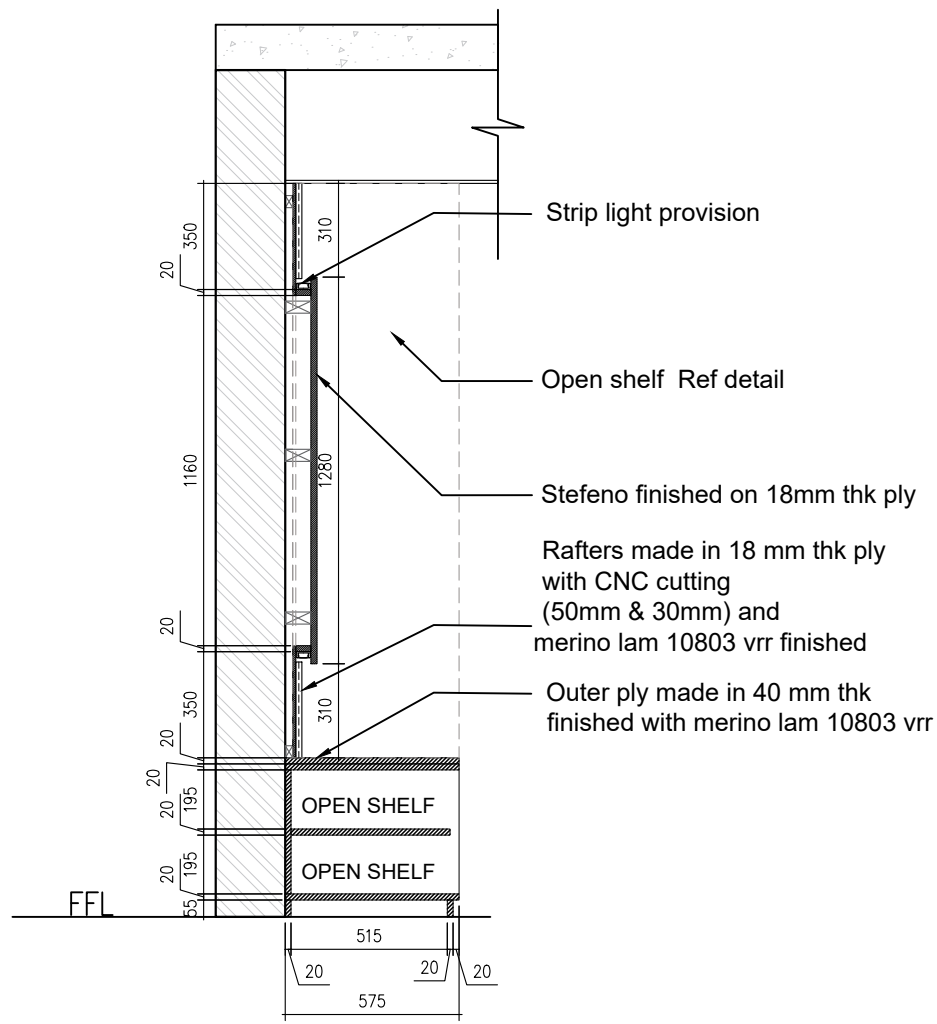


SECTION-A-A'

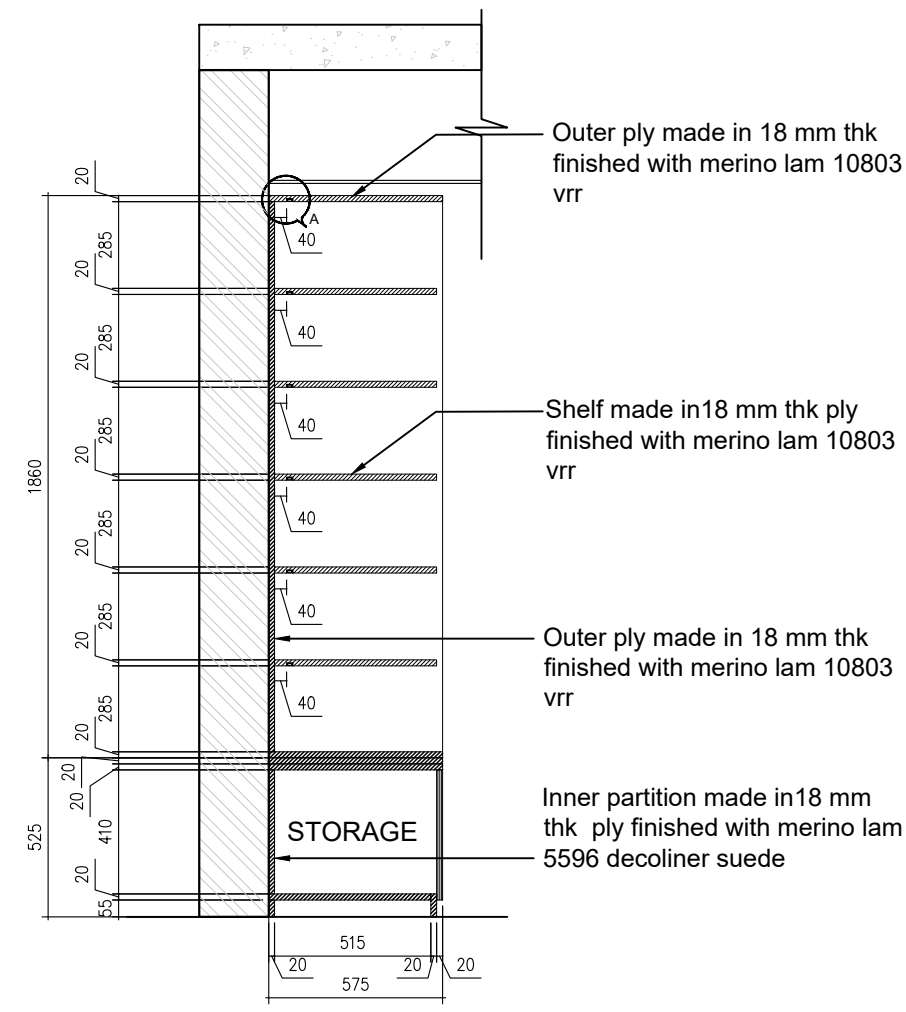


SECTION B - B

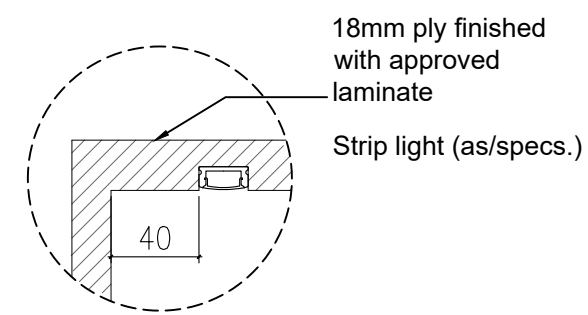


DETAIL - A

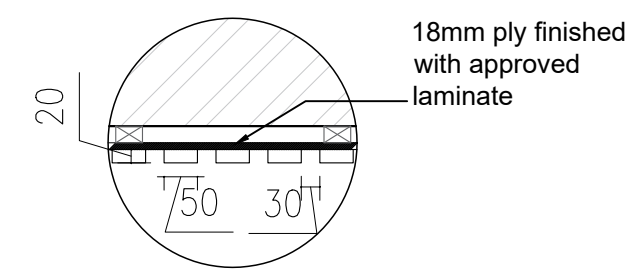

DETAIL - B

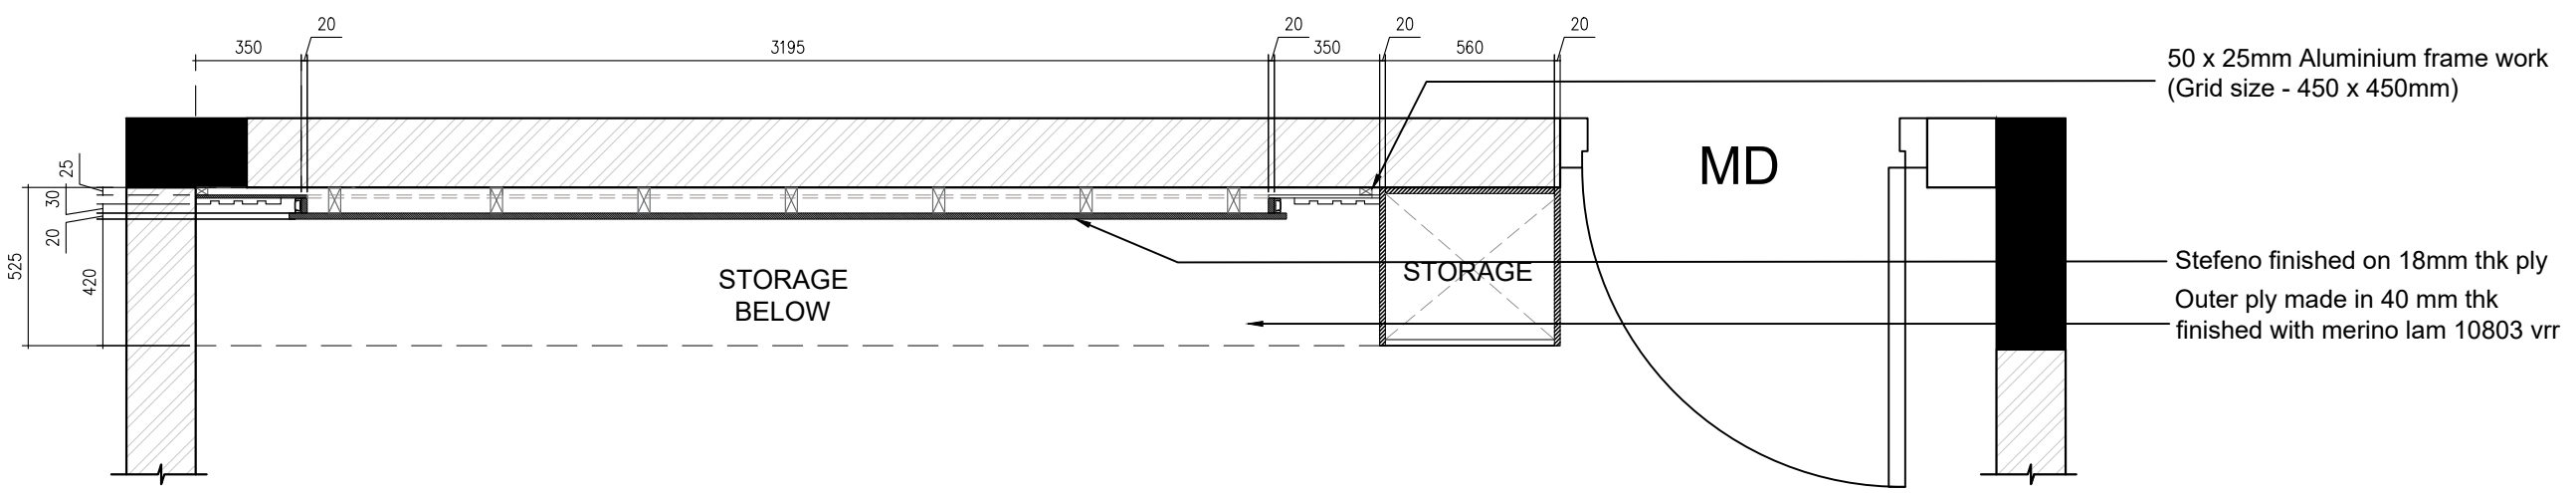

Plan at 1500mm lvl

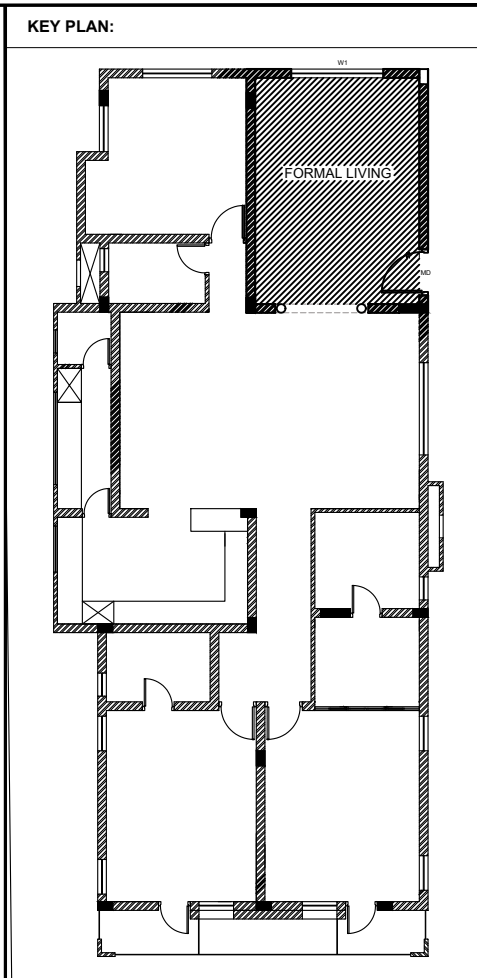

© & © THIS DRAWING IS THE PROPERTY OF THE DESIGNERS AND IS NOT TO BE COPIED OR REPRODUCED WITHOUT PERMISSION

DESIGN

**pencil & monk**

**PENCIL & MONK**  
 94, GN Chetty road, T Nagar,  
 Chennai - 600017  
 Phone : +91 7401116177 , +91 9444066759  
 E-mail : priyasri@pencilandmonk.com  
 www.pencilandmonk.com

|  |  |  |  |
|--|--|--|--|
|  |  |  |  |
|  |  |  |  |
|  |  |  |  |
|  |  |  |  |
|  |  |  |  |
|  |  |  |  |
|  |  |  |  |
|  |  |  |  |

| REV.NO | DATE | REVISION | CHECKED |
|--------|------|----------|---------|
|--------|------|----------|---------|

CLIENT

ANITA SAMATHA RESIDENCE

BUILDING TYPE


AMARA ANNA NAGAR

DRAWING TITLE

TV UNIT FORMAL LIVING  
SECTION DETAILS


DRAWN : SREEJA  
 CHKD : ABDUL  
 APPROVED : DR  
 SCALE : 1:25  
 DATE : 24/10/22

SHEET SIZE : A3  
 DRG NO:

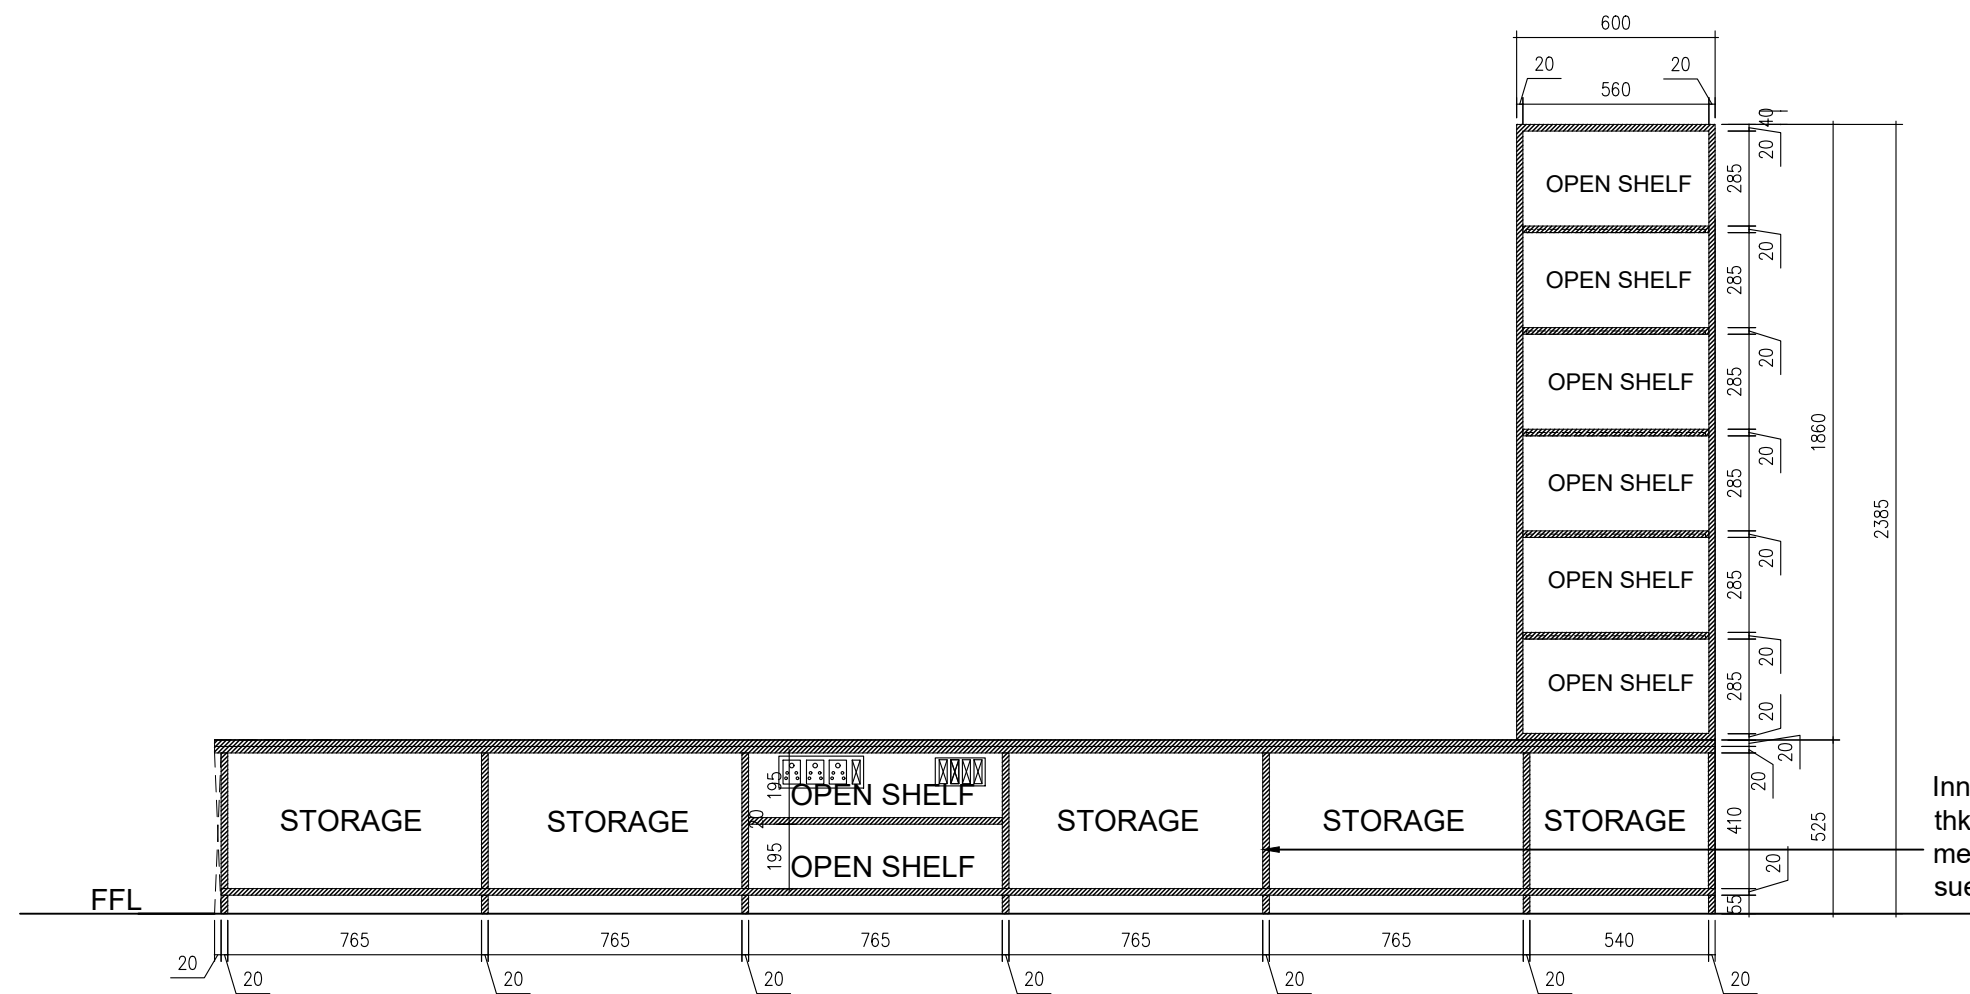

Inner partition made in 18 mm  
thk ply finished with  
merino lam 5596 decoliner  
suede

SECTIONAL ELEVATION

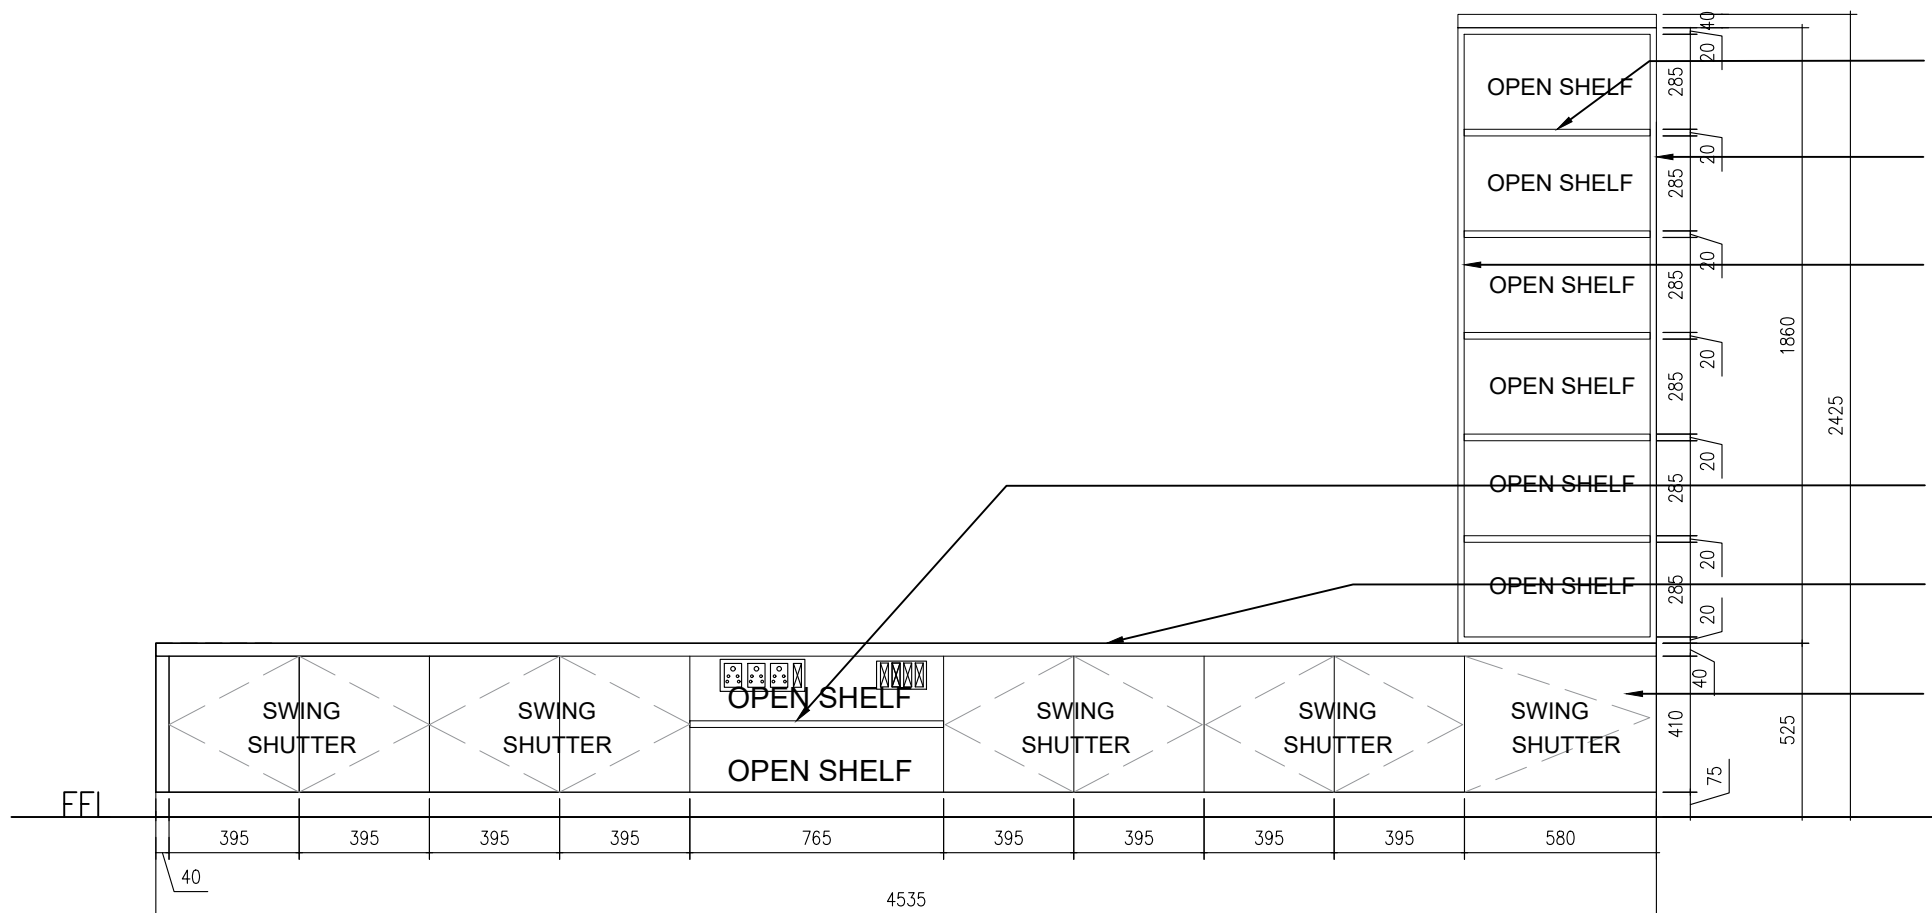

Shelf made in 18 mm thk ply  
finished with merino lam 10803 vrr

Outer ply made in 18 mm thk  
finished with merino lam 10803  
vrr

Inner ply 18 mm thk finished  
with merino lam 10803 vrr


Shelf made in 18 mm thk ply  
finished with merino lam 10803 vrr

Outer ply made in 40 mm thk  
finished with merino lam 10803 vrr

Shutter made in 18 mm thk ply  
finished with merino lam 10803  
vrr

ELEVATION

KEY PLAN:

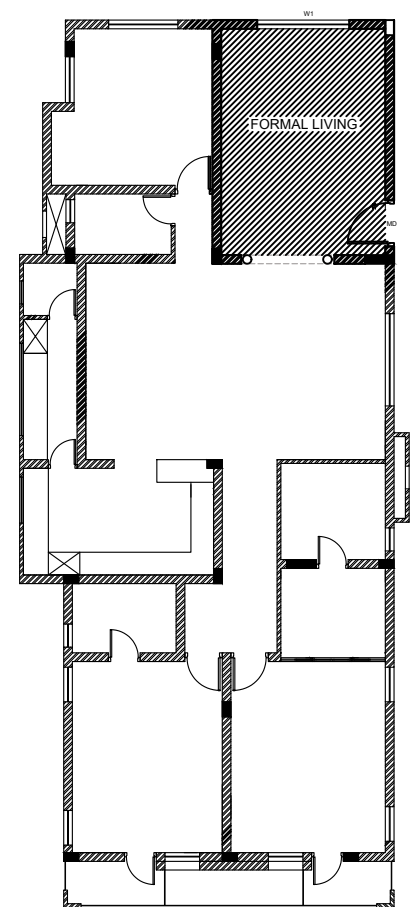

© & © THIS DRAWING IS THE PROPERTY OF THE DESIGNERS AND  
IS NOT TO BE COPIED OR REPRODUCED WITHOUT PERMISSION

DESIGN

**pencil  
& monk**

**PENCIL & MONK**  
94, GN Chetty road, T Nagar,  
Chennai - 600017  
Phone : +91 7401116177 , +91 9444066759  
E-mail : priyasri@pencilandmonk.com  
www.pencilandmonk.com

| REV.NO | DATE | REVISION | CHECKED |
|--------|------|----------|---------|
|        |      |          |         |
|        |      |          |         |
CLIENT  
ANITA SAMATHA RESIDENCE

BUILDING TYPE  
AMARA ANNA NAGAR


DRAWING TITLE  
TV UNIT FORMAL LIVING  
SECTION DETAILS

DRAWN : SREEJA  
CHKD : ABDUL  
APPROVED : DR  
SCALE : NTS  
DATE : 24/10/22


SHEET SIZE : A3  
DRG NO:

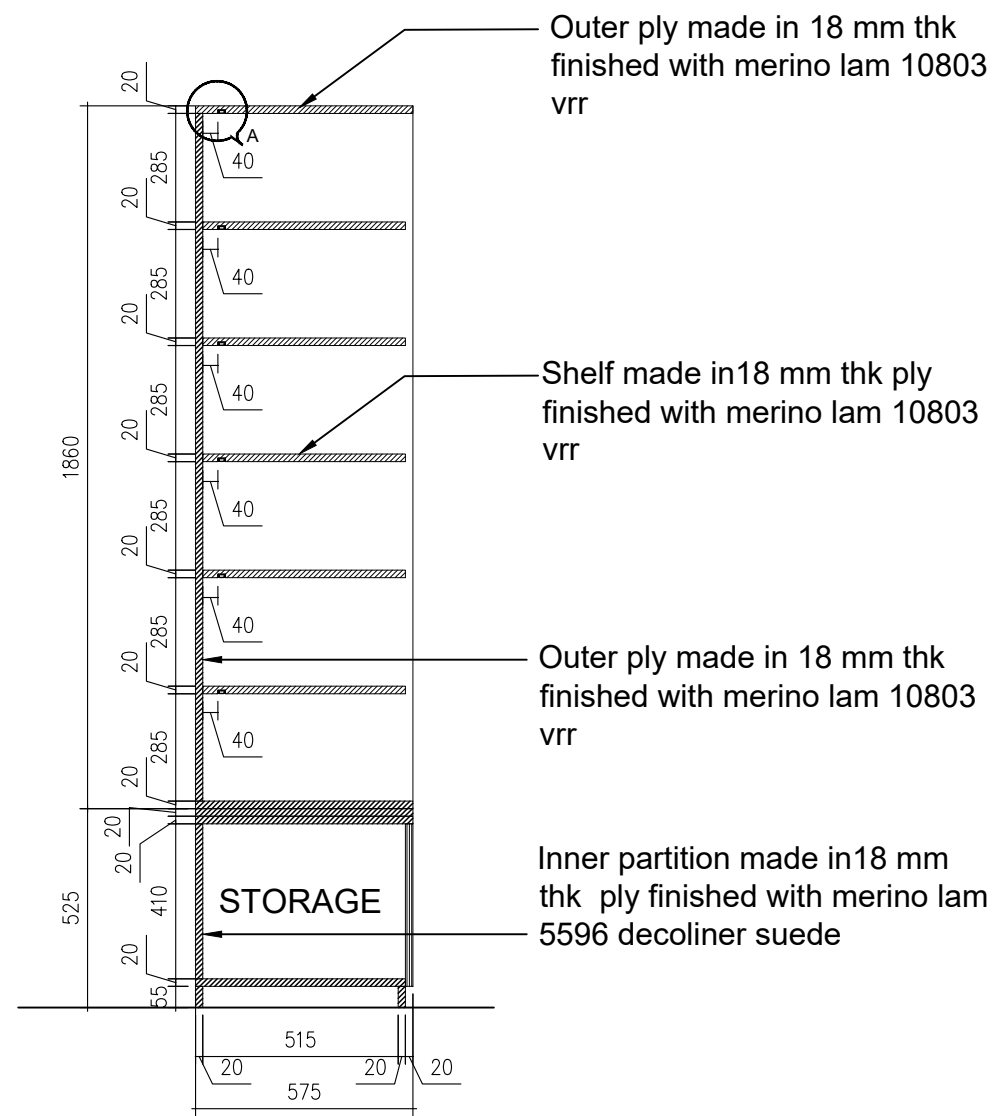


SECTION B - B

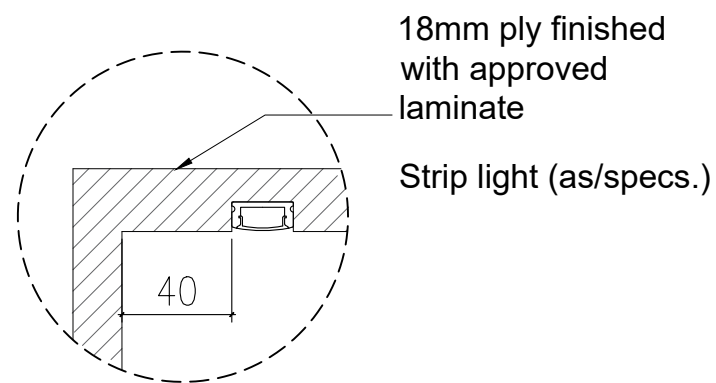

DETAIL - A

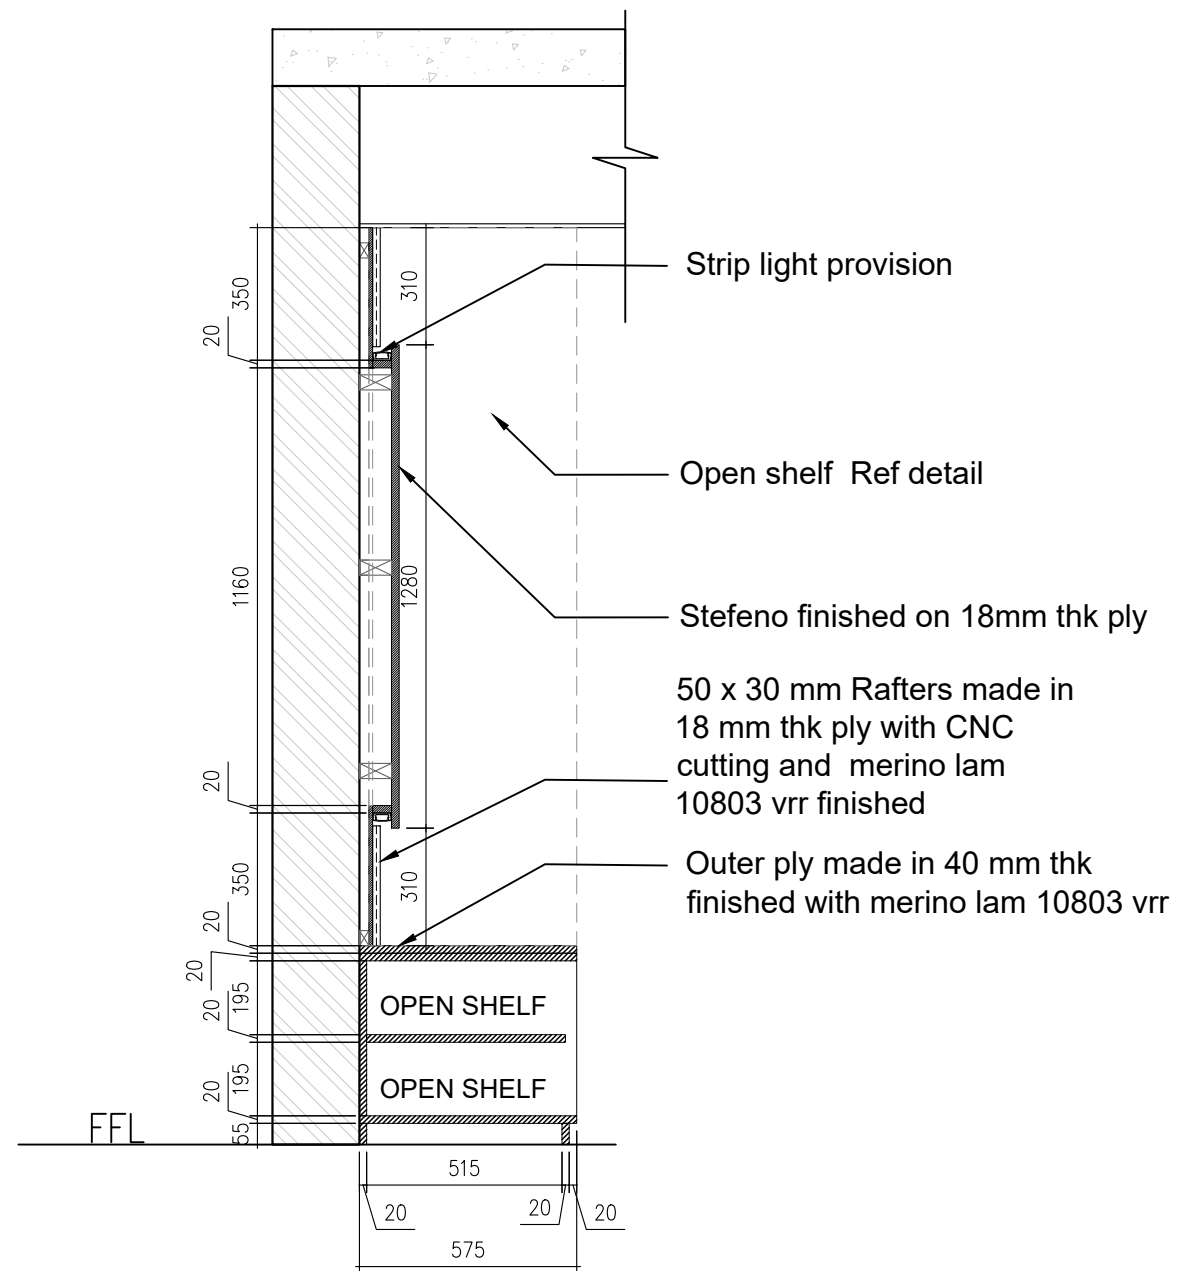


SECTION-A-A'

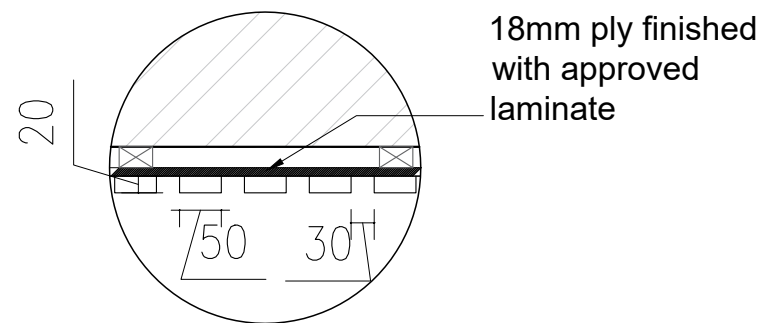

DETAIL - B

KEY PLAN:

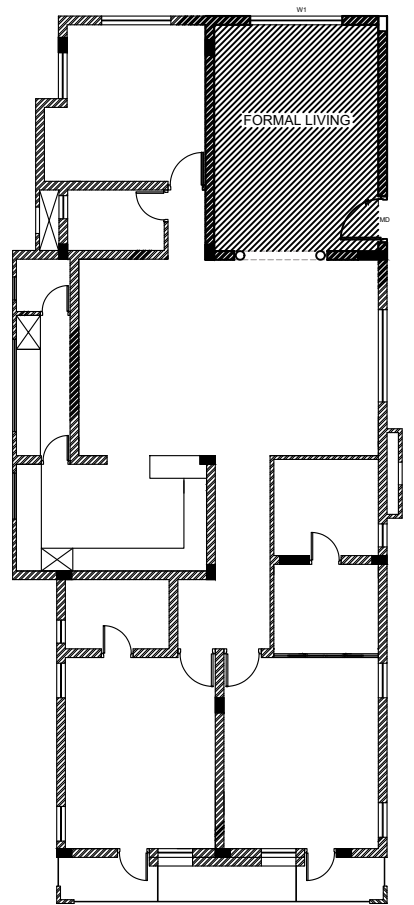

© & © THIS DRAWING IS THE PROPERTY OF THE DESIGNERS AND IS NOT TO BE COPIED OR REPRODUCED WITHOUT PERMISSION

DESIGN

**pencil & monk**

**PENCIL & MONK**  
94, GN Chetty road, T Nagar,  
Chennai - 600017  
Phone : +91 7401116177 , +91 9444066759  
E-mail : priyasri@pencilandmonk.com  
www.pencilandmonk.com

|  |  |  |  |
|--|--|--|--|
|  |  |  |  |
|  |  |  |  |
|  |  |  |  |
|  |  |  |  |
|  |  |  |  |
|  |  |  |  |
|  |  |  |  |
|  |  |  |  |

| REV.NO | DATE | REVISION | CHECKED |
|--------|------|----------|---------|
|--------|------|----------|---------|

|                         |
|-------------------------|
| CLIENT                  |
| ANITA SAMATHA RESIDENCE |


|                  |
|------------------|
| BUILDING TYPE    |
| AMARA ANNA NAGAR |

|                                          |
|------------------------------------------|
| DRAWING TITLE                            |
| TV UNIT FORMAL LIVING<br>SECTION DETAILS |


|                                                                                    |                            |
|------------------------------------------------------------------------------------|----------------------------|
| DRAWN : SREEJA<br>CHKD : ABDUL<br>APPROVED : DR<br>SCALE : 1:20<br>DATE : 24/10/22 | SHEET SIZE : A3<br>DRG NO: |
|------------------------------------------------------------------------------------|----------------------------|






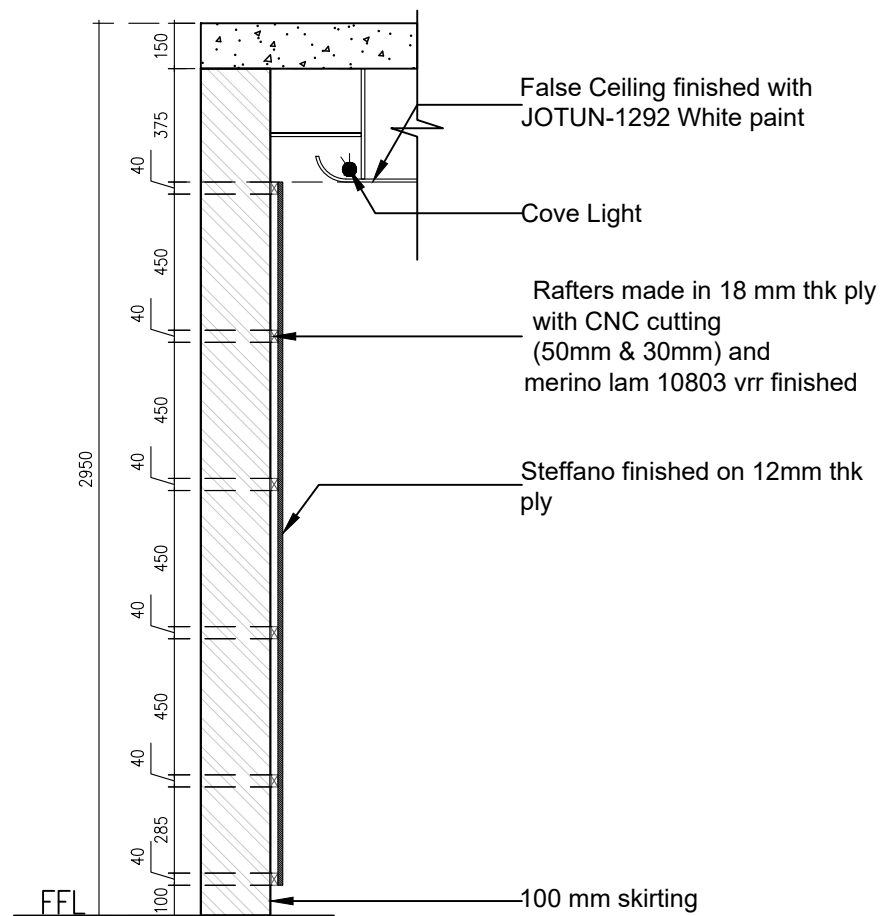

SECTION-C-C'

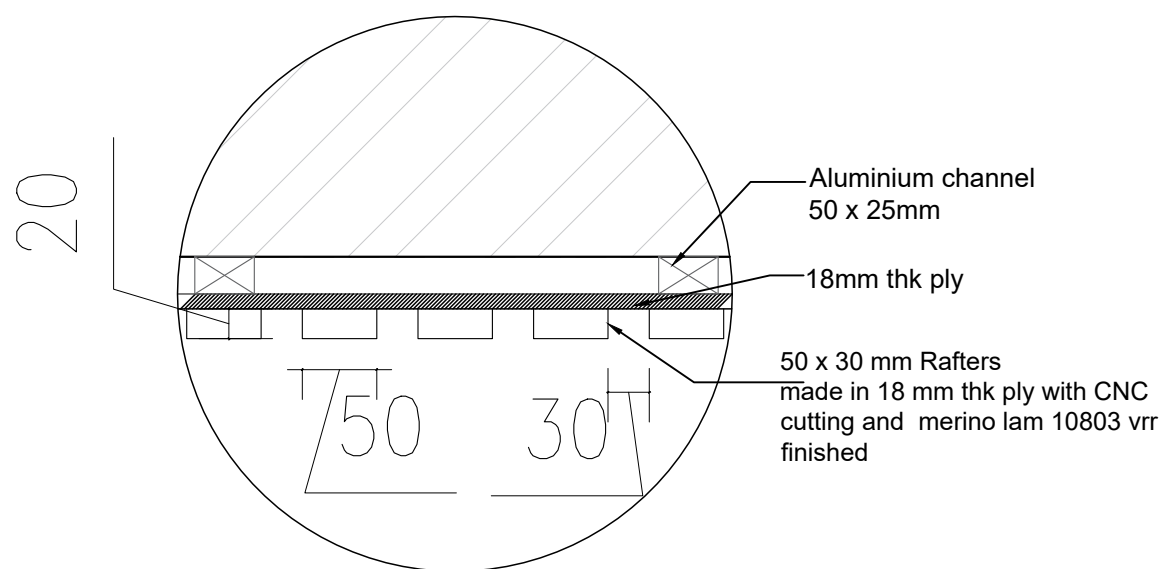


DETAIL - A

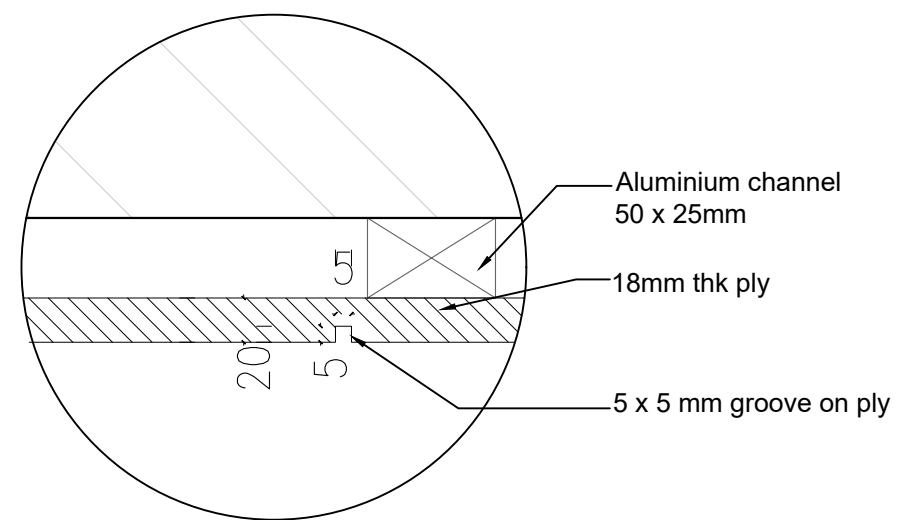

DETAIL-B

KEY PLAN:

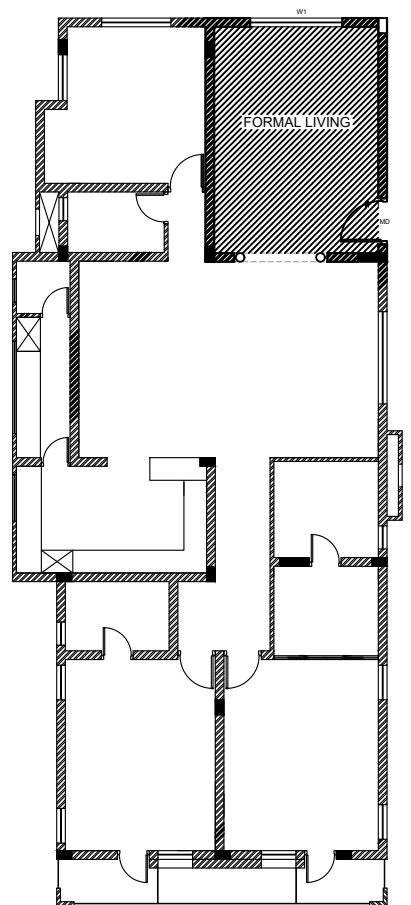

© & © THIS DRAWING IS THE PROPERTY OF THE DESIGNERS AND IS NOT TO BE COPIED OR REPRODUCED WITHOUT PERMISSION

DESIGN

**pencil & monk**

**PENCIL & MONK**  
94, GN Chetty road, T Nagar,  
Chennai - 600017  
Phone : +91 7401116177 , +91 9444066759  
E-mail : priyasri@pencilandmonk.com  
www.pencilandmonk.com

|  |  |  |  |
|--|--|--|--|
|  |  |  |  |
|  |  |  |  |
|  |  |  |  |
|  |  |  |  |
|  |  |  |  |
|  |  |  |  |
|  |  |  |  |
|  |  |  |  |


| REV.NO | DATE | REVISION | CHECKED |
|--------|------|----------|---------|
|--------|------|----------|---------|

|                         |
|-------------------------|
| CLIENT                  |
| ANITA SAMATHA RESIDENCE |


|                  |
|------------------|
| BUILDING TYPE    |
| AMARA ANNA NAGAR |

|                                    |
|------------------------------------|
| DRAWING TITLE                      |
| FORMAL LIVING<br>ELEVATION DETAILS |

|                                                                                    |                            |
|------------------------------------------------------------------------------------|----------------------------|
| DRAWN : SREEJA<br>CHKD : ABDUL<br>APPROVED : DR<br>SCALE : 1:25<br>DATE : 24/10/22 | SHEET SIZE : A3<br>DRG NO: |
|------------------------------------------------------------------------------------|----------------------------|


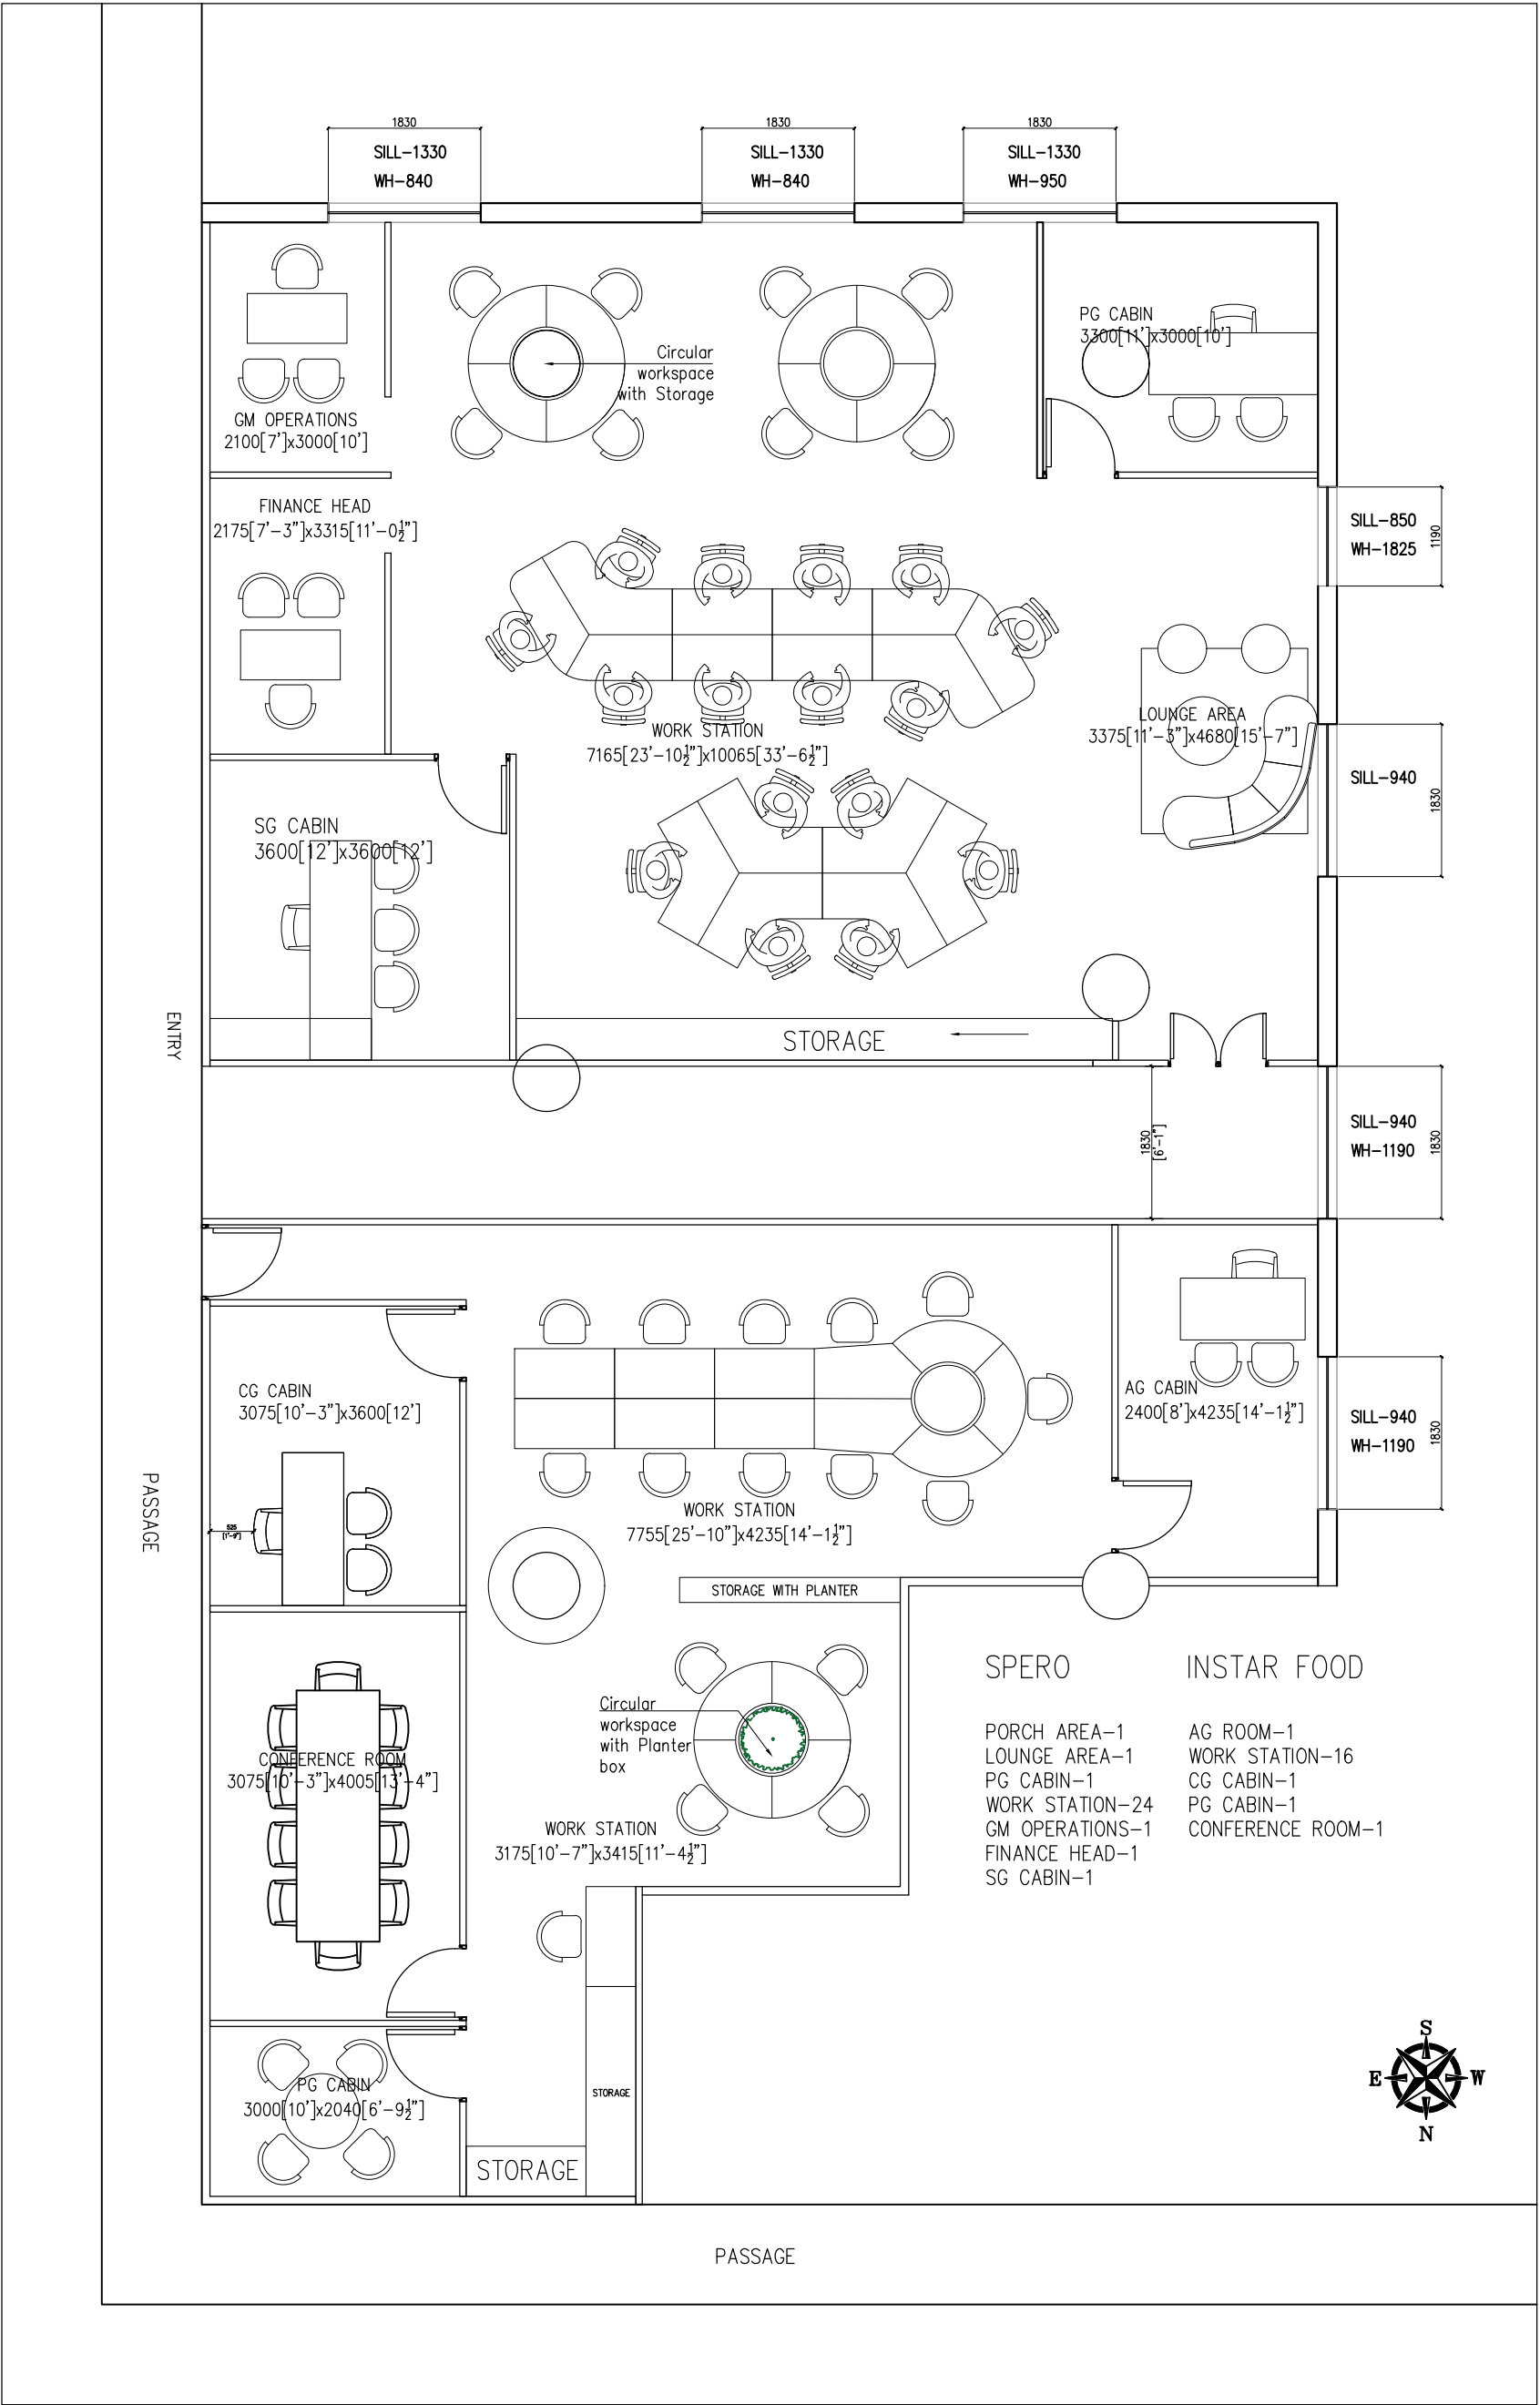


|                                       |                                       |  |                                   |  |   |      |          |         |   |
|---------------------------------------|---------------------------------------|--|-----------------------------------|--|---|------|----------|---------|---|
| <div><div>NORTH</div></div>           | DRAWING TITLE<br>OFFICE PLAN-OPTION 2 |  | CLIENT<br>SPERO OFFICE            |  |   |      |          |         | © & © THIS DRAWING IS THE PROPERTY OF THE DESIGNERS AND IS NOT TO BE COPIED OR REPRODUCED WITHOUT PERMISSION |
|                                       | DRAWN : SREEJA                        |  | BUILDING TYPE<br>OFFICE INTERIORS |  | REV.NO   | DATE | REVISION | CHECKED |   |
|                                       | SCALE : 1:80                          |  |                                   |  |   |      |          |         |   |
|                                       | CHKD : DHINESH                        |  |                                   |  |   |      |          |         |   |
|                                       | DATE : 01-JUL-22                      |  |                                   |  |   |      |          |         |   |
| SHEET SIZE : A3<br>DRG NO: 000-00-000 |                                       |  |                                   |  | DESIGN<br><b>pencil &amp; monk</b><br>94, GN Chetty road, T Nagar, Chennai - 600017<br>www.pencilandmonk.com |      |          |         |   |

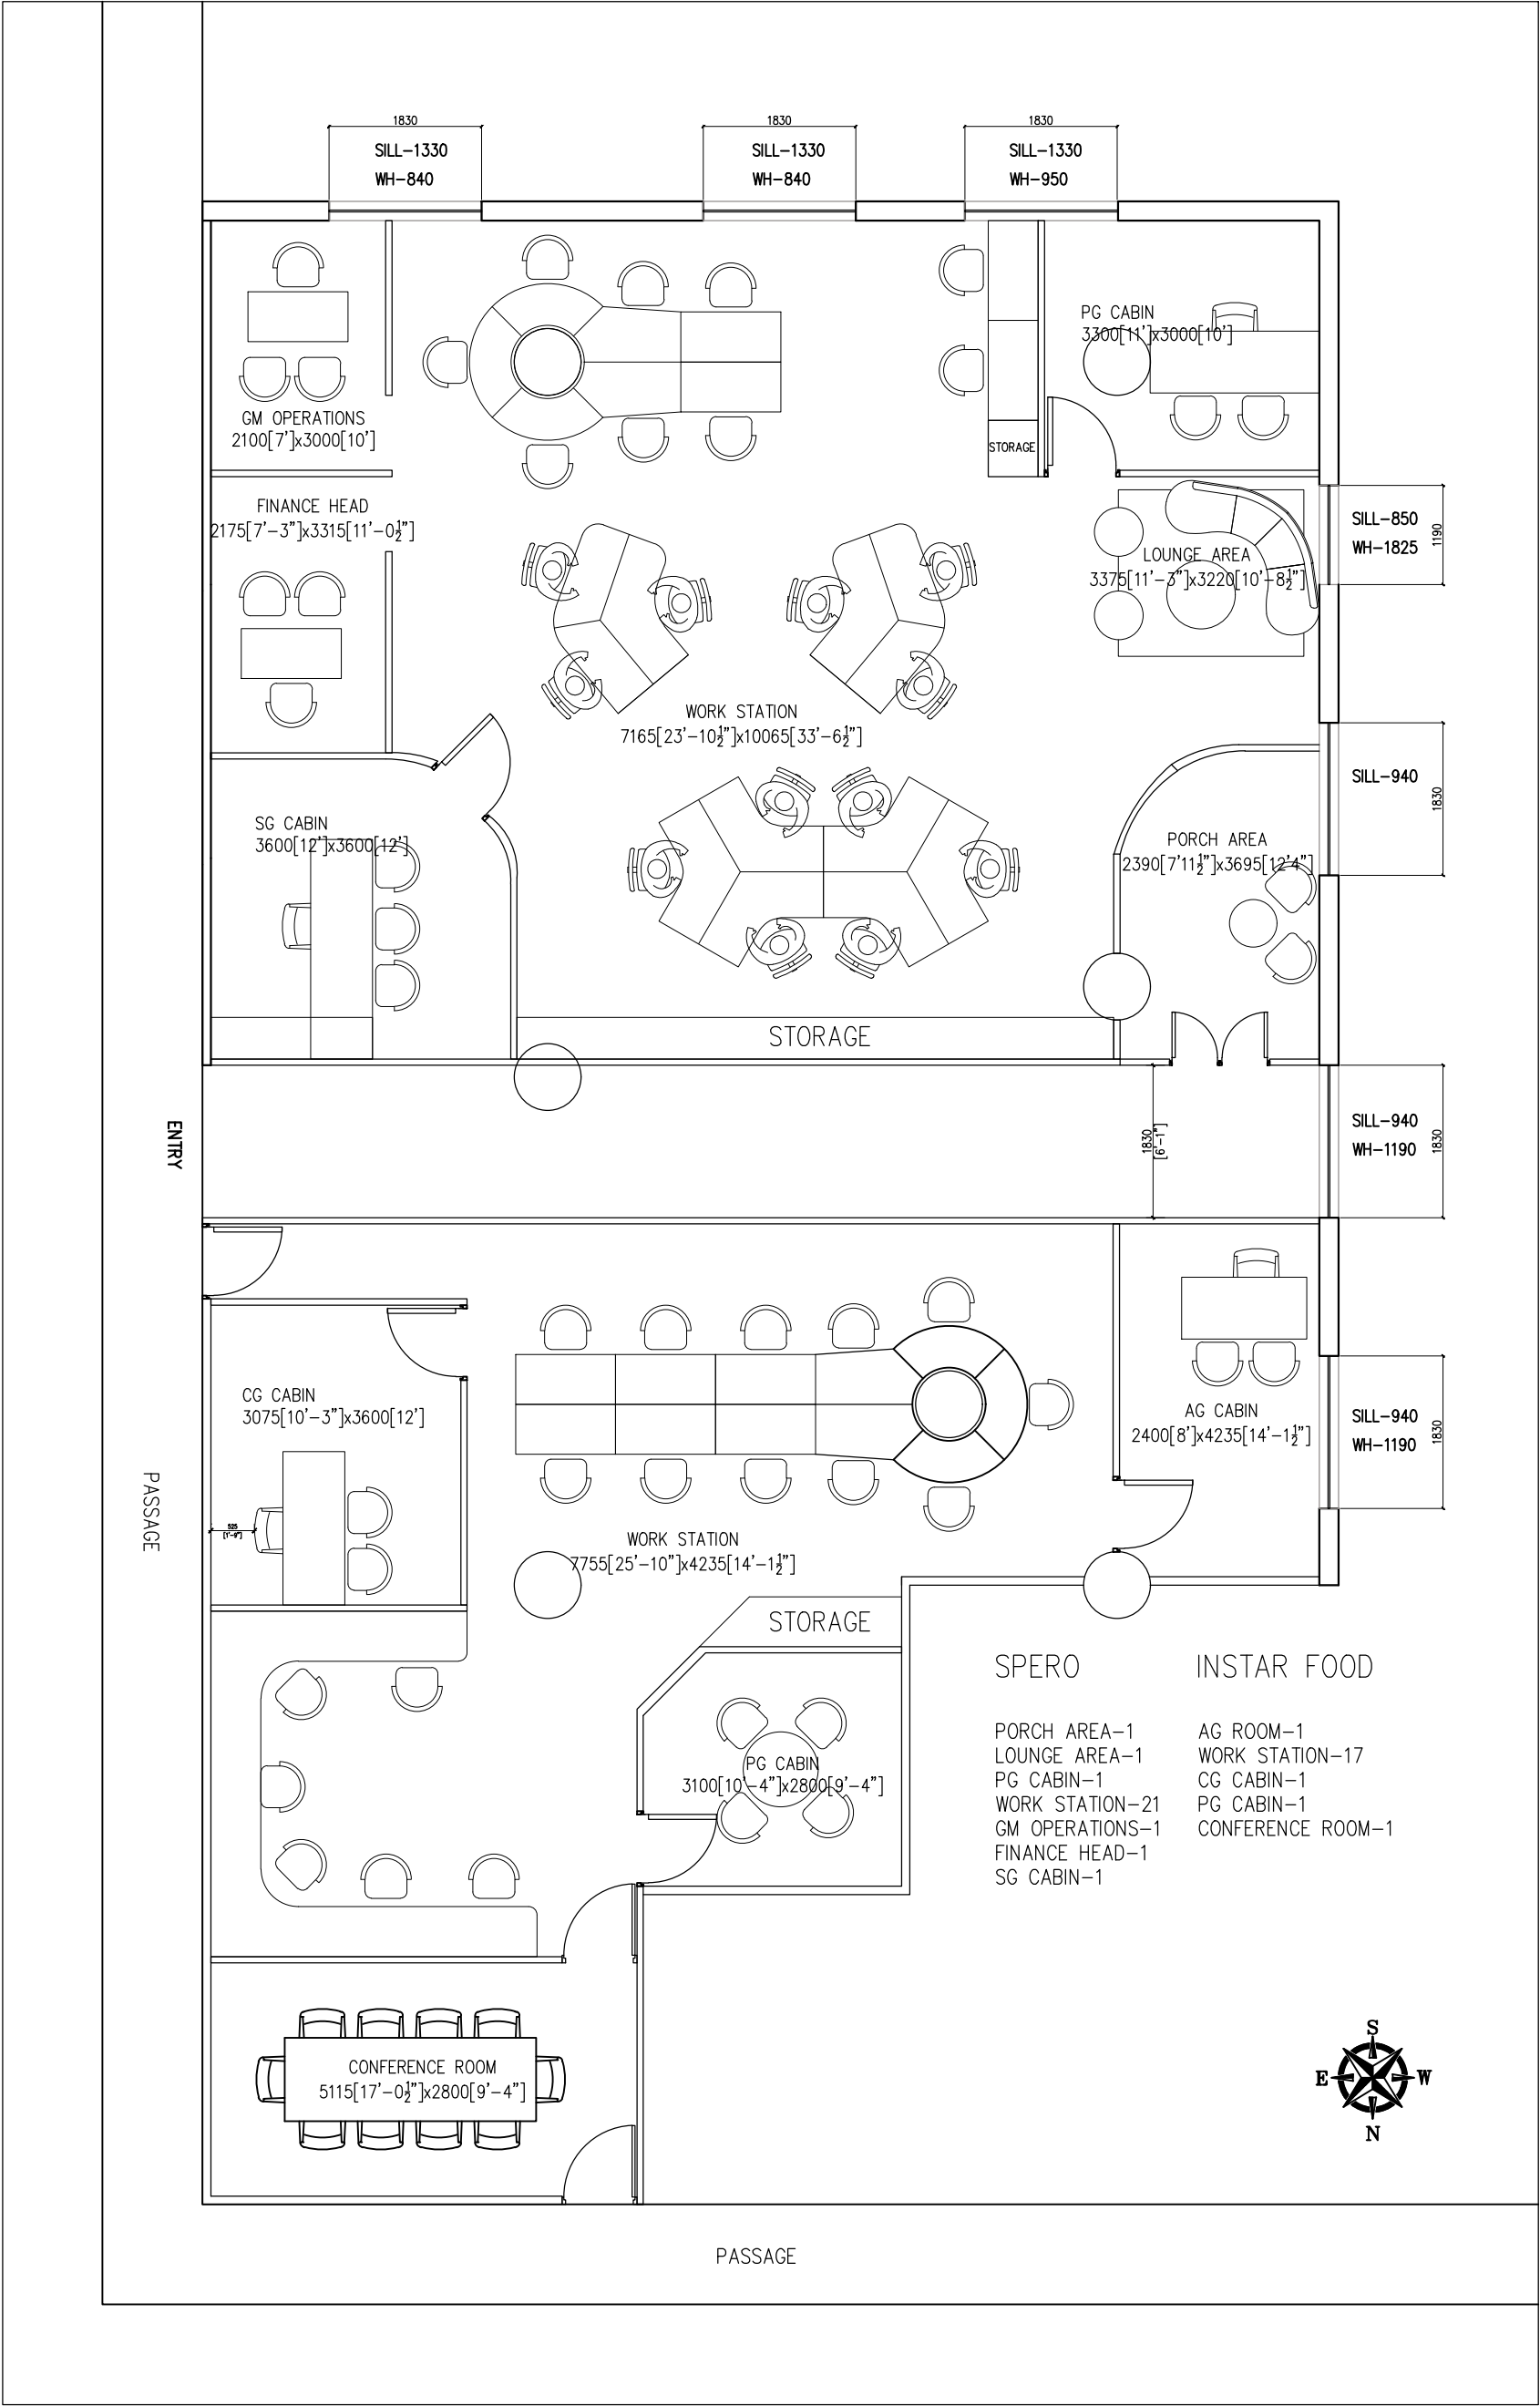

|                                                          |                                                           |                                                     |                                                      |  |        |      |          |         |   |
|----------------------------------------------------------|-----------------------------------------------------------|-----------------------------------------------------|------------------------------------------------------|--|--------|------|----------|---------|---|
| <div><div>NORTH</div></div>                              | <div>DRAWING TITLE</div> <div>OFFICE PLAN- OPTION 1</div> |                                                     | <div>CLIENT</div> <div>SPERO OFFICE</div>            |  |        |      |          |         | <div>© &amp; © THIS DRAWING IS THE PROPERTY OF THE DESIGNERS AND IS NOT TO BE COPIED OR REPRODUCED WITHOUT PERMISSION</div> <div>DESIGN</div> <div><div>pencil &amp; monk</div><div>94, GN Chetty road, T Nagar, Chennai - 600017<br/>www.pencilandmonk.com</div></div> |
|                                                          |                                                           |                                                     |                                                      |  |        |      |          |         |   |
| <div>SHEET SIZE : A3</div> <div>DRG NO: 000-00-000</div> | <div>DRAWN : SREEJA</div> <div>CHKD : DHINESH</div>       | <div>SCALE : 1:80</div> <div>DATE : 01-JUL-22</div> | <div>BUILDING TYPE</div> <div>OFFICE INTERIORS</div> |  | REV.NO | DATE | REVISION | CHECKED |   |



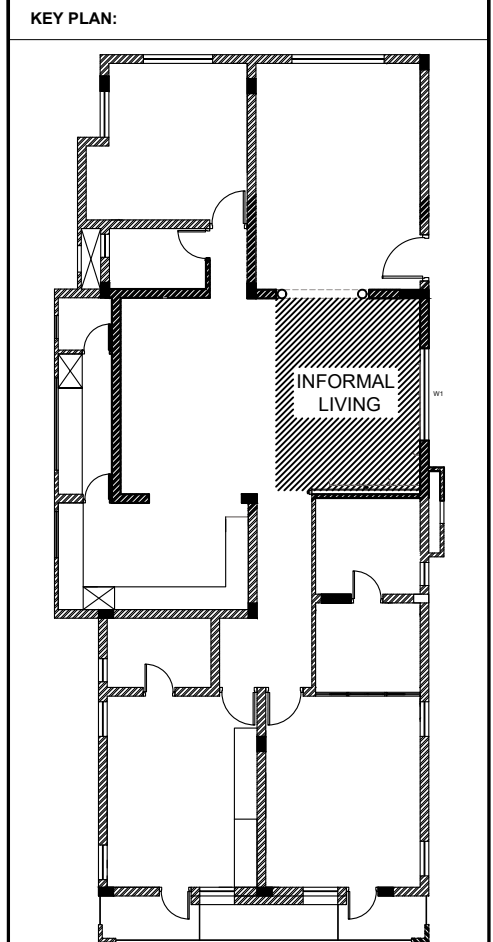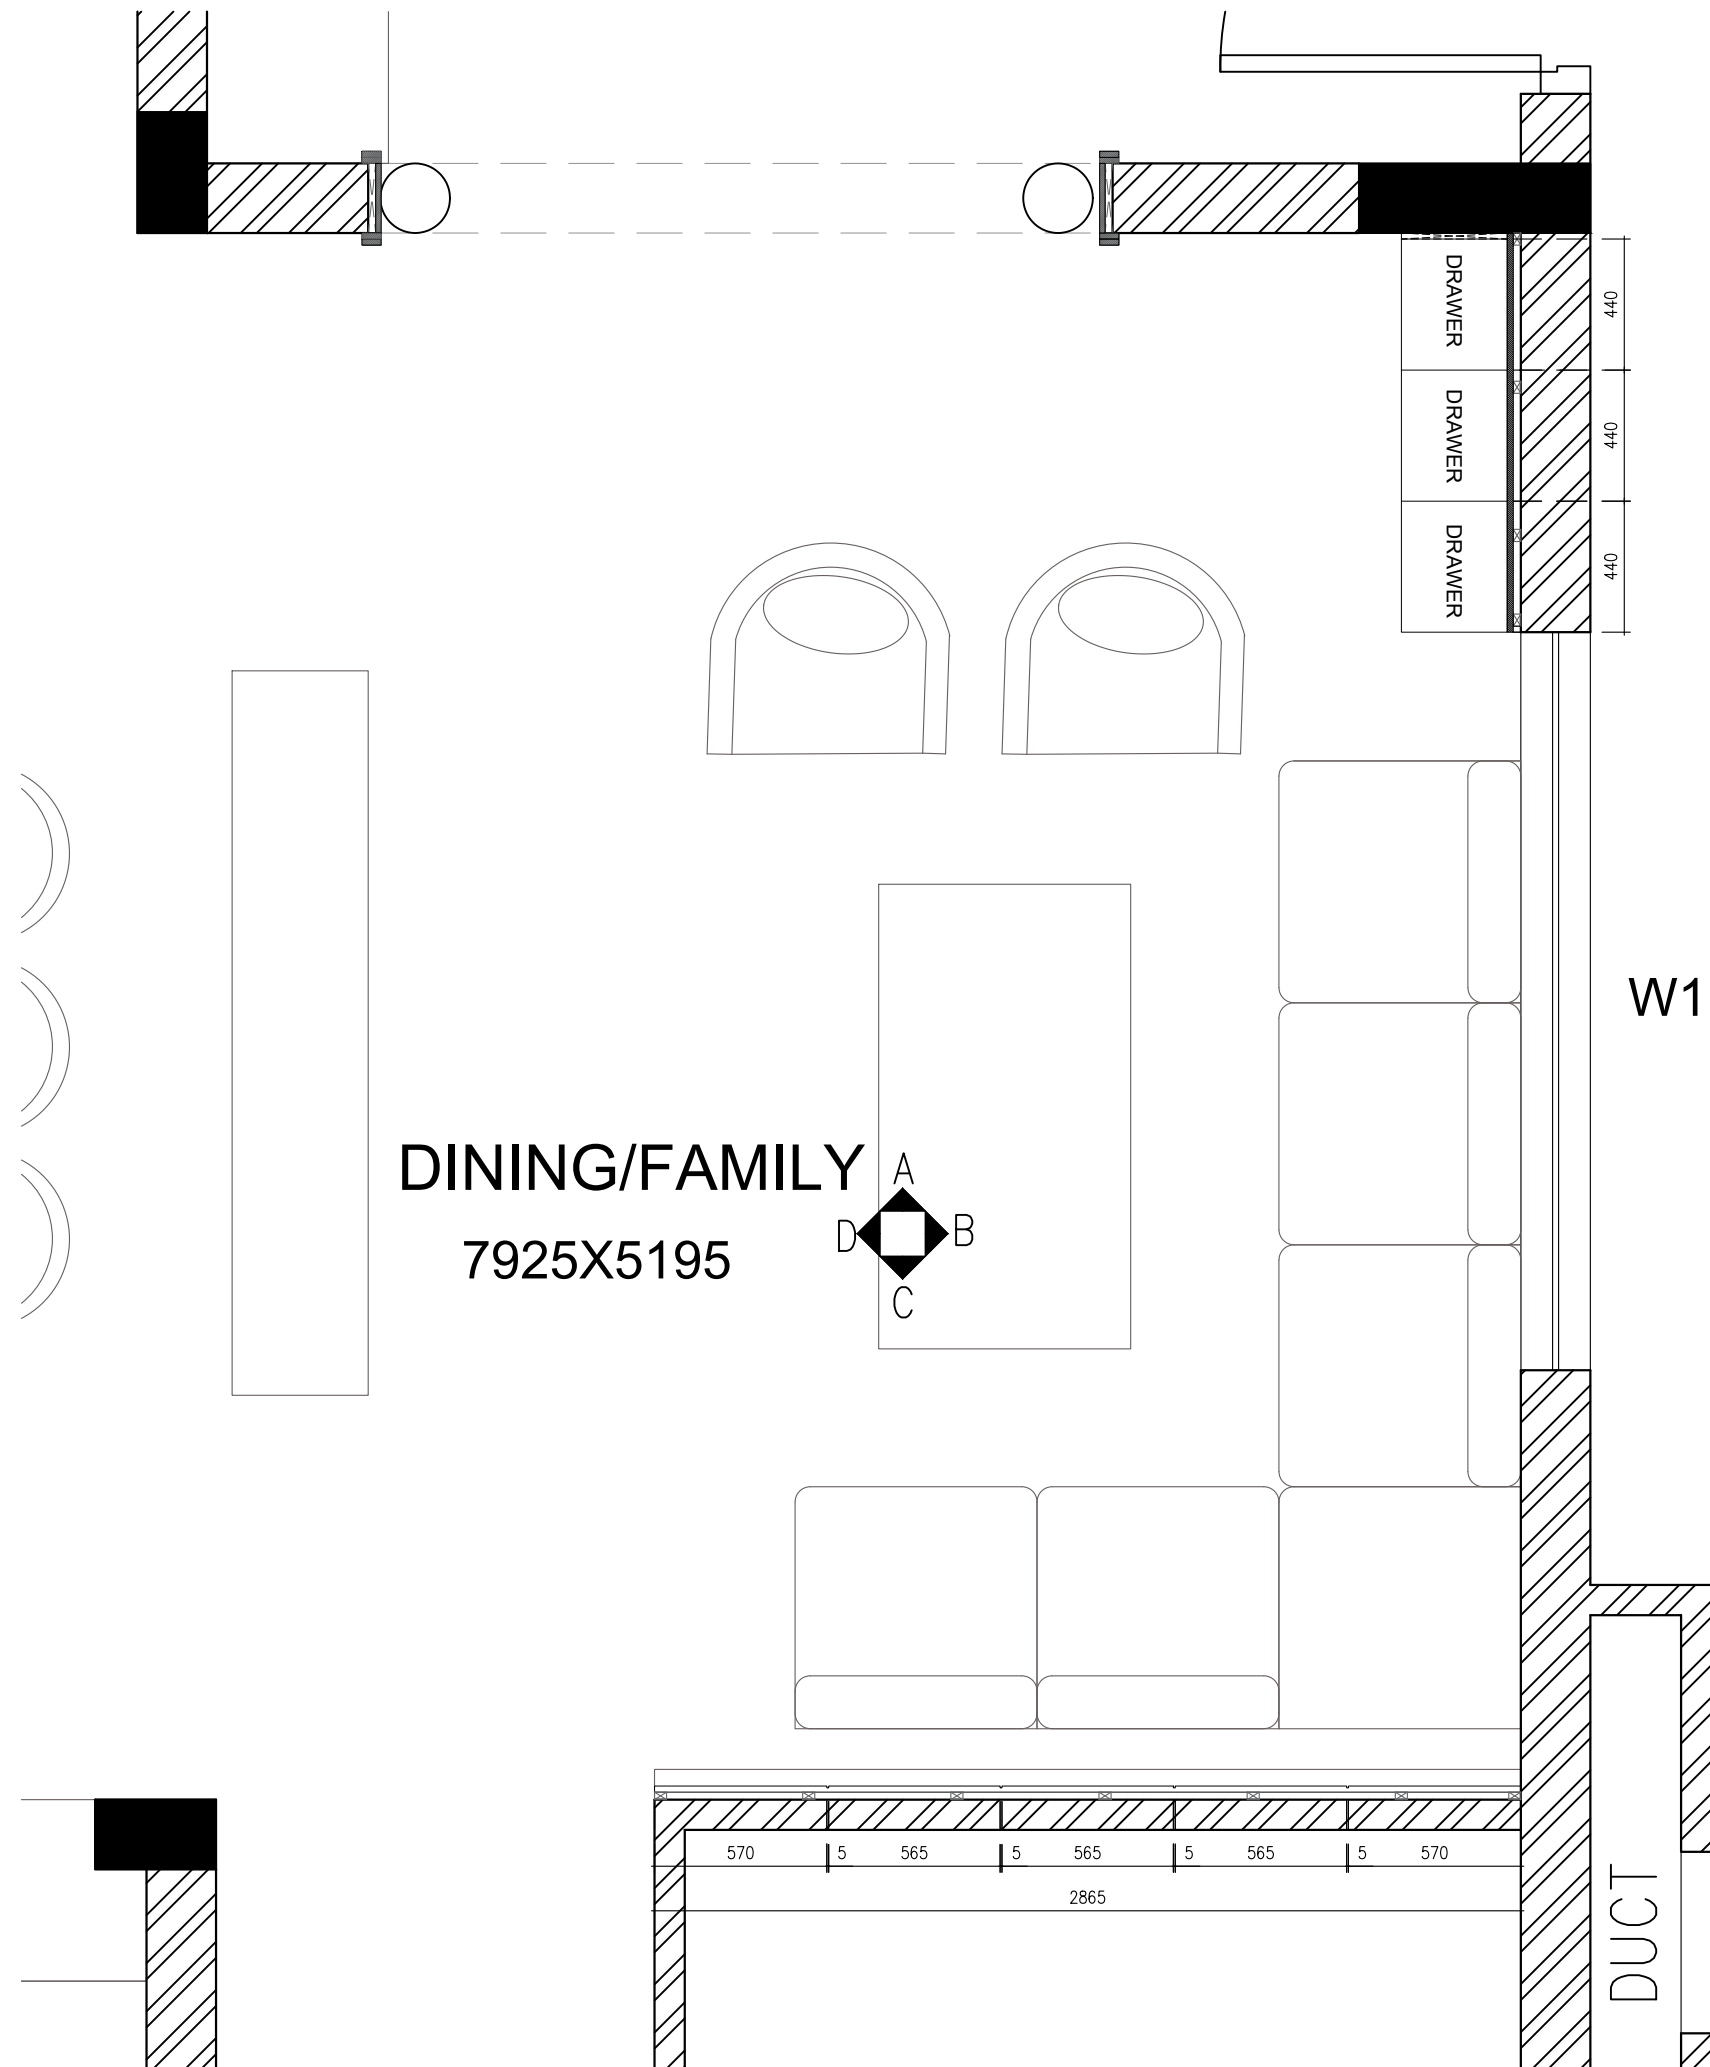

© & © THIS DRAWING IS THE PROPERTY OF THE DESIGNERS AND IS NOT TO BE COPIED OR REPRODUCED WITHOUT PERMISSION

DESIGN

**pencil & monk**

**PENCIL & MONK**  
94, GN Chetty road, T Nagar,  
Chennai - 600017  
Phone : +91 7401116177 , +91 9444066759  
E-mail : priyasri@pencilandmonk.com  
www.pencilandmonk.com

|  |  |  |  |
|--|--|--|--|
|  |  |  |  |
|  |  |  |  |
|  |  |  |  |
|  |  |  |  |
|  |  |  |  |
|  |  |  |  |
|  |  |  |  |
|  |  |  |  |


| REV.NO | DATE | REVISION | CHECKED |
|--------|------|----------|---------|
|--------|------|----------|---------|

|                         |
|-------------------------|
| CLIENT                  |
| ANITA SAMATHA RESIDENCE |


|                  |
|------------------|
| BUILDING TYPE    |
| AMARA ANNA NAGAR |

|                         |
|-------------------------|
| DRAWING TITLE           |
| INFORMAL LIVING<br>PLAN |


|                                                                                    |                            |
|------------------------------------------------------------------------------------|----------------------------|
| DRAWN : SREEJA<br>CHKD : ABDUL<br>APPROVED : DR<br>SCALE : 1:25<br>DATE : 27/10/22 | SHEET SIZE : A3<br>DRG NO: |
|------------------------------------------------------------------------------------|----------------------------|

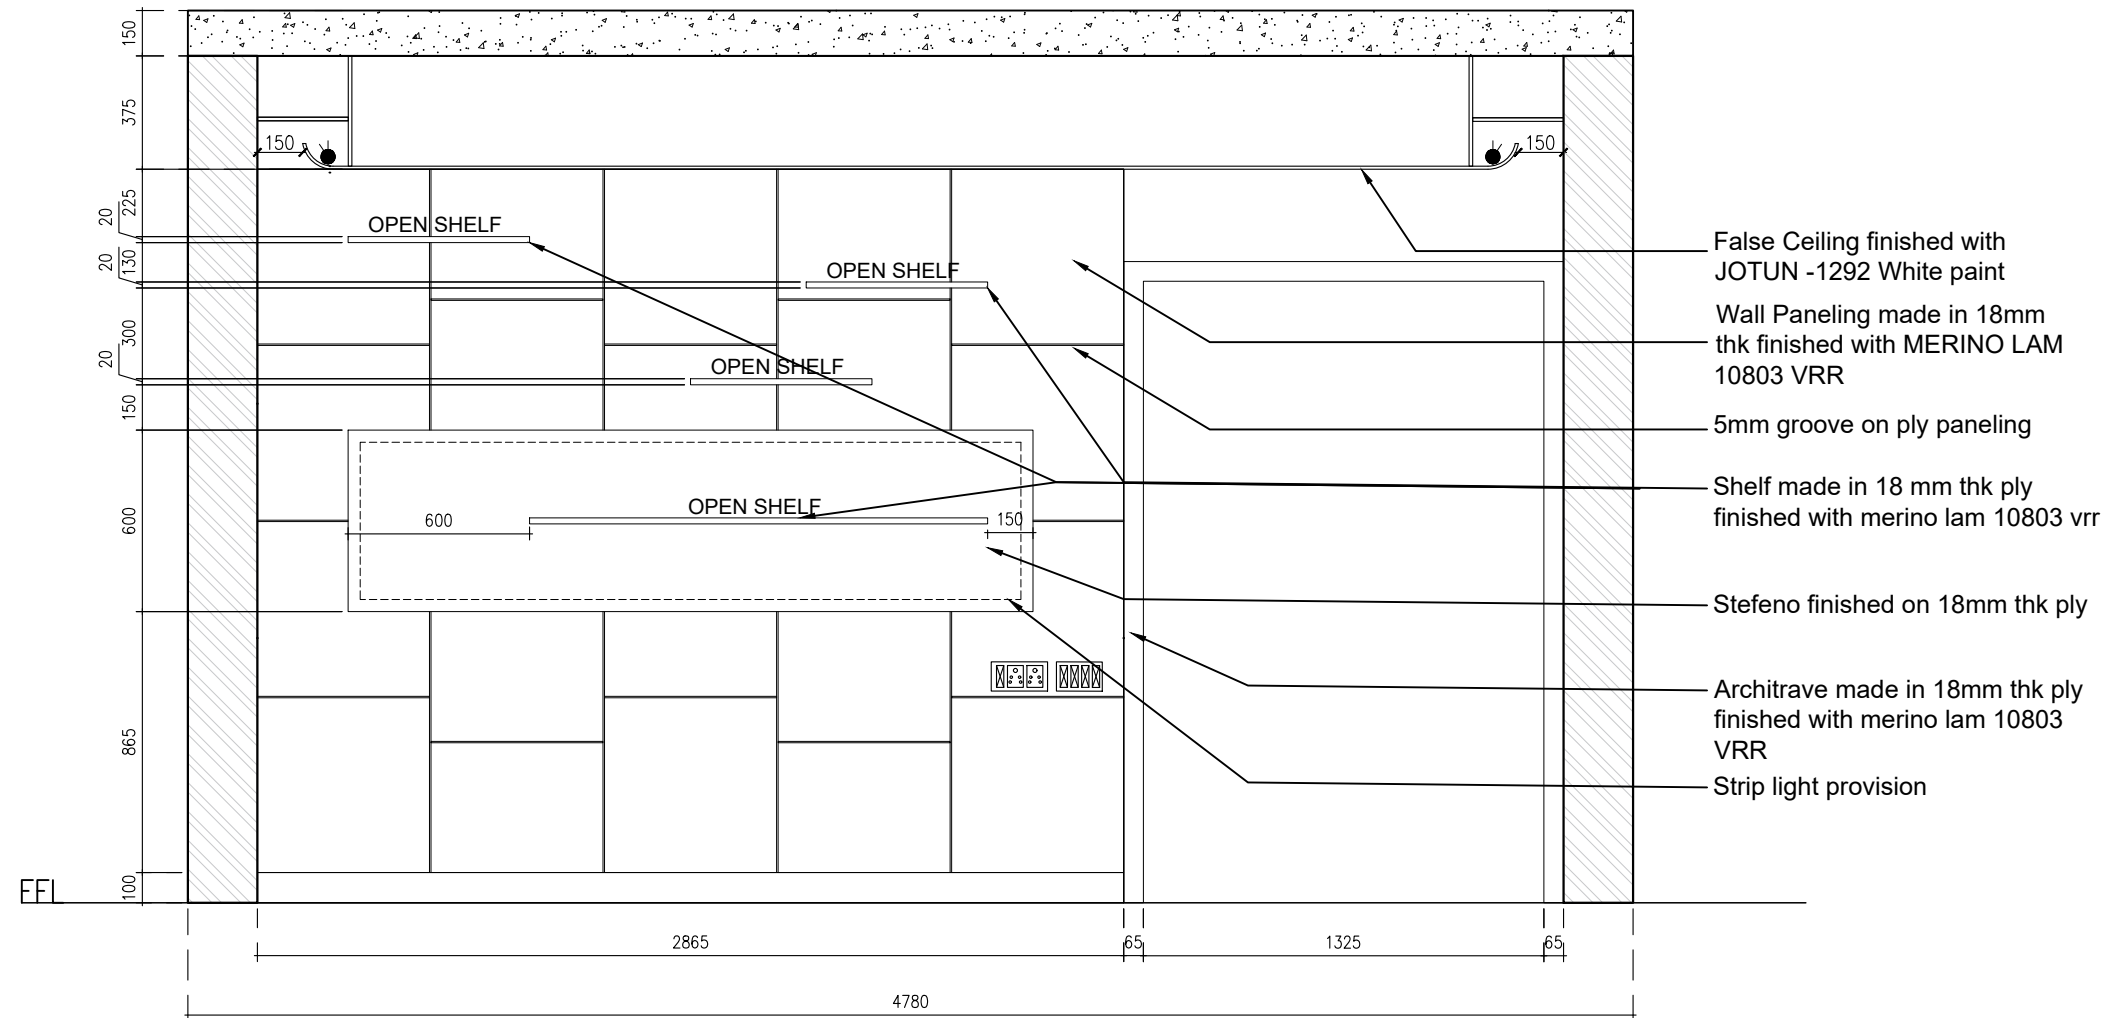

ELEVATION C

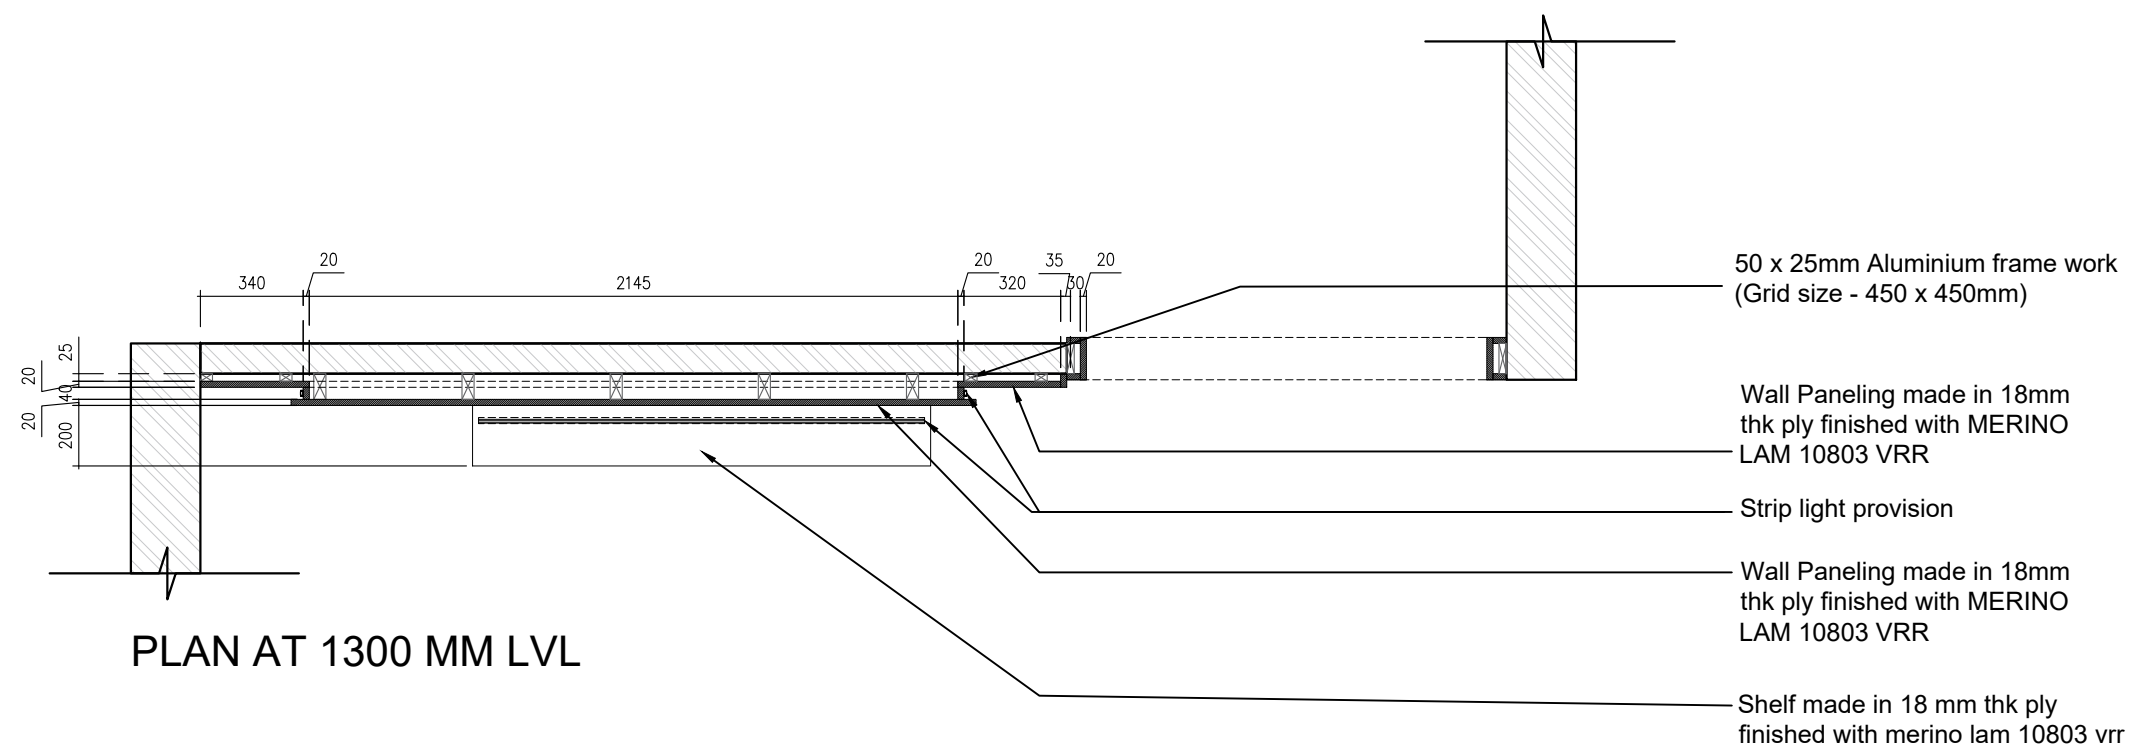

KEY PLAN:

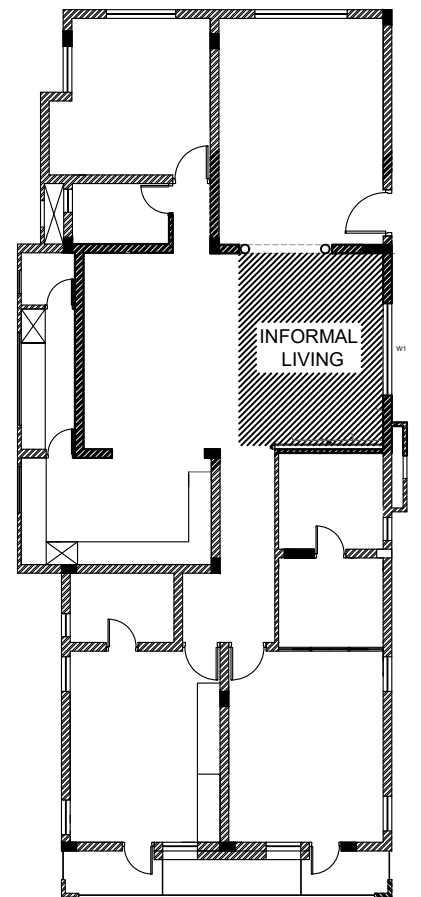

© & © THIS DRAWING IS THE PROPERTY OF THE DESIGNERS AND IS NOT TO BE COPIED OR REPRODUCED WITHOUT PERMISSION

DESIGN

**pencil & monk**

**PENCIL & MONK**  
94, GN Chetty road, T Nagar,  
Chennai - 600017  
Phone : +91 7401116177 , +91 9444066759  
E-mail : priyasri@pencilandmonk.com  
www.pencilandmonk.com

| REV.NO | DATE | REVISION | CHECKED |
|--------|------|----------|---------|
|--------|------|----------|---------|

CLIENT

ANITA SAMATHA RESIDENCE

BUILDING TYPE


AMARA ANNA NAGAR

DRAWING TITLE


INFORMAL LIVING  
PLAN

DRAWN : SREEJA  
CHKD : ABDUL  
APPROVED : DR  
SCALE : 1:25  
DATE :27/10/22


SHEET SIZE : A3  
DRG NO:

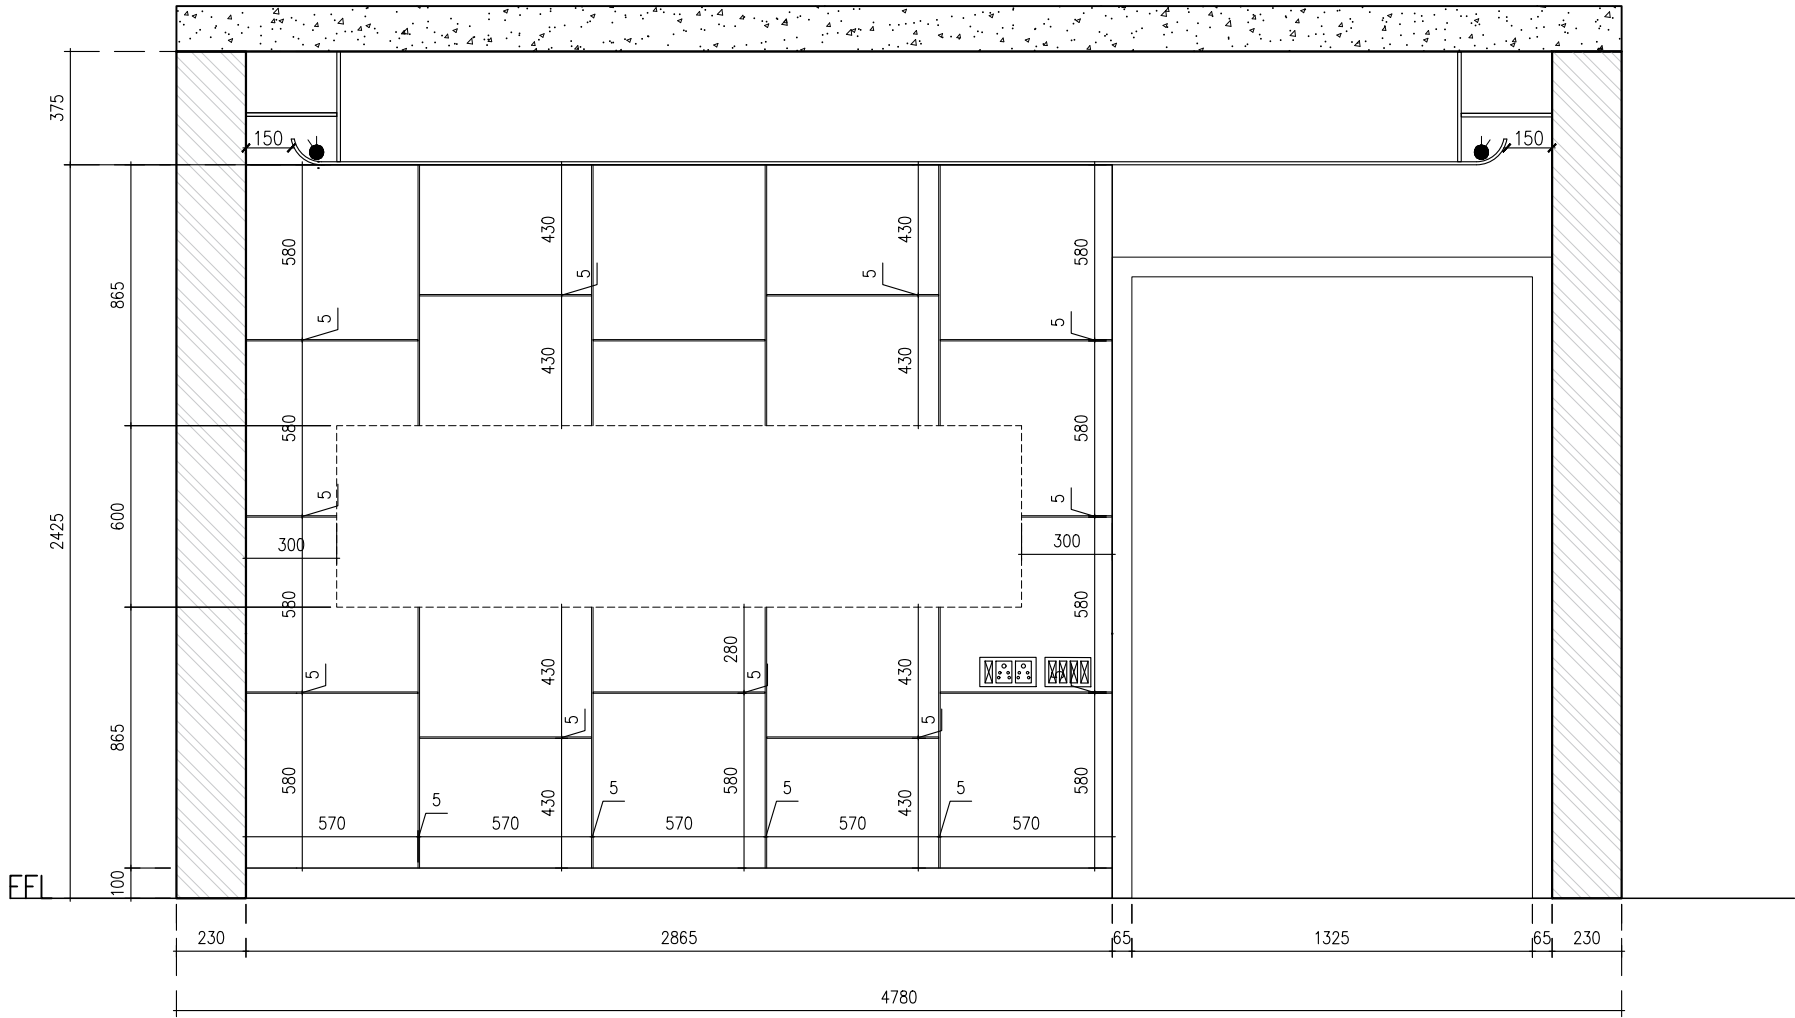


ELEVATION C

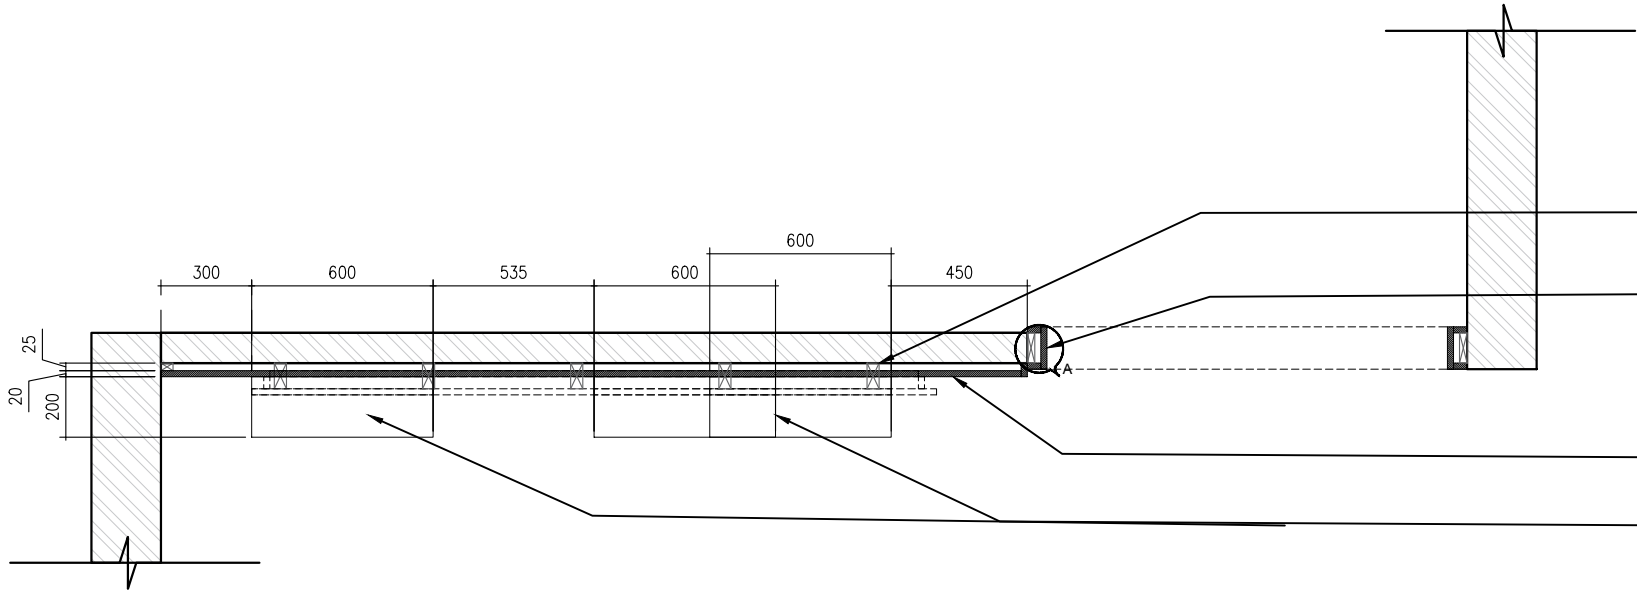

PLAN AT 2250 MM LVL

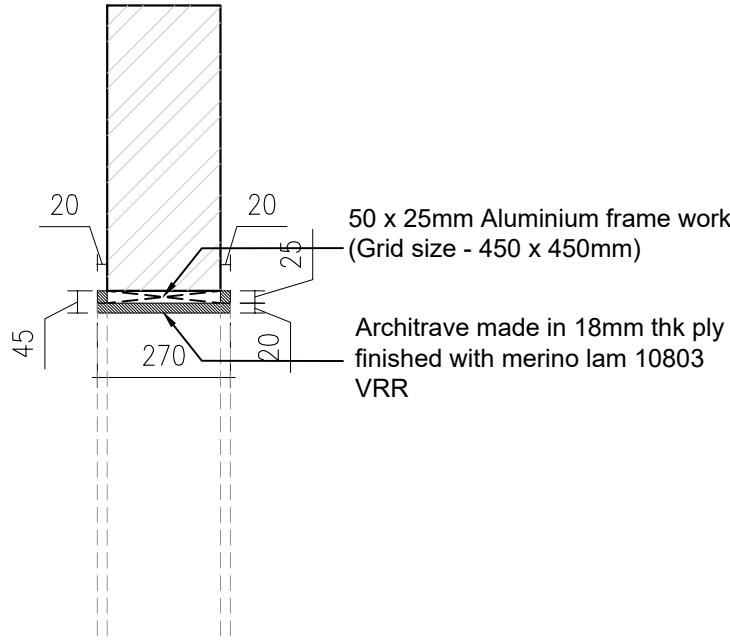

ARCHITRAVE  
PLAN DETAIL

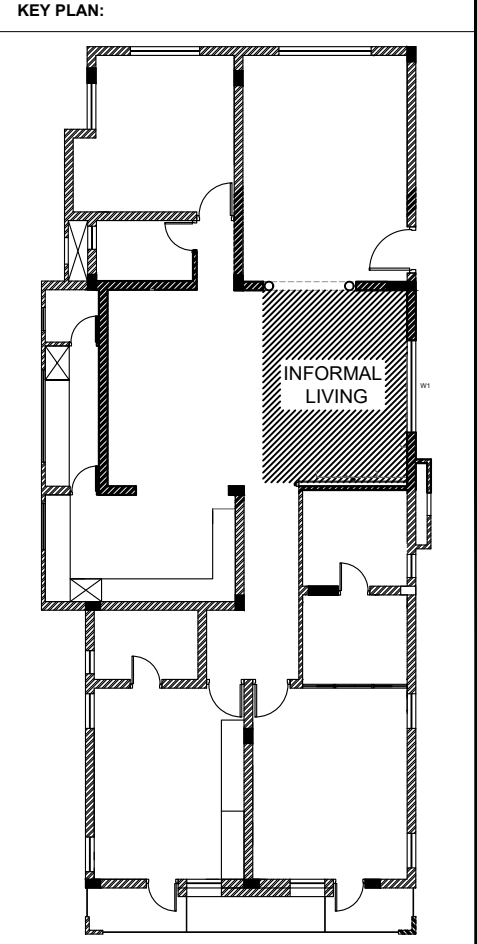

© & © THIS DRAWING IS THE PROPERTY OF THE DESIGNERS AND IS NOT TO BE COPIED OR REPRODUCED WITHOUT PERMISSION

DESIGN

**pencil & monk**

**PENCIL & MONK**  
94, GN Chetty road, T Nagar,  
Chennai - 600017  
Phone : +91 7401116177 , +91 9444066759  
E-mail : priyasri@pencilandmonk.com  
www.pencilandmonk.com

|  |  |  |  |
|--|--|--|--|
|  |  |  |  |
|  |  |  |  |
|  |  |  |  |
|  |  |  |  |
|  |  |  |  |
|  |  |  |  |
|  |  |  |  |
|  |  |  |  |

| REV.NO | DATE | REVISION | CHECKED |
|--------|------|----------|---------|
|--------|------|----------|---------|

CLIENT

ANITA SAMATHA RESIDENCE


BUILDING TYPE

AMARA ANNA NAGAR


DRAWING TITLE

INFORMAL LIVING  
WALL PANELING

|                                                                                   |                            |
|-----------------------------------------------------------------------------------|----------------------------|
| DRAWN : SREEJA<br>CHKD : ABDUL<br>APPROVED : DR<br>SCALE : 1:25<br>DATE :27/10/22 | SHEET SIZE : A3<br>DRG NO: |
|-----------------------------------------------------------------------------------|----------------------------|

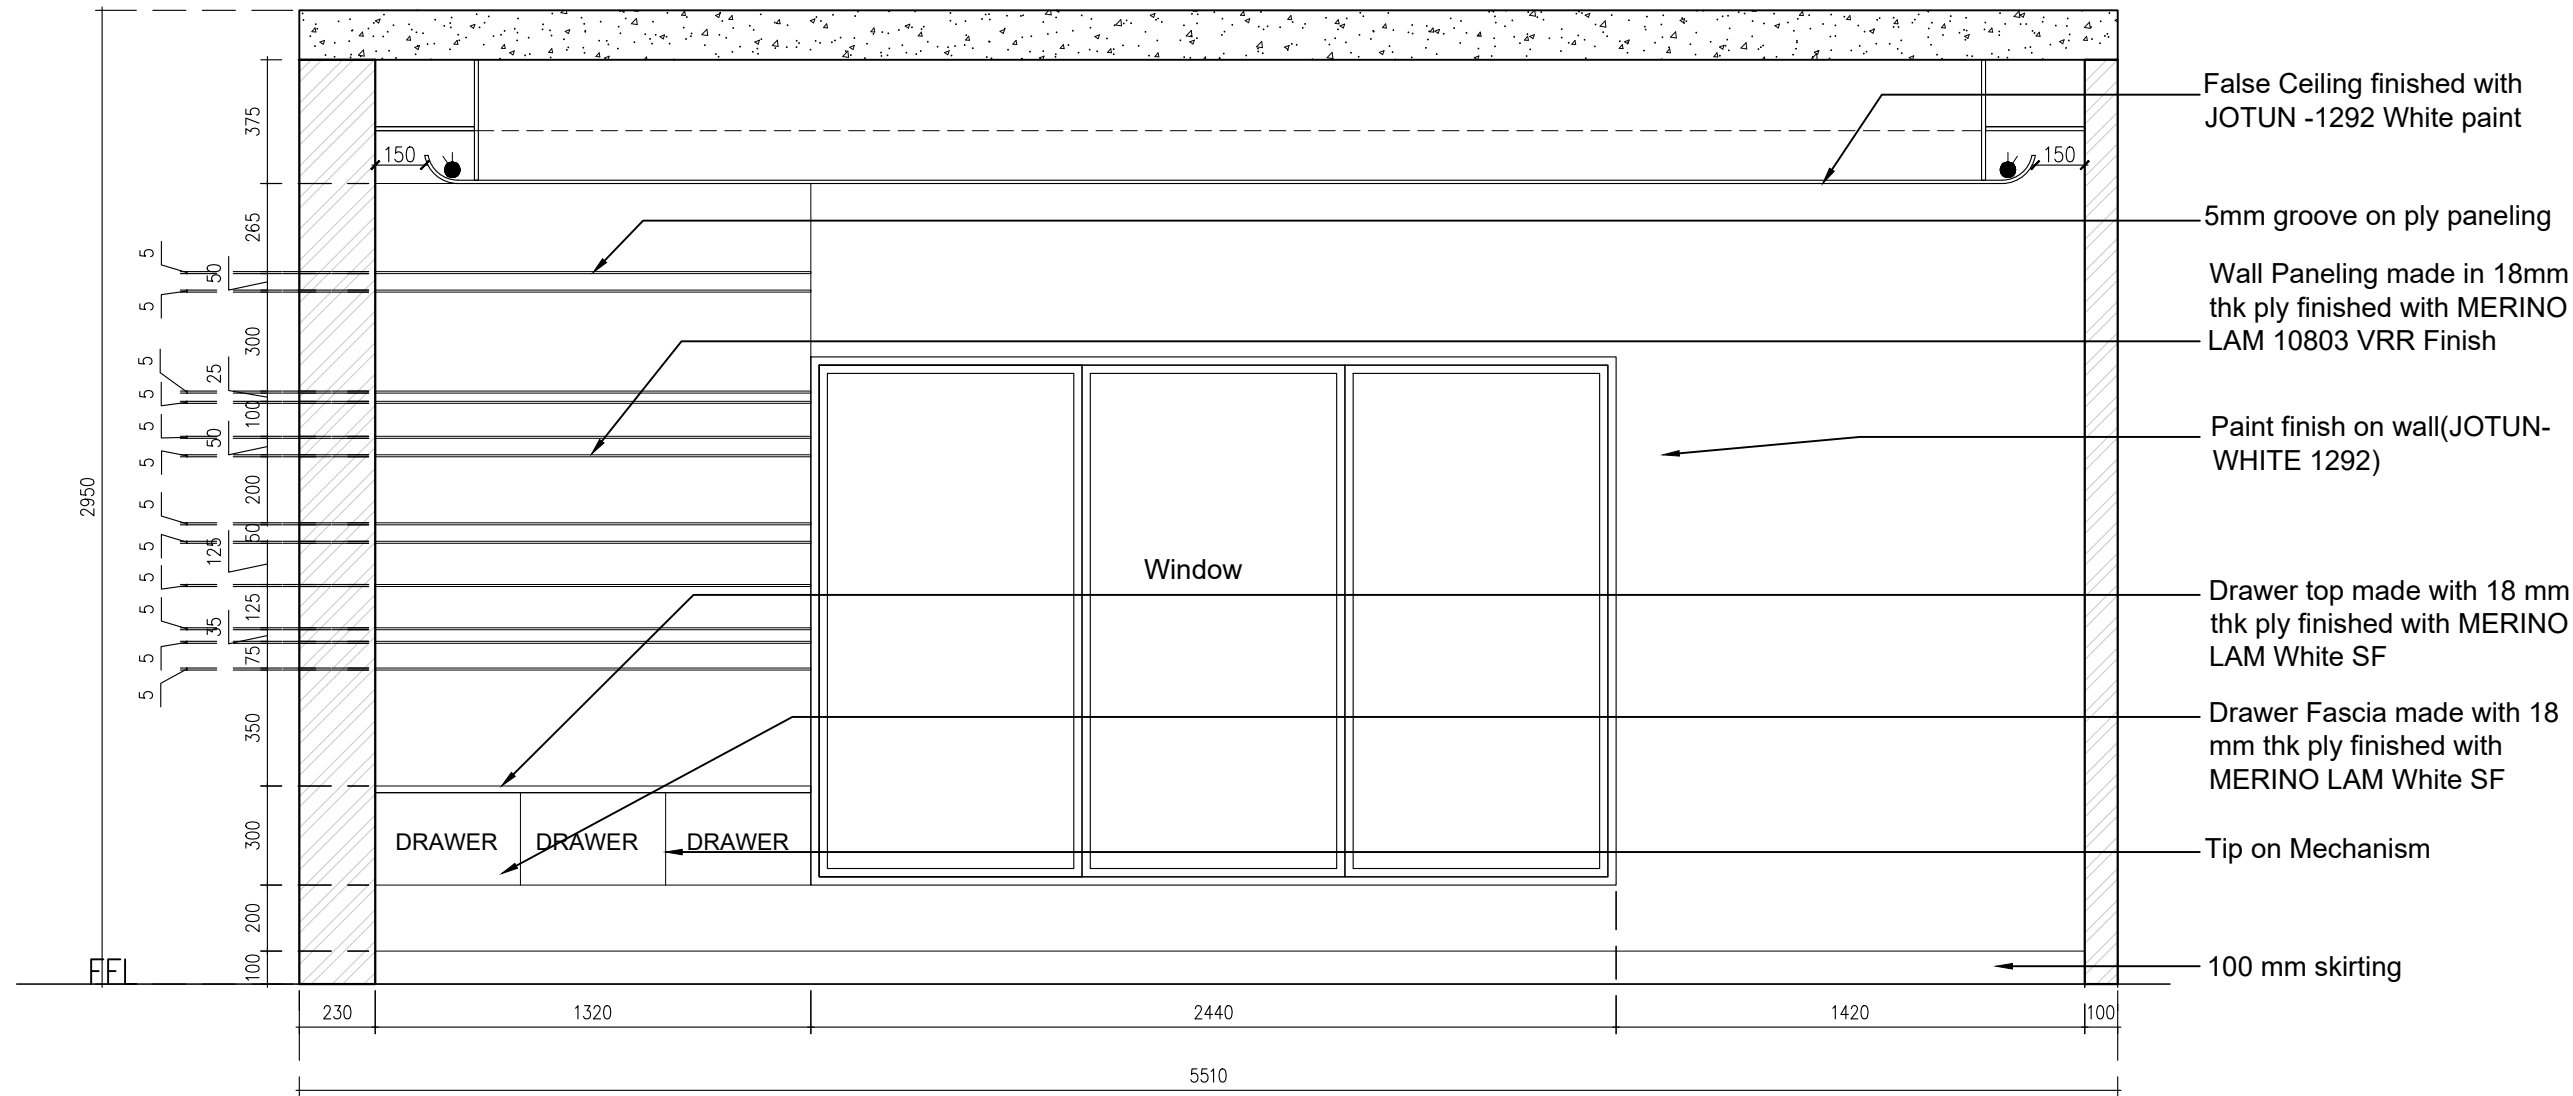

ELEVATION B

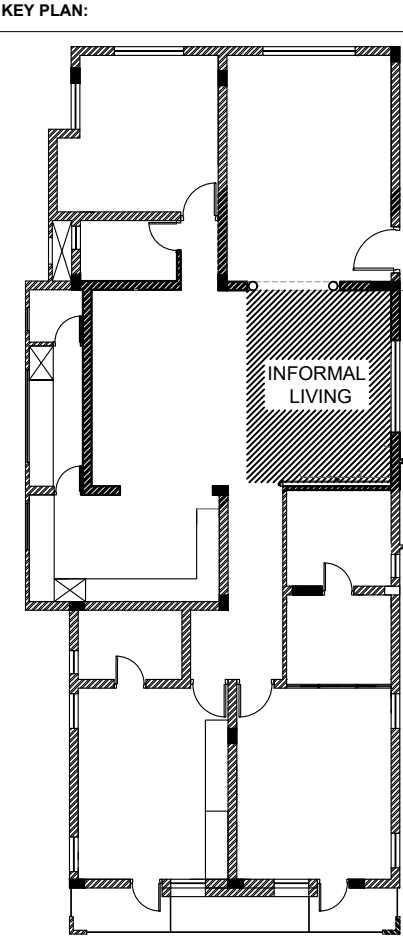

© & © THIS DRAWING IS THE PROPERTY OF THE DESIGNERS AND IS NOT TO BE COPIED OR REPRODUCED WITHOUT PERMISSION

DESIGN  
**pencil & monk**  
PENCIL & MONK  
94, GN Chetty road, T Nagar,  
Chennai - 600017  
Phone : +91 7401116177 , +91 9444066759  
E-mail : priyasri@pencilandmonk.com  
www.pencilandmonk.com

|  |  |  |  |
|--|--|--|--|
|  |  |  |  |
|  |  |  |  |
| REV.NO | DATE | REVISION | CHECKED |
|--------|------|----------|---------|
|--------|------|----------|---------|

CLIENT  
ANITA SAMATHA RESIDENCE



BUILDING TYPE  
AMARA ANNA NAGAR

DRAWING TITLE  
INFORMAL LIVING  
SECTION DETAIL & PLAN


DRAWN : SREEJA  
CHKD : ABDUL  
APPROVED : DR  
SCALE : NTS  
DATE : 27/10/22  
SHEET SIZE : A3  
DRG NO:






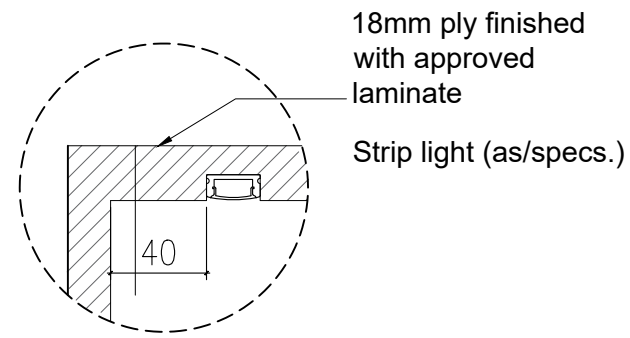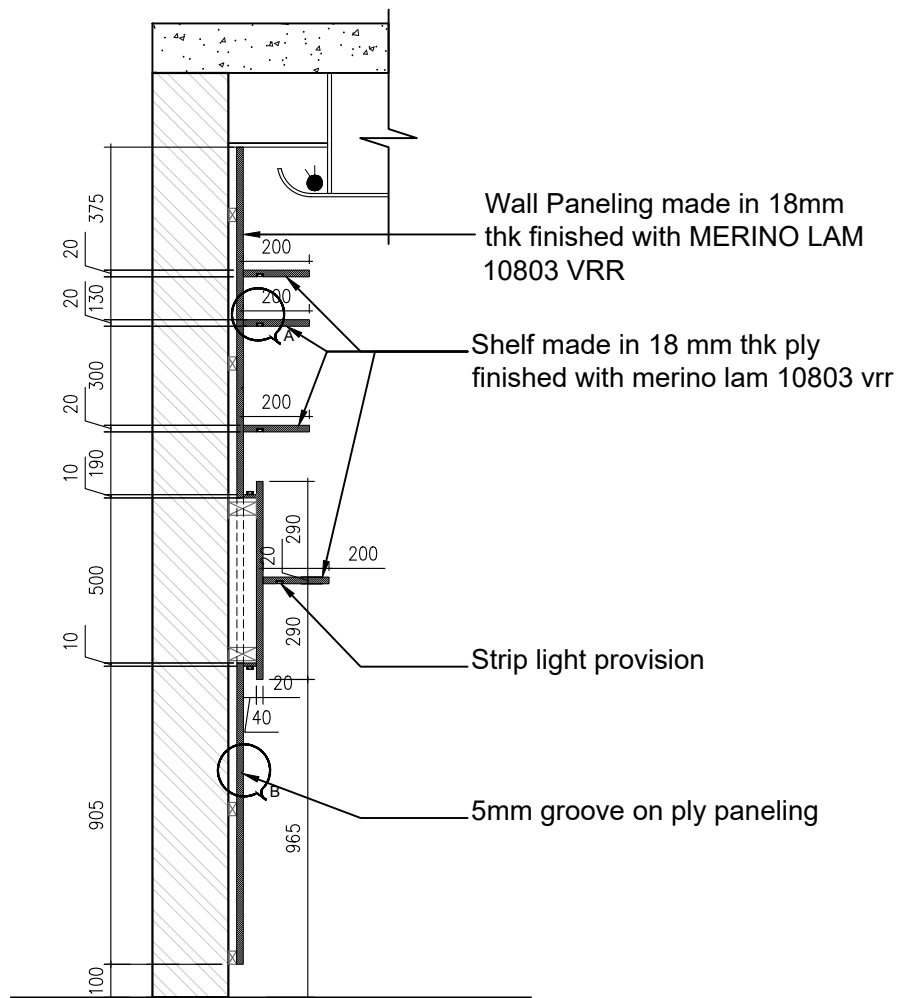

DETAIL - A

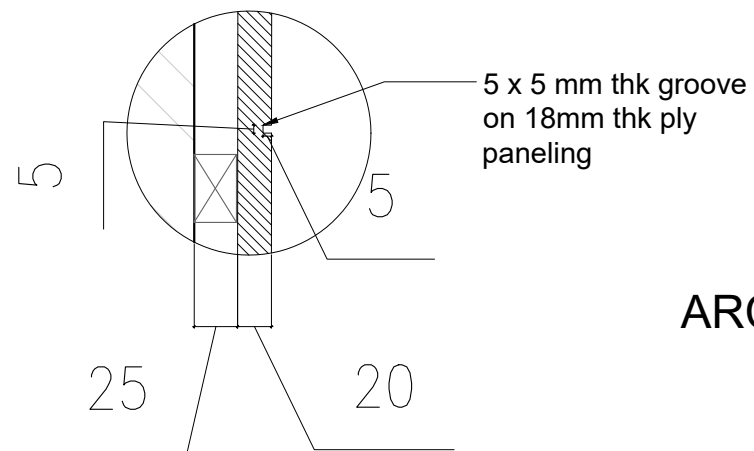


DETAIL - B

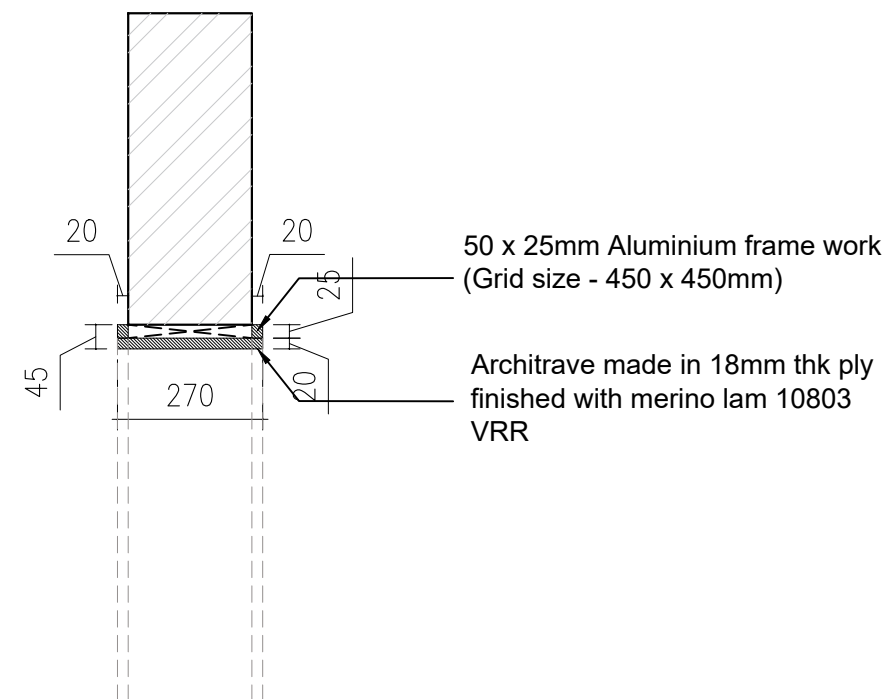

ARCHITRAVE PLAN DETAIL

KEY PLAN:

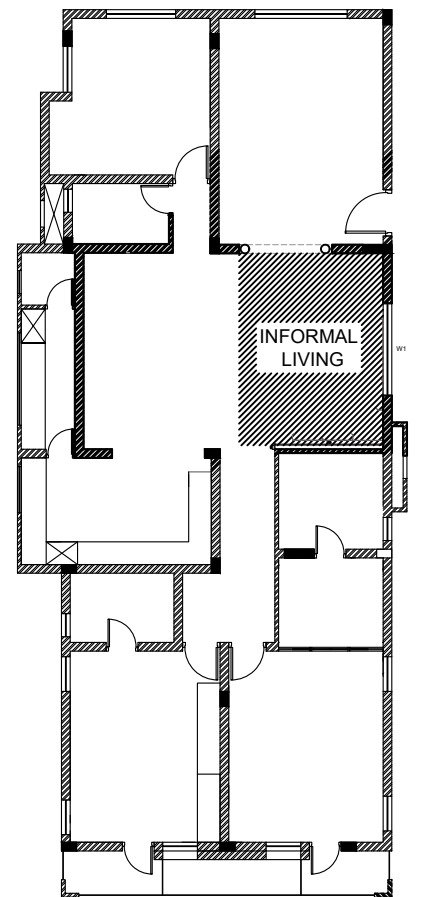

© & © THIS DRAWING IS THE PROPERTY OF THE DESIGNERS AND IS NOT TO BE COPIED OR REPRODUCED WITHOUT PERMISSION

DESIGN

**pencil & monk**

**PENCIL & MONK**  
94, GN Chetty road, T Nagar,  
Chennai - 600017  
Phone : +91 7401116177 , +91 9444066759  
E-mail : priyasri@pencilandmonk.com  
www.pencilandmonk.com

|  |  |  |  |
|--|--|--|--|
|  |  |  |  |
|  |  |  |  |
|  |  |  |  |
|  |  |  |  |
|  |  |  |  |
|  |  |  |  |
|  |  |  |  |
|  |  |  |  |

| REV.NO | DATE | REVISION | CHECKED |
|--------|------|----------|---------|
|--------|------|----------|---------|

CLIENT

ANITA SAMATHA RESIDENCE

BUILDING TYPE







AMARA ANNA NAGAR

DRAWING TITLE








INFORMAL LIVING  
SECTION DETAIL & PLAN

DRAWN : SREEJA  
CHKD : ABDUL  
APPROVED : DR  
SCALE : 1:20  
DATE : 27/10/22

SHEET SIZE : A3  
DRG NO:

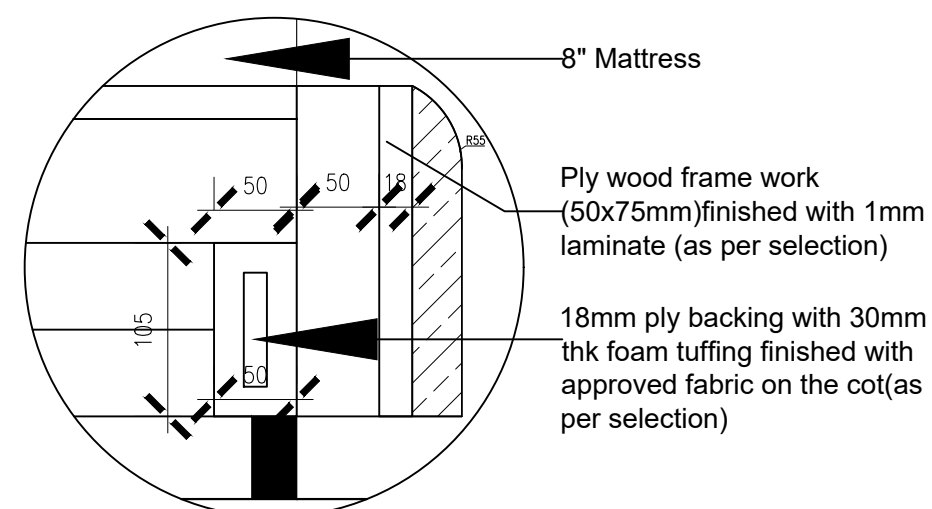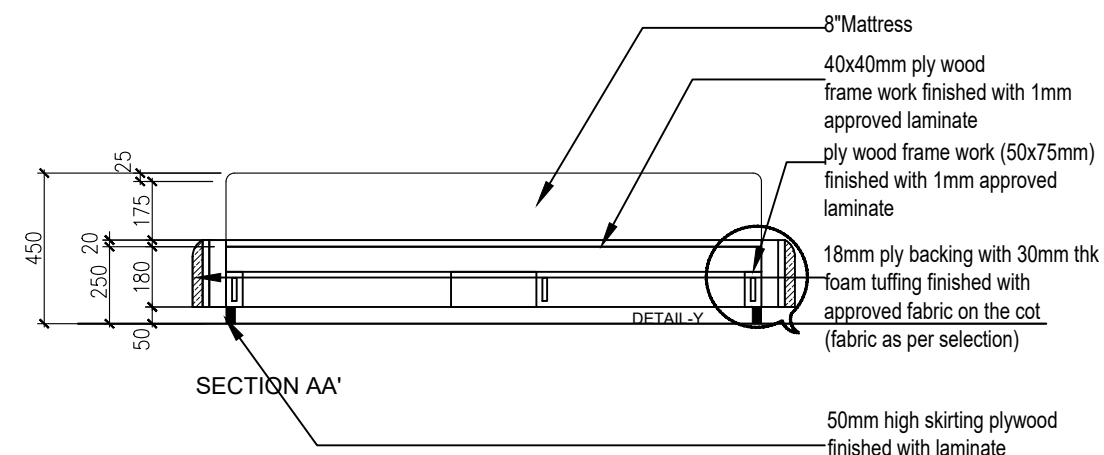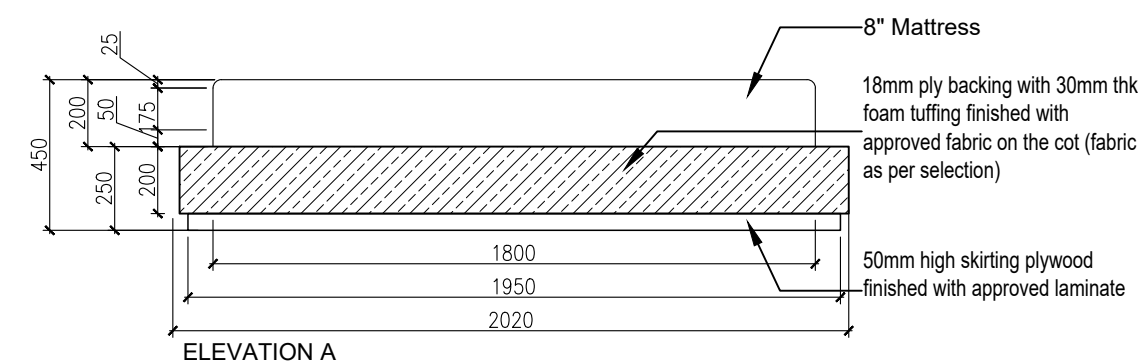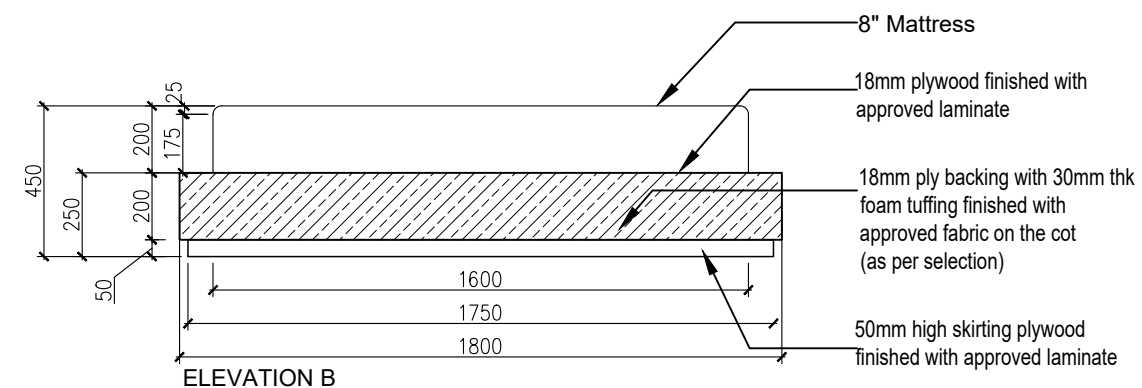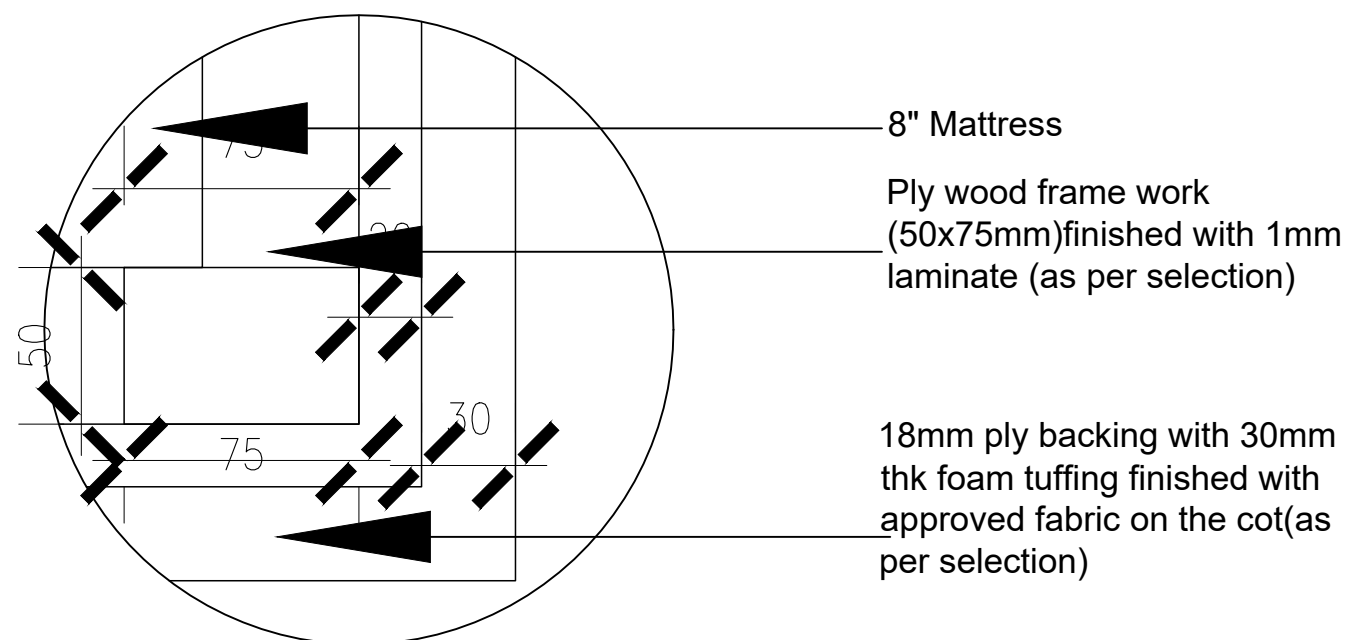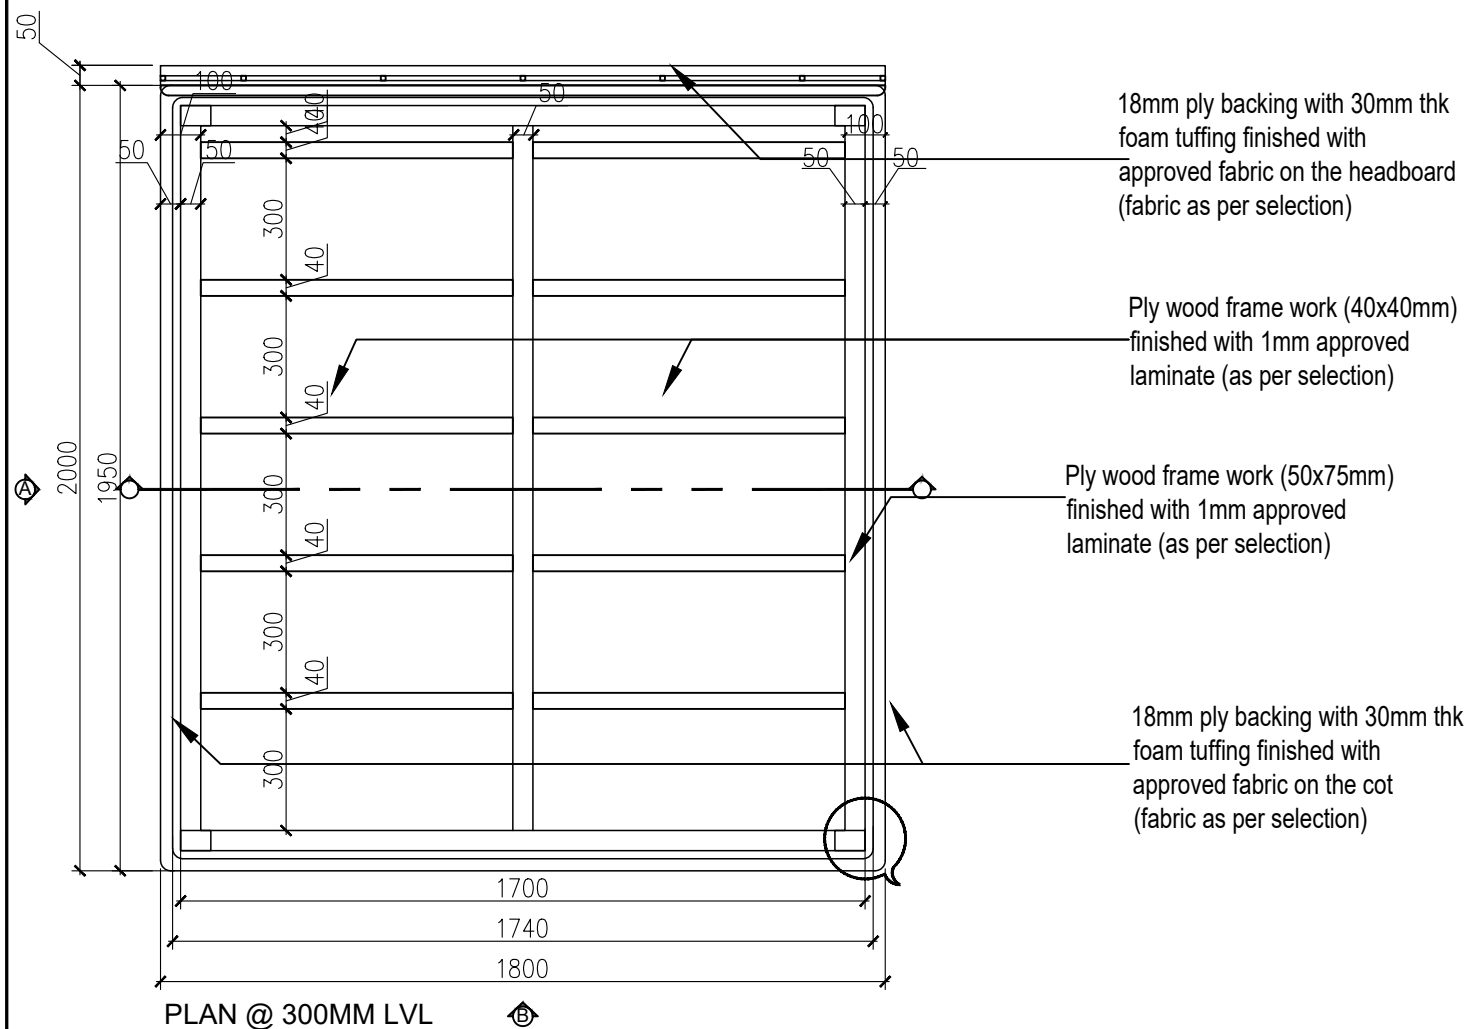

| <b>LEGEND: MATERIAL FINISHES</b>                                                                                |      |   |         |
|---|------|---|---------|
|   |      |   |         |
| © & ® THIS DRAWING IS THE PROPERTY OF THE DESIGNERS AND<br>IS NOT TO BE COPIED OR REPRODUCED WITHOUT PERMISSION |      |   |         |
| DESIGN   |      |  <b>PENCIL &amp; MONK</b><br>94, GN Chetty road, T Nagar,<br>Chennai - 600017<br>Phone : +91 7401116177 . +91 9444066759<br>E-mail : priyasri@pencilandmonk.com<br>www.pencilandmonk.com |         |
|   |      |   |         |
|   |      |   |         |
| REV.NO   | DATE | REVISION   | CHECKED |
| CLIENT   |      |   |         |
| ANITA SAMATHA RESIDENCE                                                                                         |      |   |         |
| BUILDING TYPE                                                                                                   |      |   |         |
| AMARA ANNA NAGAR                                                                                                |      |   |         |
| DRAWING TITLE                                                                                                   |      |   |         |
| MASTER BEDROOM BED DETAIL                                                                                       |      |   |         |
| DRAWN : SREEJA<br>CHKD    : ABDUL<br>APPROVED    : DR<br>SCALE     : NTS                                        |      | SHEET SIZE : A3<br><br>DRG NO:   |         |

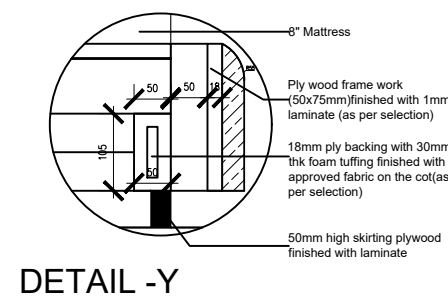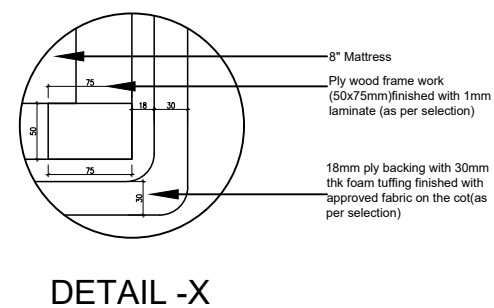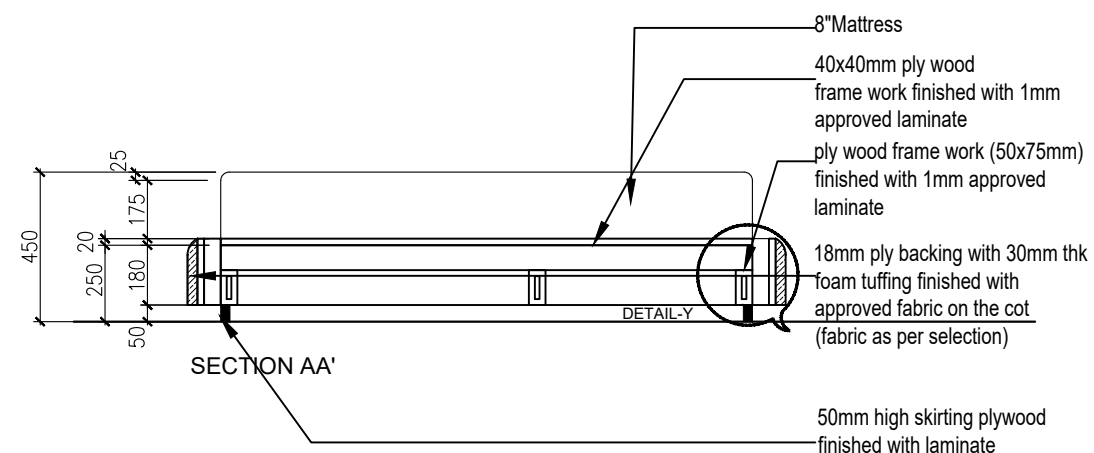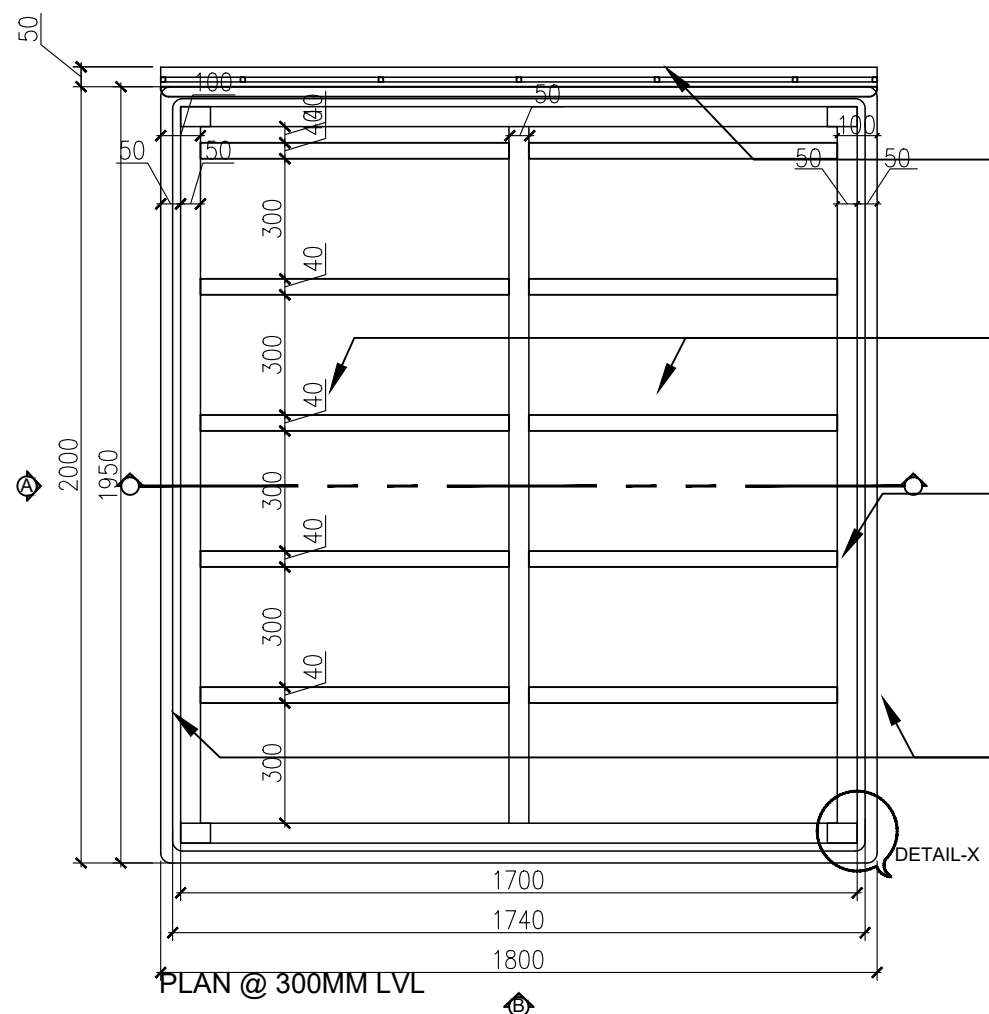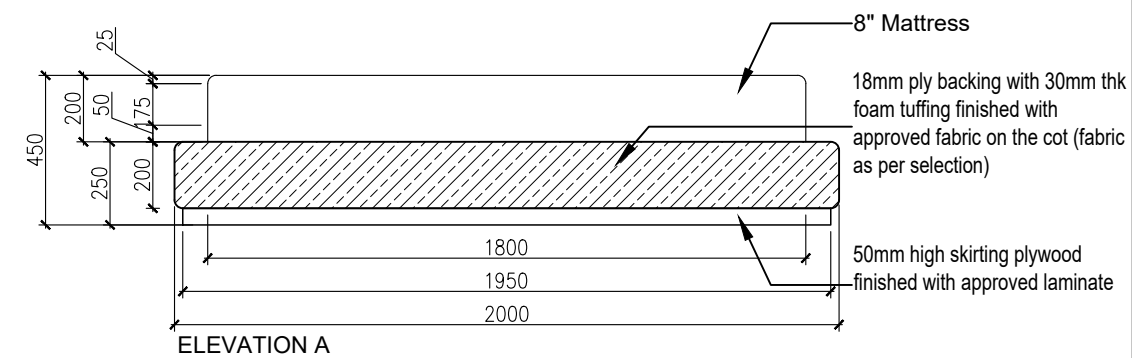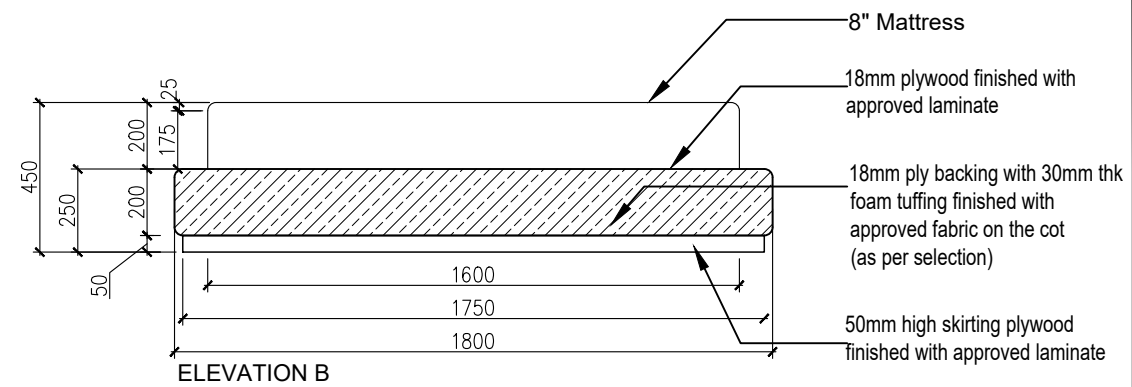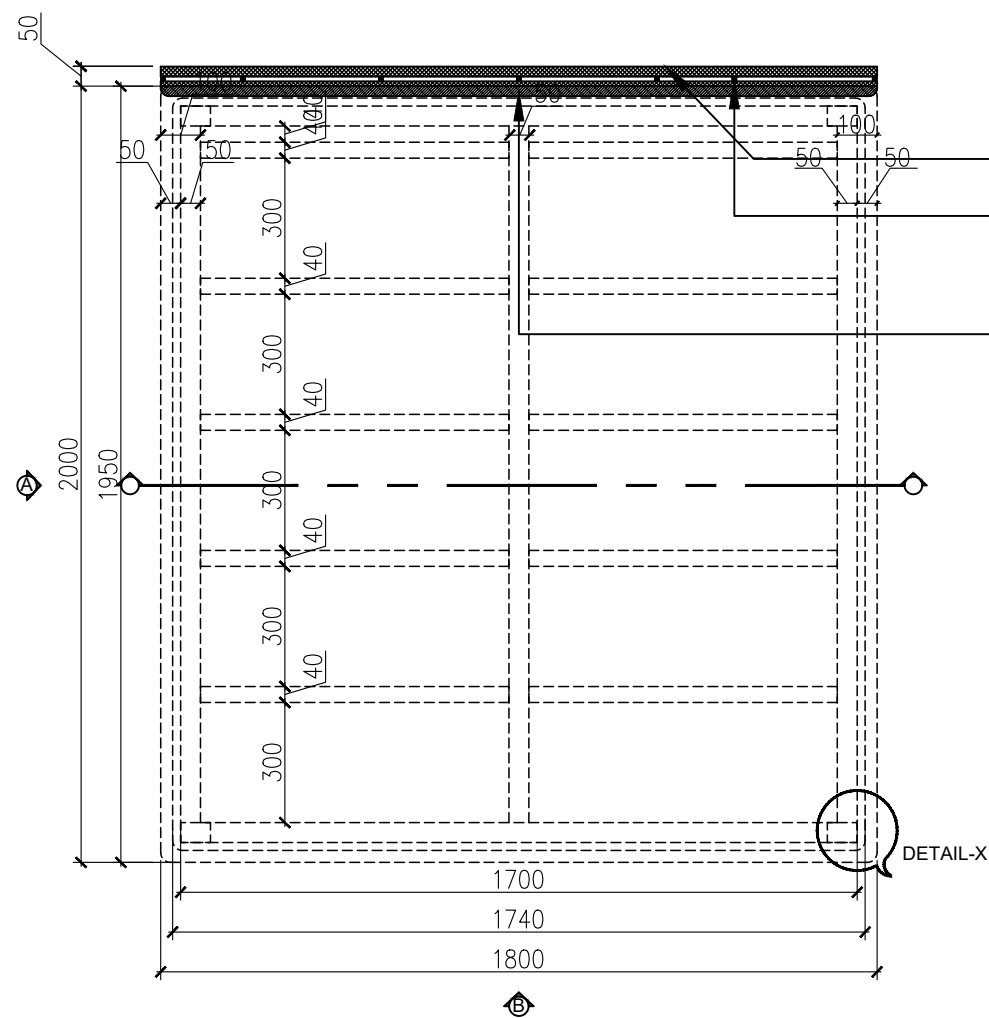

**LEGEND: MATERIAL FINISHES**

© & ® THIS DRAWING IS THE PROPERTY OF THE DESIGNERS AND  
IS NOT TO BE COPIED OR REPRODUCED WITHOUT PERMISSION

DESIGN

**pencil<sup>™</sup>  
& monk**

**PENCIL & MONK**  
94, GN Chetty road, T Nagar,  
Chennai - 600017  
Phone : +91 7401116177 , +91 9444066759  
E-mail : priyasri@pencilandmonk.com  
www.pencilandmonk.com

[illegible]

CLIENT

ANITA SAMATHA RESIDENCE

BUILDING TYPE

AMARA ANNA NAGAR


DRAWING TITLE

MASTER BEDROOM BED DETAIL


DRAWN : SREEJA  
CHKD : ABDUL  
APPROVED : DR  
SCALE : NTS

SHEET SIZE : A3  
DRG NO:



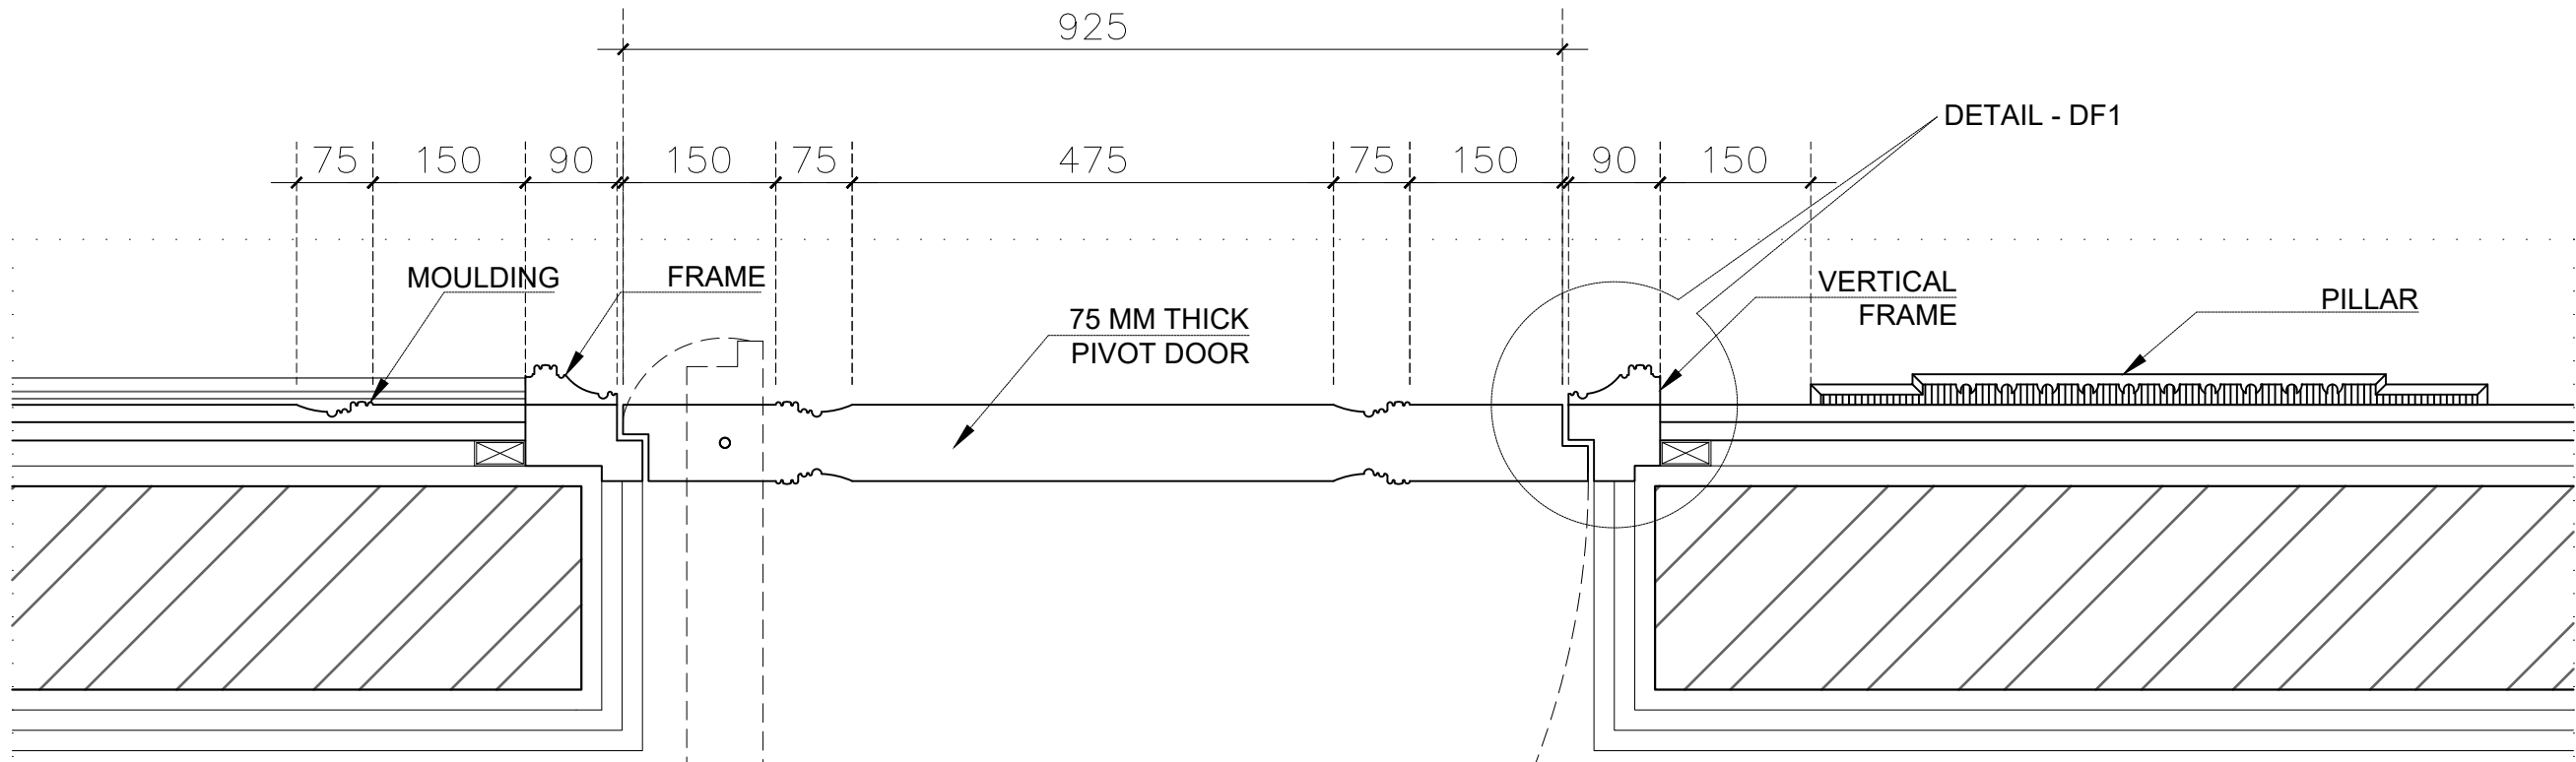

# TOILET DOOR FRAME DETAIL

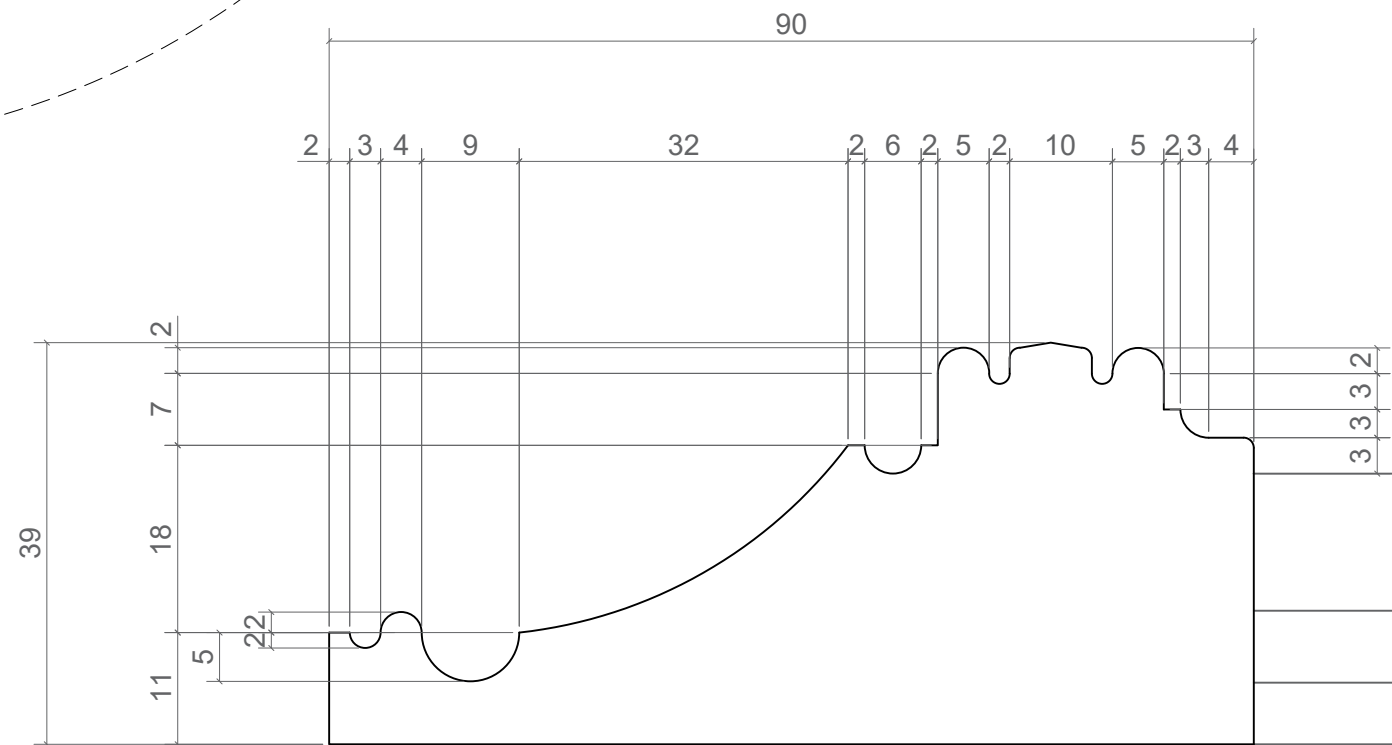

DETAIL - DF 1  
Toilet door frame

MEP CONSULTANT:

ARUL DESIGN

Sustainable  
Building  
Solution

N.No-42/1,O.No-44/1,  
Ponni amman koil street,  
Besant avenue road,  
Adyar, Chennai - 20.  
Ph. 044 - 24913106  
Email : arul@aruldesign.com

ARCHITECTURE CONSULTANT:-

ARCHITECTURE INCORPORATED

D2, 4th FLOOR , ADHARSH APARTMENTS,  
8/48, SARANGAPANI STREET,  
T.NAGAR,CHENNAI-17,

© & © THIS DRAWING IS THE PROPERTY OF THE DESIGNERS AND  
IS NOT TO BE COPIED OR REPRODUCED WITHOUT PERMISSION

DESIGN

pencil  
& monk

94, GN Chetty road, T Nagar,  
Chennai - 600017  
Phone : +91 7550203202 , +91 9444066759  
www.pencilandmonk.com

|        |      |          |         |
|--------|------|----------|---------|
|        |      |          |         |
|        |      |          |         |
| REV.NO | DATE | REVISION | CHECKED |

PROJECT NAME

ECR BEACH HOUSE ,CHENNAI


DRAWING TITLE

TOILET DOOR FRAME DETAIL - MOTHER'S  
BEDROOM

DRAWN : SREEJA  
CHKD : RAVI  
SCALE :  
DATE : 20-06-2022

NORTH

SHEET SIZE : A3  
DRG NO: ECR-MBD-007

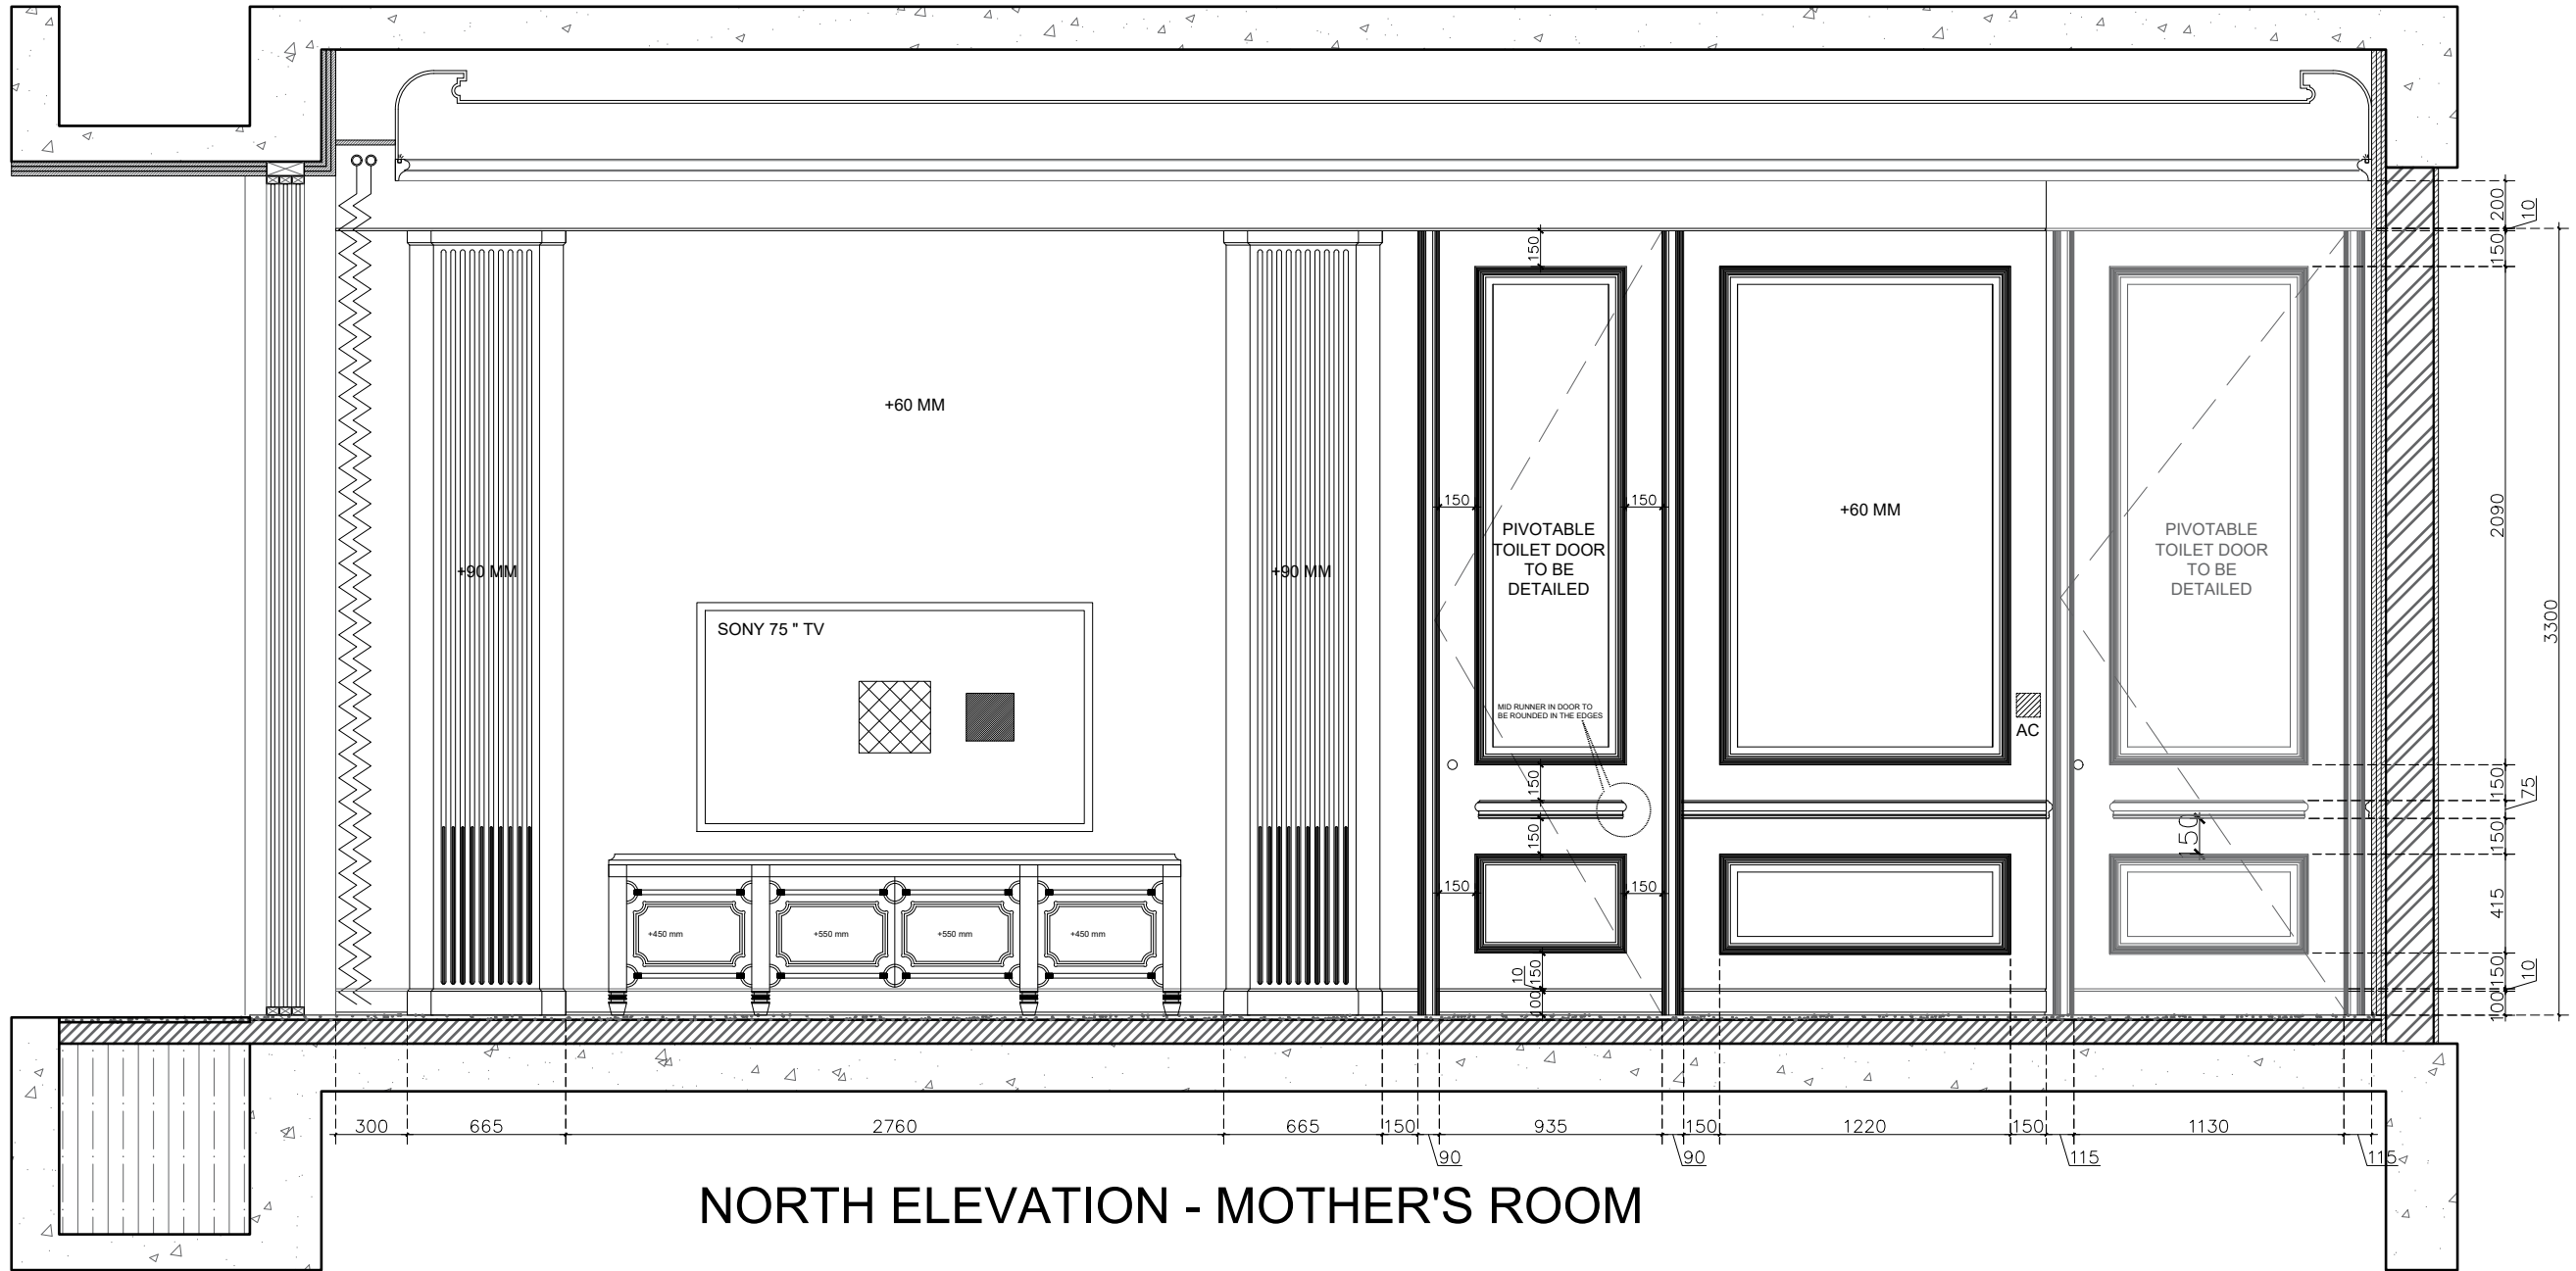

NORTH ELEVATION - MOTHER'S ROOM

MEP CONSULTANT:

**ARUL DESIGN**  
Sustainable  
Building  
Solution  
N.No-42/1,O.No-44/1,  
Ponni amman koll street,  
Besant avenue road,  
Adyar, Chennai - 20.  
Ph. 044 - 24913106  
Email : arul@aruldesign.com

ARCHITECTURE CONSULTANT:-  
**ARCHITECTURE INCORPORATED**  
D2, 4th FLOOR , ADHARSH APARTMENTS,  
8/48, SARANGAPANI STREET,  
T.NAGAR,CHENNAI-17,

© & © THIS DRAWING IS THE PROPERTY OF THE DESIGNERS AND  
IS NOT TO BE COPIED OR REPRODUCED WITHOUT PERMISSION

DESIGN

**pencil & monk**  
94, GN Chetty road, T Nagar,  
Chennai - 600017  
Phone : +91 7550203202 , +91 9444066759  
www.pencilandmonk.com


| REV.NO | DATE | REVISION | CHECKED |
|--------|------|----------|---------|
|--------|------|----------|---------|

PROJECT NAME  
ECR BEACH HOUSE ,CHENNAI

DRAWING TITLE  
TOILET DOOR FRAME DETAIL - MOTHER'S  
BEDROOM

DRAWN : SREEJA  
CHKD : RAVI  
SCALE :  
DATE : 27-06-2022

NORTH  
  
SHEET SIZE : A3  
DRG NO: ECR-MBD-007

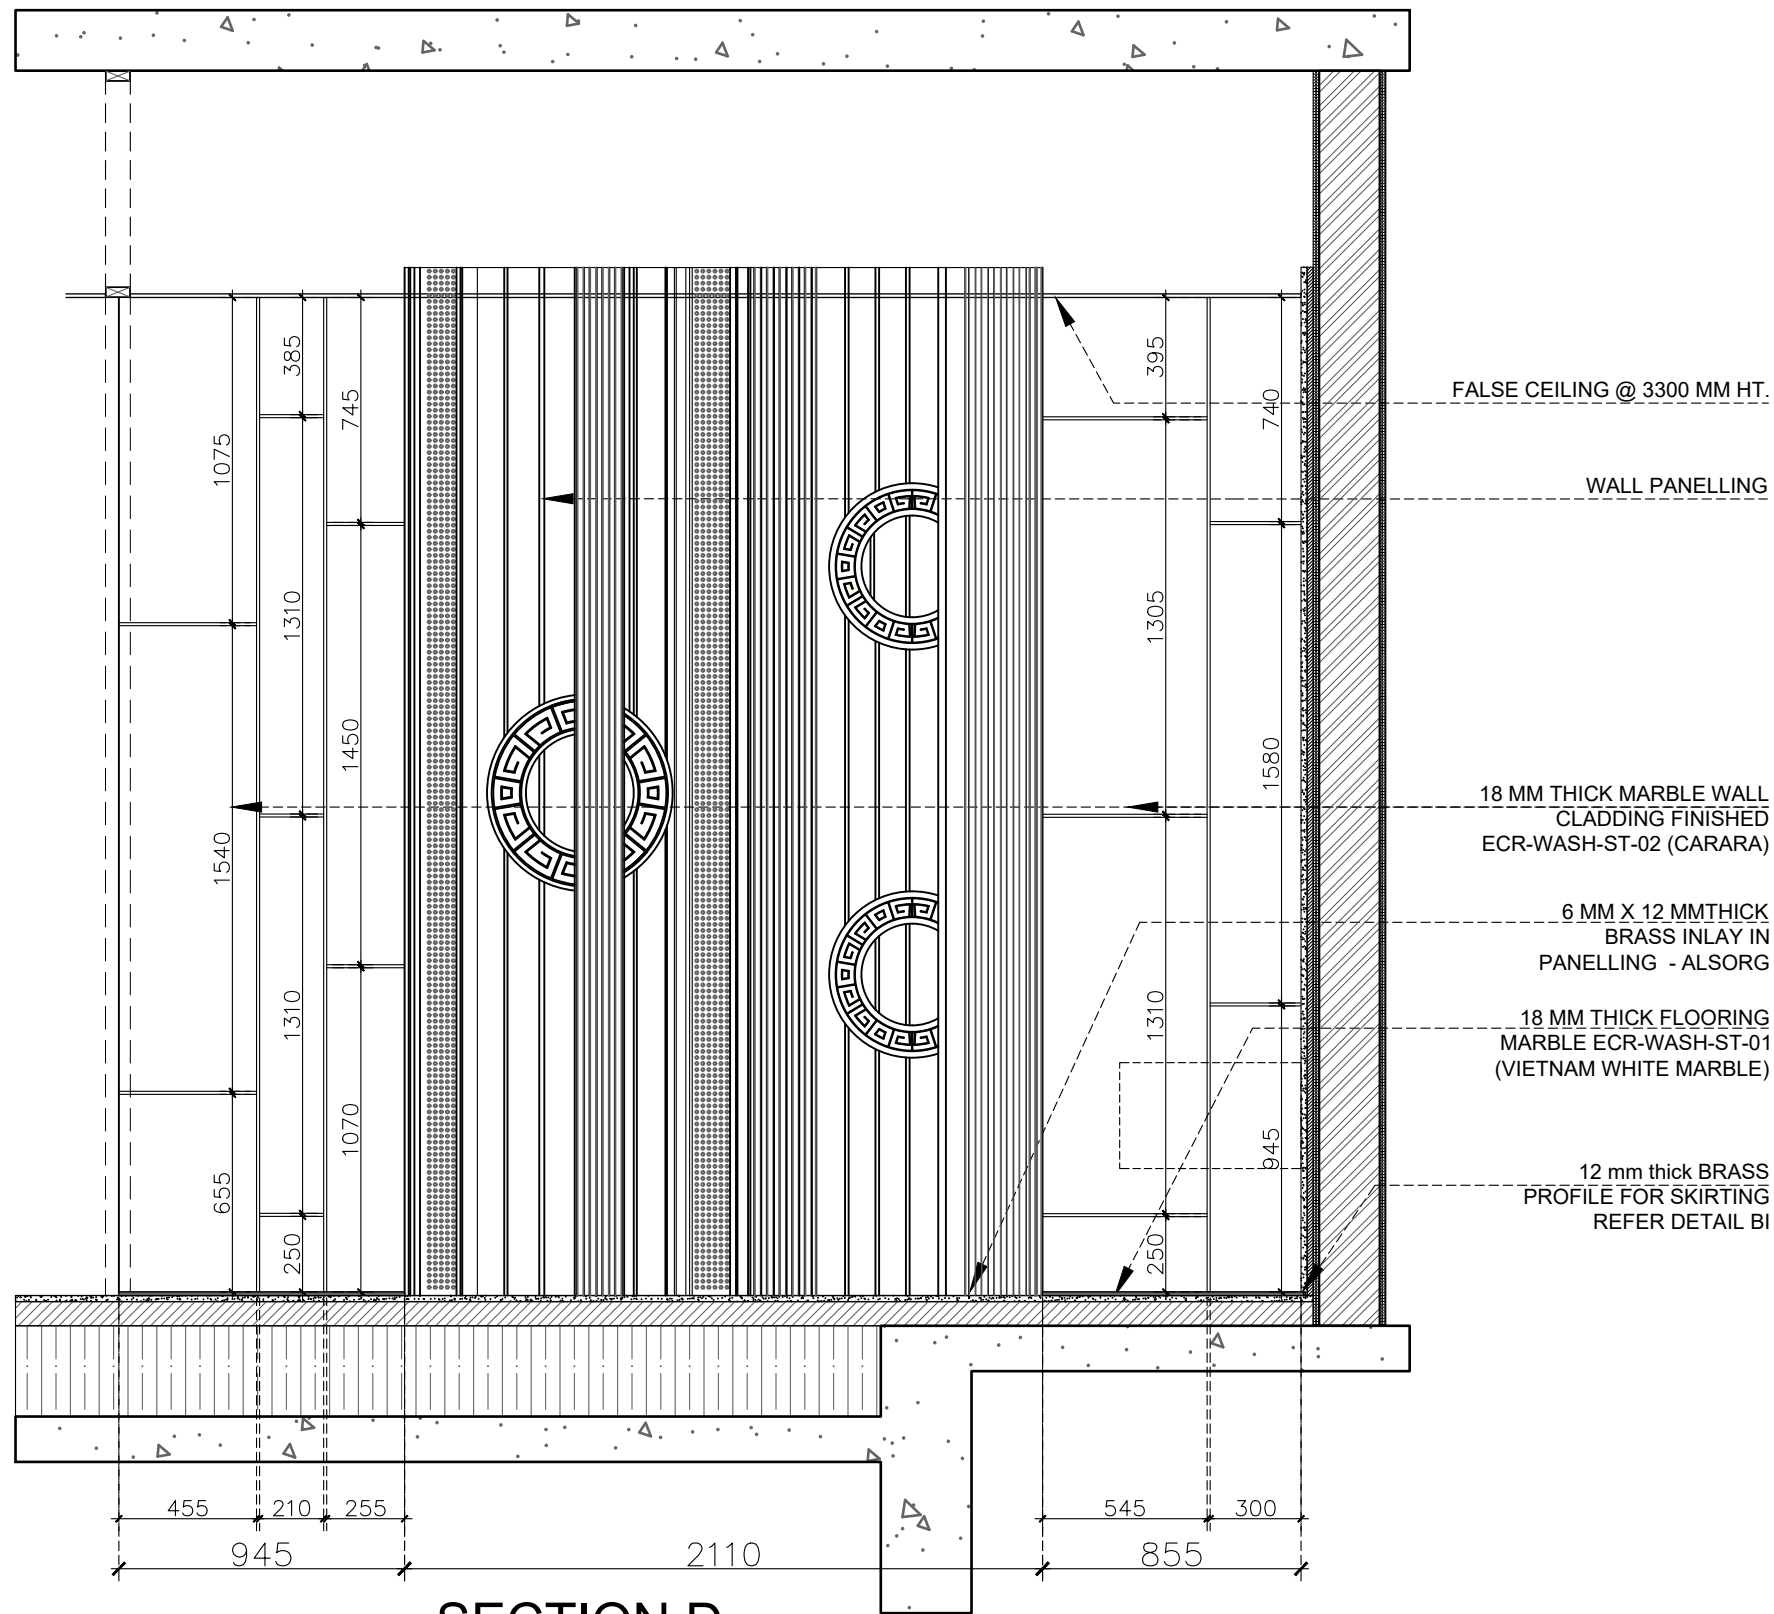

SECTION D  
WASH AREA - WEST WALL

MEP CONSULTANT:

**ARUL DESIGN**  
Sustainable Building Solution  
N.No-42/1, O.No-44/1,  
Ponni amman koil street,  
Besant avenue road,  
Adyar, Chennai - 20.  
Ph. 044 - 24913106  
Email : arul@aruldesign.com

ARCHITECTURE CONSULTANT:-  
**ARCHITECTURE INCORPORATED**  
D2, 4th FLOOR, ADHARSH APARTMENTS,  
8/48, SARANGAPANI STREET,  
T.NAGAR, CHENNAI-17.

© & © THIS DRAWING IS THE PROPERTY OF THE DESIGNERS AND  
IS NOT TO BE COPIED OR REPRODUCED WITHOUT PERMISSION

DESIGN

**pencil & monk**  
94, GN Chetty road, T Nagar,  
Chennai - 600017  
Phone : +91 7550203202, +91 9444066759  
www.pencilandmonk.com


| REV.NO | DATE | REVISION | CHECKED |
|--------|------|----------|---------|
|--------|------|----------|---------|

PROJECT  
ECR BEACH VILLA ,CHENNAI

DRAWING TITLE  
SECTION D - WASH AREA

DRAWN : SREEJA  
CHKD : RAVI  
SCALE : 1: 20  
DATE : 07-07-2022

NORTH  
  
SHEET SIZE : A3  
DRG NO: ECR-WASH-013

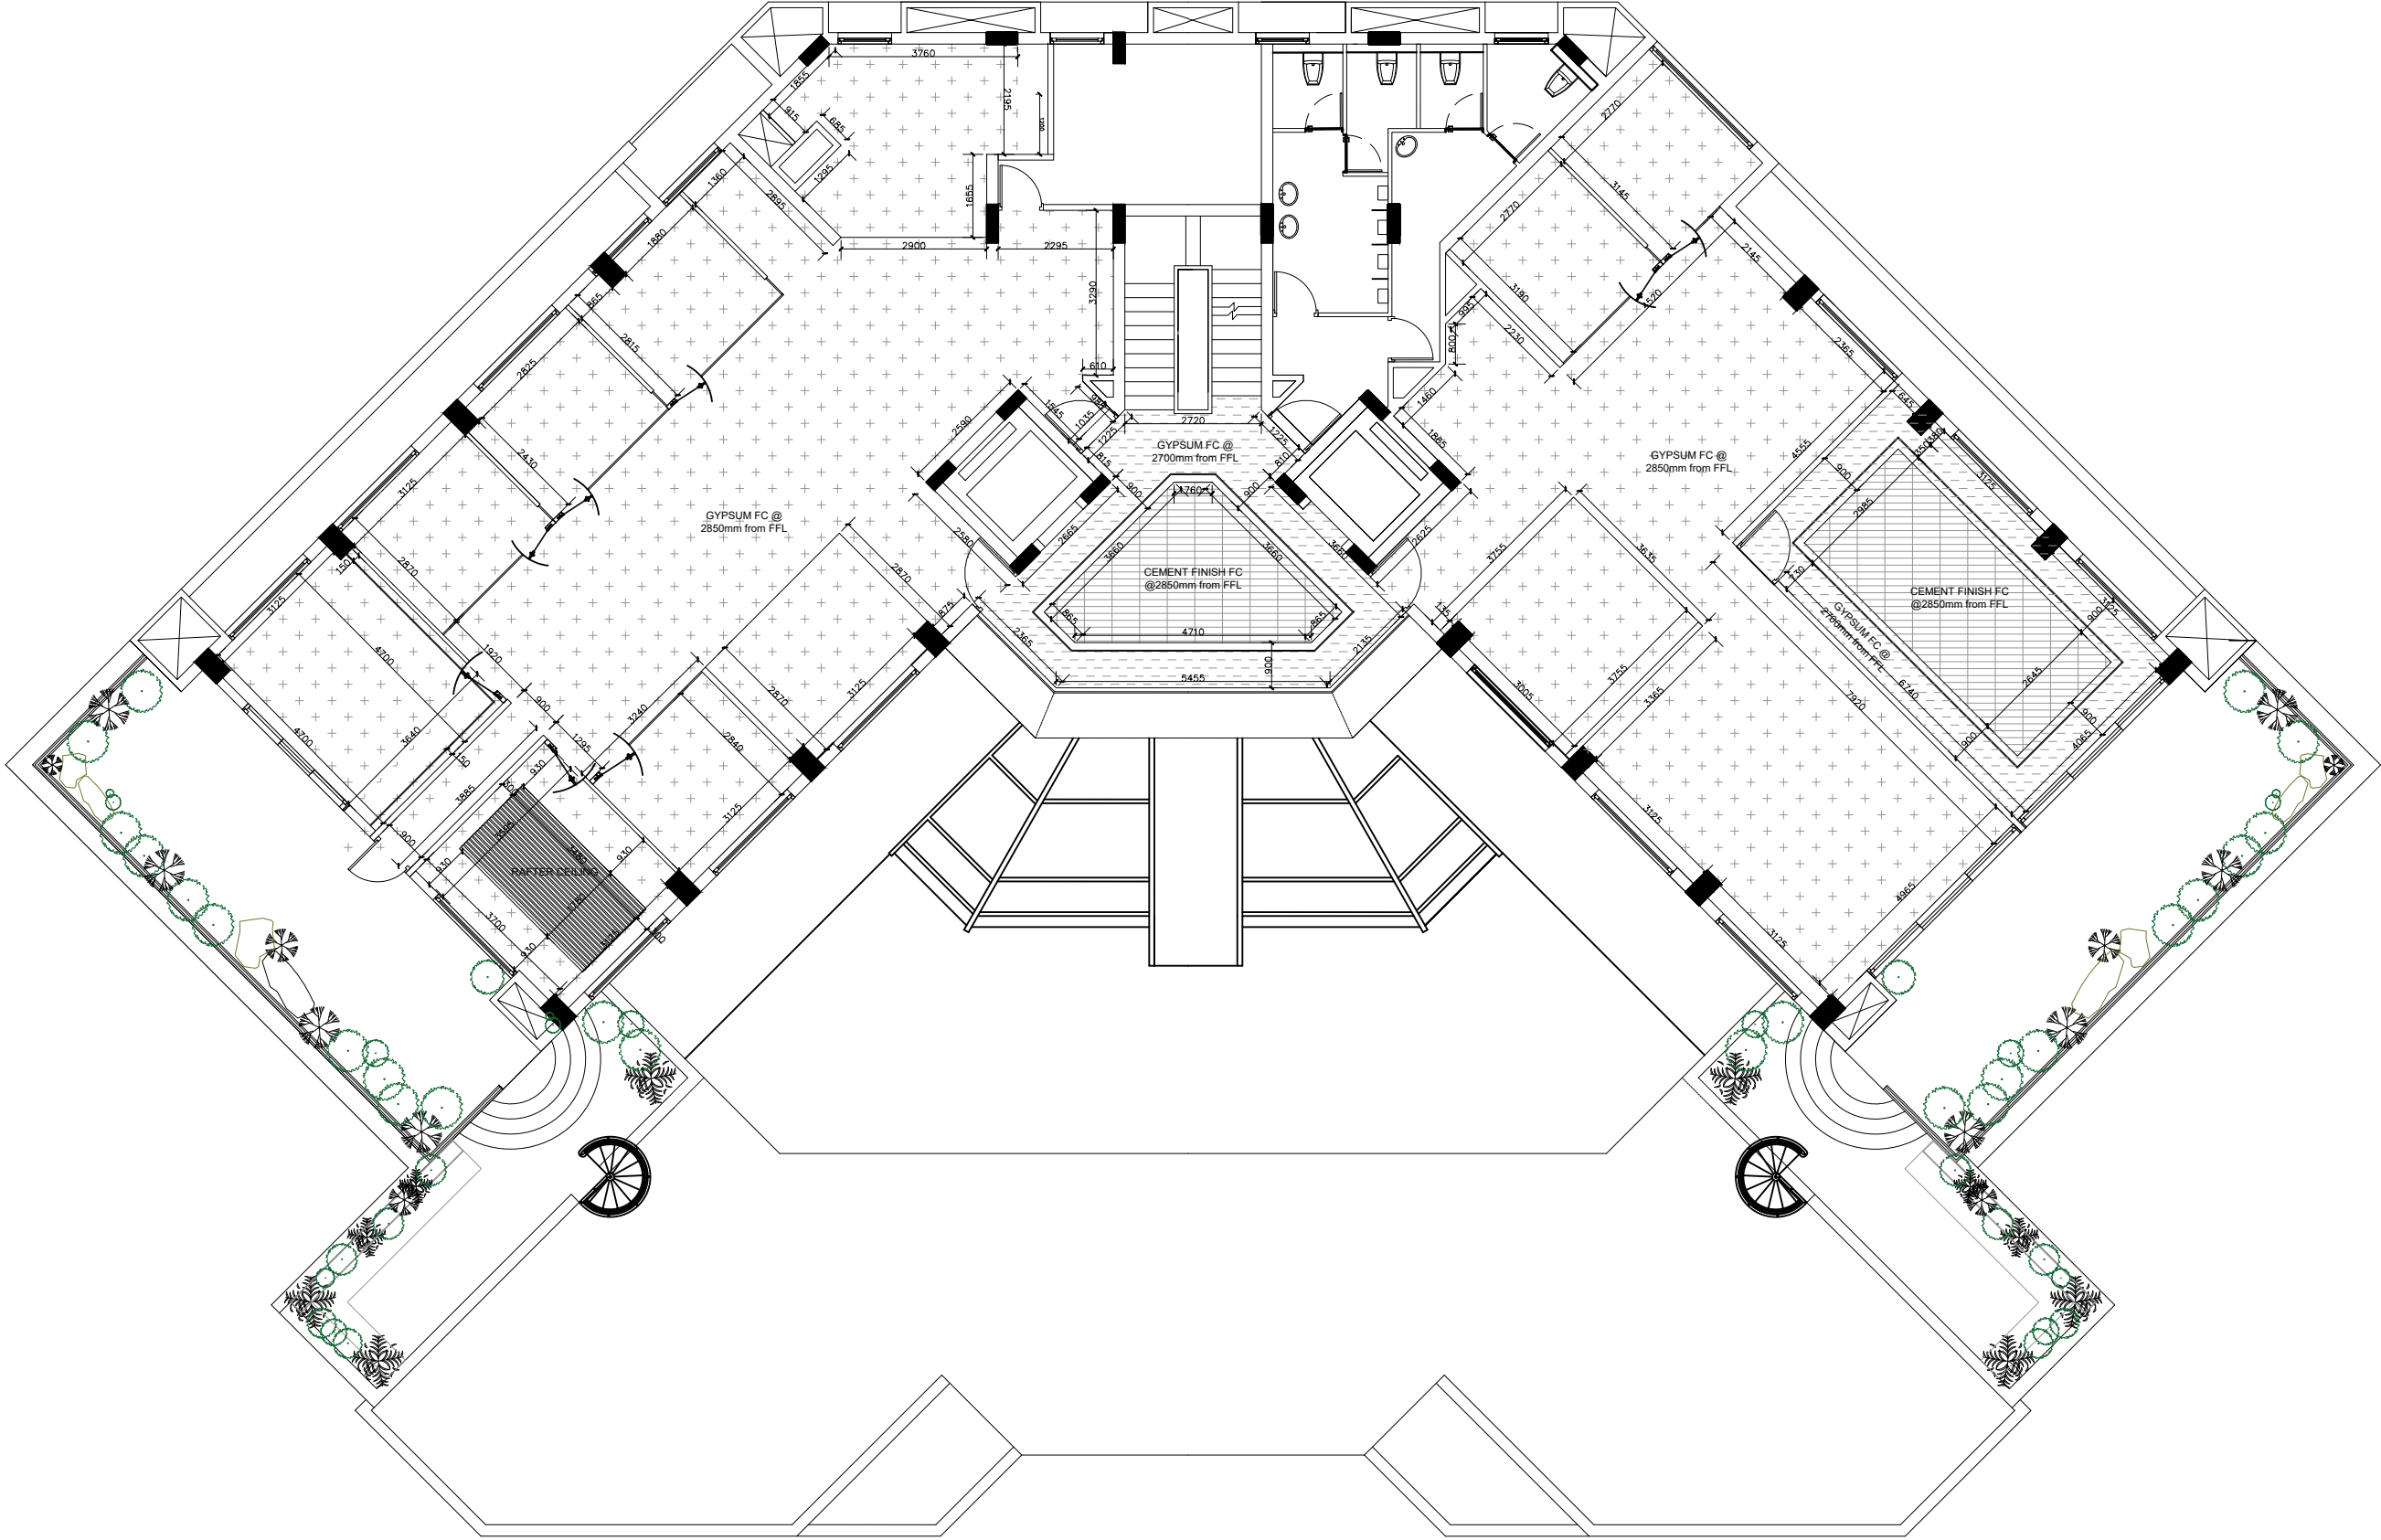

LEGEND

-  Gypsum False Ceiling @ 2850mm
-  Gypsum False Ceiling @ 2700mm
-  Cement finish False Ceiling

© & ® THIS DRAWING IS THE PROPERTY OF THE DESIGNERS AND IS NOT TO BE COPIED OR REPRODUCED WITHOUT PERMISSION

DESIGN

**P&M**  
**PENCIL & MONK**  
94, GN Chetty road, T Nagar,  
Chennai - 600017  
Phone : +91 7550203202, +91 9444066759  
E-mail : priyasri@pencilandmonk.com  
www.pencilandmonk.com

|        |      |          |         |
|--------|------|----------|---------|
|        |      |          |         |
|        |      |          |         |
| REV.NO | DATE | REVISION | CHECKED |

CLIENT

BUILDING TYPE

OFFICE INTERIORS


DRAWING TITLE

FALSE CEILING LAYOUT

DRAWN : SREEJA  
CHKD : LAKSHMI  
SCALE : NTS  
DATE :

NORTH  
  
SHEET SIZE : A3  
DRG NO:



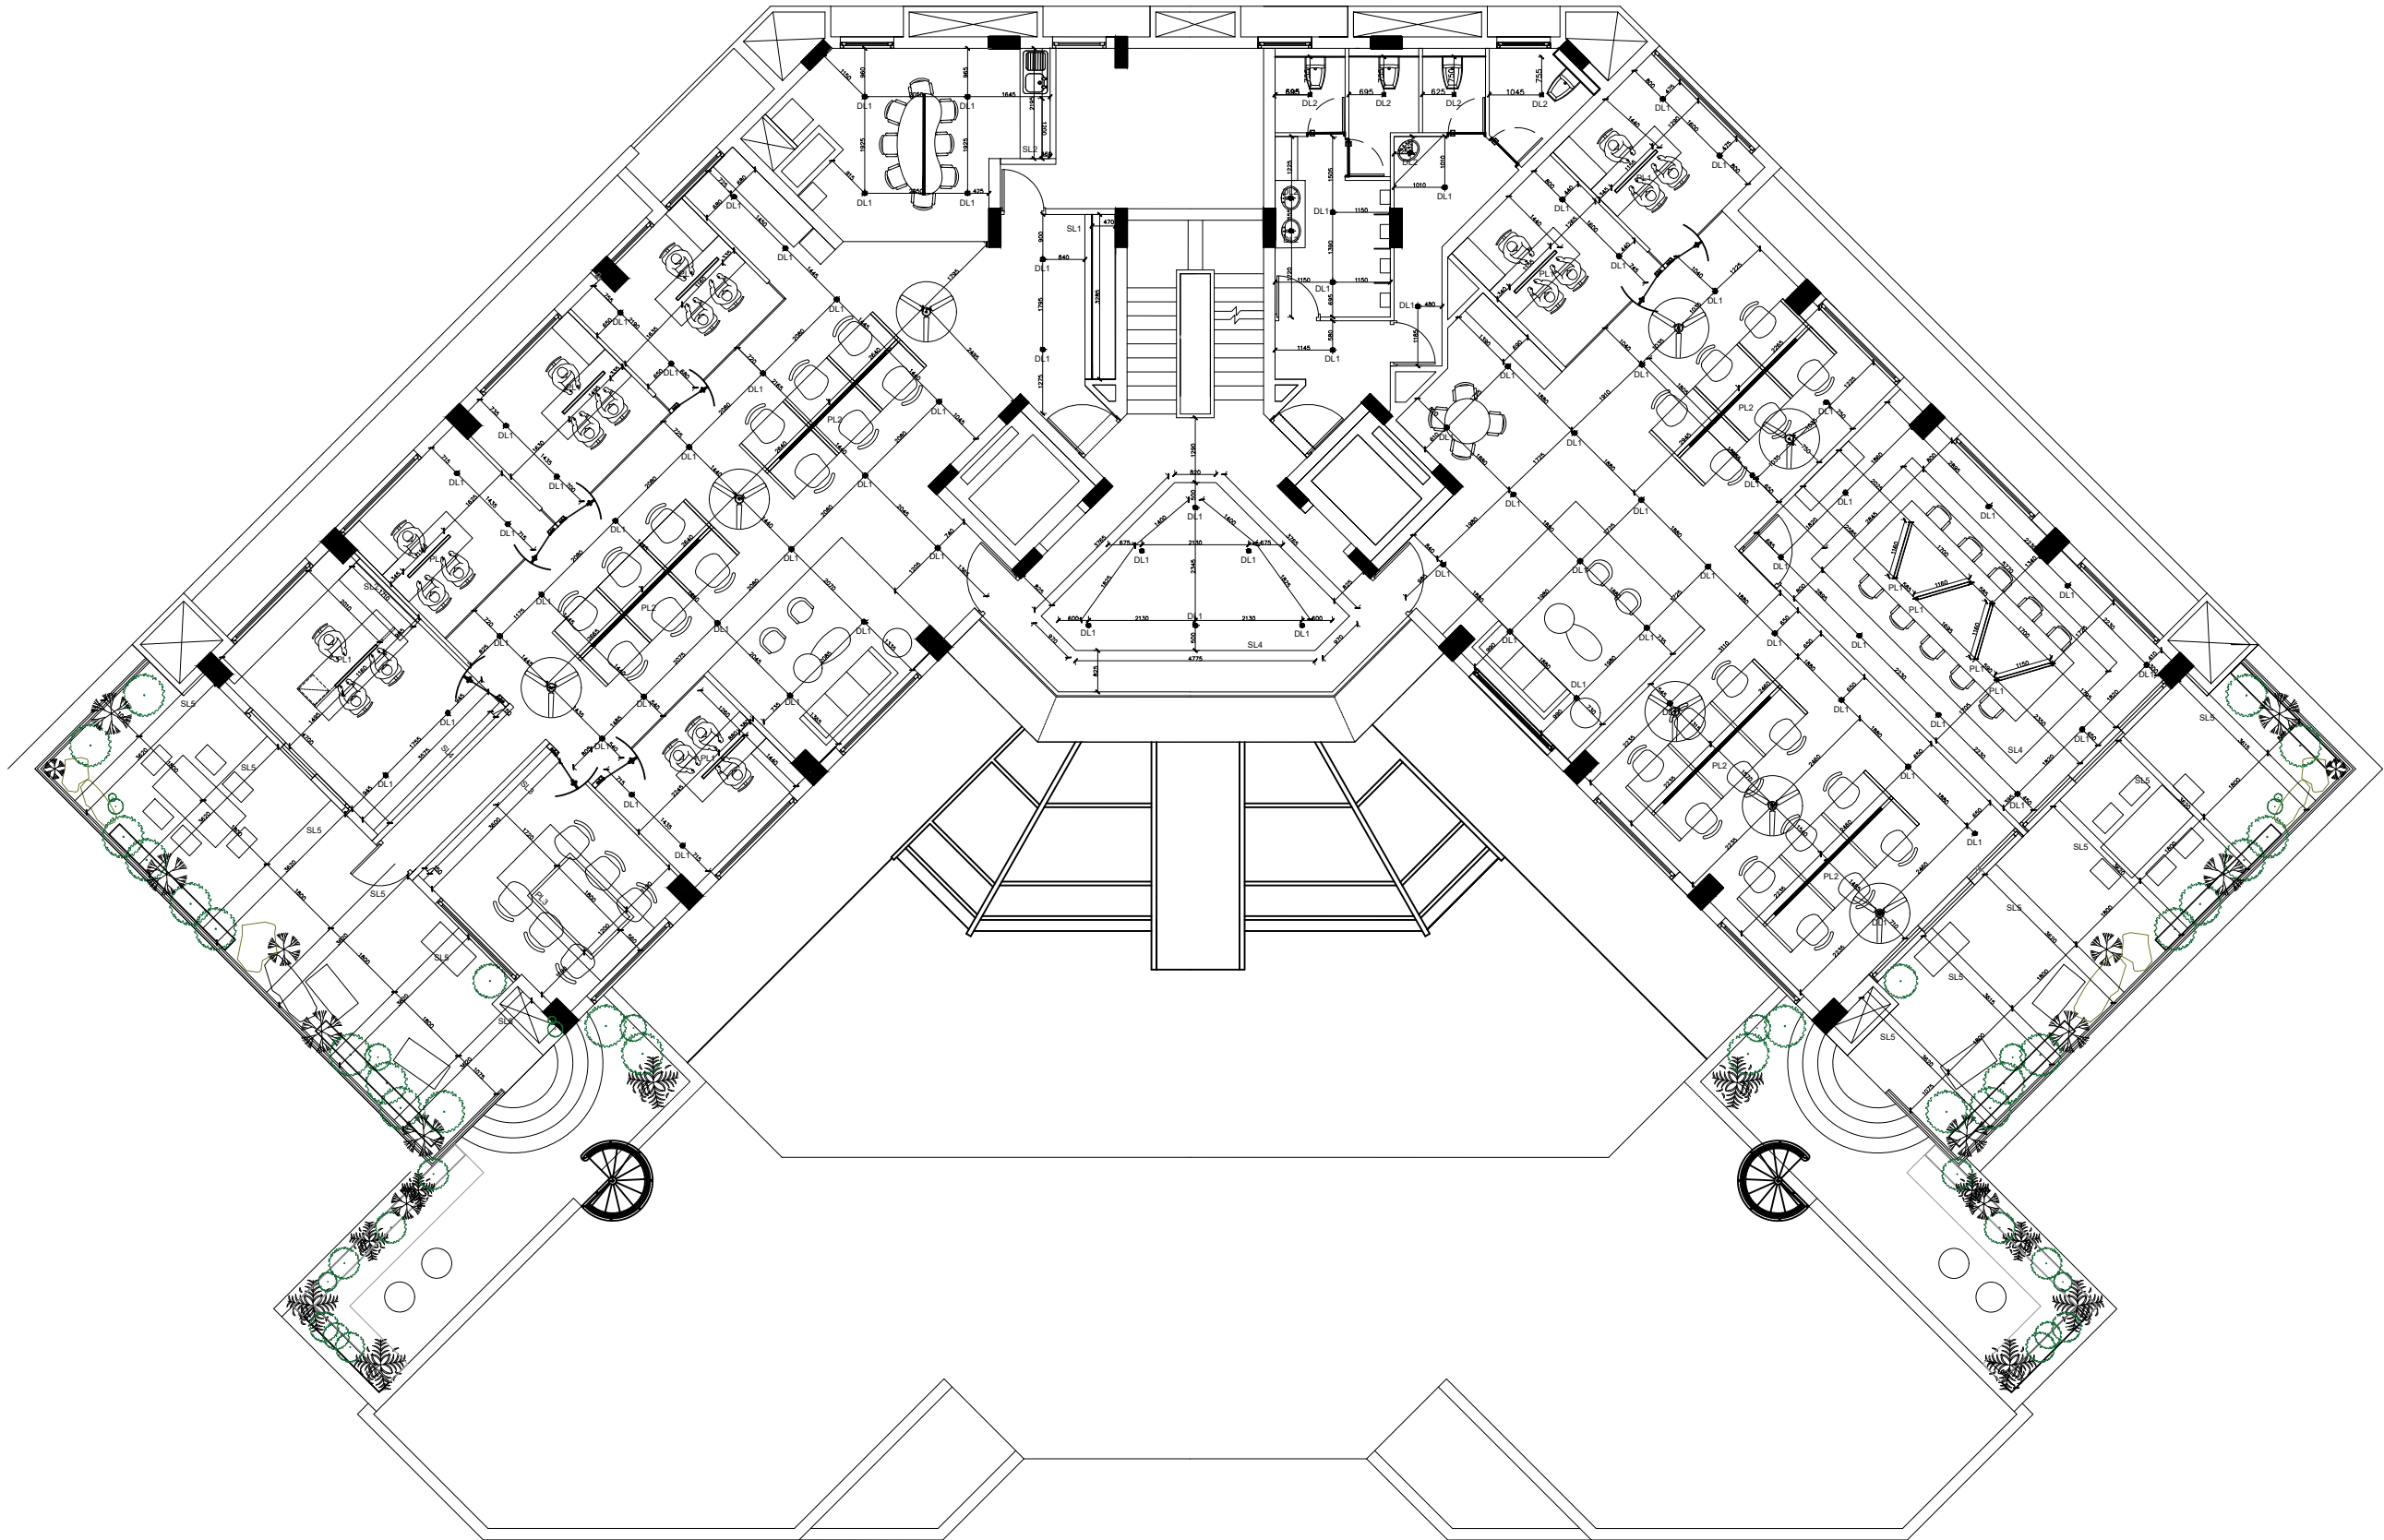

© & ® THIS DRAWING IS THE PROPERTY OF THE DESIGNERS AND IS NOT TO BE COPIED OR REPRODUCED WITHOUT PERMISSION.

DESIGN

**P&M**

**PENCIL & MONK**  
94, GN Chetty road, T Nagar,  
Chennai - 600017  
Phone : +91 7550203202, +91 9444066759  
E-mail : priyasri@pencilandmonk.com  
www.pencilandmonk.com

|        |      |          |         |
|--------|------|----------|---------|
|        |      |          |         |
|        |      |          |         |
| REV.NO | DATE | REVISION | CHECKED |

CLIENT


BUILDING TYPE  
OFFICE INTERIORS

DRAWING TITLE  
LIGHTING LAYOUT


DRAWN : SREEJA  
CHKD : LAKSHMI  
SCALE : NTS  
DATE :

NORTH

SHEET SIZE : A3  
DRG NO:

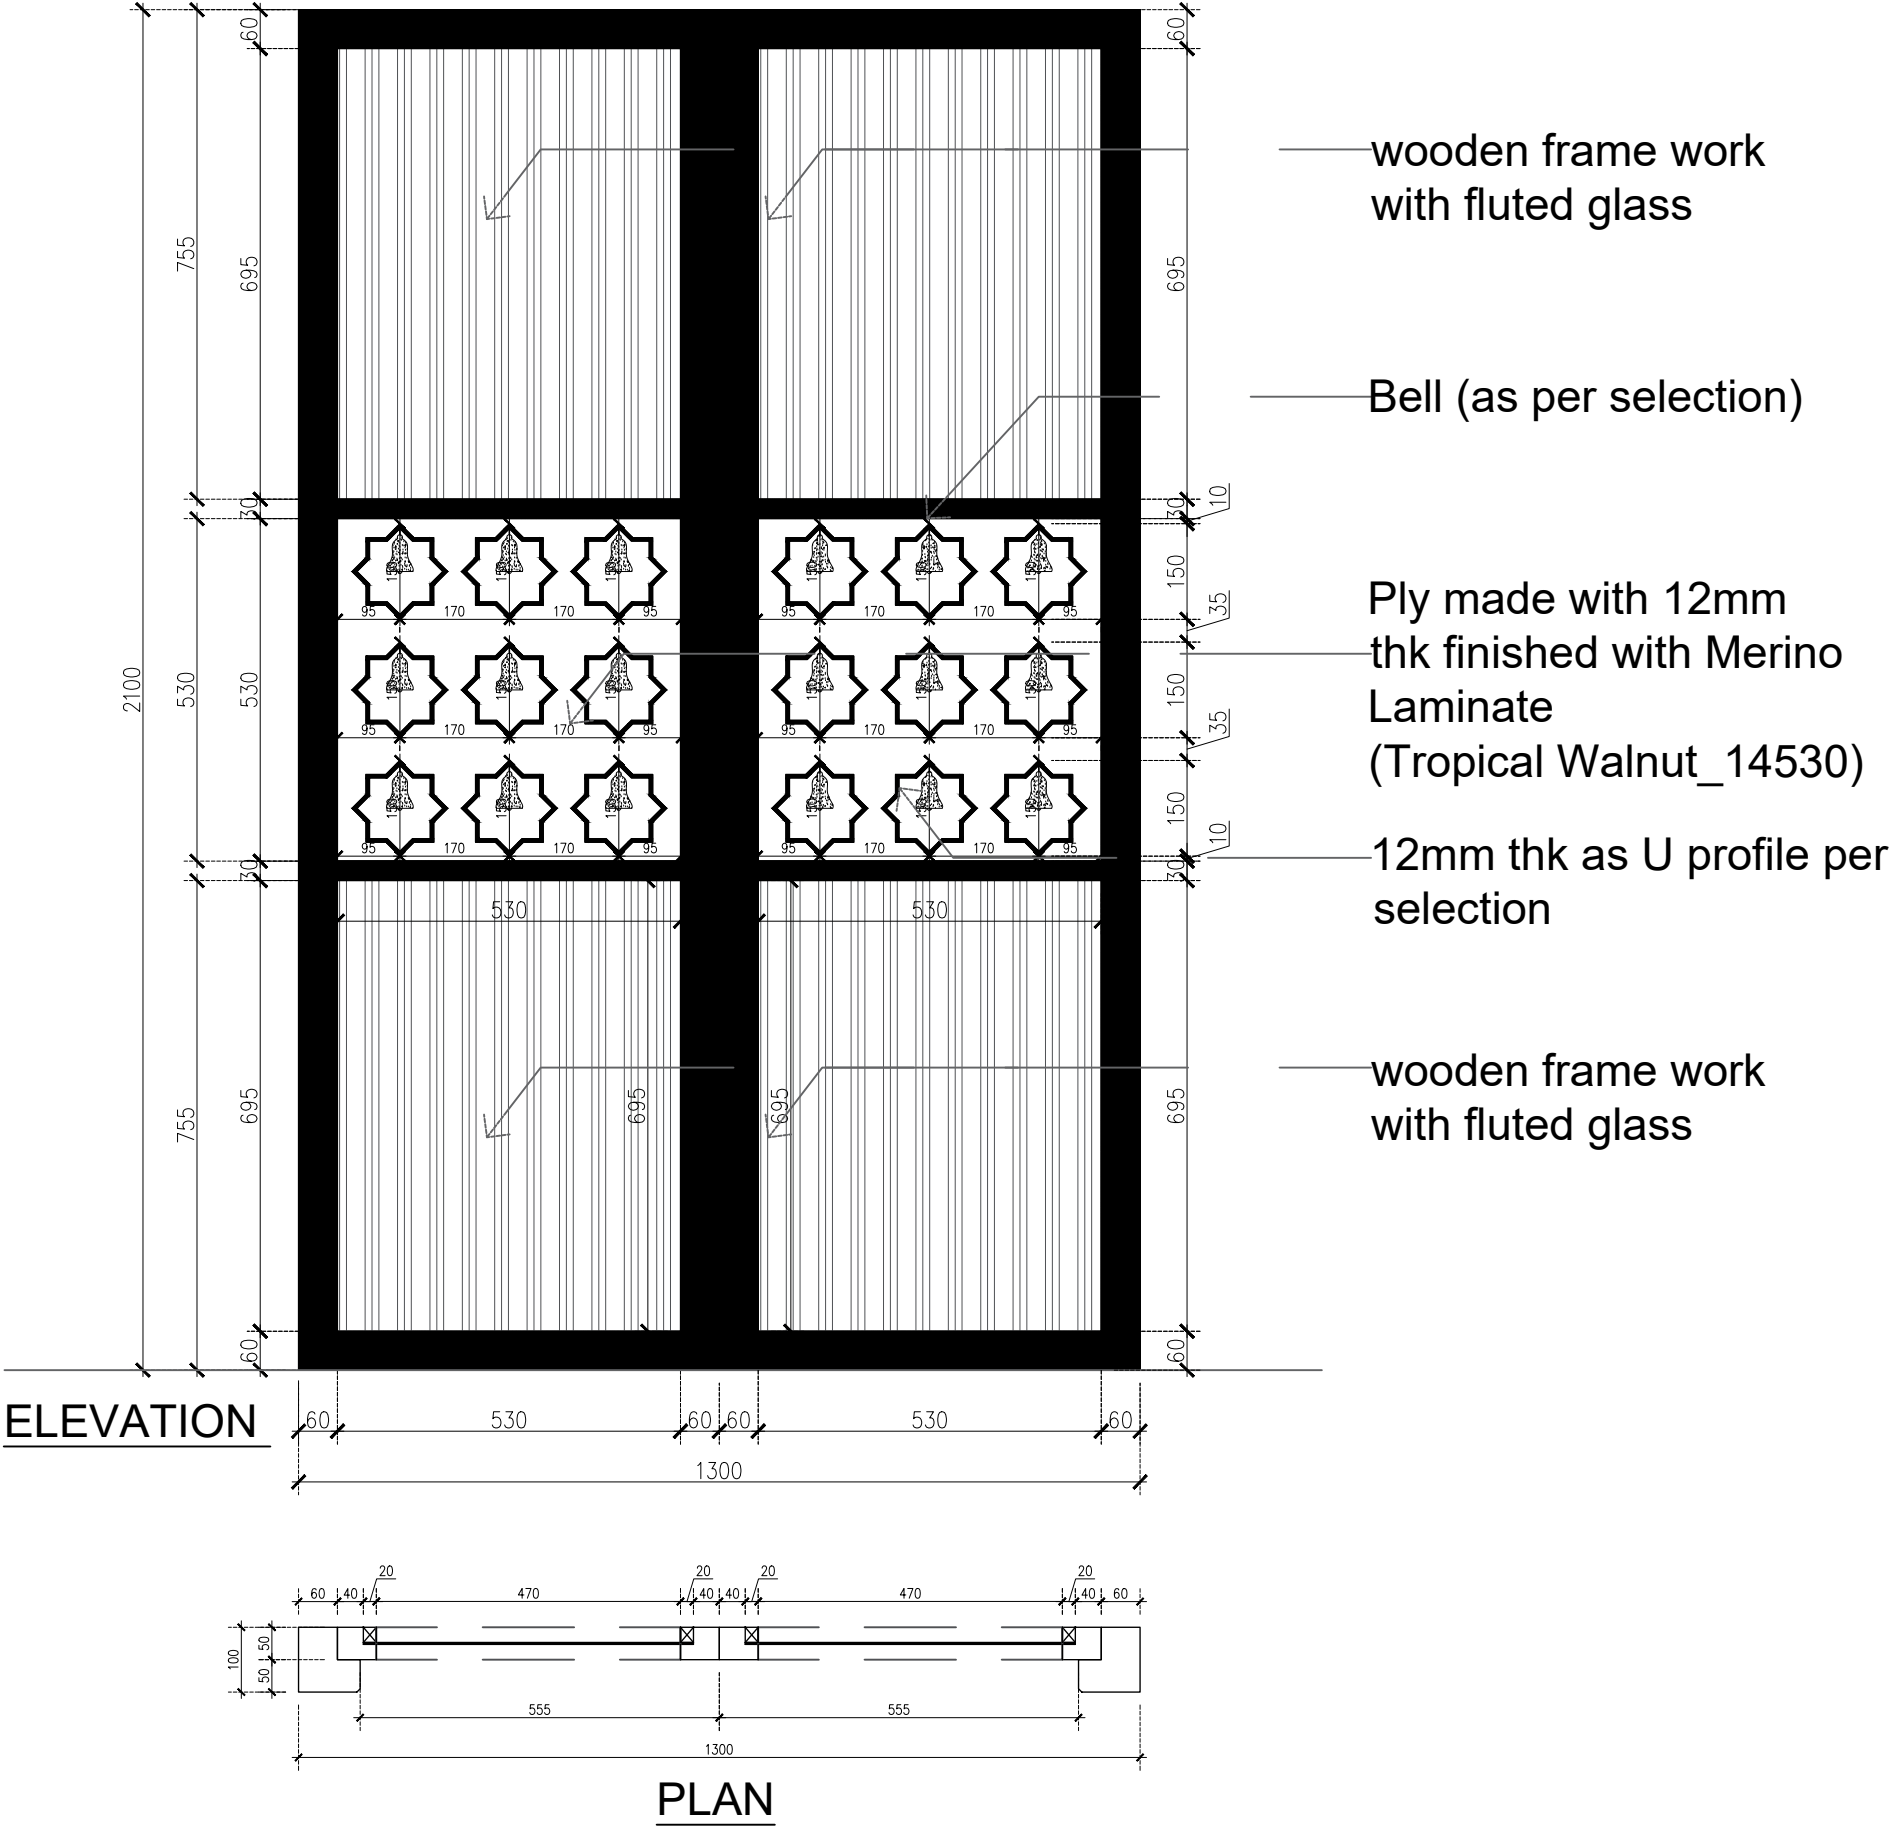

|   |                                                       |             |                                                       |  |        |      |          |         |   |
|---|-------------------------------------------------------|-------------|-------------------------------------------------------|--|--------|------|----------|---------|---|
| <div><div>NORTH</div></div> | <div>DRAWING TITLE</div> <div>GOJIS DOOR DETAIL</div> |             | <div>CLIENT</div> <div>GOJIS EXPERIENCCE CENTER</div> |  |        |      |          |         | <div>© &amp; © THIS DRAWING IS THE PROPERTY OF THE DESIGNERS AND IS NOT TO BE COPIED OR REPRODUCED WITHOUT PERMISSION</div> <div>DESIGN</div> <div><div>pencil &amp; monk</div><div>94, GN Chetty road, T Nagar, Chennai - 600017 www.pencilandmonk.com</div></div> |
|   |                                                       |             |                                                       |  |        |      |          |         |   |
| SHEET SIZE : A3                                                                                                | DRAWN : SREEJA                                        | SCALE : NTS |                                                       |  | REV.NO | DATE | REVISION | CHECKED |   |
| DRG NO:   | CHKD : RAVI                                           | DATE :      |                                                       |  |        |      |          |         |   |

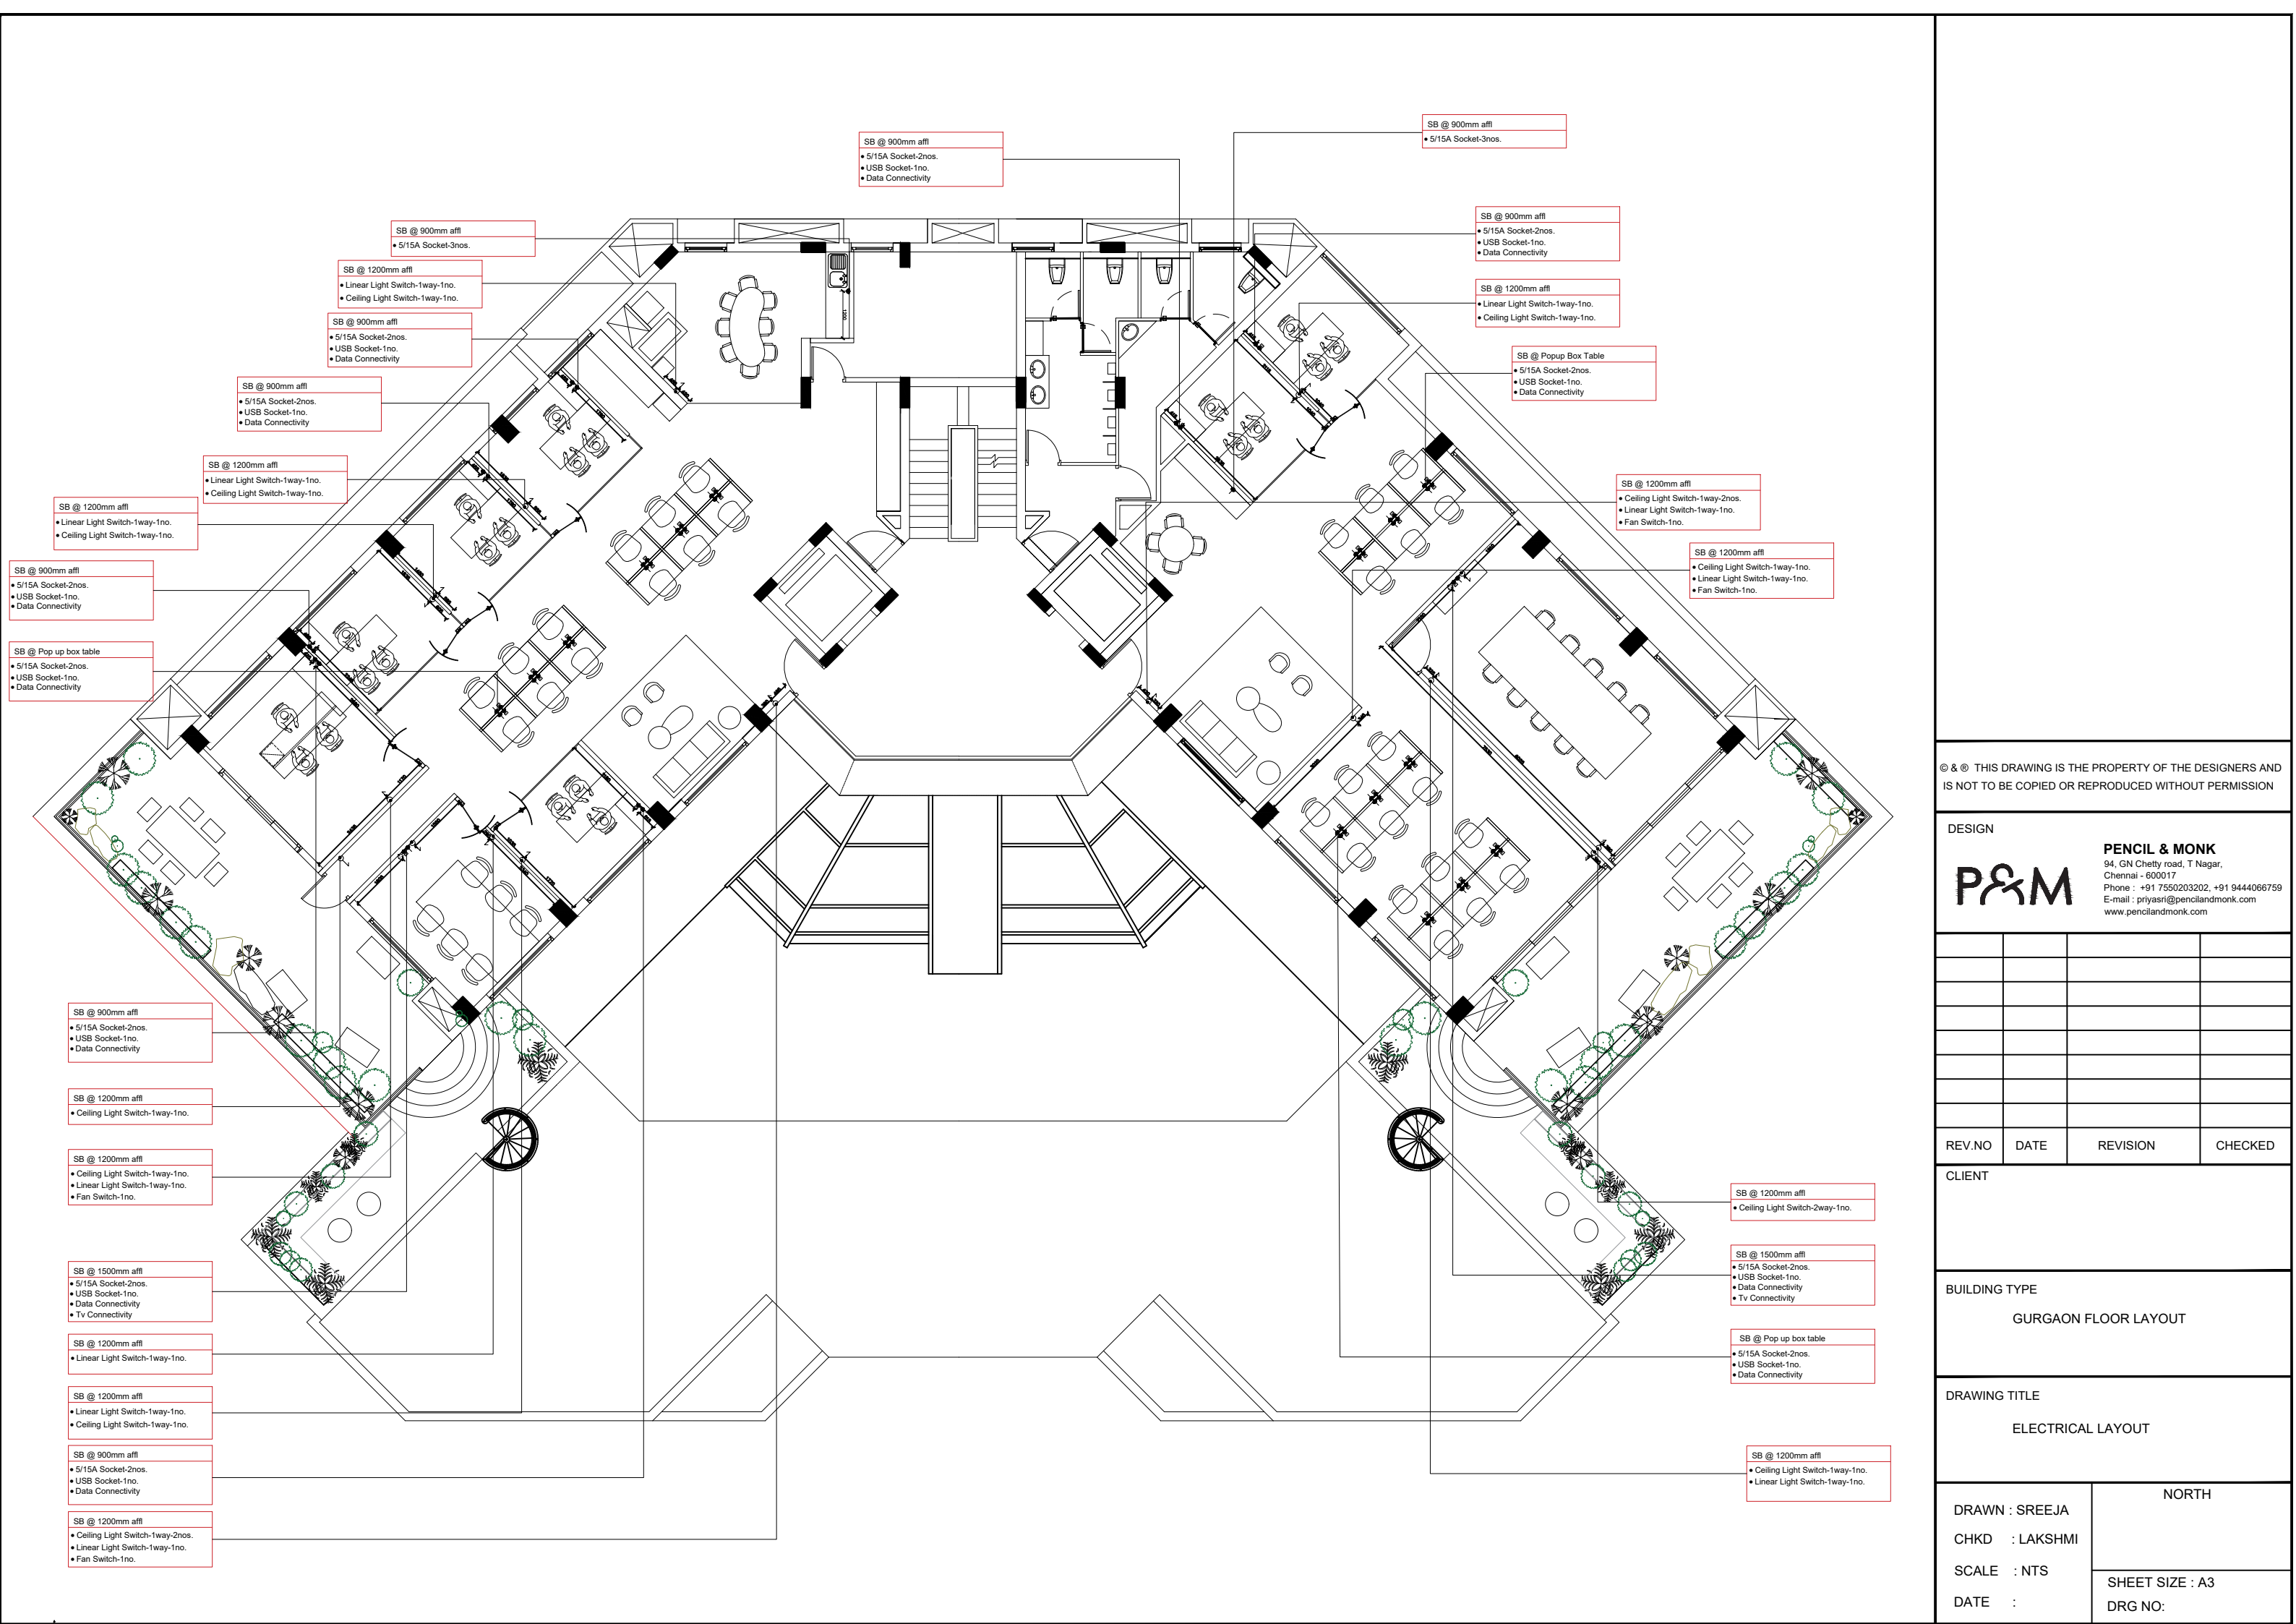

© & ® THIS DRAWING IS THE PROPERTY OF THE DESIGNERS AND IS NOT TO BE COPIED OR REPRODUCED WITHOUT PERMISSION.

DESIGN



**PENCIL & MONK**  
94, GN Chetty road, T Nagar,  
Chennai - 600017  
Phone : +91 7550203202, +91 9444066759  
E-mail : priyasri@pencilandmonk.com  
www.pencilandmonk.com

|        |      |          |         |
|--------|------|----------|---------|
|        |      |          |         |
|        |      |          |         |
| REV.NO | DATE | REVISION | CHECKED |

CLIENT

BUILDING TYPE

GURGAON FLOOR LAYOUT

DRAWING TITLE

ELECTRICAL LAYOUT

DRAWN : SREEJA

CHKD : LAKSHMI



SCALE : NTS

DATE :

NORTH

SHEET SIZE : A3

DRG NO:

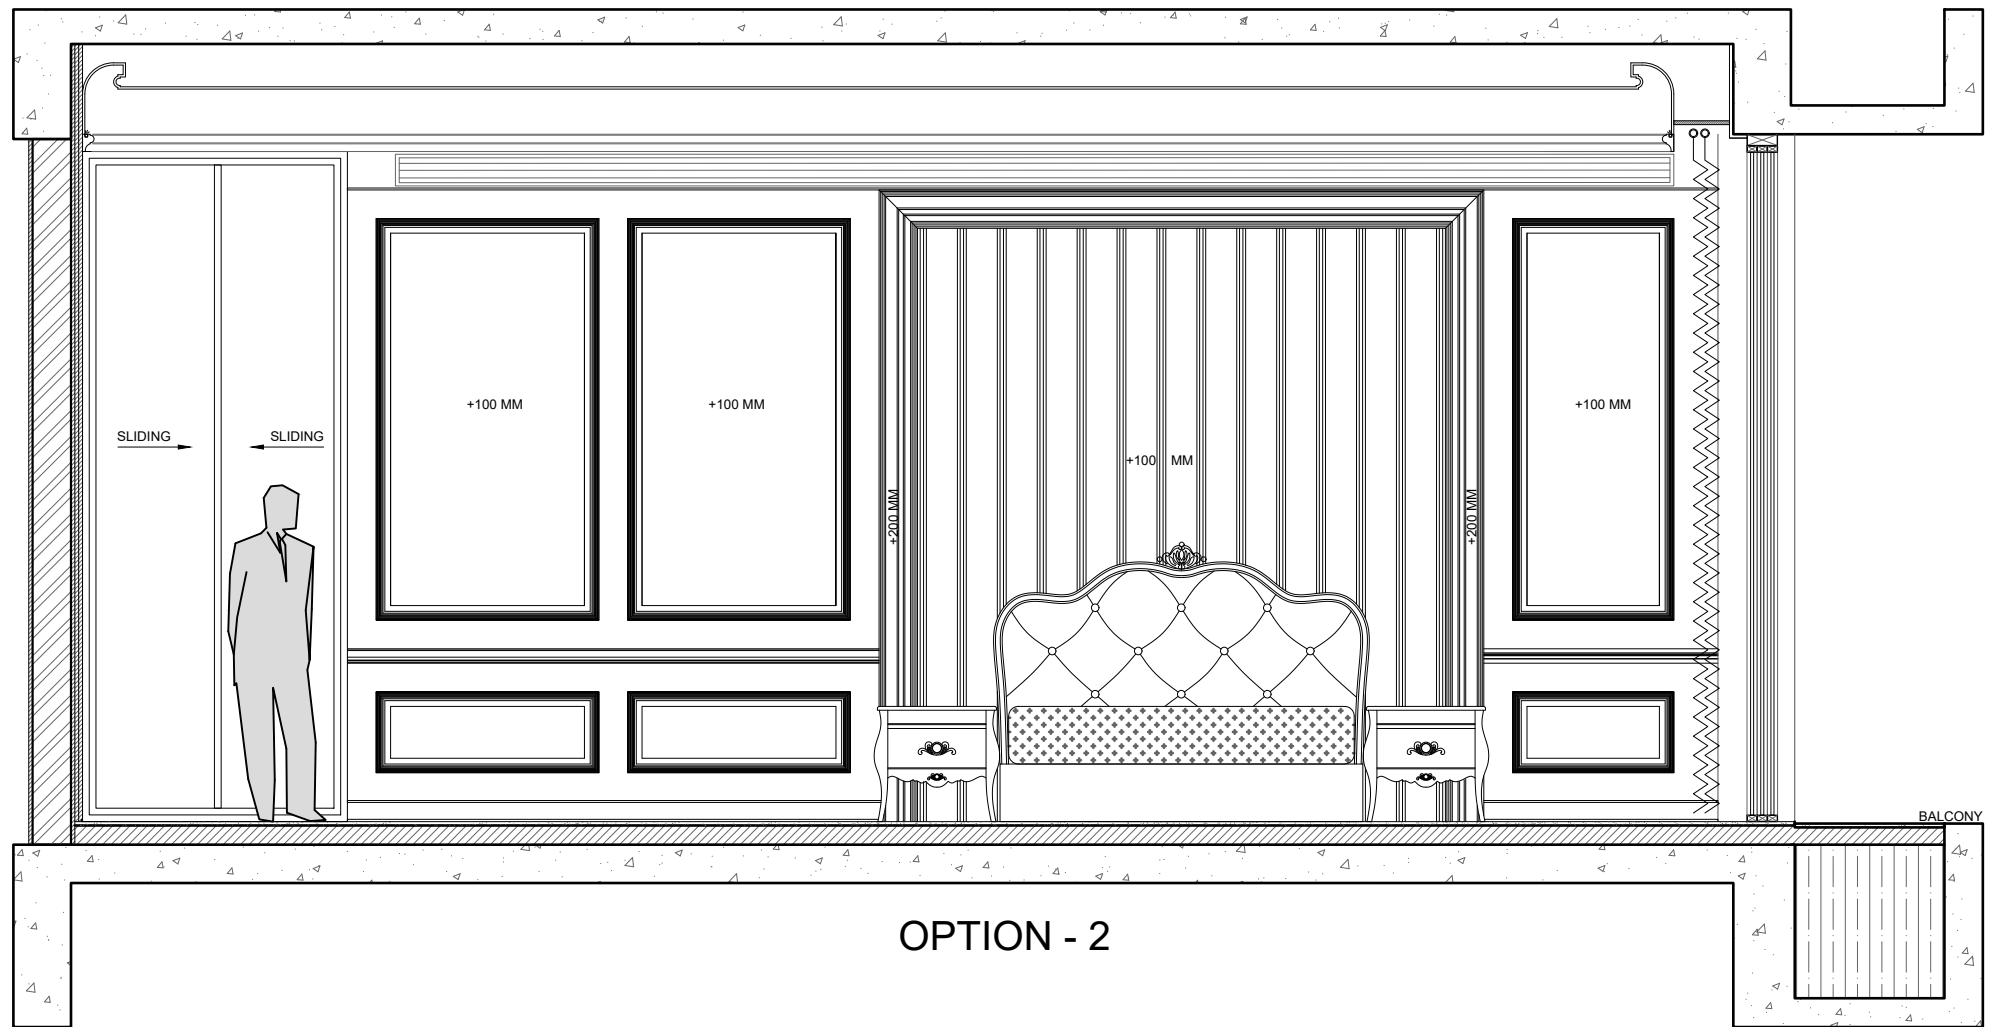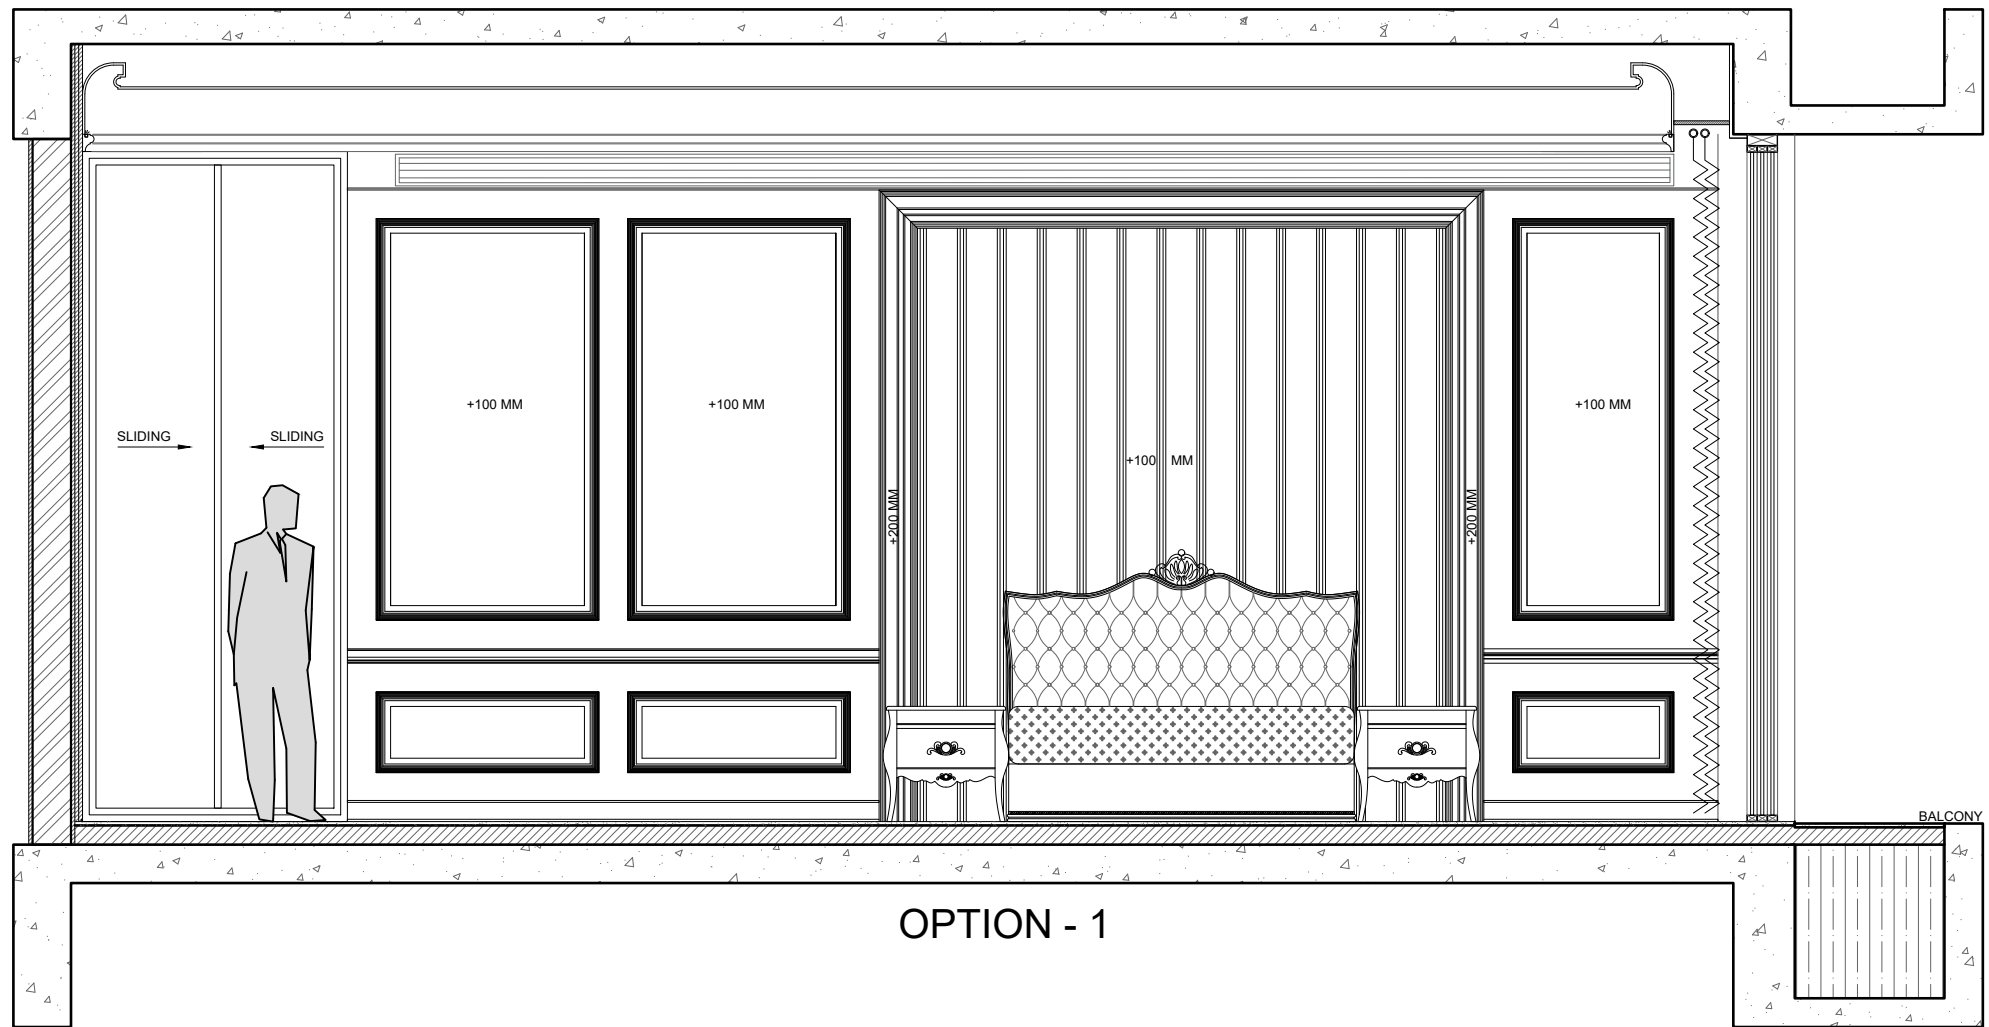

MEP CONSULTANT:

ARUL DESIGN

Sustainable  
Building  
Solution

N.No-42/1,O.No-44/1,  
Ponni amman koll street,  
Besent avenue road,  
Adyar, Chennai - 20.  
Ph. 044 - 24913106  
Email : arul@aruldesign.com

ARCHITECTURE CONSULTANT:-

ARCHITECTURE INCORPORATED

D2, 4th FLOOR, ADHARSH APARTMENTS,  
848, SARANGAPANI STREET,  
T.NAGAR,CHENNAI-17,

© & © THIS DRAWING IS THE PROPERTY OF THE DESIGNERS AND  
IS NOT TO BE COPIED OR REPRODUCED WITHOUT PERMISSION

DESIGN

pencil  
& monk

94, GN Chetty road, T Nagar,  
Chennai - 600017  
Phone : +91 7550203202 , +91 9444066759  
www.pencilandmonk.com

| REV.NO | DATE | REVISION | CHECKED |
|--------|------|----------|---------|
|--------|------|----------|---------|

PROJECT NAME

ECR BEACH HOUSE ,CHENNAI

DRAWING TITLE

SON'S BEDROOM ELEVATION (OPTIONS)

DRAWN : SREEJA

CHKD : RAVI

SCALE :

DATE : 17-10-2022


NORTH




SHEET SIZE : A3

DRG NO: ECR-MBD-007




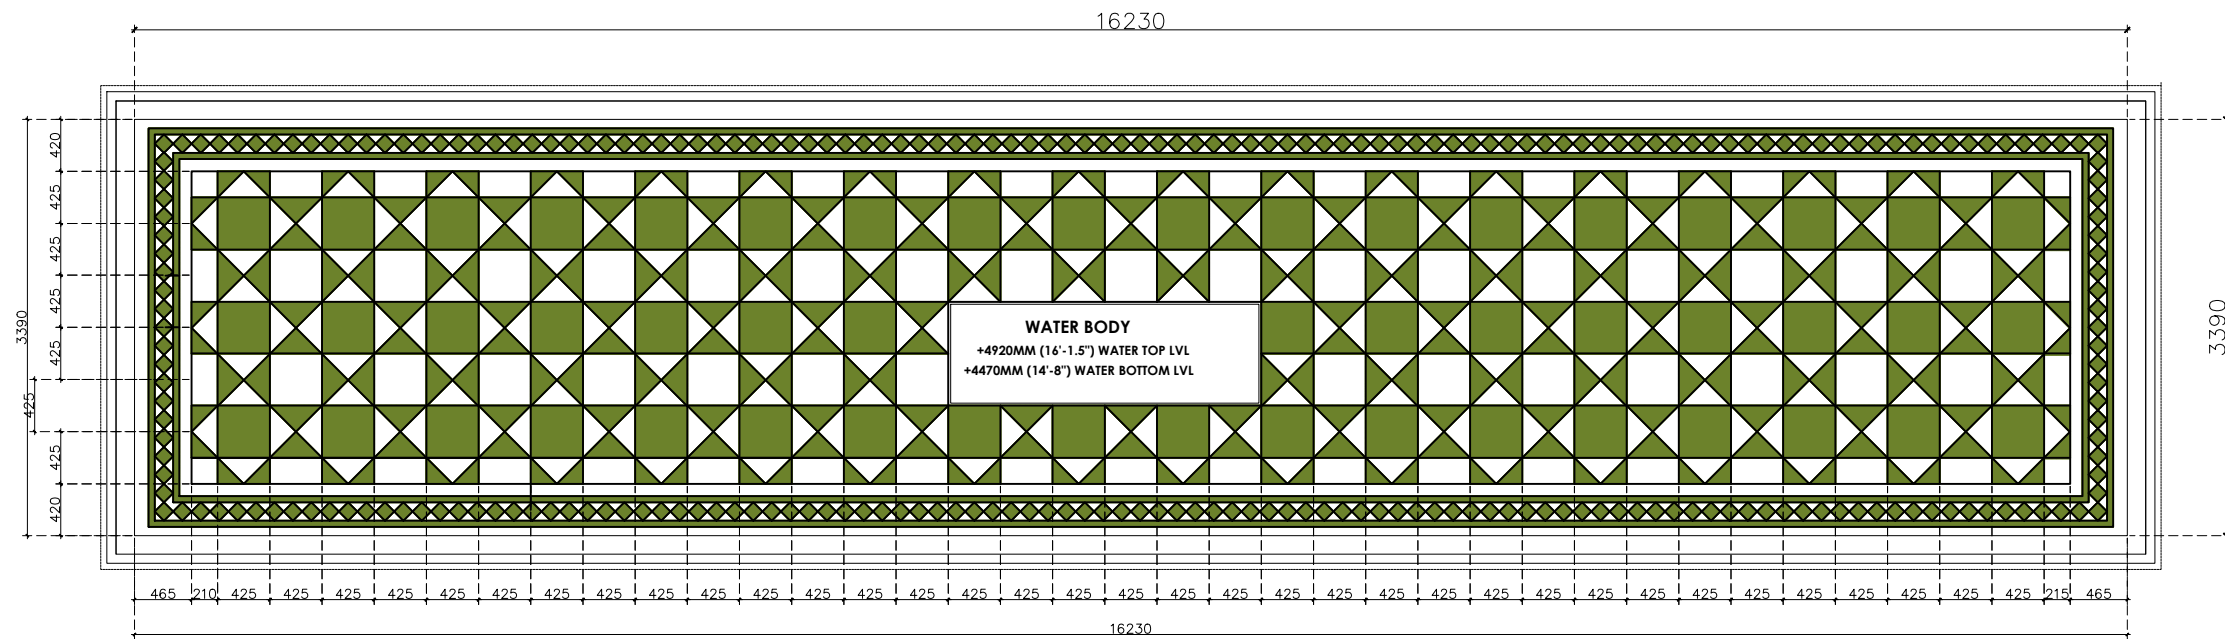

WATER BODY

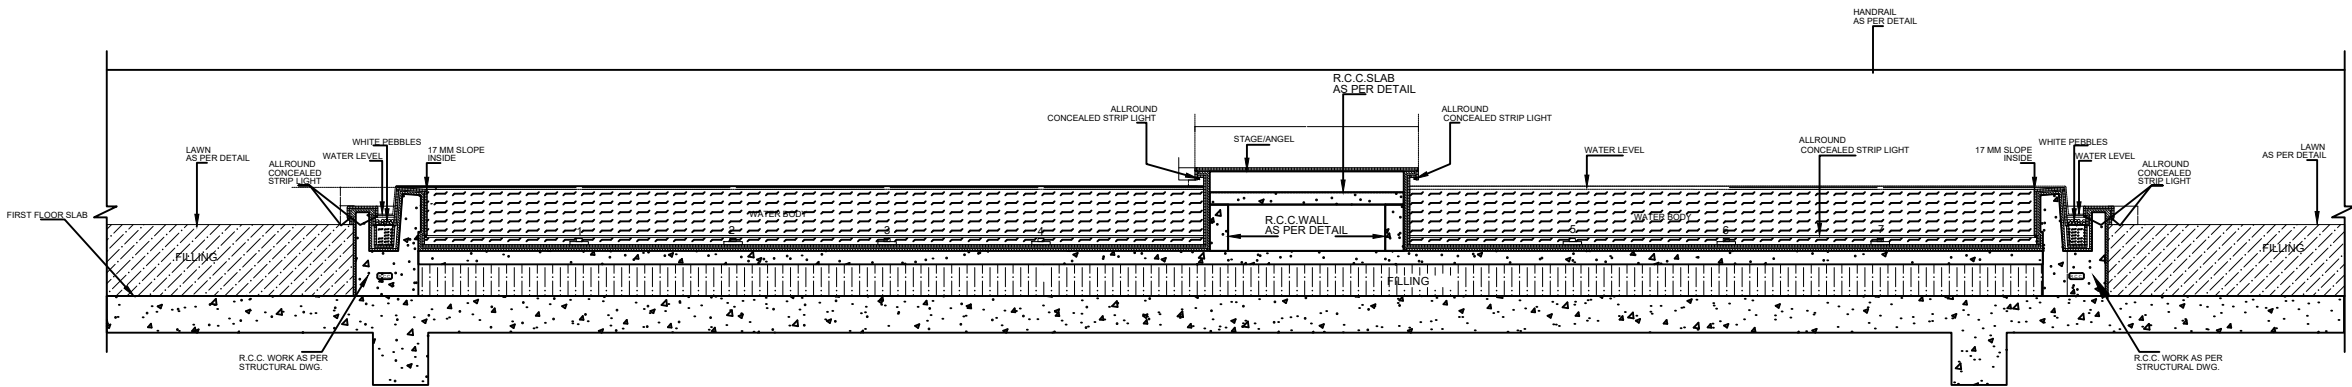

FIRST FLOOR - WATERBODY - SECTION- W2

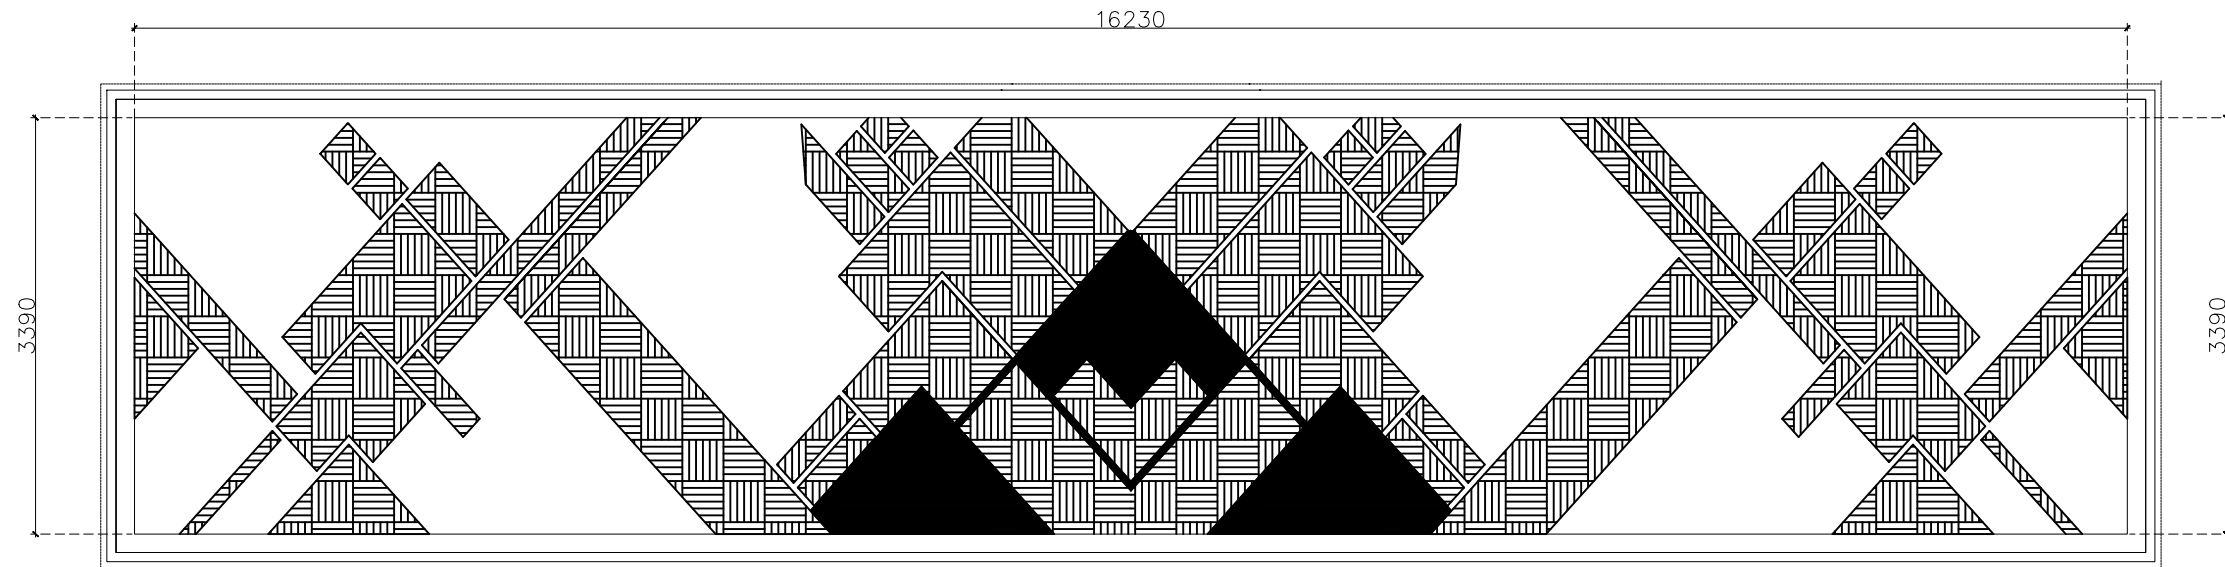

WATER BODY

MEP CONSULTANT:

ARUL DESIGN

Sustainable Building Solution

N.No-42/1,O.No-44/1,  
Ponni amman koll street,  
Besent avenue road,  
Adyar, Chennai - 20.  
Ph. 044 - 24913106  
Email : arul@aruldesign.com

ARCHITECTURE CONSULTANT:-

**ARCHITECTURE INCORPORATED**  
D2, 4th FLOOR, ADHARSH APARTMENTS,  
8/48, SARANGAPANI STREET,  
T.NAGAR,CHENNAI-17,

© & © THIS DRAWING IS THE PROPERTY OF THE DESIGNERS AND IS NOT TO BE COPIED OR REPRODUCED WITHOUT PERMISSION

DESIGN

pencil & monk

94, GN Chetty road, T Nagar,  
Chennai - 600017  
Phone : +91 7550203202 , +91 9444066759  
www.pencilandmonk.com

|  |  |  |  |
|--|--|--|--|
|  |  |  |  |
|  |  |  |  |
| REV.NO | DATE | REVISION | CHECKED |
|--------|------|----------|---------|
|--------|------|----------|---------|

PROJECT NAME

ECR BEACH HOUSE ,CHENNAI

DRAWING TITLE

WATERBODY FLOORING (OPTIONS)

DRAWN : SREEJA

CHKD : RAVI




SCALE :

DATE :


NORTH

SHEET SIZE : A3


DRG NO: ECR-MBD-007

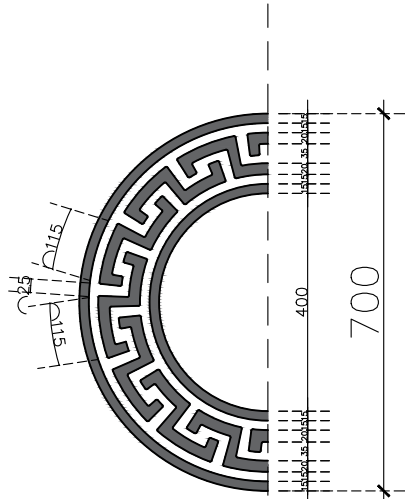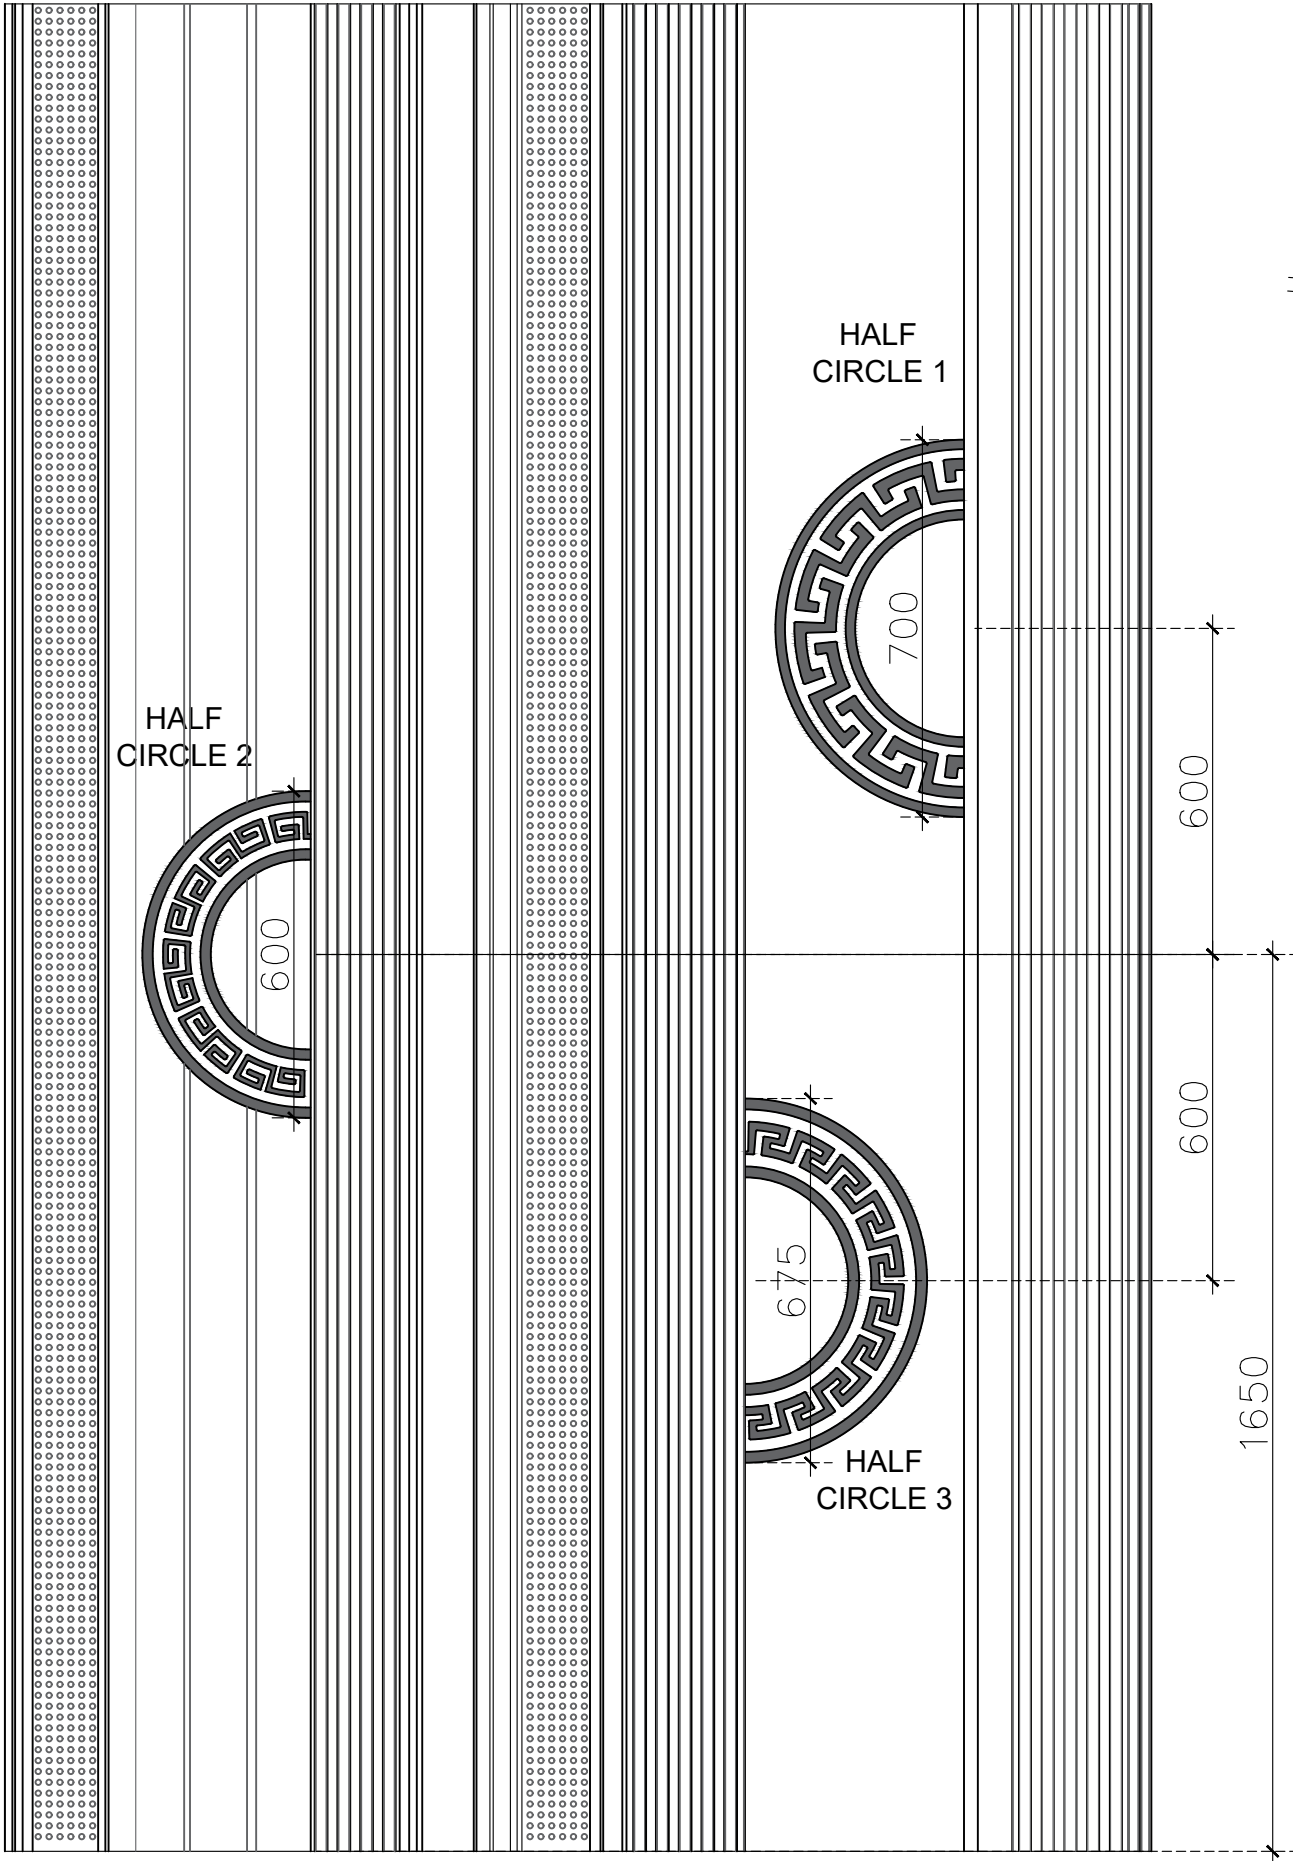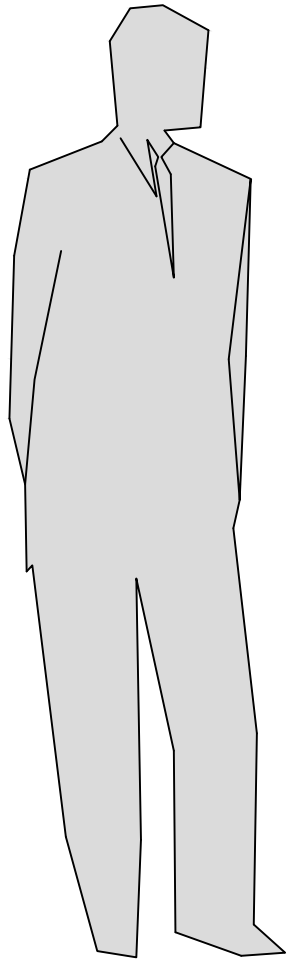

HALF CIRCLE 1

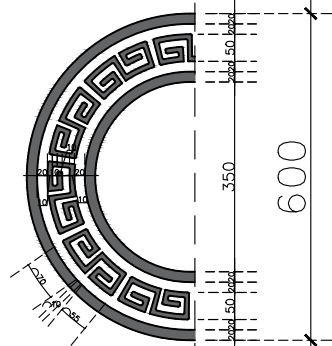

HALF CIRCLE 2

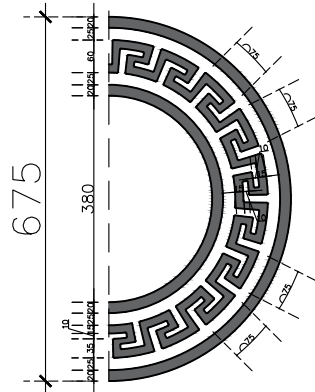

HALF CIRCLE 3



REFERENCE IMAGE



REFERENCE IMAGE



REFERENCE IMAGE

WASH AREA - WEST WALL MARBLE WORK

MEP CONSULTANT:

ARUL DESIGN

Sustainable Building Solution

N.No-42/1,O.No-44/1,  
Ponni amman koll street,  
Besant avenue road,  
Adyar, Chennai - 20.  
Ph. 044 - 24913106  
Email : arul@aruldesign.com

ARCHITECTURE CONSULTANT:-

ARCHITECTURE INCORPORATED

D2, 4th FLOOR , ADHARSH APARTMENTS,  
8/48, SARANGAPANI STREET,  
T.NAGAR,CHENNAI-17,

© & © THIS DRAWING IS THE PROPERTY OF THE DESIGNERS AND  
IS NOT TO BE COPIED OR REPRODUCED WITHOUT PERMISSION

DESIGN

pencil & monk

94, GN Chetty road, T Nagar,  
Chennai - 600017  
Phone : +91 7550203202 , +91 9444066759  
www.pencilandmonk.com

|        |      |          |         |
|--------|------|----------|---------|
|        |      |          |         |
|        |      |          |         |
| REV.NO | DATE | REVISION | CHECKED |

PROJECT

ECR BEACH VILLA ,CHENNAI

DRAWING TITLE

MARBLE WORK DETAIL - WASH AREA

DRAWN : SREEJA

CHKD : RAVI

SCALE : 1: 16


DATE :07-07-2022

NORTH

SHEET SIZE : A3

DRG NO: ECR-WASH-015



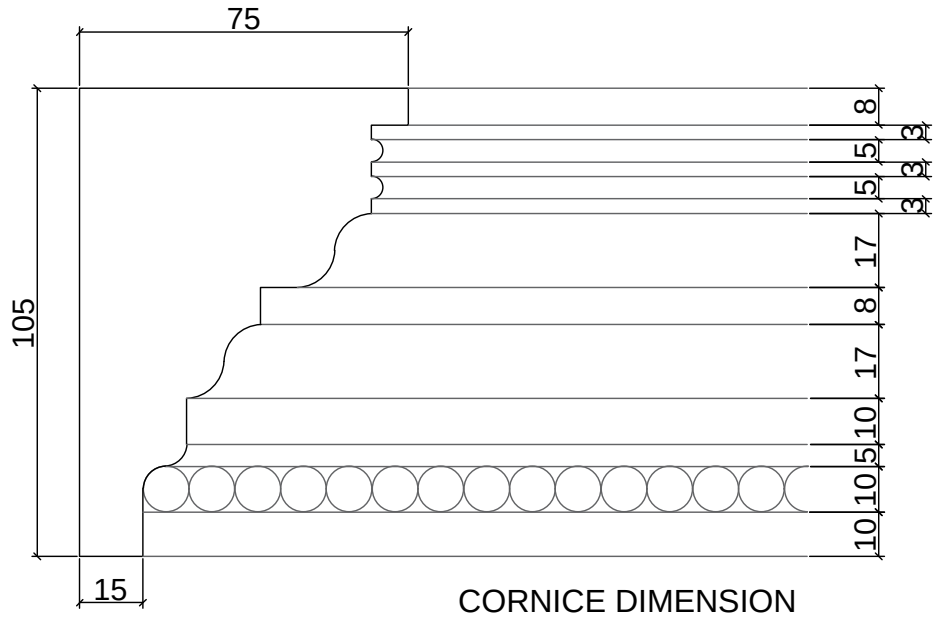

MEP CONSULTANT:



N.No-42/1, O.No-44/1,  
Ponni amman koil street,  
Besent avenue road,  
Adyar, Chennai - 20.  
Ph. 044 - 24913106  
Email : arul@aruldesign.com

ARCHITECTURE CONSULTANT:-

ARCHITECTURE INCORPORATED

D2, 4th FLOOR , ADHARSH APARTMENTS,  
8/48, SARANGAPANI STREET,  
T.NAGAR,CHENNAI-17,

© & ® THIS DRAWING IS THE PROPERTY OF THE DESIGNERS AND  
IS NOT TO BE COPIED OR REPRODUCED WITHOUT PERMISSION

INTERIOR CONSULTANT :



94, GN Chetty road, T Nagar,  
Chennai - 600017  
Phone : +91 7550203202 , +91 9444066759  
[www.pencilandmonk.com](http://www.pencilandmonk.com)

[illegible]

| REV.NO | DATE | REVISION | CHECKED |
|--------|------|----------|---------|
|--------|------|----------|---------|

PROJECT

ECR BEACH VILLA ,CHENNAI

DRAWING TITLE

SHELF DESIGN  
POWDER ROOM TOILET

DRAWN : SREEJA

CHKD : RAVI

SCALE : 1:12.5


DATE : 18-06-2022



SHEET SIZE : A3

DRG NO: ECR-PWD-017



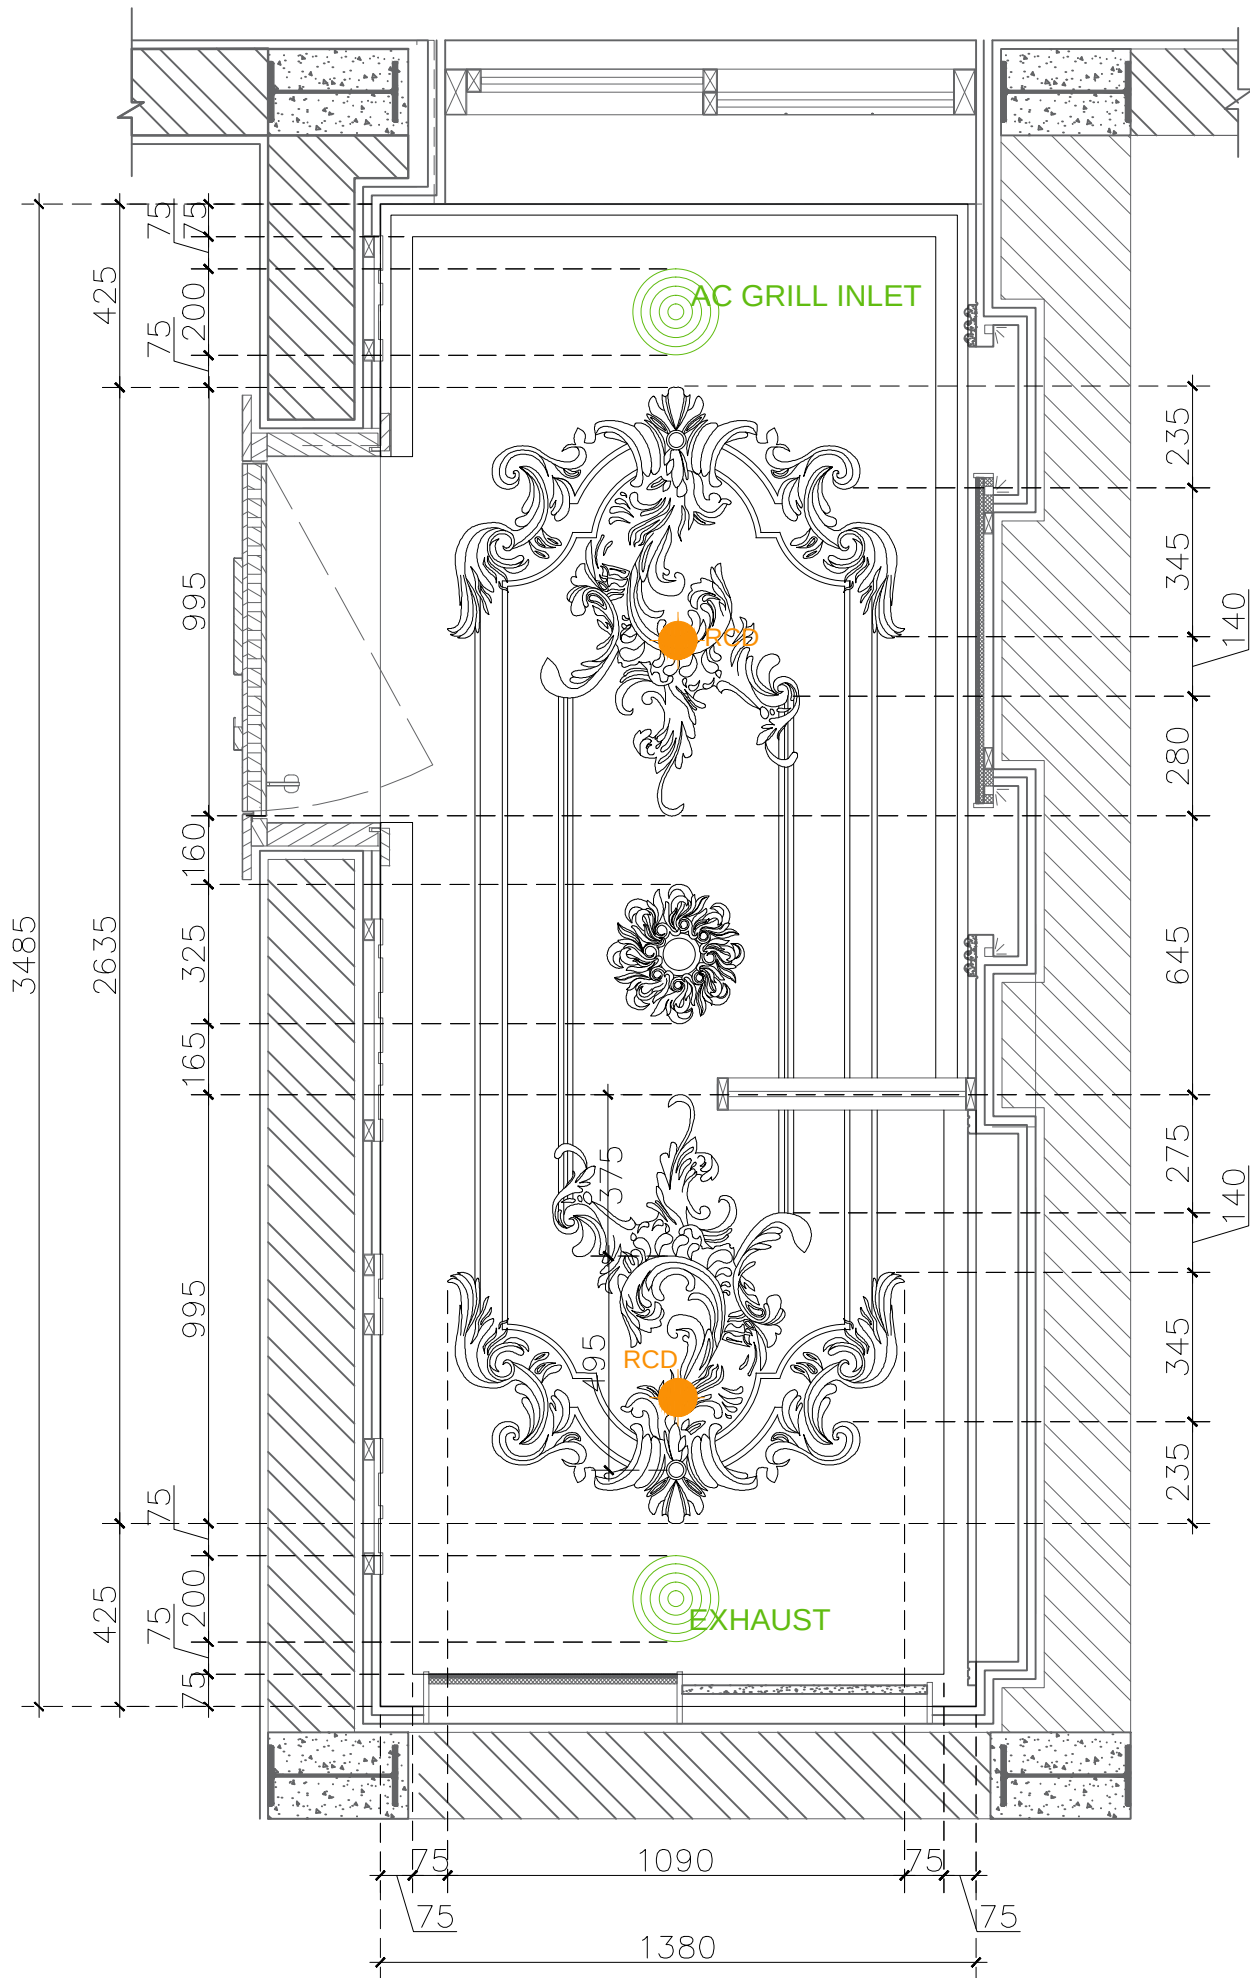

POWDER TOILET FALSE CEILING




POP MOULDING IN CEILING



CENTRE PORTION




CORNICE

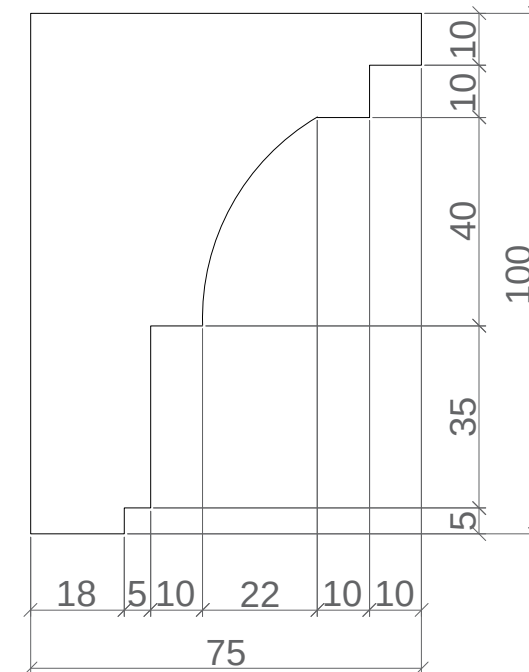

CORNICE

FALSE CEILING LEGEND:

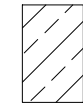 FALSE CEILING AT 3150 MM LVL.

MEP CONSULTANT:

**ARUL DESIGN**  
Sustainable Building Solution  
N.No-42/1, O.No-44/1,  
Ponni amman koil street,  
Besent avenue road,  
Adyar, Chennai - 20.  
Ph. 044 - 24913106  
Email : arul@aruldesign.com

ARCHITECTURE CONSULTANT:-

**ARCHITECTURE INCORPORATED**  
D2, 4th FLOOR, ADHARSH APARTMENTS,  
8/48, SARANGAPANI STREET,  
T.NAGAR, CHENNAI-17,

INTERIOR CONSULTANT :-

**pencil & monk**  
94, GN Chetty road, T Nagar,  
Chennai - 600017  
Phone : +91 7550203202, +91 9444066759  
www.pencilandmonk.com

|  |  |  |  |
|--|--|--|--|
|  |  |  |  |
|  |  |  |  |
| REV.NO | DATE | REVISION | CHECKED |
|--------|------|----------|---------|
|--------|------|----------|---------|

BUILDING TYPE  
ECR BEACH VILLA ,CHENNAI


DRAWING TITLE  
FALSE CEILING - PARTY HALL TOILET

DRAWN : SHREEJA  
CHKD : RAVI  
SCALE : 1:40  
DATE : 17-10-2022  
SHEET SIZE : A3  
DRG NO: ECR-PRT-001



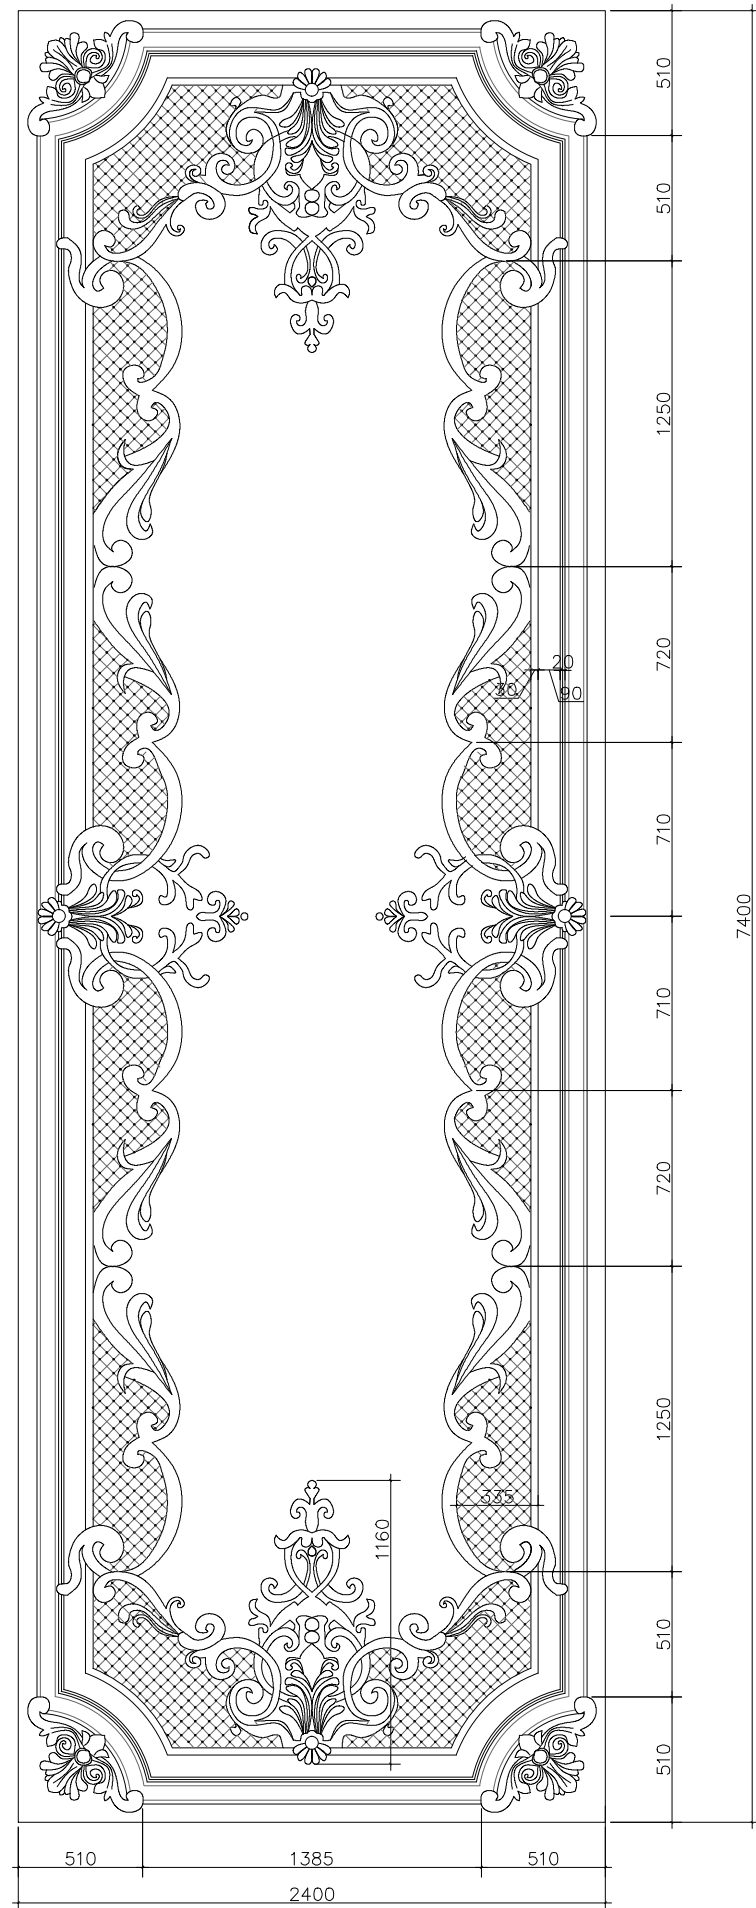

External Staircase entrance False ceiling

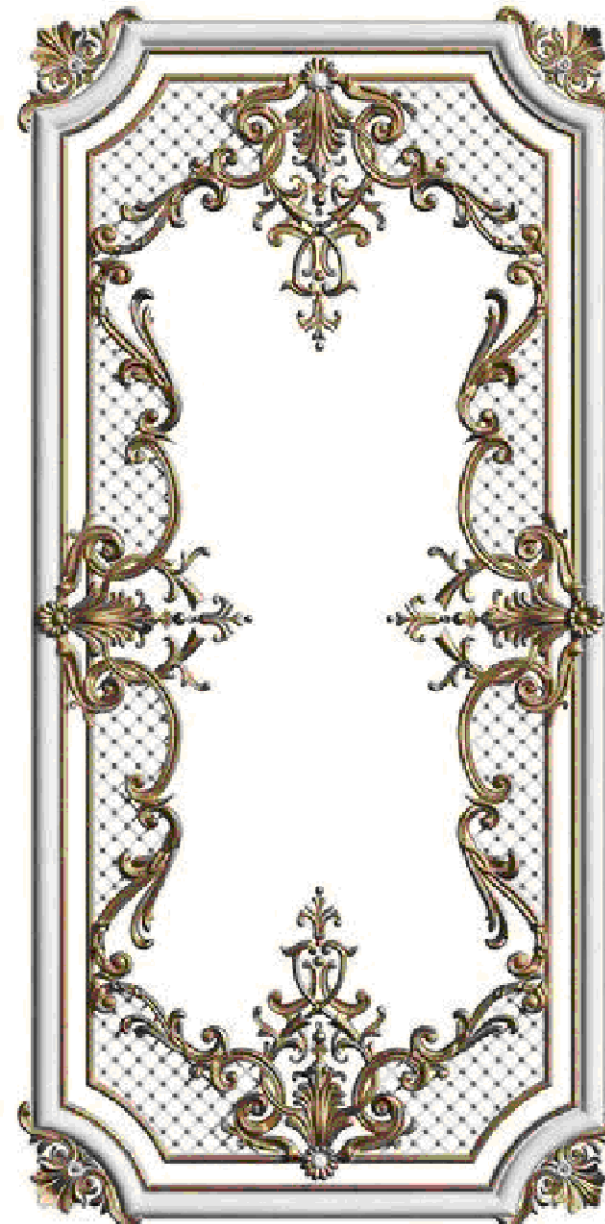

REFERENCE IMAGE

© & ® THIS DRAWING IS THE PROPERTY OF THE DESIGNERS AND IS NOT TO BE COPIED OR REPRODUCED WITHOUT PERMISSION


INTERIOR CONSULTANT :  
**pencil & monk** 94, GN Chetty road, T Nagar, Chennai - 600017  
Phone : +91 7550203202 , +91 9444066759  
www.pencilandmonk.com

|        |      |          |         |
|--------|------|----------|---------|
|        |      |          |         |
|        |      |          |         |
| REV.NO | DATE | REVISION | CHECKED |


PROJECT  
ECR BEACH VILLA ,CHENNAI

DRAWING TITLE  
STAIRCASE ENTRANCE  
FALSE CEILING


|                                                               |                                                             |
|---------------------------------------------------------------|-------------------------------------------------------------|
| DRAWN : SREEJA<br>CHKD : RAVI<br>SCALE :<br>DATE : 29-10-2022 | <p>NORTH</p> <p>SHEET SIZE : A3<br/>DRG NO: ECR-PWD-017</p> |
|---------------------------------------------------------------|-------------------------------------------------------------|

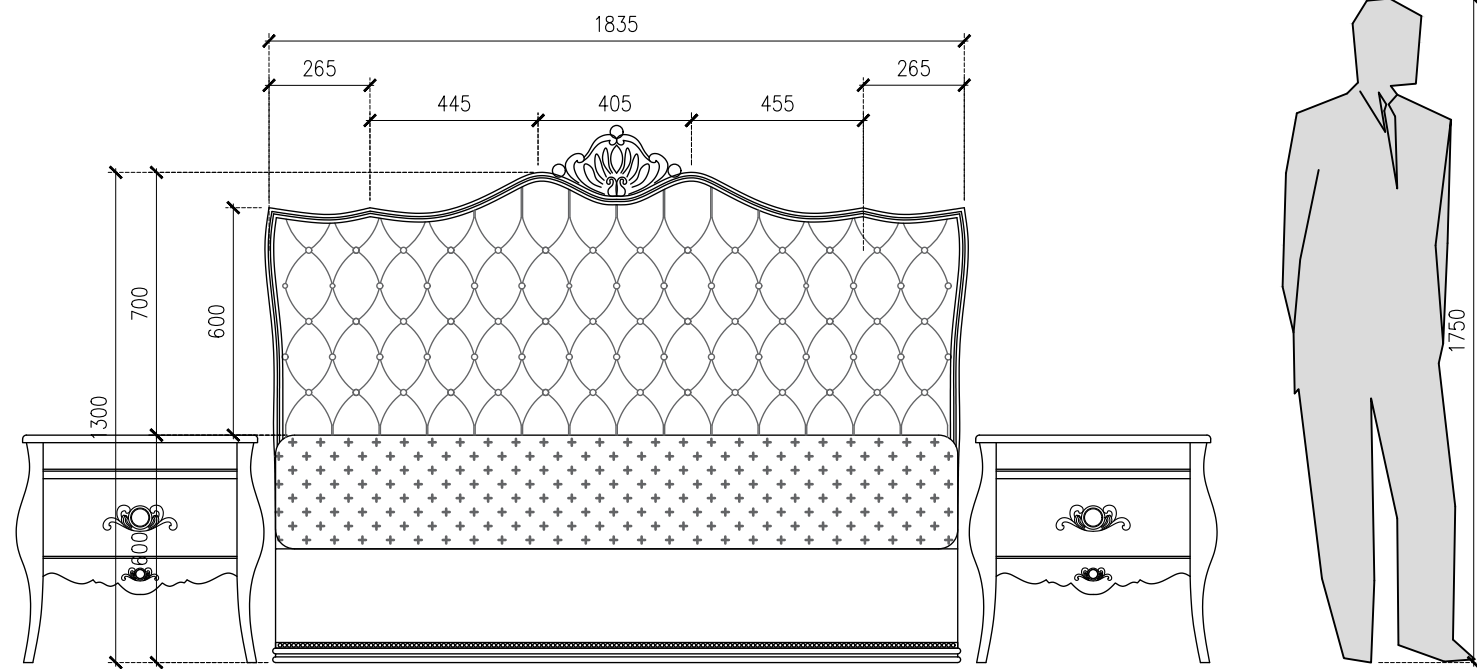

FRONT ELEVATION

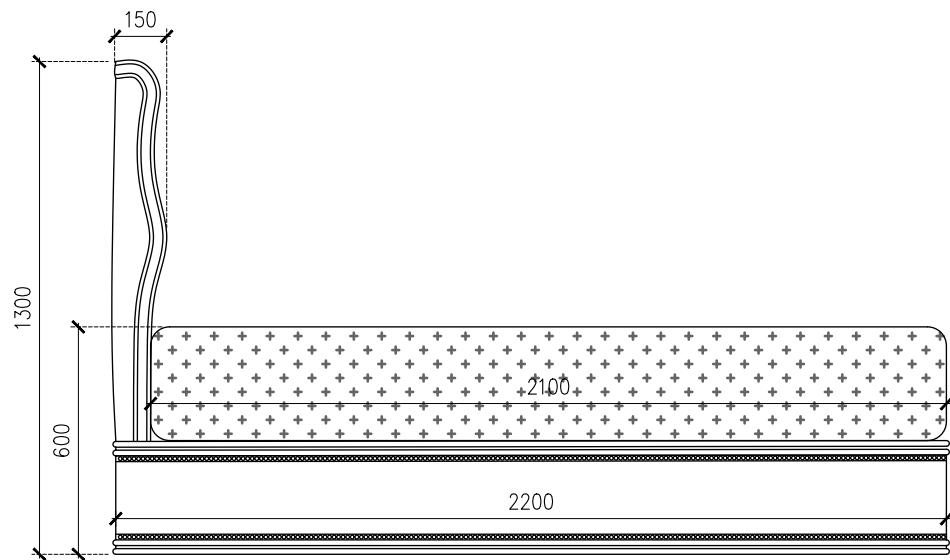

SIDE ELEVATION

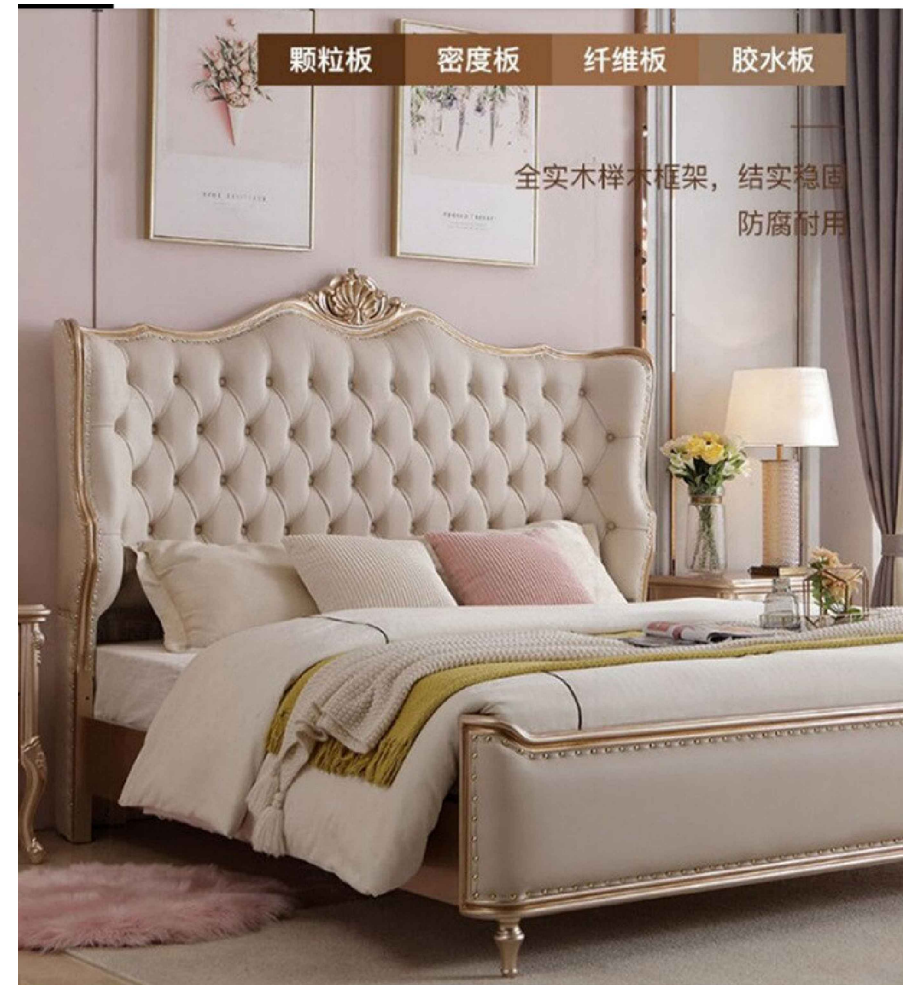

REFERENCE IMAGE

MEP CONSULTANT:

**ARUL DESIGN**  
Sustainable Building Solution  
N.No-42/1, O.No-44/1,  
Ponni amman koll street,  
Besent avenue road,  
Adyar, Chennai - 20.  
Ph. 044 - 24913106  
Email : arul@aruldesign.com

ARCHITECTURE CONSULTANT:-

**ARCHITECTURE INCORPORATED**  
D2, 4th FLOOR , ADHARSH APARTMENTS,  
848, SARANGAPANI STREET,  
T.NAGAR, CHENNAI-17,

© & © THIS DRAWING IS THE PROPERTY OF THE DESIGNERS AND IS NOT TO BE COPIED OR REPRODUCED WITHOUT PERMISSION

INTERIOR CONSULTANT

**pencil & monk**  
94, GN Chetty road, T Nagar,  
Chennai - 600017  
Phone : +91 7550203202 , +91 9444066759  
E-mail : lakshmi@pencilandmonk.com  
www.pencilandmonk.com

|  |  |  |  |
|--|--|--|--|
|  |  |  |  |
|  |  |  |  |
|  |  |  |  |
|  |  |  |  |
|  |  |  |  |
|  |  |  |  |
|  |  |  |  |
|  |  |  |  |

| REV.NO | DATE | REVISION | CHECKED |
|--------|------|----------|---------|
|--------|------|----------|---------|


|                          |
|--------------------------|
| PROJECT                  |
| ECR BEACH HOUSE ,CHENNAI |

|                    |
|--------------------|
| DRAWING TITLE      |
| SON'S BED OPTION 2 |


|                                                                    |                                                           |
|--------------------------------------------------------------------|-----------------------------------------------------------|
| DRAWN : SREEJA<br>CHKD : RAVI<br>SCALE : 1:25<br>DATE : 12-09-2022 | <b>NORTH</b><br><br>SHEET SIZE : A3<br>DRG NO: ECR-SB-010 |
|--------------------------------------------------------------------|-----------------------------------------------------------|

OPTION - 2



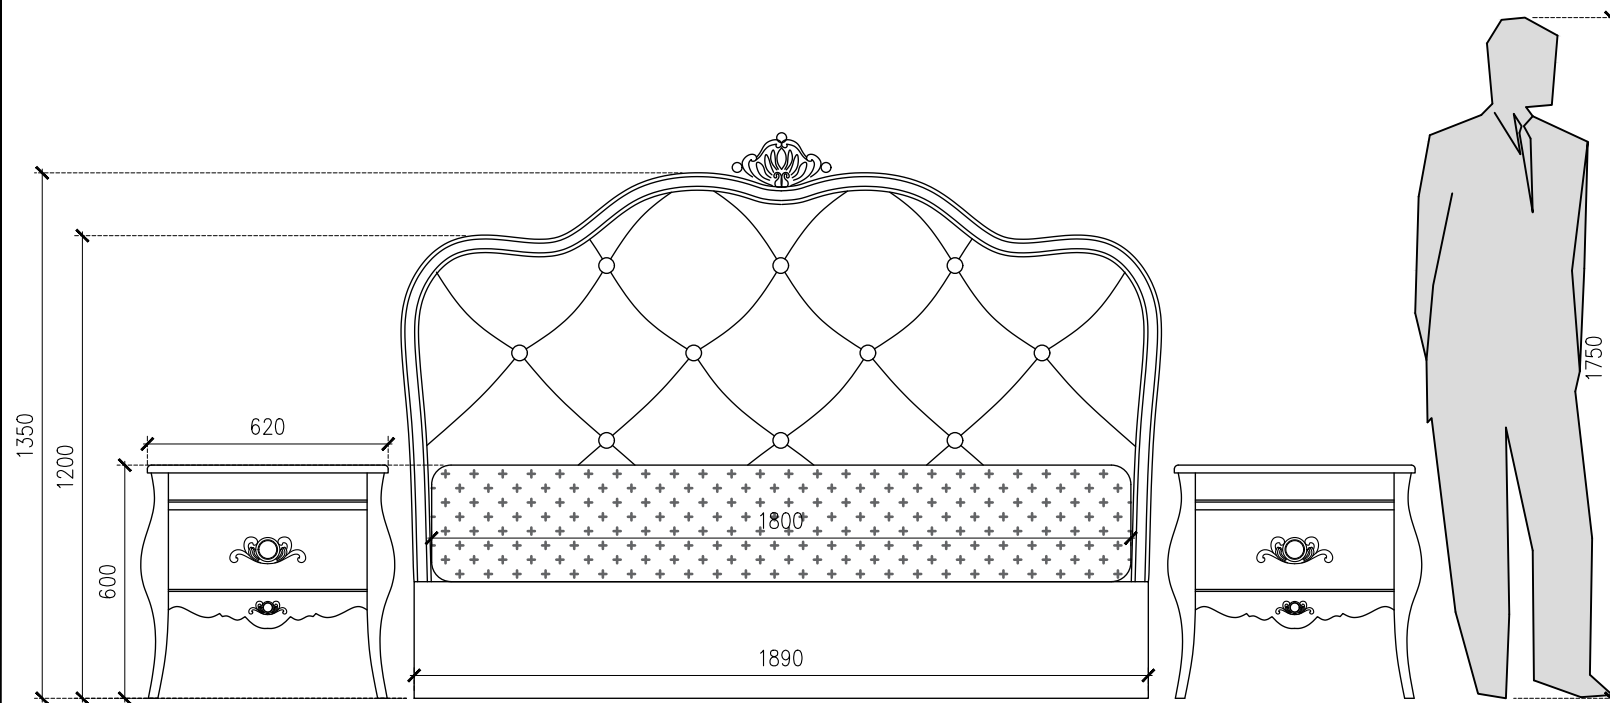

FRONT ELEVATION

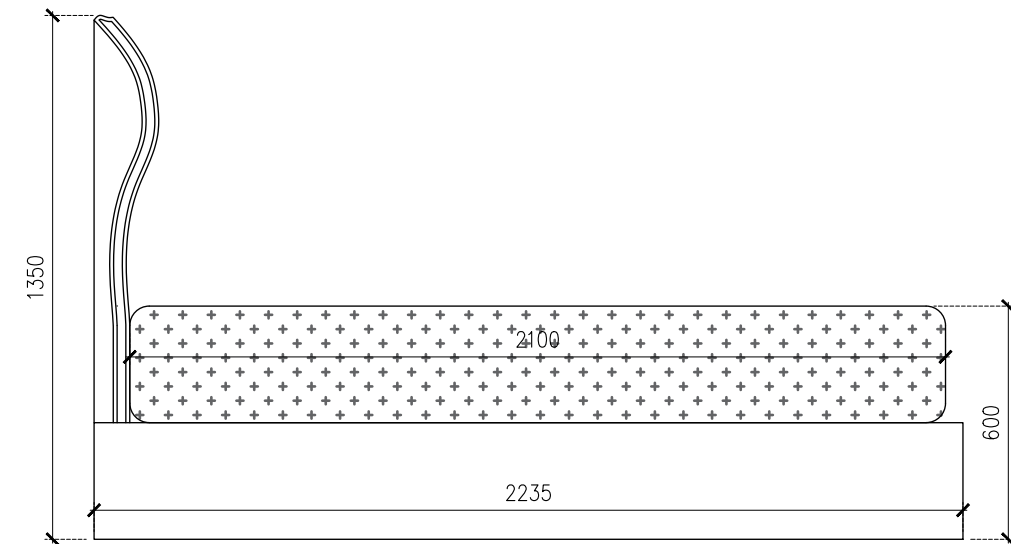

SIDE ELEVATION



FRONT ELEVATION



SIDE ELEVATION

MEP CONSULTANT:

**ARUL DESIGN**  
Sustainable Building Solution  
N.No-42/1, O.No-44/1,  
Ponni amman koll street,  
Besent avenue road,  
Adyar, Chennai - 20.  
Ph. 044 - 24913106  
Email : arul@aruldesign.com

ARCHITECTURE CONSULTANT:-

**ARCHITECTURE INCORPORATED**  
D2, 4th FLOOR , ADHARSH APARTMENTS,  
848, SARANGAPANI STREET,  
T.NAGAR, CHENNAI-17,

© & © THIS DRAWING IS THE PROPERTY OF THE DESIGNERS AND IS NOT TO BE COPIED OR REPRODUCED WITHOUT PERMISSION

INTERIOR CONSULTANT

**pencil & monk**  
94, GN Chetty road, T Nagar,  
Chennai - 600017  
Phone : +91 7550203202 , +91 9444066759  
E-mail : lakshmi@pencilandmonk.com  
www.pencilandmonk.com

|  |  |  |  |
|--|--|--|--|
|  |  |  |  |
|  |  |  |  |
|  |  |  |  |
|  |  |  |  |
|  |  |  |  |
|  |  |  |  |
|  |  |  |  |
|  |  |  |  |


| REV.NO | DATE | REVISION | CHECKED |
|--------|------|----------|---------|
|--------|------|----------|---------|

|                          |
|--------------------------|
| PROJECT                  |
| ECR BEACH HOUSE ,CHENNAI |

|                    |
|--------------------|
| DRAWING TITLE      |
| SON'S BED OPTION 1 |

|                                                                    |                                                           |
|--------------------------------------------------------------------|-----------------------------------------------------------|
| DRAWN : SREEJA<br>CHKD : RAVI<br>SCALE : 1:25<br>DATE : 12-09-2022 | <b>NORTH</b><br><br>SHEET SIZE : A3<br>DRG NO: ECR-SB-010 |
|--------------------------------------------------------------------|-----------------------------------------------------------|


OPTION - 1

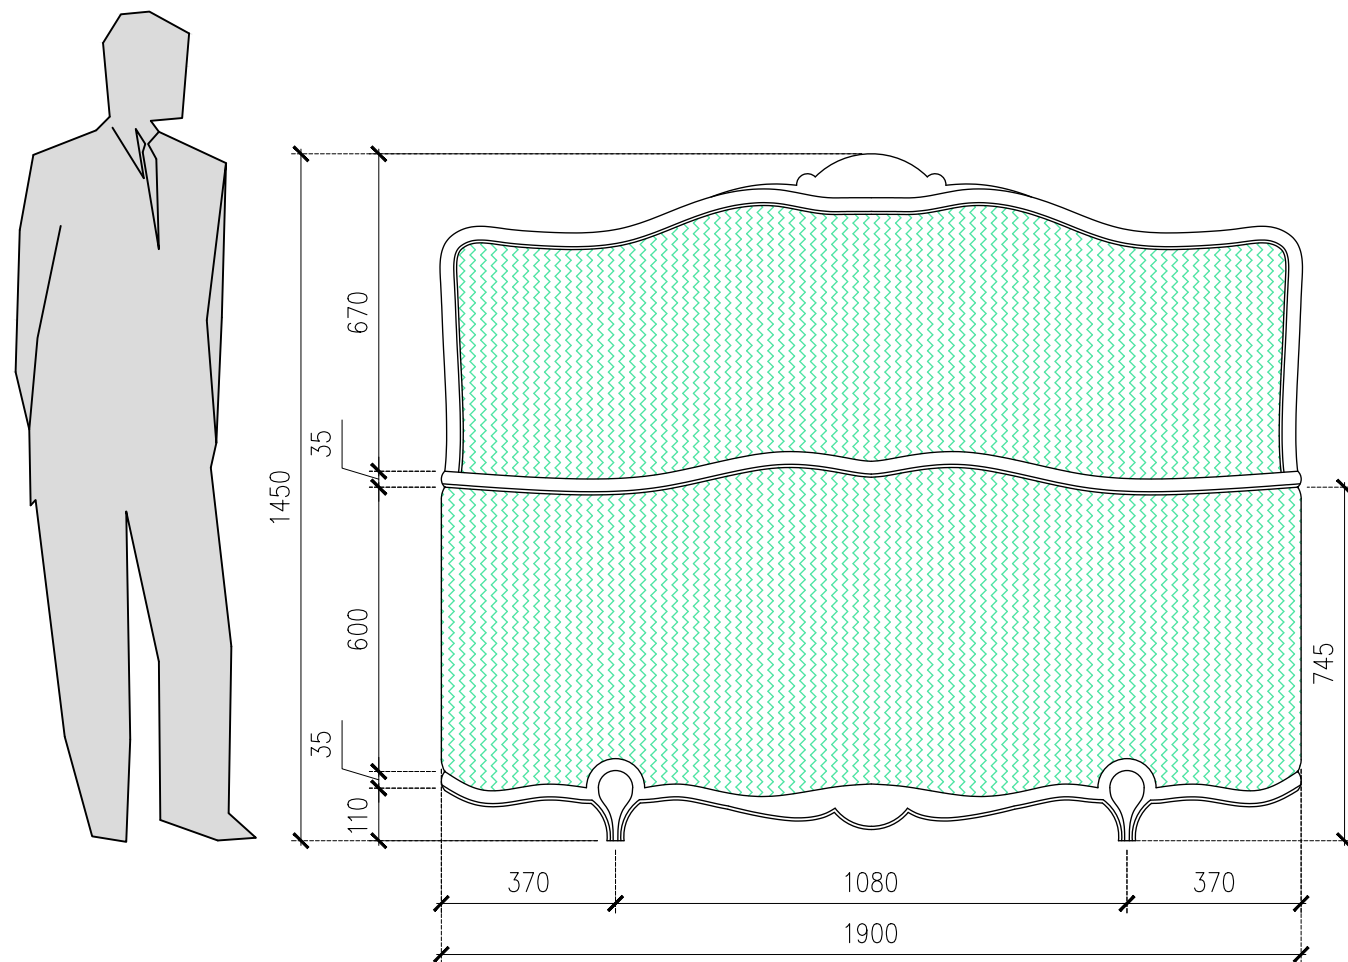

FRONT ELEVATION



REFERENCE IMAGE

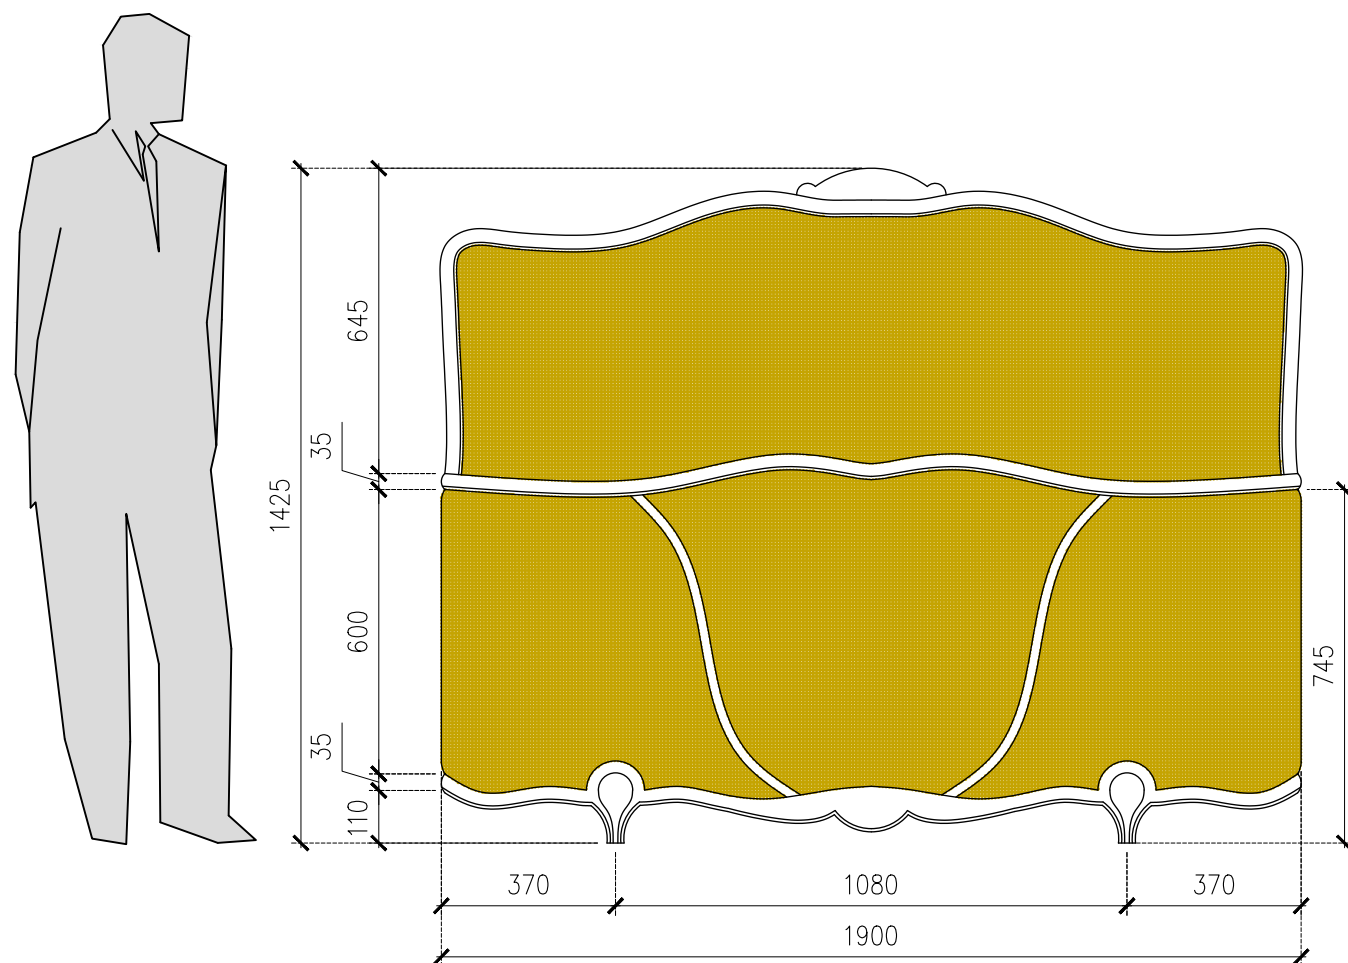

FRONT ELEVATION



REFERENCE IMAGE

MEP CONSULTANT:

**ARUL DESIGN**  
Sustainable Building Solution  
N.No-42/1, O.No-44/1,  
Ponni amman koll street,  
Besent avenue road,  
Adyar, Chennai - 20.  
Ph. 044 - 24913106  
Email : arul@aruldesign.com

ARCHITECTURE CONSULTANT:-

**ARCHITECTURE INCORPORATED**  
D2, 4th FLOOR , ADHARSH APARTMENTS,  
848, SARANGAPANI STREET,  
T.NAGAR, CHENNAI-17,

© & © THIS DRAWING IS THE PROPERTY OF THE DESIGNERS AND  
IS NOT TO BE COPIED OR REPRODUCED WITHOUT PERMISSION

INTERIOR CONSULTANT

**pencil & monk**  
94, GN Chetty road, T Nagar,  
Chennai - 600017  
Phone : +91 7550203202 , +91 9444066759  
E-mail : lakshmi@pencilandmonk.com  
www.pencilandmonk.com

|  |  |  |  |
|--|--|--|--|
|  |  |  |  |
|  |  |  |  |
|  |  |  |  |
|  |  |  |  |
|  |  |  |  |
|  |  |  |  |
|  |  |  |  |
|  |  |  |  |

| REV.NO | DATE | REVISION | CHECKED |
|--------|------|----------|---------|
|--------|------|----------|---------|

|                          |
|--------------------------|
| PROJECT                  |
| ECR BEACH HOUSE ,CHENNAI |

|                   |
|-------------------|
| DRAWING TITLE     |
| SON'S BED OPTIONS |

|                                                                    |                                                                                |
|--------------------------------------------------------------------|--------------------------------------------------------------------------------|
| DRAWN : SREEJA<br>CHKD : RAVI<br>SCALE : 1:25<br>DATE : 12-09-2022 | <div>NORTH</div> <div></div> <div>SHEET SIZE : A3<br/>DRG NO: ECR-SB-010</div> |
|--------------------------------------------------------------------|--------------------------------------------------------------------------------|



# CRITICAL OVERVIEW

WORKING AT PENCIL AND MONK WAS AN EXPERIENCE OF LIFETIME.FROM DAY ONE TILL THE LAST DAY IT WAS A GREAT LEARNING EXPERIENCE.THIS INTERNSHIP MADE ME THINK OUT OF BOX AND DEVELOP MY INTERIOR KNOWLEDGE.THE TEAM WAS AMAZING AND GAVE ME ALL FREEDOM TO EXPLORE NEW THINGS.I WORKED ON VARIOUS SITES AND WHICH MADE ME TO UNDERSTAND THE DESIGN AND EXECUTION.

AS A WHOLE THIS INTERNSHIP WAS NOT JUST ABOUT GAINING KNOWLEDGE AND ALSO HAD TO BE MORE CREATIVE, HARDWORKING AND HAD THE BEST TIME AND LEARNING IN PENCIL AND MONK.