



SATHYABAMA

INSTITUTE OF SCIENCE AND TECHNOLOGY
(DEEMED TO BE UNIVERSITY)

Accredited with “A” grade by NAAC | 12B Status by UGC | Approved by AICTE

Jeppiaar Nagar, Rajiv Gandhi Salai, Chennai – 600 119

www.sathyabama.ac.in

SCHOOL OF BUILDING AND ENVIRONMENT
DEPARTMENT OF ARCHITECTURE
PRACTICAL TRAINING PORTFOLIO (SAR4063)
MAY 2022

Name of the Student : ABHISHEK DAS

Semester : X

Reg No. : 37210001

Batch : 2017-2022



SATHYABAMA

INSTITUTE OF SCIENCE AND TECHNOLOGY
(DEEMED TO BE UNIVERSITY)

Accredited with “A” grade by NAAC | 12B Status by UGC | Approved by AICTE

Jeppiaar Nagar, Rajiv Gandhi Salai, Chennai – 600 119

www.sathyabama.ac.in

SCHOOL OF BUILDING AND ENVIRONMENT

DEPARTMENT OF ARCHITECTURE

VIVA-VOCE EXAMINATION

This is to certify that the practical training SAR 4063 is the work of **ABHISHEK DAS** who had undergone training in **SAFCO ARCHITECTS** has been monitored by the continuous assessment during JANUARY 2022 to APRIL 2022.

Dr. Devyani Gangopadhyay
DEAN

Submitted for Viva voce Examination held on 09/04/2022

Internal Examiner

Ar. Deepak Rao

External Examiner

Bonafide certificate



SATHYABAMA

INSTITUTE OF SCIENCE AND TECHNOLOGY

(DEEMED TO BE UNIVERSITY)

Accredited "A" Grade by NAAC | 12B Status by UGC | Approved by AICTE

www.sathyabama.ac.in

Date: 3 December 2021

To whomsoever it may concern

A part of the Academic requirement and the regulations of Sathyabama Institute of Science and Technology and the Council of Architecture, our student **Ahishek Das (37210001)** is required to undergo professional training from the month of January 2022, for a minimum span of 90 working days in his X semester. The training has to be done under a senior registered architect with minimum of 5 years of professional experience.

The student will have to submit a documentation report (supported with copies of work done by him, duly attested by the architect) of all the drawings and site related activities undertaken under the supervision of Principal architect at the end of training period to the institution. It is requested that **Ahishek Das (37210001)** may be given an opportunity to undergo training in your Architectural firm.

Kindly send an appointment letter to the undersigned stating that the student has been selected as a trainee architect in your esteemed office.

Thanking you

A handwritten signature in blue ink, appearing to read 'Devyani', is written over a light blue circular stamp. The stamp contains the text 'SATHYABAMA INSTITUTE OF SCIENCE AND TECHNOLOGY' and 'DEAN, SCHOOL OF BUILDING AND ENVIRONMENT'.

Dr. Devyani Gangopadhyay

Dean, School of Building and Environment



SATHYABAMA

INSTITUTE OF SCIENCE AND TECHNOLOGY
(DEEMED TO BE UNIVERSITY)

Accredited with “A” grade by NAAC | 12B Status by UGC | Approved by AICTE

Jeppiaar Nagar, Rajiv Gandhi Salai, Chennai – 600 119

www.sathyabama.ac.in

DECLARATION

I **ABHISHEK DAS** hereby declare that the Training Report **JANUARY 2021 – APRIL 2022** done by me under the guidance of **Ar.Modutty C.M** is submitted in partial fulfillment of the requirements for the completion of practical training session.

DATE : 09/04/2022

PLACE : THRISSUR

SIGNATURE OF CANDIDATE

ACKNOWLEDGEMENT

I am pleased to acknowledge my sincere thanks to **Board of Management of SATHYABAMA** for their kind encouragement in doing this project and for completing it successfully. I am grateful to them.

I convey my thanks to **Dr. Devyani Gangopadhyay**, Dean, School of Building and Environment and **Dr. SURESH KUPPUSAMY**, Design Chair, Department of Architecture for having been a constant source of support and encouragement.

I wish to express my thanks to all Teaching and Non-teaching staff members of the Department of who were helpful in many ways for the completion of the project.

I would like to express my sincere and deep sense of gratitude to **Ar.Modutty C.M, Safco Architects 1A, First floor, IvoryCounty Skyline builders, Fr. VadakkanRoad, Shakthan Thampuran Nagar Mundupalam, thrissur, Kerala** for his valuable guidance, support and constant Encouragement which paved way for the successful completion of my Practical training session. I also wish to express my Gratitude to the entire Safco Architects team who gave me complete freedom to explore and experiment my ideas.

Confirmation letter



Date: 29 Dec 2021

Head Of the Department,
Sathyabama Institute of Science and Technology,
Chennai,

Subject: CONFIRMATION OF ONE SEMESTER INTERNSHIP 2022.

Dear Sir/Madam,

It is our pleasure to confirm you that Mr. Abhishek Das (Reg No: 37210001), student of B.Arch in your college with Ref. code: will work with our Architecture firm as an "Trainee Architect" for the period of one Semester (2022).

This is for your information and records.

Thanks and Regards

Ar. Moidutty C.M.
CA/2014/64612
Principal Architect
Safco Architects
1A First Floor, Ivory County
Skyline builders, Fr. Vadkkan Road,
Shakthan Thampuran Nagar
Mundupalam, Thrissur-1
Kerala, India mob: +91 9846 333 513
safcoarchitects@gmail.com
www.safcoarchitects.com



Joining Letter



Date: 29 December 2021

Head Of the Department,
Sathyabama Institute of Science and Technology,
Chennai,

Subject: X Semester Student Training - Joining Letter

Dear Sir,

We would like to inform you that Mr. Abhishek Das (Reg No:37210001) studying 5th year Architecture in Sathyabama Institute of Science and Technology is selected as an intern in our firm for the stipulated period from 03rd January 2022.

This is for your information and records.

Thanks and Regards

Ar. Moidutty C.M.
CA/2014/64612
Principal Architect
Safco Architects
1A, First floor, Ivory County
Skyline builders, Fr. Vadkkan Road,
Shakthan Thampuran Nagar
Mundupalam, Thrissur-1
Kerala, India mob: +91 9846 333 513
safcoarchitects@gmail.com
www.safcoarchitects.com

A handwritten signature in blue ink, appearing to read 'Moidutty C.M.', is written over the printed name and details of the Principal Architect.



Monthly Report



Accredited "A" Grade by NAAC | 12B Status by UGC | Approved by AICTE
www.sathyabama.ac.in

DEPARTMENT OF ARCHITECTURE

PROFESSIONAL PRACTICAL TRAINING REPORT 2022

(Continuous progress report of the trainee architect for the period of One month in the office to submitted to HOD by the Trainee in Charge of the Organization)

1. Name of the office / organization : **SAFCO ARCHITECTS**
2. Address & Contact Number : **Mundupalam, Thrissur / 9846 333 513**
3. Name of the student : **Abhishek Das**
4. Duration : **From 03 JAN 2022 To 28 JAN 2022**
5. Total No. of days : **24 days**

6. Evaluation of Performance criteria shall be on

* Note: Kindly grade the student as per his/her overall performance in the office during the assessment month which will be converted to the allotted 90 marks by the department.

Description of works	Excellent	Good	Fair	Poor	NA
Understanding of office culture		✓			
Participation in the office		✓			
Reading of drawings		✓			
Presentation Techniques		✓			
Model making works			✓		
Understanding of construction details			✓		
Drafting Skills (Manual / Computer)		✓			
Site Supervision / Discussion with clients					
Adherence to Time schedule		✓			
Other computer skills		✓			
File and Office Maintenance		✓			



Accredited "A" Grade by NAAC | 12B Status by UGC | Approved by AICTE
www.sathyabama.ac.in

7. Any other Remarks :

8. Signature of the:
Head of the Office
/ Organization
(With Seal)



Accredited "A" Grade by NAAC | 12B Status by UGC | Approved by AICTE
www.sathyabama.ac.in

7. Any other Remarks :

8. Signature of the:
Head of the Office
/ Organization
(With Seal)



Accredited "A" Grade by NAAC | 12B Status by UGC | Approved by AICTE
www.sathyabama.ac.in

DEPARTMENT OF ARCHITECTURE

PROFESSIONAL PRACTICAL TRAINING REPORT 2022

(Continuous progress report of the trainee architect for the period of One month in the office to submitted to HOD by the Trainee in Charge of the Organization)

1. Name of the office / organization : **SAFCO ARCHITECTS**
2. Address & Contact Number : **MUNDUPALAM, THRISSUR / 9846 333 513**
3. Name of the student : **ABHISHEK DAS**
4. Duration : **From 01 FEB 2022 To 28 FEB 2022**
5. Total No. of days : **18 days**

6. Evaluation of Performance criteria shall be on

* Note: Kindly grade the student as per his/her overall performance in the office during the assessment month which will be converted to the allotted 90 marks by the department.

Description of works	Excellent	Good	Fair	Poor	NA
Understanding of office culture		✓			
Participation in the office		✓			
Reading of drawings			✓		
Presentation Techniques		✓			
Model making works		✓			
Understanding of construction details		✓			
Drafting Skills (Manual / Computer)		✓			
Site Supervision / Discussion with clients		✓			
Adherence to Time schedule		✓			
Other computer skills		✓			
File and Office Maintenance		✓			
Coordination with other consultants		✓			
Overall Grading*	B				

(A-30, B-20, C-20, D-20, E-10)



SATHYABAMA

INSTITUTE OF SCIENCE AND TECHNOLOGY
(DEEMED TO BE UNIVERSITY)

Accredited "A" Grade by NAAC | 12B Status by UGC | Approved by AICTE
www.sathyabama.ac.in

DEPARTMENT OF ARCHITECTURE

PROFESSIONAL PRACTICAL TRAINING REPORT 2022

(Continuous progress report of the trainee architect for the period of One month in the office to submitted to HOD by the Trainee in Charge of the Organization)

1. Name of the office / organization : SAFCO ARCHITECTS
2. Address & Contact Number : MUNDUPALAM, THRISSUR / 984633513
3. Name of the student : ABHISHEK DAS
4. Duration : From 03 MARCH - 2022 To 31 MARCH - 2022
5. Total No. of days : 27 days

6. Evaluation of Performance criteria shall be on

* Note: Kindly grade the student as per his/her overall performance in the office during the assessment month which will be converted to the allotted 90 marks by the department.

Description of works	Excellent	Good	Fair	Poor	NA
Understanding of office culture		✓			
Participation in the office		✓			
Reading of drawings		✓			
Presentation Techniques		✓			
Model making works		✓			
Understanding of construction details		✓			
Drafting Skills (Manual / Computer)		✓			
Site Supervision / Discussion with clients		✓			
Adherence to Time schedule		✓			
Other computer skills		✓			



SATHYABAMA

INSTITUTE OF SCIENCE AND TECHNOLOGY
(DEEMED TO BE UNIVERSITY)

Accredited "A" Grade by NAAC | 12B Status by UGC | Approved by AICTE
www.sathyabama.ac.in

7. Any other Remarks

B. Signature of the:
Head of the Office
/ Organization
(With Seal)

[Signature]



SATHYABAMA

INSTITUTE OF SCIENCE AND TECHNOLOGY
(DEEMED TO BE UNIVERSITY)

Accredited "A" Grade by NAAC | 12B Status by UGC | Approved by AICTE
www.sathyabama.ac.in

DEPARTMENT OF ARCHITECTURE

PROFESSIONAL PRACTICAL TRAINING REPORT 2022

(Continuous progress report of the trainee architect for the period of One month in the office to submitted to HOD by the Trainee in Charge of the Organization)

1. Name of the office / organization : SAFCO ARCHITECTS
2. Address & Contact Number : MUNDUPALAM, THRISSUR / 984633513
3. Name of the student : ABHISHEK DAS
4. Duration : From 01 APRIL 2022 To 27 APRIL 2022
5. Total No. of days : 27 DAYS

6. Evaluation of Performance criteria shall be on

* Note: Kindly grade the student as per his/her overall performance in the office during the assessment month which will be converted to the allotted 90 marks by the department.

Description of works	Excellent	Good	Fair	Poor	NA
Understanding of office culture	✓				
Participation in the office	✓				
Reading of drawings	✓				
Presentation Techniques	✓				
Model making works		✓			
Understanding of construction details	✓				
Drafting Skills (Manual / Computer)	✓				
Site Supervision / Discussion with clients		✓			
Adherence to Time schedule		✓			



SATHYABAMA

INSTITUTE OF SCIENCE AND TECHNOLOGY
(DEEMED TO BE UNIVERSITY)

Accredited "A" Grade by NAAC | 12B Status by UGC | Approved by AICTE
www.sathyabama.ac.in

7. Any other Remarks

B. Signature of the:
Head of the Office
/ Organization
(With Seal)

[Signature]



WORK DIARY

WEEKS	PROJECT NAME	WORK DONE
1 , 2	MANSOOR KADAVANTHODE RESIDENCE, HARRIS LAKKADI RESIDENCE	INTERIOR DRAWINGS
2 - 4	ABDUL SALAM RESIDENCE, FAYIZ RESIDENCE	WORKING DRAWINGS
4 -6	SAFARI COMMERCIAL	WORKING DRAWINGS
6 - 7	ABU BACKER SIDIK PONNANI RESIDENCE	WORKING DRAWINGS, DOOR WINDOW SCHEDULE
7 - 8	BASHEER COMMERCIAL	WORKING DRAWINGS
8 - 11	VALLAPUZHA COMMERCIAL, MANSOOR KADAVANTHODE RESIDENCE	WORKING DRAWINGS, TOILET DETAILS
11 - 14	NEJU KABBER RESIDENCE	CLASSIC DESIGN BEDROOM 3D VIEWS
15 - 19	DILSHAD RESIDENCE, UNNIKKA NELLARA RESIDENCE, SALIM RESIDENCE	COMPOUND WALL , 3D VIEWS, DETAIL DRAWINGS

Chief Architect Signature:

Office seal:



Consolidated Certificate



Date: 27-OCTOBER-2022

TRAINING CERTIFICATE

This is to certify that Mr. Abhishek Das (Reg No:37210001) studying 10th semester, B.Arch student had undergone his architectural training from 03rd January 2022 to 27th April 2022, at our office.

His assigned responsibilities were, developing concepts and its presentations, preparation of entire drawings for the projects and its monitoring and its coordination with architects, contractors and other consultants.

During this tenure, Mr. Abhishek Das, remained involved in his work dedicated. We found his pretty active in whatever task we have provided. He is a confident person. He is hard-working and a devoted trainee Architect. He has the motivation to take initiative tasks and we are gratified that he had been helpful in the advancement of our organization. He was found sincere, diligent and hardworking during his entire tenure.

We wish all the very best for his future endeavors.

Yours Faithfully

Ar. Moidutty C.M.
CA/2014/64612
Principal Architect
Safco Architects
1A, First floor, Ivory County
Skyline builders, Fr. Vadkkan Road,
Shakthan Thampuran Nagar
Mundupalam, Thrissur-1
Kerala, India mob: +91 9846 333 513
safcoarchitects@gmail.com
www.safcoarchitects.com



SAFCO P.M.C
SAFCO ARCHITECTS
1A, First Floor,
Skyline Ivory County
Fr. Vadkkan road,
Shakthan Thampuran Nagar, Mundupalam,
Thrissur-1
Ph: +91 9846 04 2222
E mail: safcoarchitects@gmail.com
www.safcoarchitects.com

SAFCO ASSOCIATES
Pattambi Road, Edapal-679576
Ph: +91 494 2680532
Malappuram
E mail: safcoassociates@rediffmail.com

TABLE OF CONTENTS

CHAPTER NO : 1	WORKING DRAWINGS	PAGE NO
1.1	GENERAL	1
1.2	FIRM HISTORY	2
1.3	SAFARI COMMERCIAL	3 - 8
1.4	BASHEER COMMERCIAL	9 - 13
1.5	VALLAPUZHA COMMERCIAL	14 - 17
1.6	ABDUL SALAM RESIDENCE	18 - 20
1.7	FAYIZ RESIDENCE	21 - 22
1.8	NEJU KABEER	23 - 24
1.9	HARRIS LAKKADI RESIDENCE	25 - 38
1.10	MANSOOR KADAVANTHODE	39 - 50
1.11	ABU BACKER SIDIK PONNANI	51 - 54
CHAPTER NO : 2	DETAIL DRAWINGS	
2.1	SALIM RESIDENCE WATER BODY	55 - 57
2.2	MANSOOR KADAVANTHODE TOILET DETAILS	58 - 62
2.3	DILSHAD RESIDENCE COMPOUND WALL	63 - 65

2.4	TAPCO COMMERCIAL PYLON SIGN BOARD	66
CHAPTER NO : 3	3D VIEWS	
3.1	DILSHAD RESIDENCE	67 - 70
3.2	UNNIKKA NELLARA	71 - 73
3.3	TAPCO PYLON SIGN BOARD	74
3.4	NEJU KABEER CLASSIC BEDROOM	75 - 89

1.1 GENERAL :

I see this opportunity as a way to contribute to an exciting way towards Safco architects, which has different functioning projects in my hand, with my skills associated towards the same, as an enthusiastic intern. I believe we can have a best employment relationship.

I also feel that my skills are particularly well – suited to this position of an intern in this firm and I also have a scope to enhance, grow and gain knowledge especially on site.

I was also excited about the job opportunity, as it would allow me to gain knowledge on the Architectural details, Interiors, on site activities, Meeting with the clients and consultants on all the projects that they deal with and also an additional scope of learning about Acoustic design and lighting in different fields of Architecture.

1.2 ABOUT THE FIRM:

Safco Architects founded in 2012 by Ar.Modutty C.M, is a firm with creative concepts & excellent designs emphasizing energy efficiency. Safco architects is one of the leading business in the architects for landscape. Also known for Interior Designers, Architects, Interior Decorators, residence Interior Designers, Interior Designers for office and much more.

The practice concerns itself with contextually relevant design, understand the local condition and design a building which celebrates the spirit of the place and time with a contemporary approach.

Maintaining the commitment to excellence has rewarded us with long working relationships with many clients as well as recognition from both public and private sectors as reliable and accomplished architectural practice.



PARKING CALCULATION	
CAR PARKING	
FLOOR AREA FOR PARKING CALCULATION	= 4210.59 SQ.M
UPTO 1200 SQ.M FLOOR AREA-1 PARKING FOR EVERY 90 SQ.M	=1200/90=13.33NO
ABOVE 1200 SQ.M FLOOR AREA-1PARKING FOR EVERY 60SQ.M	=3010.59/60 = 50.17NOS
TOTAL PARKING	=13.33+40.99 =53.50 CARS
TOTAL NO OF CAR PARKING	=49NOS PROVIDED CAR PARKING=64 NOS
AREA FOR ONE CAR PARKING	=2.73X5.5=15
TOTAL AREA OF CAR PARKING	=64X15=960 SQ.M
TWO WHEELER PARKING	
TWO WHEELER PARKING AREA	=25 % OF TOTAL CAR PARKING AREA = 240SQ.M
AREA OF TWO WHEELER PARKING	=1.2X2.5= 3 SQ.M
REQUIRED NO. OF BIKE PARKING	=(24)/3 = 80 NOS REQUIRED
PROVIDED TWO WHEELER PARKING	= 80 NOS
LOADING AND UNLOADING AREA	=REQUIRED = 180 SQ.M = 186.47 SQ.M

SANITARY AREA = COMMERCIAL			
4263.48 SQ M BUILT UP AREA = 4263.48/5.9 = 719.42=			
722 PERSONS			
GENTS= 722X5= 481.33= 482 PERSONS			
LADIES= 722X5= 240.56= 241 PERSONS			
GENDER	W/C	URINAL	BATH
FOR MEN	482/25= 19.28= 20	722/25 = 28.88= 29	NIL
FOR WOMEN	241/15= 16.06= 17	594/15= 39.6= 40	NIL
GENTS TOILET PROVIDED = 20		URINAL PROVIDED = 30	
LADIES TOILET PROVIDED = 18			


[illegible]

NOTES	
1.	All drawings are in one
2.	All drawings are the sole property of SATCO APARTMENTS, THRISSUR, KERALA, INDIA, no part of this drawing should be reproduced, copied or photographed without the written permission of the architect/contractor.
3.	Scale dimension for all actual drawings. Do not

PROPOSED COMMERCIAL FOR SAFARI DESIGN TEAM	PROJECT ARCHITECT SAFCO P.M.C 10000 17th Avenue, Suite 100 Denver, Colorado 80202	ARCHITECTURAL MOBILITY C.M. MOOD +91.9846 3335-13 e.mail: moulmobility@rediffmail.com
	PROJECT ARCHITECT SAFCO P.M.C 10000 17th Avenue, Suite 100 Denver, Colorado 80202	CHIEF ARCHITECT SAFCO P.M.C 10000 17th Avenue, Suite 100 Denver, Colorado 80202

PROJECT	
OWNER'S SIGNATURE	
AUTHORIZED SIGNATORY	

DRAWING DETAILS		ARCHITECTURAL DRAWINGS	
TITLE	SITE PLAN		
SHEET NO.		DATE	
SITE	14-000-1000	DATE	1-1-80
PLAN	DATE	DATE	1-1-80
SITE ADDRESS		PROJECT MANAGER	
		CONSULTANT	

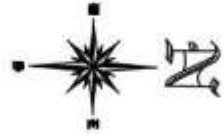

BASEMENT FLOOR PLAN

SCALE 1:100

AREA STATEMENT

PLOT AREA = 61.50 CENTS = 2489 SQ.M

SL. NO	DESCRIPTION	BUILT UP AREA		FLOOR AREA	
		SQ.M	SQ.F	SQ.M	SQ.F
1	BASEMENT FLOOR	1375.92	14804.89	72.96	785.04
2	GROUND FLOOR	1375.92	14804.89	1358.29	14615.20
3	FIRST FLOOR	1479.66	15921.14	1462.03	15731.44
4	SECOND FLOOR	1334.94	14363.95	1317.31	14058.04
5	TOTAL	5555.64	59778.66	4210.59	45189.72
6	F.S.I = 4199.79/2489 = 1.68				
7	FOOT PRINT AREA = 1479.66				
8	COVERAGE = 1479.66/2489X100 = 59.44%				



SAFCO ARCHITECTS
ARCHITECTS P. H. C.
10/10, 10/10, 10/10
10/10, 10/10, 10/10
10/10, 10/10, 10/10



SAFCO ASSOCIATES
ARCHITECTS P. H. C.
10/10, 10/10, 10/10
10/10, 10/10, 10/10
10/10, 10/10, 10/10

REVISION NO.	DESCRIPTION	DATE
1		
2		
3		
4		
5		
6		
7		
8		
9		
10		

1. All dimensions are in mm.
2. All drawings are the sole property of SAFCO ARCHITECTS P. H. C. and shall remain confidential. No part of this drawing shall be reproduced, stored in a retrieval system or transmitted in any form or by any means, electronic, mechanical, photocopying, recording, or by any information storage and retrieval system, without the written permission of the architect/interior designer.
3. Refer drawings for full initial dimensions. Do not measure from existing.

PROPOSED COMMERCIAL FOR SAFARI
DESIGN TEAM
ARCHITECT: AR. MISHAL
ARCHITECT: AR. RAJAL MOODITY C.M.
MOB: +91 9848 333513
E-MAIL: rajalmoody@gmail.com
PROJECT ARCHITECT: SAFCO P. H. C.
SAFCO P. H. C.
10/10, 10/10, 10/10
10/10, 10/10, 10/10
10/10, 10/10, 10/10

PROJECT
OWNER SIGNATURE
AUTHORISED SIGNATURE

DRAWING DETAILS
ARCHITECTURAL DRAWINGS
TITLE: BASEMENT FLOOR PLAN
SHEET NO: 10/10
DATE: 10/10/2020
SCALE: 1:100
SITE ADDRESS: 10/10, 10/10, 10/10
PROJECT MANAGER: 10/10, 10/10, 10/10
PROJECT MANAGEMENT CONSULTANT: 10/10, 10/10, 10/10




1:100




APR 1964
U.S. DEPT. OF JUSTICE
FEDERAL BUREAU OF INVESTIGATION
WASHINGTON, D.C. 20535

DRAWING DETAILS			PROJECT		PROPOSED COMMERCIAL FOR SAFARI		NOTES		REVISIONS		SAFCO ARCHITECTS	
ARCHITECTURAL DRAWINGS			OWNER'S SIGNATURE		DESIGN TEAM		1. All dimensions are in mm		NO.		SAFCO P.H.C	
TITLE			GROUND FLOOR PLAN		AR/USMAL		2. All drawings are the sole property of SAFCO ARCHITECTS.		DESCRIPTION		SAFCO P.H.C	
SHEET NO.			1 OF 1		AR/USMAL		3. THIS DRAWING IS THE PROPERTY OF SAFCO ARCHITECTS. IT IS TO BE USED ONLY FOR THE PROJECT SPECIFIED HEREIN. ANY REUSE OR MODIFICATION WITHOUT THE WRITTEN PERMISSION OF THE ARCHITECT IS PROHIBITED.		DATE		SAFCO P.H.C	
DATE			2024-10-26		AR/USMAL		4. THE ARCHITECT ASSUMES NO LIABILITY FOR THE ACCURACY OF THE INFORMATION PROVIDED BY THE CLIENT.		DRAWN BY		SAFCO P.H.C	
SCALE			1:100		AR/USMAL		5. THE ARCHITECT ASSUMES NO LIABILITY FOR THE ACCURACY OF THE INFORMATION PROVIDED BY THE CLIENT.		CHECKED BY		SAFCO P.H.C	
SHEET NO.			1 OF 1		AR/USMAL		6. THE ARCHITECT ASSUMES NO LIABILITY FOR THE ACCURACY OF THE INFORMATION PROVIDED BY THE CLIENT.		APPROVED BY		SAFCO P.H.C	
DATE			2024-10-26		AR/USMAL		7. THE ARCHITECT ASSUMES NO LIABILITY FOR THE ACCURACY OF THE INFORMATION PROVIDED BY THE CLIENT.		PROJECT MANAGER		SAFCO P.H.C	
SCALE			1:100		AR/USMAL		8. THE ARCHITECT ASSUMES NO LIABILITY FOR THE ACCURACY OF THE INFORMATION PROVIDED BY THE CLIENT.		CONTRACT NO.		SAFCO P.H.C	
SHEET NO.			1 OF 1		AR/USMAL		9. THE ARCHITECT ASSUMES NO LIABILITY FOR THE ACCURACY OF THE INFORMATION PROVIDED BY THE CLIENT.		PROJECT MANAGER		SAFCO P.H.C	
DATE			2024-10-26		AR/USMAL		10. THE ARCHITECT ASSUMES NO LIABILITY FOR THE ACCURACY OF THE INFORMATION PROVIDED BY THE CLIENT.		CONTRACT NO.		SAFCO P.H.C	
SCALE			1:100		AR/USMAL		11. THE ARCHITECT ASSUMES NO LIABILITY FOR THE ACCURACY OF THE INFORMATION PROVIDED BY THE CLIENT.		PROJECT MANAGER		SAFCO P.H.C	
SHEET NO.			1 OF 1		AR/USMAL		12. THE ARCHITECT ASSUMES NO LIABILITY FOR THE ACCURACY OF THE INFORMATION PROVIDED BY THE CLIENT.		CONTRACT NO.		SAFCO P.H.C	
DATE			2024-10-26		AR/USMAL		13. THE ARCHITECT ASSUMES NO LIABILITY FOR THE ACCURACY OF THE INFORMATION PROVIDED BY THE CLIENT.		PROJECT MANAGER		SAFCO P.H.C	
SCALE			1:100		AR/USMAL		14. THE ARCHITECT ASSUMES NO LIABILITY FOR THE ACCURACY OF THE INFORMATION PROVIDED BY THE CLIENT.		CONTRACT NO.		SAFCO P.H.C	
SHEET NO.			1 OF 1		AR/USMAL		15. THE ARCHITECT ASSUMES NO LIABILITY FOR THE ACCURACY OF THE INFORMATION PROVIDED BY THE CLIENT.		PROJECT MANAGER		SAFCO P.H.C	
DATE			2024-10-26		AR/USMAL		124. THE ARCHITECT ASSUMES NO LIABILITY FOR THE ACCURACY OF THE INFORMATION PROVIDED BY THE CLIENT.		CONTRACT NO.		SAFCO P.H.C	
SCALE			1:100		AR/USMAL		125. THE ARCHITECT ASSUMES NO LIABILITY FOR THE ACCURACY OF THE INFORMATION PROVIDED BY THE CLIENT.		PROJECT MANAGER		SAFCO P.H.C	
SHEET NO.			1 OF 1		AR/USMAL		126. THE ARCHITECT ASSUMES NO LIABILITY FOR THE ACCURACY OF THE INFORMATION PROVIDED BY THE CLIENT.		CONTRACT NO.		SAFCO P.H.C	
DATE			2024-10-26		AR/USMAL		127. THE ARCHITECT ASSUMES NO LIABILITY FOR THE ACCURACY OF THE					

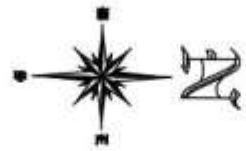

FIRST FLOOR PLAN

SCALE 1:100

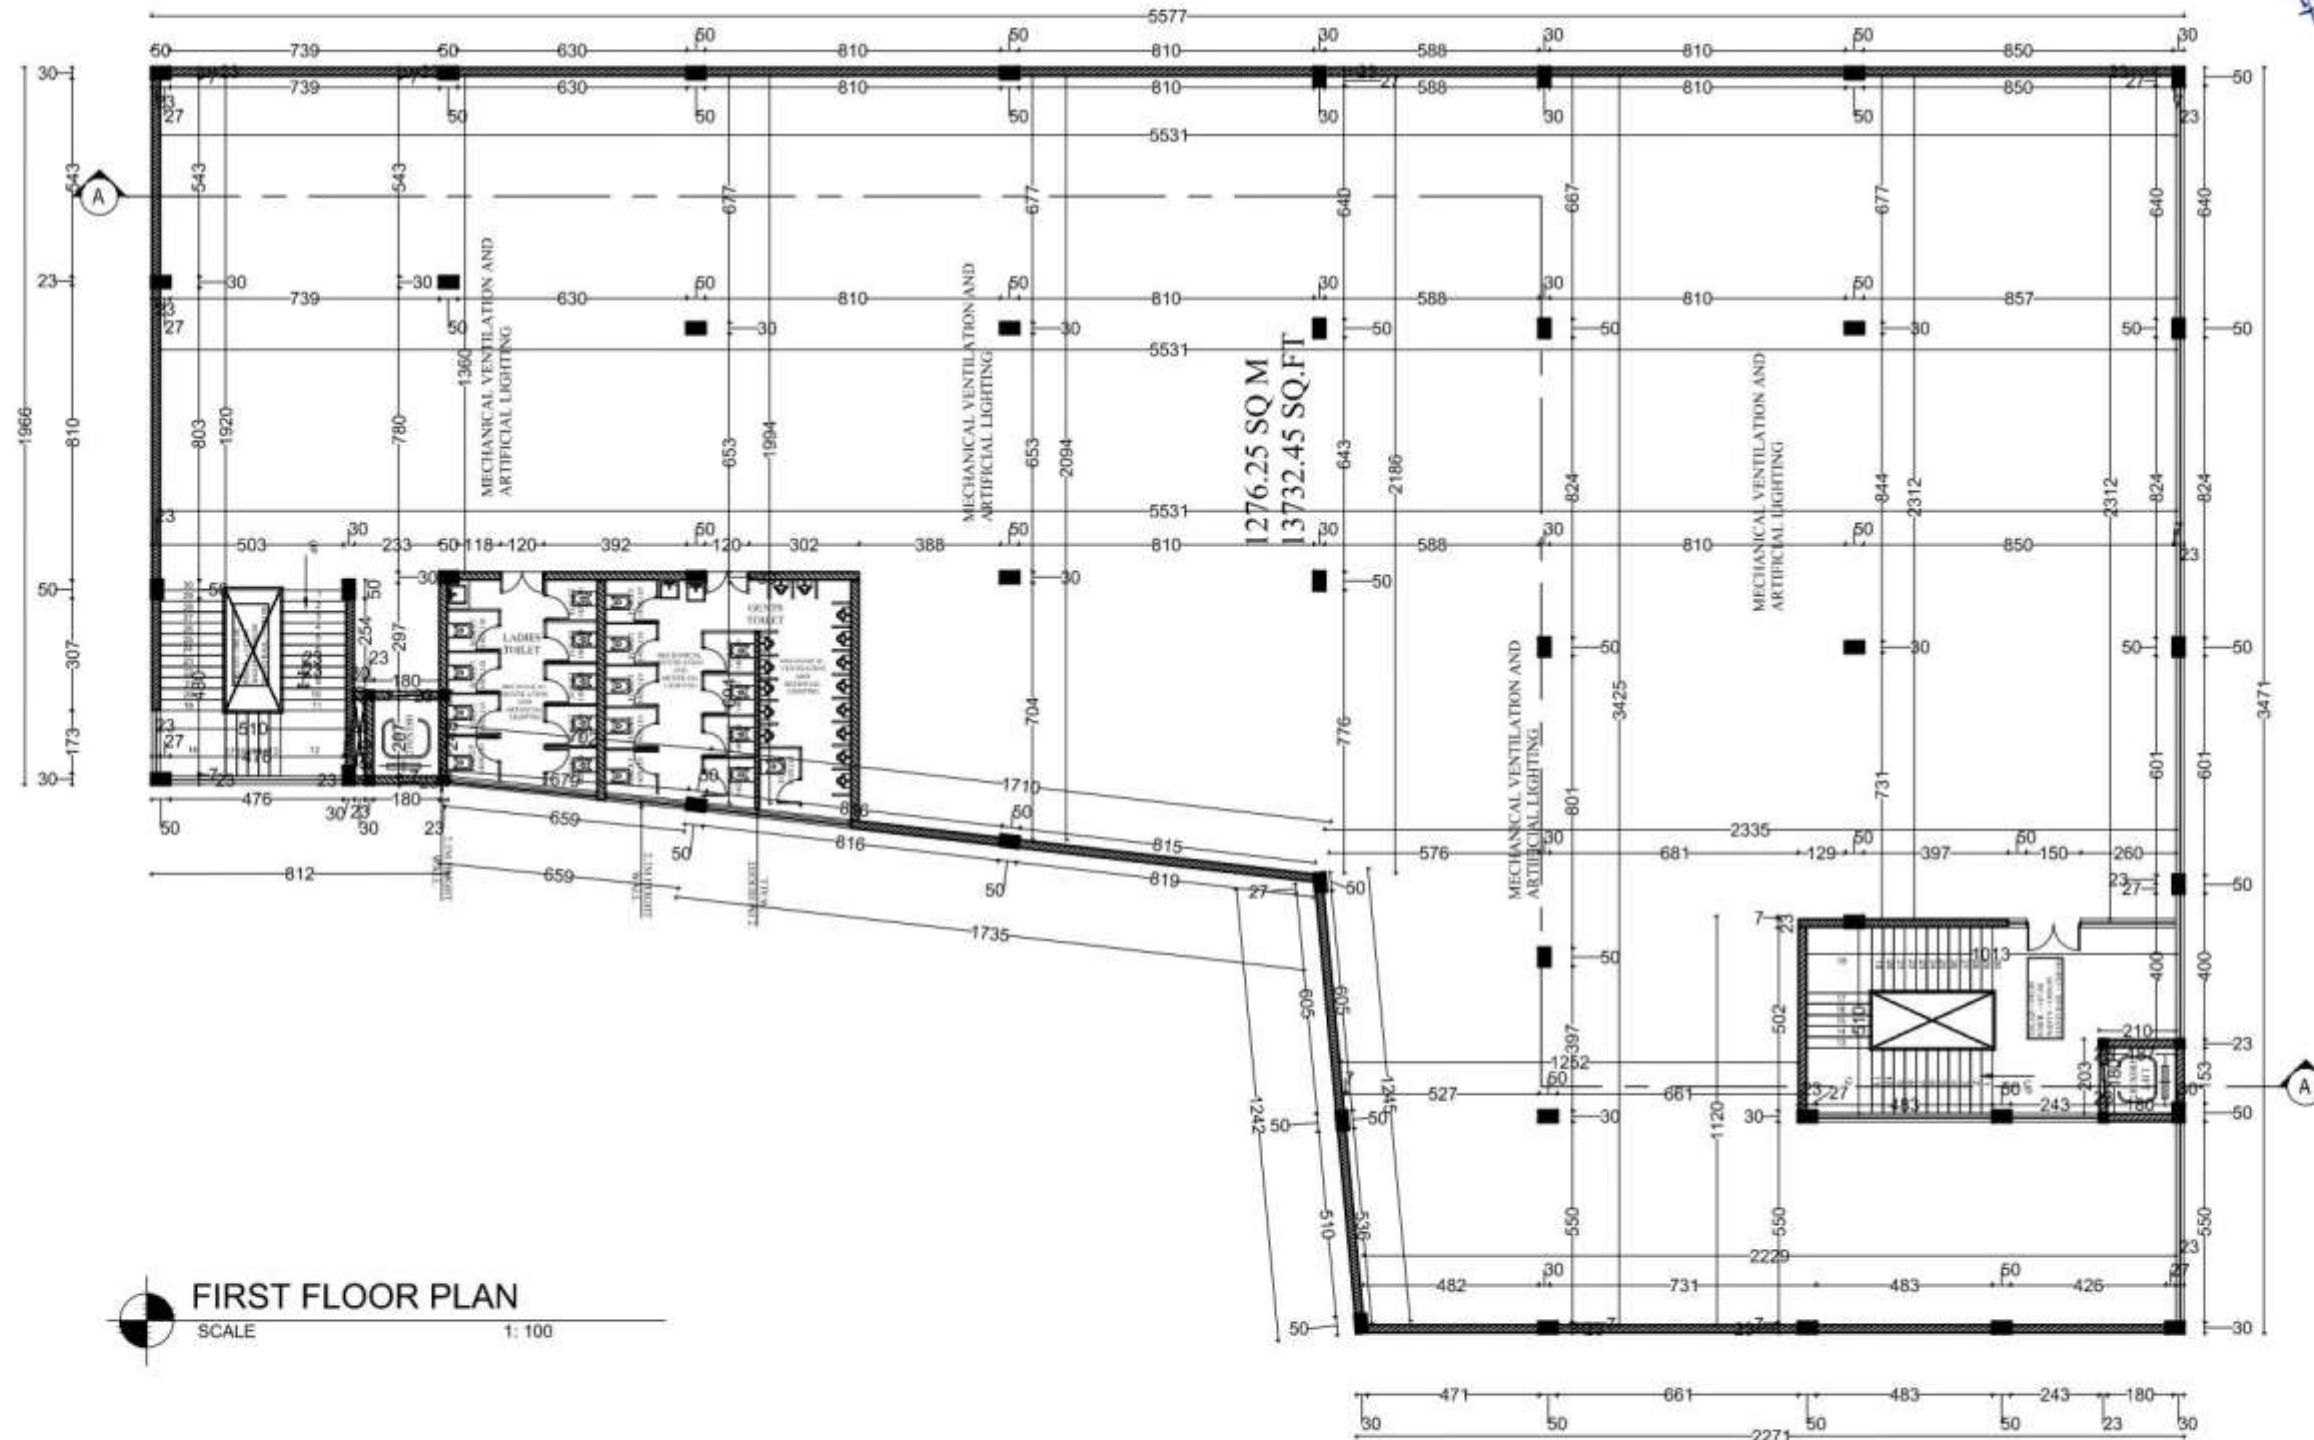

AREA STATEMENT

PLOT AREA = 61.50 CENTS = 2489 SQ.M


SL. NO	DESCRIPTION	BUILT UP AREA		FLOOR AREA	
		SQ.M	SQ.F	SQ.M	SQ.F
1	BASEMENT FLOOR	1375.92	14804.89	72.96	785.04
2	GROUND FLOOR	1375.92	14804.89	1358.29	14615.20
3	FIRST FLOOR	1479.66	15921.14	1462.03	15731.44
4	SECOND FLOOR	1334.94	14363.95	1317.31	14058.04
5	TOTAL	5555.64	59778.66	4210.59	45189.72
6	F.S.I = 4199.79/2489 = 1.68				
7	FOOT PRINT AREA = 1479.66				
8	COVERAGE = 1479.66/2489X100 = 59.44%				



DRAWING DETAILS			PROJECT	PROPOSED COMMERCIAL FOR SAFARI	MODEL	REVISIONS		REVISION DATE
ARCHITECTURAL DRAWINGS		NO.				DESCRIPTIONS		
TITLE		NO.						
FIRST FLOOR PLAN			PROJECT ARCHITECT SAFECO P.H.C 2/10/2023 Hafsa Ibrahim, Tashar	DESIGN TEAM		1. All dimensions are in mm 2. All drawings are the sole property of SAFECO ASSOCIATES, KENYA. THIS DRAWING IS NOT TO BE USED IN ANY OTHER PROJECT WITHOUT THE WRITTEN PERMISSION OF THE ARCHITECT/DRAWER. 3. Refer dimension list for actual dimensions. Do not measure from drawing		
SITE ADDRESS				AR. MISHAL Mob: 091 9846 335513 e mail: moulamoulay@gmail.com CHIEF ARCHITECT				
PROJECT NO.								
DATE								
DRAWN BY								
CHECKED BY								
APPROVED BY								
CONSULTANT								
PROJECT MANAGER								
PROJECT MANAGEMENT CONSULTANT								



AREA STATEMENT					
PLOT AREA = 61.50 CENTS = 2489 SQ.M					
SL. NO	DESCRIPTION	BUILT UP AREA		FLOOR AREA	
		SQ.M	SQ.F	SQ.M	SQ.F
1	BASEMENT FLOOR	1375.92	14804.89	72.96	785.04
2	GROUND FLOOR	1375.92	14804.89	1358.29	14615.20
3	FIRST FLOOR	1479.66	15921.14	1462.03	15731.44
4	SECOND FLOOR	1334.94	14363.95	1317.31	14058.04
5	TOTAL	5555.64	59778.66	4210.59	45189.72
6	F.S.I = 4199.79/2489 = 1.68				
7	FOOT PRINT AREA = 1479.66				
8	COVERAGE = 1479.66/2489X100 = 59.44%				

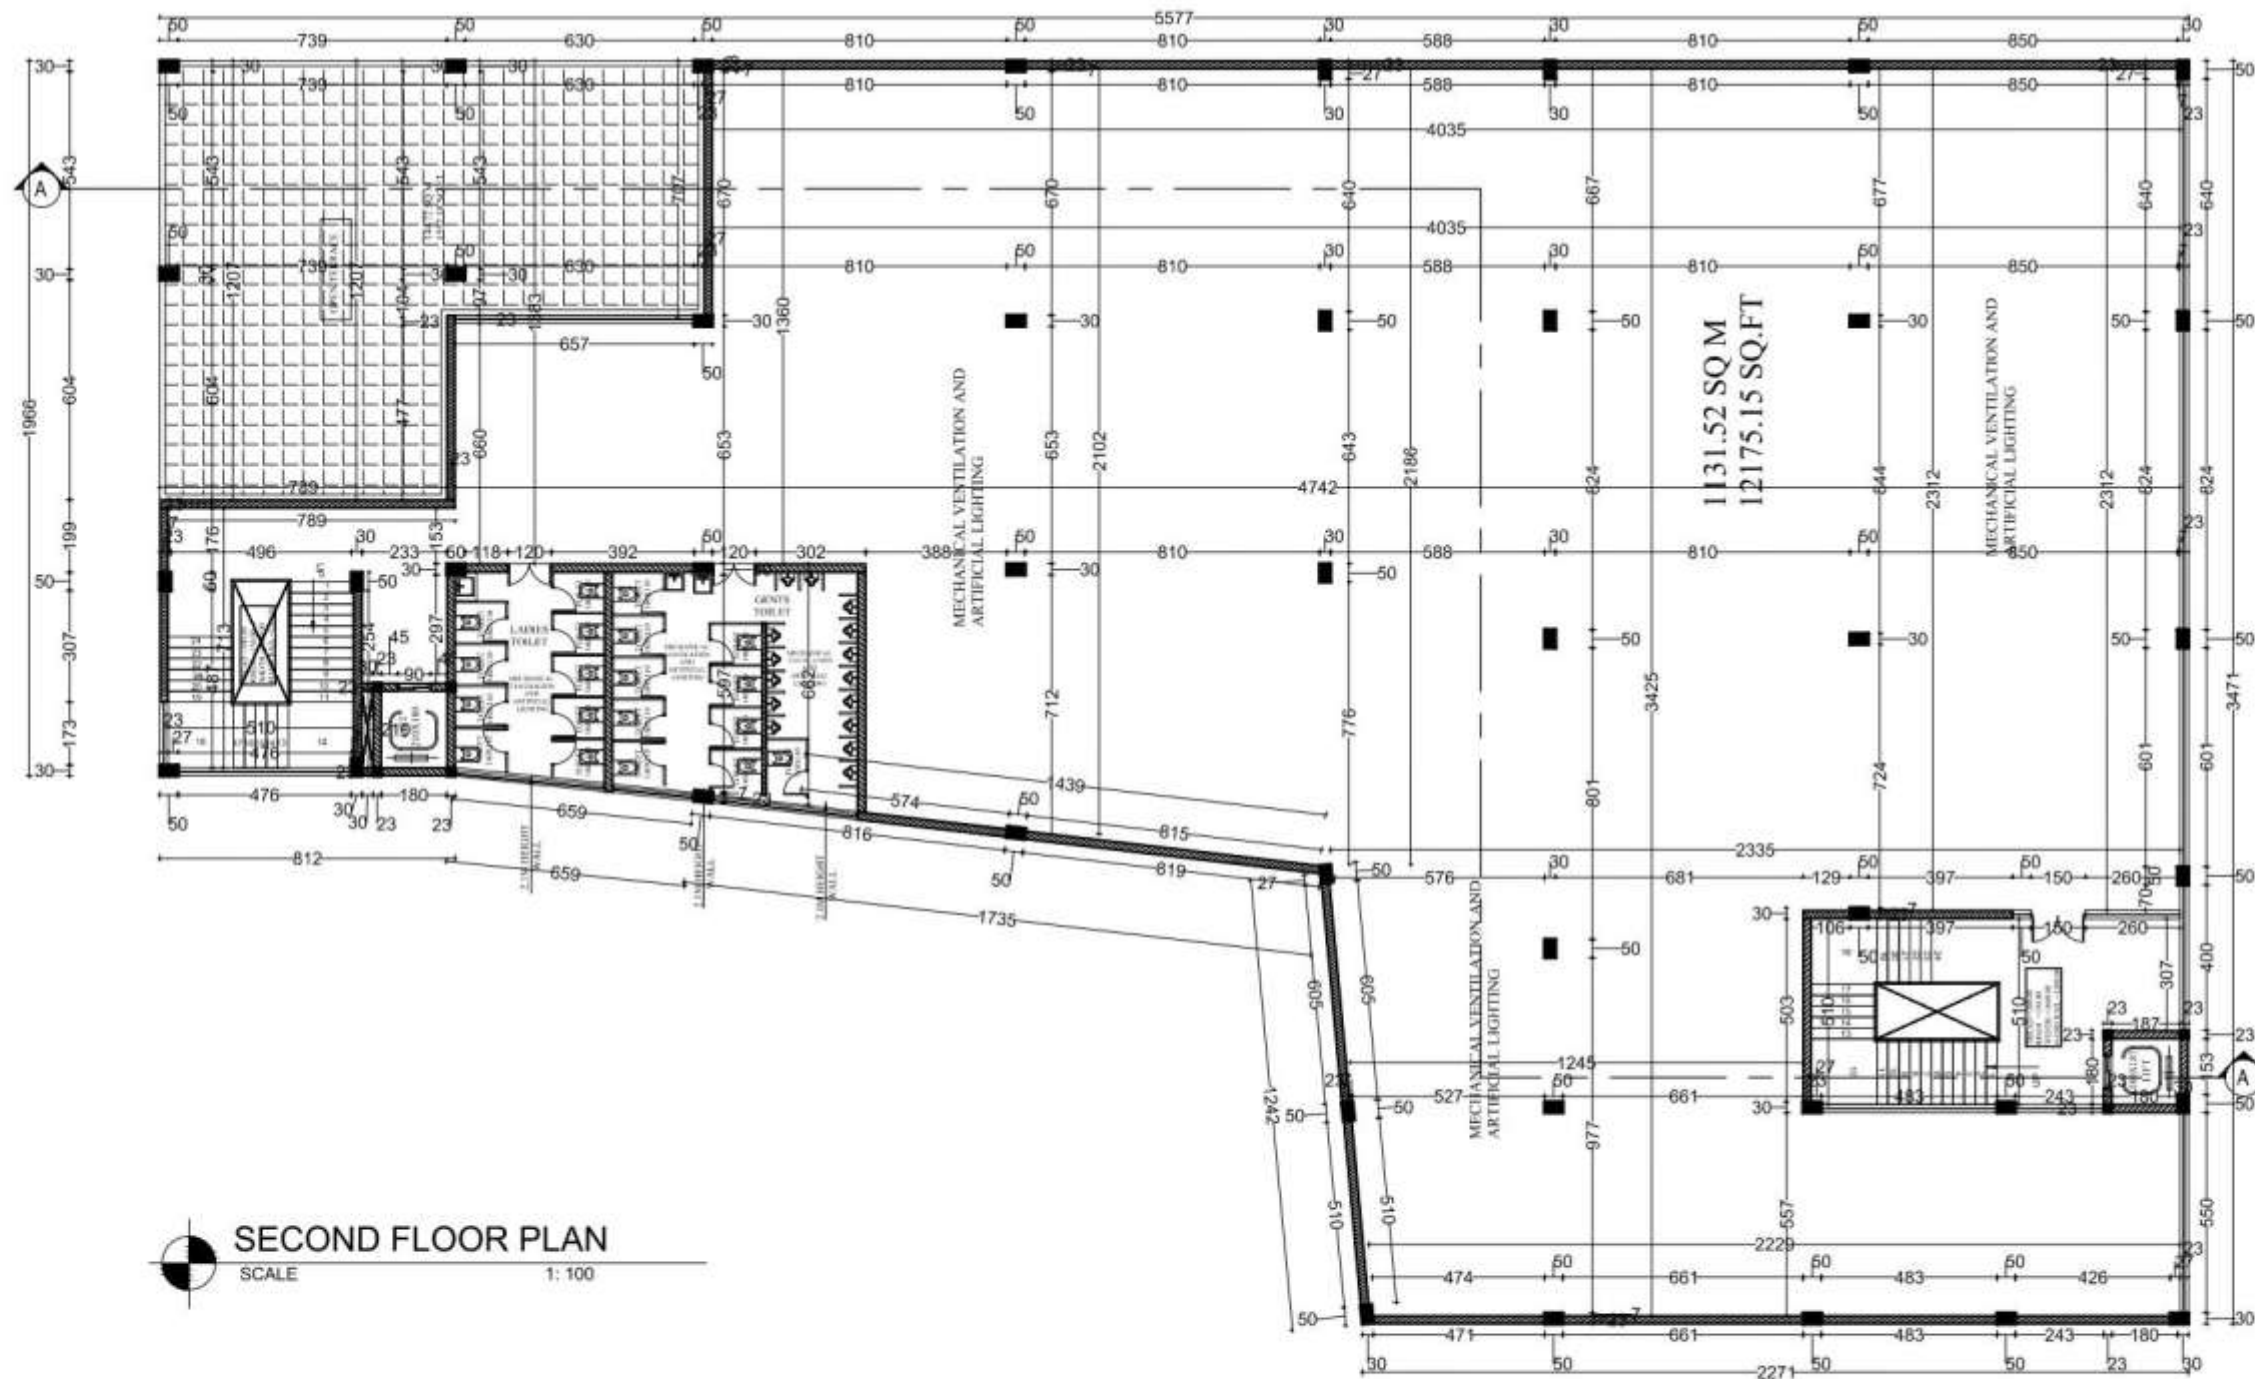

 **SECOND FLOOR PLAN**
SCALE 1: 100


[illegible]

DRAWING DETAILS				
ARCHITECTURAL DRAWINGS				
TITLE	SECTION AND ELEVATION			
SHEET NO.			SCALE 1/8"	
DATE	14 MAR 2022	CHECKED BY	14 MAR 2022	
DRAWN	APPROVED D&S	CHECKED BY	BY MANUAL	
SITE ADDRESS				
PROJECT MANAGER				

SITE PLAN (OP -2)

AREA STATEMENT				
PLOT AREA =81.50 CENTS = 929.08 SQ.M				
SL. NO	DESCRIPTION	BUILT UP AREA	FLOOR AREA	
		SQ.M	SQ.F	SQ.M
1	BASEMENT FLOOR	551.22	5931.12	36.43
2	GROUND FLOOR	429.27	4618.94	418.14
3	FIRST FLOOR	556.92	5992.45	523.77
4	SECOND FLOOR	556.92	5992.45	523.77
5	TOTAL	2094.33	17141.96	1502.11
6	F.S.I =1502.11/929.08 = 1.61			
7	FOOT PRINT AREA = 556.92			
8	COVERAGE = 556.92/929.08X100 = 59.89%			

PARKING CALCULATION	
CAR PARKING	
FLOOR AREA FOR PARKING CALCULATION = 1502.11 SQ. M	
UP TO 1200 SQ.M FLOOR AREA-1 PARKING FOR EVERY 60 SQ.M = 1200/60=13.33 NOS	
ABOVE 1200 SQ.M FLOOR AREA-1 PARKING FOR EVERY 60 SQ.M	
TOTAL PARKING =13.33+0.03 =13.36 CARS	
TOTAL NO OF CAR PARKING =19 NOS	PROVIDED CAR PARKING=27 NOS
AREA FOR ONE CAR PARKING=2.73X5.15	
TOTAL AREA OF CAR PARKING=19X15=285SQ. M	
TWO WHEELER PARKING	
TWO WHEELER PARKING AREA =25 % OF TOTAL CAR PARKING AREA = 71.25SQ.M	
AREA OF TWO WHEELER PARKING =1.25X2.3= 3.92 SQ.M	
REQUIRED NO. OF BIKE PARKING =71.25 / 3 = 23.75 NOS REQUIRED	
PROVIDED TWO WHEELER PARKING= 24 NOS	
LOADING AND UNLOADING AREA -REQUIRED = 60 SQ.M = 188.47 SQ.M.	

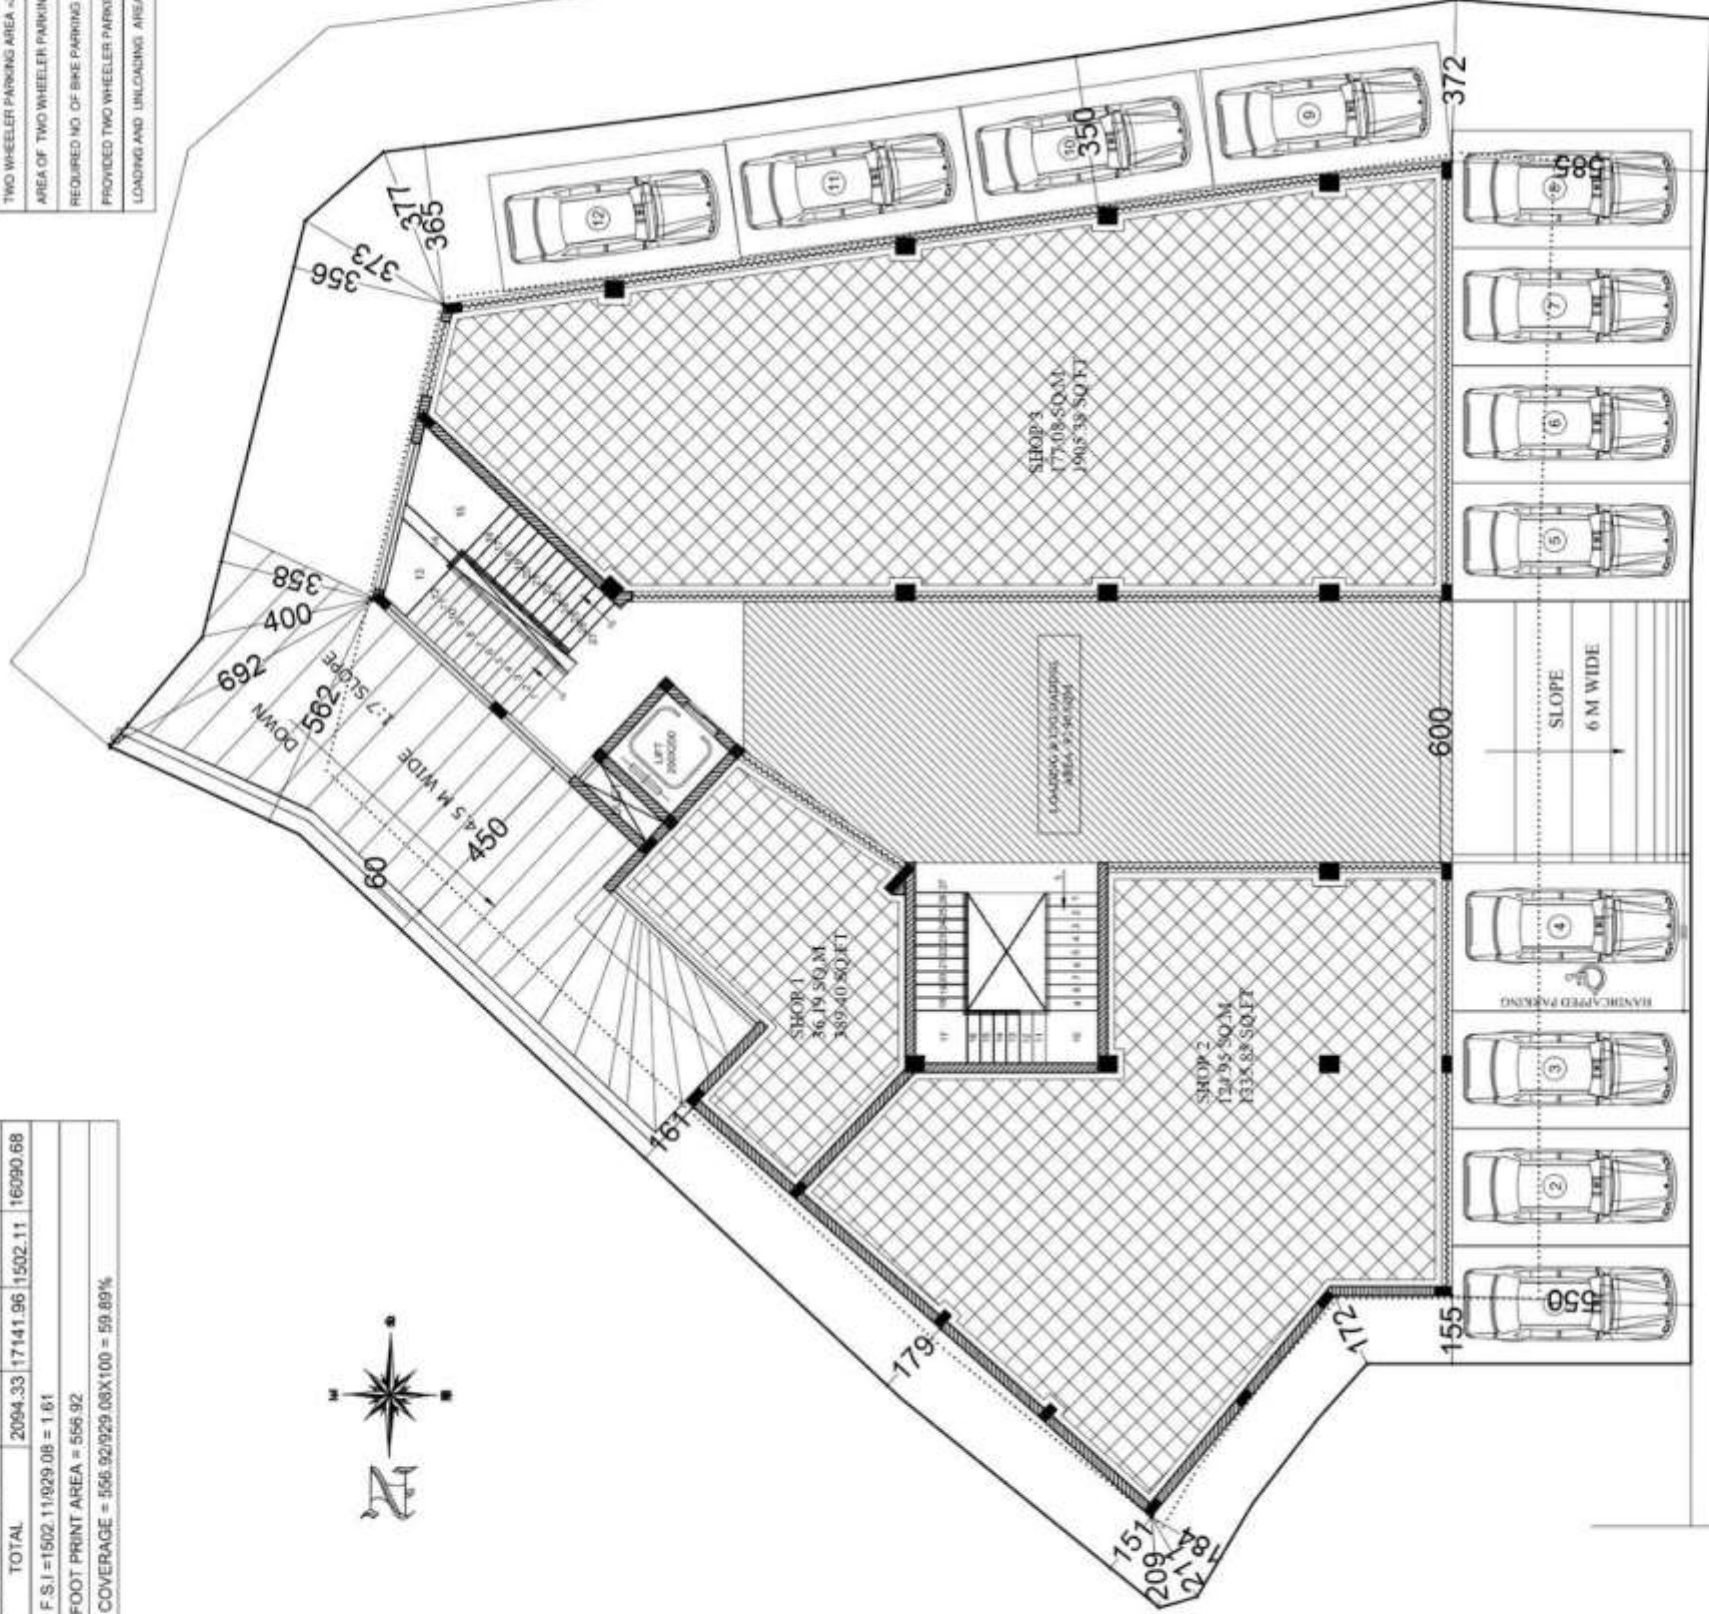

SITE PLAN (OP -2)



DRAWING DETAILS		PROJECT		PROPOSED PROJECT FOR MR. BASHEER		NOTES	REMARKS	NO.	DESCRIPTION	REVISION DATE	REVISION
ARCHITECTURAL DRAWINGS		OWNERS SIGNATURE		DESIGN TEAM							
TITLE SITE PLAN (OP -2)				AIR. MISHAL A		1. All dimensions are in mm. 2. All drawings are the property of SAFCO ARCHITECTS P. M. C. INDIA as part of this drawing should be reproduced, copied or written permission of the architect/engineer. 3. Safety Champion kept by owner and not to be used without approval from Owner.					
SHEET NO.		SHEET 1 OF 2		A/ NOLIFAL MOUDUTTY C.M							
DATE		DATE		Mob: +91 9948 333613 e mail: arroudmoudutty@gmail.com							
SITE ADDRESS		SAFCO P. M. C.		PROJECT ARCHITECT							
CONTRACT		PROJECT MANAGER		SAFCO P. M. C.							
PROJECT MANAGER SIGNATURE		AUTHORIZED SIGNATORY		SAFCO P. M. C.							
PROJECT MANAGER SIGNATURE		PROJECT MANAGER SIGNATURE		SAFCO P. M. C.							
PROJECT MANAGER SIGNATURE		PROJECT MANAGER SIGNATURE		SAFCO P. M. C.							
PROJECT MANAGER SIGNATURE		PROJECT									

BASEMENT FLOOR PLAN (OP -2)

AREA STATEMENT					
PLOT AREA =61 50 CENTS = 929.08 SQ.M					
SL. NO	DESCRIPTION	BUILT UP AREA		FLOOR AREA	
		SQ.M	SQ.F	SQ.M	SQ.F
1	BASEMENT FLOOR	551.22	5931.12	36.43	319.93
2	GROUND FLOOR	429.27	4618.94	418.14	4496.18
3	FIRST FLOOR	556.92	5992.45	523.77	5635.76
4	SECOND FLOOR	556.92	5992.45	523.77	5635.76
5	TOTAL	2094.33	17141.96	1502.11	16090.68
6	F.S.I =1502.11/520.08 = 1.61				
7	FOOT PRINT AREA = 5508.92				
8	COVERAGE = 556.02/920.38X100 = 59.89%				

PARKING CALCULATION CAR PARKING FLOOR AREA FOR PARKING CALCULATION = 152,113.02 M UP TO 1200 SQM FLOOR AREA - 1 PARKING FOR EVERY 90 SQM = 1200/90 = 13 VEHICLES ABOVE 1200 SQM FLOOR AREA - 1 PARKING FOR EVERY 60 SQM = 152,113.02 - 1200 = 151,113.02 TOTAL PARKING = 13.33 + 2.50 = 15.83 CARB TOTAL NO. OF CAR PARKING = 15X05 = PROVIDED CAR PARKING - 27 NOS AREA FOR ONE CAR PARKING = 2.32 X 5 = 11.6 TOTAL AREA OF CAR PARKING = 15X05 = 385.50 M TWO WHEELER PARKING TWO WHEELER PARKING AREA - 25% OF TOTAL CAR PARKING AREA - 71.25 SQM AREA OF TWO WHEELER PARKING - 1.29 X 3 = 3.87 NOS REQUIRED REQUIRED NO. OF BIKES PARKING - 71.25 / 3 = 23.75 NOS REQUIRED PROVIDED TWO WHEELER PARKING - 24 NOS LOADING AND UNLOADING AREA - REQUIRED = 40 SQM = 136.47 SQM
--



BASEMENT FLOOR PLAN (OP-2)
SCALE 1:120

[illegible]

AREA STATEMENT

SL. NO	DESCRIPTION	BUILT UP AREA		FLOOR AREA	
		SQ.M	SQ.F	SQ.M	SQ.F
1	BASEMENT FLOOR	551.22	5931.12	36.43	319.98
2	GROUND FLOOR	429.27	4618.94	418.14	4499.18
3	FIRST FLOOR	556.92	5992.45	523.77	5635.76
4	SECOND FLOOR	556.92	5992.45	523.77	5635.76
5	TOTAL	2094.33	17141.96	1502.11	16090.68
6	F.S.I=1502.11/929.08 = 1.61				
7	FOOT PRINT AREA = 556.92				
8	COVERAGE = 556.92/929.08X100 = 59.89%				



DRAWING DETAILS						PROJECT		PROPOSED PROJECT FOR MR. BASHEER	
ARCHITECTURAL DRAWINGS								DESIGN TEAM	
TITLE		GROUND FLOOR PLAN (DP - 2)							
SHEET NO.		SCALE		DATE		APPROVAL		4C HOUTAL MODULITY C.M	
DATE		10 APRIL 2024		10 APRIL 2024		SIGNATURE		Note #91 3944, 333313 e.mail: ammodulmoduly@gmail.com	
SITE ADDRESS						ABHISHEK DAS			
COMPLAINT						PROJECT ARCHITECT		CHIEF ARCHITECT	
						SAFCO P.H.C		SAFCO P.H.C	
						1A, New Prem. Area, Durgam		1A, New Prem. Area, Durgam	
						Mallu Indira, Thaneer - 4		Mallu Indira, Thaneer - 8	
						AUTHORIZED SIGNATORY			
						PROJECT MANAGER			
						PROJECT MANAGER (CONSULTANT)			

DATE	AREA	FOCUS	NO	DESCRIPTION	REVISION DATE REVISION
1.	All drawings are in the property of SAFCO ARCHITECTS, INC. 10001 E. 15th Ave., Suite 100, Denver, CO 80202. If not drawing should be reproduced, copied or incorporated without the written consent of the architect/engineer.				
2.	After discussion had for revision proposed. The contract was revised. The contract was revised.				

AFCO ARCHITECTS
ARCHITECTS PLANNERS INTERIORS LANDSCAPE
SAFCO P.M.C.

AFCO ARCHITECTS
ARCHITECTS PLANNERS INTERIORS CONSULTANTS
SAFCO P.M.C.

AFCO ARCHITECTS
4000 14th Avenue, Suite 100, Boulder, CO 80501
303.440.1400

AFCO ARCHITECTS
4000 14th Avenue, Suite 100, Boulder, CO 80501
303.440.1400




FIRST FLOOR PLAN (OP -2)

AREA STATEMENT

PLOT AREA = 61.50 CENTS = 929.08 SQ.M

SL. NO	DESCRIPTION	BUILT UP AREA		FLOOR AREA	
		SQ.M	SQ.F	SQ.M	SQ.F
1	BASEMENT FLOOR	551.22	5931.12	36.43	319.98
2	GROUND FLOOR	429.27	4618.94	418.14	4499.18
3	FIRST FLOOR	556.92	5992.45	523.77	5635.76
4	SECOND FLOOR	556.92	5992.45	523.77	5635.76
5	TOTAL	2094.33	17141.96	1502.11	16090.68
6	F.S.I = 1502.11/929.08 = 1.61				
7	FOOT PRINT AREA = 556.92				
8	COVERAGE = 556.92/929.08 X 100 = 59.89%				

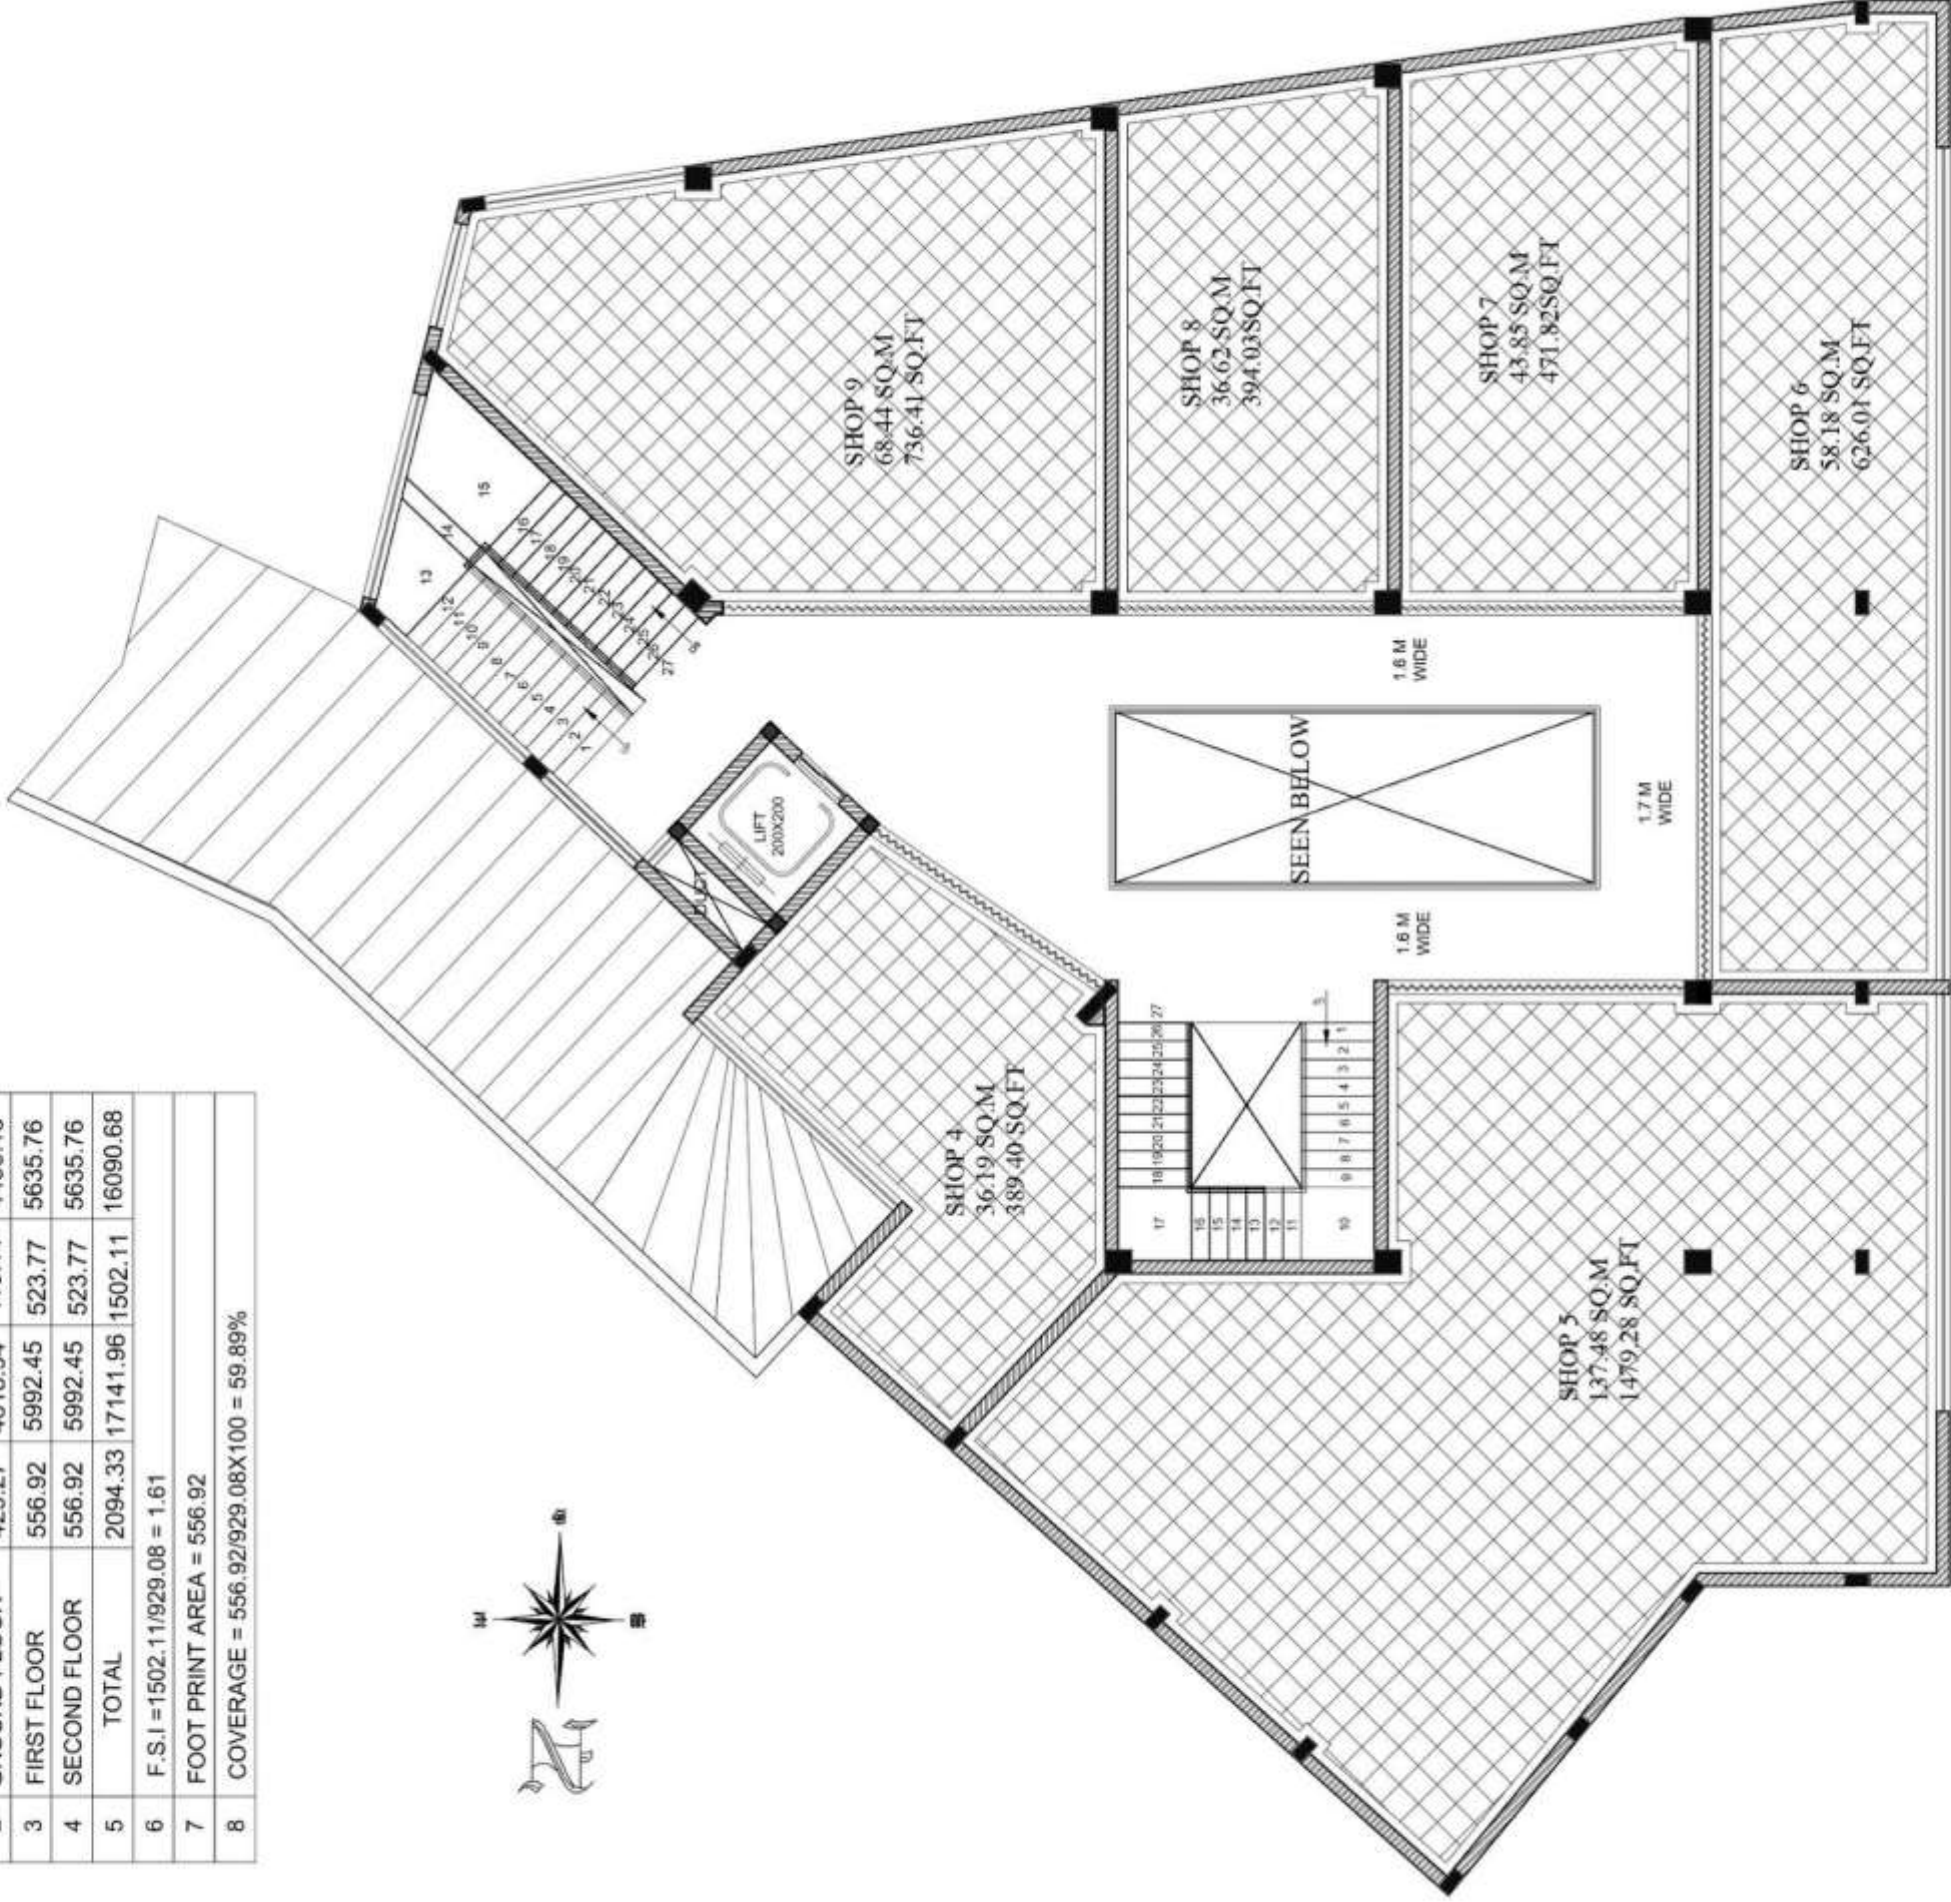

FIRST FLOOR PLAN (OP -2)

SCALE 1:100


[illegible]

SECOND FLOOR PLAN (OP -2)

AREA STATEMENT

PLOT AREA = 61.50 CENTS = 929.08 SQ.M

SL. NO	DESCRIPTION	BUILT UP AREA		FLOOR AREA	
		SQ.M	SQ.F	SQ.M	SQ.F
1	BASEMENT FLOOR	551.22	5931.12	36.43	319.98
2	GROUND FLOOR	429.27	4618.94	418.14	4499.18
3	FIRST FLOOR	556.92	5992.45	523.77	5635.76
4	SECOND FLOOR	556.92	5992.45	523.77	5635.76
5	TOTAL	2094.33	17141.96	1502.11	16090.68
6	F.S.I = 1502.11/929.08 = 1.61				
7	FOOT PRINT AREA = 556.92				
8	COVERAGE = 556.92/929.08 X 100 = 59.89%				

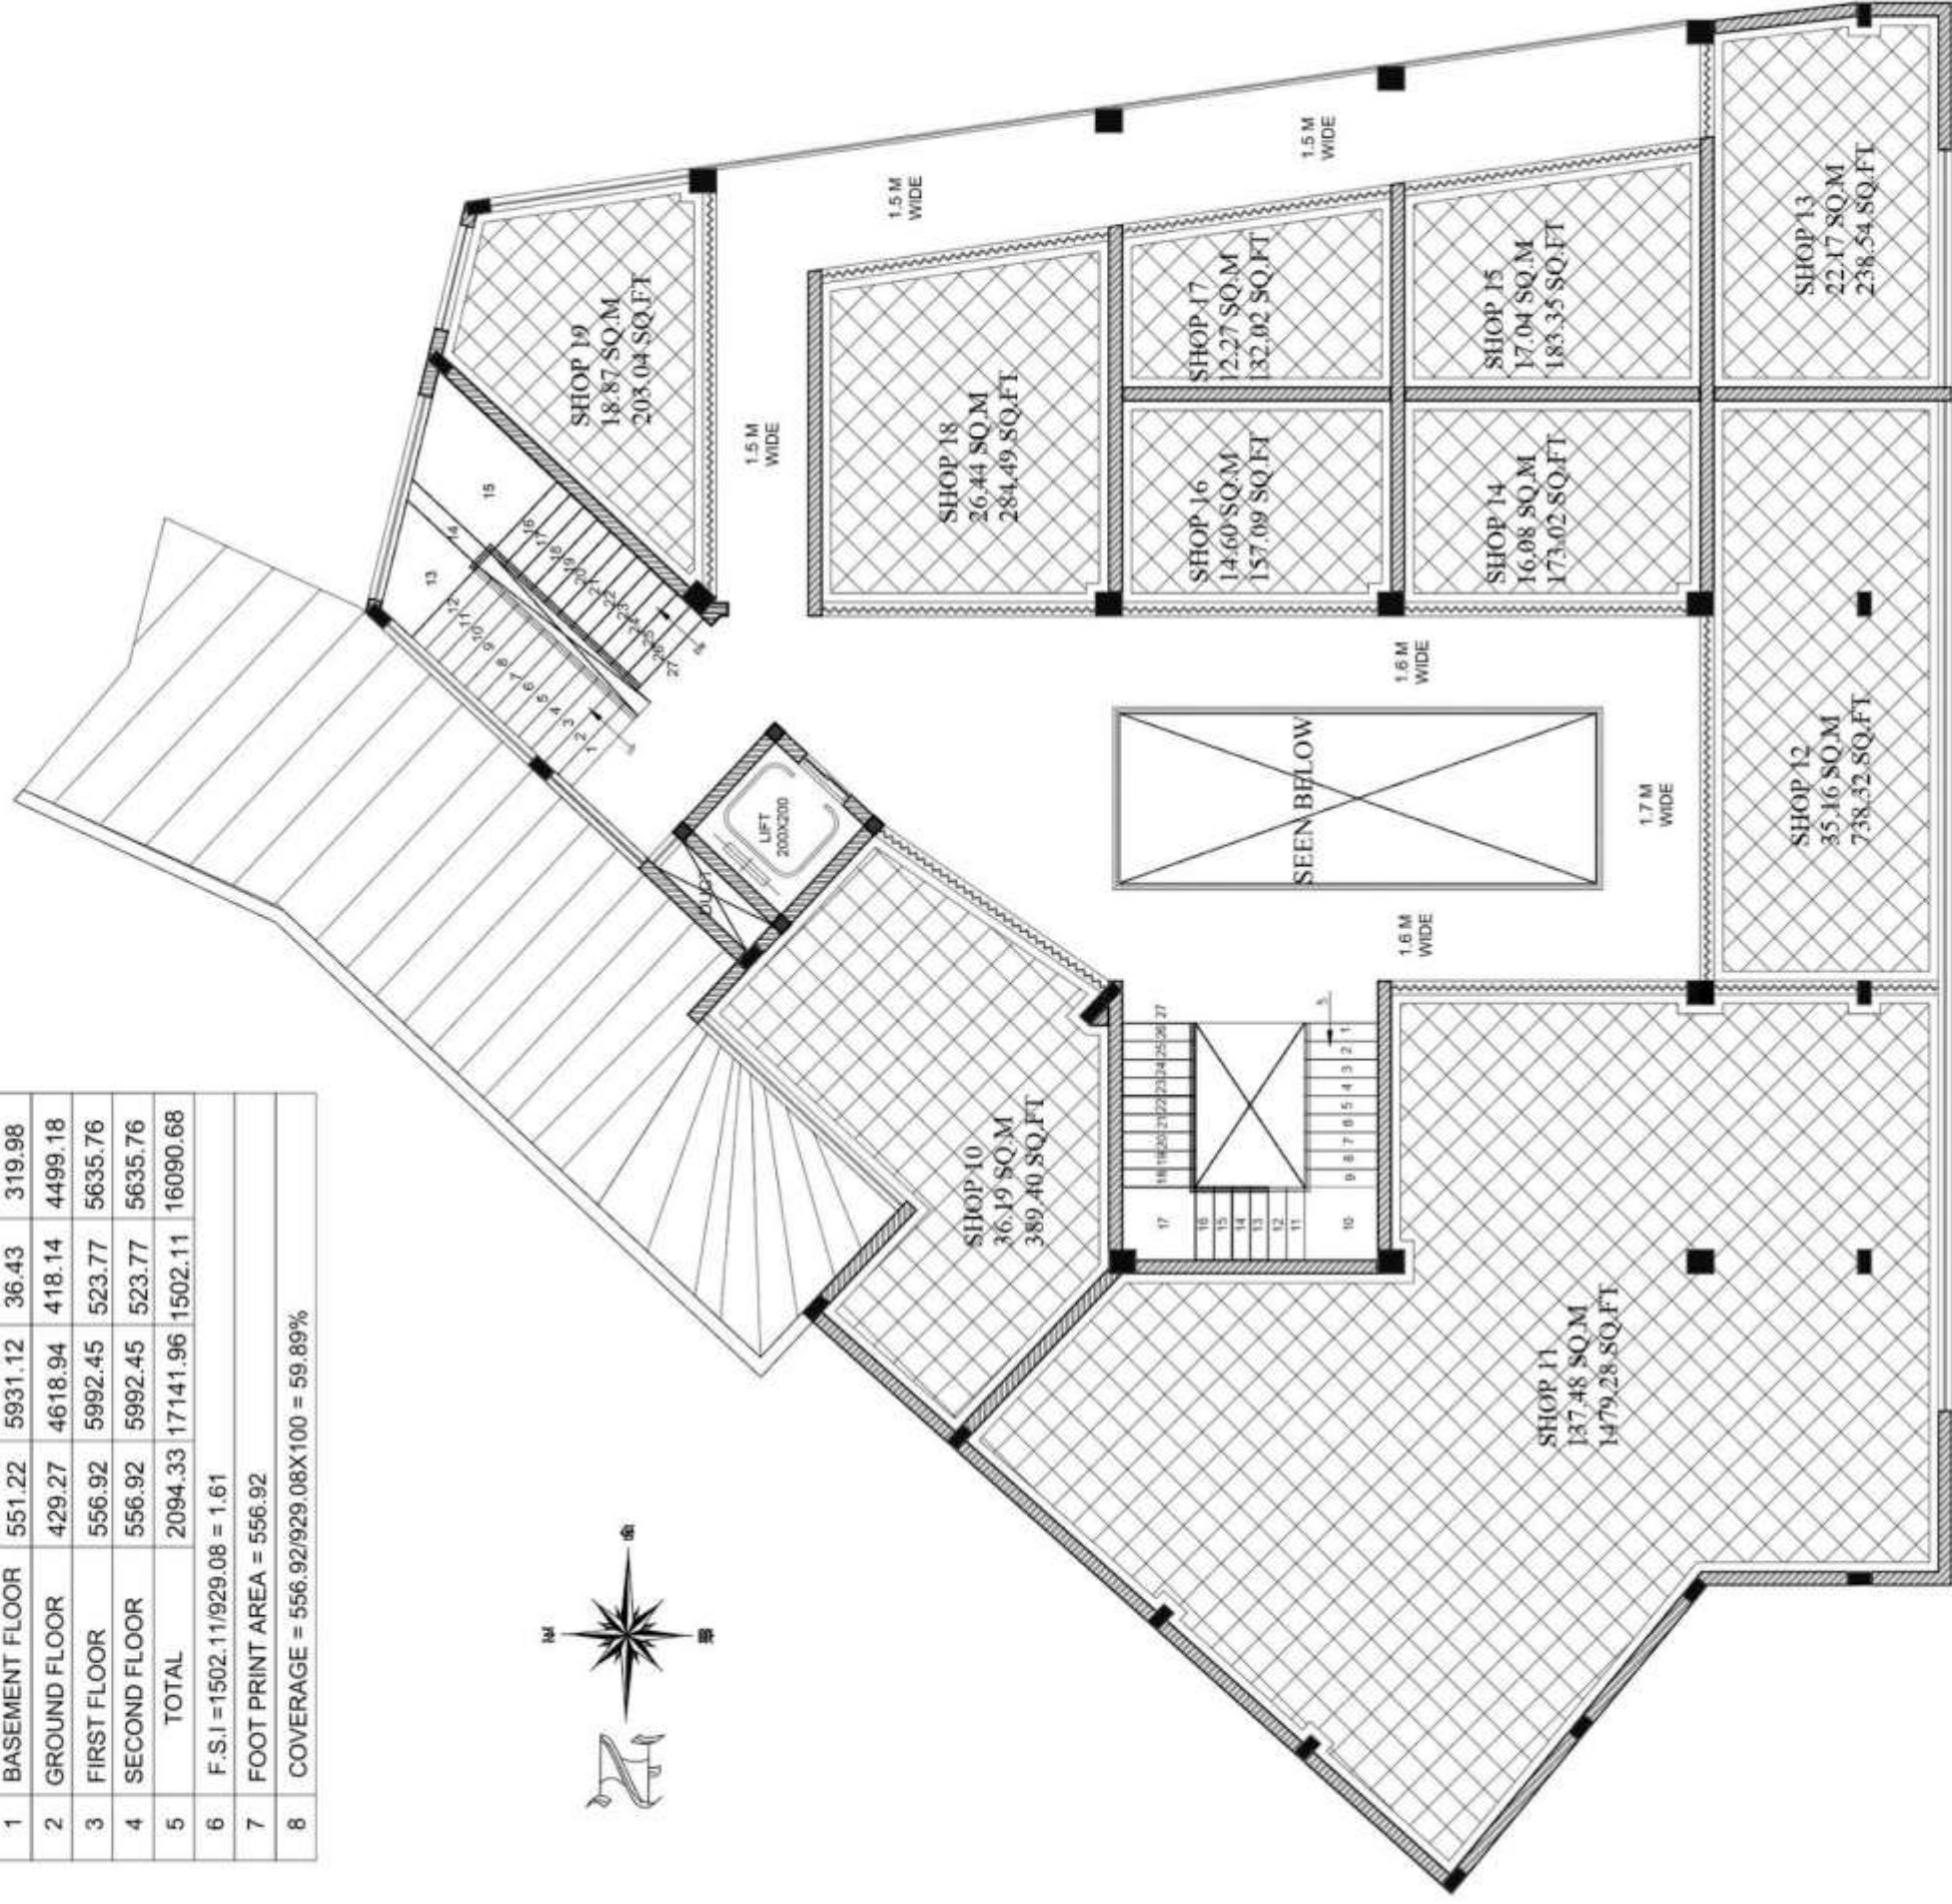

SECOND FLOOR PLAN (OP-2)

SCALE
1:100

DRAWING DETAILS		PROJECT		PROPOSED PROJECT FOR MR. BASHEER		NOVEL		INCISURE		INCISURE		INCISURE	
ARCHITECTURAL DRAWINGS		CHARTERED SIGNATURE		DESIGN TEAM		1. All dimensions are in mm		NO		DESCRIPTION		REFERENCE DATE	
TITLE SECOND FLOOR PLAN (DP - 2)		CHARTERED SIGNATURE		ABHIRAM DAS		2. All drawings are the sole property of SAFCO ARCHITECTS, INDIA on date of this drawing. All rights reserved. No part of this drawing shall be reproduced or transmitted in any form or by any means electronic or mechanical, including photocopying, recording, or by any information storage and retrieval system, without written permission of the architect/drafter.		1		1		1	
SHEET NO.		CHARTERED SIGNATURE		AF INDIVIDUAL MODULITY C.M		3. Refer dimensions next for structural dimensions. Do not extract from drawing.		2		2		2	
DATE		CHARTERED SIGNATURE		MO:-08-9848-335813				3		3		3	
SCALE		CHARTERED SIGNATURE		e-mail: amodulmooty@gmail.com				4		4		4	
SITING ADDRESS		CHARTERED SIGNATURE		PROJECT ARCHITECT				5		5		5	
SITING ADDRESS		CHARTERED SIGNATURE		SAFCO P.H.C				6		6		6	
SITING ADDRESS		CHARTERED SIGNATURE		SAFCO P.H.C				7		7		7	
SITING ADDRESS		CHARTERED SIGNATURE		SAFCO P.H.C				8		8		8	
SITING ADDRESS		CHARTERED SIGNATURE		SAFCO P.H.C				42		42		42	



PARKING CALCULATION	
CAR PARKING	
FLOOR AREA FOR PARKING CALCULATION = 4796.38 SQ.M	
UPTO 1350 SQ.M FLOOR AREA, 1 PARKING FOR EVERY 80 SQ.M (1350/80=16.875)	
ABOVE 1350 SQ.M FLOOR AREA, PARKING FOR EVERY 500 SQ.M (1350/500 = 2.7)	
TOTAL PARKING = 16.875+2.7=19.575 (19.575 CAR)	
TOTAL NO. OF CAR PARKING = 19.575, PROVIDED CAR PARKING=19.575	
AREA FOR ONE CAR PARKING=17.00 SQ.M	
TOTAL AREA OF CAR PARKING=19.575*17.00 SQ.M	
TWO WHEELER PARKING	
TWO WHEELER PARKING AREA = 45% OF TOTAL CAR PARKING AREA = 8.808 SQ.M	
AREA OF TWO WHEELER PARKING = 2.00 SQ.M	
REQUIRED NO. OF BIKE PARKING = 4.404 = 4 (CONSIDER REQUIRED)	
PROVIDED TWO WHEELER PARKING = 4.50	
LOADING AND UNLOADING AREA REQUIRED = 1.80 SQ.M + 1.80 SQ.M	

SANITARY AREA - COMMERCIAL			
4891 AT SO M BUILT UP AREA - 4891.475 B - 829.06- 820PERSONS)			
GENTS-830K-(553-33-654PERSONS)			
LADIES- 830K-(276-66-277PERSONS)			
GENDER	WC	URNAL	BATH
FOR MEN	84425-22-16-23	84425-22-16-23	NIL
FOR WOMEN	27615-18-4-19	27615-18-4-19	NIL
GENTS TOILET PROVIDED - 23		URNAL PROVIDED - 35	
LADIES TOILET PROVIDED - 22			



DRAWING DETAILS				PROJECT		PROPOSED COMMERCIAL FOR VALLAPUZZHA		NOTES		INDEX		REVISIONS		REVISION DATE	
ARCHITECTURAL DRAWINGS				OWNER'S SIGNATURE		DESIGN TEAM		1. All dimensions are in mm. 2. All drawings are the sole property of SAFCO ARCHITECTS. THIS DRAWING, KERALA, INDIA is part of this drawing should be reproduced, copied or used in any form without the written permission of the architect/designer. 3. Refer drawings back to the architect/designer for any mistakes from drawing.							
TITLE	SITE PLAN			AR RISHAL	AC NOUJAL MODURTY C/M										
SHEET NO		DATE	SCALE			MOZ-951 0946 333513 e-mail: modurty@vallapuzha.com									
DATE	2024-03-15	DATE	SCALE												
SITE ADDRESS						PROJECT ARCHITECT									
						SAFCO P.H.C									
						A (Joint Clients), Vallapuzha, Kerala									
						AUTHORIZED SIGNATORY									
CONSULTANT				PROJECT MANAGER		PROJECT MANAGER									
						</									



PARKING CALCULATION	
CAR PARKING	
FLOOR AREA FOR PARKING CALCULATION = 6796.92 SQ.M	
LPTD 130 SQ.FLOOR AREA/ PARKING FOR EVERY 60 SQ.M = 120.95 = 130 SQ.M	
APPROX 1200 SQ.FLOOR AREA = PARKING FOR EVERY 60 SQ.M	
= 1000/5000 = 10/5000	
TOTAL PARKING = 12.55/40.00 = 7.21 CARS	
TOTAL NO OF CAR PARKING = 10000 - PROVIDED CAR PARKING = 100 NO	
AREA FOR ONE CAR PARKING = 6700.5-10	
TOTAL AREA OF CAR PARKING = 6700.5-100 SQ.M	
TWO WHEELER PARKING	
TWO WHEELER PARKING AREA = 1/3 OF TOTAL CAR PARKING AREA = 4466.66	
AREA OF TWO WHEELER PARKING = 1.20X3 = 3.60 M	
REQUIRED NO OF BIKES PARKING = 468 X 3 = 130000 REQUIRED	
PROVIDED TWO WHEELER PARKING = 150 NO	
LOADING AND UNLOADING AREA = REQUIRED = 180 SQ.M - 10-15 SQ.M	


SANTARY AREA - COMMERCIAL			
4891 47 SQ M BUILT UP AREA - 4891 47.5 S - 825 D6 - 800PERSONS			
(GENTS-630X)-353 33-354PERSONS			
LADIES- 830X)-378 86-377PERSONS			
GENDER	WC	URINAL	BATH
FOR MEN	354/25-32 16-23	825/33-33 30-32/24	NIL
FOR WOMEN	378/15-18 6-19		NIL
GENTS TOILET PROVIDED = 23		URINAL PROVIDED = 35	
LADIES TOILET PROVIDED = 32			



DRAWING DETAILS			PROJECT		PROPOSED COMMERCIAL FOR VALLARUPAZHA		NOTE		REVISIONS		REVISION DATE	
ARCHITECTURAL DRAWINGS												
OWNER'S SIGNATURE												
PROJECT MANAGER												
PROJECT ASSOCIATE												
CONSULTANT												
SITE ADDRESS												
TITLE			SITE PLAN		f							
SHEET NO.			1/01									
DATE			22 MAR 2022		13 MAR 2022							
BY			SHEKHAR S		SHEKHAR S							
CHECKED BY			SHEKHAR S		SHEKHAR S							
DATE			22 MAR 2022		13 MAR 2022							
BY			SHEKHAR S		SHEKHAR S							
CHECKED BY			SHEKHAR S		SHEKHAR S							
DATE			22 MAR 2022		13 MAR 2022							



AREA STATEMENT					
PLOT AREA = 183.62 CENTS = 7430.21 SQ.M					
SL. NO	DESCRIPTION	BUILT UP AREA		FLOOR AREA	
		SQ.M	SQ.F	SQ.M	SQ.F
1	GROUND FLOOR	2039.76	21947.81	1982.22	21436.28
2	FIRST FLOOR	2851.71	30884.39	2804.17	30172.86
3	TOTAL	4891.47	52832.2	4786.39	51609.14
4	F.S.I = 4798.39/7430.21 = 0.64				
5	FOOT PRINT AREA = 2851.71				
6	COVERAGE = 2851.71/7430.21X100 = 38.37%				

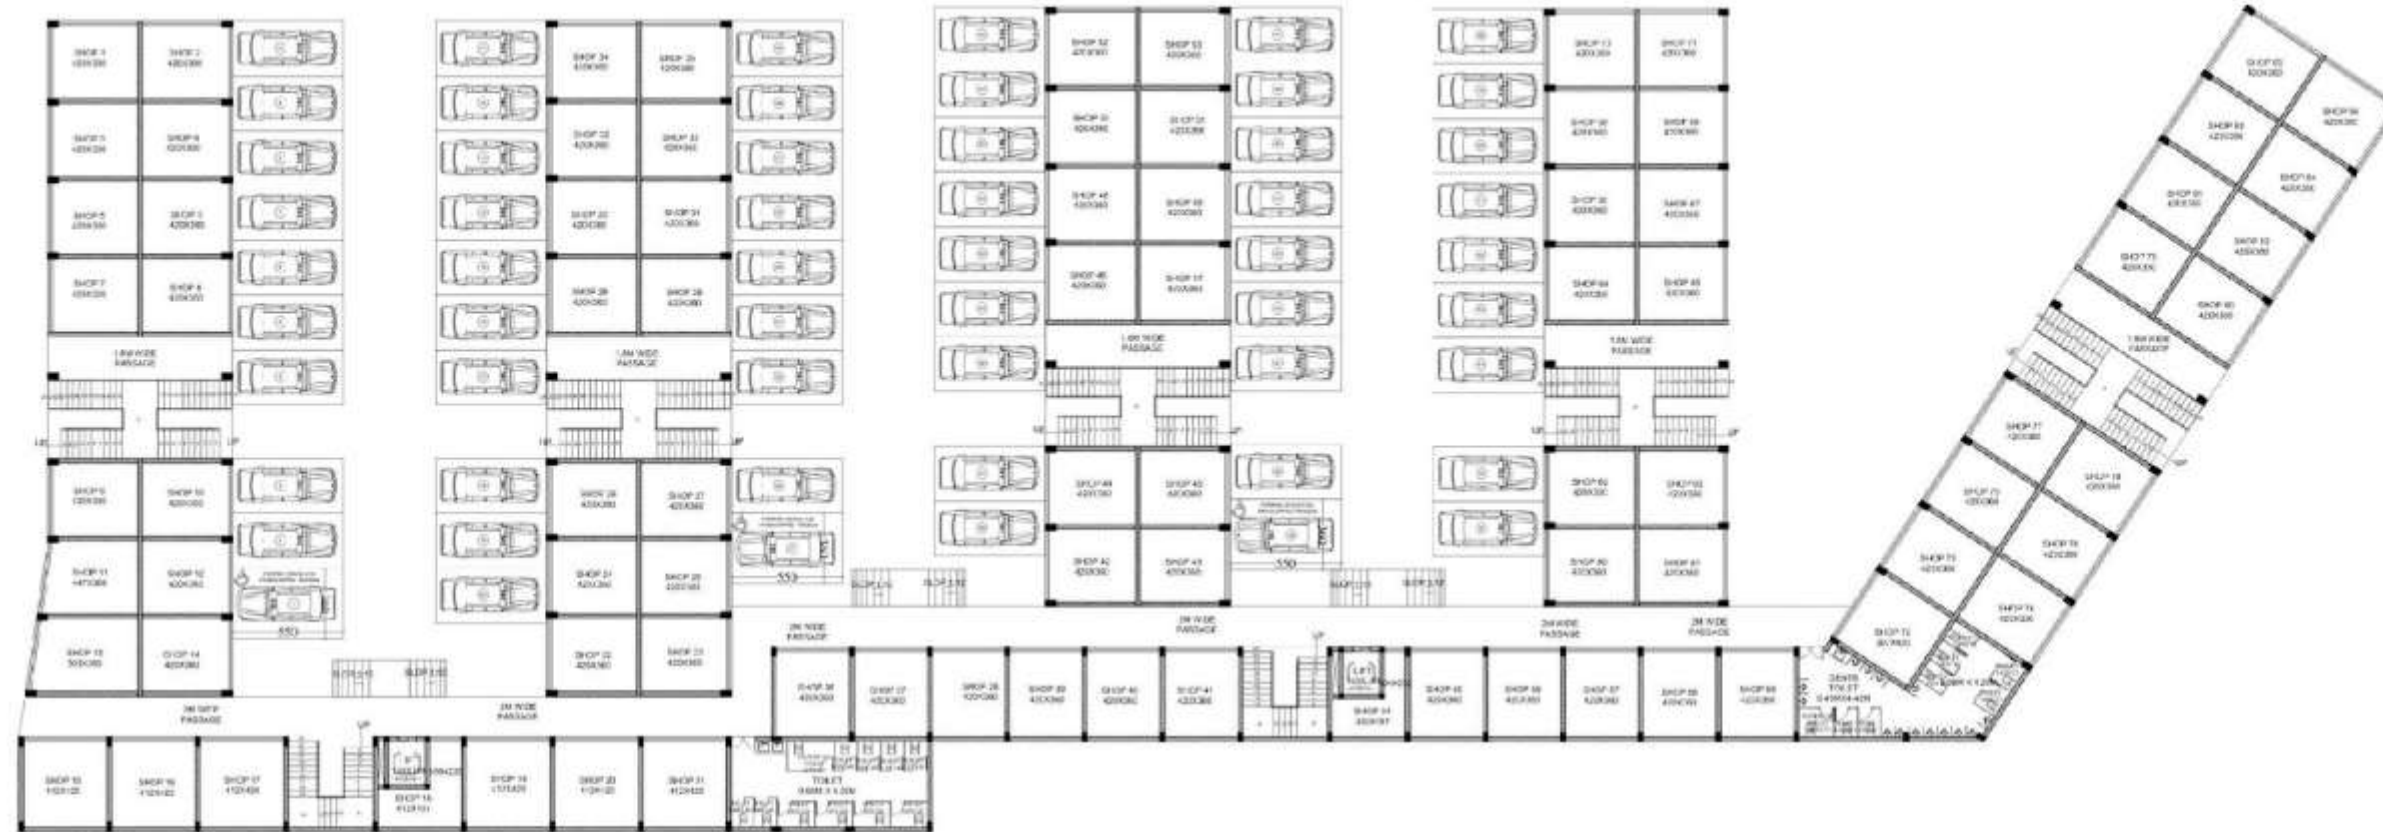

GROUND FLOOR PLAN
SCALE 1: 100

DRAWING DETAILS			PROJECT		PROPOSED COMMERCIAL FOR VALLARUZA		NOTES		REVISION		APPROVED FOR	
ARCHITECTURAL DRAWINGS			OWNERS SIGNATURE		DESIGN TEAM		1. All dimensions are in mm unless otherwise stated.		NO.		DESCRIPTION	
TITLE			GROUND FLOOR PLAN		ARMIGAL		2. All drawings are for the 1st floor of the building.		NO.		DESCRIPTION	
SHEET NO			1 OF 1		PROJECT ARCHITECT		3. The building is to be constructed on a plot of 183.62 cents.		NO.		DESCRIPTION	
DATE			20-08-2024		SAFICO P.H.C		4. The building is to be constructed on a plot of 183.62 cents.		NO.		DESCRIPTION	
DRAWN BY			ARCHITECT		SAFICO P.H.C		5. The building is to be constructed on a plot of 183.62 cents.		NO.		DESCRIPTION	
CHECKED BY			ARCHITECT		SAFICO P.H.C		6. The building is to be constructed on a plot of 183.62 cents.		NO.		DESCRIPTION	
SITE ADDRESS					SAFICO P.H.C		7. The building is to be constructed on a plot of 183.62 cents.		NO.		DESCRIPTION	
CONSULTANT			PROJECT MANAGER		SAFICO P.H.C		8. The building is to be constructed on a plot of 183.62 cents.		NO.		DESCRIPTION	
			PROJECT MANAGER		SAFICO P.H.C		9. The building is to be constructed on a plot of 183.62 cents.		NO.		DESCRIPTION	



AREA STATEMENT

PLOT AREA = 183.62 CENTS = 7430.21 SQ.M

SL. NO	DESCRIPTION	BUILT UP AREA		FLOOR AREA	
		SQ.M	SQ.F	SQ.M	SQ.F
1	GROUND FLOOR	2039.76	21947.81	1992.22	21436.28
2	FIRST FLOOR	2851.71	30684.39	2804.17	30172.86
3	TOTAL	4891.47	52632.2	4796.39	51609.14
4	F.S. = 4796.39/7430.21 = 0.64				
5	FOOT PRINT AREA = 2851.71				
6	COVERAGE = 2851.71/7430.21X100 = 38.37%				





SAFCO ARCHITECTS ARCHITECTS & ENGINEERS SAFCO P.M.C. A-1, 2nd Floor, Sector 10, Gurgaon Haryana - 122002 Mobile: 98688 88888 Email: info@safoarchitects.com	SAFCO ASSOCIATES ARCHITECTS & ENGINEERS SAFCO ASSOCIATES D-10, 1st Floor, Sector 10, Gurgaon Haryana - 122002 Mobile: 98688 88888 Email: info@safoassociates.com		
NO.	REVISIONS	NO.	REVISIONS
1	1	1	1
2	2	2	2
3	3	3	3
100	100	100	100

FIRST FLOOR PLAN


SCALE

1: 100

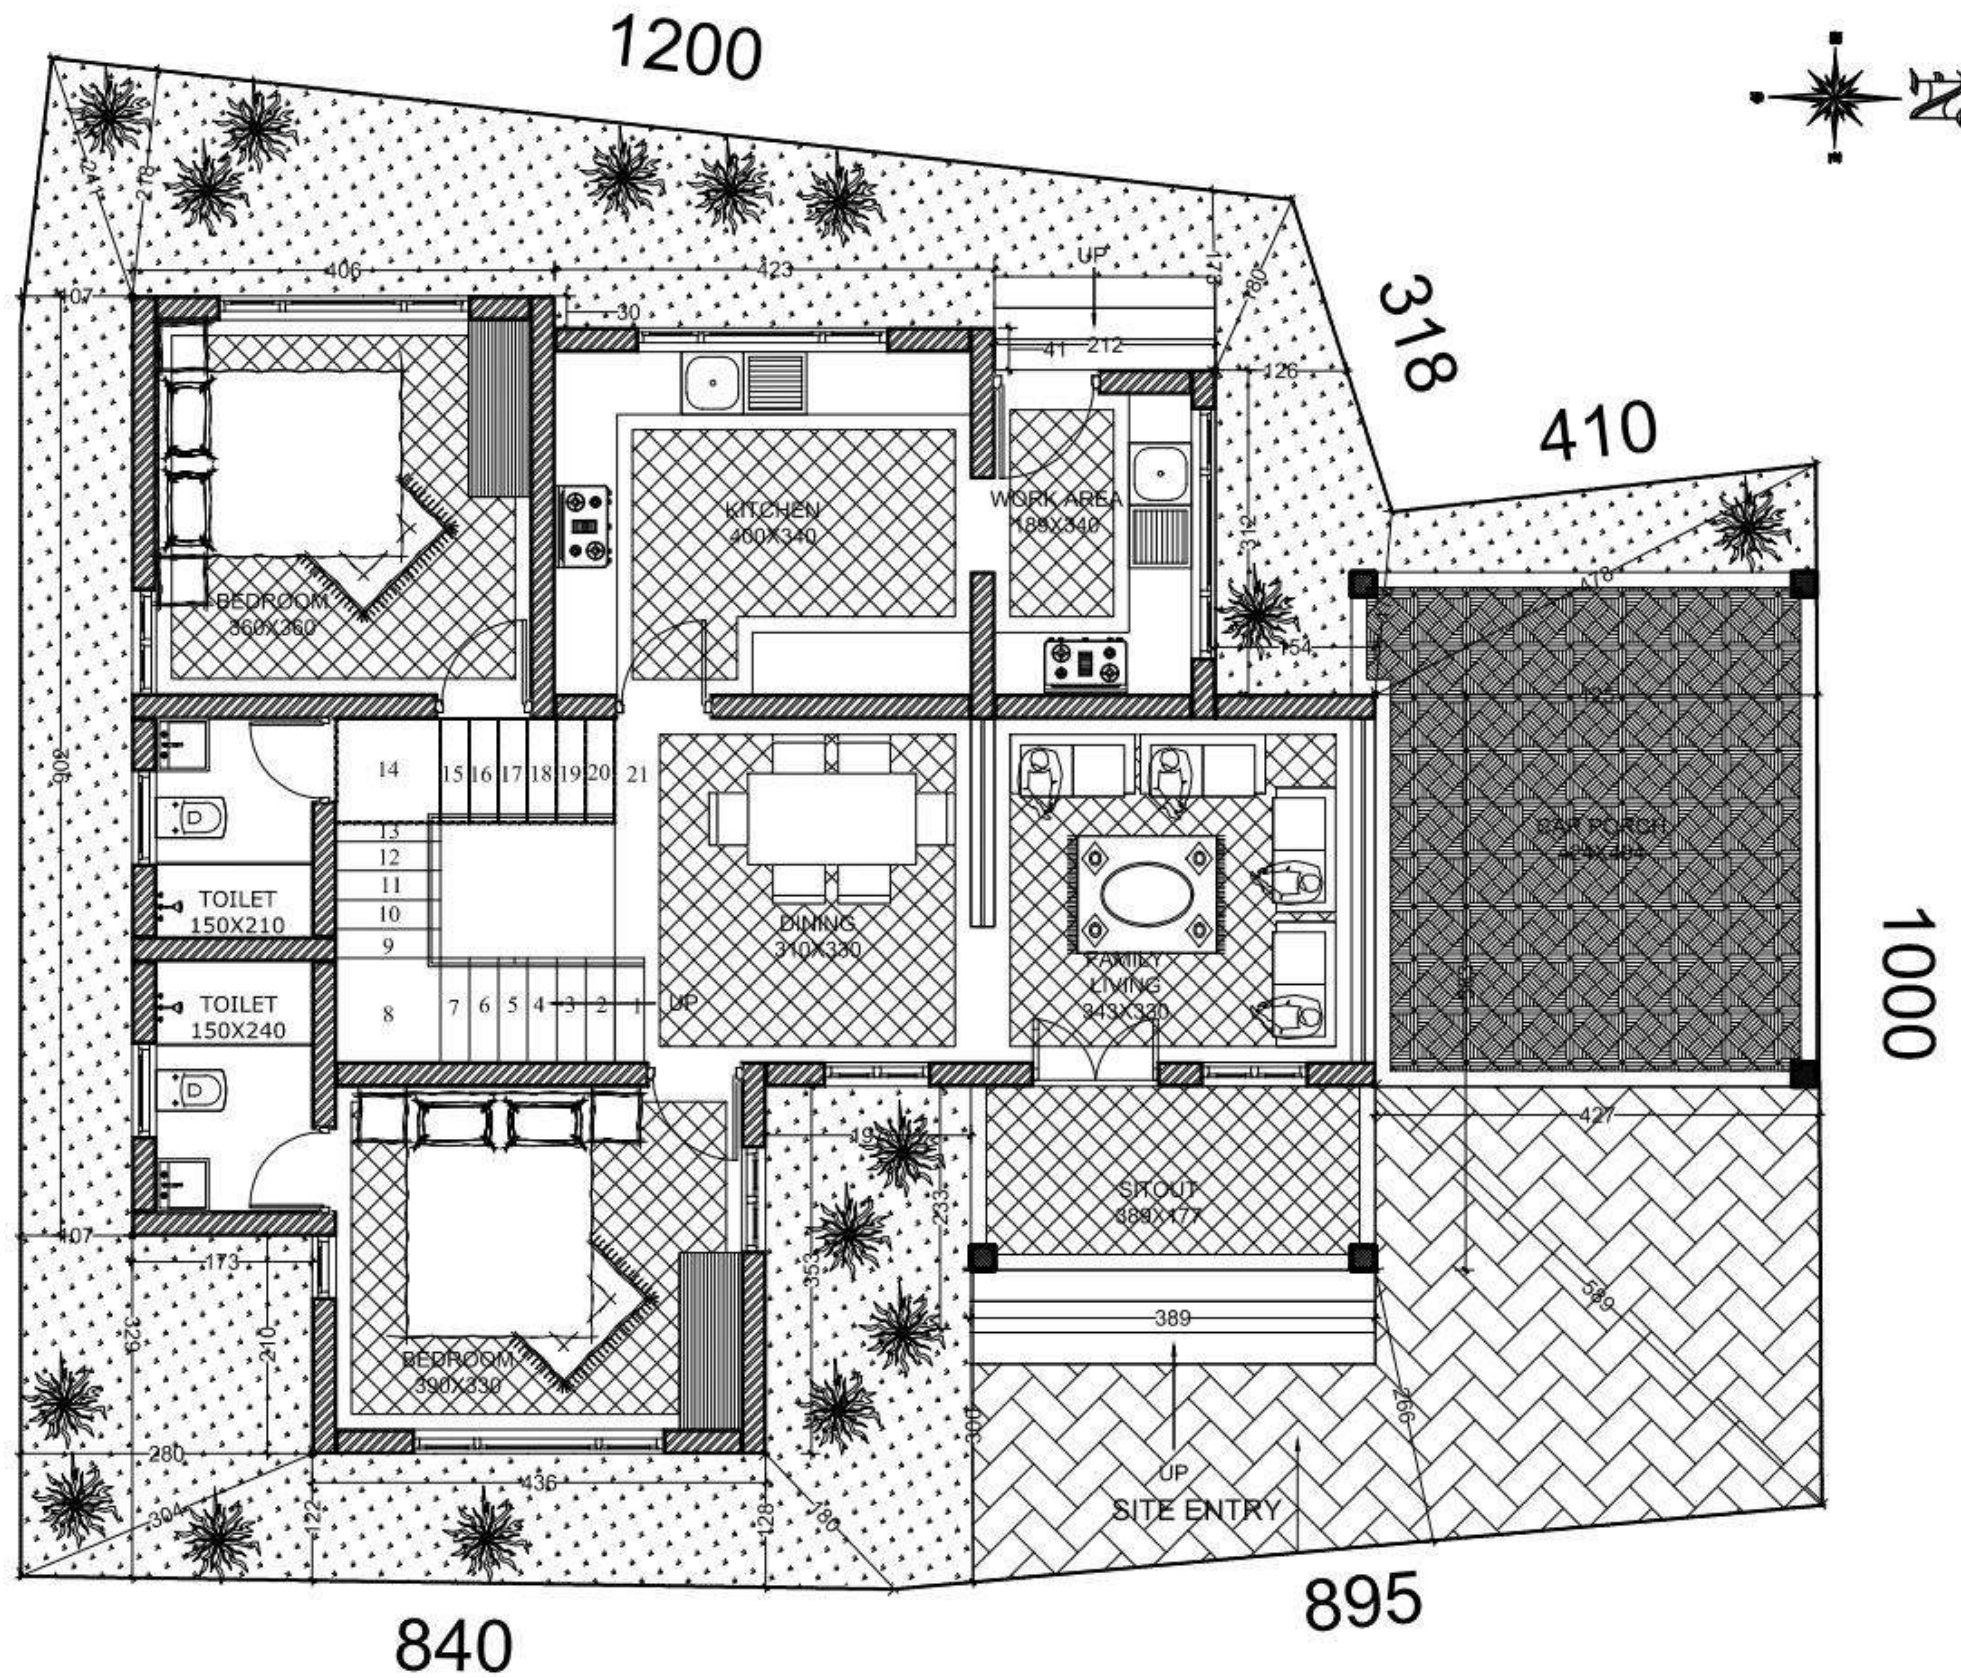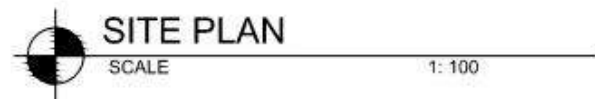


AREA STATEMENT					
S I NO	DESCRIPTION	BUILT UP AREA		FLOOR AREA	
		SQ.M	SQ.FT	SQ.M	SQ.FT
1	GROUND FLOOR	99.85	1074.70	99.88	1074.70
2	FIRST FLOOR	80.94	870.91	60.75	653.67
3	TOTAL	180.82	1945.61	160.63	1728.37
4	STQUT	6.86	73.81	3.43	36.90
5	PORCH	21.20	228.11	---	---
6	GRAND TOTAL	136.88	2247.53	164.06	1765.27

DRAWING DETAILS				PROJECT		NOTES		INDEX		REVISIONS		STATION/DATE			
ARCHITECTURAL DRAWINGS				PROJECT											
TITLE		SITE PLAN		OWNER'S SIGNATURE		DESIGN TEAM									
DATE	SCALE	BY	DATE			AR. MISHAL A AT: MOUFAL MOUDUTTY.COM Mobi-81 9846 333513 e-mail: moulamoulaj@gmail.com									
BY	DATE	BY	DATE												
BY	DATE	BY	DATE												
SITE ADDRESS				PROJECT ARCHITECT SAFCO P.M.C 61 First Floor, Sankar Towers, Tondur Hyderabad-500004		CHIEF ARCHITECT SAFCO P.M.C 61 First Floor, Sankar Towers, Tondur Hyderabad-500004									
CONSULTANT				PROJECT MANAGER PROJECT MANAGEMENT CONSULTANT											

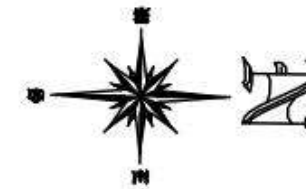

AREA STATEMENT					
S I NO	DESCRIPTION	BUILT UP AREA		FLOOR AREA	
		SQ.M	SQ.FT	SQ.M	SQ.FT
1	GROUND FLOOR	98.88	1074.70	98.88	1074.70
2	FIRST FLOOR	80.94	870.91	60.75	653.67
3	TOTAL	180.82	1945.61	160.63	1728.37
4	SITOUT	6.86	73.81	3.43	36.90
5	PORCH	21.20	228.11		
6	GRAND TOTAL	136.88	2247.53	164.06	1765.27

DRAWING DETAILS		PROJECT		PROPOSED PROJECT FOR MR. ABDUL SALAM		NOTES	REV. NO.	REVISION DATE
ARCHITECTURAL DRAWINGS		OWNER'S SIGNATURE		DESIGN TEAM				
TITLE		FIRST FLOOR PLAN		AR. MISHAL A		1. All dimensions are in mm		
SHEET NO.		9/04		A/INDOUPAL MOUDUTTY C.M		2. All drawings are the sole property of SAFCO ARCHITECTS. No part of this drawing should be reproduced, copied or exchanged without the written consent of the architect/designer.		
DATE		27-08-2023		Mob: +91 9846 335513		3. Refer dimension line for actual dimensions. Do not measure from drawing.		
BY		27-08-2023		e-mail: no.iamishal.a@gmail.com				
CHECKED BY		27-08-2023		CHIEF ARCHITECT				
SITE ADDRESS				PROJECT ARCHITECT				
				SAFCO P.M.C				
				C/1, 1st Cross, Solihubadda, Toluva				
				SAFCO P.M.C				
				C/1, 1st Cross, Solihubadda, Toluva				
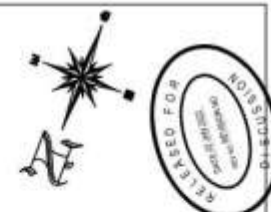[illegible]

NOTE:	All dimensions are in mm. All drawings are the sole property of SANCED ARCHITECTS, THIRUVARUR, KERALA, INDIA. No part of this drawing should be reproduced, copied or exchanged without the written permission of the architect/designer. Refer dimensions text for actual dimensions. Do not measure from drawing.
-------	--

PROPOSED PROJECT FOR MR. FAIZ	DESIGN TEAM	AR. NISHAL A.	PROJECT ARCHITECT
	AR. NISHAL A. MOUDUTTY.COM	Mod: +91 9846 333513 e-mail: nishalmodutty@gmail.com	SAFCO P.M.C. G-17 Jyoti Complex, Bhikharipur, Bangalore
		CHIEF ARCHITECT	SAFCO P.M.C. G-17 Jyoti Complex, Bhikharipur, Bangalore

DRAWING DETAILS		PROJECT	
ARCHITECTURAL DRAWINGS			
TITLE	GROUND FLOOR PLAN	OWNER'S SIGNATURE	
			
SHEET NO			
DATE			
SCALE			
DRAWN BY			
CHECKED BY			
APPROVED BY			
SITE ADDRESS		AUTHORISED SIGNATORY	
CONSULTANT		PROJECT MANAGER / CONSULTANT	


AREA STATEMENT					
S I NO	DESCRIPTION	BUILT UP AREA		FLOOR AREA	
		SQ.M	SQ.FT	SQ.M	SQ.FT
1	GROUND FLOOR	220.05	2367.73	220.05	2367.73
2	FIRST FLOOR	132.26	1423.11	114.52	1232.23
3	TOTAL	352.31	3790.84	334.57	3599.96
4	SITOUT	35.44	381.33	35.44	381.33
5	PORCH	35.52	382.19	35.52	382.19
6	DECK	10.78	115.99	10.78	115.99
7	TOTAL	453.76	4882.43	340.1	4532.09

ROOF LVL
+597 CM

GF LINTEL LVL
+300 CM


PLINTH LVL
+45 CM

GROUND LVL
+00 CM

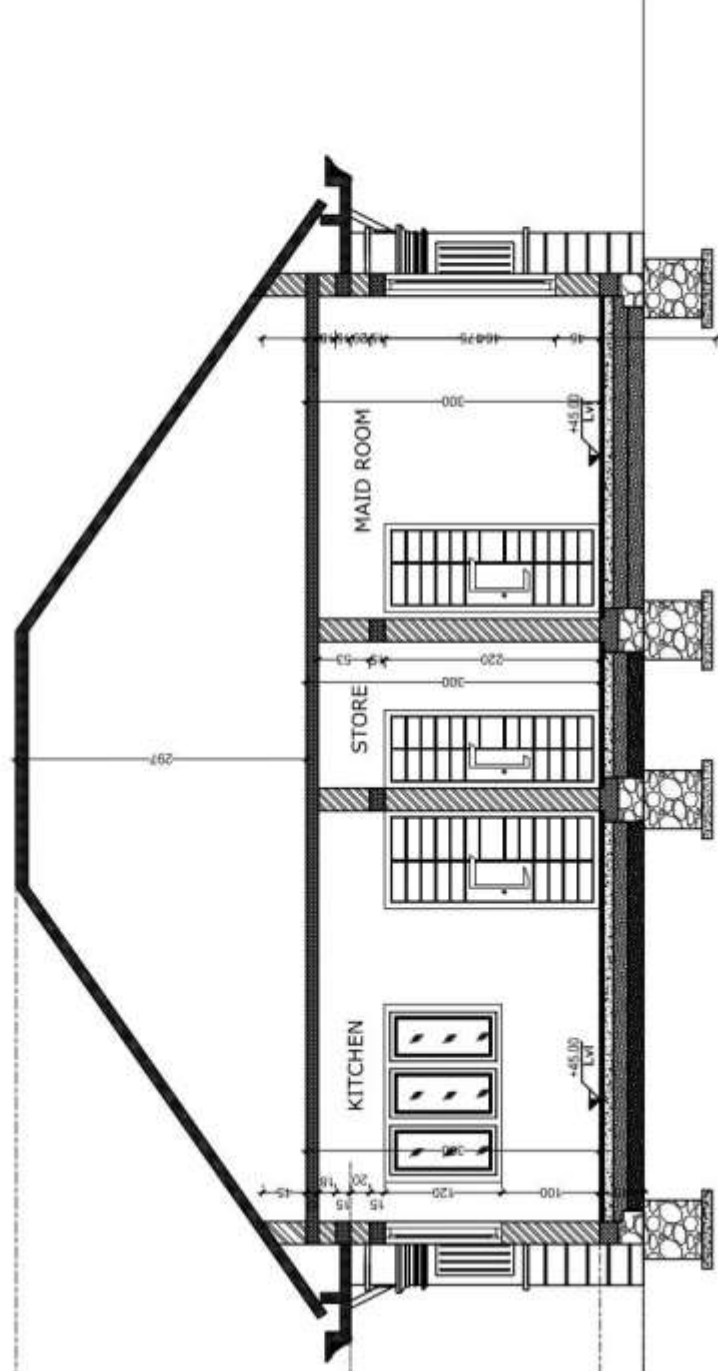


SECTION AA

SCALE
1: 100

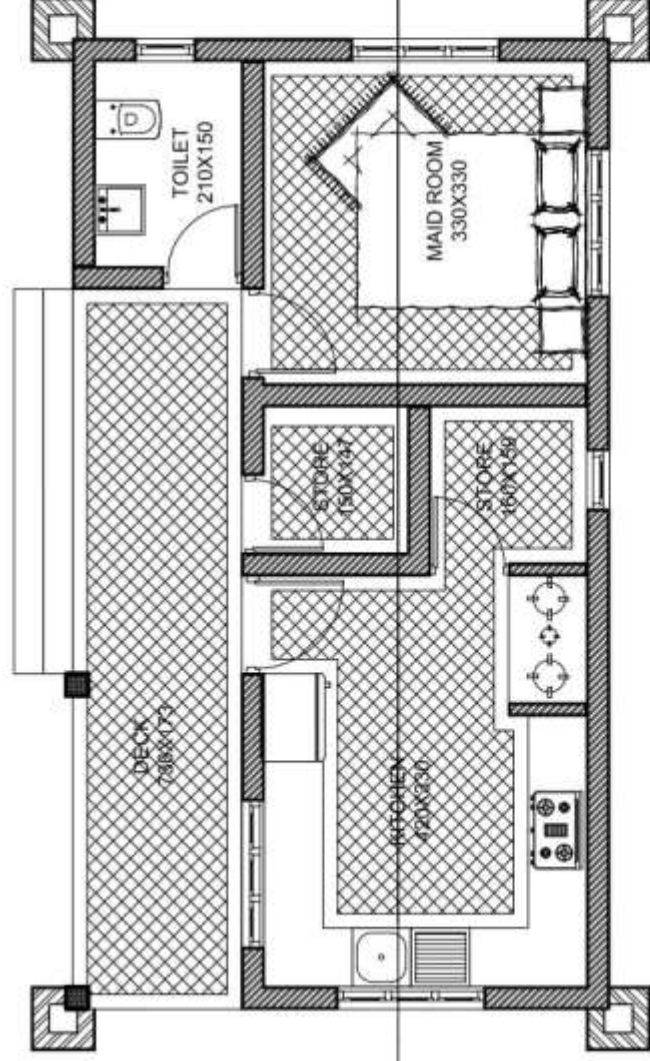

KITCHEN FLOOR PLAN

SCALE
1: 100

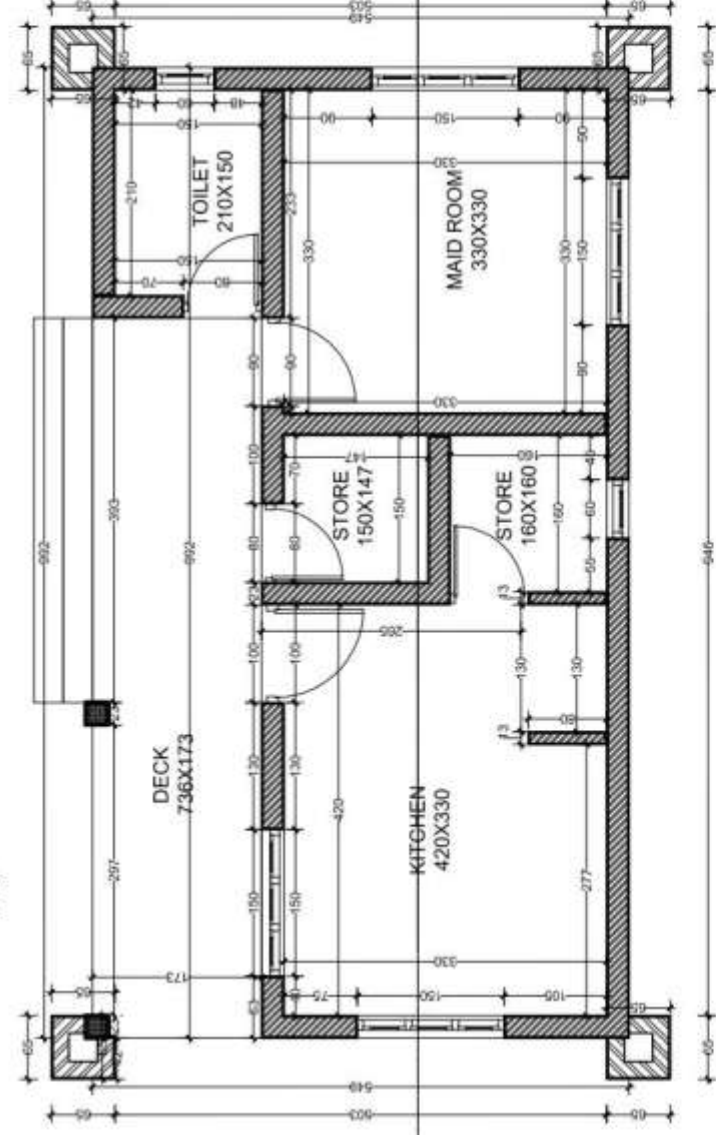

MEASUREMENT PLAN

SCALE
1: 100

DRAWING DETAILS
ARCHITECTURAL DRAWINGS

TITLE
KITCHEN

SHEET NO
1/1

DATE
20/05/2024

SITE ADDRESS
1/1, 1/1, 1/1

PROJECT

OWNER'S SIGNATURE

PROJECT ARCHITECT

SAFCO P. M. C

PROJECT MANAGER

PROJECT MANAGEMENT CONSULTANT

PROPOSED PROJECT FOR MR. NEJU KABEER

DESIGN TEAM

AR. MISHAL

AR. MOUFAL MOUDUTTY C.M

Mobile: +91 9848 33513

e-mail: moudutty@rediffmail.com

NOTES

- All dimensions are in mm.
- All drawings are the sole property of SAFCO ARCHITECTS. No part of this drawing should be reproduced, copied or used in any form without the written permission of the architect/owner.
- Notes: Dimensions may be subject to change without notice.

REVISIONS

NO. DESCRIPTION DATE

REVISION DATE

REVISION DATE

SAFCO ARCHITECTS
P. M. C
1/1, 1/1, 1/1
1/1, 1/1, 1/1
1/1, 1/1, 1/1

SAFCO ARCHITECTS
P. M. C
1/1, 1/1, 1/1
1/1, 1/1, 1/1
1/1, 1/1, 1/1

SAFCO ARCHITECTS
P. M. C
1/1, 1/1, 1/1
1/1, 1/1, 1/1
1/1, 1/1, 1/1


SAFCO ARCHITECTS
P. M. C
1/1, 1/1, 1/1
1/1, 1/1, 1/1
1/1, 1/1, 1/1

ROOF LVL
+604 CM

GF LINTEL LVL
+315 CM

PLINTH LVL
+45 CM


GROUND LVL
+100 CM

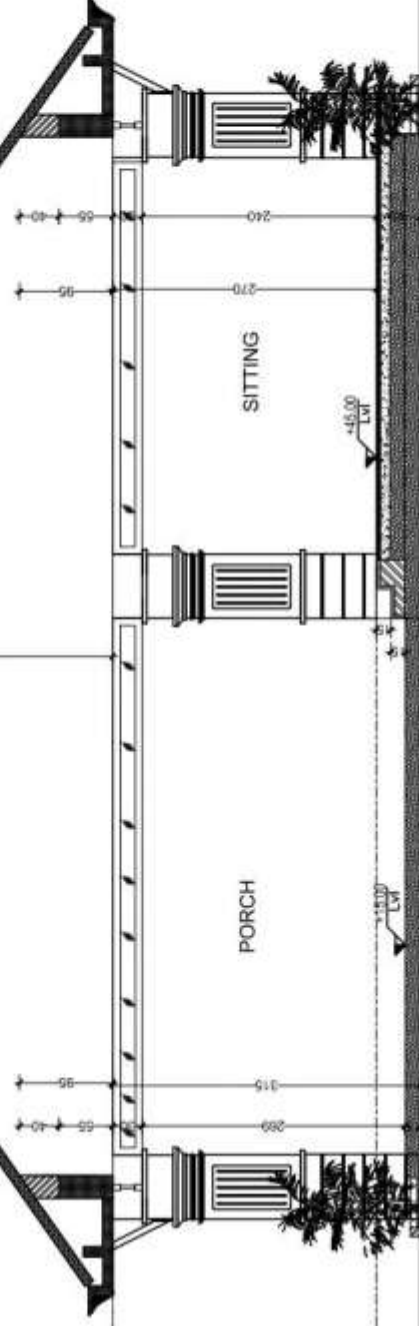

SECTION AA

SCALE


1:100

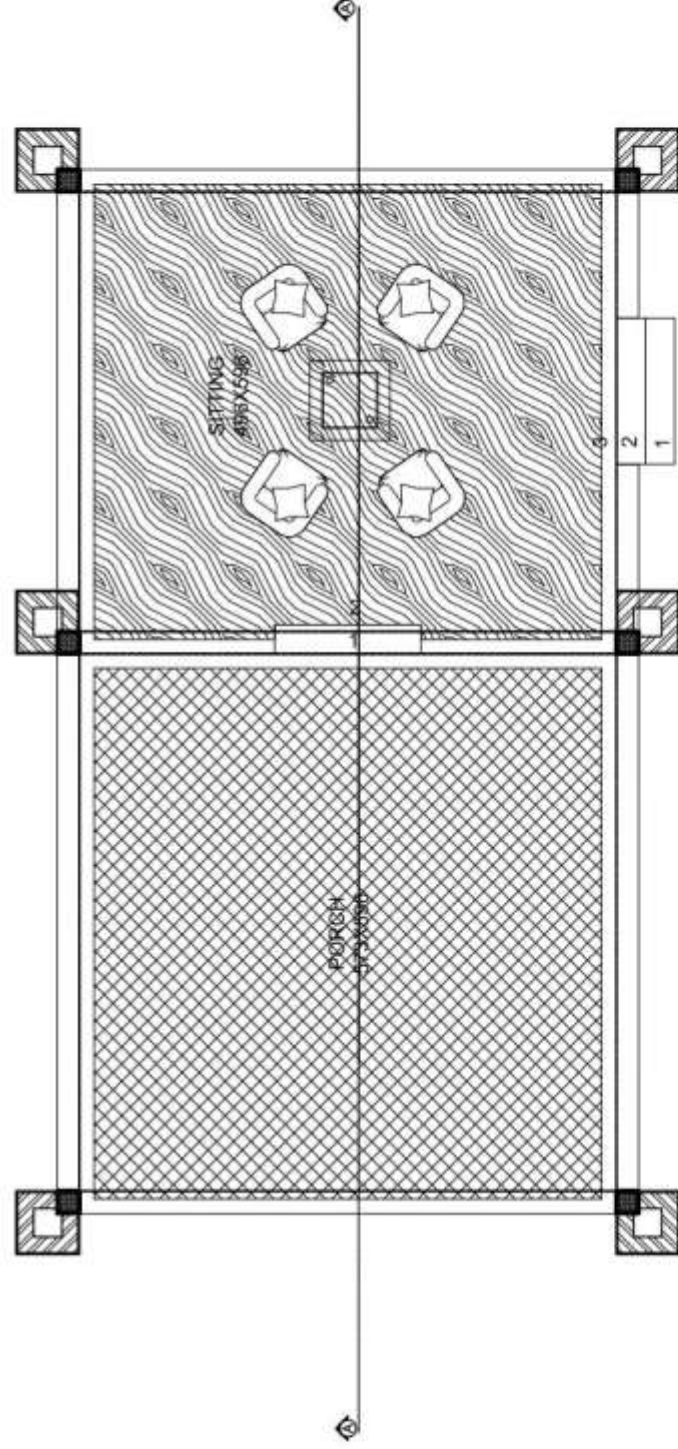

CAR PORCH FLOOR PLAN

SCALE

1:100

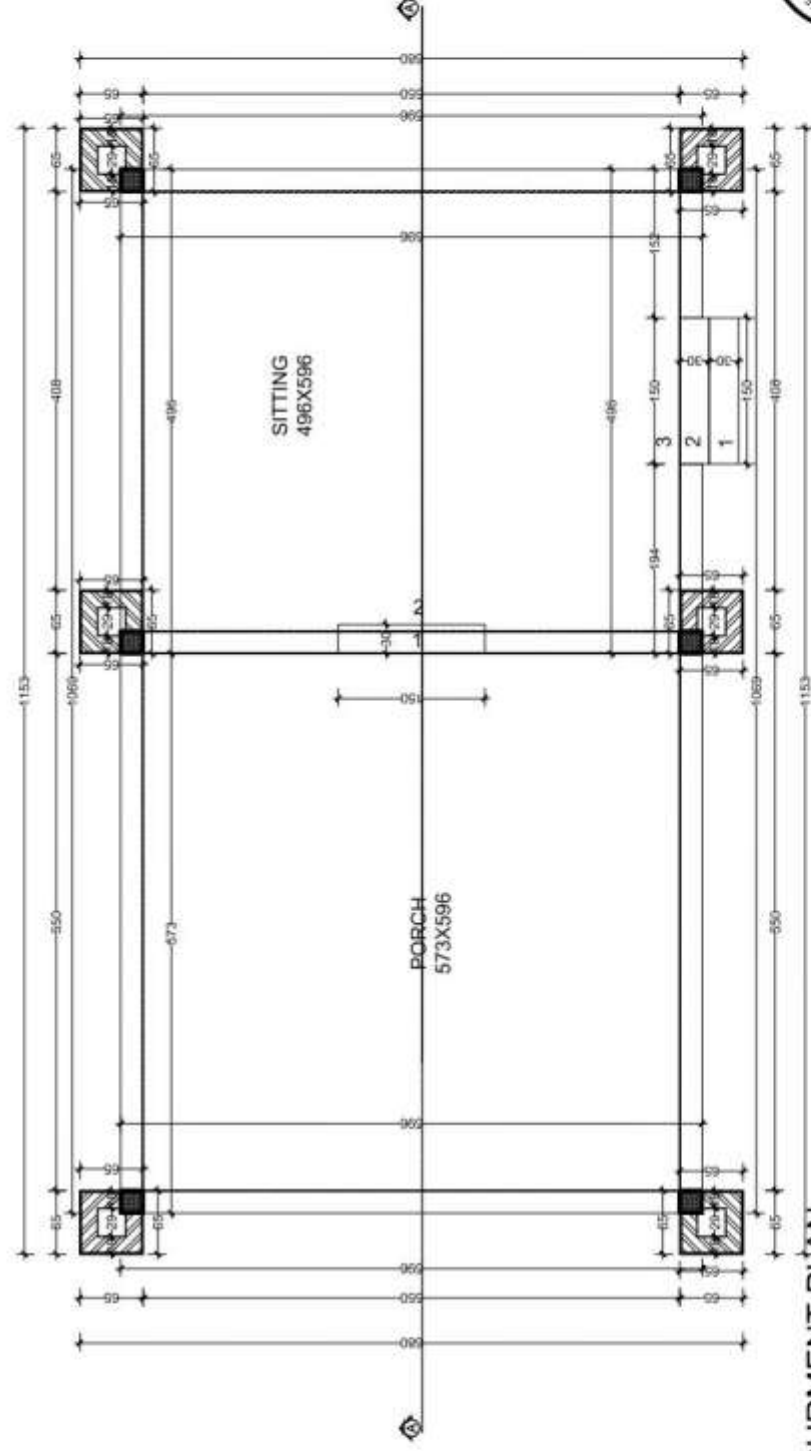

MEASUREMENT PLAN

SCALE

1:100

DRAWING DETAILS

ARCHITECTURAL DRAWINGS

TITLE

CAR PORCH

SHEET NO.

DATE

BY

REVISION

DATE

BY

REVISION

DATE

BY

REVISION

DATE

BY

PROJECT

OWNER SIGNATURE

PROJECT ARCHITECT

SAFCO P.H.C

PROJECT ARCHITECT

SAFCO P.H.C

PROPOSED PROJECT FOR MR. NEIU KABEER

DESIGN TEAM

AR. MISHAL

AR. MISHAL

NOTE

1. All dimensions are in mm

2. All drawings are the sole property of SAFCO ARCHITECTS

THIRUVARUR, KERALA, INDIA

INDIA in part of the

reproduction, copied or

any other manner without the

written permission of the

architectural firm

3. Refer to contract for

initial dimensions. Do not

reproduce from drawing

REVISION

NO.

DESCRIPTION

DATE

BY

REVISION

DATE

BY

REVISION

DATE

BY

REVISION

DATE

BY

REVISION

DATE

BY

REVISION

NO.

DESCRIPTION

DATE

BY

REVISION

DATE

BY

REVISION

DATE

BY

REVISION

DATE

BY

REVISION

DATE

BY

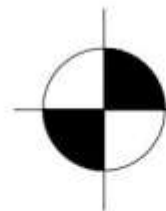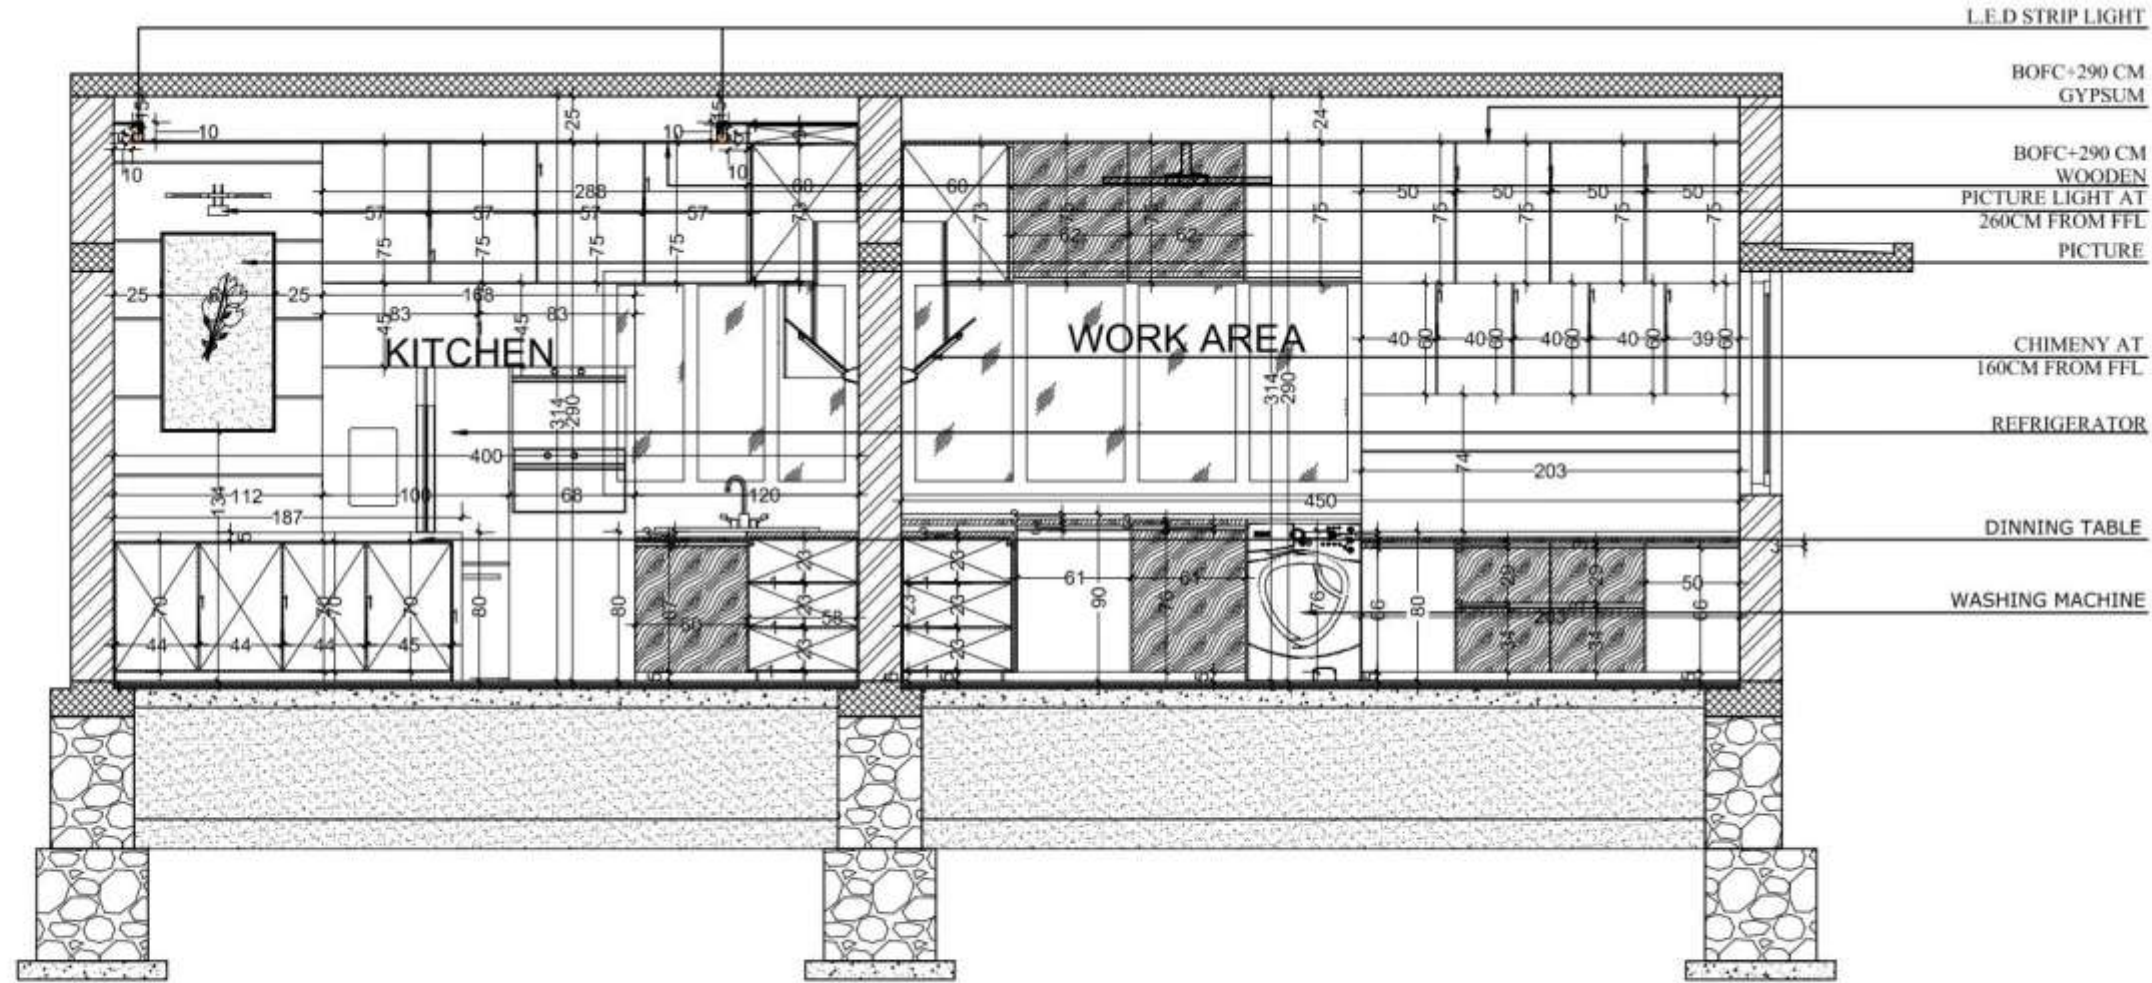

SECTION AA

SCALE

1: 100

L.E.D STRIP LIGHT

BOFC+290 CM
GYPSUM

BOFC+290 CM
WOODEN
PICTURE LIGHT AT
260CM FROM FFL
PICTURE

CHIMENY AT
160CM FROM FFL



REFRIGERATOR

DINNING TABLE

WASHING MACHINE



DRAWING DETAILS				PROJECT		PROPOSED PROJECT FOR MR. HARRIS LAKKIDE		NOTES:		INDEX:		REVISIONS:		REVISION DATE	
ARCHITECTURAL DRAWINGS				OWNERS SIGNATURE		DESIGN TEAM									
TITLE		SECTION AA													
SHEET NO.		SHEET NO.		1/100		AR. MISHAL A		AR. NOUFAL MOUDUTTY C.M		1. All dimensions are in mm					
DATE		12-04-2022		12-04-2022				Mob: +91 9446 333513		2. All drawings are the sole property of SAFCO ARCHITECTS, THIRUVARUR, KERALA, INDIA. No part of this drawing should be reproduced, stored in a retrieval system, or used in any form without the written permission of the architect/interior designer.					
SHEET NO.		1/100		1/100				e: mail: noufalmodutty@rediffmail.com							
SITE ADDRESS		48-14-80-0000-0000		1/100											
PROJECT MANAGER		PROJECT MANAGER		PROJECT MANAGER		PROJECT ARCHITECT		CHIEF ARCHITECT							
PROJECT MANAGER		PROJECT MANAGER		PROJECT MANAGER		SAFCO P. M. C		SAFCO P. M. C							
PROJECT MANAGER		PROJECT MANAGER		PROJECT MANAGER		Project Architect, Thiruv		Project Architect, Thiruv							
PROJECT MANAGER		PROJECT MANAGER		PROJECT MANAGER		Project Architect, Thiruv		Project Architect, Thiruv							
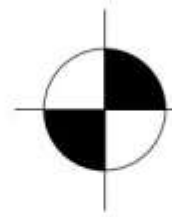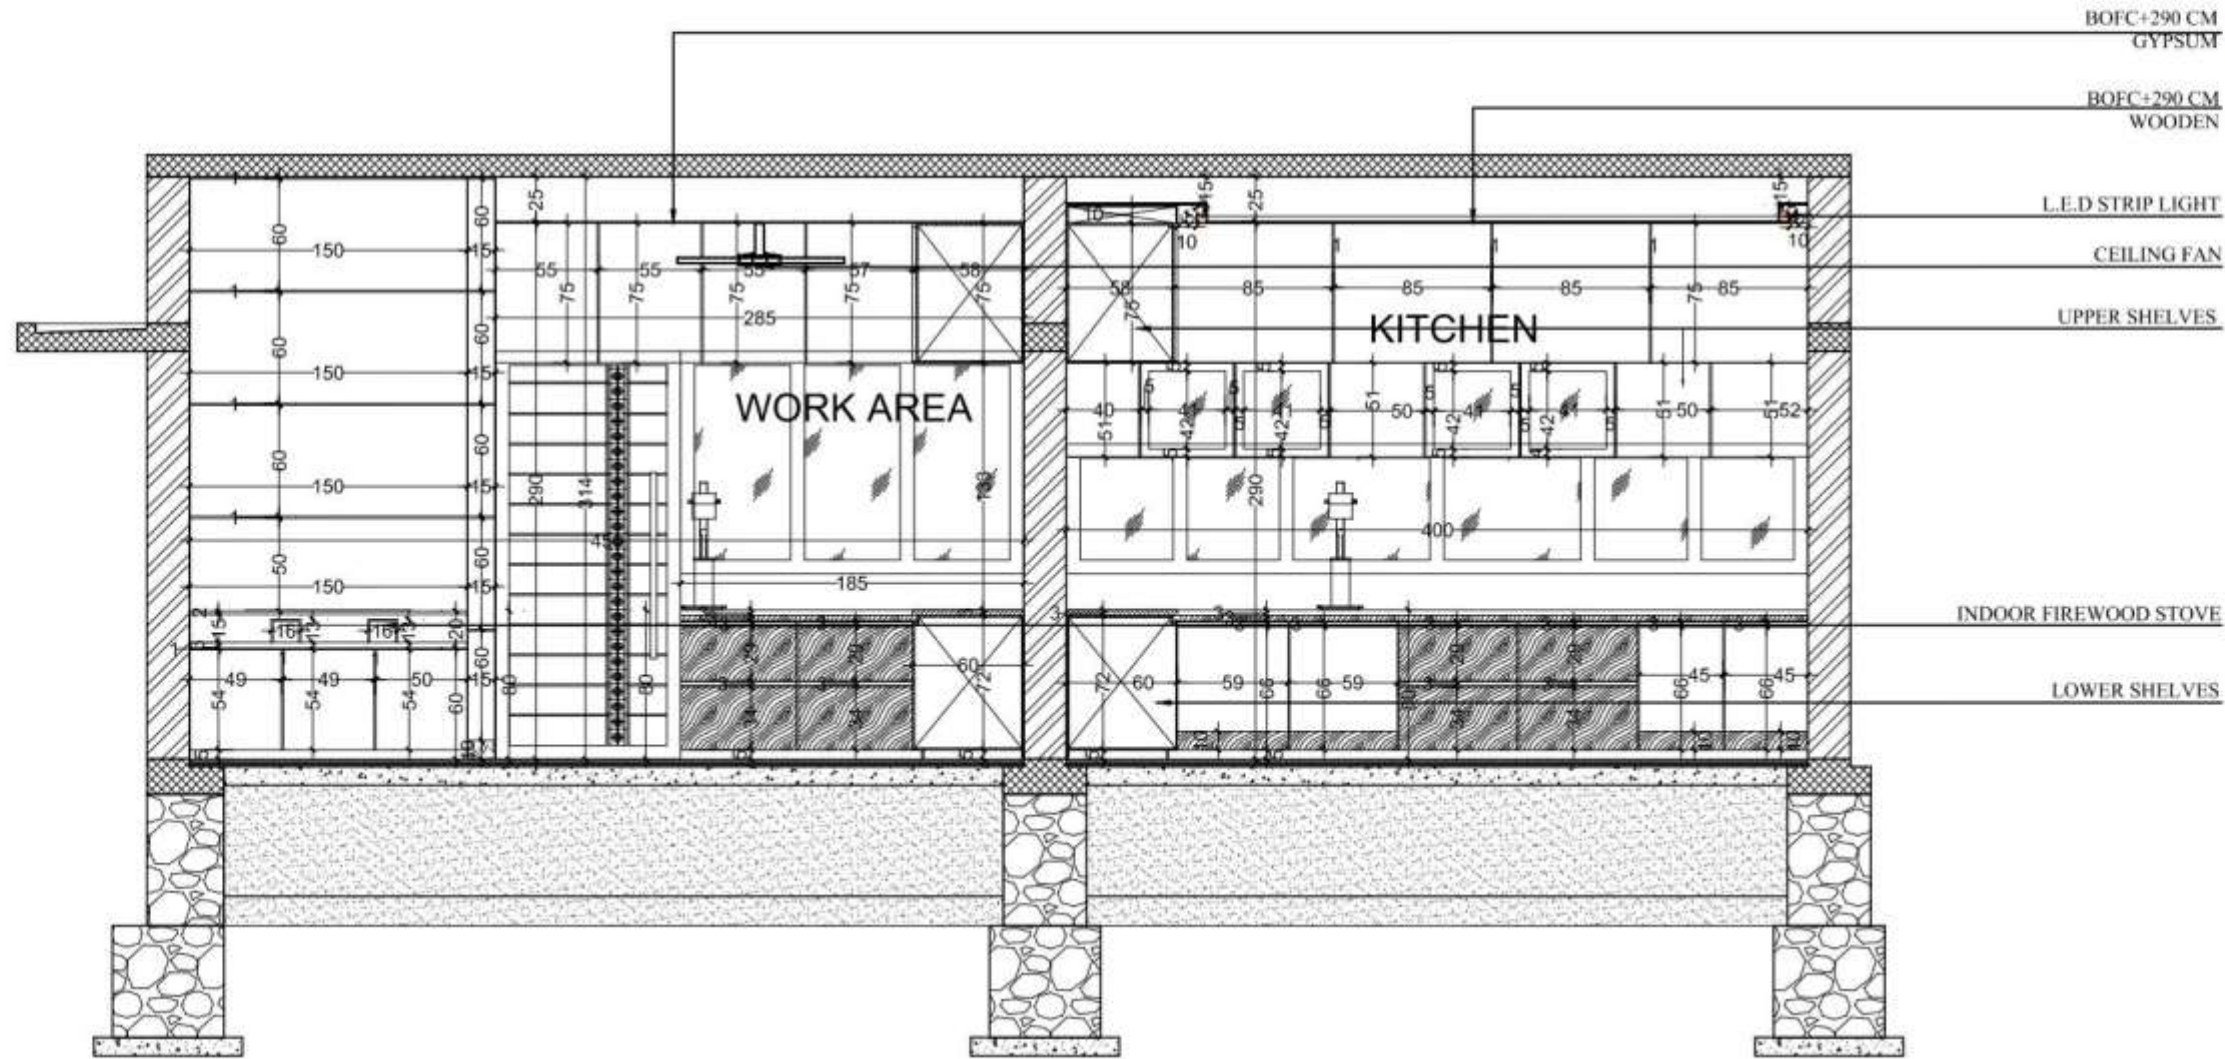


SECTION BB

SCALE

1: 100



DRAWING DETAILS			PROJECT		PROPOSED PROJECT FOR MR. HARRIS LAKKHIDE	
ARCHITECTURAL DRAWINGS			OWNERS SIGNATURE		DESIGN TEAM	
TITLE		SECTION BB			AR. NISHAL A	
SHEET NO.		SHEETED	SCALE		AR. NOLPAL NOOLITY C.M	
DATE		15-04-2024	1:50		Mob: +91 9866 333513	
DRAWN		15-04-2024	BY		e-mail: noida@noida.com	
CHECKED		15-04-2024	BY		CHIEF ARCHITECT	
SITE ADDRESS		PROJECT ARCHITECT				SAFCO P.M.C
CONSULTANT		SAFCO P.M.C				SAFCO P.M.C
PROJECT MANAGER		SAFCO P.M.C				SAFCO P.M.C
PROJECT MANAGER		SAFCO P.M.C				SAFCO P.M.C
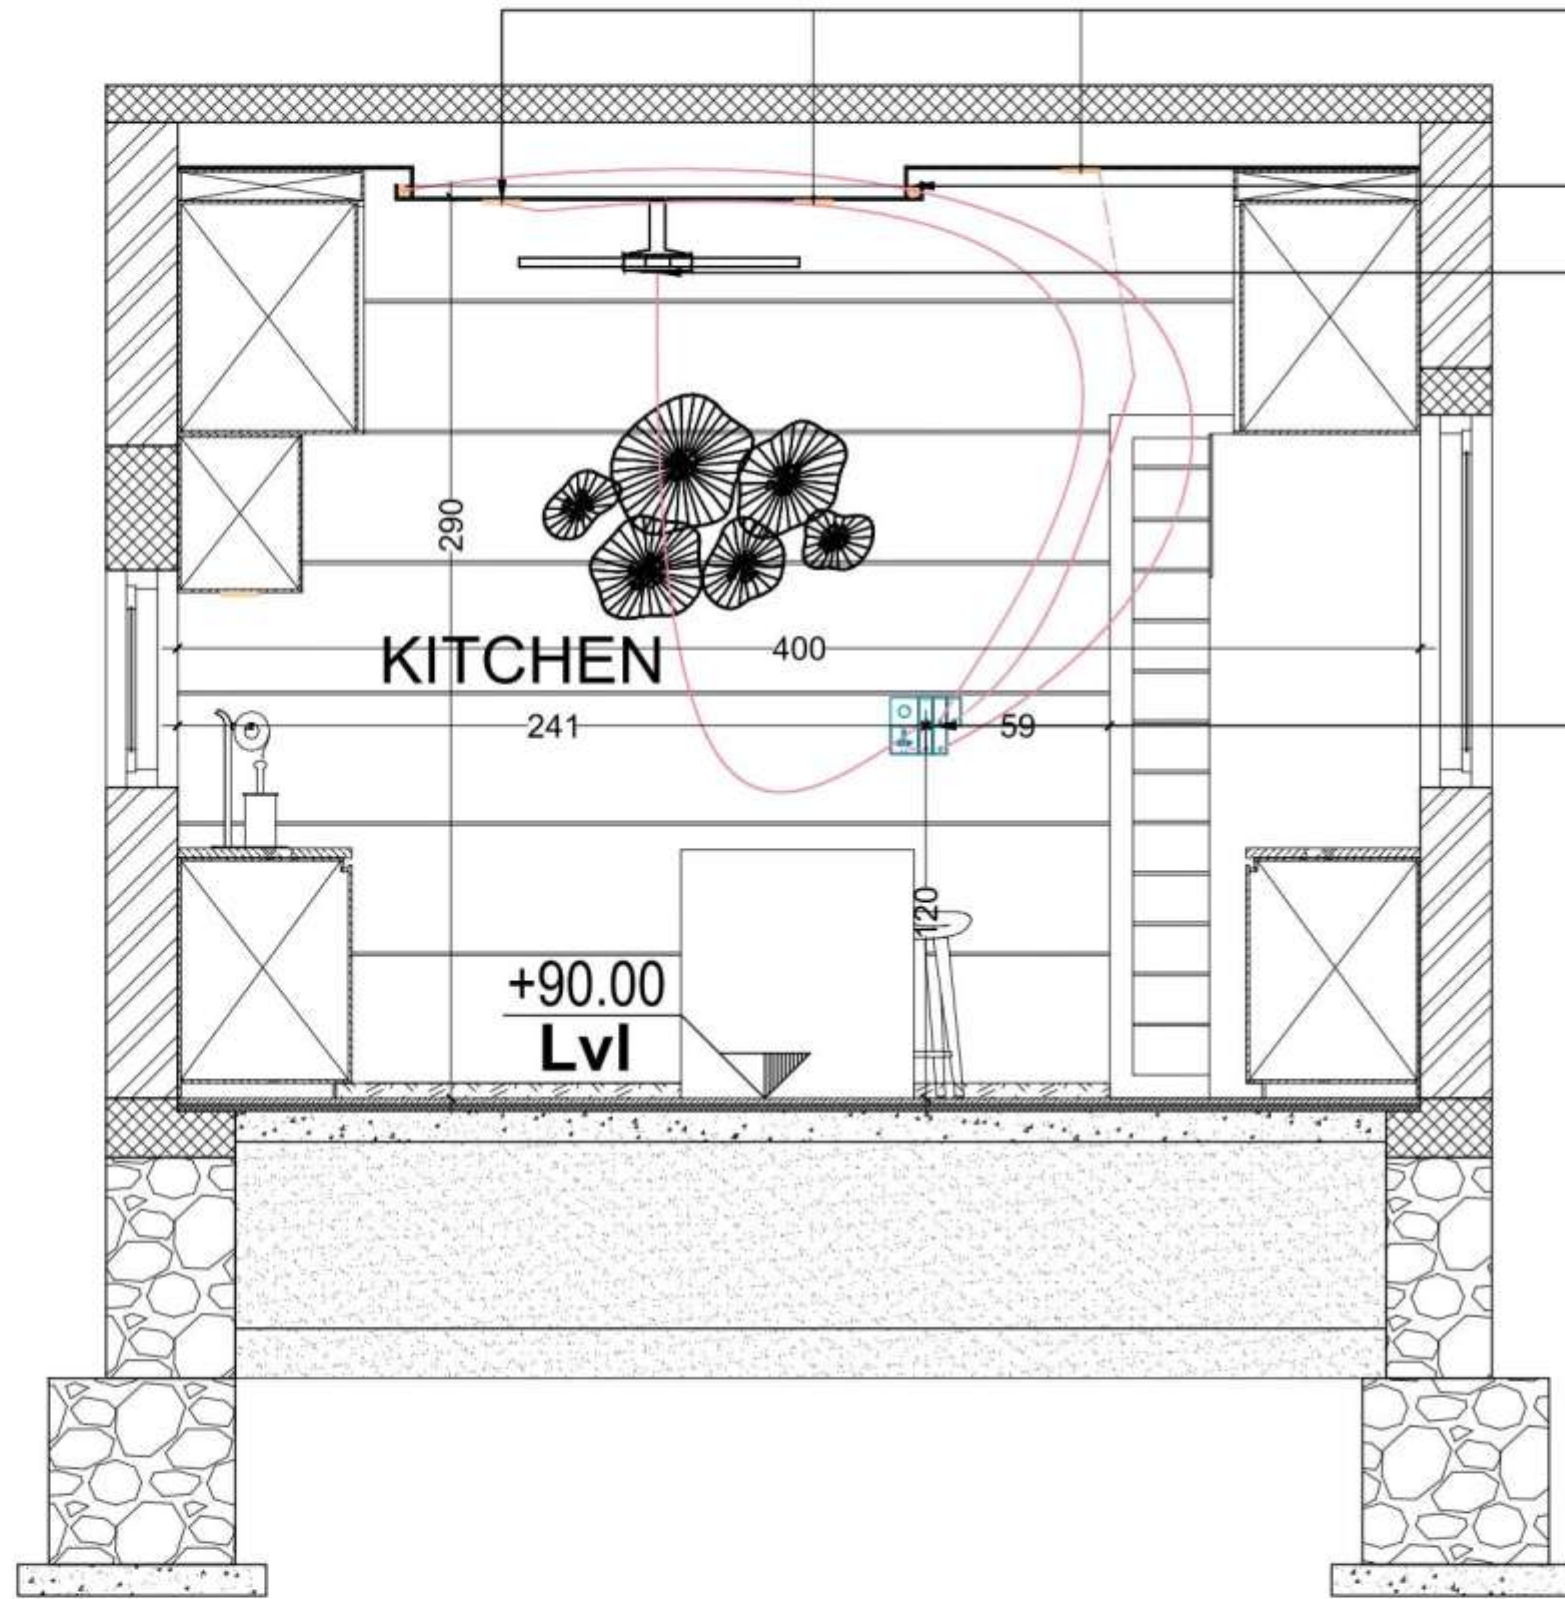


SECTION DD ELECTRICAL
SCALE 1: 100

SPOT LIGHT


L.E.D STRIP LIGHT

CEILING FAN

SWITCHBOARD AT
120CM FROM FFL

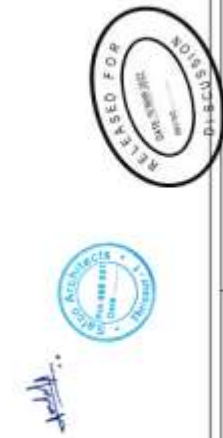


DRAWING DETAILS		PROJECT		PROPOSED INTERIOR FOR HARRIS LAKKIDE		NOTES		REVIEWS		REVISION DATE	
INTERIOR DRAWINGS		OWNER SIGNATURE		OWNER SIGNATURE		OWNER SIGNATURE		NO.		DESCRIPTION	
TITLE		SECTION CC		AR. NISHAL		DESIGN TEAM		NO.		DESCRIPTION	
SHEET NO.		1/01		AR. NISHAL		AR. NISHAL, MOHIT C/M		NO.		DESCRIPTION	
DATE		10/10/2023		10/10/2023		10/10/2023		NO.		DESCRIPTION	
SHEET NO.		1/01		AR. NISHAL		AR. NISHAL, MOHIT C/M		NO.		DESCRIPTION	
DATE		10/10/2023		10/10/2023		10/10/2023		NO.		DESCRIPTION	
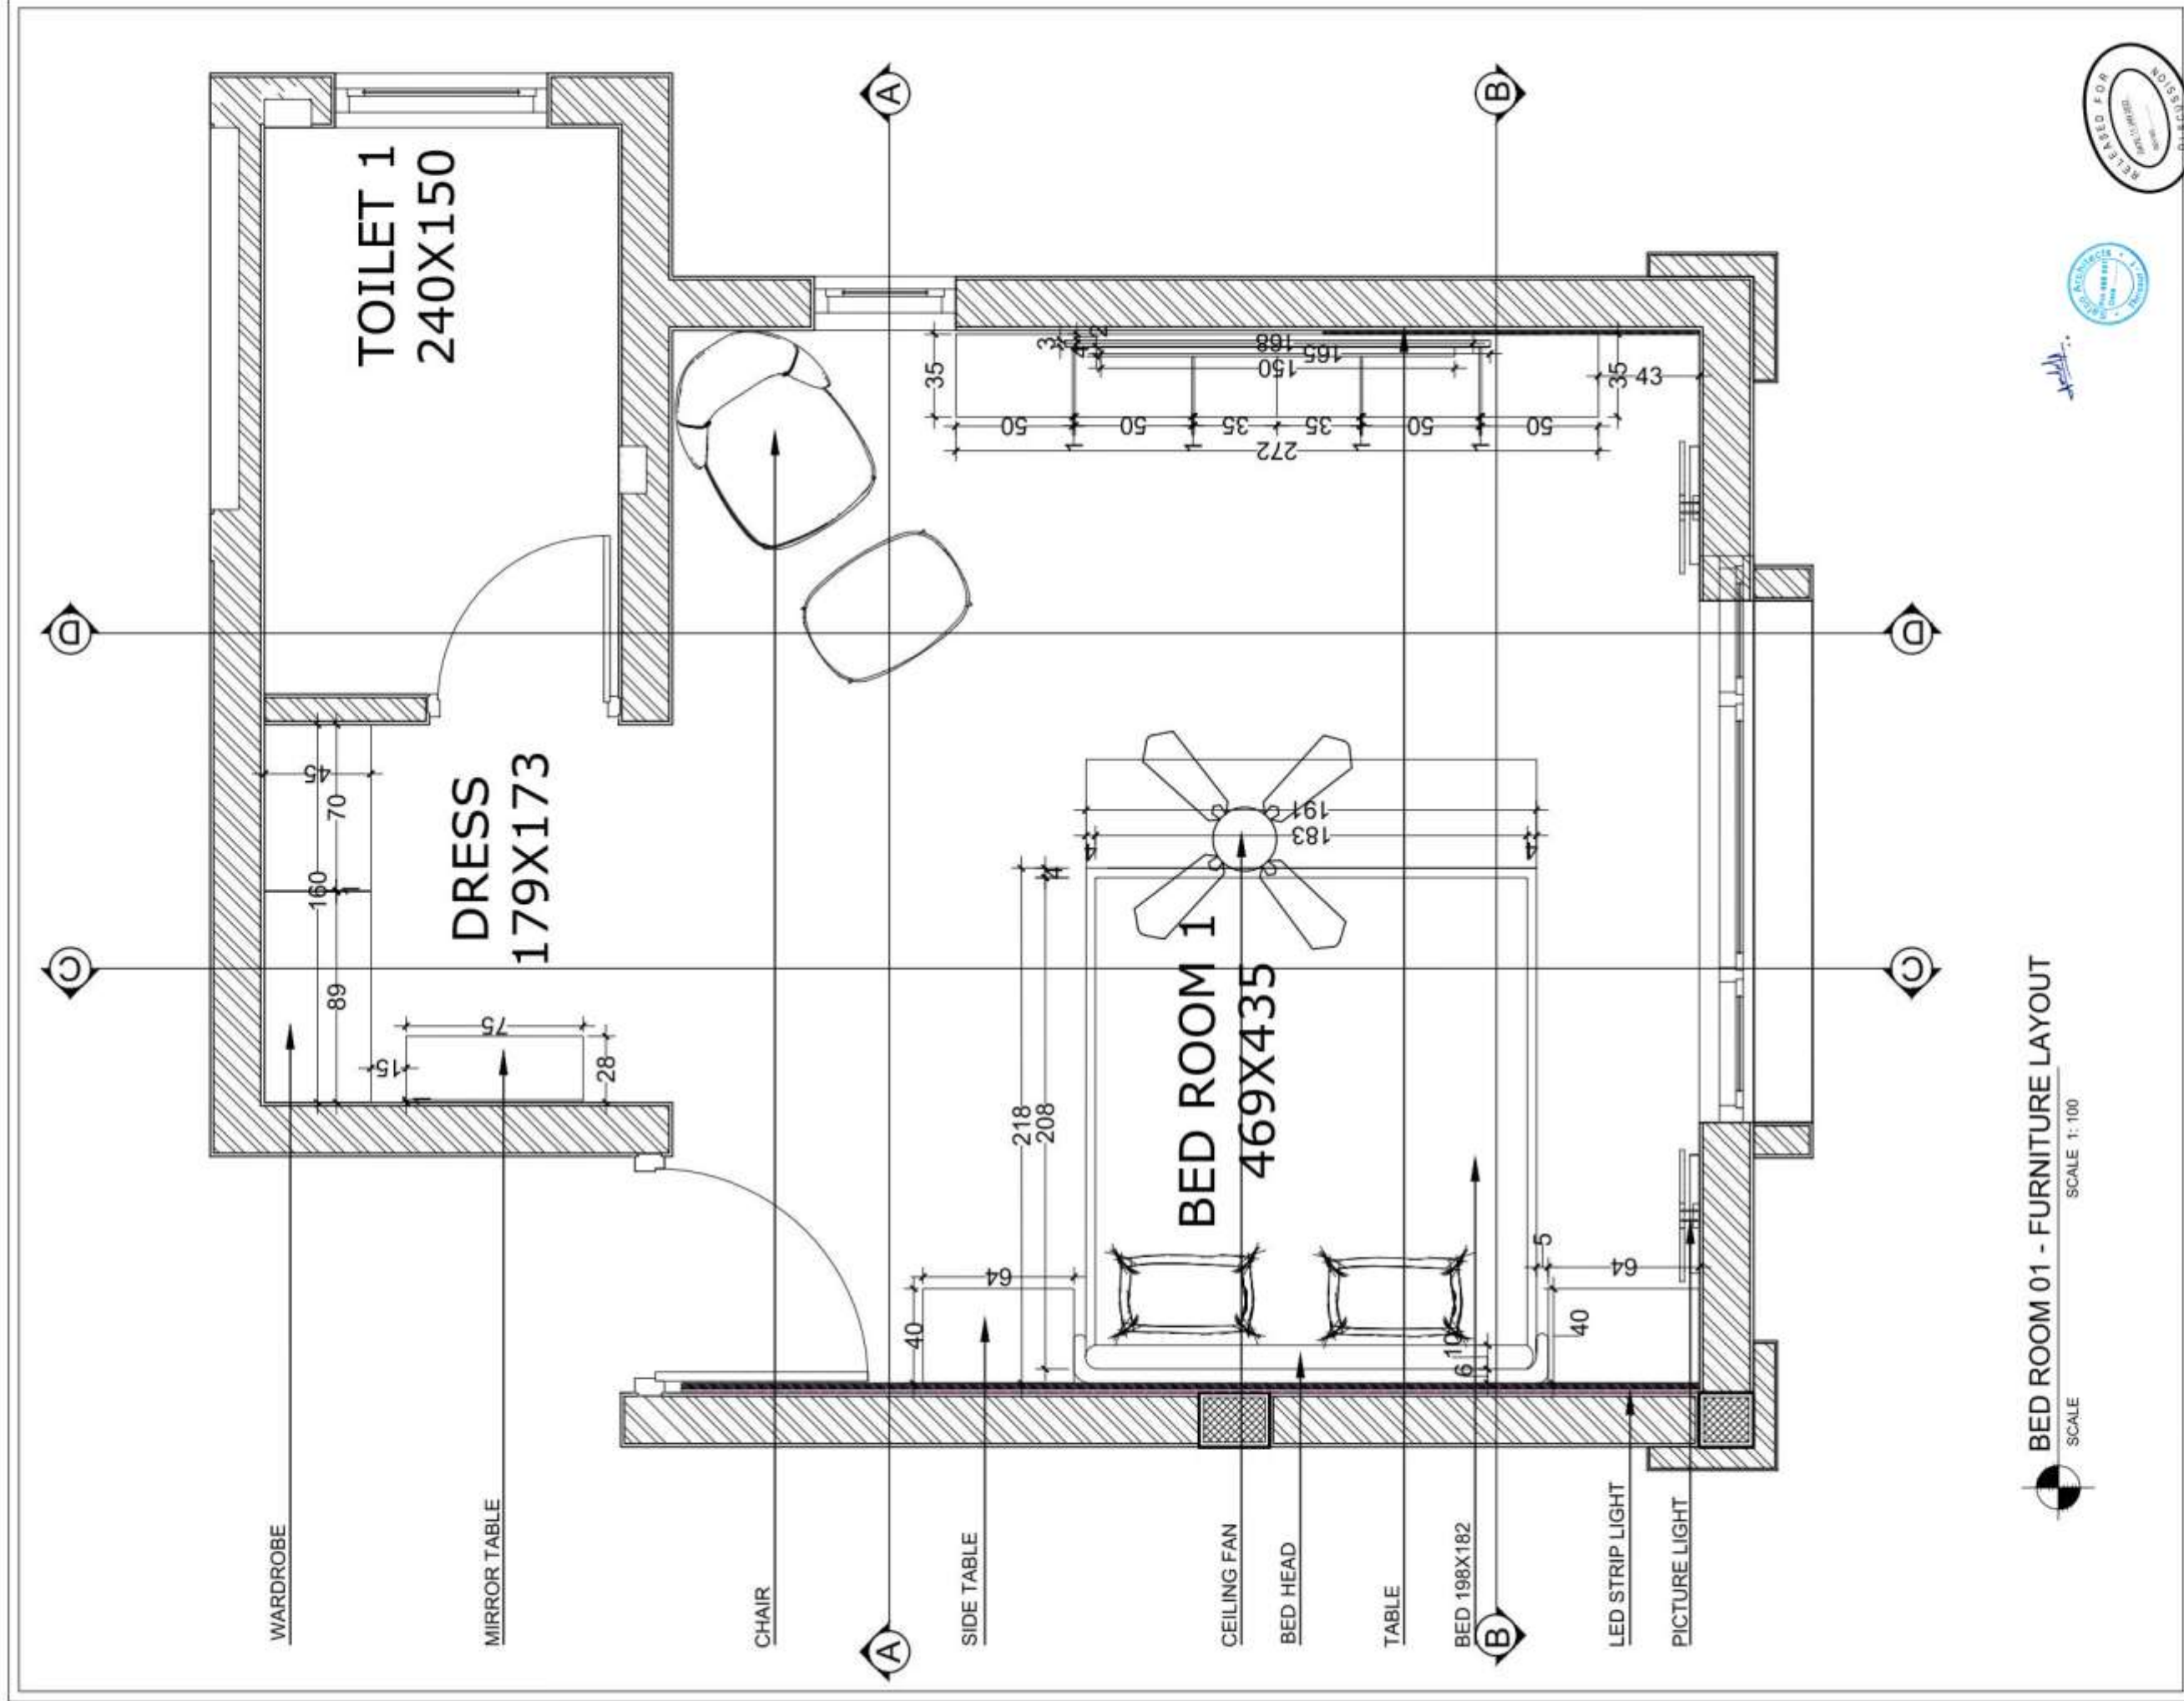

BED ROOM 01 - FURNITURE LAYOUT
SCALE 1: 100

DRAWING DETAILS		PROJECT		PROPOSED INTERIOR FOR MANSOOR KADAVANTHODU		NOTES		REVISIONS		DESIGN TEAM		PROJECT ARCHITECT		CONSULTANT	
INTERIOR DRAWINGS		OWNER'S SIGNATURE		DESIGN TEAM		1. All dimensions are in mm. 2. All drawings are the sole property of SAFCO ARCHITECTS P.M.C. and shall remain confidential. No part of this drawing shall be reproduced or used in any form without the written permission of the architect/interior designer. 3. Make changes for actual dimensions. Do not measure from drawing.		NO.		AR. MISHAL		SAFCO P.M.C.		PROJECT MANAGER	
TITLE		BED ROOM 01 - FURNITURE LAYOUT		AR. MISHAL		1. All drawings are the sole property of SAFCO ARCHITECTS P.M.C. and shall remain confidential. No part of this drawing shall be reproduced or used in any form without the written permission of the architect/interior designer. 3. Make changes for actual dimensions. Do not measure from drawing.		DESCRIPTION		AR. MISHAL		SAFCO P.M.C.		PROJECT MANAGER	
SHEET NO.		1/1		AR. MISHAL		1. All drawings are the sole property of SAFCO ARCHITECTS P.M.C. and shall remain confidential. No part of this drawing shall be reproduced or used in any form without the written permission of the architect/interior designer. 3. Make changes for actual dimensions. Do not measure from drawing.		NO.		AR. MISHAL		SAFCO P.M.C.		PROJECT MANAGER	
DATE		10/10/2023		AR. MISHAL		1. All drawings are the sole property of SAFCO ARCHITECTS P.M.C. and shall remain confidential. No part of this drawing shall be reproduced or used in any form without the written permission of the architect/interior designer. 3. Make changes for actual dimensions. Do not measure from drawing.		NO.		AR. MISHAL		SAFCO P.M.C.		PROJECT MANAGER	
SITE ADDRESS		10/10/2023		AR. MISHAL		1. All drawings are the sole property of SAFCO ARCHITECTS P.M.C. and shall remain confidential. No part of this drawing shall be reproduced or used in any form without the written permission of the architect/interior designer. 3. Make changes for actual dimensions. Do not measure from drawing.		NO.		AR. MISHAL		SAFCO P.M.C.		PROJECT MANAGER	
CONSULTANT		10/10/2023		AR. MISHAL		1. All drawings are the sole property of SAFCO ARCHITECTS P.M.C. and shall remain confidential. No part of this drawing shall be reproduced or used in any form without the written permission of the architect/interior designer. 3. Make changes for actual dimensions. Do not measure from drawing.		NO.		AR. MISHAL		SAFCO P.M.C.		PROJECT MANAGER	



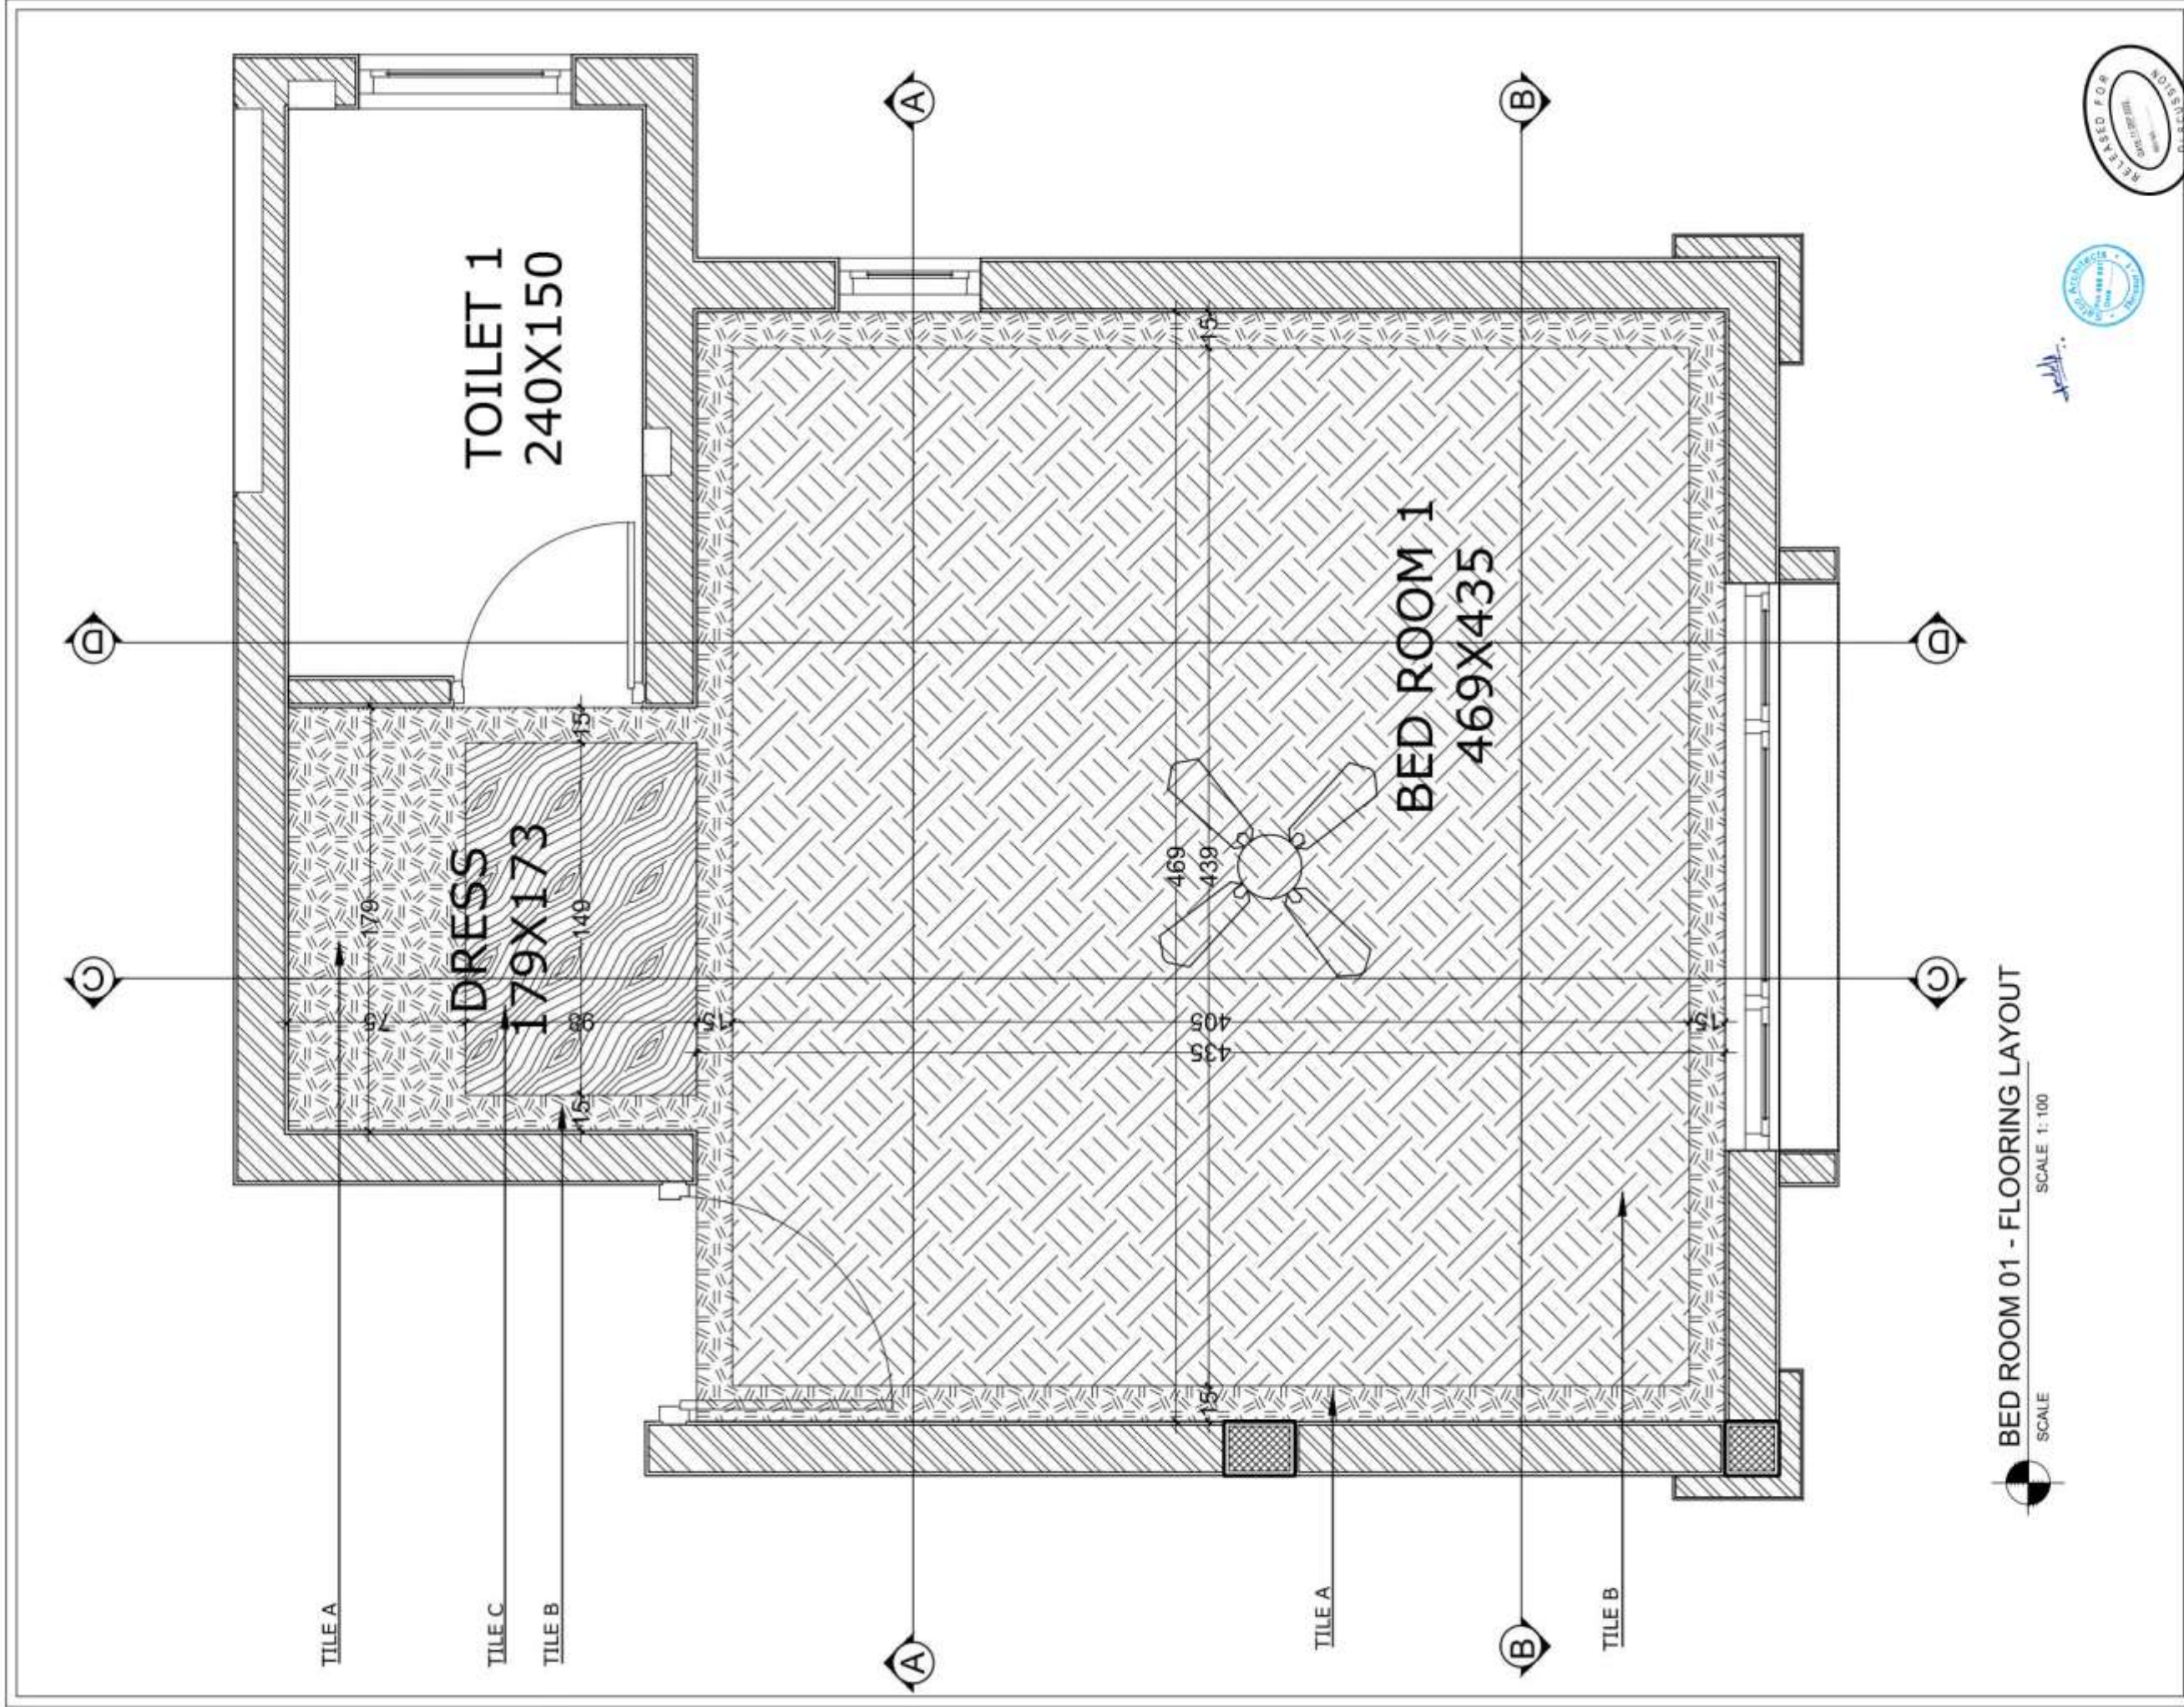


DRAWING DETAILS			PROJECT		PROPOSED INTERIOR FOR MANSOOR KADAVANTHOOR		NOTES		REVISIONS		SAFECO ARCHITECTS	
INTERIOR DRAWINGS											ARCHITECTURE & INTERIOR DESIGN CONSULTANTS SAFECO P. M. C 1, Jeeva Colony, Thiruvananthapuram Phone: 94470 46335, 94470 46336 Mobile: 94470 46335, 94470 46336	
TITLE		BEDROOM01 - FLOORING LAYOUT	OWNER'S SIGNATURE		DESIGN TEAM		1. All dimensions are in mm. 2. All drawings are the property of SAFECO ARCHITECTS, THIRUVANANTHAPURAM, KERALA, INDIA. No part of this drawing should be reproduced, copied or used in any form without the written permission of the architect/owner.		NO.		DESCRIPTIONS	
SHEET No.		01/01			AR: NISHAL MOJUDUTTY.C.M						REVISION DATE	
DATE		17 JAN 2023			Mob: +91 9846 333513 e mail: nishalmojudyty@gmail.com						REVISION	
DRAWN BY		AR: NISHAL MOJUDUTTY			e mail: nishalmojudyty@gmail.com							
SITE ADDRESS					CHIEF ARCHITECT							
					SAFECO P. M. C							
					Thiruvananthapuram, Kerala							
					SAFECO P. M. C							
					Thiruvananthapuram, Kerala							
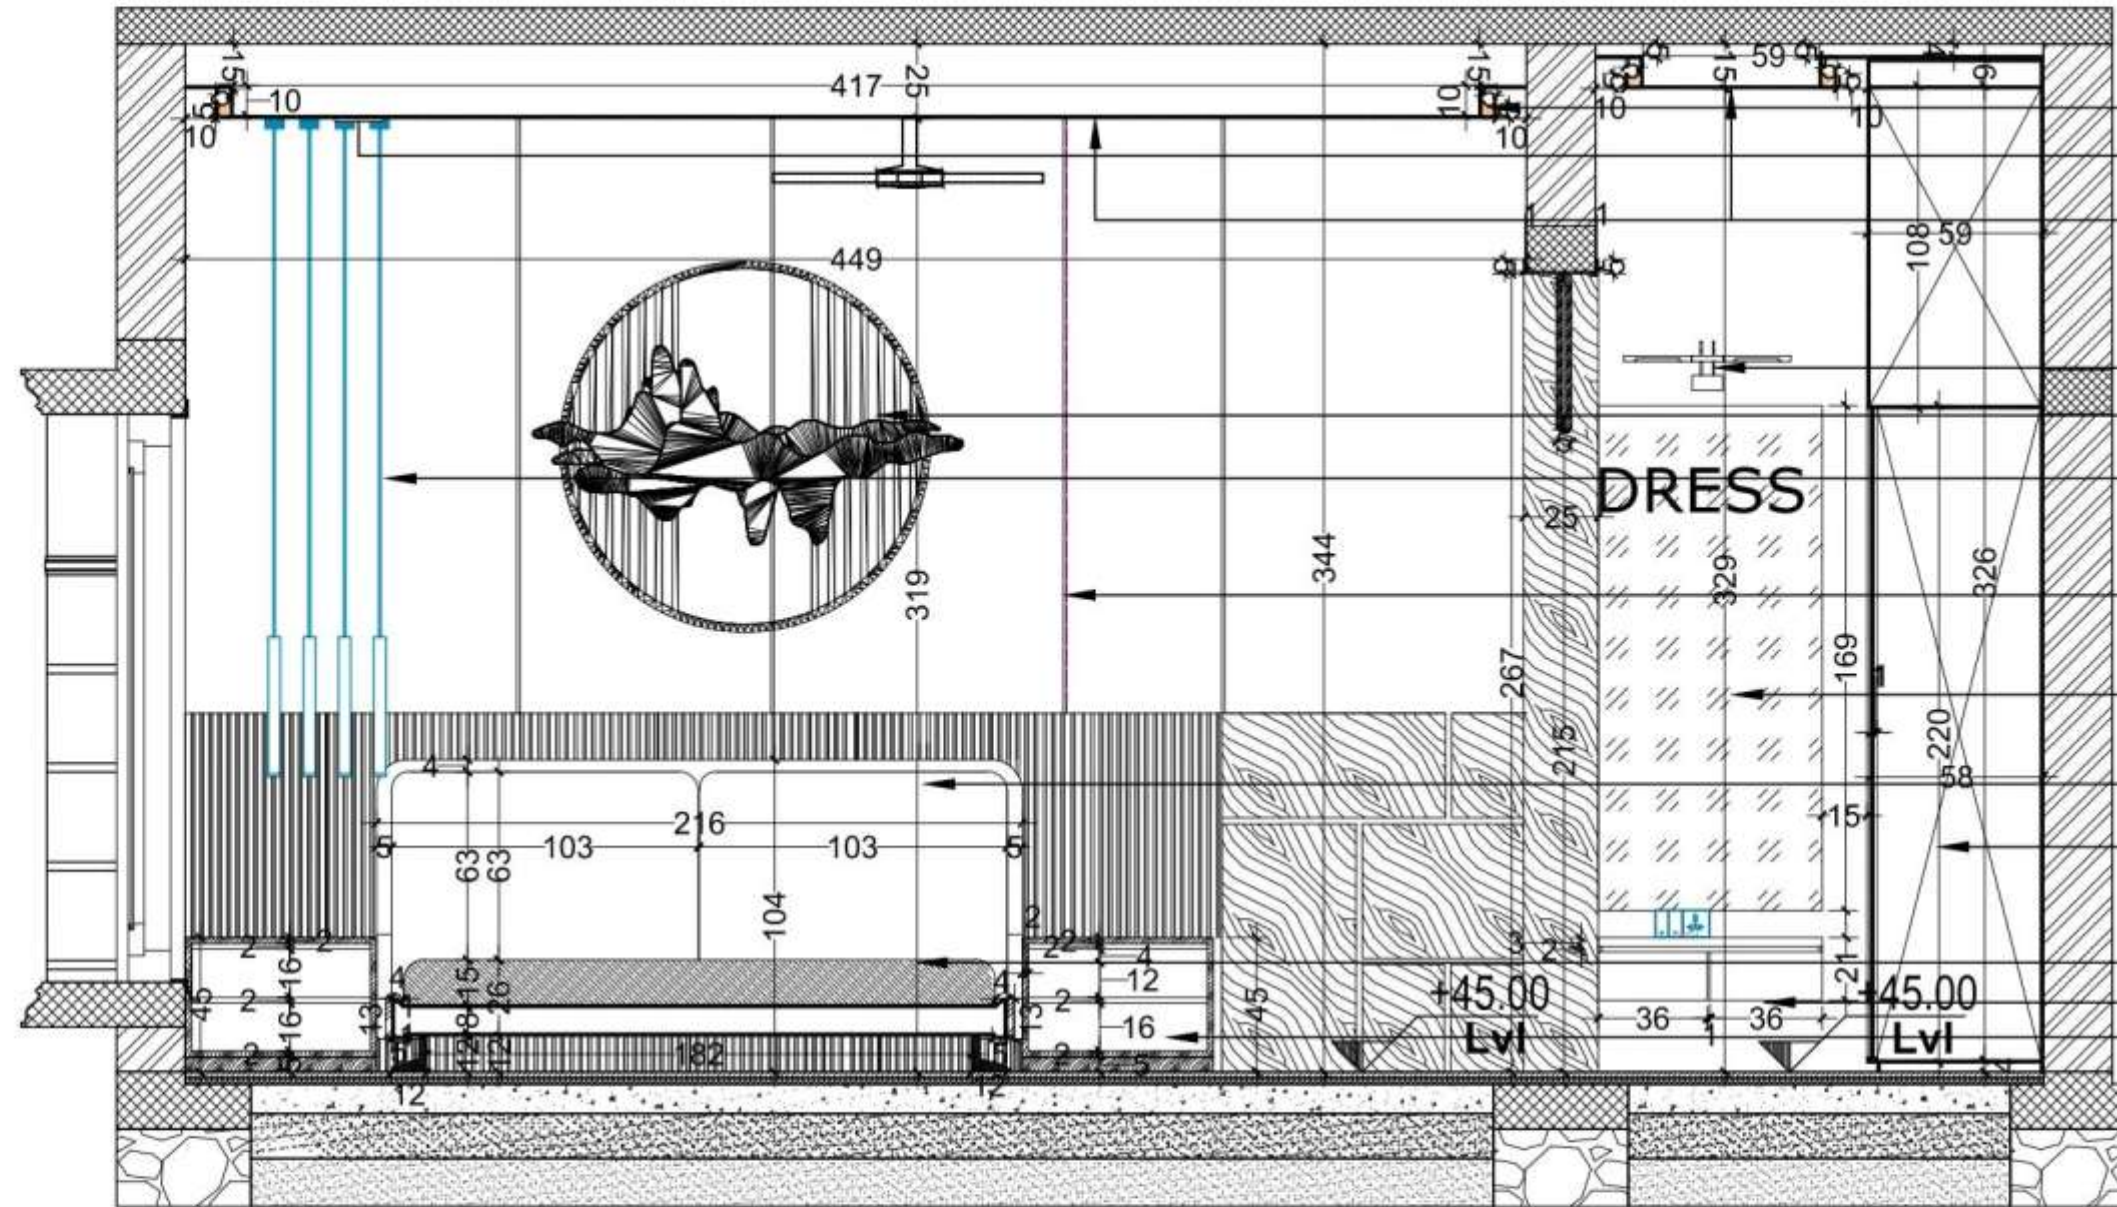

- L.E.D STRIP LIGHT
- L.E.D SPOT LIGHT
- BOFC +224CM GYPSUM
- MIRROR LIGHT
- WALL ELEMENT
- HANGING LIGHT
- LED STRIP LIGHT
- MIRROR
- BED HEAD
- WARDROBE
- BED 198X182
- MIRROR TABLE
- SIDE TABLE



DRAWING DETAILS			PROJECT		PROPOSED INTERIOR FOR MANSOOR KADAVANTHOODE		NOTES		REVISION		SAFCO ARCHITECTS	
INTERIOR DRAWINGS											SAFCO ARCHITECTS	
TITLE			SECTION CC		OWNER'S SIGNATURE		DESIGN TEAM		NO.		OCCUPATIONS	
SHEET NO.			1 OF 1				AR. MISHAL				REVISION DATE	
DATE			14.06.2022				AC. NOUFAL MODJUTTY C.M					
REVISED			14.06.2022				Mob: +91 9646 335513					
SITE ADDRESS			100-101-102				Email: noufalmodjuty@gmail.com					
							PROJECT ARCHITECT					
							SAFCO P. M. C.					
							SAFCO P. M. C.					
							CHIEF ARCHITECT					
							SAFCO P. M. C.					
							SAFCO P. M. C.					
SECTION DD

SCALE

SCALE 1: 100



11/11/20

LIGHT

BOFC +224 CM
GYP SUM

L.E.D SPOT LIGHT

PICTURE LIGHT AT
137 CM FROM FFL


PICTURE FAME

TELE VISION

TABLE

SKIRTING


DRAWING DETAILS			PROJECT		NOTES		REVISIONS		SAFCO P.H.C ARCHITECTS	
INTERIOR DRAWINGS			OWNER'S SIGNATURE		DESIGN TEAM		NO.		DESCRIPTIONS	
TITLE: BEDROOM#1 - SECTION DO			DATE: 11.01.2022		PROJECT ARCHITECT		1		REVISION DATE	
SHEET NO. 11.01.2022			DATE: 11.01.2022		SAFCO P.H.C		2		REVISION DATE	
PART: 11.01.2022			DATE: 11.01.2022		CHIEF ARCHITECT		3		REVISION DATE	
SITE ADDRESS			AUTHORIZED SIGNATURE		SAFCO P.H.C		4		REVISION DATE	
PROJECT NAME: PROJECT NAME#1 (SECTION 11A)			PROJECT ARCHITECT		SAFCO P.H.C		5		REVISION DATE	
PROJECT NAME: PROJECT NAME#1 (SECTION 11A)			PROJECT ARCHITECT		SAFCO P.H.C		6		REVISION DATE	
PROJECT NAME: PROJECT NAME#1 (SECTION 11A)</										

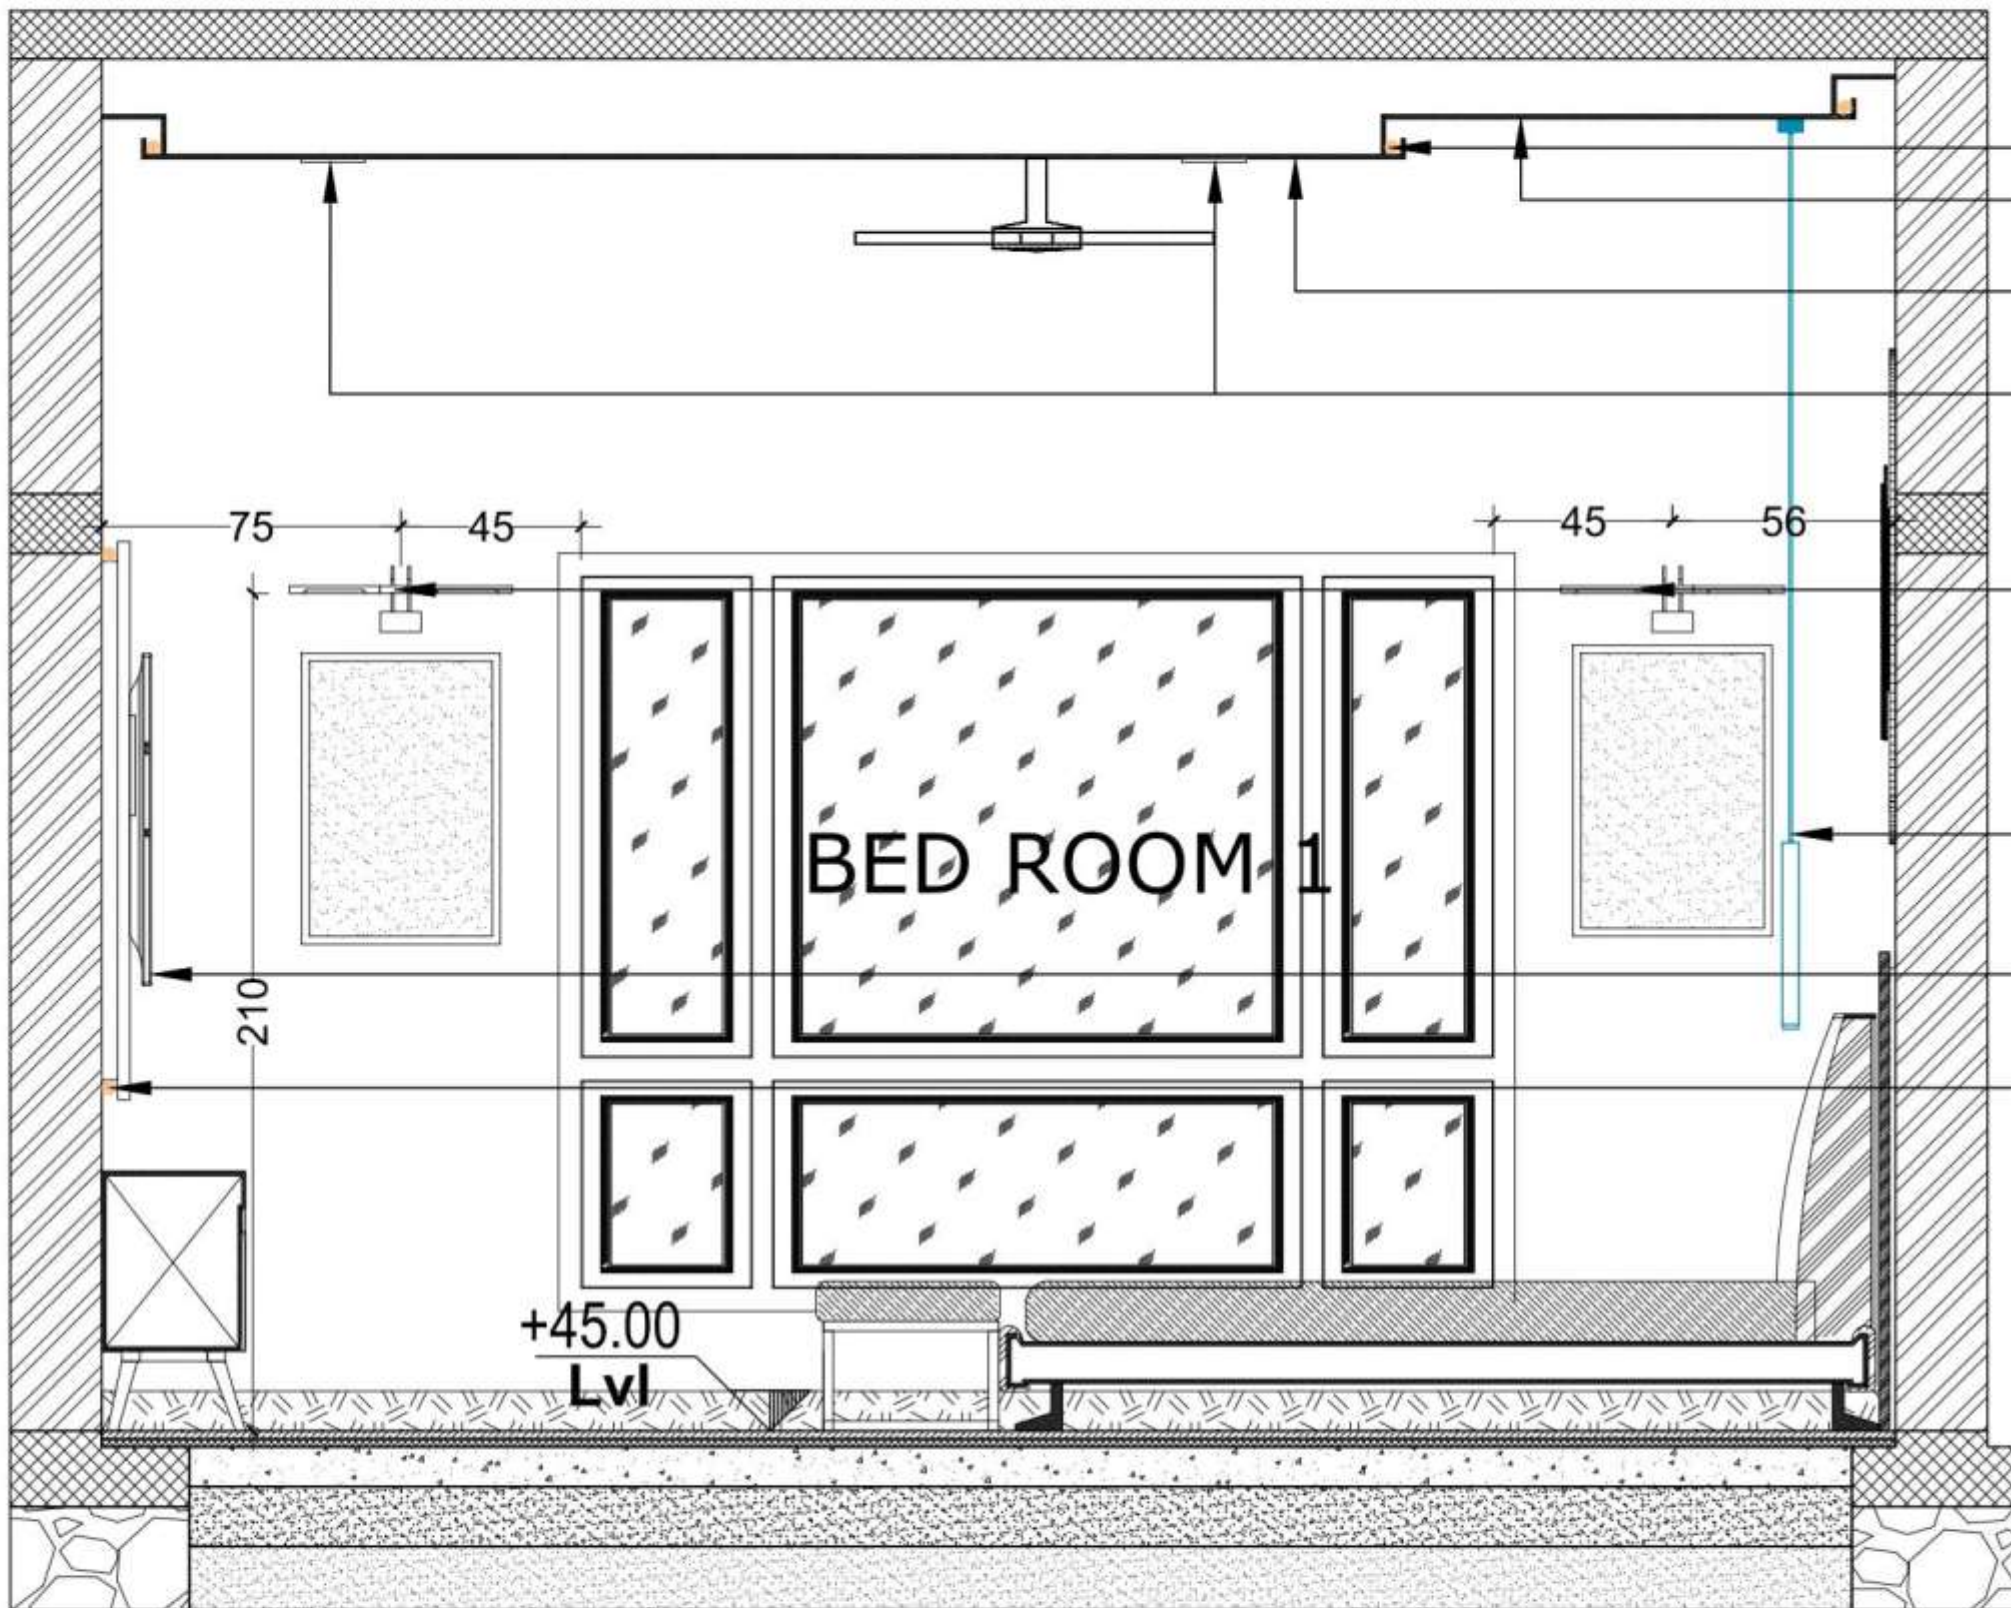

SAFCO ARCHITECTS ARCHITECTS & PLANNERS INTERIOR - EXTERIOR 10/10, 10/10, 10/10, 10/10 10/10, 10/10, 10/10, 10/10 10/10, 10/10, 10/10, 10/10		SAFCO ARCHITECTS ARCHITECTS & PLANNERS INTERIOR - EXTERIOR 10/10, 10/10, 10/10, 10/10 10/10, 10/10, 10/10, 10/10 10/10, 10/10, 10/10, 10/10	
REVISION NO.	DESCRIPTION	REVISION NO.	DESCRIPTION
1		1	
2		2	
3		3	
100		100	

SECTION BB ELECTRICAL
SCALE 1: 100



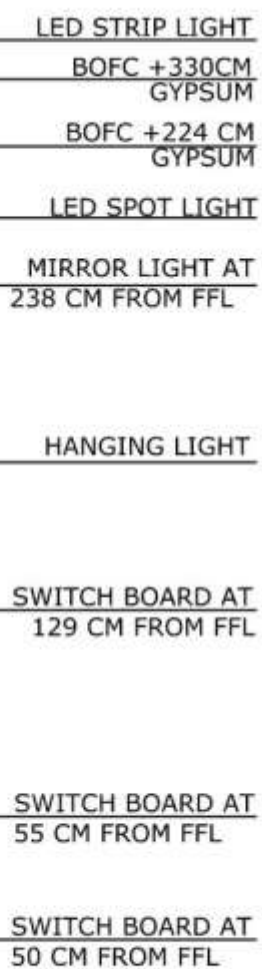

SCALE 1: 100




DRAWING DETAILS		PROJECT		NOTES		SCHEDULES		SECTION DATA		SAFCO ARCHITECTS	
INTERIOR DRAWINGS		OWNER'S SIGNATURE		PROPOSED INTERIOR FOR MANSOOR KADAVANTHODE		NO.		DESCRIPTION		SAFCO P.H.C	
TITLE		BEDROOM 1 - SECTION CC ELECTRIC PLAN		DESIGN TEAM		1.		ALL DIMENSIONS ARE IN MM		401-411-413, KADAVANTHODE, KUTTIYADU - 686001 KADAVANTHODE, KUTTIYADU TEL: 0476-2444444 FAX: 0476-2444444 E-MAIL: info@safoarchitects.com	
SHEET NO.		0001		AR. MISHAL		2.		ALL DRAWINGS ARE FOR THE INTERIOR OF THE PROPOSED PROJECT		401-411-413, KADAVANTHODE, KUTTIYADU - 686001 KADAVANTHODE, KUTTIYADU TEL: 0476-2444444 FAX: 0476-2444444 E-MAIL: info@safoarchitects.com	
DATE		11.08.2022		AF. NOORUL MOJIBUDDIN C.M		3.		ALL DIMENSIONS ARE IN MM		401-411-413, KADAVANTHODE, KUTTIYADU - 686001 KADAVANTHODE, KUTTIYADU TEL: 0476-2444444 FAX: 0476-2444444 E-MAIL: info@safoarchitects.com	
SHEET NO.		0002		Mobi: 91 9846 313513		4.		ALL DIMENSIONS ARE IN MM		401-411-413, KADAVANTHODE, KUTTIYADU - 686001 KADAVANTHODE, KUTTIYADU TEL: 0476-2444444 FAX: 0476-2444444 E-MAIL: info@safoarchitects.com	
SHEET NO.		0003		E-MAIL: noorulmojibuddin@gmail.com		5.		ALL DIMENSIONS ARE IN MM		401-411-413, KADAVANTHODE, KUTTIYADU - 686001 KADAVANTHODE, KUTTIYADU TEL: 0476-2444444 FAX: 0476-2444444 E-MAIL: info@safoarchitects.com	
SHEET NO.		0004		CHIEF ARCHITECT		6.		ALL DIMENSIONS ARE IN MM		401-411-413, KADAVANTHODE, KUTTIYADU - 686001 KADAVANTHODE, KUTTIYADU TEL: 0476-2444444 FAX: 0476-2444444 E-MAIL: info@safoarchitects.com	
SHEET NO.		0005		SAFCO P.H.C		7.		ALL DIMENSIONS ARE IN MM		401-411-413, KADAVANTHODE, KUTTIYADU - 686001 KADAVANTHODE, KUTTIYADU TEL: 0476-2444444 FAX: 0476-2444444 E-MAIL: info@safoarchitects.com	
SHEET NO.		0006		SAFCO P.H.C		8.		ALL DIMENSIONS ARE IN MM		401-411-413, KADAVANTHODE, KUTTIYADU - 686001 KADAVANTHODE, KUTTIYADU TEL: 0476-2444444 FAX: 0476-2444444 E-MAIL: info@safoarchitects.com	
SHEET NO.		0007		SAFCO P.H.C		9.		ALL DIMENSIONS ARE IN MM		401-411-413, KADAVANTHODE, KUTTIYADU - 686001 KADAVANTHODE, KUTTIYADU TEL: 0476-2444444 FAX: 0476-2444444 E-MAIL: info@safoarchitects.com	
SECTION DD

SCALE

SCALE 1: 100

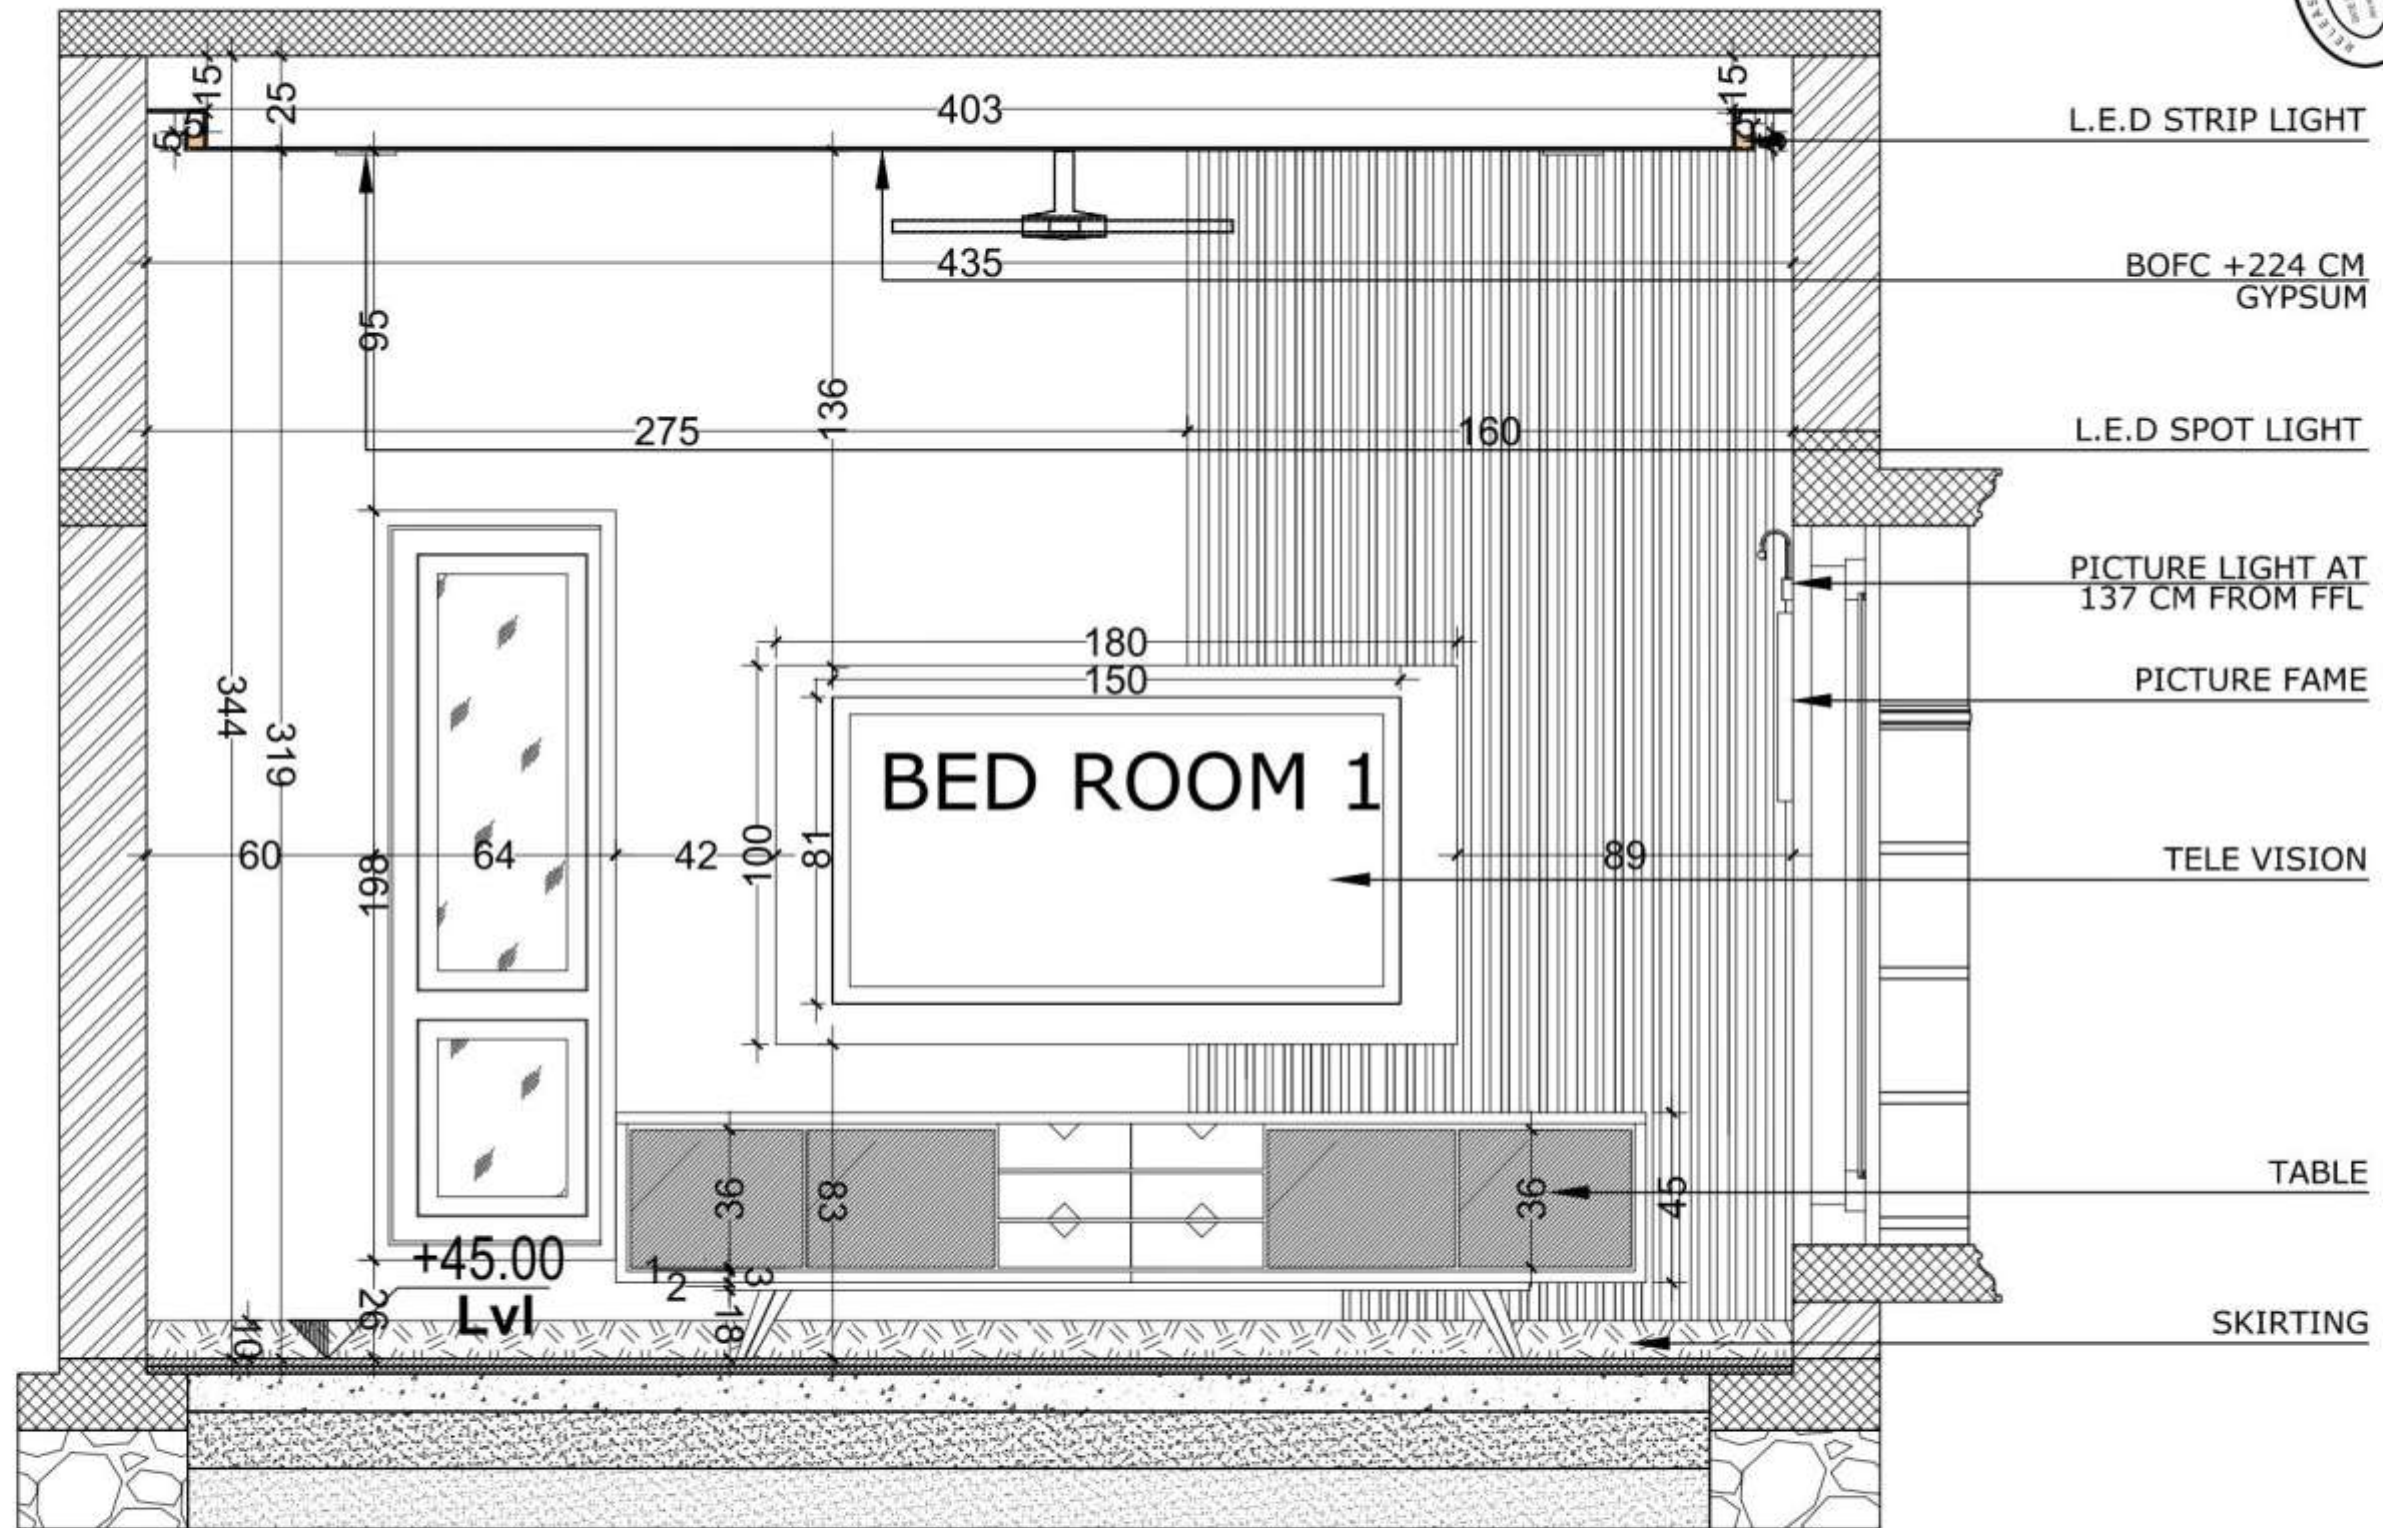

DRAWING DETAILS		PROJECT		DESIGN TEAM	
TITLE	SECTION DD	OWNER'S SIGNATURE		PROJECT ARCHITECT	SAFCO P. H. C.
SHEET NO.	1			CHIEF ARCHITECT	SAFCO P. H. C.
DATE	10/10/2023			ARCHITECT	SAFCO P. H. C.
SITE ADDRESS					
CONSULTANT					

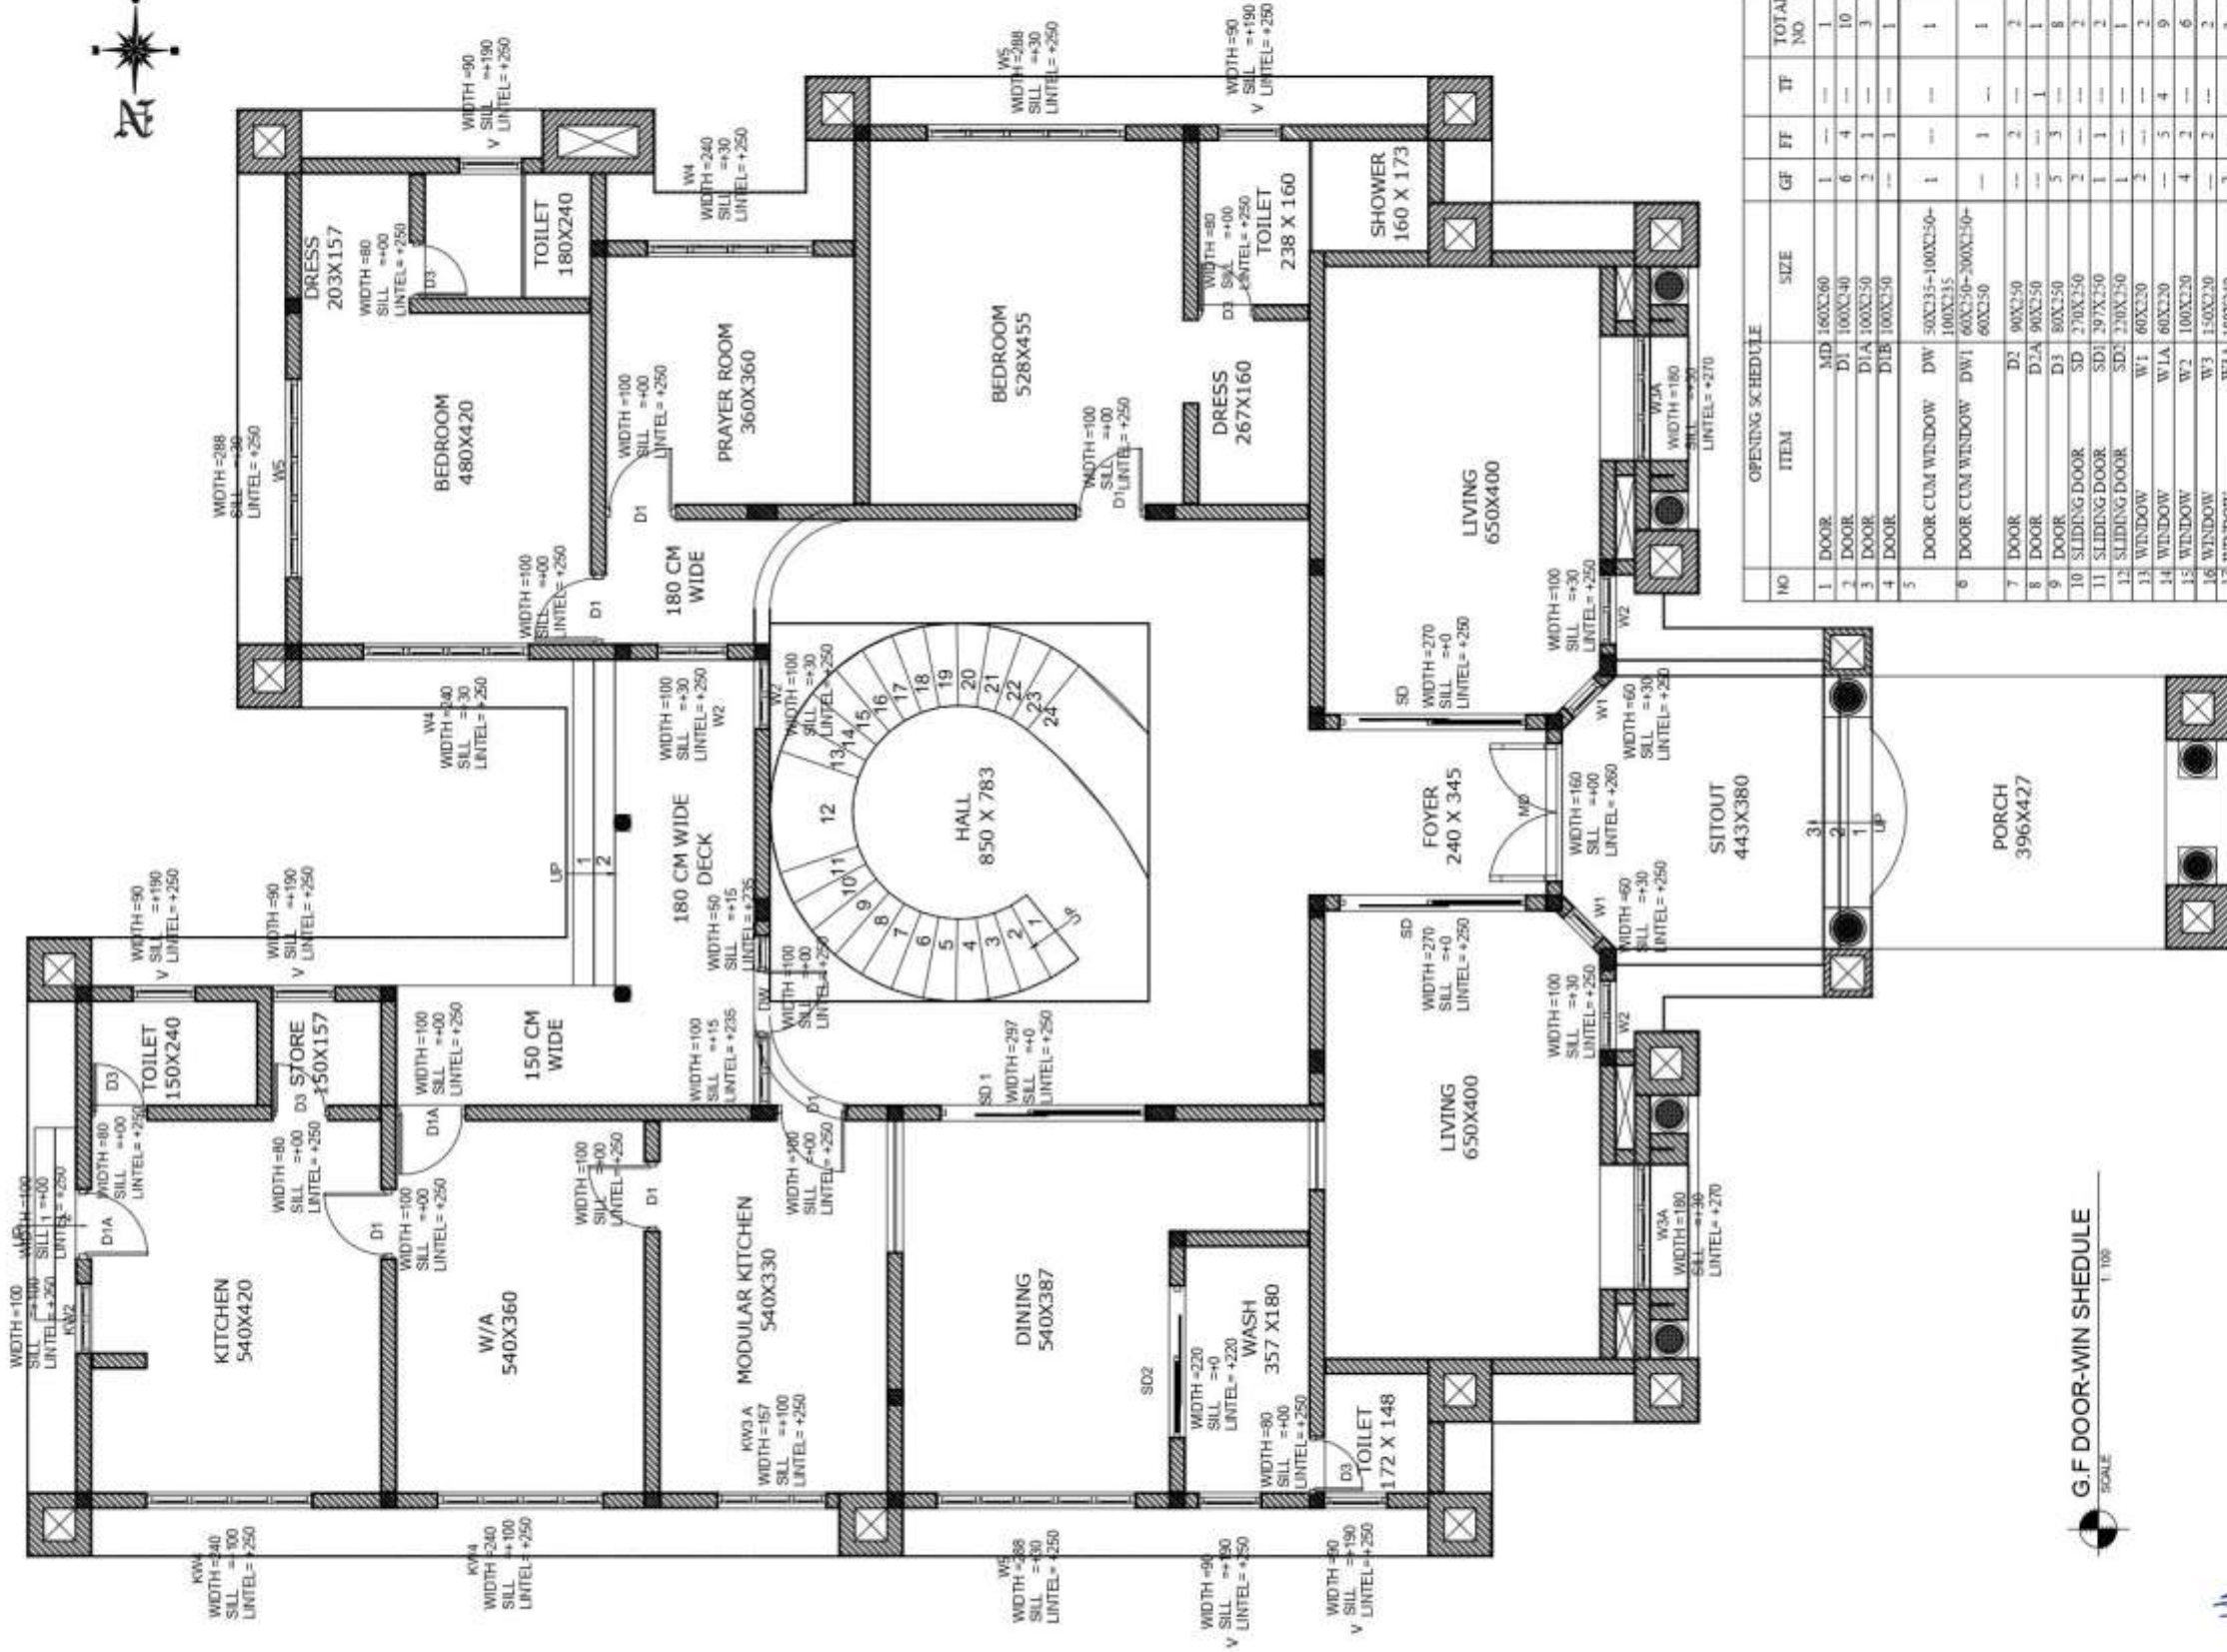

G.F DOOR-WIN SHEDULE
SCALE
1:100

OPENING SCHEDULE						
NO	ITEM	SIZE	GF	FF	TF	TOTAL NO.
1	DOOR	MD 160X240	1	---	---	1
2	DOOR	D1 100X240	6	4	---	10
3	DOOR	D1A 100X250	2	1	---	3
4	DOOR	D1B 100X250	---	1	---	1
5	DOOR CUM WINDOW	DW 50X215-100X250-100X255	1	---	---	1
6	DOOR CUM WINDOW	DW1 60X250-300X250-60X250	---	1	---	1
7	DOOR	D2 90X250	---	2	---	2
8	DOOR	D3A 90X250	---	---	1	1
9	DOOR	D3 90X250	5	3	---	8
10	SLIDING DOOR	SD 270X150	2	---	---	2
11	SLIDING DOOR	SD1 297X150	1	1	---	2
12	SLIDING DOOR	SD2 280X150	1	---	---	1
13	WINDOW	W1 60X230	2	---	---	2
14	WINDOW	W1A 60X230	---	5	4	9
15	WINDOW	W2 100X220	4	2	---	6
16	WINDOW	W3 150X220	---	2	---	2
17	WINDOW	W3A 180X240	2	---	---	2
18	WINDOW	W4 240X230	2	---	---	2
19	WINDOW	W5 280X220	3	2	---	5
20	KITCHEN WINDOW	KW2 100X150	1	---	---	1
21	KITCHEN WINDOW	KW4 240X150	2	---	---	2
22	KITCHEN WINDOW	KW3A 157X150	1	---	---	1
23	VENTILATOR	V 90X60	6	3	---	9

DRAWING DETAILS
ARCHITECTURAL DRAWINGS

PROJECT

PROPOSED RESIDENCE PROJECT-ABUBACKER SOK

NOTE

REVISION

NO

DESCRIPTION

REVISION DATE

REVISION

NO

DESCRIPTION

REVISION DATE

REVISION

NO

DESCRIPTION

REVISION DATE

PROJECT MANAGER
PROJECT MANAGER NAME

APPROVED SIGNATORY

PROJECT ARCHITECT
SAFCO P.H.C

DESIGN TEAM
AR. MSHAL
AR. NAFAL MODUTTY C.M

NOTE
1. All dimensions are in mm.
2. All drawings are the sole property of SAFCO P.H.C. No part of this drawing should be reproduced or used in any form without the written permission of the architect/owner.
3. Refer dimension key for actual dimensions. Do not measure from drawing.

REVISION
NO

DESCRIPTION

REVISION DATE

REVISION

NO

DESCRIPTION

REVISION DATE


REVISION

NO

DESCRIPTION


REVISION DATE



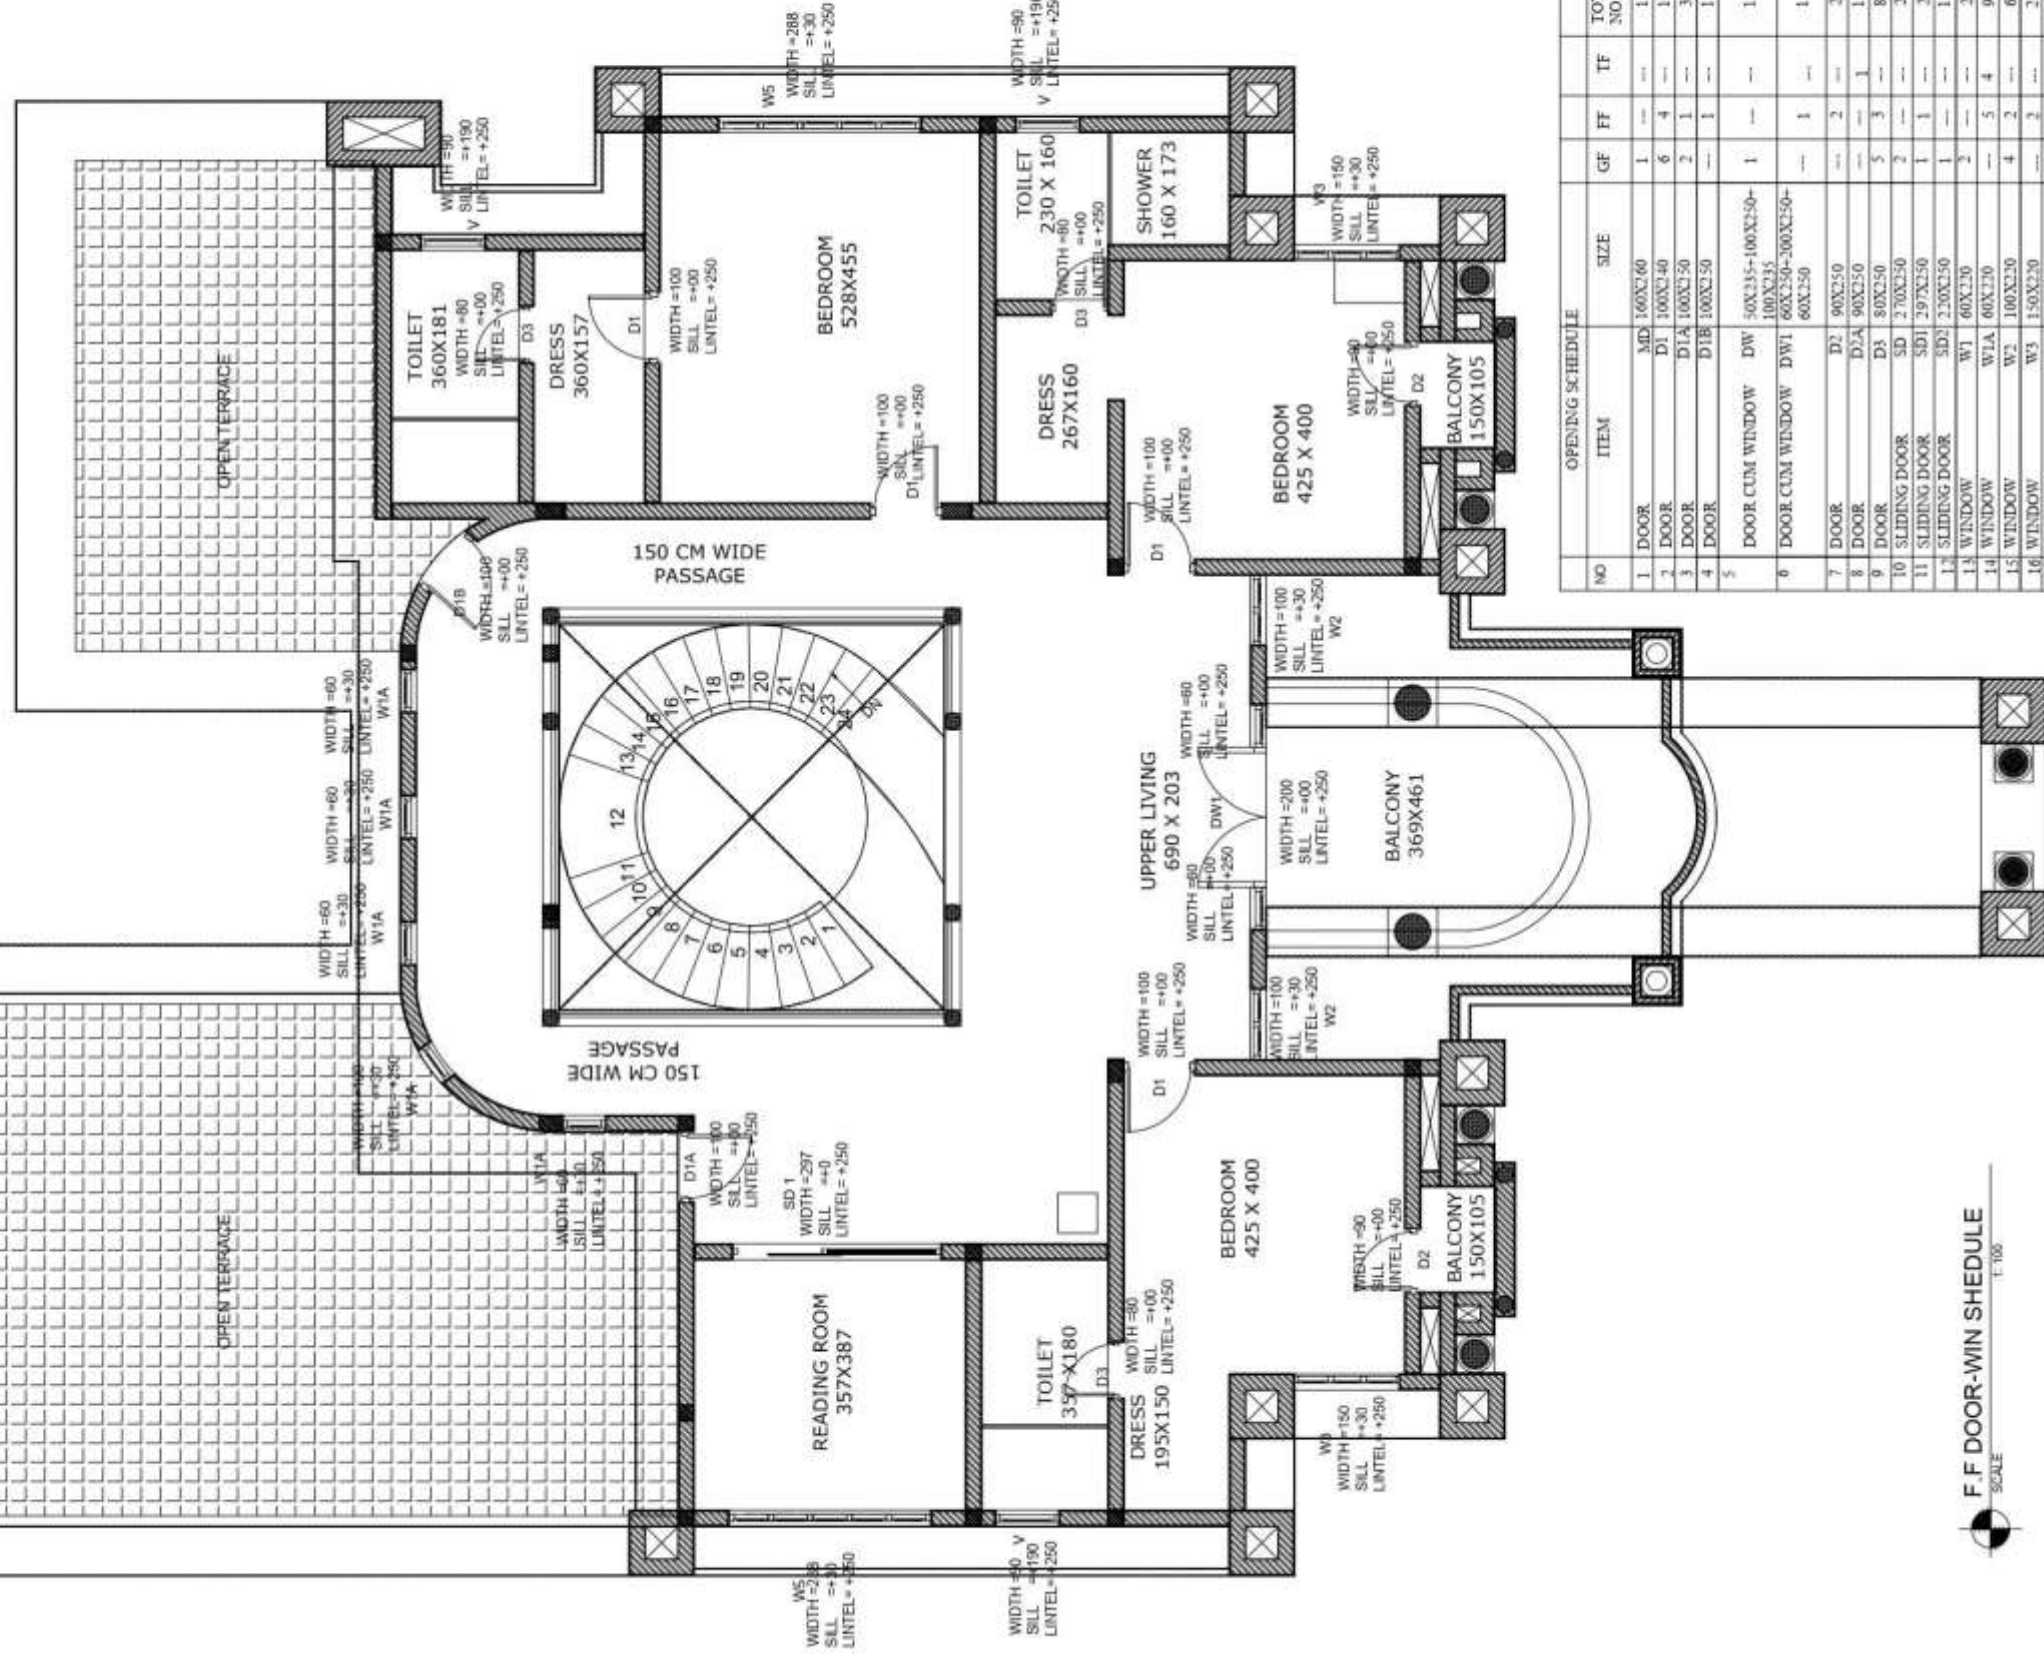


3/17/25

NO	OPENING SCHEDULE	ITEM	SIZE	GF	FF	TF	TOTAL NO
1	DOOR	MD	160X260	1	---	---	1
2	DOOR	D1	100X240	6	4	---	10
3	DOOR	D1A	100X250	2	1	---	3
4	DOOR	D1B	100X250	---	1	---	1
5	DOOR CUM WINDOW	DW	30X335+100X250-100X235	1	---	---	1
6	DOOR CUM WINDOW	DW1	60X250+300X250-60X250	---	1	---	1
7	DOOR	D2	90X250	---	2	---	2
8	DOOR	D2A	90X250	---	---	1	1
9	DOOR	D3	80X250	5	3	---	8
10	SLIDING DOOR	SD	270X250	2	---	---	2
11	SLIDING DOOR	SD1	297X250	1	1	---	2
12	SLIDING DOOR	SD2	230X250	1	---	---	1
13	WINDOW	W1	60X230	2	---	---	2
14	WINDOW	W1A	60X230	---	5	4	9
15	WINDOW	W2	100X230	4	2	---	6
16	WINDOW	W3	130X230	---	2	---	2
17	WINDOW	W3A	180X230	2	---	---	2
18	WINDOW	W4	240X230	2	---	---	2
19	WINDOW	W5	285X230	3	2	---	5
20	KITCHEN WINDOW	KW2	100X150	1	---	---	1
21	KITCHEN WINDOW	KW4	240X150	2	---	---	2
22	KITCHEN WINDOW	KW3A	157X150	1	---	---	1
23	VENTILATOR	V	90X260	6	3	---	9

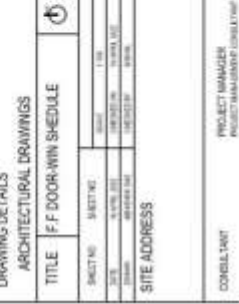

DRAWING DETAILS				PROJECT		PROPOSED RESIDENCE PROJECT-ABUBACKER SIDIK		MODEL		REVISIONS		SIGNATURE	
ARCHITECTURAL DRAWINGS				OWNER'S SIGNATURE		DESIGN TEAM							
TITLE		FF DOOR-WIN SCHEDULE				AR. MISHAL							
SHEET NO.		SHEET NO.				Ac MOUJAL MOUDUTTY C.M							
DATE		DATE				MOBILE: +91 9946 333513							
DRAWN		CHECKED				E-MAIL: amouldmishal@gmail.com							
SITE ADDRESS						PROJECT ARCHITECT							
						SAFCO P.H.C							
						25, 2nd Floor, First Cross, Mahalingam, Trivandrum - 6							
PROJECT MANAGER				AUTHORISED SIGNATORY		SAFCO P.H.C							
PROJECT MANAGER (CONSULTANT)						25, 2nd Floor, First Cross, Mahalingam, Trivandrum - 6							
						PROJECT ARCHITECT							
						SAFCO P.H.C							
						25, 2nd Floor, First Cross, Mahalingam, Trivandrum - 6							
						PROJECT ARCHITECT							
						SAFCO P.H.C							
						25, 2nd Floor, First Cross, Mahalingam, Trivandrum - 6							
						PROJECT ARCHITECT							



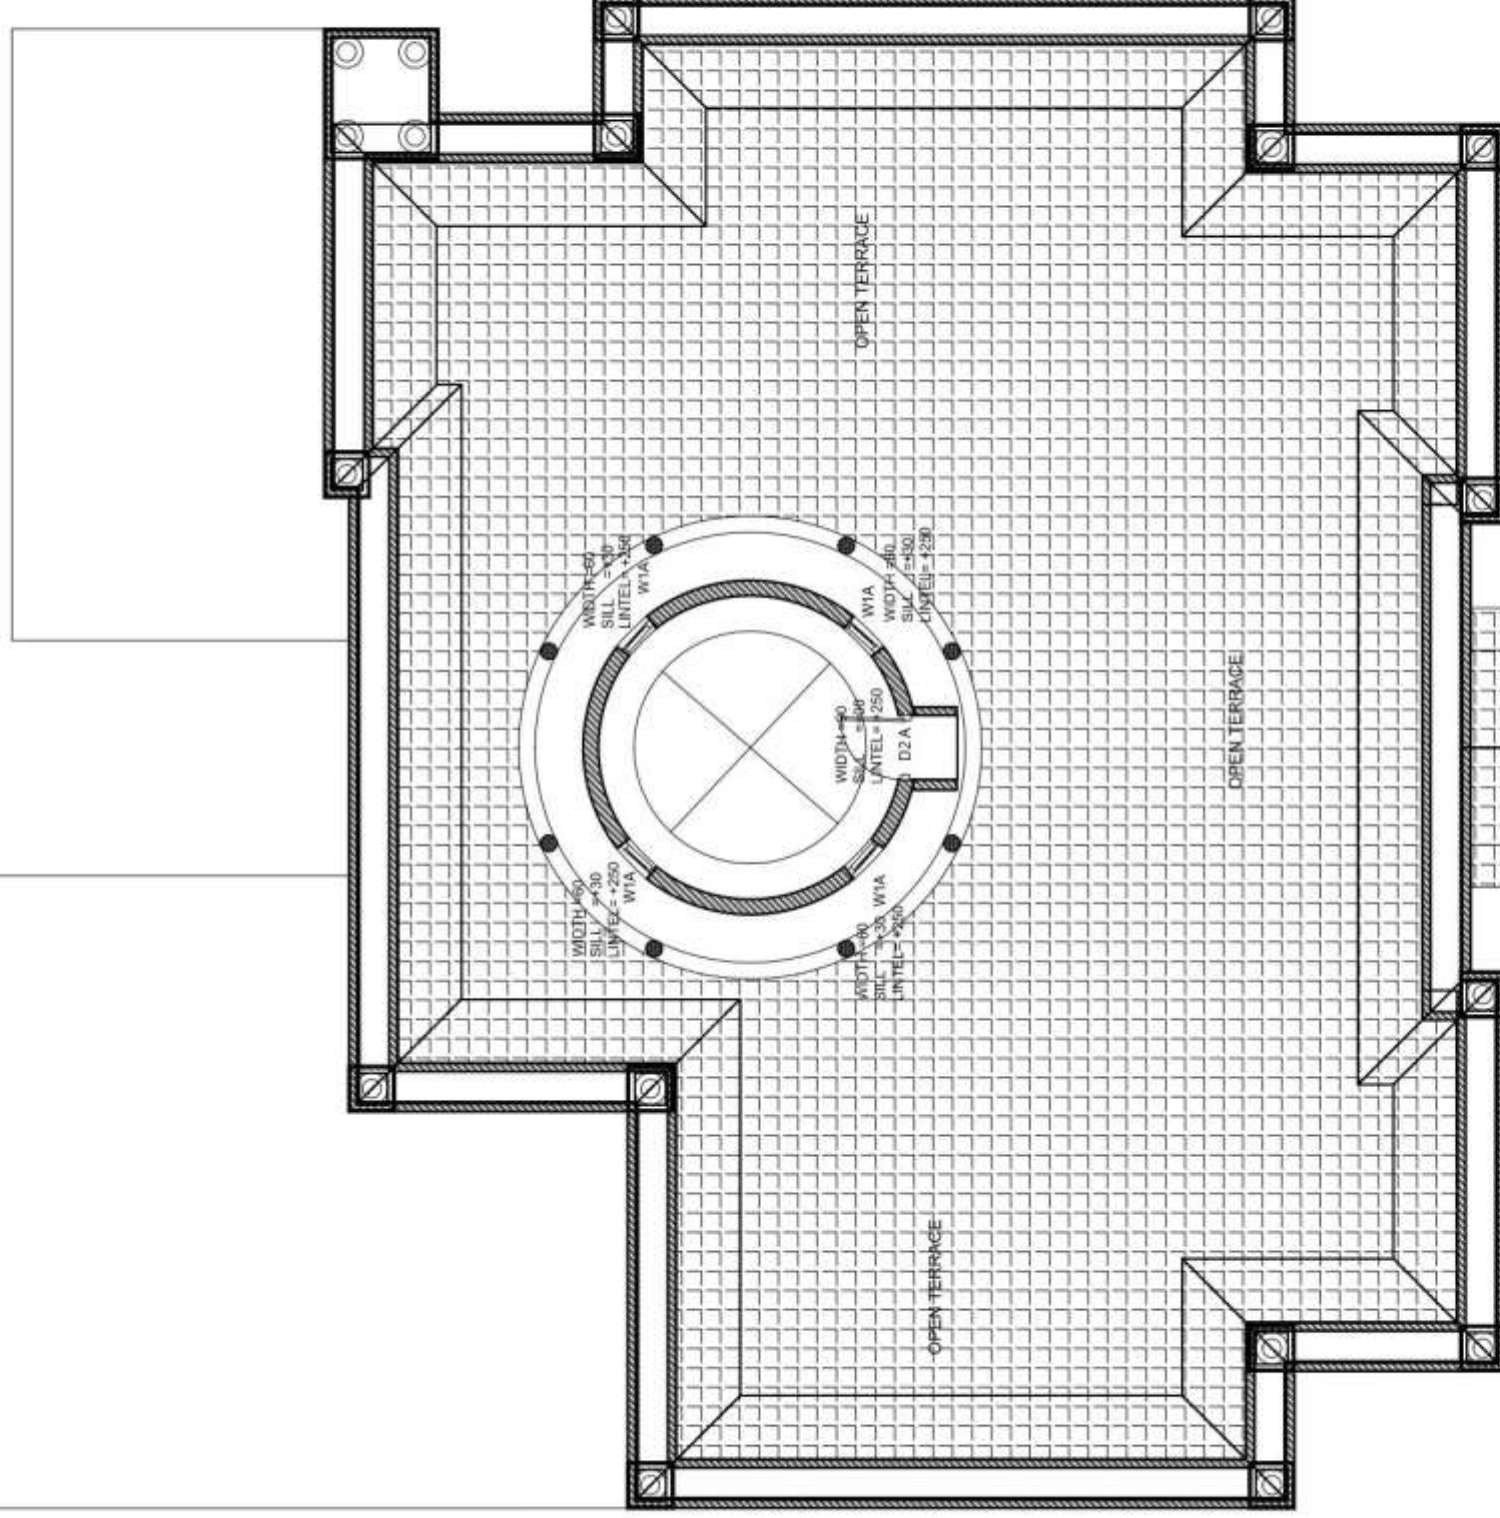

OPENING SCHEDULE					
NO	ITEM	SIZE	GF	FF	TOTAL NO.
1	DOOR	MD 100X260	1	—	1
2	DOOR	D1 100X240	6	4	10
3	DOOR	D1A 100X250	2	1	3
4	DOOR	D1B 100X250	—	1	1
5	DOOR CUM WINDOW	DW 50X235-100X250-100X235	1	—	1
6	DOOR CUM WINDOW	DW1 60X250-100X250-60X250	—	1	1
7	DOOR	D2 90X250	—	2	2
8	DOOR	D2A 90X250	—	1	1
9	DOOR	D3 80X250	5	3	8
10	SLIDING DOOR	SD 270X250	2	—	2
11	SLIDING DOOR	SD1 297X250	1	1	2
12	SLIDING DOOR	SD2 270X250	1	—	1
13	WINDOW	W1 60X220	2	—	2
14	WINDOW	W1A 60X220	—	5	5
15	WINDOW	W2 100X220	4	2	6
16	WINDOW	W3 150X220	—	2	2
17	WINDOW	W3A 180X240	2	—	2
18	WINDOW	W4 240X220	2	—	2
19	WINDOW	W5 280X220	3	2	5
20	KITCHEN WINDOW	KW2 100X150	1	—	1
21	KITCHEN WINDOW	KW4 240X150	2	—	2
22	KITCHEN WINDOW	KW3A 157X150	1	—	1
23	VENTILATOR	V 90X60	6	3	9

T.F DOOR-WIN SCHEDULE
SCALE 1:100



DRAWING DETAILS	
ARCHITECTURAL DRAWINGS	
TITLE	T.F DOOR-WIN SCHEDULE
SHEET NO.	1 OF 1
DATE	2023-01-10
SITE ADDRESS	
CONTRACT	

PROJECT	
OWNER'S SIGNATURE	
PROJECT ARCHITECT	SAFCO P.H.C.
PROJECT MANAGER	

PROPOSED RESIDENCE PROJECT ABUBACKER SIDIK	
DESIGN TEAM	
PROJECT ARCHITECT	SAFCO P.H.C.
PROJECT MANAGER	

NOTES	
1.	All dimensions are in mm.
2.	All drawings are the property of SAFCO ARCHITECTS. THESE DRAWINGS ARE NOT TO BE REPRODUCED OR USED IN ANY MANNER WITHOUT THE WRITTEN PERMISSION OF SAFCO ARCHITECTS.
3.	Any dimension that is not indicated on the drawing shall be as per the standard practice.

REVISIONS	
NO.	DESCRIPTION
1	ISSUED

SAFCO ARCHITECTS	
SAFCO P.H.C.	
SAFCO ASSOCIATES	



SAFCO ARCHITECTS
SAFCO P.H.C
14, First Floor, First Floor,
Hillside, Hillside, Hillside - 1
Hillside, Hillside, Hillside - 1
Hillside, Hillside, Hillside - 1

SAFCO ARCHITECTS
SAFCO ASSOCIATES
14, First Floor, First Floor,
Hillside, Hillside, Hillside - 1
Hillside, Hillside, Hillside - 1
Hillside, Hillside, Hillside - 1

REVISION	NO.	DESCRIPTION	DATE
	1		
	2		
1. All dimensions are in mm.
2. All drawings are the property of SAFCO ARCHITECTS. No part of this drawing should be reproduced, stored in a retrieval system, or transmitted in any form or by any means, electronic, mechanical, photocopying, recording, or by any information storage and retrieval system, without the prior written permission of the architect.

DESIGN TEAM

AR. NISHAL

PROJECT ARCHITECT
SAFCO P.H.C
14, First Floor, First Floor,
Hillside, Hillside, Hillside - 1
Hillside, Hillside, Hillside - 1
Hillside, Hillside, Hillside - 1

PROJECT TEAM

AR. NISHAL MODUTTY C.M

Mod: 01 9846 33513
e mail: amodutty@gmail.com

CHEF ARCHITECT
SAFCO P.H.C
14, First Floor, First Floor,
Hillside, Hillside, Hillside - 1
Hillside, Hillside, Hillside - 1
Hillside, Hillside, Hillside - 1

PROJECT

ORIGINATOR SIGNATURE

PROJECT MANAGER
PROJECT MANAGEMENT COMPANY

DRAWING DETAILS

ARCHITECTURAL DRAWINGS

TITLE DOOR-WIN SCHEDULE


SHEET NO. 01 OF 01

DATE 14/05/2024

DESIGNED BY NISHAL

CHECKED BY NISHAL


SITE ADDRESS

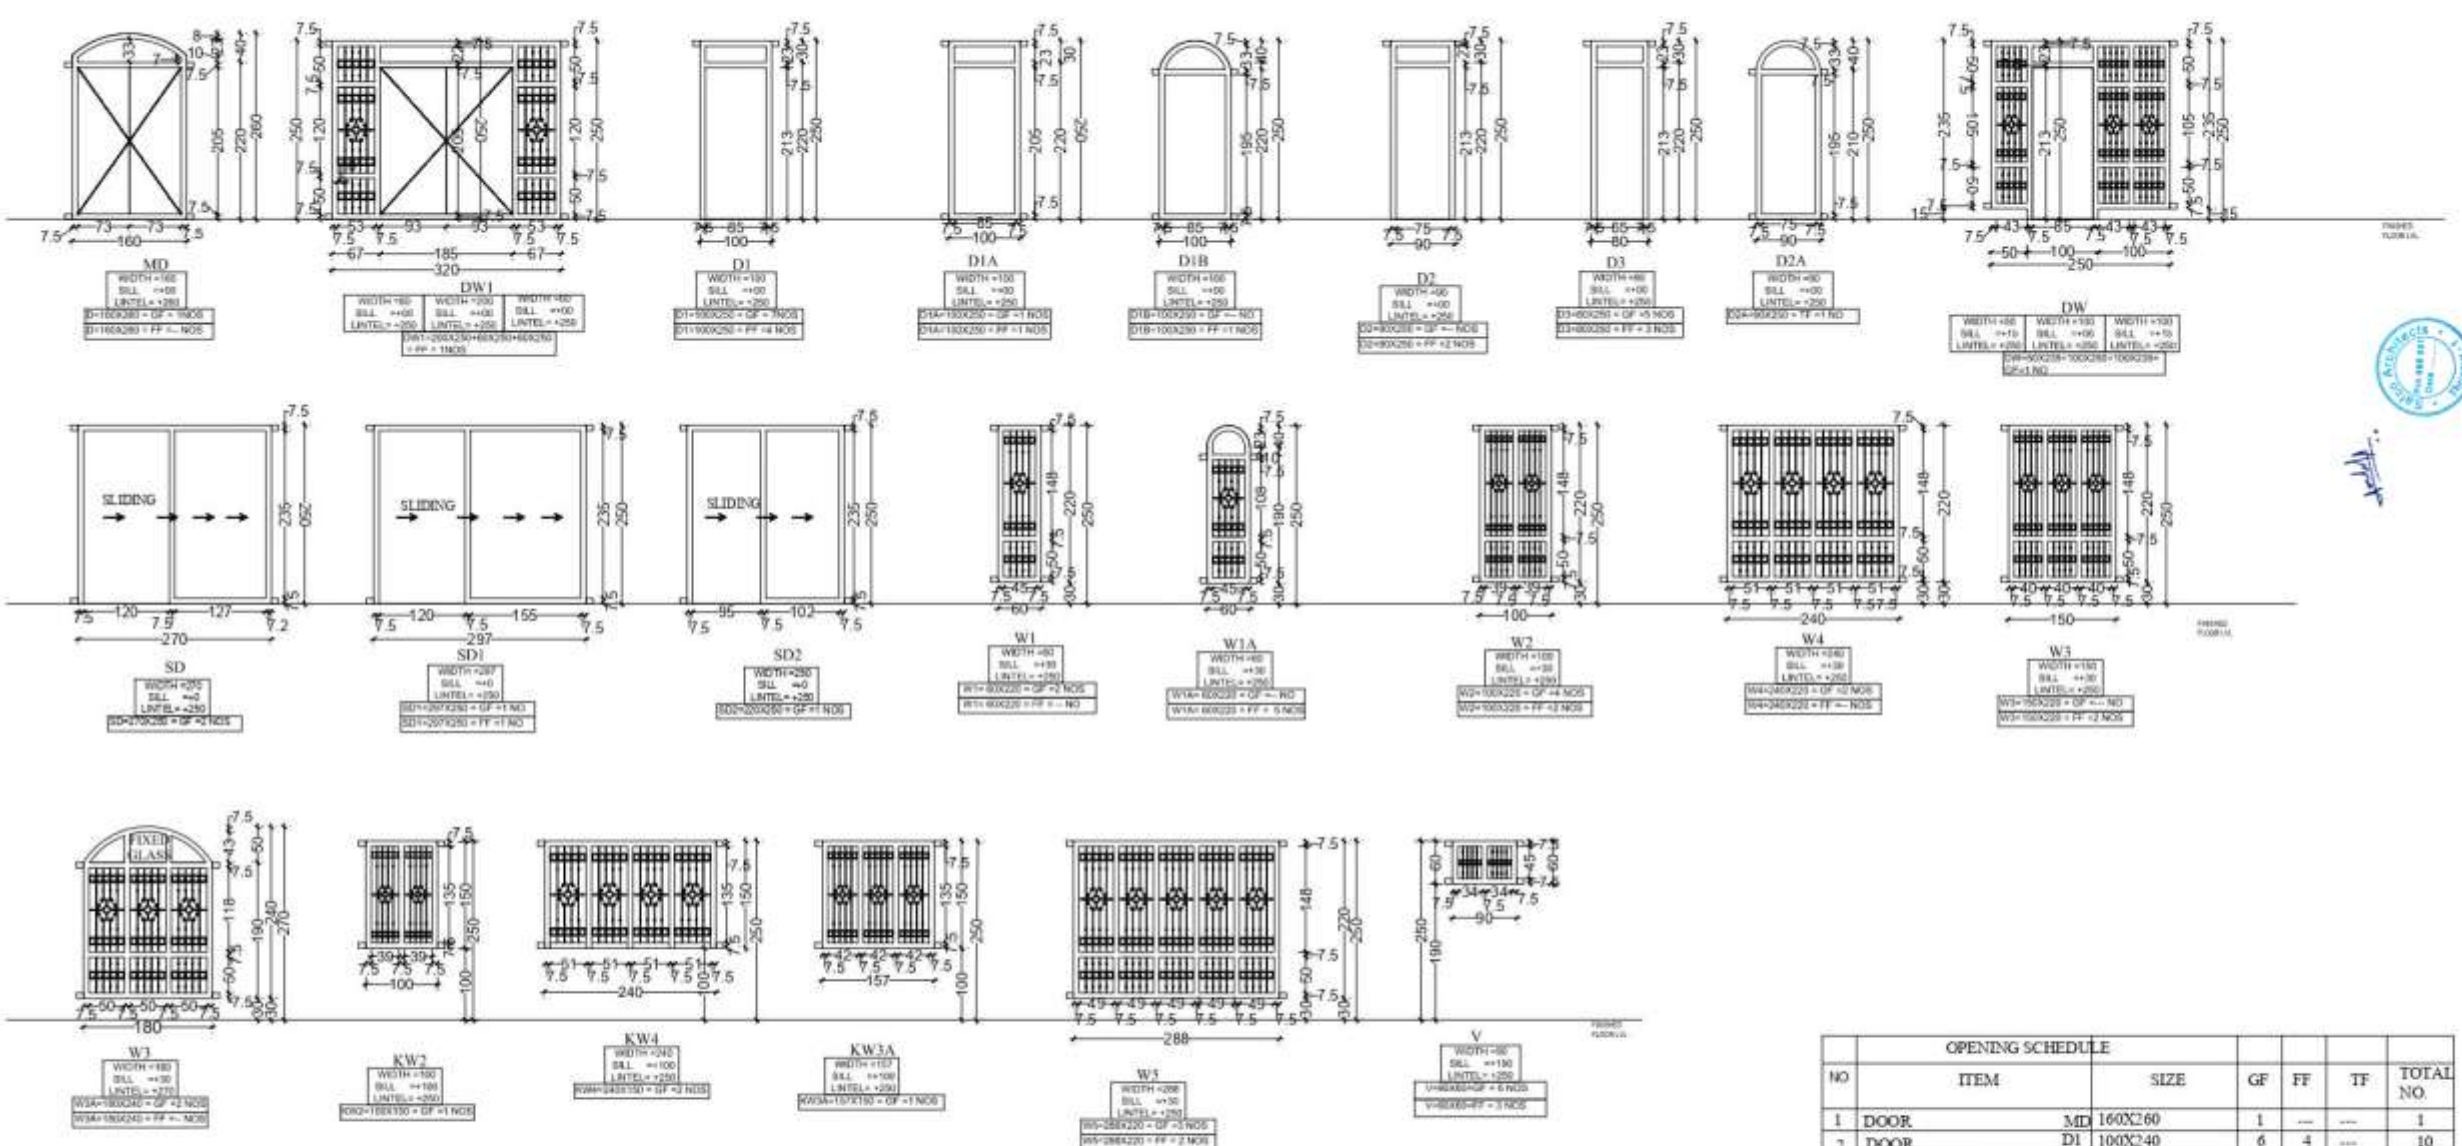

OPENING SCHEDULE						
NO	ITEM	SIZE	GF	FF	TF	TOTAL NO.
1	DOOR MD	160X260	1	---	---	1
2	DOOR D1	100X240	6	4	---	10
3	DOOR D1A	100X250	2	1	---	3
4	DOOR D1B	100X250	---	1	---	1
5	DOOR CUM WINDOW DW	50X235+100X250+100X225	1	---	---	1
6	DOOR CUM WINDOW DW1	60X250+200X250+60X250	---	1	---	1
7	DOOR D2	90X250	---	2	---	2
8	DOOR D2A	90X250	---	---	1	1
9	DOOR D3	80X250	5	3	---	8
10	SLIDING DOOR SD	270X250	2	---	---	2
11	SLIDING DOOR SD1	297X250	1	1	---	2
12	SLIDING DOOR SD2	220X250	1	---	---	1
13	WINDOW W1	60X220	2	---	---	2
14	WINDOW W1A	60X220	---	5	4	9
15	WINDOW W2	100X220	4	2	---	6
16	WINDOW W3	150X220	---	2	---	2
17	WINDOW W3A	180X240	2	---	---	2
18	WINDOW W4	240X220	2	---	---	2
19	WINDOW W5	288X220	3	2	---	5
20	KITCHEN WINDOW KW2	100X150	1	---	---	1
21	KITCHEN WINDOW KW4	240X150	2	---	---	2
22	KITCHEN WINDOW KW3A	157X150	1	---	---	1
23	VENTILATOR V	90X60	6	3	---	9

DOOR-WIN SCHEDULE (WINDOW GRILLS)

SCALE 1:100

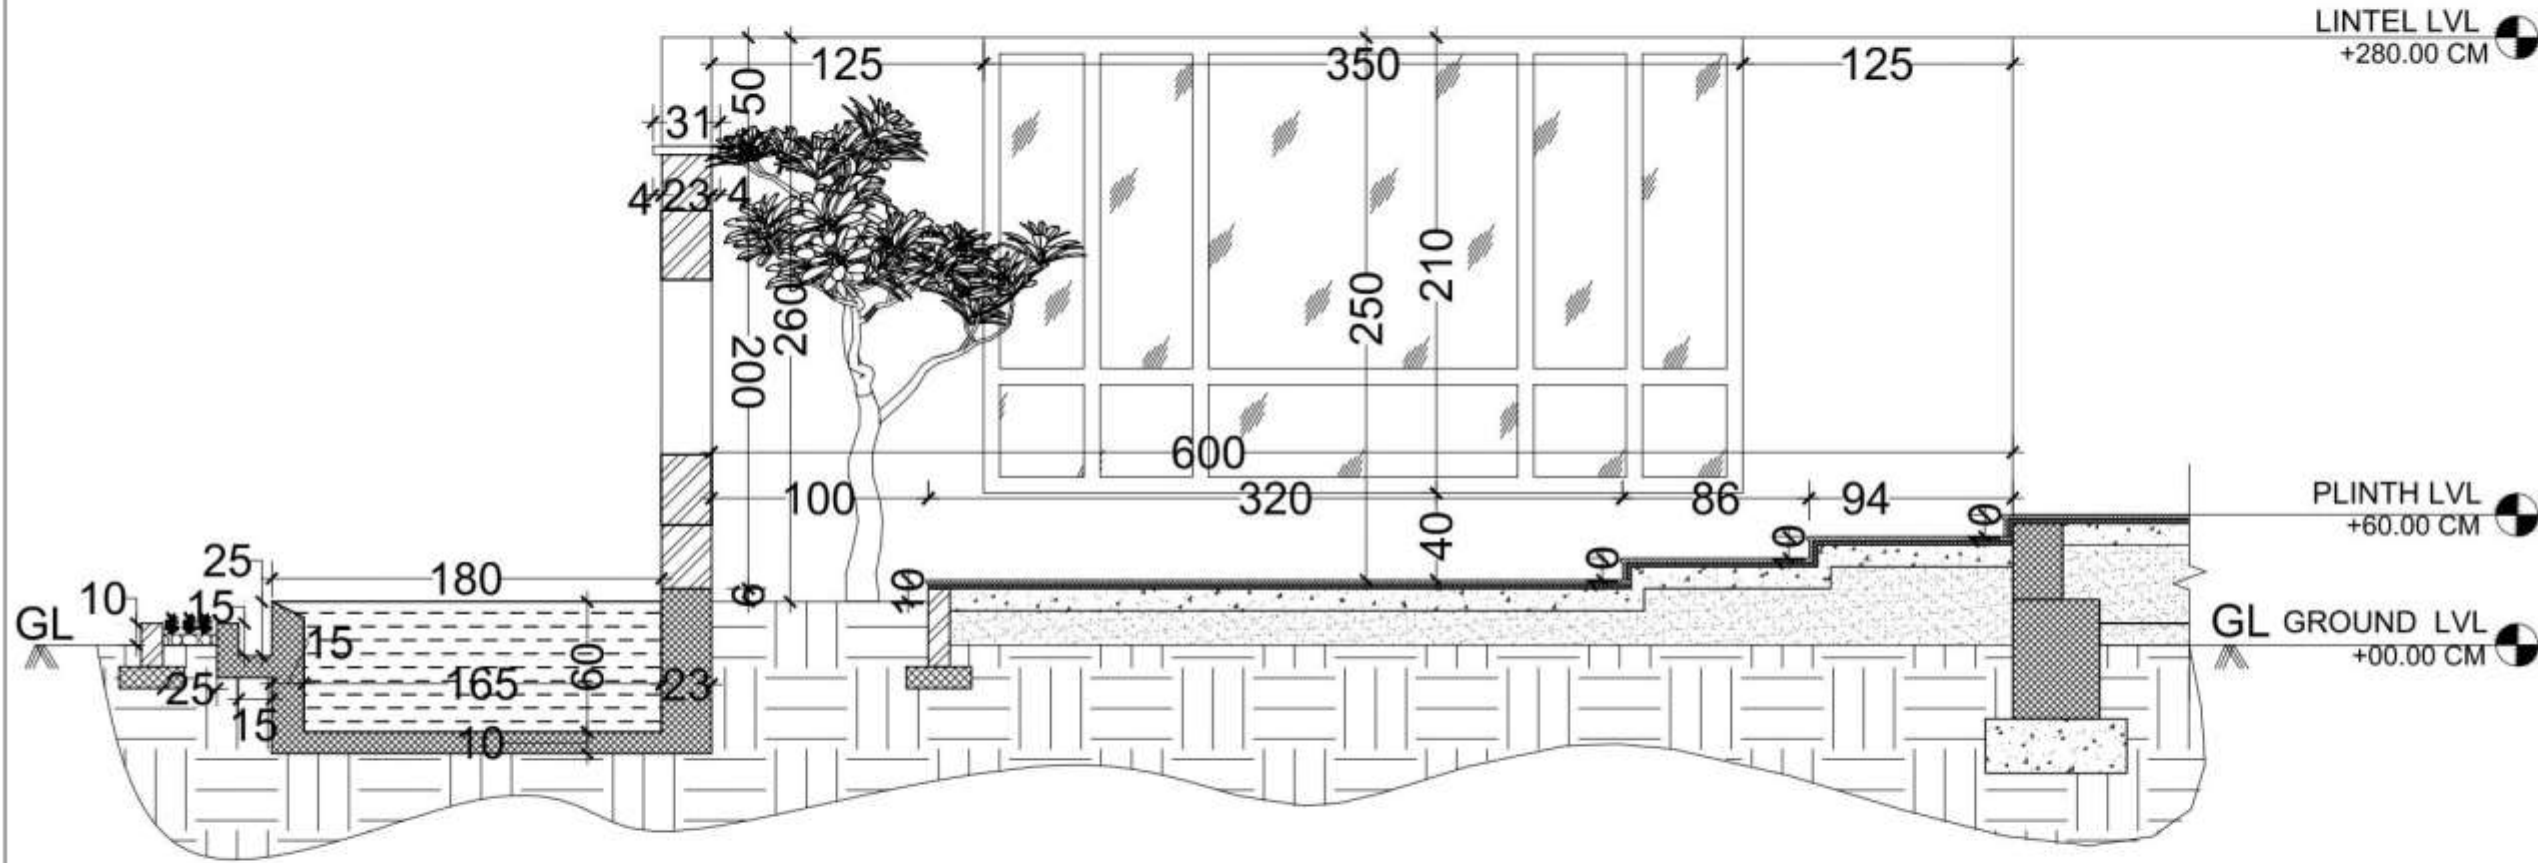

WATER BODY (SECTION BB)

SCALE

1: 100

LINTEL LVL
+280.00 CM

PLINTH LVL
+60.00 CM


GL GROUND LVL
+00.00 CM




DRAWING DETAILS ARCHITECTURAL DRAWINGS			PROJECT		PROPOSED RESIDENCE FOR SALIM		INDEX		REVISIONS			
TITLE WATER BODY (SECTION BB)			OWNER'S SIGNATURE		PROJECT ARCHITECT SAFECO P.M.C 14, First Floor, Jeeva Centre, Rafale Soldiers, Thiruvananthapuram		DESIGN TEAM AR. MISHAL A AR. NOJAFAL MOUDUTTY C.M Mob: +91 9646 333513 e mail: anoudmoudutty@gmail.com CHIEF ARCHITECT SAFECO P.M.C		NO.		REVISION DATE	
									1		20/04/2022	
SITE ADDRESS												
CONSULTANT			PROJECT MANAGER									



COMMON TOILET

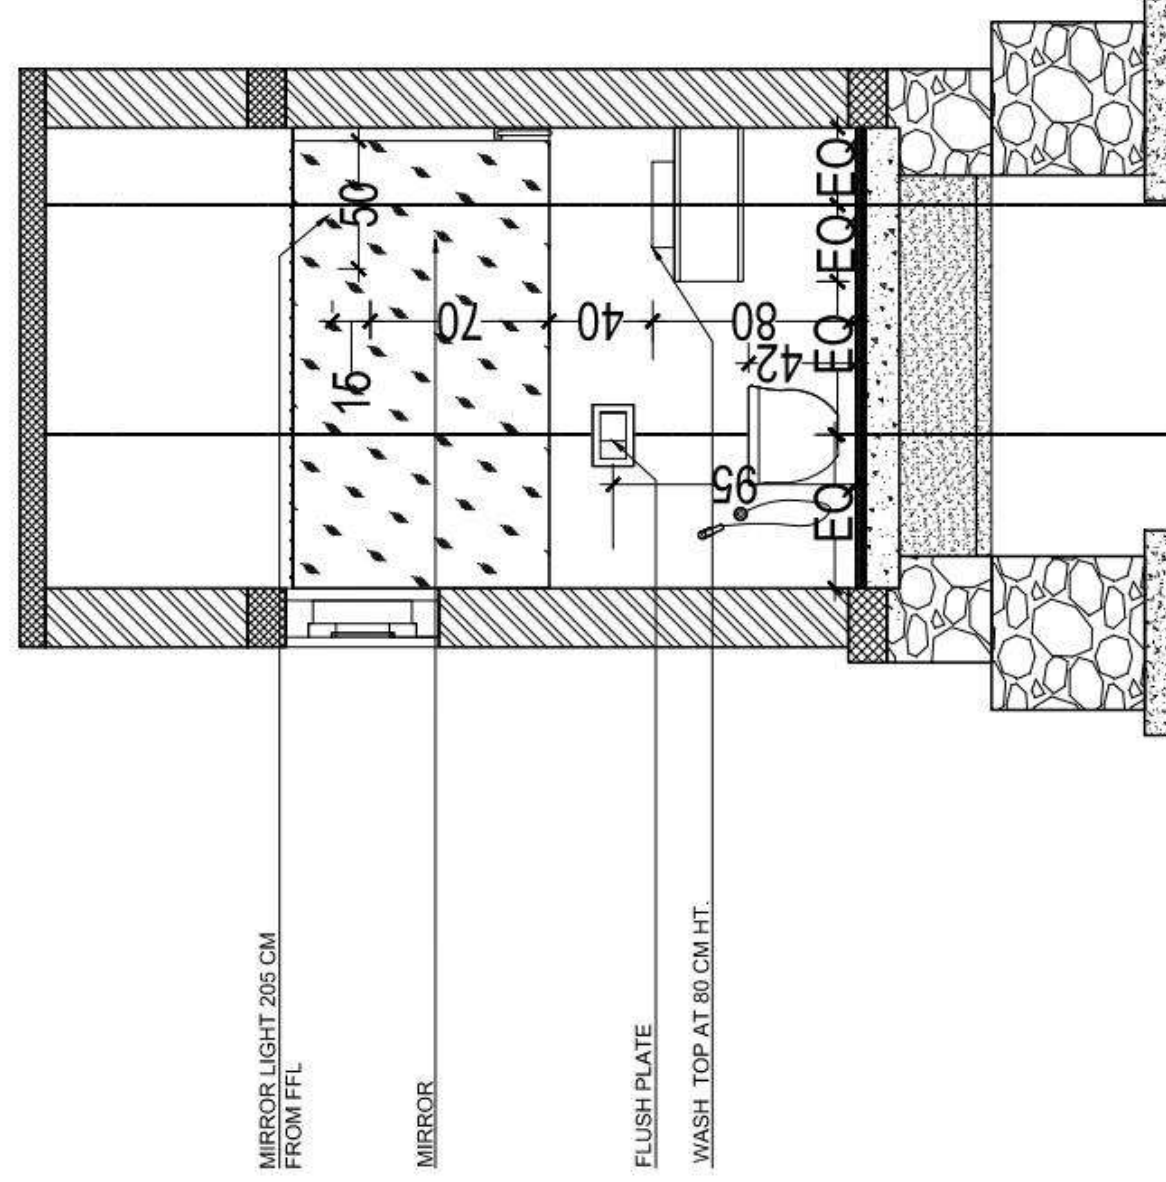

SECTION-AA C.TOILET (160X180)

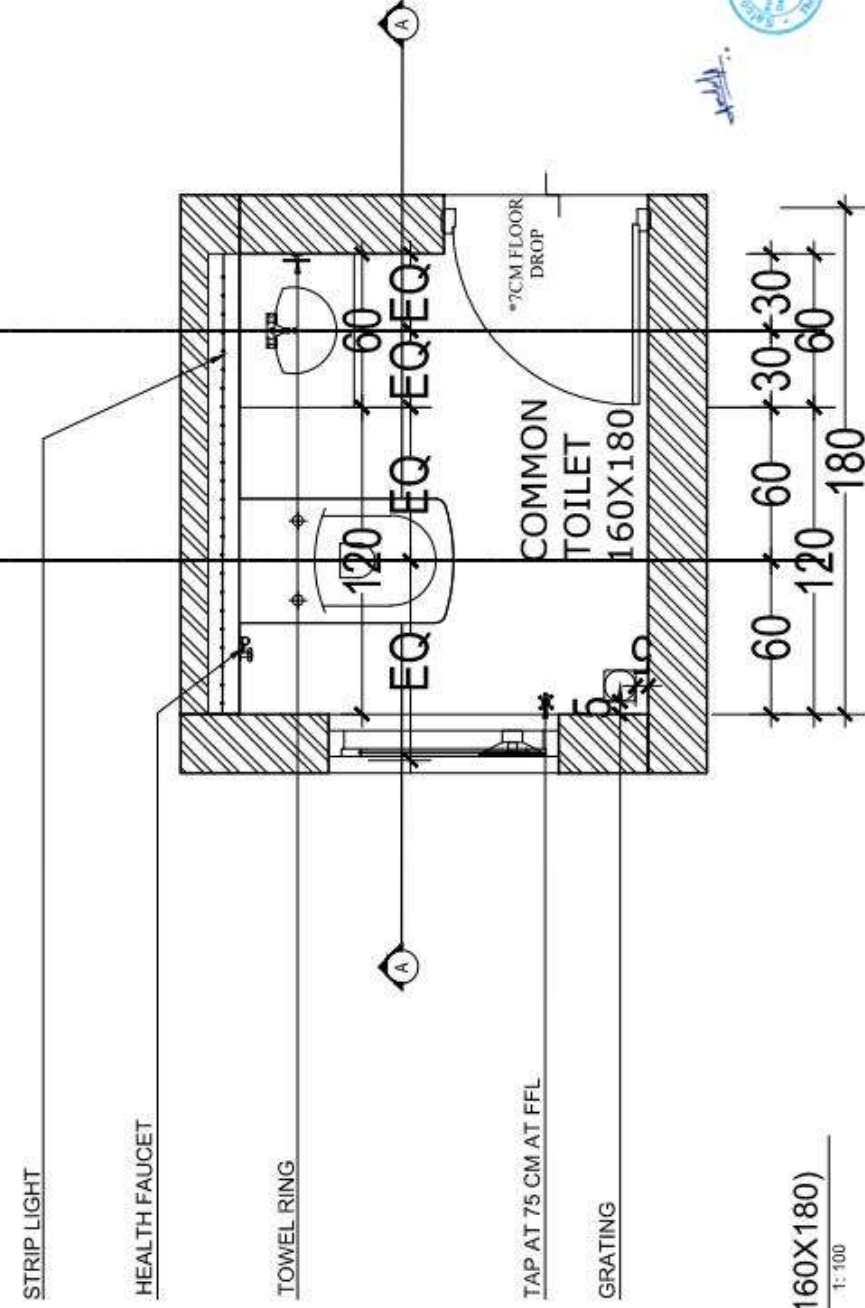

PLAN- C.TOILET (160X180)

DRAWING DETAILS		ARCHITECTURAL DRAWINGS			
TITLE		COMMON TOILET			
SHEET NO	2	SCALE	1:50		
DATE	18-08-2018	DRAWN BY	MOHAMMAD ALI		
WORK	SHIMSHI GATE	CHECKED BY	MOHAMMAD ALI		
SITE ADDRESS					
CONSULTANT					
PROJECT MANAGER					

	PROJECT	PROPOSED PROJECT FOR MR. MANSOOR	
OWNERS SIGNATURE _____			
		DESIGN TEAM	
	ARE MUSHAL	AR MOHAMMAD MODURITY C/M Mob: +91 9846 333513 e mail: modurmodurty@gmail.com	
	PROJECT ARCHITECT	CHIEF ARCHITECT	
AUTHORIZED SIGNATORY _____	SAPCO P.M.C Saudia Petroleum Marketing Company P.O.Box 7000, Jeddah, Saudi Arabia	SAPCO P.M.C Saudi Petroleum Marketing Co. P.O.Box 7000, Jeddah, Saudi Arabia	

[illegible]

1. All dimensions are in mm.
2. All drawings are the sole property of SAEQ ARCHITECTS, THIRISSUR, KERALA, INDIA as part of this drawing should be reprinted, copied or retransmitted, stored or exchanged without the written permission of the architect/designer.
3. Refer dimension text for actual dimensions. Do not


SAFCO ARCHITECTS
ARCHITECTS PLANNERS INTERIORS LANDSCAPE
SAFCO P.M.C
115 West County
Bridgetown, Barbados
and various international locations
architects, planners, interior designers, landscape architects



SAFCO ARCHITECTS
ARCHITECTS PLANNERS ENGINEERS INTERIORS
SAFCO ASSOCIATES
PLANNERS ENGINEERS INTERIORS
4000 WEST 10TH AVENUE SUITE 100
DENVER, CO 80202
TEL: 303.733.1100 FAX: 303.733.1101
WWW.SAFCOARCHITECTS.COM

RELEASED FOR
DATE 11/20/2013
BY 60322 JAC

TOILET-01

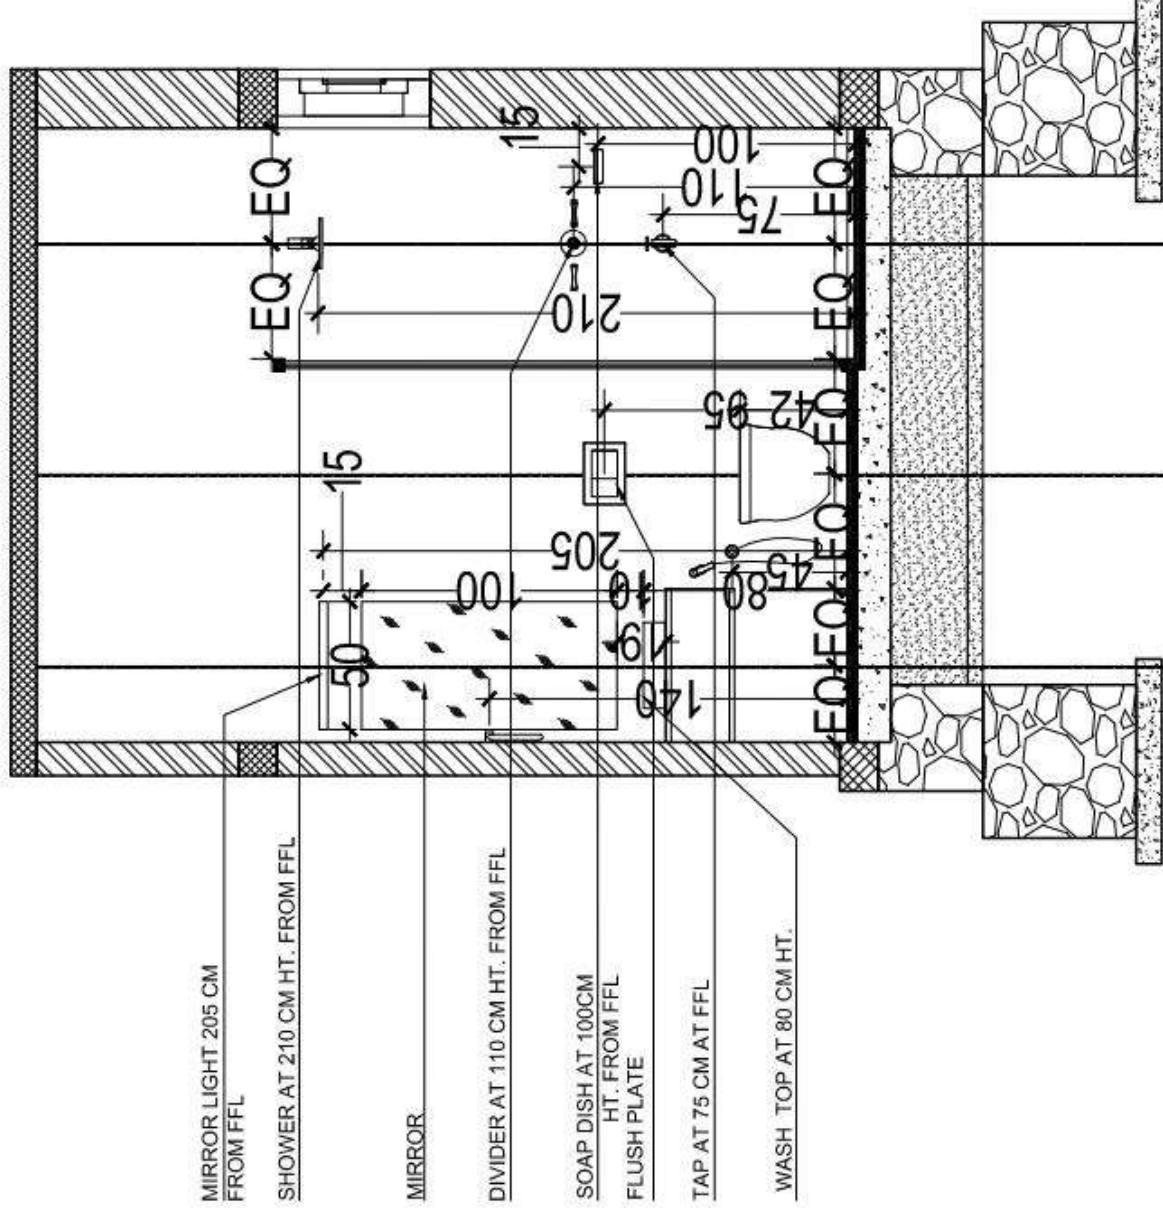

SECTION-AA TOILET-01(240X150)

SCALE

TAP AT 75 CM AT FFL

HEALTH FAUCET

GRATING

MIRROR LIGHT

SOAP DISH


SHOWER CHANNEL

TOWEL RING

SHOWER

TOWEL ROD

100X20
DEPTH:12
SILL HT:120

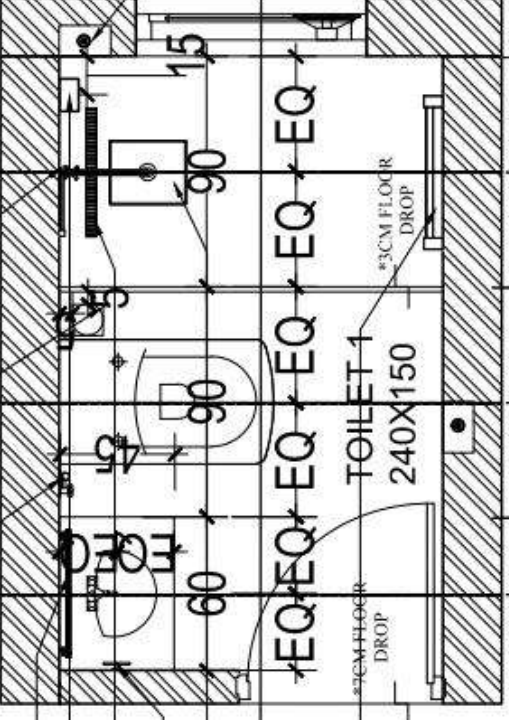

PLAN- TOILET-01(240X150)

SCALE

DRAWING DETAILS

ARCHITECTURAL DRAWINGS

TITLE TOILET-01

SHEET NO 1

DATE 10/10/2023

BY ARCHITECT

CHECKED BY ARCHITECT

SITE ADDRESS

CONSULTANT

PROJECT MANAGER

PROJECT MANAGER CONSULTANT

PROJECT

OWNER SIGNATURE

PROJECT ARCHITECT

SAFCO P.M.C

ARCHITECT

ARCHITECT

ARCHITECT

ARCHITECT

ARCHITECT

ARCHITECT

ARCHITECT

DESIGN TEAM

AR MISHAL

AR MISHAL

AR MISHAL

AR MISHAL

AR MISHAL

AR MISHAL

AR MISHAL

AR MISHAL

AR MISHAL

AR MISHAL

PROPOSED PROJECT FOR MR. MANSOOR

AR MISHAL

AR MISHAL

AR MISHAL

AR MISHAL

AR MISHAL

AR MISHAL

AR MISHAL

AR MISHAL

AR MISHAL

AR MISHAL

NOTES

1. All dimensions are in mm

2. All drawings are the sole property of SAFCO ARCHITECTS

3. No part of this drawing should be reproduced without the written permission of the architect.

4. Refer dimension for floor area dimensions. Do not measure from drawing.

REVISION

NO. 1

DESCRIPTION

1. 100X20

2. 100X20

REVISION DATE

1. 10/10/2023

2. 10/10/2023

SAFCO ARCHITECTS

SAFCO P.M.C

SAFCO P.M.C

SAFCO ARCHITECTS

SAFCO P.M.C

SAFCO P.M.C

TOILET-02

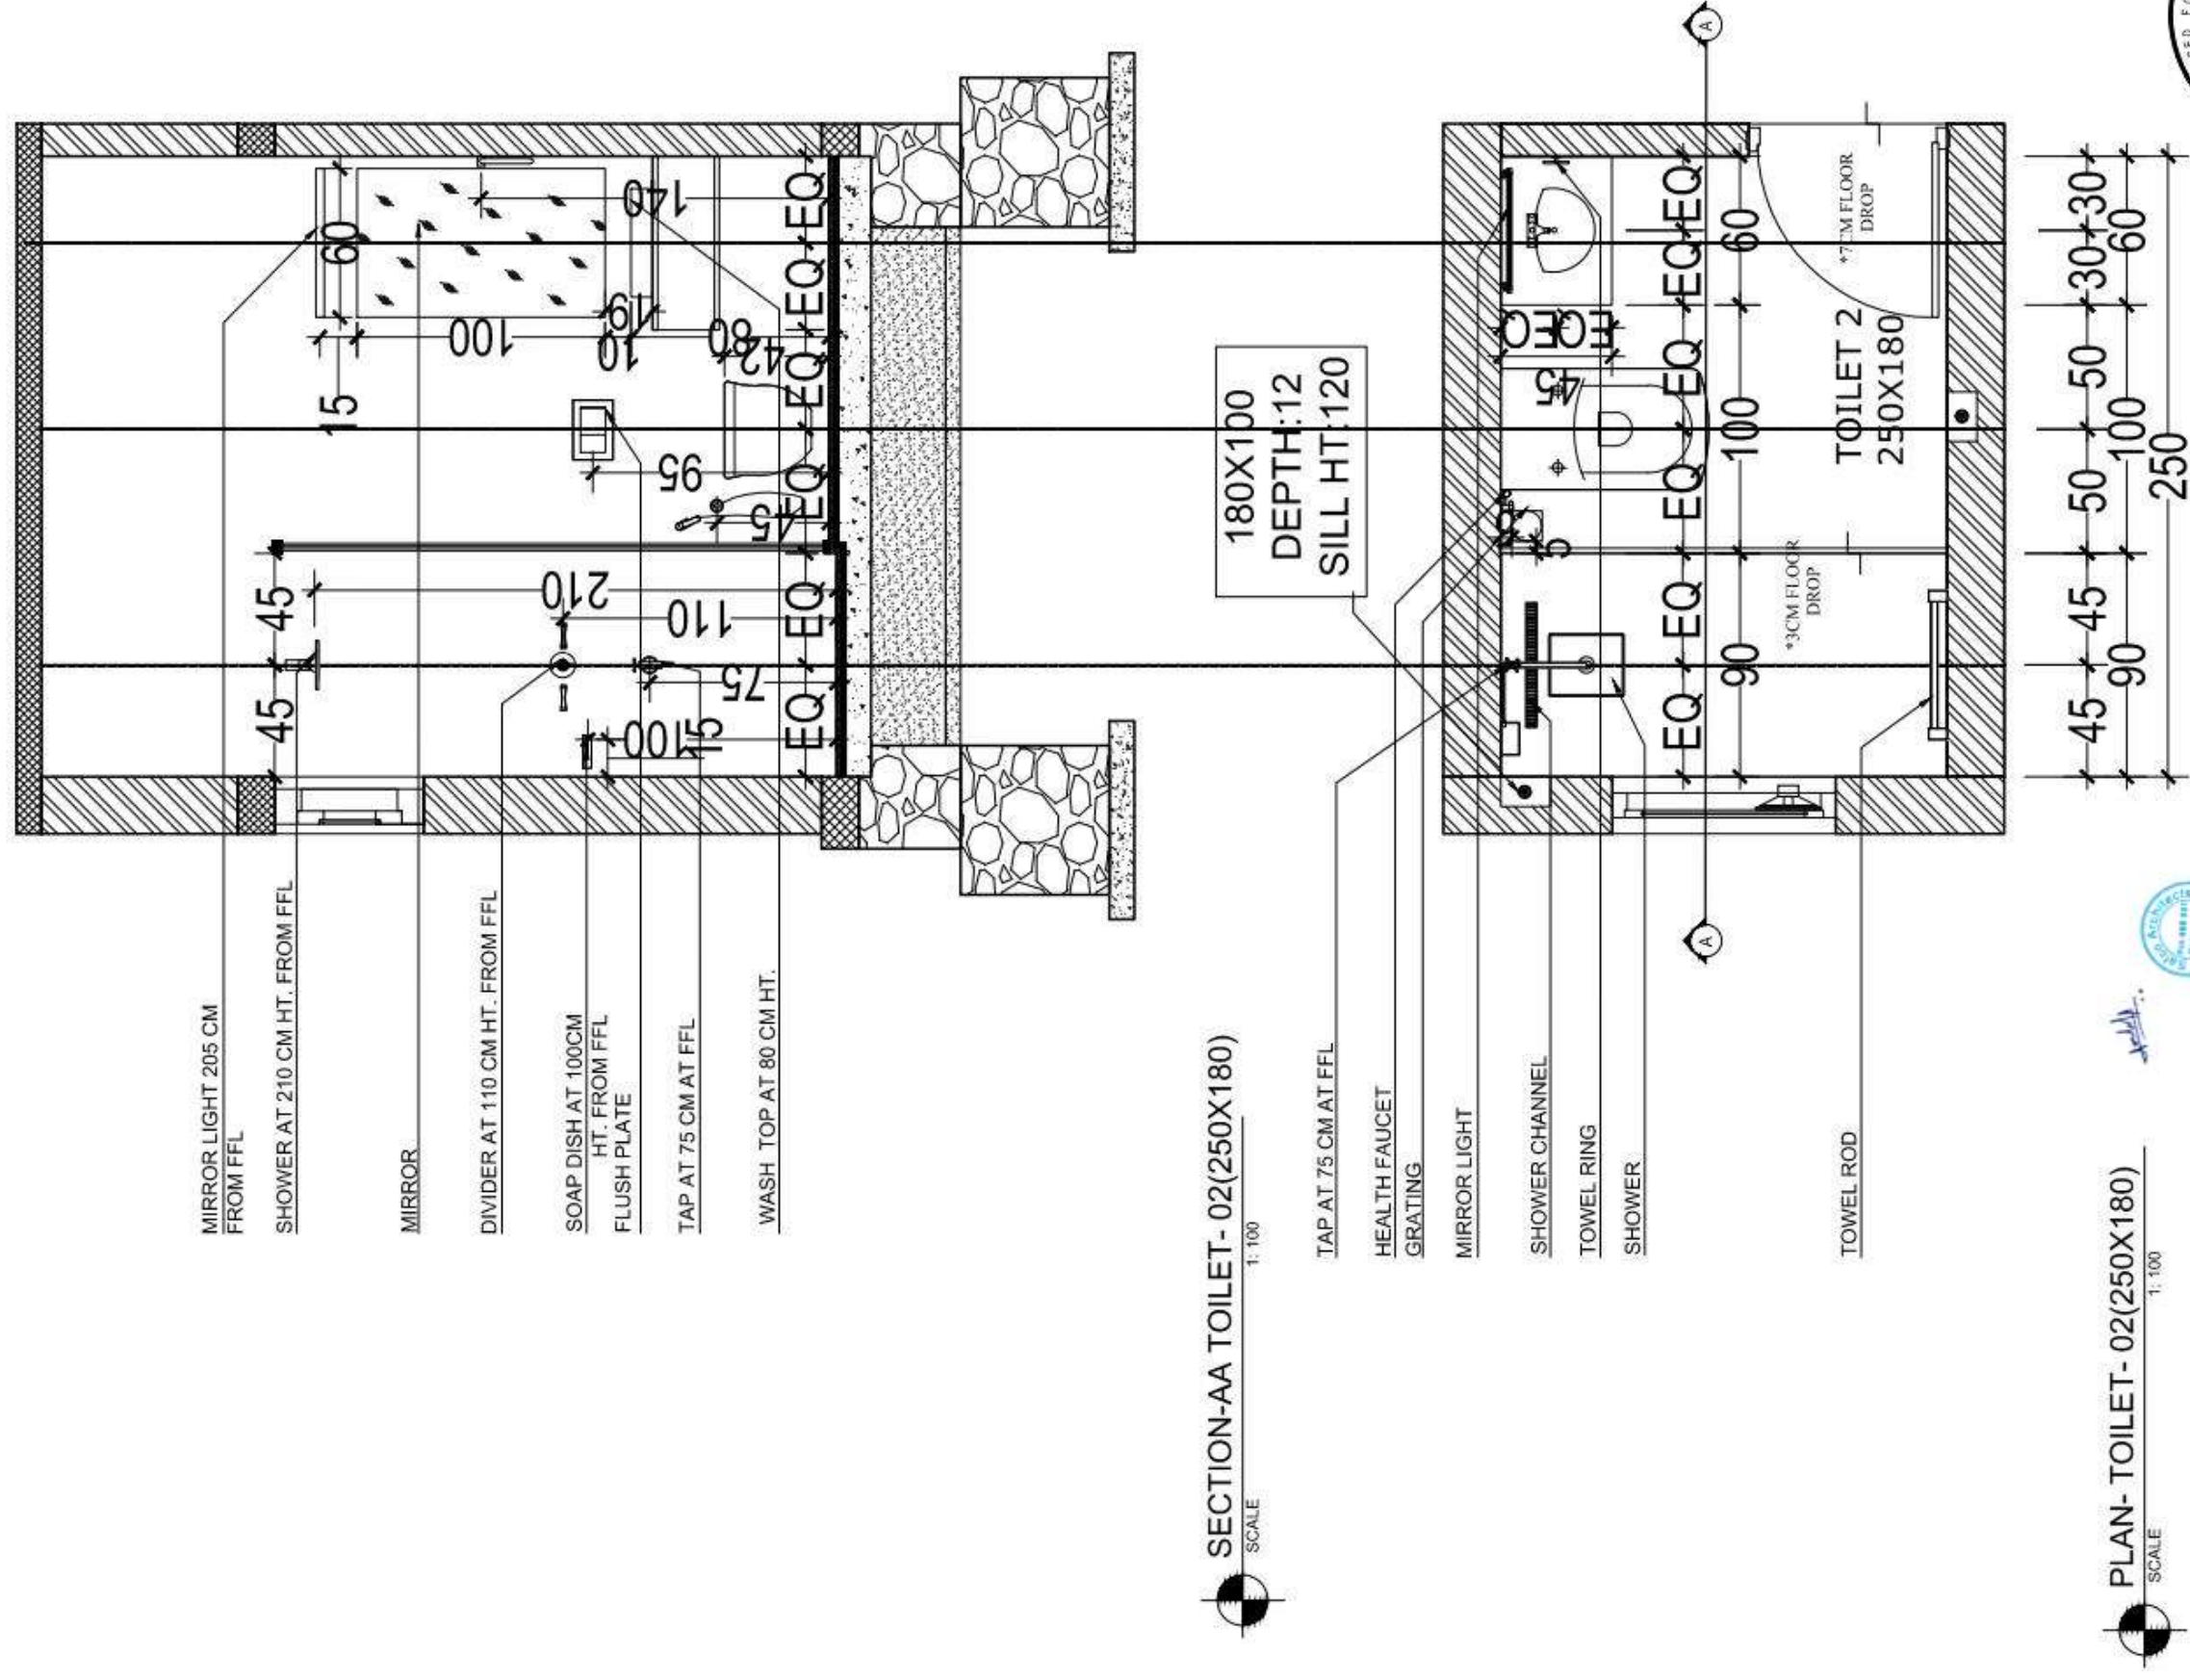


DRAWING DETAILS		PROJECT		PROPOSED PROJECT FOR MR. MANSOOR		NOTES		REVISIONS		SAFCO P.M.C ARCHITECTS	
ARCHITECTURAL DRAWINGS										 SAFCO P.M.C ARCHITECTS ARCHITECTS AND PLANNERS IN THE FIELD OF ARCHITECTURE SAFCO P.M.C 11, 12, 13, 

TOILET- 03

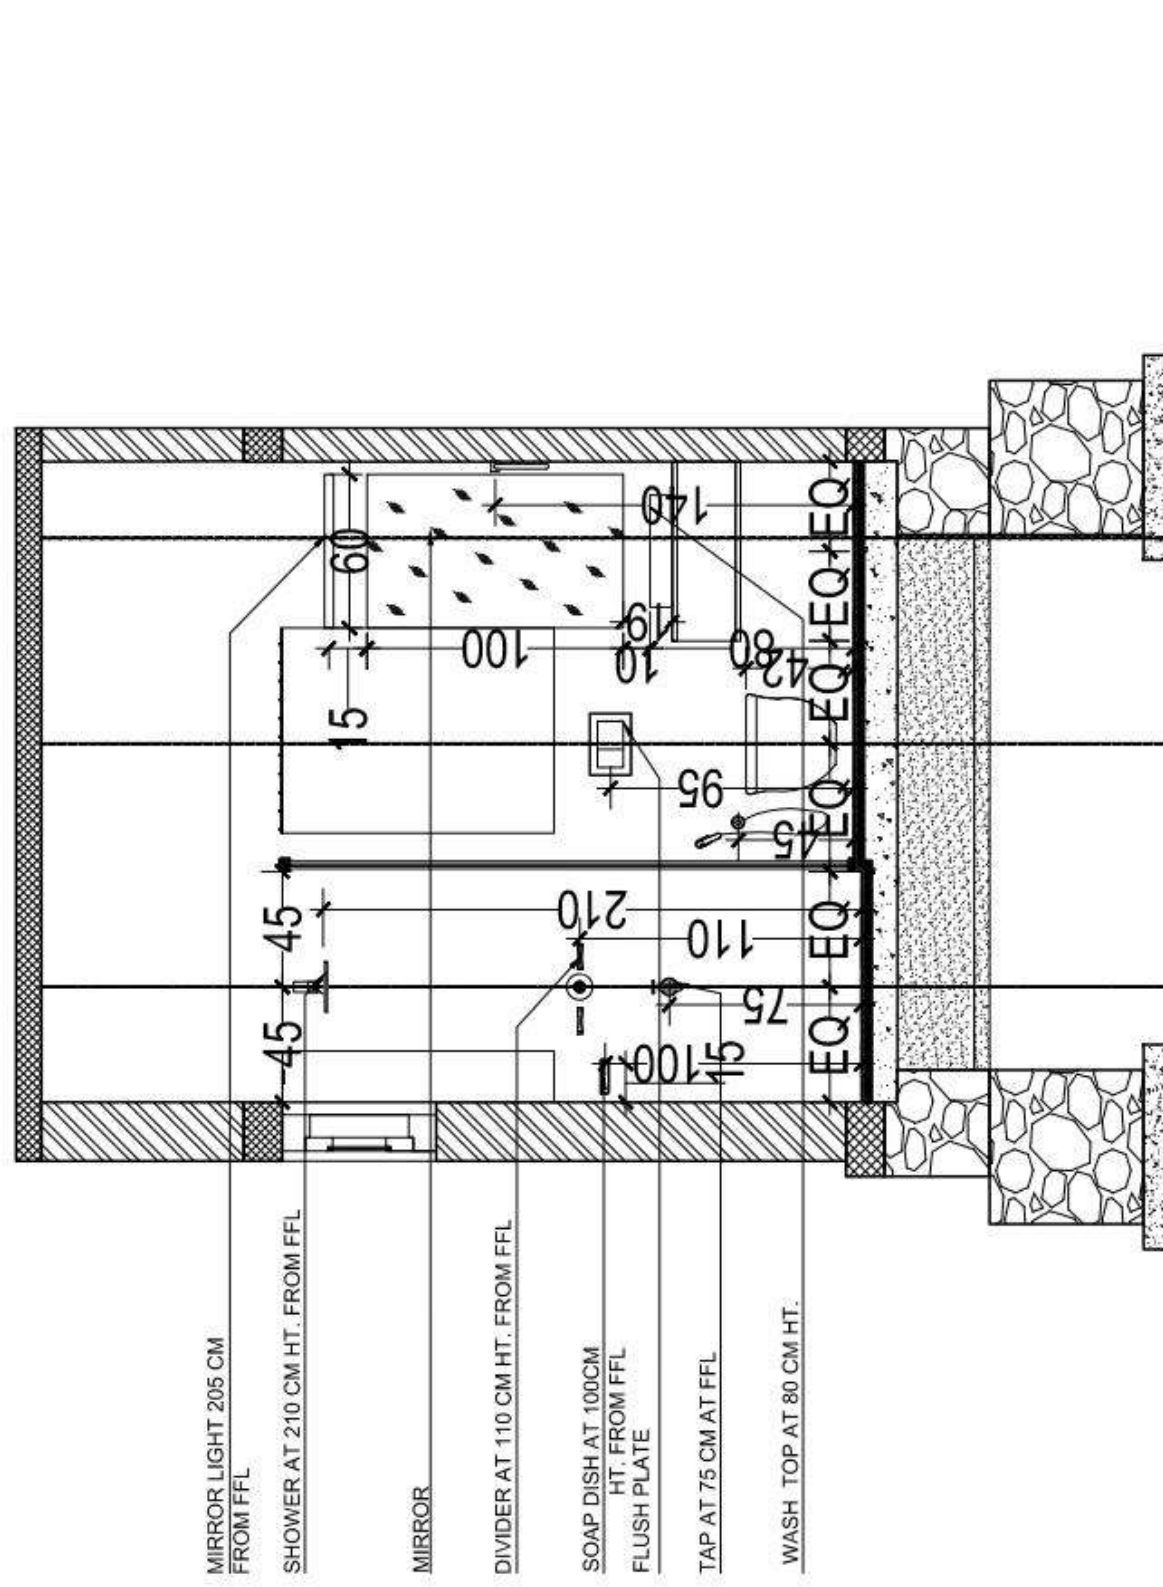


SECTION-AA TOILET-03(250X150)

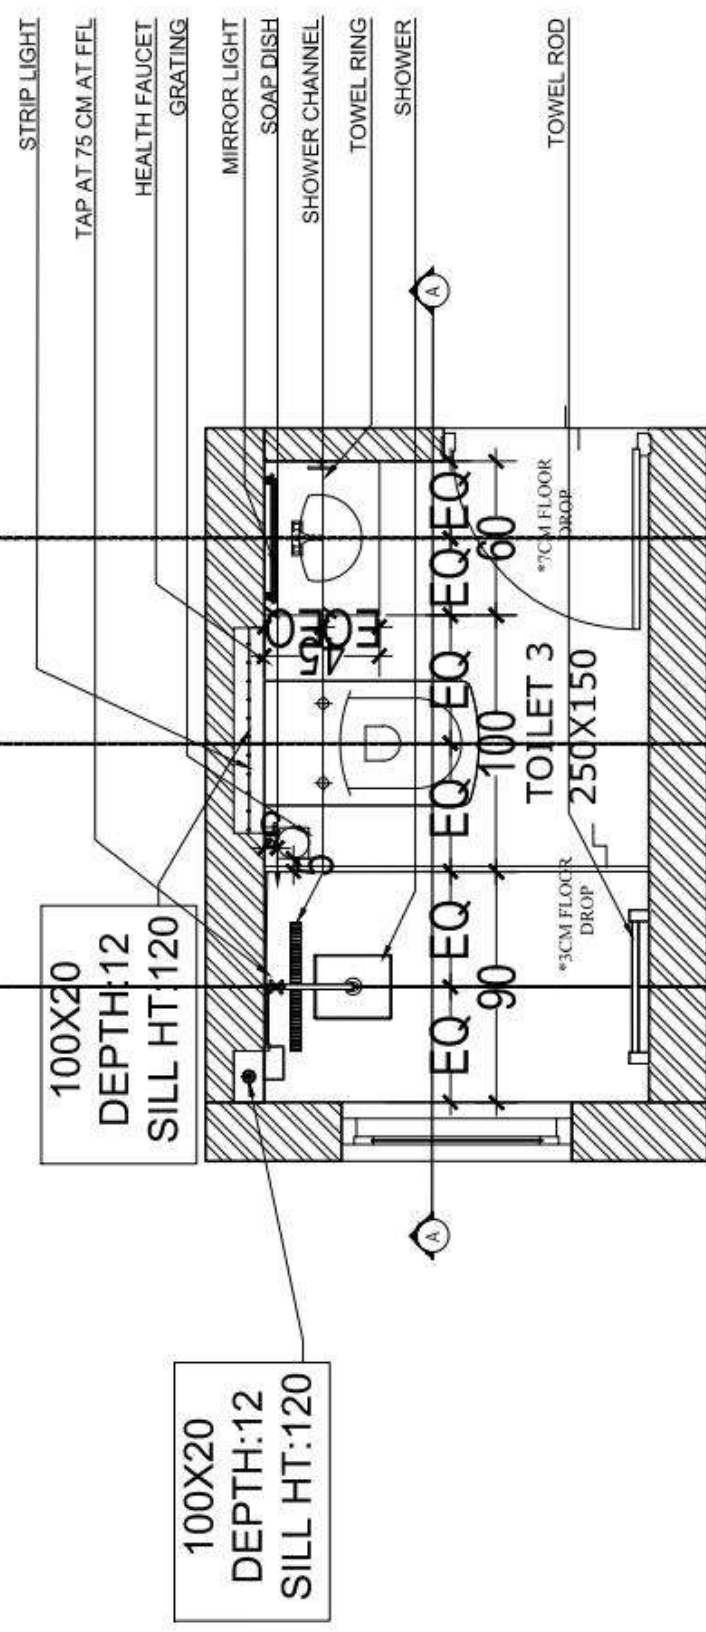


PLAN- TOILET- 03(250X150)


$$\frac{1}{100}$$

SCALF

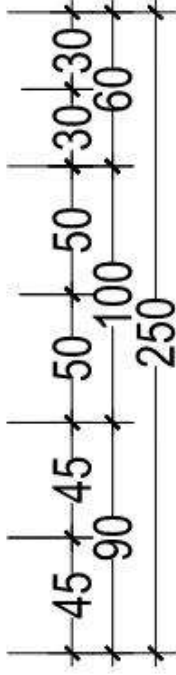[illegible]

TOILET- 04

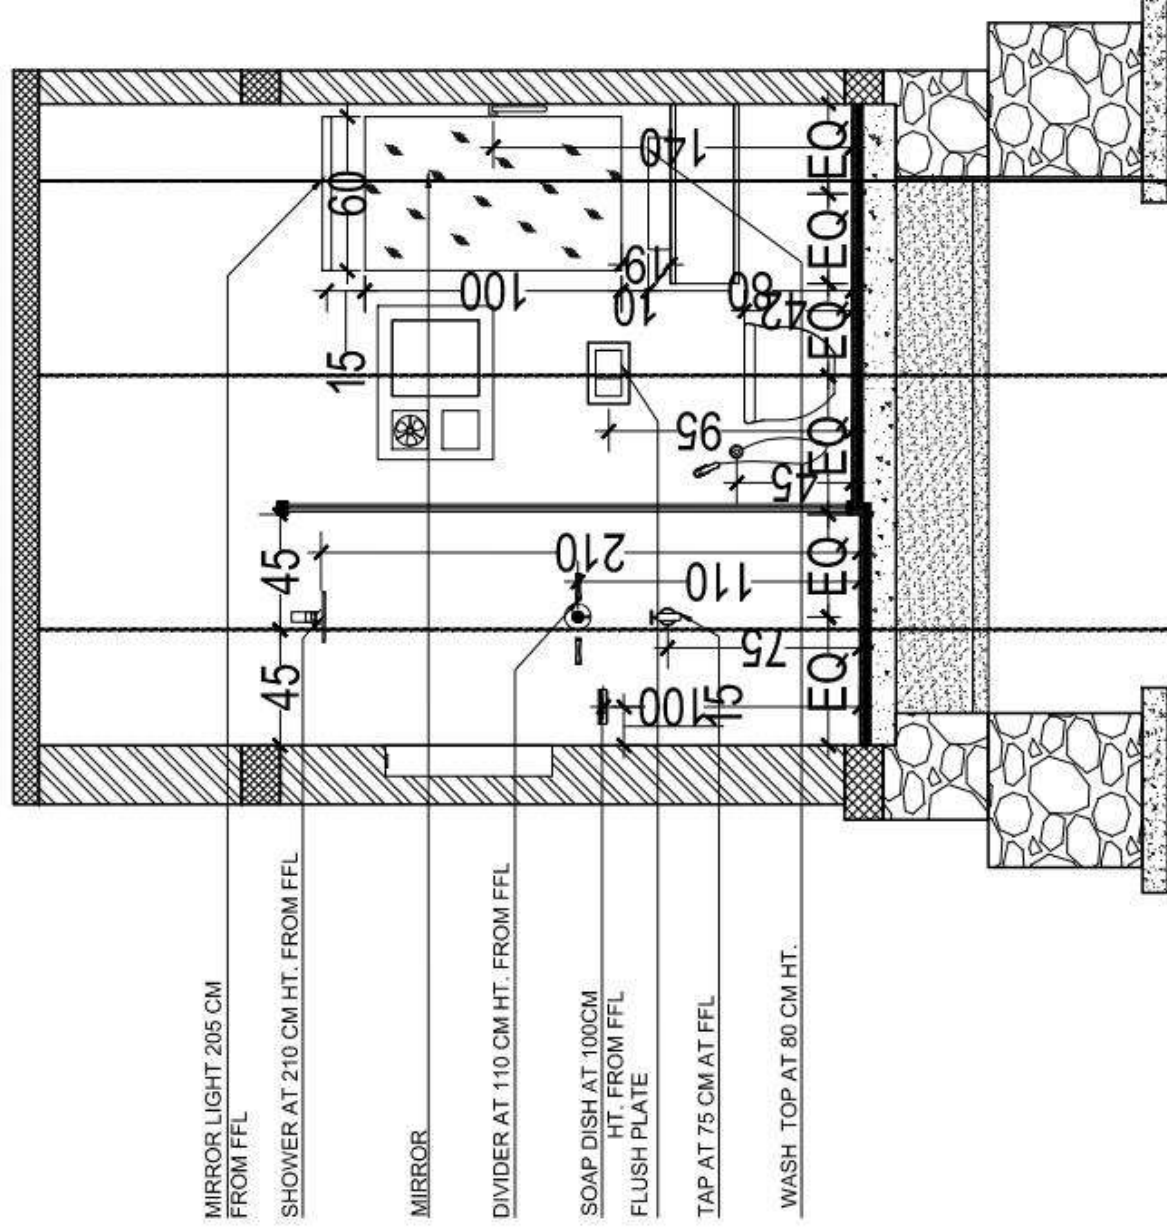

SECTION-AA TOILET- 04(250X180)

SCALE 1:100

TAP AT 75 CM AT FFL

HEALTH FAUCET
GRATING

MIRROR LIGHT

SOAP DISH


SHOWER CHANNEL

TOWEL RING

SHOWER

65X20
DEPTH:12
SILL HT:120

TOWEL ROD

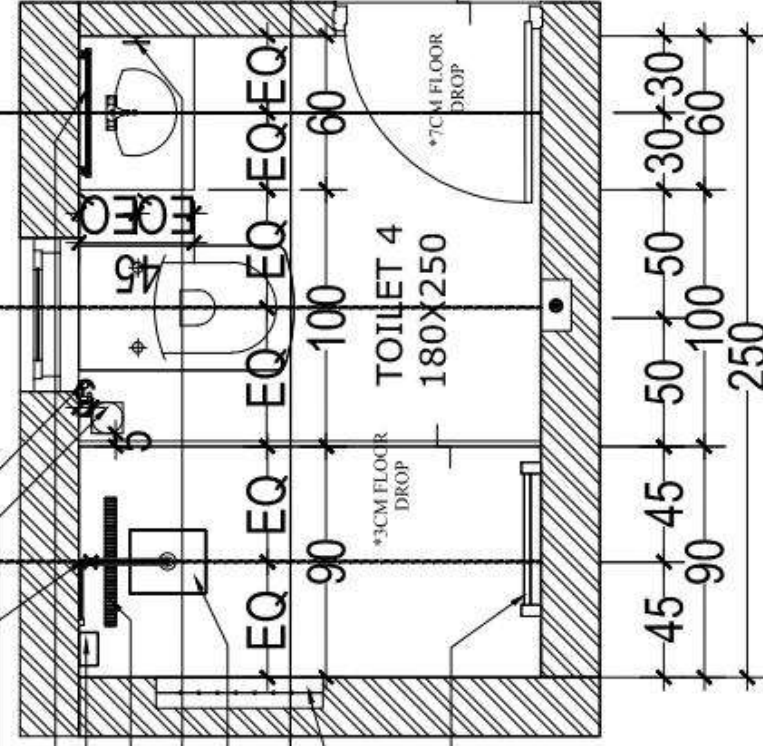

PLAN- TOILET- 04(280X250)

SCALE 1:100

DRAWING DETAILS
ARCHITECTURAL DRAWINGS

TITLE TOILET- 04

SHEET NO. 5
DATE 10/10/2024
SCALE 1:100
SHEET NO. 5

SITE ADDRESS

PROJECT MANAGER
PROJECT MANAGER CONSULTANT

PROJECT

OWNERS SIGNATURE

AR. MISHAL

PROJECT ARCHITECT

SAFCO P. M. C.

PROPOSED PROJECT FOR MR. MANSOOR

DESIGN TEAM

AR. NOUHAL MOUDUTTY C.M

PROJECT ARCHITECT

SAFCO P. M. C.

NOTES

- All dimensions are in mm.
- All drawings are the property of SAFCO ARCHITECTS. KERALA. Any reproduction or use of these drawings without the written consent of the architect is strictly prohibited.
- Refer dimension set for structure from drawing.

REVISION DATE

REVISION NO.

DESCRIPTION

NO.

DESCRIPTION

NO.

REVISION DATE

REVISION NO.

DESCRIPTION

NO.

DESCRIPTION

NO.

REVISION DATE

REVISION NO.

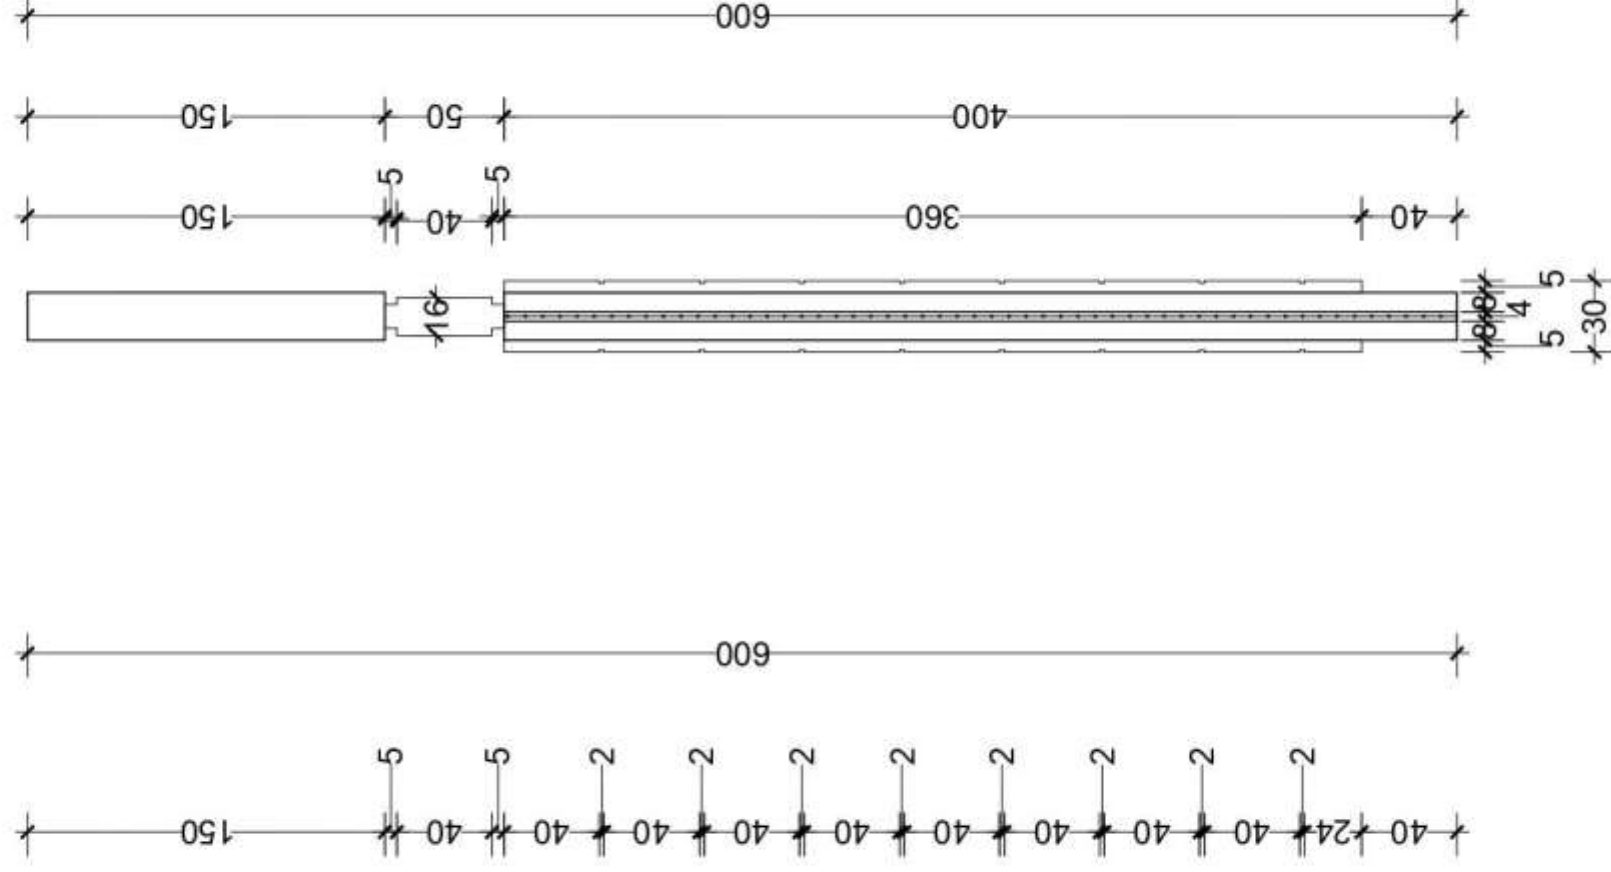
$$\frac{1}{100}$$

SCALE



SCALE

[illegible]

©safco Architects Safco Associates©safco Architects Safco Associates ©safco Architects Safco Associates ©sa



Proposed Residence For

Mr.Dilshad

DESIGNED BY : Ar.NOUFAL MOIDUTTY CM

E mail : safcoarchitects@gmail.com

SAFCO ARCHITECTS

SAFCO ASSOCIATES
Pattambi Road Edapal
Malappuram

Ph: +91 494 2680532

E mail : safcoarchitects@gmail.com

SAFCO p.m.c
1A, First Floor, Ivory County,
Skyline builders, Thrissur - 1

Ph : +91 9846333513

www.safcoarchitects.com

s ©safco Architects Safco Associates©safco Architects Safco Associates ©safco Architects Safco Associates ©sa



Proposed Residence For

Mr. Dilshad

DESIGNED BY : Ar. NOUFAL MOIDUTTY CM

E mail : safcoarchitects@gmail.com

SAFCO ARCHITECTS

SAFCO ASSOCIATES	SAFCO p.m.c
Pattambi Road Edapal	1A, First Floor, Ivory County,
Malappuram	Skyline builders, Thrissur - 1
Ph: +91 494 2680532	Ph: +91 9846333513
E mail : safcoarchitects@gmail.com	

www.safcoarchitects.com

©safco Architects Safco Associates©safco Architects Safco Associates ©safco Architects Safco Associates ©sa



Proposed Residence For

Mr. Dilshad

DESIGNED BY : Ar. NOUFAL MOIDUTTY CM

SAFCO ARCHITECTS

SAFCO ASSOCIATES
Pattambi Road Edapal
Malappuram
Ph: +91 494 2680532
E mail : safcoarchitects@gmail.com

SAFCO p.m.c
1A, First Floor, Ivory County,
Skyline builders, Thrissur - 1
Ph: +91 9846333513

www.safcoarchitects.com

E mail : safcoarchitects@gmail.com



Proposed Residence For
Mr. Dilshad

DESIGNED BY : Ar. NOUFAL MOIDUTTY CM

E mail : safcoarchitects@gmail.com

SAFCO ARCHITECTS

SAFCO ASSOCIATES	SAFCO p.m.c
Pattambi Road Edapal	1A, First Floor, Ivory County,
Malappuram	Skyline builders, Thrissur - 1
Ph: +91 494 2680532	Ph: +91 9846333513
E mail : safcoarchitects@gmail.com	

www.safcoarchitects.com



PROPOSED COMPOUND WALL FOR

UNNIKKA NELLARA

DESIGNED BY : Ar.NOUFAL MOIDUTTY CM

E mail : safcoarchitects@gmail.com

SAFCO ARCHITECTS



SAFCO ASSOCIATES
Pattambi Road Edapal
Malappuram
Ph: +91 494 2680532
E mail : safcoarchitects@gmail.com

SAFCO P.M.C
Gf . Ivory County,
Skyline builders, Thrissu
Ph: +91 9846333513
E mail : safcoarchitects@gmail.com

www.safcoarchitects.com



PROPOSED COMPOUND WALL FOR

UNNIKKA NELLARA

DESIGNED BY : Ar.NOUFAL MOIDUTTY CM



SAFCO ARCHITECTS

SAFCO ASSOCIATES
Pattambi Road Edapal
Malappuram

Ph: +91 494 2680532

E mail : safcoarchitects@gmail.com

SAFCO P.M.C
Gf . Ivory County,
Skyline builders, Thrissu

Ph: +91 9846333513

www.safcoarchitects.com

E mail : safcoarchitects@gmail.com



PROPOSED COMPOUND WALL FOR
UNNIKKA NELLARA

DESIGNED BY : Ar.NOUFAL MOIDUTTY CM

E mail : safcoarchitects@gmail.com

SAFCO ARCHITECTS

SAFCO ASSOCIATES
Pattambi Road Edapal
Malappuram
Ph: +91 494 2680532
E mail : safcoarchitects@gmail.com

SAFCO P.M.C
Gf . Ivory County,
Skyline builders, Thrissu
Ph: +91 9846333513

www.safcoarchitects.com

s ©safco Architects Safco Associates ©safco Architects Safco Associates ©safco Architects Safco Associates ©sa



Proposed Residence For

Mr. TAPCO

DESIGNED BY : Ar. NOUFAL MOIDUTTY CM

E mail : safcoarchitects@gmail.com

SAFCO ARCHITECTS

SAFCO ASSOCIATES	SAFCO p.m.c
Pattambi Road Edapal	1A, First Floor, Ivory County,
Malappuram	Skyline builders, Thrissur - 1
Ph: +91 494 2680532	Ph: +91 9846333513
E mail : safcoarchitects@gmail.com	

www.safcoarchitects.com



Proposed Residence For

Mr. Neju Kabeer

DESIGNED BY : Ar. NOUFAL MOIDUTTY CM

E mail : safcoarchitects@gmail.com

SAFCO ARCHITECTS

SAFCO ASSOCIATES
Pattambi Road Edapal
Malappuram
Ph: +91 494 2680532
E mail : safcoarchitects@gmail.com

SAFCO p.m.c
1A, First Floor, Ivory County,
Skyline builders, Thrissur - 1
Ph: +91 9846333513

www.safcoarchitects.com



Proposed Residence For

Mr.Neju Kabeer

DESIGNED BY : Ar.NOUFAL MOIDUTTY CM

E mail : safcoarchitects@gmail.com

SAFCO ARCHITECTS

SAFCO ASSOCIATES

Pattambi Road Edapal
Malappuram

Ph: +91 494 2680532

E mail : safcoarchitects@gmail.com

SAFCO p.m.c

1A, First Floor, Ivory County,
Skyline builders, Thrissur - 1

Ph: + 91 9846333513

www.safcoarchitects.com



Proposed Residence For

Mr. Neju Kabeer

DESIGNED BY : Ar. NOUFAL MOIDUTTY CM

E mail : safcoarchitects@gmail.com

SAFCO ARCHITECTS

SAFCO ASSOCIATES
Pattambi Road Edapal
Malappuram

Ph: +91 494 2680532

E mail : safcoarchitects@gmail.com

SAFCO p.m.c
1A, First Floor, Ivory County,
Skyline builders, Thrissur - 1

Ph: +91 9846333513

www.safcoarchitects.com



Proposed Residence For

Mr.Neju Kabeer

DESIGNED BY : Ar.NOUFAL MOIDUTTY CM

SAFCO ARCHITECTS

SAFCO ASSOCIATES
Pattambi Road Edapal
Malappuram

Ph: +91 494 2680532

E mail : safcoarchitects@gmail.com

SAFCO p.m.c
1A, First Floor, Ivory County,
Skyline builders, Thrissur - 1

Ph: +91 9846333513

www.safcoarchitects.com

E mail : safcoarchitects@gmail.com



Proposed Residence For

Mr. Neju Kabeer

DESIGNED BY : Ar. NOUFAL MOIDUTTY CM

E mail : safcoarchitects@gmail.com

SAFCO ARCHITECTS

SAFCO ASSOCIATES
Pattambi Road Edapal
Malappuram
Ph: +91 494 2680532
E mail : safcoarchitects@gmail.com

SAFCO p.m.c
1A, First Floor, Ivory County,
Skyline builders, Thrissur - 1
Ph: +91 9846333513

www.safcoarchitects.com



Proposed Residence For

Mr.Neju Kabeer

DESIGNED BY : Ar.NOUFAL MOIDUTTY CM



SAFCO ARCHITECTS

SAFCO ASSOCIATES

Pattambi Road Edapal
Malappuram

Ph: +91 494 2680532

E mail : safcoarchitects@gmail.com

SAFCO p.m.c

1A, First Floor, Ivory County,
Skyline builders, Thrissur - 1

Ph: + 91 9846333513

E mail : safcoarchitects@gmail.com

www.safcoarchitects.com



Proposed Residence For

Mr. Neju Kabeer

DESIGNED BY : Ar. NOUFAL MOIDUTTY CM

SAFCO ARCHITECTS

SAFCO ASSOCIATES	SAFCO p.m.c
Pattambi Road Edapal	1A, First Floor, Ivory County,
Malappuram	Skyline builders, Thrissur - 1
Ph: +91 494 2680532	Ph: +91 9846333513
E mail : safcoarchitects@gmail.com	

www.safcoarchitects.com

E mail : safcoarchitects@gmail.com



Proposed Residence For

Mr. Neju Kabeer

DESIGNED BY : Ar. NOUFAL MOIDUTTY CM

SAFCO ARCHITECTS

SAFCO ASSOCIATES
Pattambi Road Edapal
Malappuram

Ph: +91 494 2680532

E mail : safcoarchitects@gmail.com

SAFCO p.m.c
1A, First Floor, Ivory County,
Skyline builders, Thrissur - 1

Ph: +91 9846333513

www.safcoarchitects.com

E mail : safcoarchitects@gmail.com



Proposed Residence For

Mr. Neju Kabeer

DESIGNED BY : Ar. NOUFAL MOIDUTTY CM

E mail : safcoarchitects@gmail.com

SAFCO ARCHITECTS

SAFCO ASSOCIATES
Pattambi Road Edapal
Malappuram

Ph: +91 494 2680532

E mail : safcoarchitects@gmail.com

SAFCO p.m.c
1A, First Floor, Ivory County,
Skyline builders, Thrissur - 1

Ph: +91 9846333513

www.safcoarchitects.com



Proposed Residence For

Mr. Neju Kabeer

DESIGNED BY : Ar. NOUFAL MOIDUTTY CM

SAFCO ARCHITECTS

SAFCO ASSOCIATES

Pattambi Road Edapal
Malappuram

Ph: +91 494 2680532

E mail : safcoarchitects@gmail.com


SAFCO p.m.c

1A, First Floor, Ivory County,
Skyline builders, Thrissur - 1

Ph: +91 9846333513

www.safcoarchitects.com

E mail : safcoarchitects@gmail.com

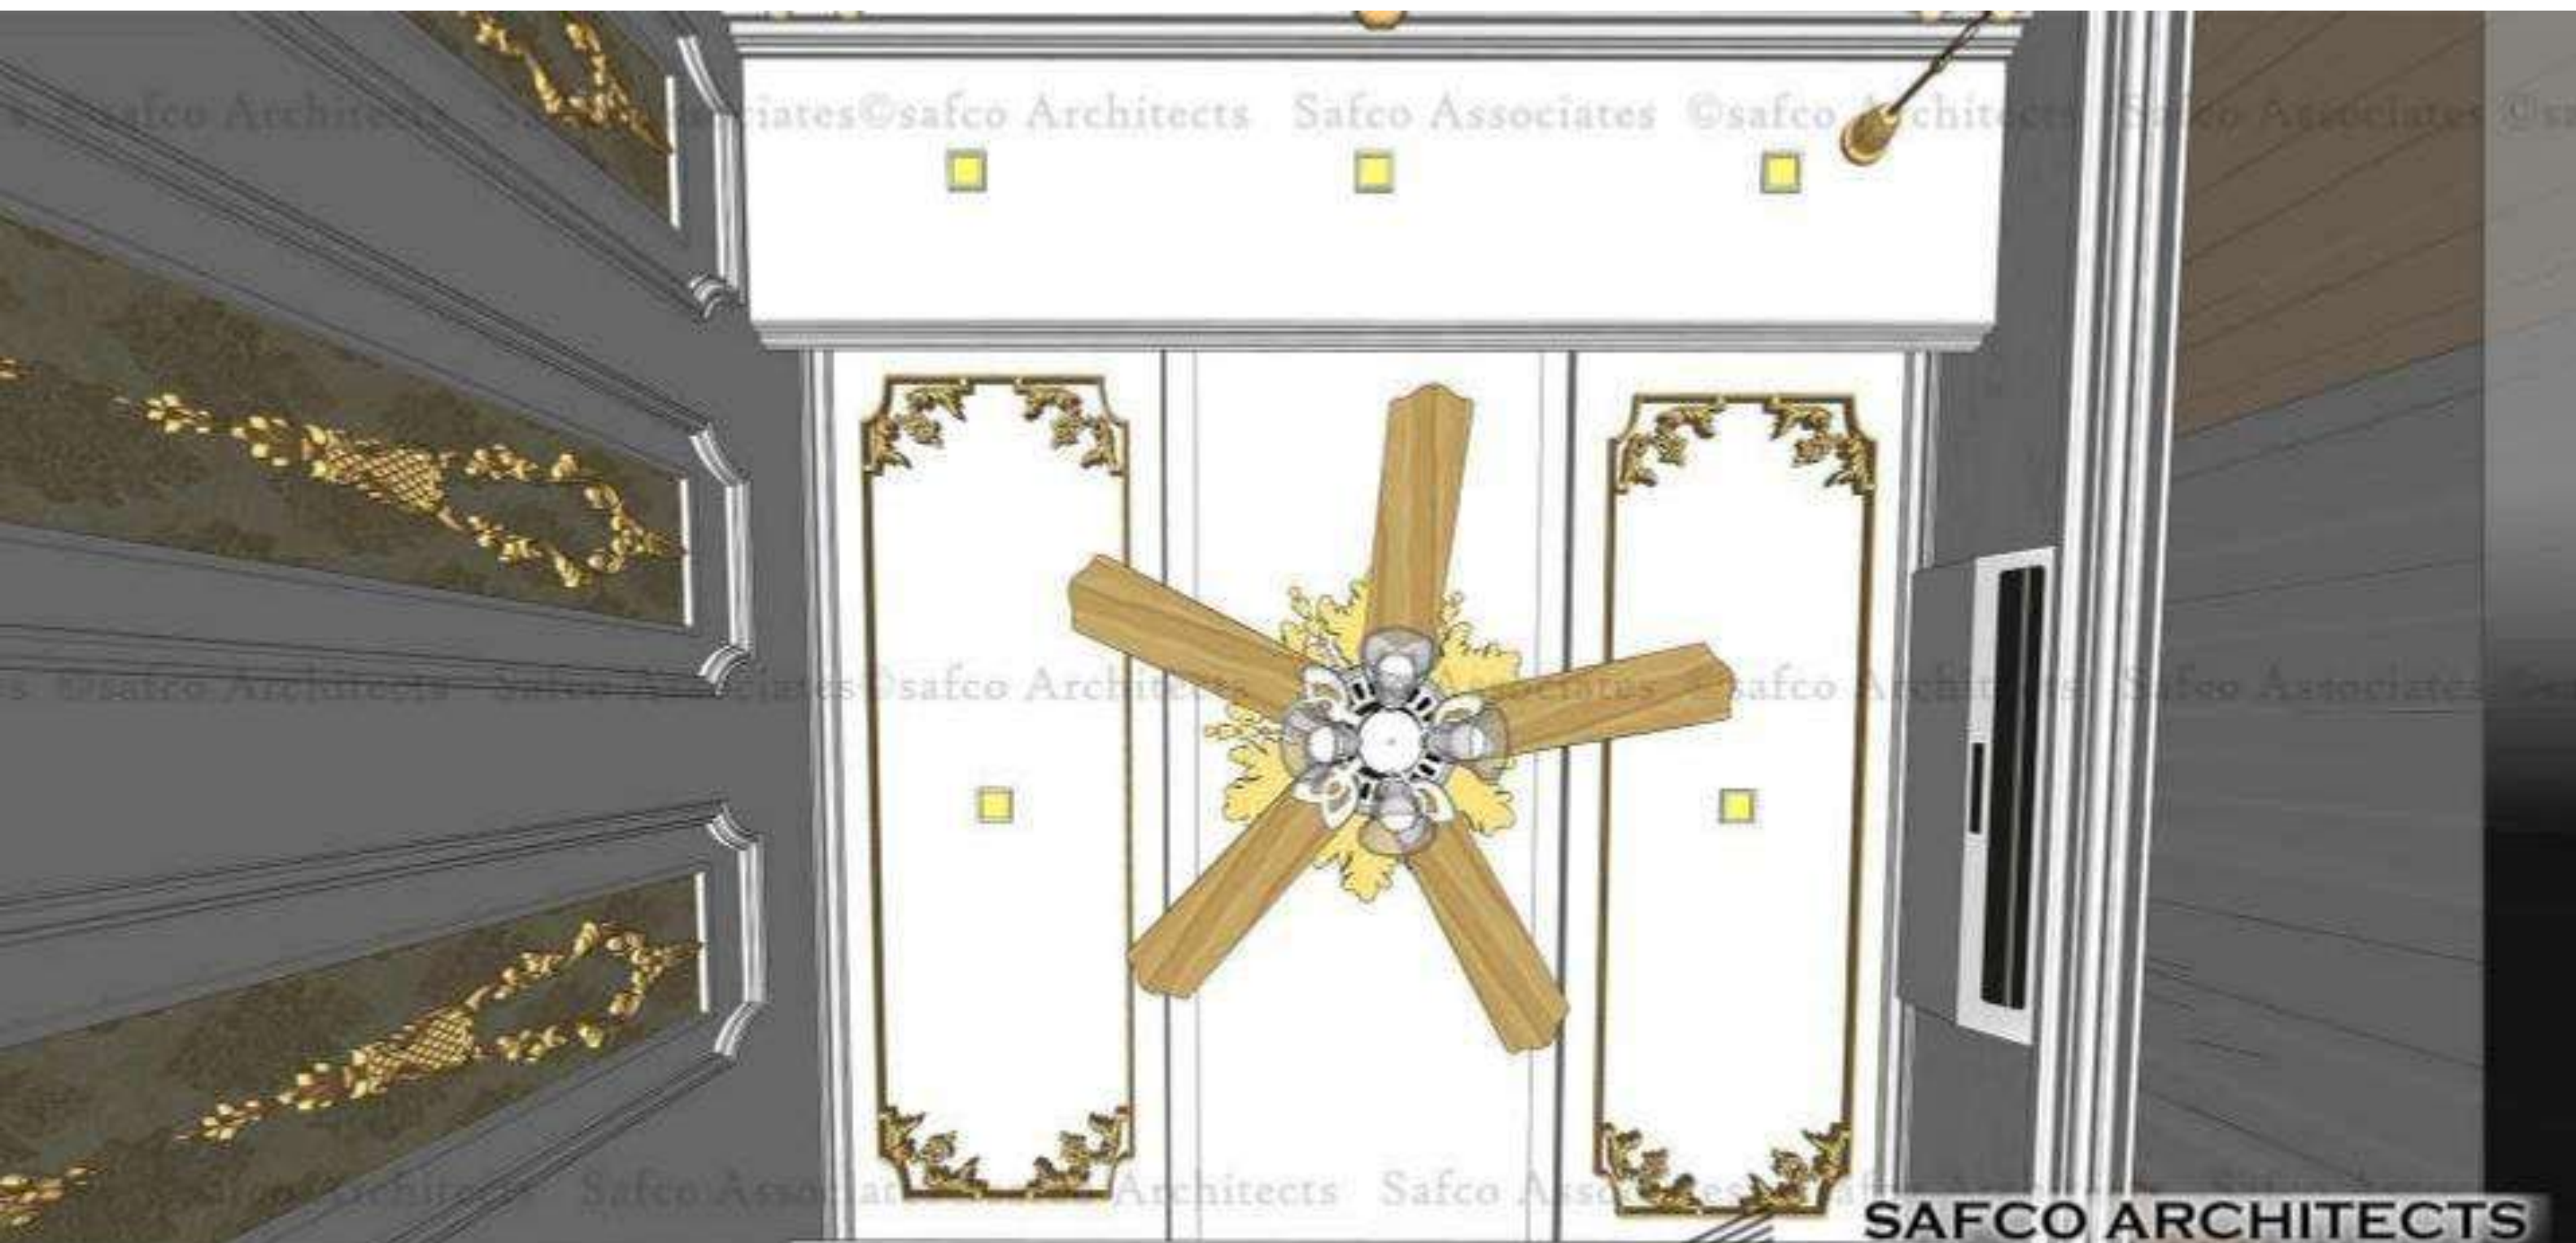

Proposed Residence For

Mr. Neju Kabeer

DESIGNED BY : Ar. NOUFAL MOIDUTTY CM

SAFCO ARCHITECTS

SAFCO ASSOCIATES
Pattambi Road Edapal
Malappuram

Ph: +91 494 2680532

E mail : safcoarchitects@gmail.com

SAFCO p.m.c
1A, First Floor, Ivory County,
Skyline builders, Thrissur - 1

Ph: +91 9846333513

www.safcoarchitects.com

E mail : safcoarchitects@gmail.com



Proposed Residence For

Mr.Neju Kabeer

DESIGNED BY : Ar.NOUFAL MOIDUTTY CM

SAFCO ARCHITECTS

SAFCO ASSOCIATES
Pattambi Road Edapal
Malappuram
Ph: +91 494 2680532
E mail : safcoarchitects@gmail.com

SAFCO p.m.c
1A, First Floor, Ivory County,
Skyline builders, Thrissur - 1
Ph: + 91 9846333513

E mail : safcoarchitects@gmail.com

www.safcoarchitects.com



Proposed Residence For

Mr. Neju Kabeer

DESIGNED BY : Ar. NOUFAL MOIDUTTY CM

SAFCO ARCHITECTS

SAFCO ASSOCIATES
Pattambi Road Edapal
Malappuram

Ph: +91 494 2680532

E mail : safcoarchitects@gmail.com

SAFCO p.m.c
1A, First Floor, Ivory County,
Skyline builders, Thrissur - 1

Ph: +91 9846333513

E mail : safcoarchitects@gmail.com

www.safcoarchitects.com



Proposed Residence For

Mr. Neju Kabeer

DESIGNED BY : Ar. NOUFAL MOIDUTTY CM

E mail : safcoarchitects@gmail.com

SAFCO ARCHITECTS

SAFCO ASSOCIATES	SAFCO p.m.c
Pattambi Road Edapal Malappuram	1A, First Floor, Ivory County, Skyline builders, Thrissur - 1
Ph: +91 494 2680532	Ph: + 91 9846333513
E mail : safcoarchitects@gmail.com	

www.safcoarchitects.com



Proposed Residence For

Mr. Neju Kabeer

DESIGNED BY : Ar.NOUFAL MOIDUTTY CM

SAFCO ARCHITECTS

SAFCO ASSOCIATES
Pattambi Road Edapal
Malappuram

Ph: +91 494 2680532

E mail : safcoarchitects@gmail.com

SAFCO p.m.c
1A, First Floor, Ivory County,
Skyline builders, Thrissur - 1

Ph: + 91 9846333513

www.safcoarchitects.com

E mail : safcoarchitects@gmail.com