



# **SATHYABAMA**

INSTITUTE OF SCIENCE AND TECHNOLOGY

**(DEEMED TO BE UNIVERSITY)**

**Accredited with “A” grade by NAAC | 12B Status by UGC | Approved by AICTE**

Jeppiaar Nagar, Rajiv Gandhi Salai, Chennai – 600 119

[www.sathyabama.ac.in](http://www.sathyabama.ac.in)

SCHOOL OF BUILDING AND ENVIRONMENT  
**DEPARTMENT OF ARCHITECTURE**  
PRACTICAL TRAINING PORTFOLIO (SAR4063)  
**MAY 2022**

Name of the Student : GOKULAVASAN M Reg

Semester : X

No. : 37210013

Batch : 2017-2022



# SATHYABAMA

INSTITUTE OF SCIENCE AND TECHNOLOGY

(DEEMED TO BE UNIVERSITY)

Accredited with “A” grade by NAAC | 12B Status by UGC | Approved by AICTE

Jeppiaar Nagar, Rajiv Gandhi Salai, Chennai – 600 119

[www.sathyabama.ac.in](http://www.sathyabama.ac.in)

SCHOOL OF BUILDING AND ENVIRONMENT

DEPARTMENT OF ARCHITECTURE

**VIVA-VOCE EXAMINATION**

This is to certify that the practical training SAR 4063 is the work of **GOKULAVASAN M** who had undergone training in **UNKNOWN ARCHITECTS** has been monitored by the continuous assessment during December 2021 to MAY 2022.

Dr. Devyani Gangopadhyay  
**DEAN**

Submitted for Viva voce Examination held on 09/05/2022

**Internal Examiner**

*Ar. Deepak Rao*

**External Examiner**



# SATHYABAMA

INSTITUTE OF SCIENCE AND TECHNOLOGY

(DEEMED TO BE UNIVERSITY)

Accredited with “A” grade by NAAC | 12B Status by UGC | Approved by AICTE

Jeppiaar Nagar, Rajiv Gandhi Salai, Chennai – 600 119

[www.sathyabama.ac.in](http://www.sathyabama.ac.in)

## DECLARATION

I **GOKULAVASAN M** hereby declare that the Training Report **DECEMBER 2021 – MAY 2022** done by me under the guidance of **Ar.Mohana Krishna, Ar.Pradeep Kumar** is submitted in partial fulfillment of the requirements for the completion of practical training session.

DATE : 09/05/2022  
PLACE : CHENNAI

SIGNATURE OF CANDIDATE

## ACKNOWLEDGEMENT

I am pleased to acknowledge my sincere thanks to **Board of Management of SATHYABAMA** for their kind encouragement in doing this project and for completing it successfully. I am grateful to them.

I convey my thanks to **Dr. Devyani Gangopadhyay**, Dean, School of Building and Environment and **Dr. SURESH KUPPUSAMY**, Design Chair, Department of Architecture for having been a constant source of support and encouragement.

I wish to express my thanks to all Teaching and Non-teaching staff members of the Department of who were helpful in many ways for the completion of the project.

I would like to express my sincere and deep sense of gratitude to **Ar.Mohana krisha A S, Ar.Pradeep kumar D, UNKNOWN ARCHITECTS, 2A Thambiah Reddy Road extension, West Mambalam, Chennai-600033, India**, for their valuable guidance, support and constant encouragement which paved way for the successful completion of my Practical training session. I also wish to express my gratitude to the entire UNKNOWN ARCHITECTS team who gave me complete freedom to explore and experiment my ideas.

# Joining Letter

UNKNOWN ARCHITECTS

To,  
**AR.DEVYANI GANGOPATHY**  
Professor and Head of the Department  
School of Architecture,  
Sathyabama institute of science and technology  
Semmencheri,  
Chennai - 600119


## JOINING LETTER

Sub: Joining Letter towards Internship

Respected Sir,

This is to confirm that **Mr.GOKULAVASAN M**, Student of Architecture,  
Sathyabama institute of science and technology , Semmencheri,Chennai - 600119  
,bearing a Registration No.37210013 will be joined as a "Professional Trainee"at our firm on  
27 December 2021 and will be continuing his training till 30<sup>th</sup> April 2022.

Signature of Chief Architect

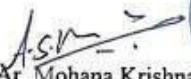  
Ar. Mohana Krishna AS (Principal Architect)  
COA Reg. No : CA/2014/65274



UNKNOWN ARCHITECTS

NO.2A, THAMBIAH REDDY ROAD EXTN., FIVE LIGHTS, CHENNAI-600033  
PH: +91 9677172781/ +91 9003018431 MAIL: unknownarchitects2@gmail.com WEBSITE: www.unknownarchitects.org

## Monthly Report



Accredited "A" Grade by NAAC | 12B Status by UGC | Approved by AICTE  
www.sathyabama.ac.in

### DEPARTMENT OF ARCHITECTURE

#### PROFESSIONAL PRACTICAL TRAINING REPORT 2022

(Continuous progress report of the trainee architect for the period of One month in the office to be submitted to HOD by the Trainee in Charge of the Organization)

1. Name of the office / organization : UNKNOWN ARCHITECTS
2. Address & Contact Number : NO 2A, THAMBIAH REDDY ROAD, FINE LIGHTS, CHENNAI - 600033 (917772761, 900308431)
3. Name of the student : M. GOKULANASAN
4. Duration : From 3/02/2022 To 5/03/2022
5. Total No. of days : 24 days

#### 6. Evaluation of Performance criteria shall be on

\* Note: Kindly grade the student as per his/her overall performance in the office during the assessment month which will be converted to the allotted 90 marks by the department.

| Description of works                       | Excellent | Good | Fair | Poor | NA |
|--------------------------------------------|-----------|------|------|------|----|
| Understanding of office culture            |           | ✓    |      |      |    |
| Participation in the office                |           | ✓    |      |      |    |
| Reading of drawings                        |           |      | ✓    |      |    |
| Presentation Techniques                    |           |      | ✓    |      |    |
| Model making works                         |           | ✓    |      |      |    |
| Understanding of construction details      |           | ✓    |      |      |    |
| Drafting Skills (Manual / Computer)        |           | ✓    |      |      |    |
| Site Supervision / Discussion with clients |           | ✓    |      |      |    |
| Adherence to Time schedule                 |           |      | ✓    |      |    |
| Other computer skills                      |           |      | ✓    |      |    |
| File and Office Maintenance                |           |      | ✓    |      |    |
| Coordination with other consultants        |           |      | ✓    |      |    |
| Overall Grading*                           | A         |      |      |      |    |

(A-90, B-80, C-70, D-60, E-50)



Accredited "A" Grade by NAAC | 12B Status by UGC | Approved by AICTE  
www.sathyabama.ac.in

#### 7. Any other Remarks

8. Signature of the  
Head of the Office  
/ Organization  
(With Seal)

UNKNOWN ARCHITECTS  
No. 2A Thambiah Reddy Road, Fine  
West Marina, Chennai - 600 033.  
GST : 33AAFFU7055129



**SATHYABAMA**  
INSTITUTE OF SCIENCE AND TECHNOLOGY

(DEEMED TO BE UNIVERSITY)

Accredited "A" Grade by NAAC | 12B Status by UGC | Approved by AICTE

www.sathyabama.ac.in

DEPARTMENT OF ARCHITECTURE

**PROFESSIONAL PRACTICAL TRAINING REPORT 2022**

(Continuous progress report of the trainee architect for the period of One month in the office to submitted to HOD by the Trainee in Charge of the Organization)

1. Name of the office / organization : UNKNOWN ARCHITECTS
2. Address & Contact Number : NO 2A, THAMBIAH REDDY ROAD EXTN, FIVE LIGHTS  
CHENNAI - 600033 (977172780, 90030843)
3. Name of the student : JES
4. Duration : From 2/09/2022 To 5/05/2022
5. Total No. of days : 25 days

**6. Evaluation of Performance criteria shall be on**

\* Note: Kindly grade the student as per his/her overall performance in the office during the assessment month which will be converted to the allotted 90 marks by the department.

| Description of works                       | Excellent | Good | Fair | Poor | NA |
|--------------------------------------------|-----------|------|------|------|----|
| Understanding of office culture            |           | /    |      |      |    |
| Participation in the office                |           | /    |      |      |    |
| Reading of drawings                        |           |      | /    |      |    |
| Presentation Techniques                    |           |      | /    |      |    |
| Model making works                         |           |      | /    |      |    |
| Understanding of construction details      |           |      | /    |      |    |
| Drafting Skills (Manual / Computer)        |           | /    |      |      |    |
| Site Supervision / Discussion with clients |           | /    |      |      |    |
| Adherence to Time schedule                 |           | /    |      |      |    |
| Other computer skills                      |           | /    |      |      |    |
| File and Office Maintenance                |           |      | /    |      |    |
| Coordination with other consultants        |           | /    |      |      |    |
| Overall Grading*                           | A         |      |      |      |    |

(A-10, B-8, C-7, D-6, E-5)



**SATHYABAMA**  
INSTITUTE OF SCIENCE AND TECHNOLOGY

(DEEMED TO BE UNIVERSITY)

Accredited "A" Grade by NAAC | 12B Status by UGC | Approved by AICTE

www.sathyabama.ac.in

7. Any other Remarks :

8. Signature of the:  
Head of the Office  
/ Organization  
(With Seal)

*[Signature]*  
UNKNOWN ARCHITECTS  
No. 2A Thambiah Reddy Road Extn,  
West Marthandam, Chennai - 600 033.  
GST : 33AAFFU7695J128

## WORK DIARY

| WEEKS    | PROJECT NAME                                               | WORK DONE                                           |
|----------|------------------------------------------------------------|-----------------------------------------------------|
| 1,2      | JEEVAN RESIDENCE                                           | WORKING DRAWING,<br>RENDER,3D MODELLING             |
| 3,4,5    | PAADI RESIDENCE ,<br>VILLA 04 RESIDENCE,AMBATTUR COMPLEX   | SITE VISIT,WORKING DRAWING,<br>3D MODELLING,RENDER  |
| 6,7      | NAKODA JEWELLERY,<br>NAVEEN RESIDENCE RENOVATION           | RENDER,WORKING DRAWING,<br>3D MODELLING             |
| 8,9,     | DINESH RESIDENCE,<br>STANDARD GOLDS,BLUE FLASK             | WORKING DRAWING ,RENDER,<br>3D MODELLING            |
| 10,11,12 | INDIAN TERRAIN, PINK LOTUS RENOVATION ,<br>UA OFFICE       | SITE VISIT,WORKING<br>DRAWINGS,3D MODELLING         |
| 13,14    | BABU JEWELLERY,<br>ADYAR RESIDENCE ELEVATION,              | RENDER,DESIGN OPTIONS,<br>MOOD BOARD,3D MODELLING   |
| 15,16    | WONDR DIAMONDS MALLESHWARAM ,<br>WONDR DIAMONDS VELACHERRY | CLIENT MEETING,SITE VISIT WORKING DRAWINGS ,<br>BOQ |

CHIEF ARCHITECT

SIGNATURE

Agar

OFFICE SEAL

**UNKNOWN ARCHITECTS**  
N. SATHIAMBIAH REDDY 9840004128  
West Marambalam, Chennai 600 033.  
GST : 33AAFFU7656J128

# Consolidated Certificate

UNKNOWN ARCHITECTS

To,  
**AR.DEVYANI GANGOPATHY**  
Professor and Head of the Department  
School of Architecture,  
Sathyabama Institute of science and technology  
Semmencheri,  
Chennai - 600119


## COMPLETION LETTER

Sub: Completion Letter towards Internship

Respected Sir/Madam,

This is to confirm that **Mr.GOKULAVASAN M**, Student of Architecture,  
Sathyabama Institute of science and technology , Semmencheri, Chennai - 600119, bearing a  
Registration No.37210013 has worked as a "Professional Trainee" at our firm from  
27 December 2021 to 5<sup>th</sup> May 2022.  
Over the period he has shown keen interest in understanding the details and had improvised  
his skills over the months at the office. He had completed work that was allotted and outputs  
have been delivered towards our satisfaction.

Signature of Chief Architect,

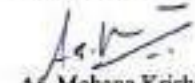

Ar. Mohana Krishna AS (Principal Architect)  
COA Reg. No : CA/2014/65274

**UNKNOWN ARCHITECTS**  
No. 2A Thambiah Reddy Road Extn.,  
West Mambalam, Chennai - 600 033.  
GST : 33AAFFU7655J1ZS

UNKNOWN ARCHITECTS

NO. 2A, THAMBIAH REDDY ROAD EXTN., FIVE LIGHTS, CHENNAI-600033  
Ph: +91 9677172761 / +91 9003018431 MAIL: unknownarchitects2@gmail.com WEBSITE: www.unknownarchitects.org

## TABLE OF CONTENTS

| CHAPTER NO | TITLE                      | PAGE NO |
|------------|----------------------------|---------|
| 1.1        | GENERAL                    | 1       |
| 1.2        | ABOUT THE FIRM             | 2       |
| 1.3        | MR.JEEVAN'S RESIDENCE      | 4       |
|            | 1.3.1 FLOOR PLAN           | 5       |
|            | 1.3.2 FALSE CEILING DETAIL | 6       |
|            | 1.3.3 ELECTRICAL DRAWINGS  | 7       |
|            | 1.3.4 KITCHEN DRAWING      | 10      |
|            | 1.3.5 POOJA                | 12      |
|            | 1.3.6 RENDER               | 13      |
| 1.4        | MR.RHATHOD'S RESIDENCE     | 14      |
|            | 1.4.1 FLOOR PLANS          | 15      |
|            | 1.4.2 STRUCTURAL DRAWING   | 17      |

|     |       |                                  |    |
|-----|-------|----------------------------------|----|
|     | 1.4.3 | BRICK DRAWING                    | 21 |
|     | 1.4.4 | ELEVATION                        | 24 |
|     | 1.4.5 | SITE VISIT                       | 25 |
| 1.5 |       | VILLA 04 (VILLIVAKKAM RESIDENCE) | 26 |
|     | 1.5.1 | FALSE CEILING DRAWING            | 27 |
|     | 1.5.2 | ELEVATION GRILL DETAIL           | 30 |
| 1.6 |       | NAKODA JEWELLERY                 | 31 |
|     | 1.6.1 | FLOOR PLAN                       | 32 |
|     | 1.6.2 | FALSE CEILING                    | 33 |
|     | 1.6.3 | ELECTRICAL DRAWING               | 34 |
|     | 1.6.4 | DISPLAY LIGHTING DRAWING         | 37 |
|     | 1.6.5 | COUNTER DETAIL DRAWING           | 38 |
|     | 1.6.6 | ELEVATION                        | 41 |
|     | 1.6.7 | RENDERS                          | 42 |
|     | 1.6.8 | SITE VISIT                       | 43 |
| 1.7 |       | MR.DINESH'S RESIDENCE            | 44 |
|     | 1.7.1 | PLAN                             | 45 |

|      |        |                           |    |
|------|--------|---------------------------|----|
|      | 1.7.2  | ELEVATION                 | 46 |
|      | 1.7.3  | SECTION                   | 48 |
|      | 1.7.4  | RENDER                    | 50 |
| 1.8  |        | BLUE FLASK                | 51 |
|      | 1.8.1  | DETAIL DRAWINGS           | 52 |
|      | 1.8.2  | RENDER                    | 54 |
| 1.9  |        | INDIAN TERRAIN, TANJORE   | 55 |
|      | 1.9.1  | FLOOR PLAN                | 56 |
|      | 1.9.2  | ELECTRICAL DRAWINGS       | 57 |
|      | 1.9.3  | FALSE CEILING             | 60 |
|      | 1.9.4  | PORTAL – PARTITION DETAIL | 63 |
|      | 1.9.5  | JOINERY DETAIL            | 68 |
|      | 1.9.6  | ELEVATION                 | 72 |
| 1.10 |        | BABU JEWELLERY            | 74 |
|      | 1.10.1 | FLOOR PLANS               | 75 |
|      | 1.10.2 | MATERIAL FINISHES         | 77 |
|      | 1.10.3 | RENDER                    | 78 |
| 1.11 |        | WONDR, MALLESHWARAM       | 80 |
|      | 1.11.1 | LAYOUT OPTIONS            | 81 |

|      |        |                   |    |
|------|--------|-------------------|----|
|      | 1.11.2 | RENDERS           | 83 |
| 1.12 |        | WONDR, VELACHERRY | 84 |
|      | 1.12.1 | LAYOUT OPTIONS    | 85 |
|      | 1.12.2 | RENDERS           | 88 |
|      | 1.12.3 | SITE VISIT        | 89 |
| 1.13 |        | CRITICAL OVERVIEW | 90 |

## **1.1 GENERAL :**

Unknown architects was started in the year 2014 under the leadership of Ar.Mohana krishna, Ar.Pradeep Kumar, It has unique projects under its belt that gives an intern the opportunity to explore the various nuances of varied projects . This absence of limitation was one of the foremost reasons for my choice.

The firm believes in promoting creativity in complex projects which leads to unique solutions , which subsequently is an opportunity to present the best version of my ideas to the firm . The firm , though small in size has larger than life attitude towards innovation and problem solving. The work atmosphere and the work flow that took place in the firm was my cup of tea and hence I got to choose this firm.

## **1.2 ABOUT THE FIRM:**

UNKNOWN ARCHITECTS founded in 2015, is a strong team of like minded people led by Ar.Mohana Krishna and Ar.Pradeep Kumar, The team has completed over 100 plus projects across various verticals like residential, commercial and interiors with happy and delighted clients. The underlying theme to our design approach is thoughtful making of space.

We believe in the motto “The design speaks for itself”, Our approach to any project, be it small or big is to understand the client’s brief and provide innovative and holistic solutions which ensures maximum comfort and benefits and optimum utilisation of space. We believe in coming together with diverse ideas with multidisciplinary research for creating positive and fulfilling spaces. We understand the impression and influence of space in terms of its purpose, context and environmental impacts and designs meaningful spaces that stand the test of time.

The company has also received awards like Upcoming and Creative Architecture & Design of the year 2020 and also got published in “Arts Illustrated” magazine



*Unknown Architects*



**INTERNSHIP**

**PORTFOLIO**



GOKULAVASAN M  
37210013

# JEEVAN RESIDENCE




Unknown Architects

## 1. FLOOR PLAN

|        |   |                   |                 |            |                 |                  |                     |   |                                                                                       |   |                                                              |   |
|--------|---|-------------------|-----------------|------------|-----------------|------------------|---------------------|---|---------------------------------------------------------------------------------------|---|--------------------------------------------------------------|---|
| NOTES: | <p>ALL DRAWINGS TO BE CO-RELATED TO OTHER DWGS./DOCUMENTS TENDERS/SPECIFICATION INCLUDING OTHER CONSULTANTS/SUPPLIERS/MANUFACTURERS BEFORE EXECUTION.<br/>ANY DISCREPANCY/AMBIGUITY TO BE BROUGHT TO ARCHITECTS NOTICE IN WRITING,<br/>REASONABLY IN ADVANCE.</p> | ISSUE & REVISIONS | Issued To _____ | Date _____ | Ver / Rev _____ | Issued For _____ | No. of Copies _____ | <div> <input type="checkbox"/> CLIENT COPY<br/> <input type="checkbox"/> SITE COPY<br/> <input type="checkbox"/> CONSULTANT COPY<br/> <input type="checkbox"/> CONTRACTOR COPY<br/> <input type="checkbox"/> OFFICE COPY<br/> <input type="checkbox"/> ORIGINAL COPY         </div>  | STRUCTURAL :<br><br>ELECTRICAL :<br><br>ME & PHE:<br><br>LANDSCAPE:<br><br>O.S. & PHD | ARCHITECTS<br><br><b>UNKNOWN ARCHITECTS</b><br>#2A Thandish Roady<br>Road no. West<br>Mambalam,<br>Chennai-600033, India.<br>PHDSCTS, | Client: JEDUNI<br>Project RESIDENCE INTERIOR<br>Site: TSAGAR | date: 8/10/23 Scale: 1/4" = 1'-0"<br><br>Name: GOKULAKARAN M<br><br>old by: MANOJ KUNJAR<br><br>dwg title :<br><br>dwgnr: VIO/A102<br><br>version/revision : |
|--------|---|-------------------|-----------------|------------|-----------------|------------------|---------------------|---|---------------------------------------------------------------------------------------|---|--------------------------------------------------------------|---|




GYPSUM FALSE CEILING AT 8'8 1/2" FFL

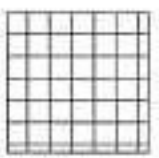


GYPSUM FALSE CEILING AT 7'7" FFL


# 1. FALSE CEILING DETAILING

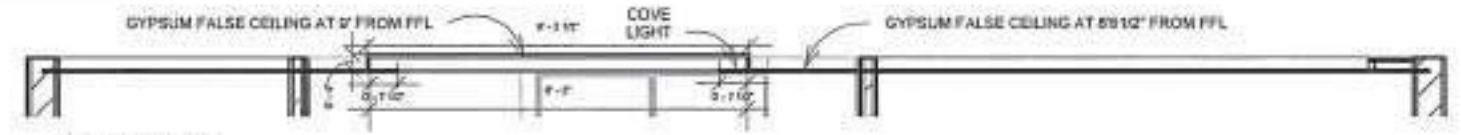

SECTION AA'

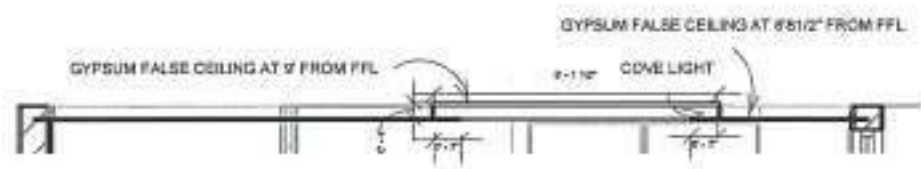

SECTION BB'

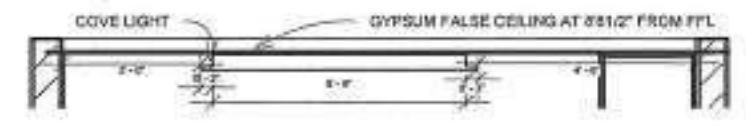


SECTION CC'

|         |   |                   |           |      |           |            |               |   |   |   |   |   |                 |                     |                                        |  |
|---------|---|-------------------|-----------|------|-----------|------------|---------------|---|---|---|---|---|-----------------|---------------------|----------------------------------------|--|
| NOTES / | ALL DRAWINGS TO BE CO-RELATED TO OTHER DWG DOCUMENTS, TENDERS/REVISIONS, INCLUDING OTHER CONSULTANTS SUPPLIERS, MANUFACTURERS BEFORE EXECUTION. ANY DISCREPANCY/INCONSISTENCY TO BE BROUGHT TO ARCHITECT'S NOTICE IN WRITING, REASONABLY IN ADVANCE. | Issue & Revisions | Issued to | Date | Ver / Rev | Issued For | No. of Copies | <div><input type="checkbox"/> CLIENT COPY</div> <div><input type="checkbox"/> SITE COPY</div> <div><input type="checkbox"/> CONSULTANT COPY</div> <div><input type="checkbox"/> CONTRACTOR COPY</div> <div><input type="checkbox"/> OFFICE COPY</div> <div><input type="checkbox"/> ORIGINAL COPY</div> | <div>OFFICE SEAL</div> <div></div> | <div>STRUCTURAL</div> <div>ELECTRICAL</div> <div>P/E &amp; FIRE</div> <div>LANDSCAPE</div> <div>S.S. &amp; P&amp;MD</div> | <div>ARCHITECTS</div> <div>UNKNOWN ARCHITECTS</div> <div>#24 Thambal Kudy</div> <div>Road no. West</div> <div>Maruthi,</div> <div>Chennai-600033, India</div> <div>PROJECTS</div> | <div>Client: SEDAN</div> <div>Project: RESIDENCE INTERIOR</div> <div>Site: TNKAR</div> <div>ALL THE DIMENSIONS IN FEET AND INCHES (Ft)</div> <div>DON'T SCALE THE DRAWING, FOLLOW THE DIMENSIONS MENTIONED.</div> <div>ALL DIMENSIONS TO BE CHECKED AT SITE, DO NOT USE THE DRAWING</div> <div>FOR ANY OTHER PURPOSE THAN IT IS INTENT FOR.</div> | date: 8/10/2023 | Scale: 1/4" = 1'-0" |                                        |  |
|         |   |                   |           |      |           |            |               |   |   |   |   |   |                 | drawn: GURUJAYAN M  |                                        |  |
|         |   |                   |           |      |           |            |               |   |   |   |   |   |                 |                     | checked by: MANOJ K                    |  |
|         |   |                   |           |      |           |            |               |   |   |   |   |   |                 |                     | designed by:                           |  |
|         |   |                   |           |      |           |            |               |   |   |   |   |   |                 |                     | checked by: VED / false ceiling detail |  |
|         |   |                   |           |      |           |            |               |   |   |   |   | verified by:   |                 |                     |                                        |  |

| SWITCH BOARD | HT. FROM FL | LOCATION   | SWITCH COUNT |
|--------------|-------------|------------|--------------|
| SB17a        | 3'0"        | BEDROOM-4  | 02           |
| SB17b        | 1'6"        | BEDROOM-4  | 02           |
| SB17c        | 4'6"        | BEDROOM-4  | 02           |
| SB17d        | 4'6"        | BEDROOM-4  | 04           |
| SB17e        | 3'0"        | TOILET - 4 | 02           |
| SB18         | 4'6"        | LIVING     | 04           |
| SB19         | 4'6"        | LIVING     | 03           |
| SB20         | 3'0"        | TOILET     | 02           |
|              |             |            |              |

## 1. SWITCH BOX MODULE
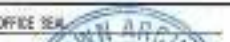
|         |   |                   |           |      |           |            |               |   |   |   |   |   |   |
|---------|---|-------------------|-----------|------|-----------|------------|---------------|---|---|---|---|---|---|
| NOTES / | ALL DRAWINGS TO BE CO-RELATED TO OTHER<br>DRAWING DOCUMENTS, TENDERSPECIFICATION,<br>INCLUDING OTHER CONSULTANTS SUPPLIERS,<br>MANUFACTURERS BEFORE EXECUTION.<br>ANY DISCREPANCY/AMBIGUITY TO BE BROUGHT<br>TO ARCHITECTS NOTICE IN WRITING<br>REASONABLY IN ADVANCE. | ISSUE & REVISIONS | Issued To | Date | Ver / Rev | Issued For | No. of Copies | <div><input type="checkbox"/> CLIENT COPY</div> <div><input type="checkbox"/> SITE COPY</div> <div><input type="checkbox"/> CONSULTANT COPY</div> <div><input type="checkbox"/> CONTRACTOR COPY</div> <div><input type="checkbox"/> OFFICE COPY</div> <div><input type="checkbox"/> ORIGINAL COPY</div> | <div>OFFICE SEAL</div> <div></div> | <div>STRUCTURAL :</div> <div>ELECTRICAL :</div> <div>PVE &amp; FIRE :</div> <div>LANDSCAPE :</div> <div>G.S. &amp; P.A.C</div> | <div>ARCHITECTS</div> <div>UNKNOWN ARCHITECTS</div> <div>#2A Thimmed Brady Road 4th Floor, Madurai, Chennai-600033 India</div> <div>PROJECTS</div> | <div>Client : JAYAN</div> <div>Project : RESIDENCE INTERIOR</div> <div>Site : THAGAI</div> <div>ALL THE DIMENSIONS IN FEET AND INCHES (FT)</div> <div>DONOT SCALE THE DRAWING. FOLLOW THE DIMENSIONS MENTIONED.</div> <div>ALL DIMENSIONS TO BE CHECKED AT SITE. DO NOT USE THE DRAWING FOR ANY OTHER PURPOSE THAN IT IS MADE FOR</div> | <div>Date : 6/1/2022</div> <div>Scale : 1 : 50</div> <div>Drawn : SRIJALAKSHMI</div> <div>checked by : MANOJ KISHORE</div> <div>Prep file:</div> <div>Prep no : WG / not check module</div> <div>version/ revision :</div> |
|         |   |                   |           |      |           |            |               |   |   |   |   |   |   |
|         |   |                   |           |      |           |            |               |   |   |   |   |   |   |
| SWITCH BOARD | HT. FROM FL | LOCATION  | SWITCH COUNT                                                                           |
|--------------|-------------|-----------|----------------------------------------------------------------------------------------|
| SB01         | 4'6"        | FOYER     | 02  |
| SB02         | 4'6"        | DINING    | 04  |
| SB03         | 4'6"        | POOJA     | 01  |
| SB04         | 4'6"        | DINING    | 03  |
| SB05         | 4'6"        | STORAGE   | 02  |
| SB06         | 3'0"        | KITCHEN   | 02  |
| SB6a         | 4'6"        | KITCHEN   | 01  |
| SB07         | 3'0"        | KITCHEN   | 02  |
| SB08         | 3'0"        | CROCKERY  | 01  |
| SB9a         | 4'6"        | BEDROOM-1 | 04  |

| SWITCH BOARD | HT. FROM FL | LOCATION     | SWITCH COUNT   |
|--------------|-------------|--------------|---|
| SB9b         | 4'6"        | BEDROOM-1    | 02   |
| SB9c         | 2'0"        | BEDROOM-1    | 03     |
| SB9d         | 2'0"        | BEDROOM-1    | 04   |
| SB9e         | 3'0"        | TOILET -1    | 02   |
| SB 9f        | 3'0"        | BEDROOM-1 tv | 01   |
| SB 9g        | 2'0"        | BEDROOM-1 tv | 02   |
| SB10         | 3'0"        | WASH BASIN   | 02   |
| SB11         | 4'6"        | BALCONY      | 01   |
| SB12         | 4'6"        | TOILET       | 03   |
| SB13         | 4'6"        | BEDROOM-2    | 01     |

| SWITCH BOARD | HT. FROM FL | LOCATION     | SWITCH COUNT   |
|--------------|-------------|--------------|---|
| SB14         | 4'6"        | TV WALL      |   |
| SB15         | 3'0"        | TV WALL      |   |
| SB15a        | 2'0"        | SET UP BOX   |   |
| SB16a        | 2'0"        | BEDROOM-3    |     |
| SB16b        | 2'0"        | BEDROOM-3    |     |
| SB16c        | 4'6"        | BEDROOM-3    |     |
| SB16d        | 4'6"        | BEDROOM-3    |     |
| SB16e        | 3'0"        | TOILET - 2   |     |
| SB16f        | 3'0"        | BEDROOM-3 TV |     |
| SB16g        | 2'0"        | BEDROOM-3 TV |     |

| SWITCH BOARD | HT. FROM FL | LOCATION   | SWITCH COUNT   |
|--------------|-------------|------------|---|
| SB17a        | 3'0"        | BEDROOM-4  |                                                                                           |
| SB17b        | 1'6"        | BEDROOM-4  |                                                                                           |
| SB17c        | 4'6"        | BEDROOM-4  |                                                                                           |
| SB17d        | 4'6"        | BEDROOM-4  |   AC |
| SB17e        | 3'0"        | TOILET - 4 |                                                                                           |
| SB18         | 4'6"        | LIVING     |                                                                                           |
| SB19         | 4'6"        | LIVING     |      |
| SB20         | 3'0"        | TOILET     |                                                                                           |
|              |             |            |   |

## 1. ELECTRICAL LOOPING

[illegible]

## 1. ELECTRICAL COMPONENT DISTANCE

| SYMBOL                                                                                | DESCRIPTION        |
|---------------------------------------------------------------------------------------|--------------------|
|  | CEILING LIGHT      |
|  | VACUUM POINT AT 9" |
|  | AC UNIT            |
|  | CEILING HOOK       |

| SYMBOL                                                                                | DESCRIPTION           |
|---------------------------------------------------------------------------------------|-----------------------|
|  | CALLING BELL          |
|  | CEILING FAN 4'-0" DIA |
|  | CEILING FAN 3'-0" DIA |

|         |   |                   |           |      |          |            |               |   |   |              |   |   |                                     |
|---------|---|-------------------|-----------|------|----------|------------|---------------|---|---|--------------|---|---|-------------------------------------|
| NOTES / | ALL DRAWINGS TO BE CO-RELATED TO OTHER DWGS DOCUMENTS TENDING SPECIFICATION INCLUDING OTHER CONSULTANTS SUPPLIER MANUFACTURERS BEFORE EXECUTION. ANY DISCREPANCY/AMBIGUITY TO BE BROUGHT TO ARCHITECTS NOTICE IN WRITING REASONABLE IN ADVANCE. | ISSUE & REVISIONS | Issued To | Date | Ver /Rev | Issued For | No. of Copies | <input type="checkbox"/> CLIENT COPY<br><input type="checkbox"/> SITE COPY<br><input type="checkbox"/> CONSULTANT COPY<br><input type="checkbox"/> CONTRACTOR COPY<br><input type="checkbox"/> OFFICE COPY<br><input type="checkbox"/> ORIGINAL COPY | <br>OFFICE SEAL | STRUCTURAL : | ARCHITECTS<br><br><b>UTKUNDAM ARCHITECTS</b><br>#24, Ramdas Road,<br>Road no. West<br>Marudurai,<br>Chennai-600031, India<br>PROJECTS | Client : JEEVAH<br>Project : RESIDENCE INTERIOR<br>Site : T NAGAR   | Date : 6/1/2022      Scale : 1 : 50 |
|         |   |                   |           |      |          |            |               |   |   |              |   |   |                                     |
|         |   |                   |           |      |          |            |               |   |   | FIRE & FIRE  |   |   | Check by : MUVVALAMUR               |
|         |   |                   |           |      |          |            |               |   |   | LANDSCAPE :  |   | ALL THE DIMENSIONS IN FEET AND INCHES . IF REQUIRED SCALE THE DRAWING , FOLLOW THE DIMENSIONS MENTIONED . ALL DIMENSIONS TO BE CHECKED AT SITE . DO NOT USE THE DRAWING FOR ANY OTHER PURPOSE THAN IT IS DESIGNED FOR . | Aug file :                          |
|         |   |                   |           |      |          |            |               |   |   | D.S. & P.M.E |   | Aug no : RD / Isopropyl alcohol   |                                     |
|         |   |                   |           |      |          |            |               |   |   |              |   | version / revision :   |                                     |

1

The floor plan shows a large central area labeled "TABLE TOP". To the left of this area are three storage units, each labeled "STORAGE" with dimensions of 1' - 3" by 1' - 11 1/2". To the right of the "TABLE TOP" area is a window labeled "WINDOW" with dimensions of 2' - 8" by 2' - 8". Below the "TABLE TOP" area are four storage units: two on the left labeled "STORAGE" with dimensions of 1' - 5 1/2" by 2' - 11", and two on the right labeled "STORAGE" with dimensions of 1' - 5 1/2" by 2' - 11". The plan also includes various dimension lines and a scale bar.

2

This floor plan illustrates a kitchen layout with various storage and functional areas. The overall dimensions are 6'-2 1/2" wide by 2'-6" deep. The layout includes:

- FRIDGE STORAGE:** Located on the left side, measuring 2'-6" in width.
- STORAGE:** Multiple storage units are distributed throughout the plan, including two tall units on the left (each 1'-4 1/2" wide) and several smaller units along the top and bottom walls.
- KITCHEN TOP:** A large central area labeled "KITCHEN TOP" with a width of 1'-5 1/2" and a depth of 2'-0".
- CHIMNEY:** A central feature measuring 1'-6" in width.
- DRAWER:** Several drawers are located in the bottom section, with widths of 1'-5 1/2", 2'-0", and 2'-0".
- OIL PULL OUT:** A feature located in the bottom right section, measuring 0'-9" in width.
- STORAGE (Bottom Right):** Two storage units are located in the bottom right corner, each measuring 2'-0" in width.

Dimensions and labels are provided for each section, ensuring precise construction and layout.

3

The floor plan shows a kitchen layout with various storage areas and dimensions. The top section includes a 'FRIDGE STORAGE' area (2' - 5 1/2") and a 'STORAGE' area (1' - 4 1/2"). The right side features a vertical strip of 'STORAGE' (1' - 6") and a 'SINK' area (2' - 2"). The bottom section has a row of 'STORAGE' units (1' - 8" each) and a 'SINK' area (2' - 2"). Dimensions are provided for various sections, including 1' - 6", 1' - 5", 1' - 4 1/2", 1' - 3", and 1' - 2". Elevation markers A, B, and C are indicated with arrows pointing to specific areas.

4

[illegible]

3

The floor plan shows a rectangular kitchen island with a total width of 4' 0" and a total depth of 4' 0". The island is divided into several sections:

- Top Section:** A 4' 0" wide section containing a 4' 0" wide storage area with eight 1' 7" wide drawers arranged in two rows of four. To the right of the drawers is a 4' 0" wide open area.
- Bottom Section:** A 4' 0" wide section containing a 4' 0" wide storage area with three 1' 7" wide drawers arranged in a single row. To the right of the drawers is a 4' 0" wide open area.
- Right Section:** A 4' 0" wide section containing a 4' 0" wide open area.

Dimensions and labels are as follows:

- Top Section:**
  - Storage area: 4' 0" wide, 8 drawers (2 rows of 4).
  - Drawer width: 1' 7" (indicated for three drawers in the top row).
  - Open area: 4' 0" wide.
- Bottom Section:**
  - Storage area: 4' 0" wide, 3 drawers (1 row of 3).
  - Drawer width: 1' 7" (indicated for the first drawer in the bottom row).
  - Open area: 4' 0" wide.
- Right Section:**
  - Open area: 4' 0" wide.

1

The floor plan shows a large rectangular area with a vertical wall on the left and a horizontal wall at the top. The area is divided into several sections. On the right side, there are two rows of storage units. The top row consists of eight units, each labeled 'STORAGE' and marked with an 'X'. The bottom row also consists of eight units, each labeled 'STORAGE' and marked with an 'X'. The dimensions of these units are indicated as 1' - 7" wide and 9' - 10 1/2" high. To the left of these units, there is a large open area with dimensions 2' - 9" and 7' - 10 1/2". The overall dimensions of the floor plan are 14' - 0" wide and 18' - 0" high.


2

The floor plan shows a kitchen layout with the following dimensions and features:


- Top Section:**
  - Left side: FRIDGE STORAGE (2' - 5 1/2") and STORAGE (1' - 4 1/2").
  - Right side: STORAGE (1' - 6"), STORAGE (1' - 6"), 1' - 5" OVEN, 2' - 2", STORAGE (1' - 6"), and STORAGE (1' - 6").
- Central Area:**
  - Top horizontal dimension: 8' - 5 1/2".
  - Right vertical dimension: 6' - 0".
  - Right side vertical dimensions: 1' - 10", 1' - 30", 1' - 30", 1' - 30", and 1' - 3".
  - Bottom right vertical dimension: 2' - 2".
- Bottom Section:**
  - Top horizontal dimension: 6' - 8".
  - Bottom horizontal dimensions: 1' - 5", 1' - 5", 1' - 5", and 1' - 5".
  - Bottom right vertical dimension: 1' - 3".
  - Feature: SINK.
- Elevations:**
  - ELEVATION A: Indicated by a triangle pointing up.
  - ELEVATION B: Indicated by a triangle pointing right.
  - ELEVATION C: Indicated by a triangle pointing down.

4

|         |   |                              |                              |                  |                  |                   |                      |   |   |   |   |   |   |
|---------|---|------------------------------|------------------------------|------------------|------------------|-------------------|----------------------|---|---|---|---|---|---|
| NOTES / | <p>ALL DRAWINGS TO BE CO-RELATED TO OTHER DWG DOCUMENTS, TENDER SPECIFICATION, INCLUDING OTHER CONSULTANTS SUPPLIERS, MANUFACTURERS BEFORE EXECUTION. ANY DISCREPANCY/AMBIGUITY TO BE BROUGHT TO ARCHITECTS NOTICE IN WRITING, REASONABLY IN ADVANCE.</p> | <p>Issue &amp; revisions</p> | <p>Issued to</p>             | <p>Date</p>      | <p>Ver / Rev</p> | <p>Issued For</p> | <p>No. of Copies</p> | <p> <input type="checkbox"/> CLIENT COPY<br/> <input type="checkbox"/> SITE COPY<br/> <input type="checkbox"/> CONSULTANT COPY<br/> <input type="checkbox"/> CONTRACTOR COPY<br/> <input type="checkbox"/> OFFICE COPY<br/> <input type="checkbox"/> ORIGINAL COPY                 </p> | <p>OFFICE SEAL</p>   | <p>STRUCTURAL :</p> <p>ELECTRICAL :</p> <p>PAV &amp; FIRE :</p> <p>LANDSCAPE :</p> <p>O.S. &amp; P.M.C :</p> | <p>ARCHITECTS</p> <p>UNKNOWN ARCHITECTS</p> <p>#2A, Nandish Pally</p> <p>Redwood, West</p> <p>Mambalam,</p> <p>Chennai-600033, India.</p> <p>PROJECTS.</p> | <p>Client : JEDIAN</p> <p>Project : RESIDENCE INTERIOR</p> <p>Site : 1 NAGAR</p>                                                                           | <p>Date : 8/1/2022</p> <p>Scale : As indicated</p> <p>Name : DR. LALITHA S M</p> <p>des by : MANOJHUMAN</p> <p>Dwg title :</p> <p>Dwg no : RD / RICH</p> <p>Vendor / revision :</p> |
|         |   |                              | <p>Issue &amp; revisions</p> | <p>Issued to</p> | <p>Date</p>      | <p>Ver / Rev</p>  | <p>Issued For</p>    | <p>No. of Copies</p>   | <p> <input type="checkbox"/> CLIENT COPY<br/> <input type="checkbox"/> SITE COPY<br/> <input type="checkbox"/> CONSULTANT COPY<br/> <input type="checkbox"/> CONTRACTOR COPY<br/> <input type="checkbox"/> OFFICE COPY<br/> <input type="checkbox"/> ORIGINAL COPY                 </p> | <p>OFFICE SEAL</p>      | <p>STRUCTURAL :</p> <p>ELECTRICAL :</p> <p>PAV &amp; FIRE :</p> <p>LANDSCAPE :</p> <p>O.S. &amp; P.M.C :</p>                                               | <p>ARCHITECTS</p> <p>UNKNOWN ARCHITECTS</p> <p>#2A, Nandish Pally</p> <p>Redwood, West</p> <p>Mambalam,</p> <p>Chennai-600033, India.</p> <p>PROJECTS.</p> | <p>Client : JEDIAN</p> <p>Project : RESIDENCE INTERIOR</p> <p>Site : 1 NAGAR</p>   |

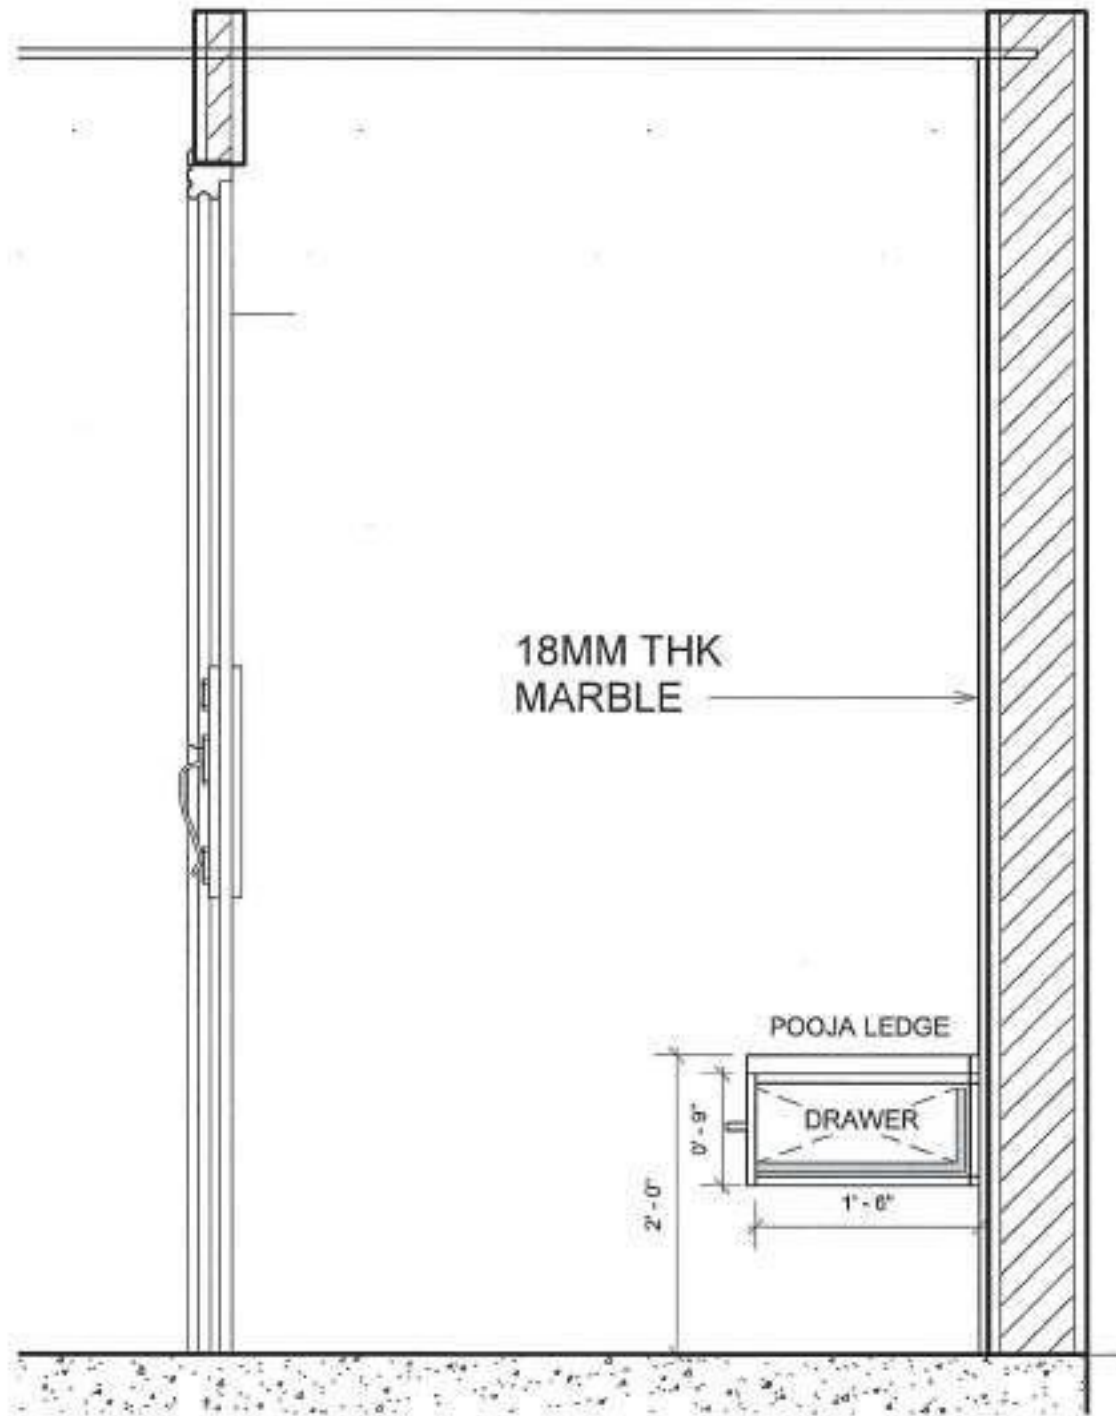

1 POOJA SECTION A  
1:15

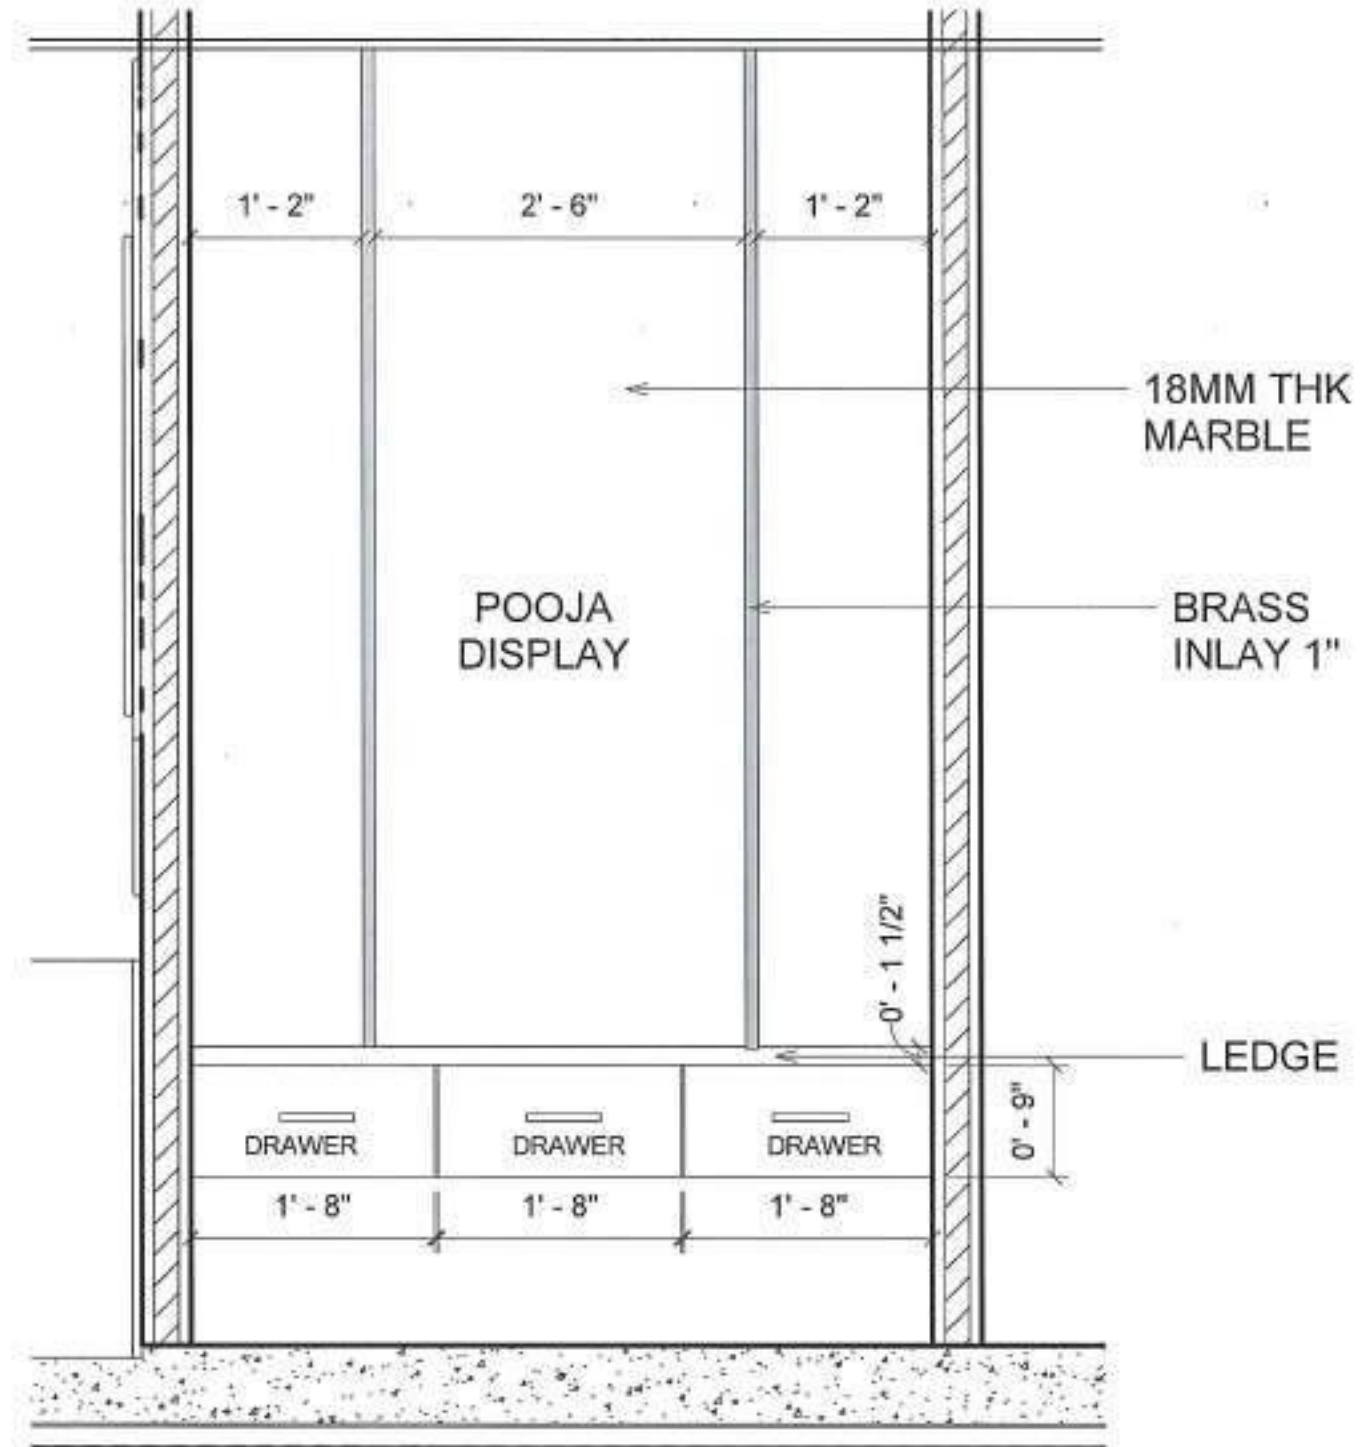

2 POOJA SECTION B  
1:15

## POOJA DETAIL

|         |   |                   |           |      |           |            |               |   |  |                                                                           |   |                                                                  |   |
|---------|---|-------------------|-----------|------|-----------|------------|---------------|---|--|---------------------------------------------------------------------------|---|------------------------------------------------------------------|---|
| NOTES / | ALL DRAWINGS TO BE CO-RELATED TO OTHER DWG DOCUMENTS, TENDER SPECIFICATION, INCLUDING OTHER CONSULTANTS SUPPLIERS, MANUFACTURERS BEFORE EXECUTION. ANY DISCREPANCY/INCONSISTENCY TO BE BROUGHT TO ARCHITECT'S NOTICE IN WRITING, REASONABLY IN ADVANCE. | ISSUE & REVISIONS | Issued to | Date | Ver / Rev | Issued For | No. of Copies | <input type="checkbox"/> CLIENT COPY<br><input type="checkbox"/> SITE COPY<br><input type="checkbox"/> CONSULTANT COPY<br><input type="checkbox"/> CONTRACTOR COPY<br><input type="checkbox"/> OFFICE COPY<br><input type="checkbox"/> ORIGINAL COPY |  | STRUCTURAL :<br>ELECTRICAL :<br>PWD & FIRE<br>LANDSCAPE :<br>DLS & P.D.C. | ARCHITECTS<br><b>UNKNOWN ARCHITECTS</b><br>#24 Thiruvalluvar Road,<br>Road no. 2, West<br>Madurai,<br>Chennai - 625 003, India.<br>PROJECTS | Client : JEEVAN<br>Project : RESIDENCE INTERIOR<br>Site : THAGAR | Date : 01/03/22<br>Scale : 1:15<br>Drawn : GURULAKSHMI<br>Checked : MANOJ KUMAR<br>Date : 01/03/22<br>Drawn : 01/03/22<br>Project : 01/03/22 |
|---------|---|-------------------|-----------|------|-----------|------------|---------------|---|--|---------------------------------------------------------------------------|---|------------------------------------------------------------------|---|




## RENDERED VIEWS


|         |   |                   |           |      |           |            |               |   |                                                                                       |                                                                     |   |                                                             |   |
|---------|---|-------------------|-----------|------|-----------|------------|---------------|---|---------------------------------------------------------------------------------------|---------------------------------------------------------------------|---|-------------------------------------------------------------|---|
| NOTES / | ALL DRAWINGS TO BE CO-RELATED TO OTHER DWG DOCUMENTS, TO BE VERIFICATION INCLUDING OTHER CONSULTANTS SUPPLIERS, MANUFACTURERS BEFORE EXECUTION. ANY DISCREPANCY/AMBIGUITY TO BE BROUGHT TO ARCHITECTS NOTICE IN WRITING REASONABLY IN ADVANCE. | Issue & revisions | Issued to | Date | Ver / Rev | Issued For | No. of Copies | <input type="checkbox"/> CLIENT COPY<br><input type="checkbox"/> SITE COPY<br><input type="checkbox"/> CONSULTANT COPY<br><input type="checkbox"/> CONTRACTOR COPY<br><input type="checkbox"/> OFFICE COPY<br><input type="checkbox"/> ORIGINAL COPY |  | STRUCTURAL<br>ELECTRICAL<br>PWD & FIRE<br>LANDSCAPE<br>G.S. & P.M.C | ARCHITECTS<br><b>UNKNOWN ARCHITECTS</b><br>#2A, Banashree Huddle<br>Road no. 16th<br>Marudhurai<br>Chennai-600033, India.<br>PROJECTS | Client: JTVN<br>Project: RESIDENCE BOUNDARY<br>Site: TANGAR | Date: 5/1/2023<br>Scale:<br>Drawn: GOMULAKSHMI H<br>Check by: MANJUNATHAR<br>Draw title:<br>Draw no: WD / JTVN<br>Version/ revision: |
|         |   |                   |           |      |           |            |               |   |                                                                                       |                                                                     |   |                                                             |   |

# RHATHOD RESIDENCE



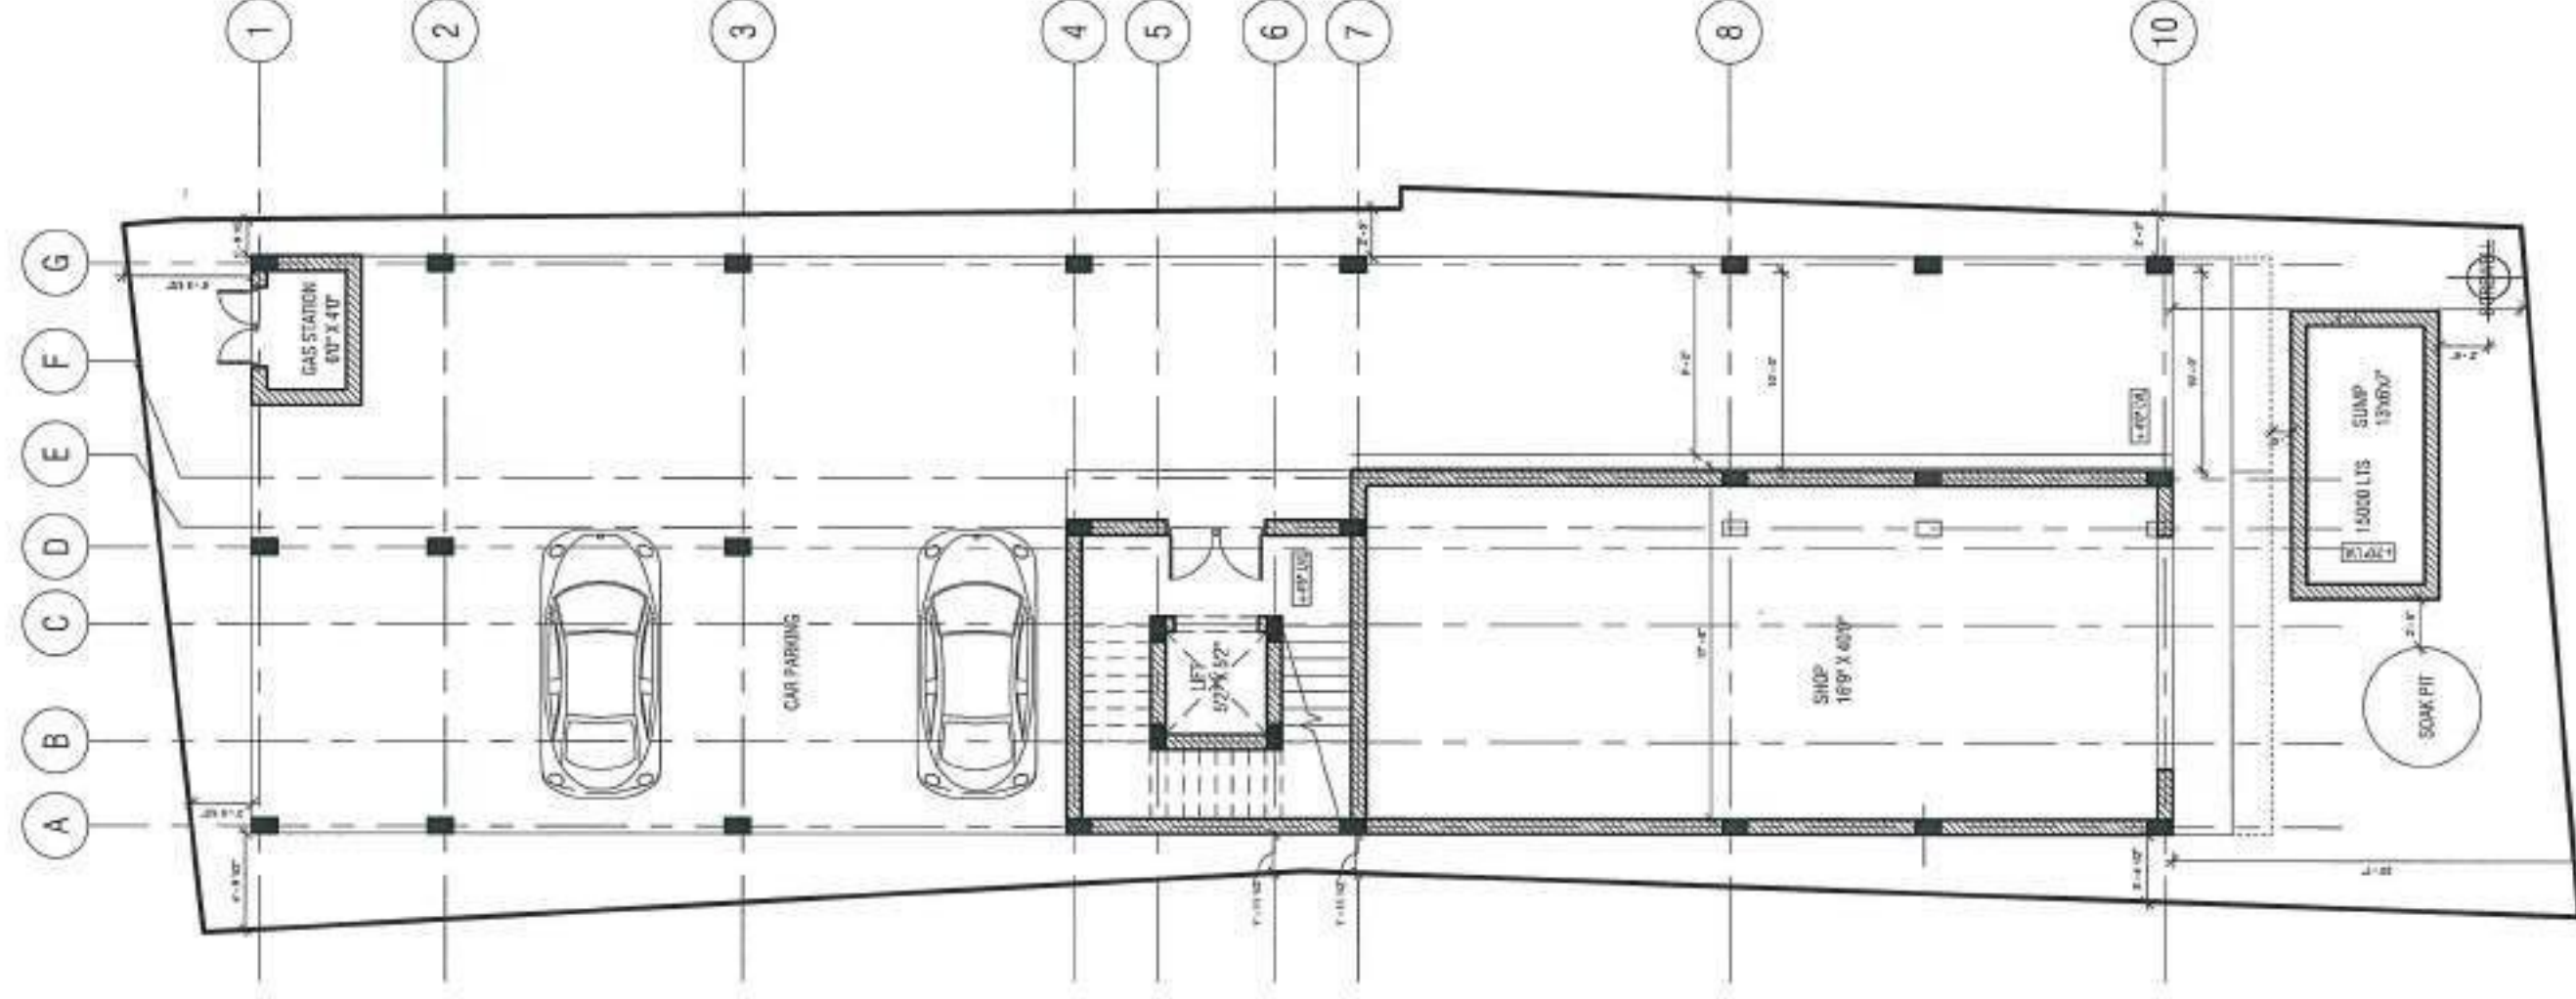

1 Ground Floor  
1:110

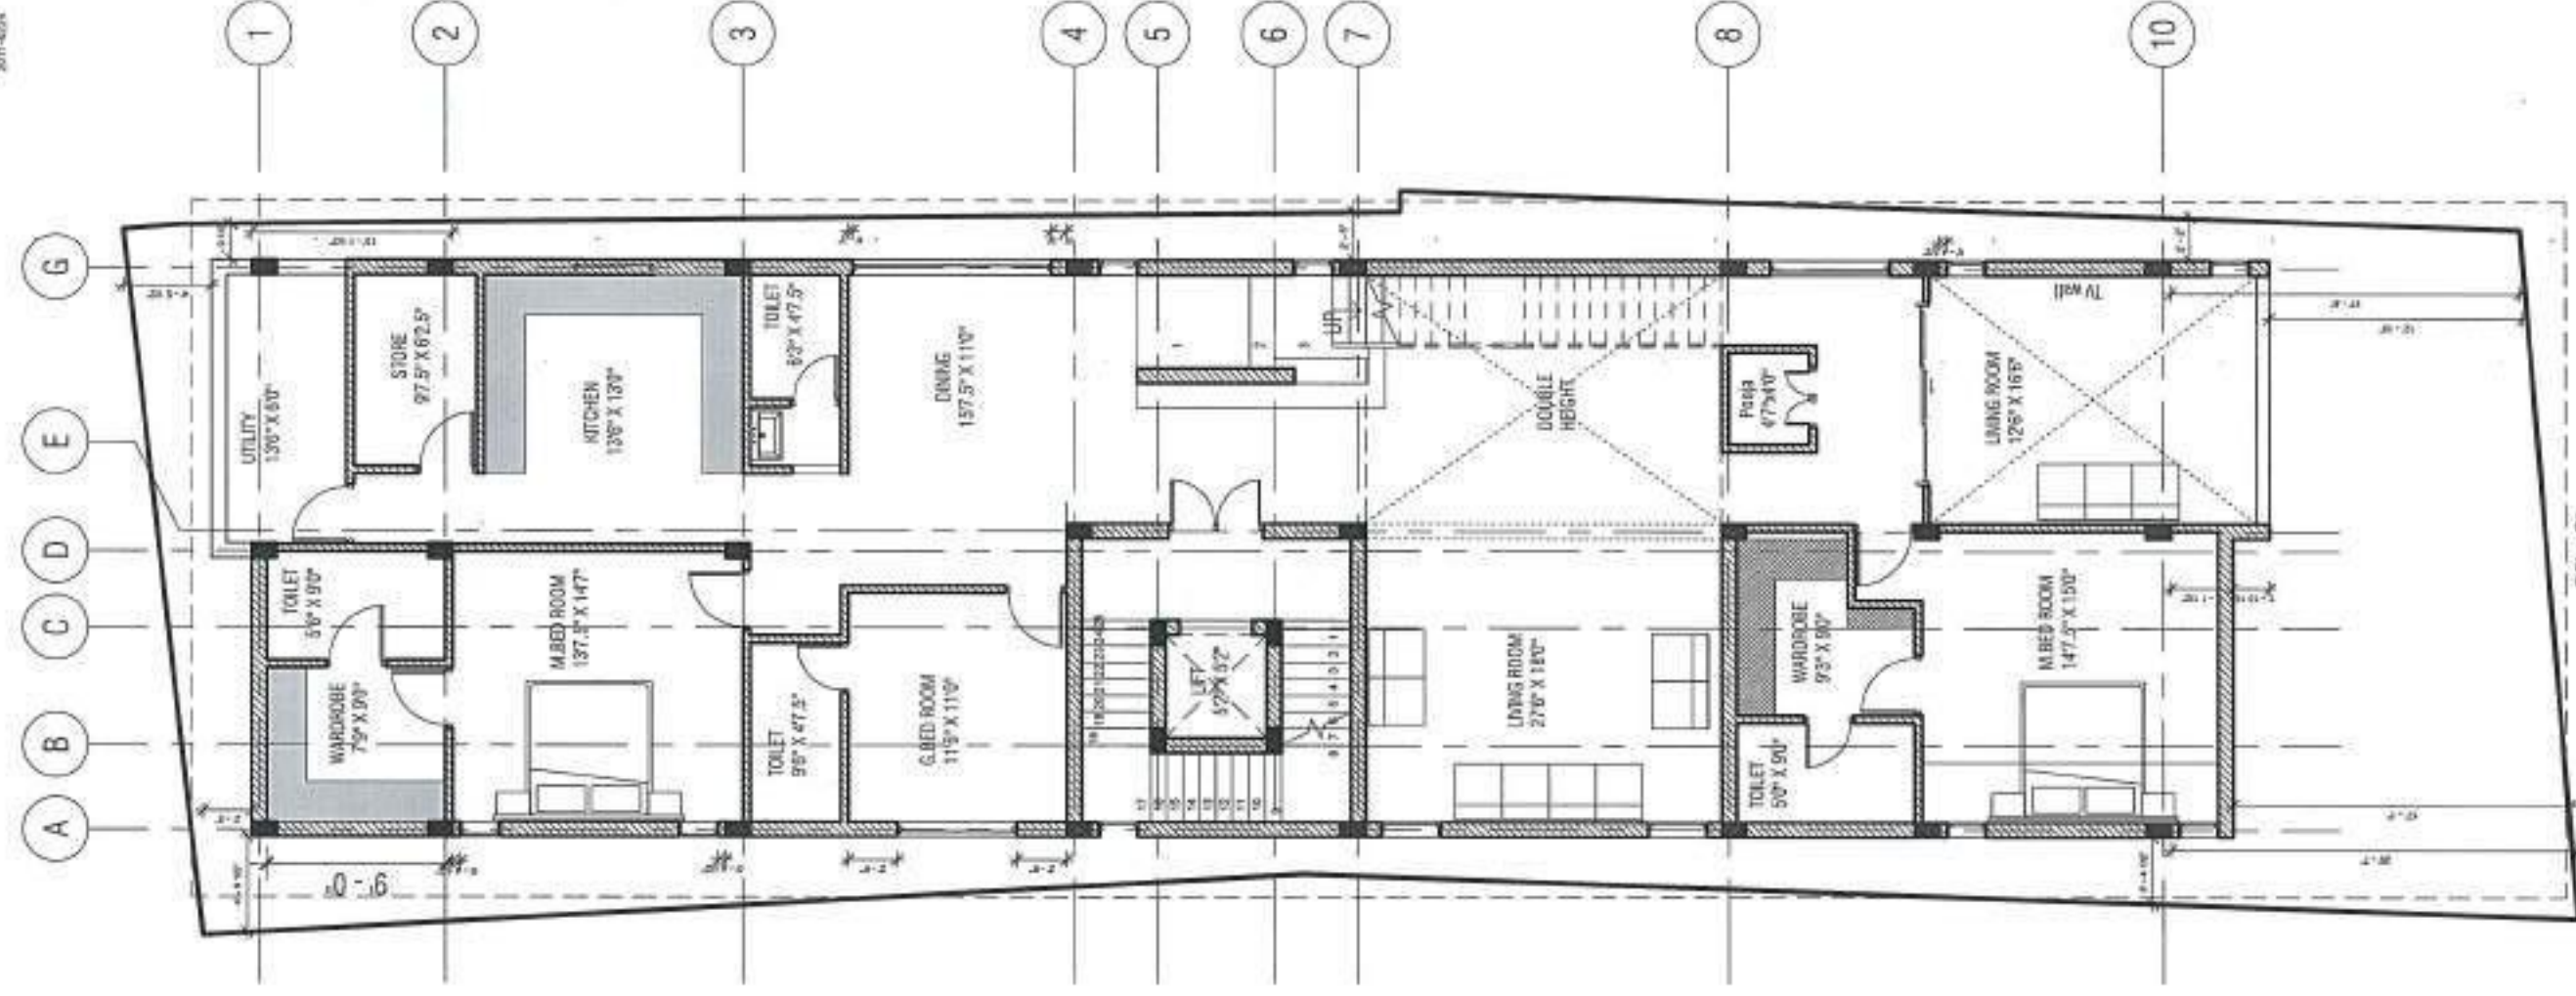

2 First Floor  
1:110

| NOTES   | ISSUE & REVISIONS   | Issued to | Date | Rev / Part | Issued for | No. of Issues |
|---|---|-----------|------|------------|------------|---------------|
| ALL DRAWINGS TO BE CO-RELATED WITH THE FOLLOWING: <div style="text-align: center;">  </div> 1. ALL DRAWINGS TO BE CO-RELATED WITH THE FOLLOWING: <ul style="list-style-type: none"> <li>1. ALL DRAWINGS TO BE CO-RELATED WITH THE FOLLOWING:</li> <li>2. ALL DRAWINGS TO BE CO-RELATED WITH THE FOLLOWING:</li> <li>3. ALL DRAWINGS TO BE CO-RELATED WITH THE FOLLOWING:</li> <li>4. ALL DRAWINGS TO BE CO-RELATED WITH THE FOLLOWING:</li> <li>5. ALL DRAWINGS TO BE CO-RELATED WITH THE FOLLOWING:</li> </ul> | 1. ALL DRAWINGS TO BE CO-RELATED WITH THE FOLLOWING: <ul style="list-style-type: none"> <li>1. ALL DRAWINGS TO BE CO-RELATED WITH THE FOLLOWING:</li> <li>2. ALL DRAWINGS TO BE CO-RELATED WITH THE FOLLOWING:</li> <li>3. ALL DRAWINGS TO BE CO-RELATED WITH THE FOLLOWING:</li> <li>4. ALL DRAWINGS TO BE CO-RELATED WITH THE FOLLOWING:</li> <li>5. ALL DRAWINGS TO BE CO-RELATED WITH THE FOLLOWING:</li> </ul> |           |      |            |            |               |
|   |   |           |      |            |            |               |
|   |   |           |      |            |            |               |
|   |   |           |      |            |            |               |
|   |   |           |      |            |            |               |

|                          |                 |
|--------------------------|-----------------|
| <input type="checkbox"/> | CLIENT COPY     |
| <input type="checkbox"/> | SITE COPY       |
| <input type="checkbox"/> | CONSULTANT COPY |
| <input type="checkbox"/> | CONTRACTOR COPY |
| <input type="checkbox"/> | OFFICE COPY     |
| <input type="checkbox"/> | ORIGINAL COPY   |

[illegible]

|          |                  |
|----------|------------------|
| Client:  | RHATHCO          |
| Project: | RESIDENCE        |
| Site:    | FRANCE           |
| Title:   | WORKING DRAWINGS |

|             |                 |
|-------------|-----------------|
| date        | 4/03/2002       |
| to date     | 1/1/99          |
| name        | GORDJANASAM     |
| note by     | AIR MANUJ KUMAR |
| description | FLOOR PLANS     |
| pkg         | WB-10110        |
| comment     | see above       |



NOTES /


[illegible]

|                 |
|-----------------|
| CLIENT COPY     |
| SITE COPY       |
| CONSULTANT COPY |
| CONTRACTOR COPY |
| OFFICE COPY     |
| ORIGINAL COPY   |

[illegible]

**Client:** RWATHOOD  
**Project:** RESERVENCE  
**Site:** PRAIRIE  
**Title:** WOODWORK DRAINAGES

Date: 5/12/2022      Date: 5/1/23  
 Name: GONDI ALAN H M  
 Card No: AR MANUSI RUMAH  
 Card No: FLOOR PLANS 2  
 Card: 002/0111  
 Barcode Number:

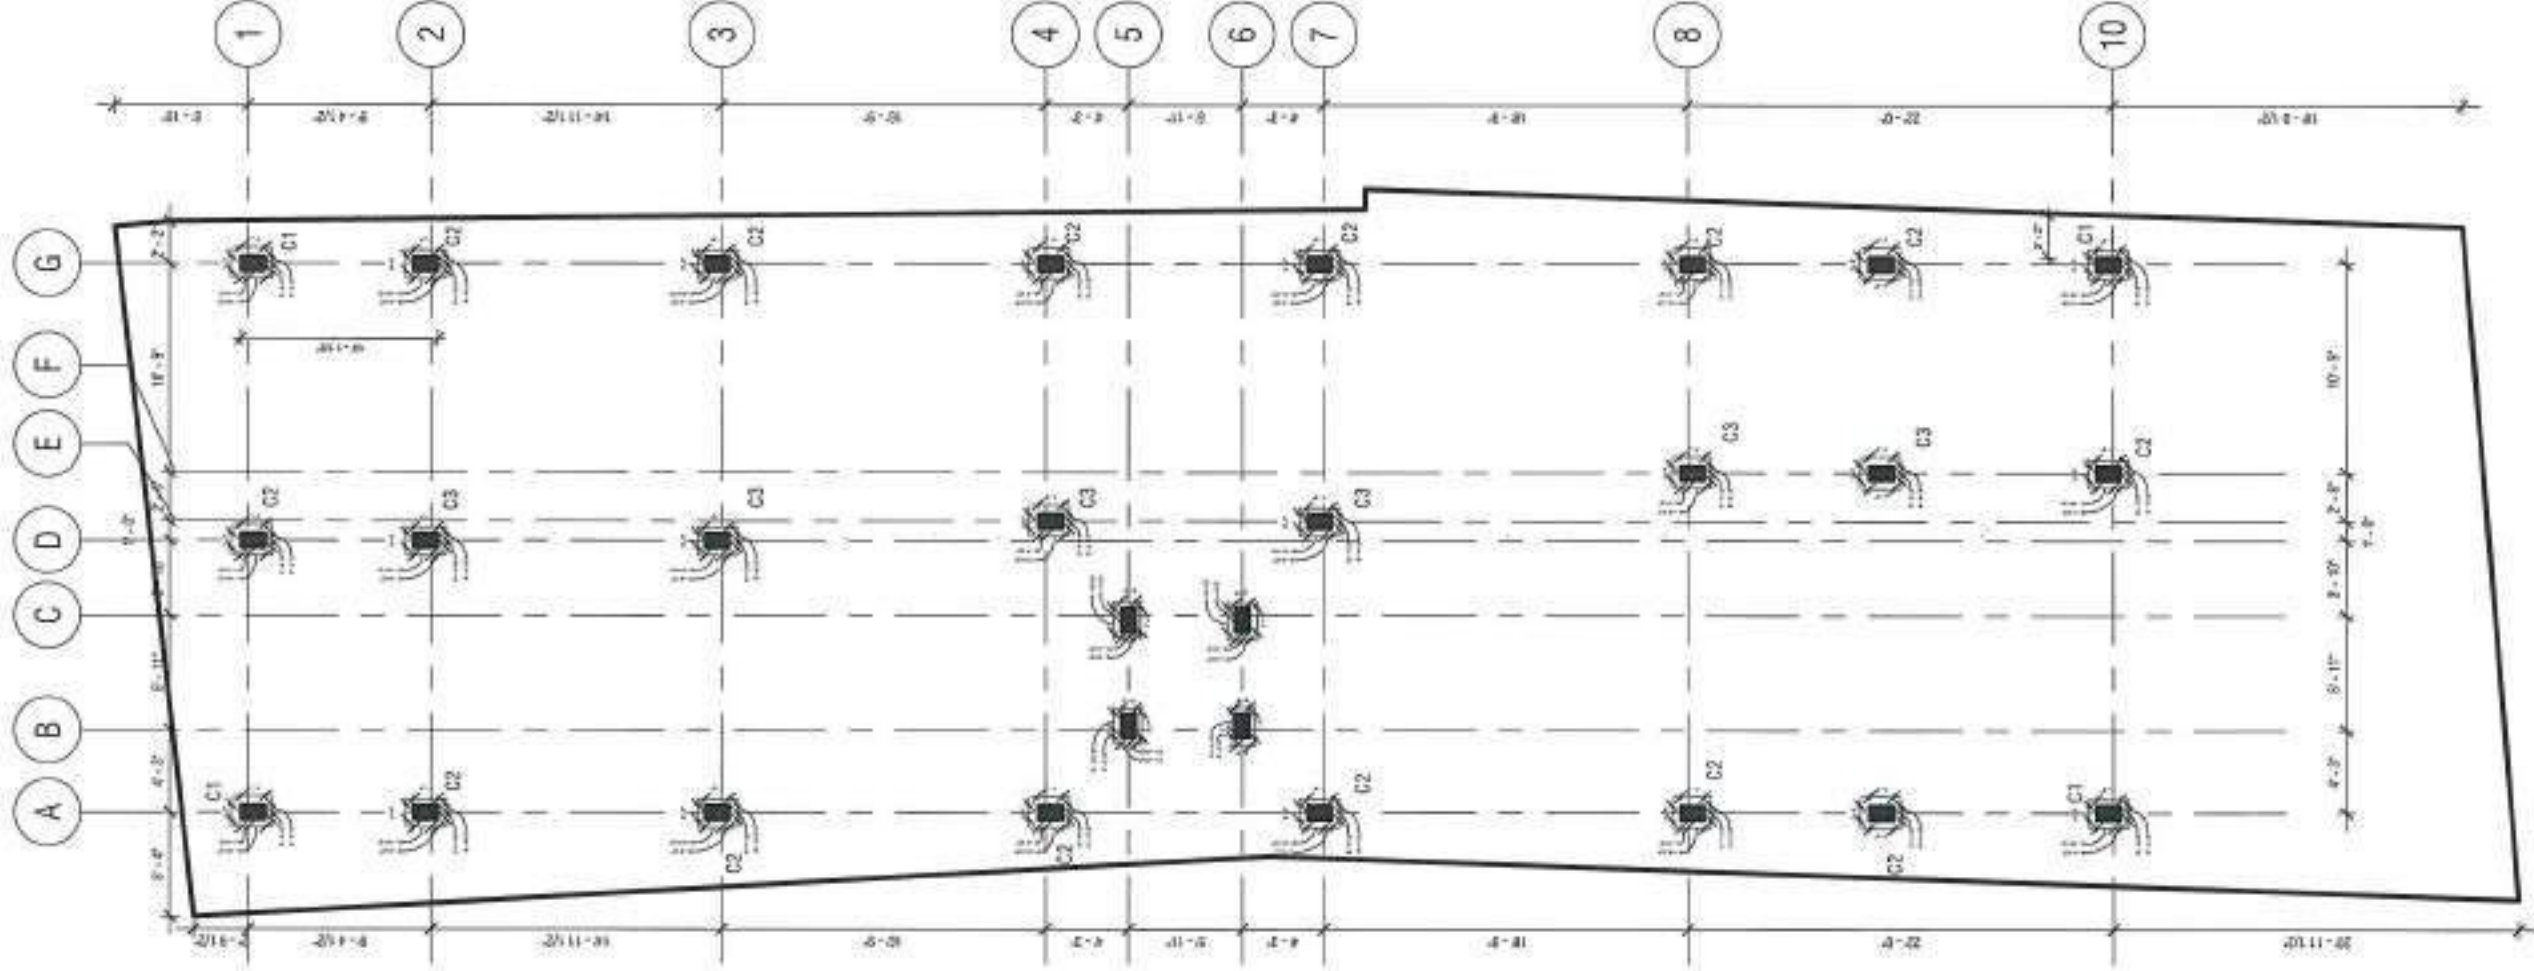

1 Column center line drawing  
1:115

NOTES /

ALL WORKING TO BE DONE  
RELATED TO OTHER  
DRAWINGS SHALL BE  
MADE IN ACCORDANCE  
WITH THE ARCHITECT'S  
DESIGN AND SPECIFICATIONS  
AND SHALL BE IN ACCORDANCE  
WITH THE ARCHITECT'S  
DESIGN AND SPECIFICATIONS  
AND SHALL BE IN ACCORDANCE  
WITH THE ARCHITECT'S  
DESIGN AND SPECIFICATIONS

Issue & revisions

| Issue | Date | Rev | Rev | Issued for | No. of Copies |
|-------|------|-----|-----|------------|---------------|
|       |      |     |     |            |               |
|       |      |     |     |            |               |
CLIENT COPY  
SITE COPY  
CONSULTANT COPY  
CONTRACTOR COPY  
OFFICE COPY  
ORIGINAL COPY



ARCHITECT  
UNKNOWN ARCHITECT

No. 11, PUSKASIR KEDONDONG Dm.  
TEL: 0812 5000 0000  
WWW.UNKNOWNARCHITECT.COM

Client: BUKIT KIDUL  
Project: RESIDENCE  
Site: PADI  
Title: WORKING DRAWINGS  
ALL THE DRAWINGS IN THIS SET SHALL BE  
CONSISTENT WITH THE ARCHITECT'S  
DESIGN AND SPECIFICATIONS  
AND SHALL BE IN ACCORDANCE  
WITH THE ARCHITECT'S  
DESIGN AND SPECIFICATIONS

Date: 08/03/2022  
Scale: 1:115  
Drawn: GOKILAWANIN  
Check: AR-MAHDI RUMAH  
Rev: 01/01/14  
Rev: 01/01/14  
Rev: 01/01/14



| NOTES /   | ISSUES & REVISIONS | Issued to | Date | Rev / Fin | Issued For | No. of Copies |
|---|--------------------|-----------|------|-----------|------------|---------------|
| ALL INFORMATION IS TO BE OBTAINED FROM THE FOLLOWING SOURCES:<br>ENGINEERING DEPARTMENT<br>DESIGN DEPARTMENT<br>MANUFACTURING DEPARTMENT<br>MARKETING DEPARTMENT<br>SALES DEPARTMENT<br>FINANCIAL DEPARTMENT<br>LEGAL DEPARTMENT<br>HUMAN RESOURCES DEPARTMENT<br>TRAINING DEPARTMENT<br>RESEARCH & DEVELOPMENT DEPARTMENT<br>QUALITY ASSURANCE DEPARTMENT<br>INVENTORY DEPARTMENT<br>Purchasing Department<br>Customer Service Department<br>Product Development Department<br>Production Department<br>Maintenance Department<br>Safety Department<br>Security Department<br>Information Technology Department<br>Facilities Management Department<br>Environmental Health & Safety Department<br>Compliance Department<br>Risk Management Department<br>Insurance Department<br>Legal Counsel<br>Public Relations Department<br>Media Relations Department<br>Investor Relations Department<br>Government Relations Department<br>Community Relations Department<br>Non-Profit Relations Department<br>Partnership Relations Department<br>Joint Venture Relations Department<br>Acquisition Relations Department<br>Mergers & Acquisitions Department<br>Strategic Alliances Department<br>Corporate Social Responsibility Department<br>Sustainability Department<br>Diversity & Inclusion Department<br>Employee Wellness Department<br>Compensation & Benefits Department<br>Recruitment Department<br>Talent Management Department<br>Performance Management Department<br>Training & Development Department<br>Career Development Department<br>Employee Engagement Department<br>Organizational Development Department<br>Change Management Department<br>Project Management Department<br>Program Management Department<br>Portfolio Management Department<br>Strategic Planning Department<br>Business Development Department<br>Market Research Department<br>Competitive Intelligence Department<br>Customer Research Department<br>Product Research Department<br>Service Research Department<br>Process Research Department<br>Technology Research Department<br>Innovation Research Department<br>Research & Development Department<br>Basic Research Department<br>Applied Research Department<br>Translational Research Department<br>Clinical Research Department<br>Preclinical Research Department<br>Regulatory Research Department<br>Quality Research Department<br>Manufacturing Research Department<br>Supply Chain Research Department<br>Logistics Research Department<br>Distribution Research Department<br>Sales Research Department<br>Marketing Research Department<br>Advertising Research Department<br>Public Opinion Research Department<br>Social Media Research Department<br>Brand Research Department<br>Consumer Research Department<br>Market Segmentation Research Department<br>Target Market Research Department<br>Competitor Research Department<br>Industry Research Department<br>Economic Research Department<br>Political Research Department<br>Social Research Department<br>Cultural Research Department<br>Environmental Research Department<br>Health Research Department<br>Education Research Department<br>Agriculture Research Department<br>Energy Research Department<br>Transportation Research Department<br>Telecommunications Research Department<br>Aerospace Research Department<br>Defense Research Department<br>Government Research Department<br>Academic Research Department<br>Non-Profit Research Department<br>Private Industry Research Department<br>Public Industry Research Department<br>International Research Department<br>Cross-Industry Research Department<br>Interdisciplinary Research Department<br>Multidisciplinary Research Department<br>Transdisciplinary Research Department<br>Convergent Research Department<br>Divergent Research Department<br>Emergent Research Department<br>Disruptive Research Department<br>Transformative Research Department<br>Revolutionary Research Department<br>Innovative Research Department<br>Creative Research Department<br>Imaginative Research Department<br>Visionary Research Department<br>Pioneering Research Department<br>Trailblazing Research Department<br>Groundbreaking Research Department<br>Breakthrough Research Department<br>Game-Changing Research Department<br>Paradigm-Shifting Research Department<br>World-Changing Research Department<br>Life-Changing Research Department<br>Game-Changing Research Department<br>Paradigm-Shifting Research Department<br>World-Changing Research Department<br>Life-Changing Research Department |                    |           |      |           |            |               |

|                          |                 |
|--------------------------|-----------------|
| <input type="checkbox"/> | CLIENT COPY     |
| <input type="checkbox"/> | SITE COPY       |
| <input type="checkbox"/> | CONSULTANT COPY |
| <input type="checkbox"/> | CONTRACTOR COPY |
| <input type="checkbox"/> | OFFICE COPY     |
| <input type="checkbox"/> | ORIGINAL COPY   |



ARCHITECTS  
**UNKNOWN ARCHITECT**  
No. 20, THAMMAMARTIN ROAD,  
SINGAPORE, 438010  
CONTACT: 0065 9393 8888  
WWW.UNKNOWNARCHITECT.COM

|          |                  |
|----------|------------------|
| Client:  | PHANTOM          |
| Project: | RESIDENCE        |
| Site:    | PARADISE         |
| Title:   | WORKING DRAWINGS |

|                         |             |
|-------------------------|-------------|
| date: 16/02/2022        | time: 11:15 |
| name: GEMILAWASARI M    |             |
| name: AR MANUJ KUMAR    |             |
| img url: FOOTING DESIGN |             |
| img: IMG_2718           |             |
| uploaded picture:       |             |






| NOTES /   | ISSUE & REVISIONS | Issued To | Date | Rev / Pm | Issued For | No. of Copies |
|---|-------------------|-----------|------|----------|------------|---------------|
| ALL COPIES TO BE DIS-<br>SEMINATED TO ALL<br>PROJECT MEMBERS INCLUDING<br>SUPERVISOR,<br>MIDDLEMAN, CHIEF<br>CONSULTANTS, SUPPLIER,<br>MANUFACTURERS BEFORE<br>ANY RELEASE.<br>CONTRACTOR'S LIABILITY TO<br>BE DISBURSED TO<br>MANUFACTURER IN<br>WRITING.<br>MANUFACTURER'S LIABILITY TO<br>BE DISBURSED TO<br>SUPPLIER. |                   |           |      |          |            |               |

|   |                                                                                               |                                                                                             |   |
|---|-----------------------------------------------------------------------------------------------|---------------------------------------------------------------------------------------------|---|
| <input type="checkbox"/> CLIENT COPY<br><input type="checkbox"/> SITE COPY<br><input type="checkbox"/> CONSULTING COPY<br><input type="checkbox"/> CONTRACTOR COPY<br><input type="checkbox"/> OFFICE COPY<br><input type="checkbox"/> ORIGINAL COPY | OFFICE<br> | STRUCTURAL<br>ELECTRICAL<br>MECHANICAL<br>CIVIL<br>PLUMBING<br>ROOFING<br>PAINTS & FINISHES | ADDRESS<br>UNKNOWN ARCHITECT<br>101-11, Tahanan Road, 200000, New<br>Delhi, India. Web: <a href="http://www.iaa.in">www.iaa.in</a><br>Contact: 011-26440031<br>Fax: +91 11 2671271 / 885818411<br>e-mail: <a href="mailto:unknownarchitect@gmail.com">unknownarchitect@gmail.com</a> |
|---|-----------------------------------------------------------------------------------------------|---------------------------------------------------------------------------------------------|---|

|                         |                                |              |
|-------------------------|--------------------------------|--------------|
| Client: PANTHED         | Date: 07/07/2022               | Scale: 1:100 |
| Project: RESIDENCE      | Name: GOKULAKRISHNAN           |              |
| Site: PALLI             | Address: MT MANICKUMAR         |              |
| Title: WORKING DRAWINGS | Remarks: ground floor and slab |              |
|                         | Drawn By: RD/27314             |              |
|                         | Project location:              |              |

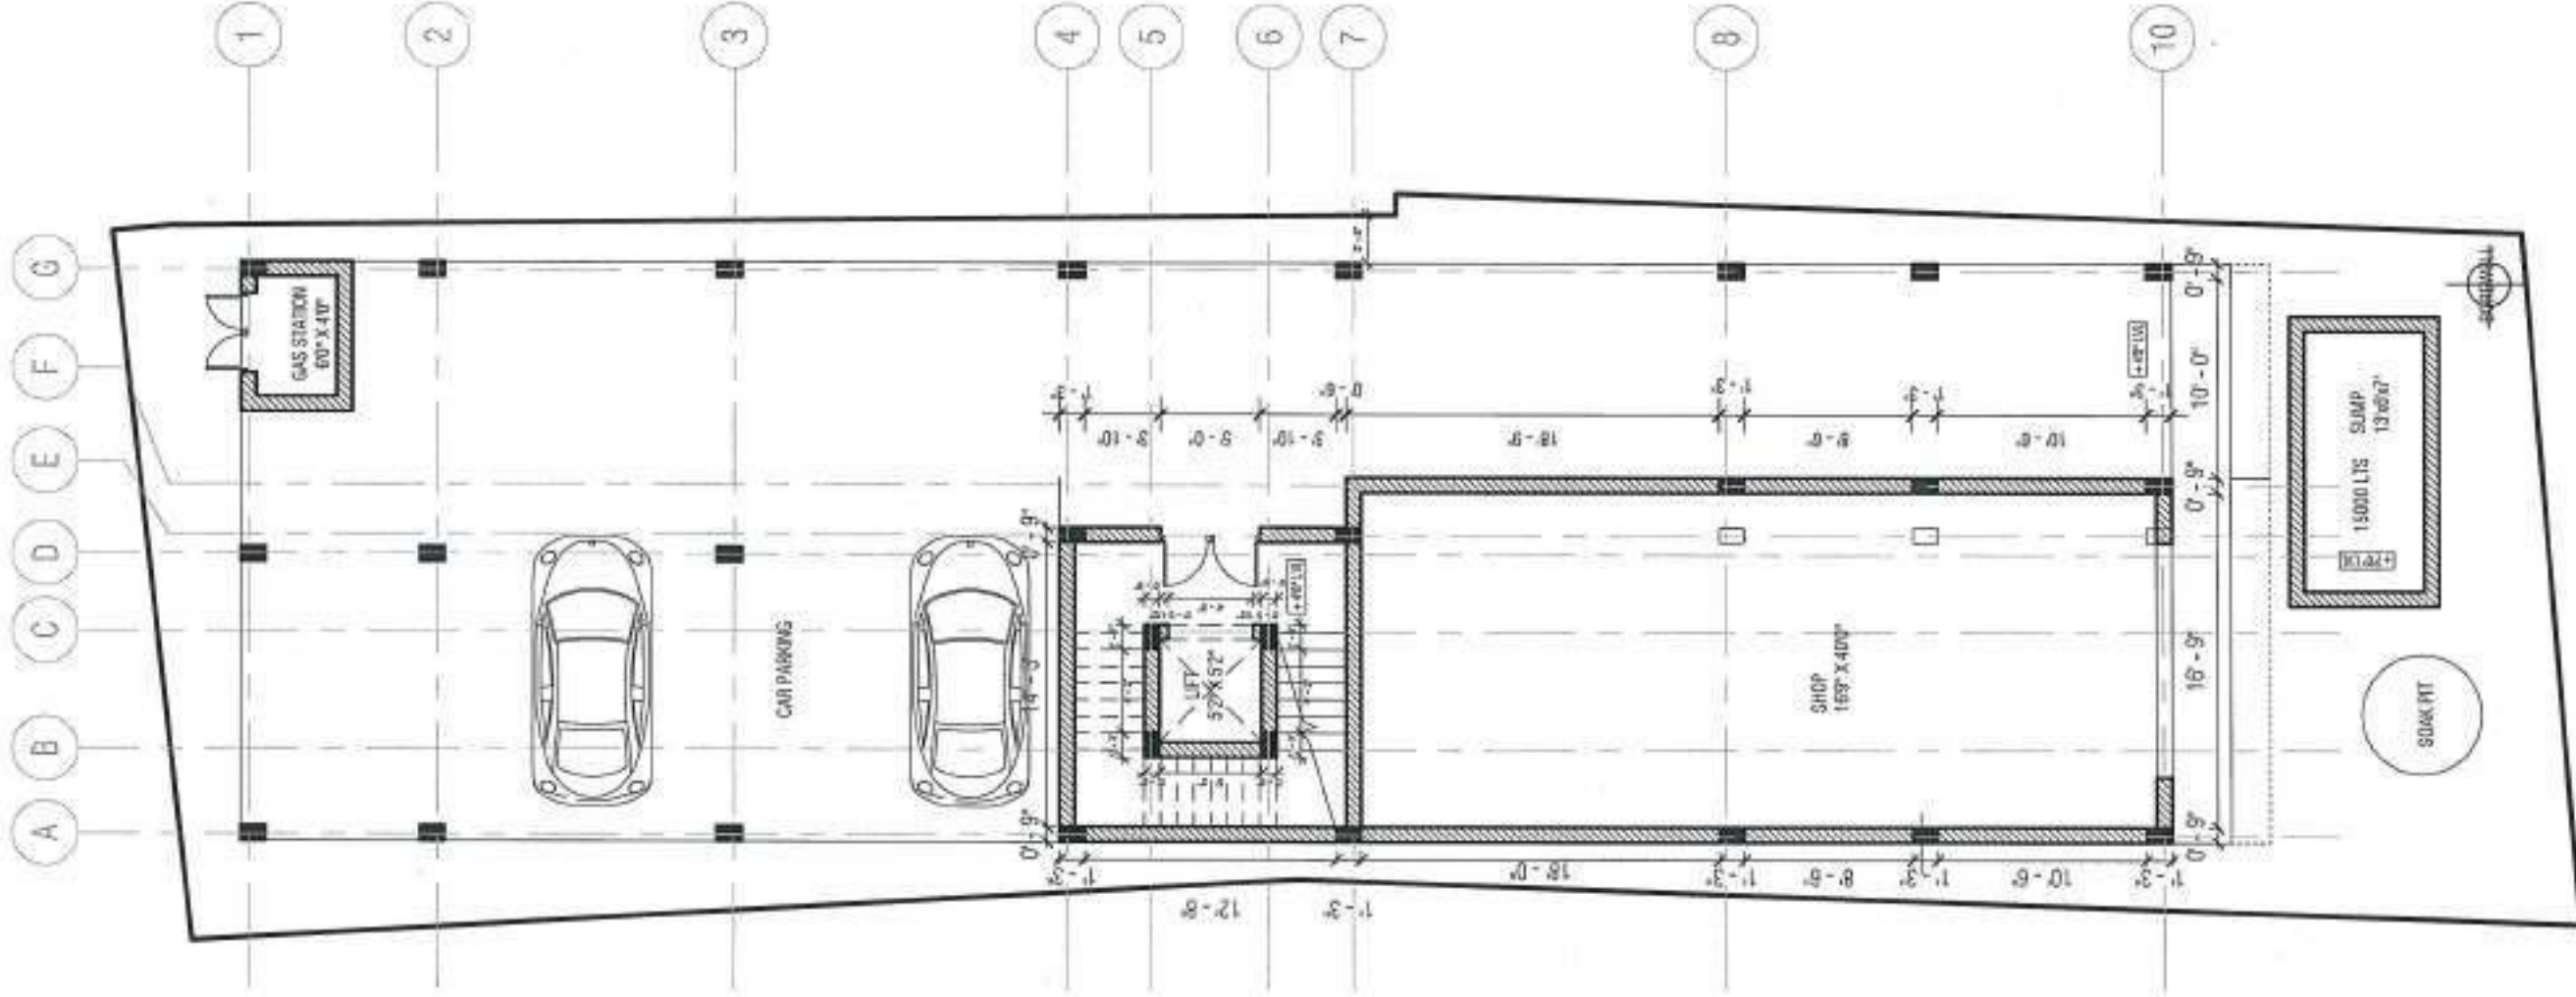


DOOR JOINERY DETAIL

| TITLE | SIZE         | NOS |
|-------|--------------|-----|
| D1    | 3'0" X 8'0"  | 8   |
| D2    | 2'6" X 8'0"  | 3   |
| D3    | 4'10" X 8'0" | -   |
| D4    | 3'0" X 8'0"  | 1   |

1 Ground Floor brick work drawing

1:110

|         |                   |            |      |           |            |               |                                                                                                |   |
|---------|-------------------|------------|------|-----------|------------|---------------|------------------------------------------------------------------------------------------------|---|
| NOTES / | ISSUE & REVISIONS | Revised by | Date | Rev / Rev | Issued For | No. of Copies | CLIENT COPY<br>SITE COPY<br>CONSULTANT COPY<br>CONTRACTOR COPY<br>OFFICE COPY<br>ORIGINAL COPY | ARCHITECT<br><b>UNKNOWN ARCHITECT</b><br>No. 1A, THAMRAN WONGKALAN, THE LOFTS, 10TH FLOOR, 101-103, 104-106, 107-110, 111-112, 113-114, 115-116, 2379-2380, 2381-23 |
|---------|-------------------|------------|------|-----------|------------|---------------|------------------------------------------------------------------------------------------------|---|

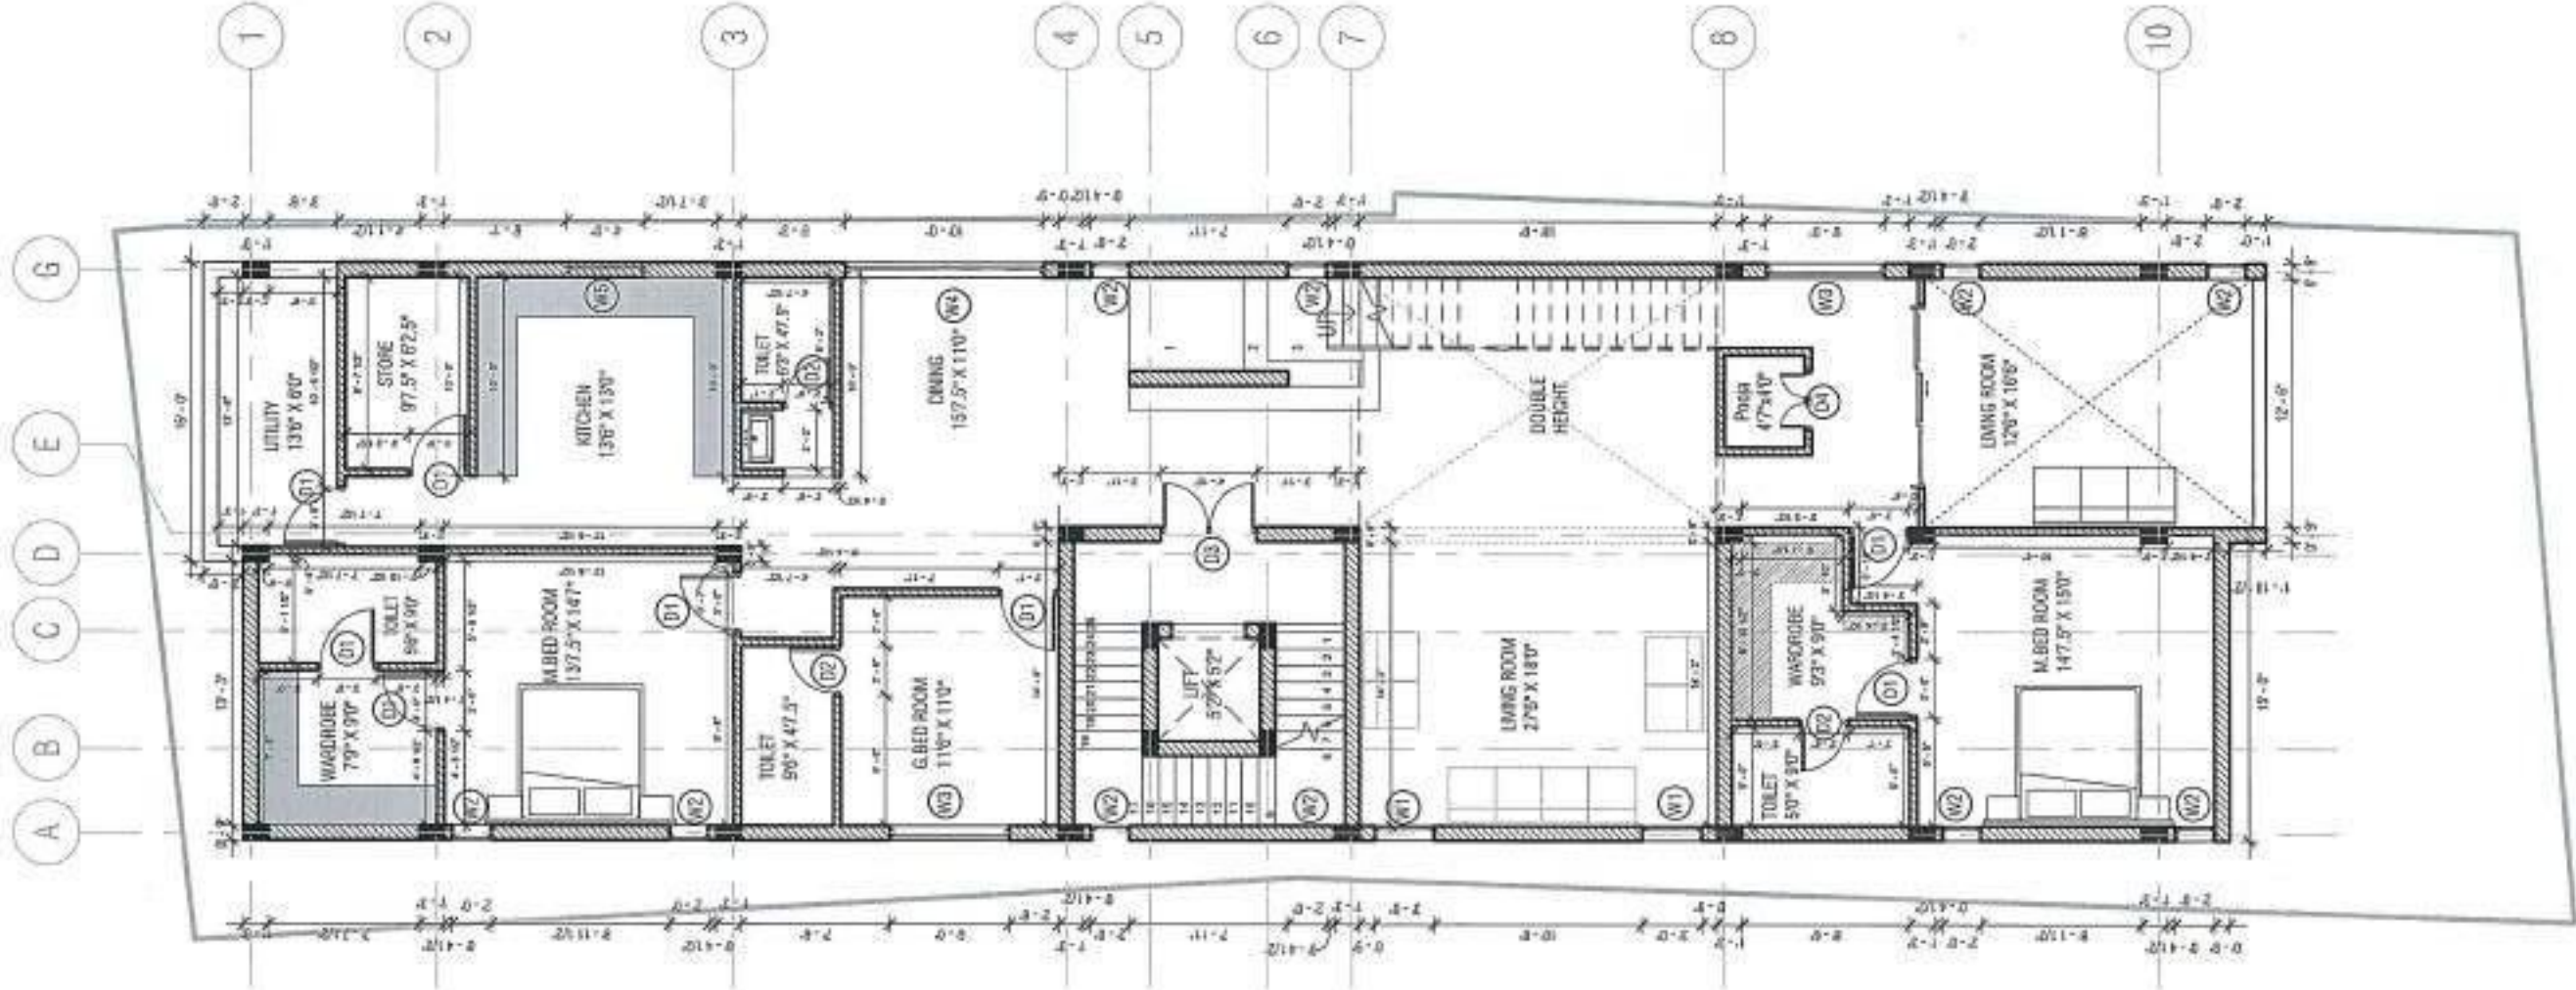

DOOR JOINERY DETAIL

| TITLE | SIZE         | NOS |
|-------|--------------|-----|
| D1    | 3'0" X 8'0"  | 8   |
| D2    | 2'6" X 8'0"  | 3   |
| D3    | 4'10" X 8'0" | 1   |
| D4    | 3'0" X 8'0"  | 1   |

WINDOW JOINERY DETAIL

| TITLE | SIZE         | NOS |
|-------|--------------|-----|
| W1    | 3'0" X 7'0"  | 2   |
| W2    | 2'0" X 7'0"  | 10  |
| W3    | 6'0" X 7'0"  | 2   |
| W4    | 10'0" X 7'0" | 1   |
| W5    | 4'0" X 4'0"  | 1   |

1 First Floor brick drawing  
1:110

NOTES /

ALL DRAWINGS TO BE IN ACCORDANCE WITH THE MALAYSIAN STANDARDS FOR ARCHITECTURAL DRAWINGS (MSAD) AND THE MALAYSIAN STANDARDS FOR BUILDING DRAWINGS (MSBD). THE DRAWING IS TO BE USED FOR THE CONSTRUCTION OF THE PROJECT AND IS NOT TO BE REPRODUCED OR COPIED WITHOUT THE WRITTEN PERMISSION OF THE ARCHITECT.

ISSUE & REVISIONS

| NO. | DATE | BY | REASON |
|-----|------|----|--------|
|     |      |    |        |
|     |      |    |        |
|     |      |    |        |

CLIENT COPY

SEE COPY

CONSULTANT COPY

CONTRACTOR COPY

OFFICE COPY

ORIGINAL COPY

ARCHITECT

UNKNOWN ARCHITECT

MR. N. THAMMAMARAN, ARCHITECT, 101-102, 103, 104,21



| TITLE | SIZE         | NOS |
|-------|--------------|-----|
| D1    | 3'0" X 8'0"  | 8   |
| D2    | 2'6" X 8'0"  | 3   |
| D3    | 4'10" X 8'0" | -   |
| D4    | 3'0" X 8'0"  | 1   |

| TITLE | SIZE         | NOS |
|-------|--------------|-----|
| W1    | 3'0" X 7'0"  | 2   |
| W2    | 2'0" X 7'0"  | 10  |
| W3    | 6'0" X 7'0"  | 2   |
| W4    | 10'0" X 7'0" | 1   |
| W5    | 4'0" X 4'0"  | 1   |

[illegible]

|                          |                 |
|--------------------------|-----------------|
| <input type="checkbox"/> | CLIENT COPY     |
| <input type="checkbox"/> | SITE COPY       |
| <input type="checkbox"/> | CONSULTANT COPY |
| <input type="checkbox"/> | CONTRACTOR COPY |
| <input type="checkbox"/> | OFFICE COPY     |
| <input type="checkbox"/> | ORIGINAL COPY   |



UNKNOWN ARCHITECT

36-24 THAMES STREET 10TH FL  
FIVE POINTS WEST MANHATTAN  
CHICAGO, ILLINOIS  
PH +1 312 607 1000 / 1000201402  
pract@unknownarchitect.com

|          |                  |             |                          |        |       |
|----------|------------------|-------------|--------------------------|--------|-------|
| Client:  | RHATHOD          | date:       | 20/02/2023               | scale: | 1:100 |
| Project: | RESIDENCE        | Owner:      | GONG LAWSAN M            |        |       |
| Site:    | PAADI            | Address:    | HATTAI, AT MANUOL KUBARR |        |       |
| Title:   | WORKING DRAWINGS | Arch. info: | SF: 8000                 |        |       |
|          |                  | Site:       | V02 / 101118             |        |       |
|          |                  | version:    | 01/01/2023               |        |       |



# COLUMN MARKING



# FOOTING LAYOUT




# SITE VISIT

|         |   |                   |           |      |           |           |               |                                                                                                |   |                                |                                                   |                                                                                                   |
|---------|---|-------------------|-----------|------|-----------|-----------|---------------|------------------------------------------------------------------------------------------------|---|--------------------------------|---------------------------------------------------|---------------------------------------------------------------------------------------------------|
| NOTES / | ALL DRAWINGS TO BE<br>APPROVED BY THE<br>ENGINEERING DEPARTMENT<br>BEFORE CONSTRUCTION<br>STARTS. ALL DRAWINGS<br>TO BE CHECKED AT THE<br>OFFICE OF THE<br>ENGINEERING DEPARTMENT<br>BEFORE CONSTRUCTION<br>STARTS. | Issue & revisions | Issued to | Date | Ver / Rev | Issued by | No. of Copies | CLIENT COPY<br>SITE COPY<br>CONSULTANT COPY<br>CONTRACTOR COPY<br>OFFICE COPY<br>ORIGINAL COPY | UNKNOWN ARCHITECT<br>NO. 24, RAMBARI STREET, CHENNAI 600 008<br>TEL: 044 2355 1111<br>WWW.UNKNOWNARCHITECT.COM | ARCHITECT<br>UNKNOWN ARCHITECT | CLIENT: RAJESH<br>PROJECT: RESIDENCE<br>S/N: 1001 | DATE: 03/03/2022<br>DRAWN: GOKULAKRISHNA<br>CHECKED: AR MANOJ KUMAR<br>SCALE: 1/20<br>PAGE: 02/02 |
|---------|---|-------------------|-----------|------|-----------|-----------|---------------|------------------------------------------------------------------------------------------------|---|--------------------------------|---------------------------------------------------|---------------------------------------------------------------------------------------------------|

VILLA 04

VILLIVAKAM RESIDENCE




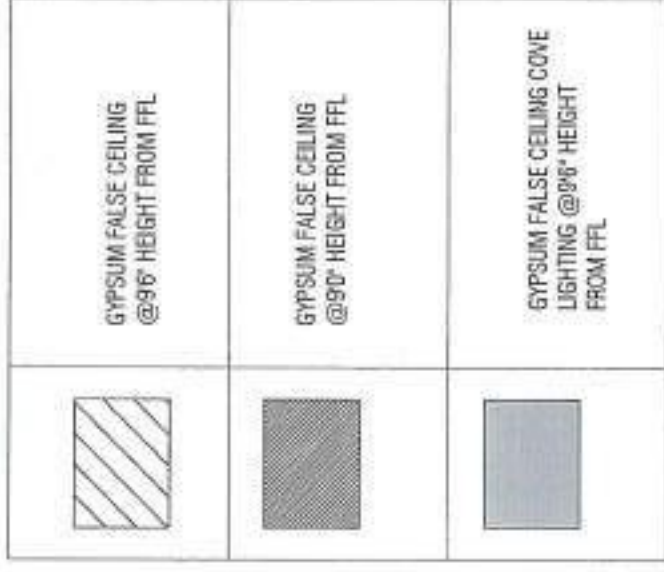


1:70

[illegible]





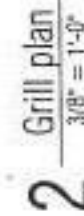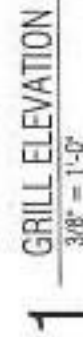

O JUNKOWN ARCHITECTS/MILWAUKEE RESIDENTIAL DESIGN WITHAMKERN RESIDENCE FINE KITCHEN


# NAKODA JEWELLERY




Unknown Architects



|                                                                                   |                                  |
|-----------------------------------------------------------------------------------|----------------------------------|
|  | PLAN CEILING @<br>7'10" FROM FFL |
|  | PLAN CEILING<br>@ 7'6" FROM FFL  |
|  | COVE LIGHT                       |

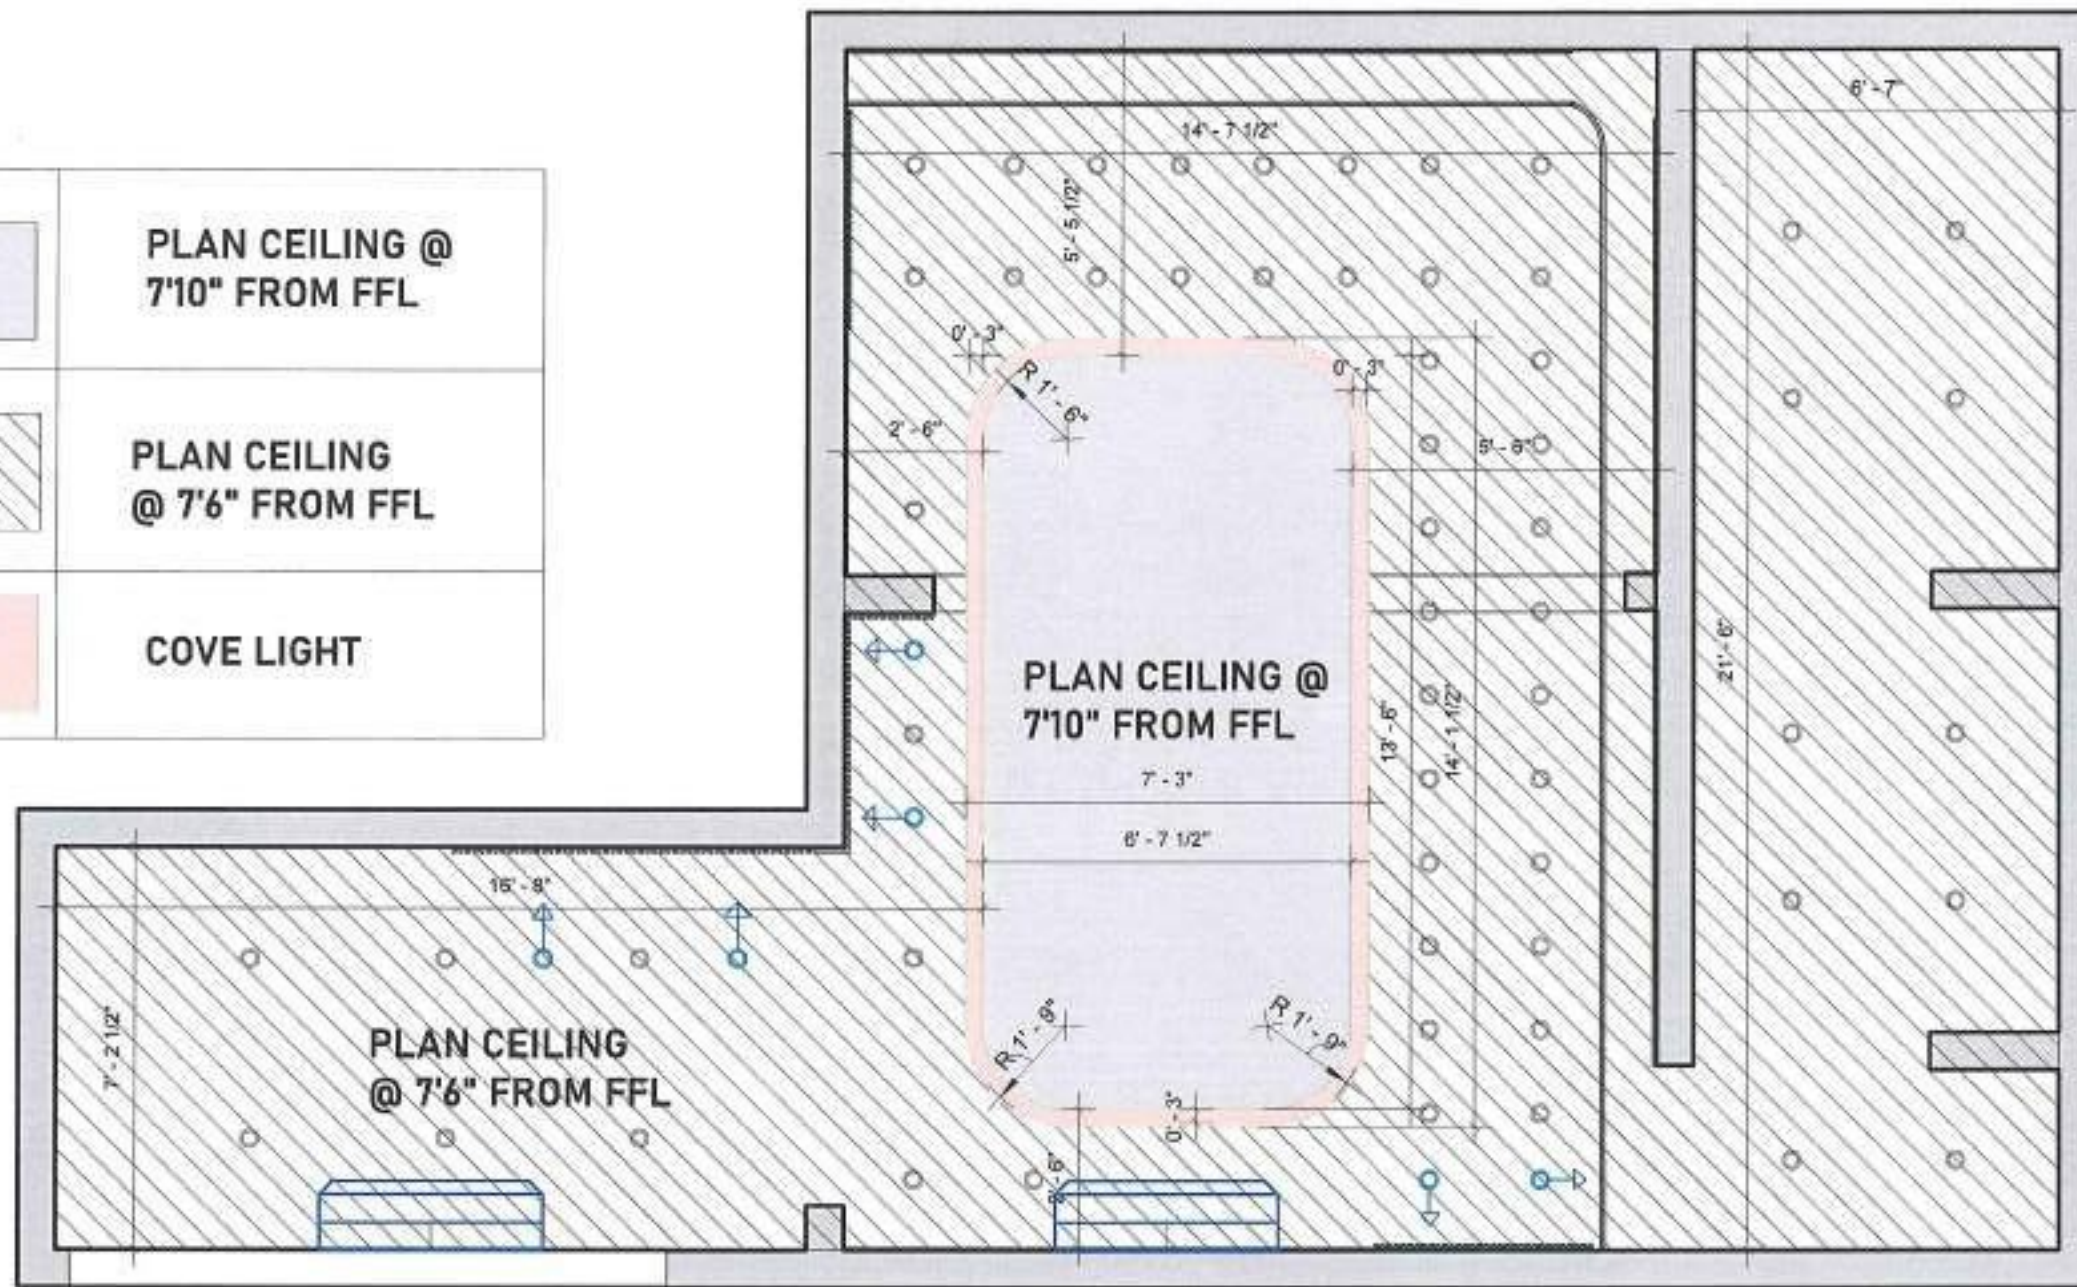

1 FALSE CEILING PLAN  
1 : 40

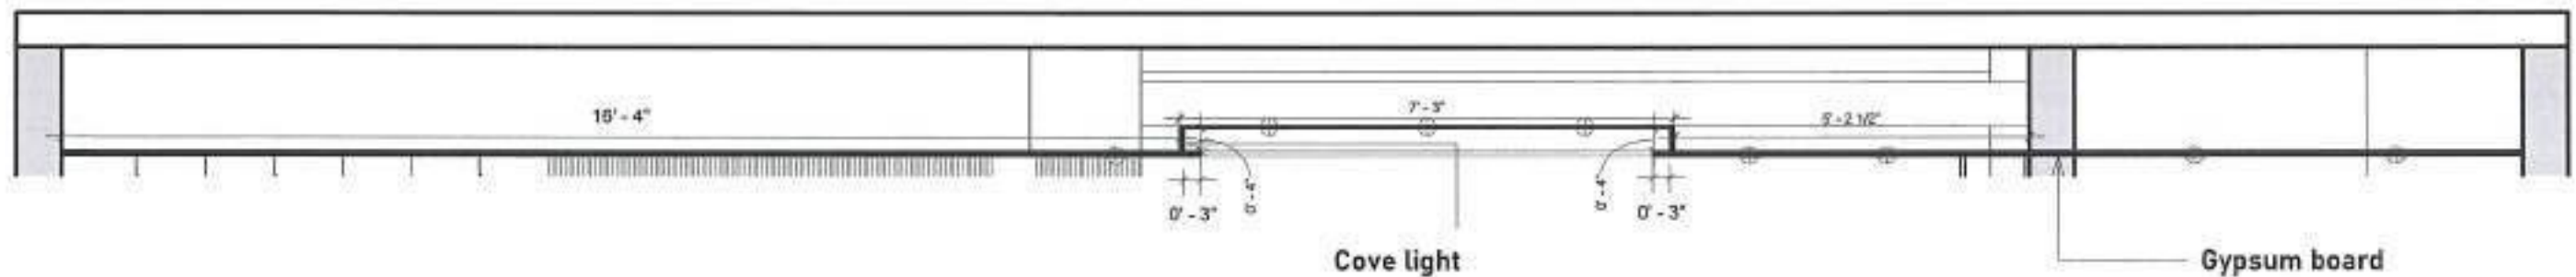

2 FALSE CEILING SECTION  
1 : 30

NOTES /

ALL DRAWINGS TO BE CO-RELATED TO OTHER  
OHS DOCUMENTS, TENDERSPECIFICATION,  
INCLUDING OTHER CONSULTANTS SUPPLIES,  
MANUFACTURERS BEFORE EXECUTION.  
ANY DISCREPANCY/INCONSISTENCY TO BE BROUGHT  
TO ARCHITECTS NOTICE IN WRITING  
REASONABLY IN ADVANCE.

Issue &amp; revisions

| Issued to | Date | Rev / Rev | Issued For | No. of Copies |
|-----------|------|-----------|------------|---------------|
|           |      |           |            |               |
|           |      |           |            |               |
CLIENT COPY  
SITE COPY  
CONSULTANT COPY  
CONTRACTOR COPY  
OFFICE COPY  
ORIGINAL COPY




STRUCTURAL  
ELECTRICAL  
ME & FIRE  
LANDSCAPE  
OS & P.M.C

ARCHITECTS  
UNIKAT  
ARCHITECTS  
#2A, Bandish Road  
Road no. 10  
Mandali  
Chennai-600033, India  
PROJECTS

Client: UNIKAT  
Project: UNIKAT JEWELLERY  
Site: MANDALI

ALL THE DIMENSIONS IN FEET AND INCHES. IF  
DONOT SCALE THE DRAWING, FOLLOW THE DIMENSIONS MENTIONED.  
ALL DIMENSIONS TO BE CHECKED AT SITE. DO NOT USE THE DRAWING  
FOR ANY OTHER PURPOSE THAN IT IS MEANT FOR.


Date: 25/02/2022 Scale: As indicated  
Drawn: SUDHAKAR H  
Check by: SUDHAKAR H  
Rev title:  
Rev no: 00 / A114  
Working location:

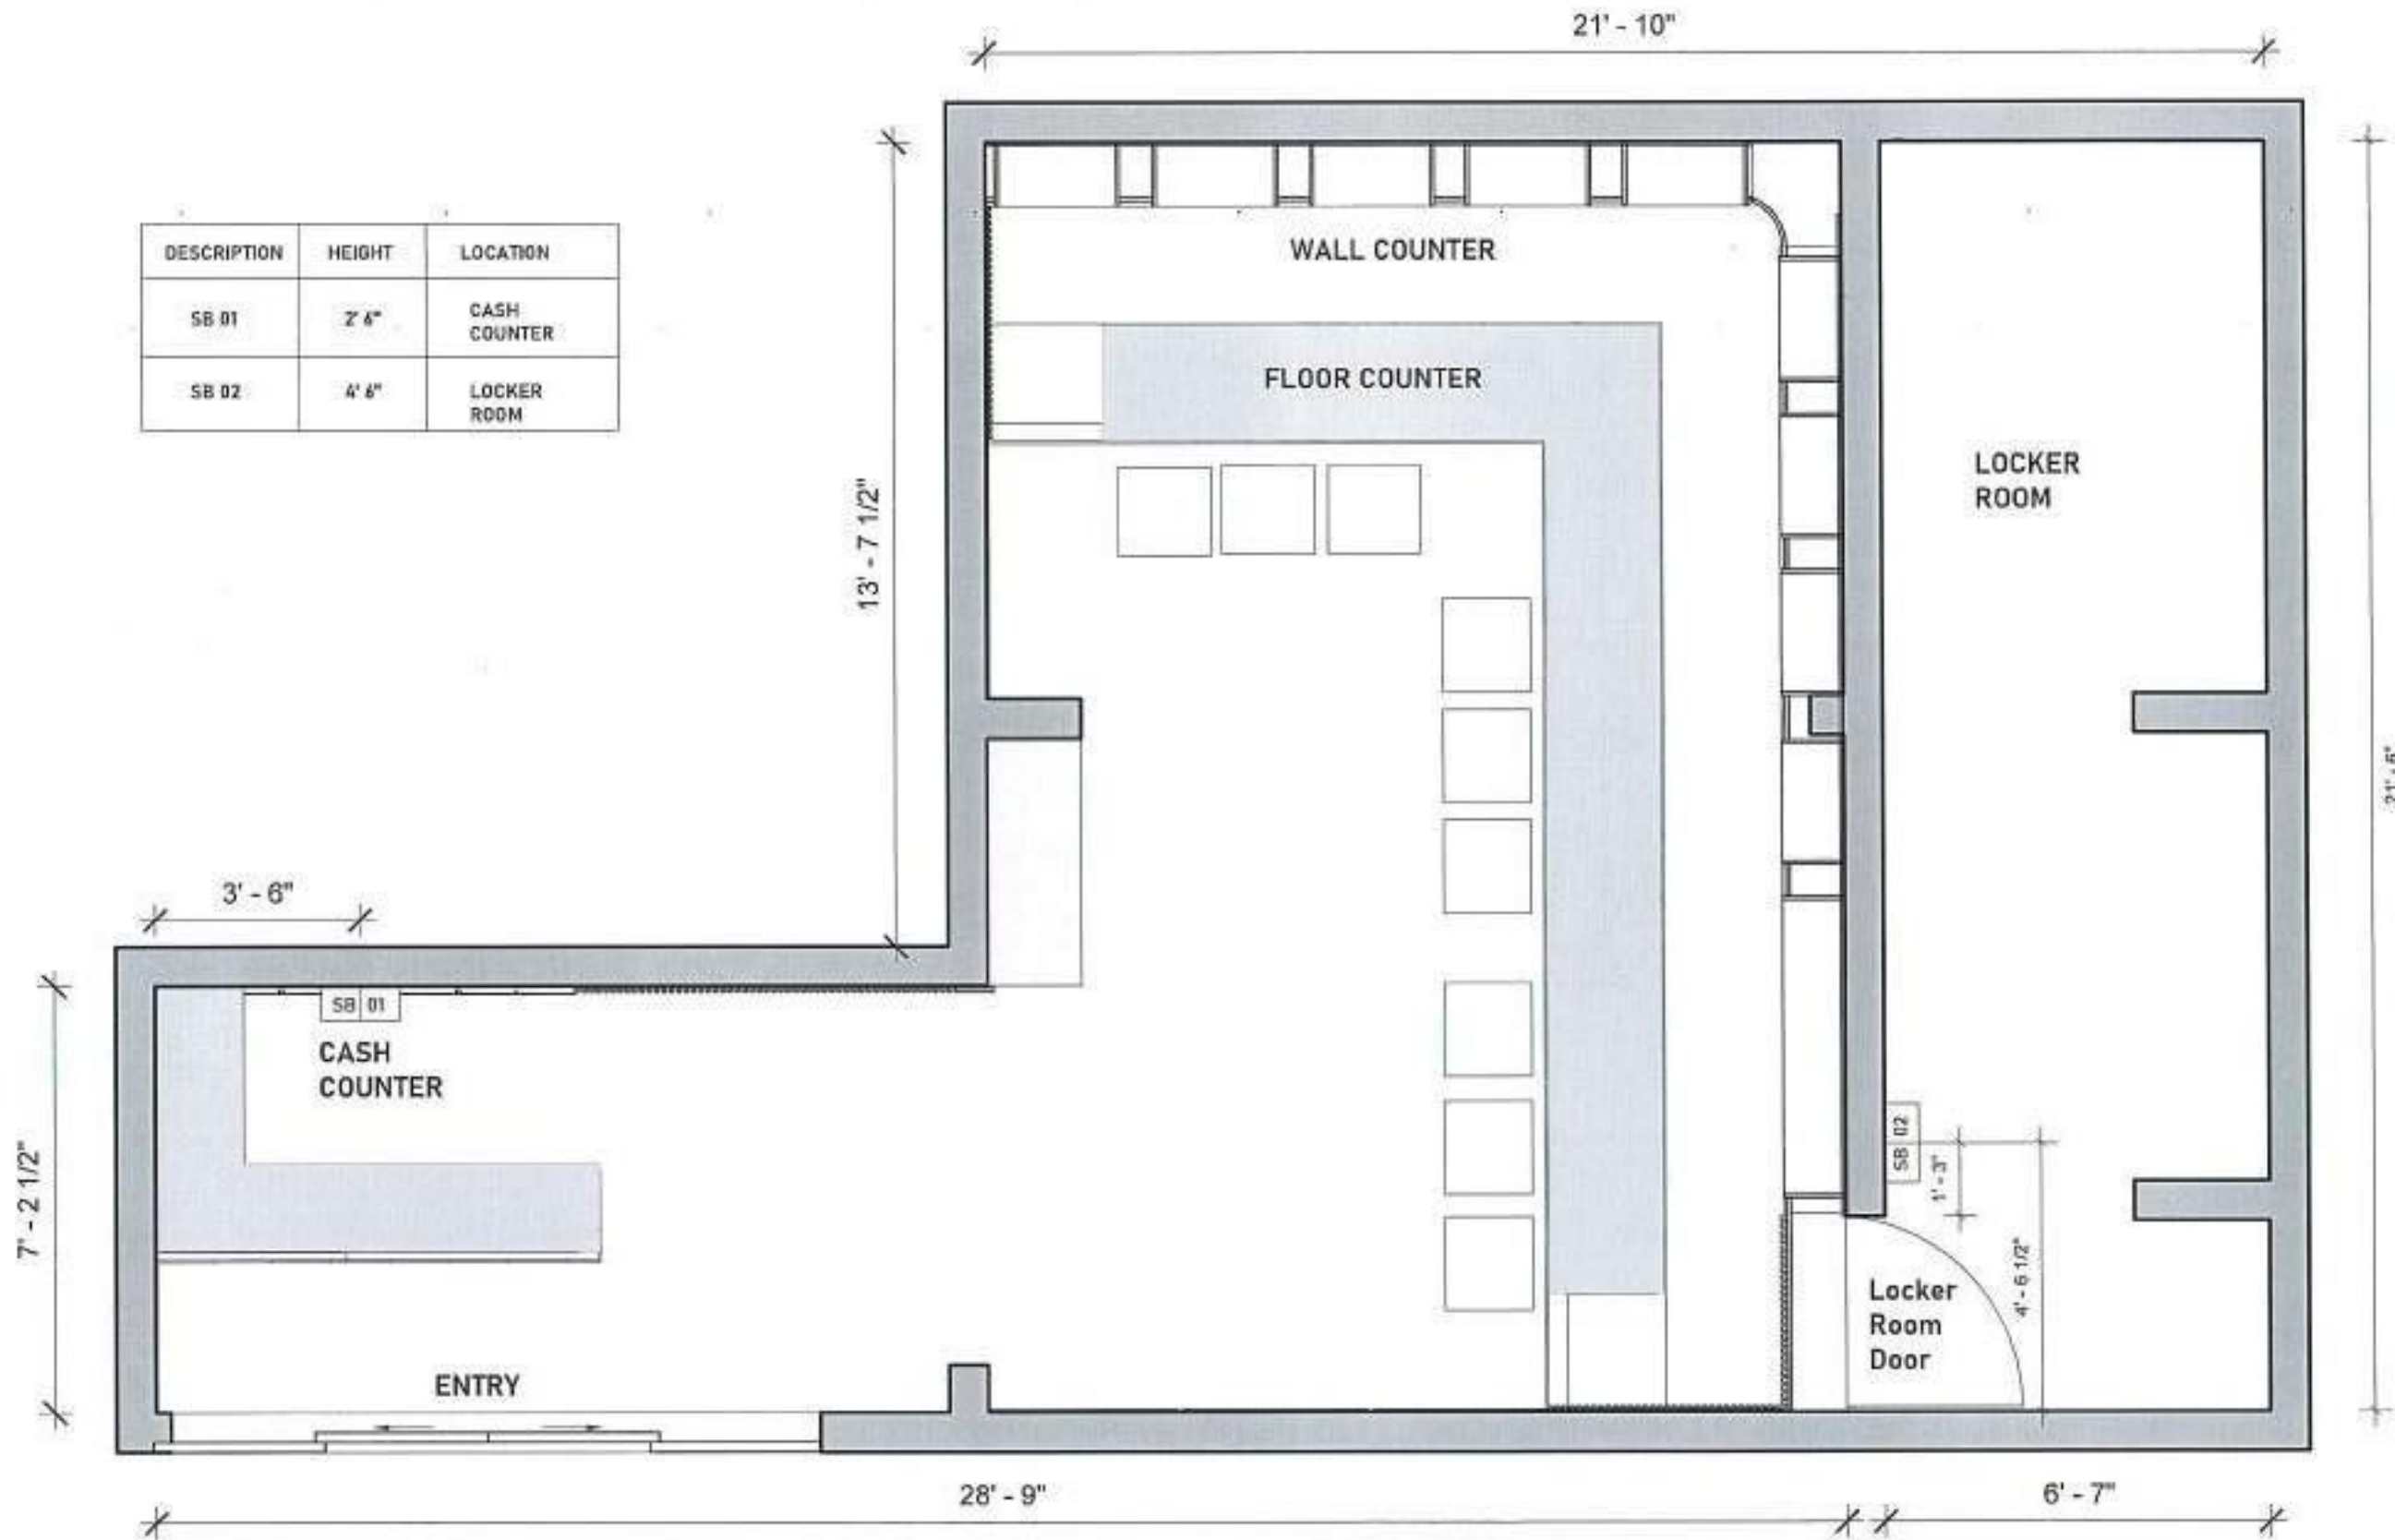

# 1 SWITCH BOX LAYOUT 1 : 35



|        |   |                   |           |      |           |            |               |   |                                                                                       |                                                                         |   |                                                                          |   |
|--------|---|-------------------|-----------|------|-----------|------------|---------------|---|---------------------------------------------------------------------------------------|-------------------------------------------------------------------------|---|--------------------------------------------------------------------------|---|
| NOTES: | ALL DRAWINGS TO BE CO-RELATED TO OTHER DWG DOCUMENTS, OWNER'S SPECIFICATION, INCLUDING OTHER CONSULTANTS, SUPPLIERS, MANUFACTURERS BEFORE EXECUTION. ANY DISCREPANCY/AMBIGUITY TO BE BROUGHT TO ARCHITECT'S NOTICE IN WRITING, REASONABLY IN ADVANCE. | ISSUE & REVISIONS | Issued To | Date | Ver / Rev | Issued For | No. of Copies | <input type="checkbox"/> CLIENT COPY<br><input type="checkbox"/> SITE COPY<br><input type="checkbox"/> CONSULTANT COPY<br><input type="checkbox"/> CONTRACTOR COPY<br><input type="checkbox"/> OFFICE COPY<br><input type="checkbox"/> ORIGINAL COPY |  | STRUCTURAL:<br>ELECTRICAL:<br>P/E & P/E:<br>LANDSCAPE:<br>G.S. & P.M.C. | ARCHITECTS:<br><b>SHREYAS ARCHITECTS</b><br>#2A Thiruvananthapuram<br>Road no. 1, West<br>Manipal, Chennai-600033, India<br>PROJECTS. | Client: SHREYAS<br>Project: SHREYAS JEWELLERY<br>Site: SHREYAS JEWELLERY | Date: 25/03/2022<br>Scale: 1 : 35<br>Drawn: GOKULAKRISHNAN M<br>Check: SHREYAS JEWELLERY<br>Sign: SHREYAS JEWELLERY<br>Date: 25/03/2022<br>Version/Revision: |
|--------|---|-------------------|-----------|------|-----------|------------|---------------|---|---------------------------------------------------------------------------------------|-------------------------------------------------------------------------|---|--------------------------------------------------------------------------|---|

| ANNOTATIONS                                                                       | DESCRIPTION |
|-----------------------------------------------------------------------------------|-------------|
|  | A.C         |
|  | LIGHT       |
|  | TRACK LIGHT |
|  | CHANDELIER  |

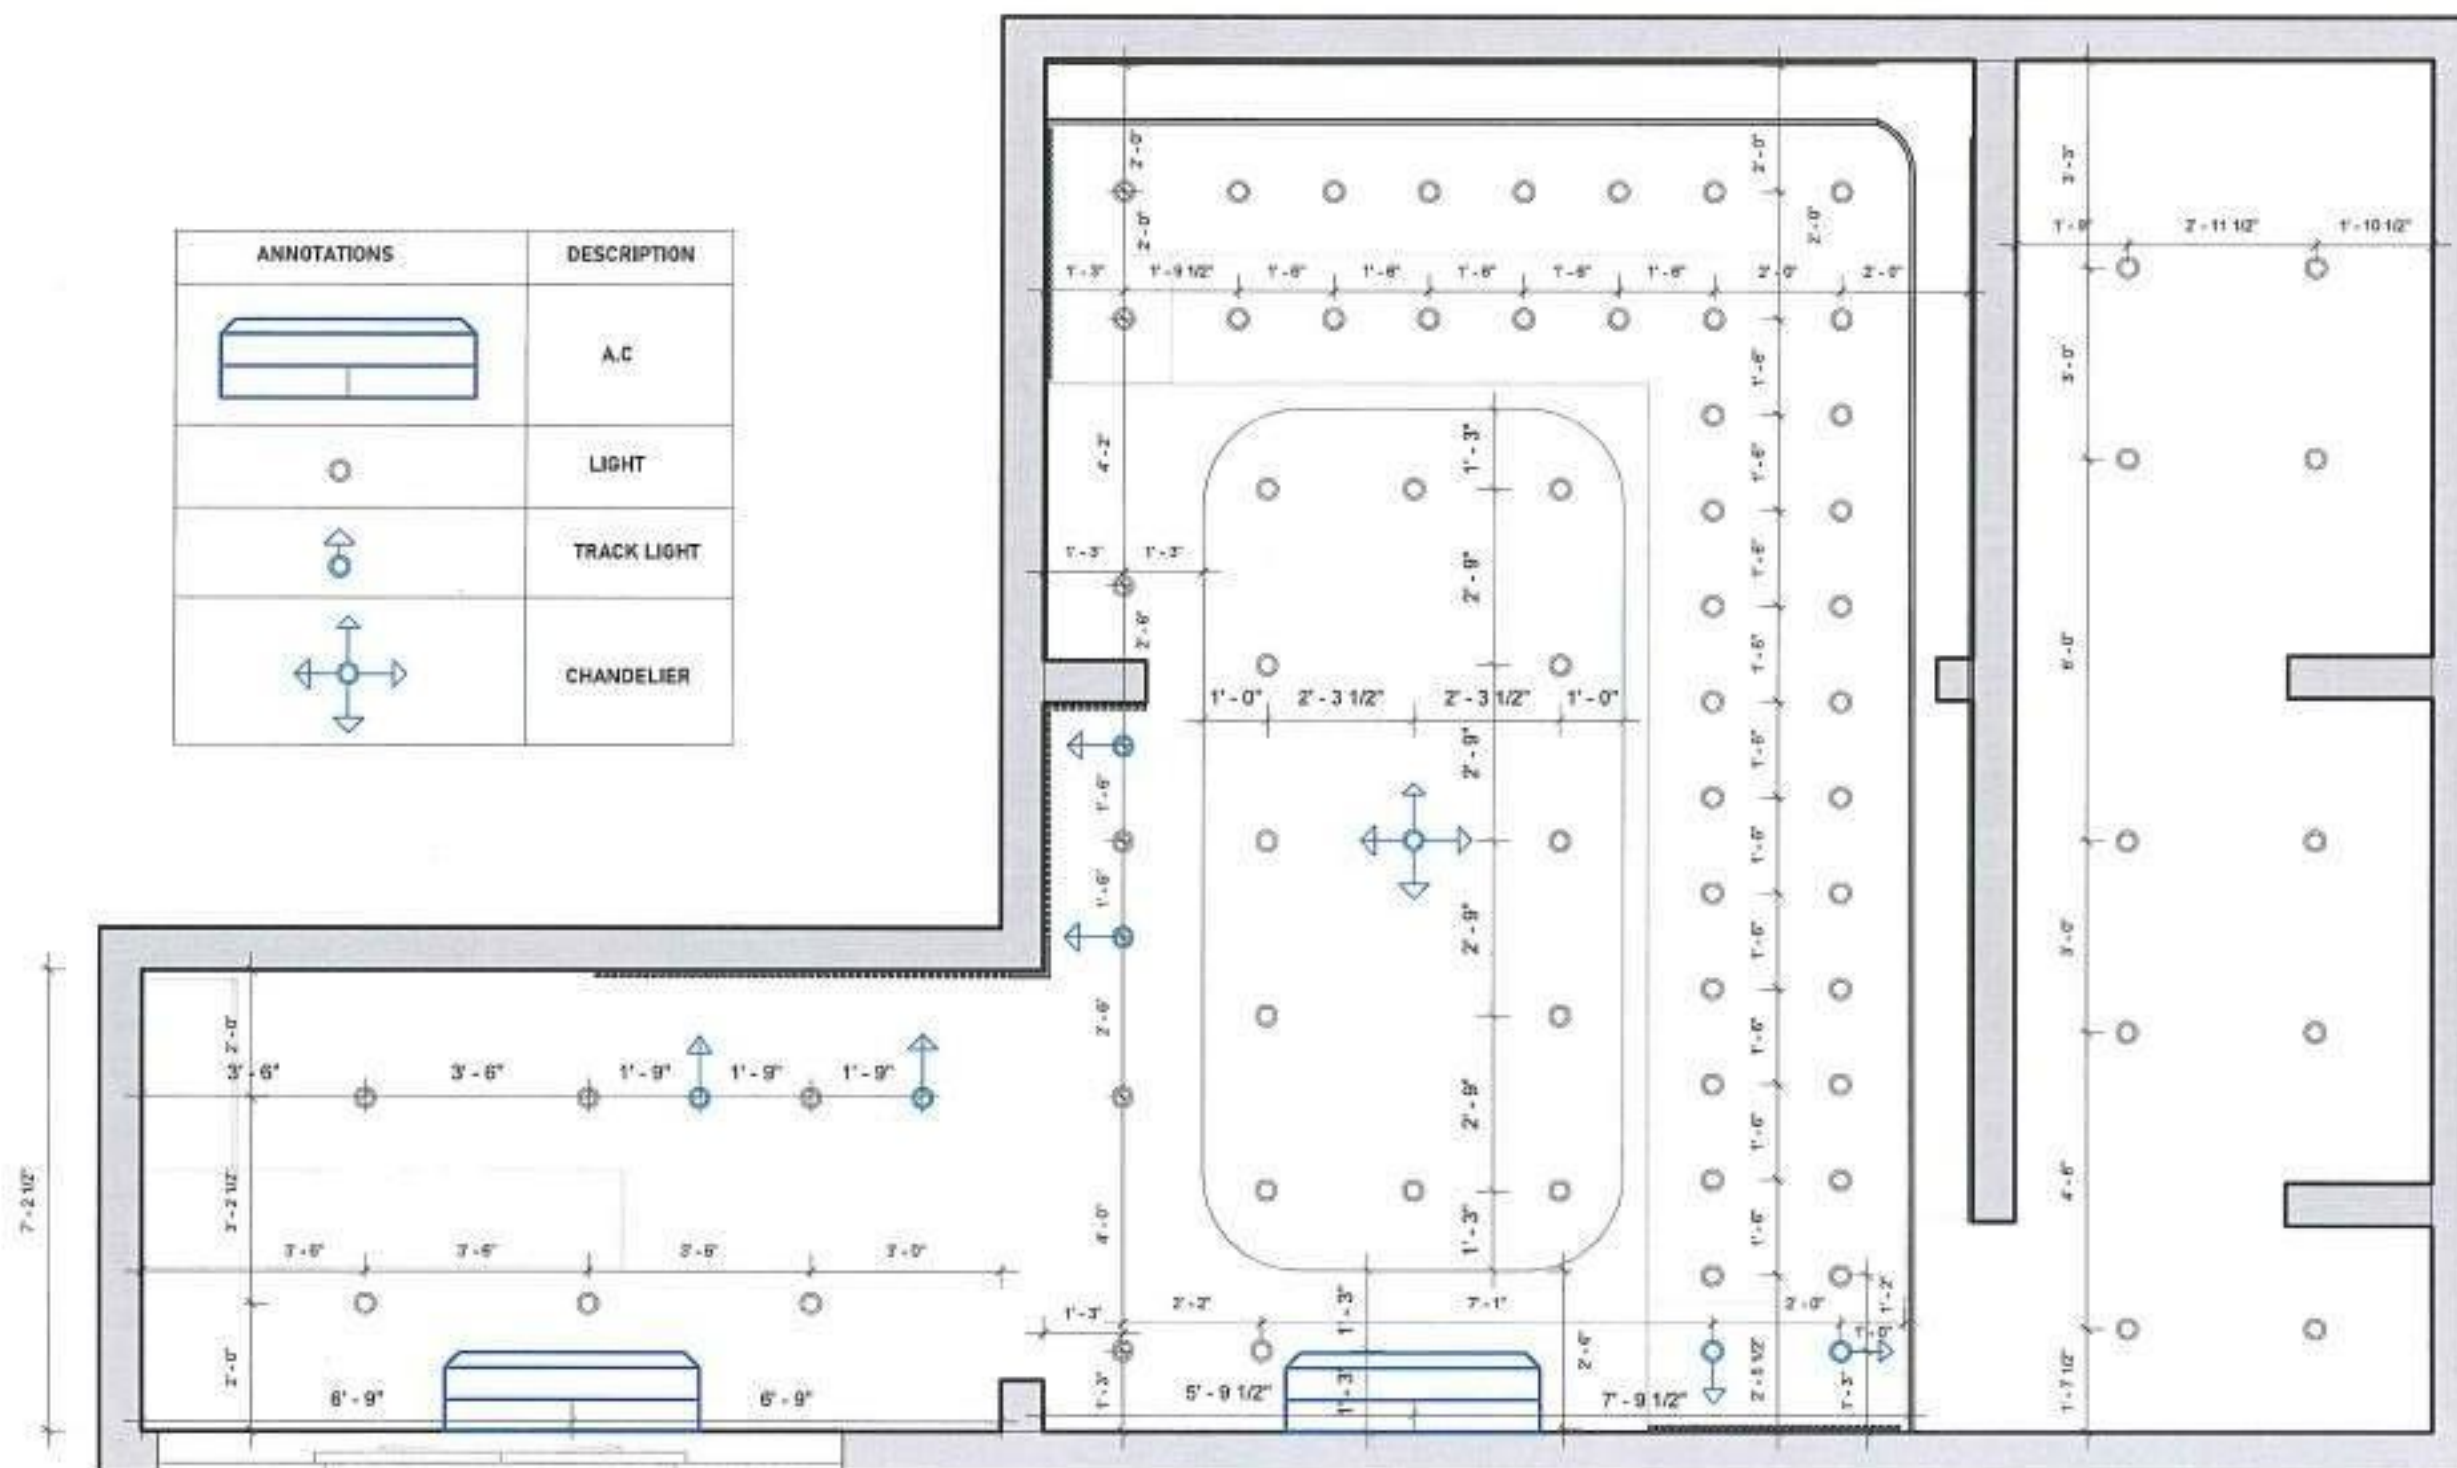


① LIGHT LAYOUT  
1 : 35

|         |   |                   |           |      |           |            |               |   |                                                                                       |                                                                                     |   |                                                                     |                   |   |
|---------|---|-------------------|-----------|------|-----------|------------|---------------|---|---------------------------------------------------------------------------------------|-------------------------------------------------------------------------------------|---|---------------------------------------------------------------------|-------------------|---|
| NOTES / | <p>ALL DRAWINGS TO BE CO-RELATED TO OTHER DWG DOCUMENTS/TENDERS/SPECIFICATION INCLUDING OTHER CONSULTANTS, SUPPLERS, MANUFACTURERS BEFORE EXECUTION. ANY DISCREPANCY/OMISSURE TO BE BROUGHT TO ARCHITECTS NOTICE IN WRITING, REASONABLY IN ADVANCE.</p> | ISSUE & REVISIONS | Issued to | Date | Rev / For | Issued For | No. of Copies | <input type="checkbox"/> CLIENT COPY<br><input type="checkbox"/> SITE COPY<br><input type="checkbox"/> CONSULTANT COPY<br><input type="checkbox"/> CONTRACTOR COPY<br><input type="checkbox"/> OFFICE COPY<br><input type="checkbox"/> ORIGINAL COPY |  | STRUCTURAL<br><br>ELECTRICAL<br><br>PVE & FIRE<br><br>LANDSCAPE<br><br>U.S. & P.M.C | ARCHITECTS<br><br><b>UDAYAN ARCHITECTS</b><br>#2A Thiruvank Road<br>Road no. Vellur<br>Marudam,<br>Chennai-600033, India.<br>PROJECTS | Client : INDIANAM<br>Project : NAWADA JEWELLERY<br>Site : BANGALURU | date : 25/03/2022 | Scale : 1 : 25   |
|         |   |                   |           |      |           |            |               |   |                                                                                       |                                                                                     |   |                                                                     |                   | drawn : GOPALAKRISHN M<br>checked by : RAMANURTHI<br>drawing title :<br>drawing no : WD / A110<br>version / revision : |
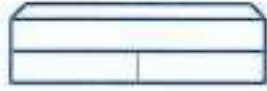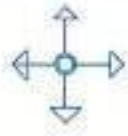
| ANNOTATIONS                                                                       | DESCRIPTION |
|-----------------------------------------------------------------------------------|-------------|
|  | A.C         |
|  | LIGHT       |
|  | TRACK LIGHT |
|  | CHANDELIER  |

| DESCRIPTION | HEIGHT | LOCATION     |
|-------------|--------|--------------|
| SB 01       | 3' 0"  | CASH COUNTER |
| SB 02       | 4' 0"  | LOCKER ROOM  |

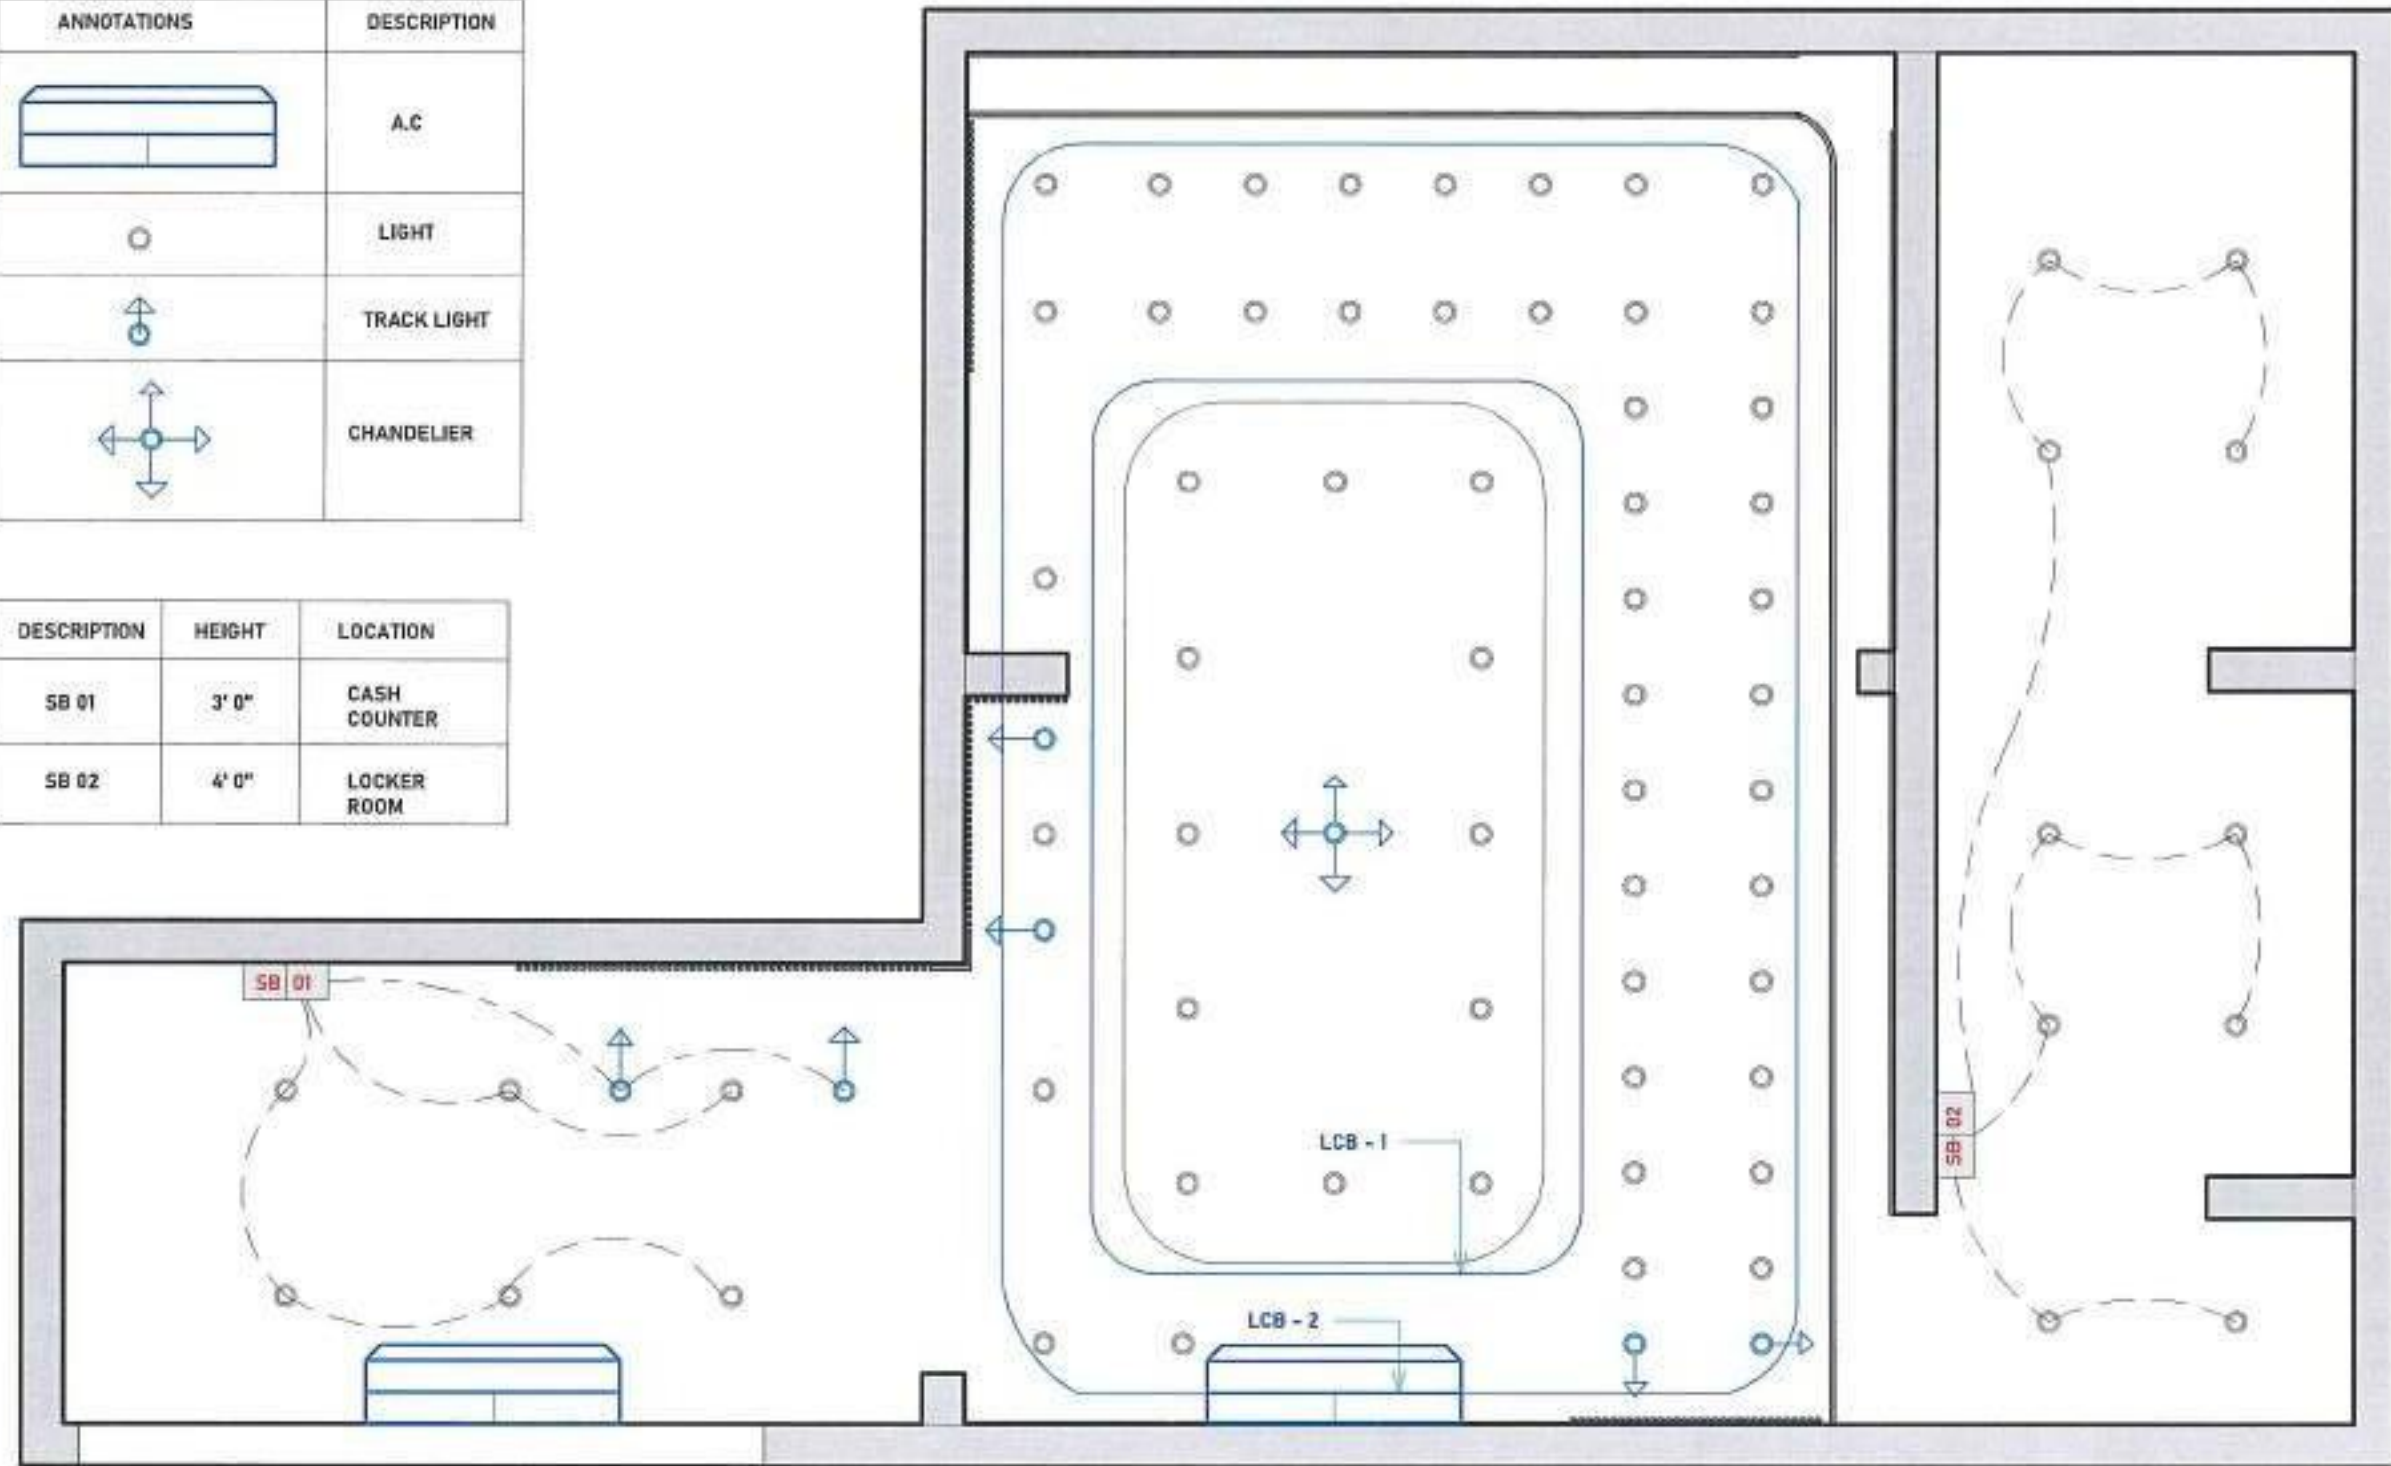

# 1 ELECTRICAL LOOPING 1 : 35

|         |   |                   |            |       |            |             |                |   |                                                                                       |                                                                     |   |                                                                     |   |
|---------|---|-------------------|------------|-------|------------|-------------|----------------|---|---------------------------------------------------------------------------------------|---------------------------------------------------------------------|---|---------------------------------------------------------------------|---|
| NOTES / | ALL DRAWINGS TO BE CO-RELATED TO OTHER DWG. DOCUMENTS, TENDER SPECIFICATION, INCLUDING OTHER CONSULTANTS SUPPLIERS, MANUFACTURERS BEFORE EXECUTION. ANY DISCREPANCY/AMBIGUITY TO BE BRING TO ARCHITECTS NOTICE IN WRITING REASONABLY IN ADVANCE. | Issue & revisions | Issued to: | Date: | Rev / Rev: | Issued For: | No. of Copies: | <input type="checkbox"/> CLIENT COPY<br><input type="checkbox"/> SITE COPY<br><input type="checkbox"/> CONSULTANT COPY<br><input type="checkbox"/> CONTRACTOR COPY<br><input type="checkbox"/> OFFICE COPY<br><input type="checkbox"/> ORIGINAL COPY |  | STRUCTURAL<br>ELECTRICAL<br>P/E & FIRE<br>LANDSCAPE<br>S.S. & P.M.C | ARCHITECTS<br>UNKNOWN ARCHITECTS<br>#2A Thandian Road<br>Road no. 10/1<br>Mankulam,<br>Chennai-600033, India<br>PROJECTS | Client: SRIKANTH<br>Project: ANKSHA JEWELLERY<br>Site: HANUMANPURAM | Date: 25/03/2022<br>Scale: 1 : 35<br>Drawn: SURENDRANATHAN<br>Checked: HANUMANPURAM<br>Project No: 100 / 4/18<br>Version / Revision: |
|---------|---|-------------------|------------|-------|------------|-------------|----------------|---|---------------------------------------------------------------------------------------|---------------------------------------------------------------------|---|---------------------------------------------------------------------|---|


The floor plan shows a locker room with a central aisle. On the left side, there are two rows of lockers, each labeled 'LOCKER' and 'LOCKER DOOR'. The top row of lockers is 6'0" wide and 6'0" high, and the bottom row is 6'0" wide and 6'0" high. The right side of the room features a large 'LOCKER DOOR' and a 'LOCKER' unit. The central area contains several 'DISPLAY' units, each labeled 'DISPLAY' and 'DISPLAY'. The bottom of the room has two rows of 'SHELF' units, each labeled 'SHELF' and 'SHELF'. The top row of shelves is 6'0" wide and 6'0" high, and the bottom row is 6'0" wide and 6'0" high. The floor is marked with dimensions: 1'-0" for the top row of lockers, 1'-0" for the bottom row of lockers, 1'-0" for the top row of shelves, and 1'-0" for the bottom row of shelves. The walls are marked with dimensions: 6'-0" for the top wall, 6'-0" for the bottom wall, and 6'-0" for the side walls. The ceiling is marked with dimensions: 6'-0" for the top ceiling, 6'-0" for the bottom ceiling, and 6'-0" for the side ceilings. The floor is marked with dimensions: 6'-0" for the top floor, 6'-0" for the bottom floor, and 6'-0" for the side floors. The walls are marked with dimensions: 6'-0" for the top wall, 6'-0" for the bottom wall, and 6'-0" for the side walls. The ceiling is marked with dimensions: 6'-0" for the top ceiling, 6'-0" for the bottom ceiling, and 6'-0" for the side ceilings. The floor is marked with dimensions: 6'-0" for the top floor, 6'-0" for the bottom floor, and 6'-0" for the side floors.

Architectural floor plan of a locker room. The plan shows a rectangular room with a central area labeled "LOCKER ROOM" and a central door labeled "ELEVATOR". The room is divided into sections by yellow rectangular lockers. The dimensions are as follows:


- Overall width: 12' - 7 1/2"
- Overall depth: 16' - 5"
- Top wall counter: 9' - 6 1/2"
- Top wall counter height: 1' - 0" 1' - 0" (repeated 6 times)
- Right wall counter: 1' - 0" 1' - 0" (repeated 6 times)
- Bottom wall counter: 1' - 3" 1' - 3" (repeated 4 times)
- Locker dimensions: 1' - 0" 1' - 0" (repeated 6 times)

Labels include: WALL COUNTER, FLOOR COUNTER, LOCKER ROOM, ELEVATOR, and Locker Room Door.


[illegible]

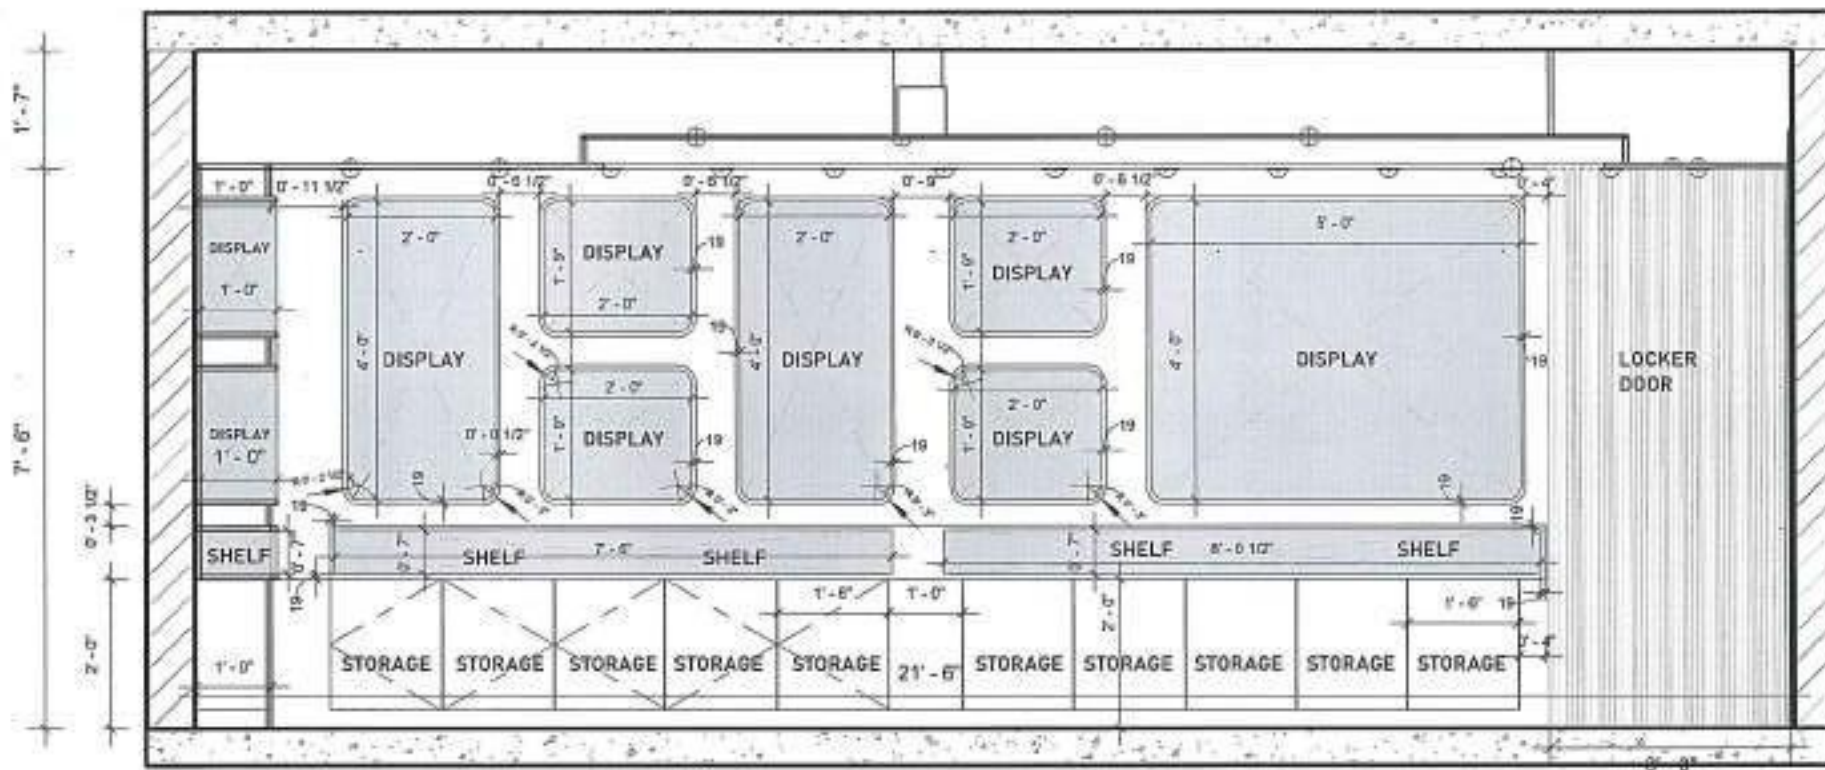


1 WALL COUNTER ELEVATION (Gold)  
1 : 30

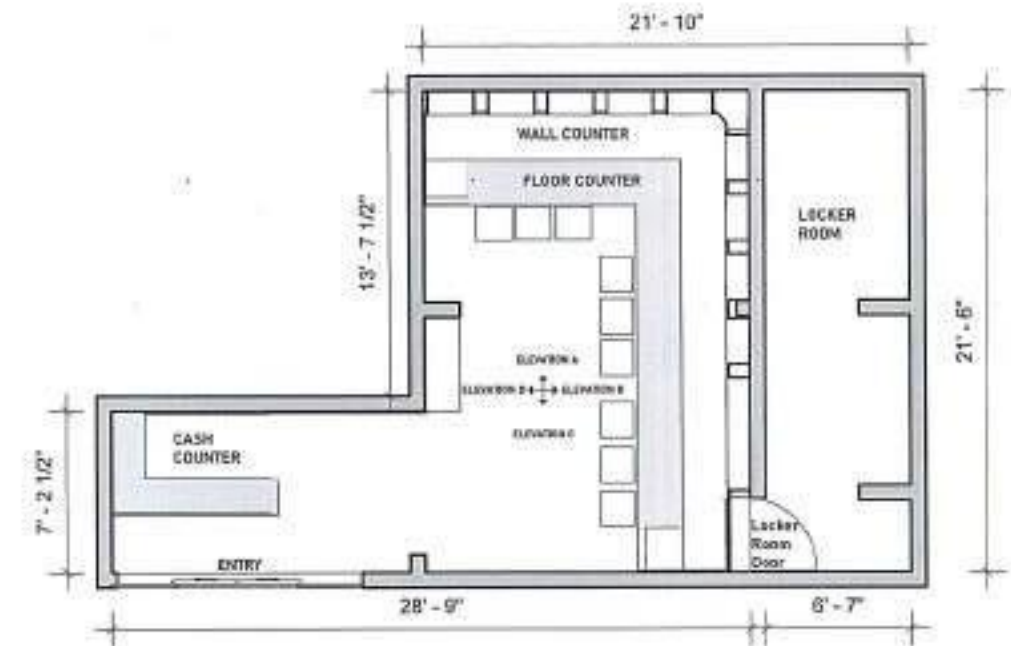

3 FLOOR PLAN (KEYPLAN)  
1 : 100

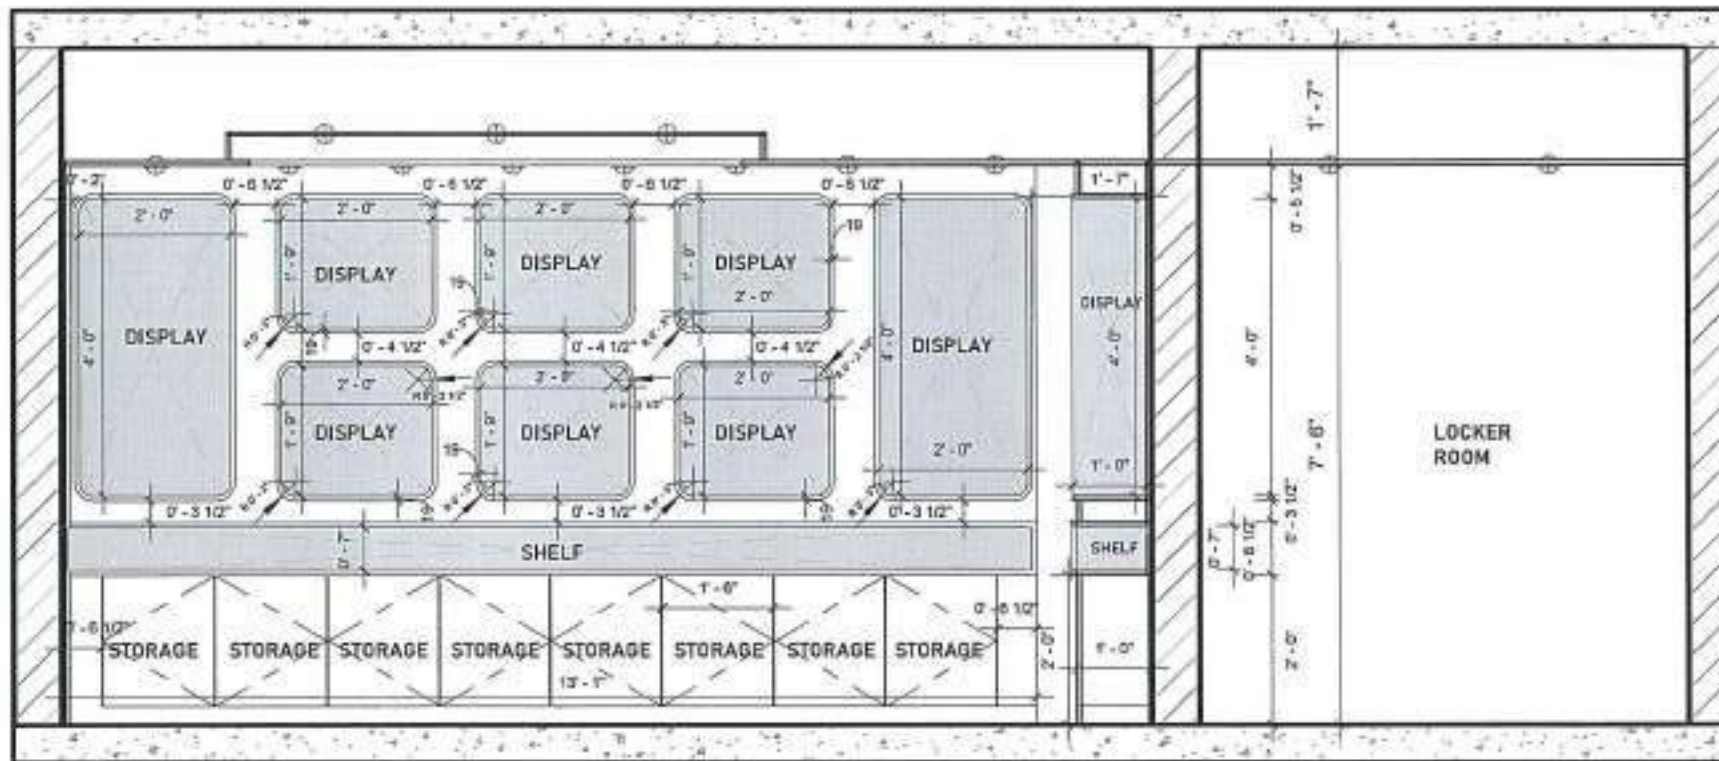

2 WALL COUNTER ELEVATION (Diamond)  
1 : 30

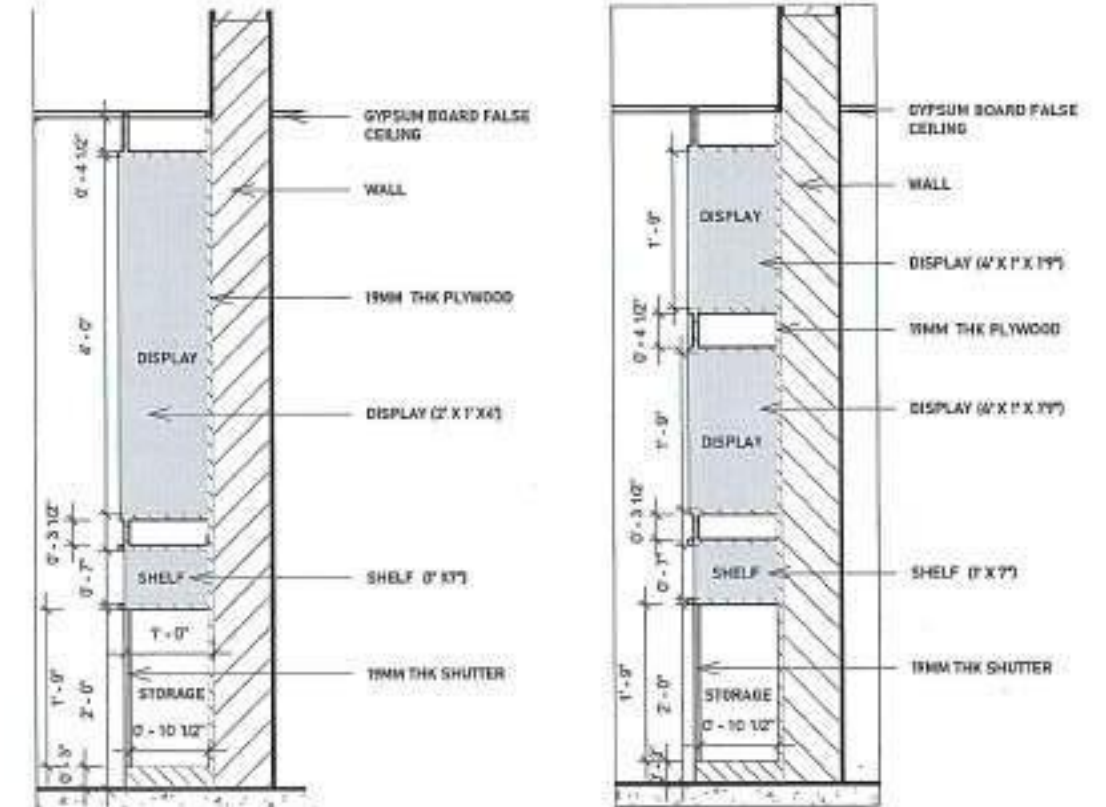

4 BIG DISPLAY SECTION  
1 : 25

5 SMALL DISPLAY SECTION  
1 : 25

| NOTES /   | Issued to | Date | Ver / Rev | Issued For | No. of Copies | CLIENT COPY   | OFFICE SEAL | STRUCTURAL                                            | ARCHITECTS   | CLIENT                                                       | DATE         | SCALE                  | AS |
|---|-----------|------|-----------|------------|---------------|---|-------------|-------------------------------------------------------|---|--------------------------------------------------------------|--------------|------------------------|----|
| ALL DRAWINGS TO BE CO-RELATED TO OTHER<br>DWGS DOCUMENTS, TENDERS/SPECIFICATION,<br>INCLUDING OTHER CONSULTANTS SUPPLIERS,<br>MANUFACTURERS BEFORE EXECUTION.<br>ANY DISCREPANCY/AMBIGUITY TO BE BROUGHT<br>TO ARCHITECTS NOTICE IN WRITING,<br>REASONABLY IN ADVANCE. |           |      |           |            |               | <input type="checkbox"/> CLIENT COPY<br><input type="checkbox"/> SITE COPY<br><input type="checkbox"/> CONSULTANT COPY<br><input type="checkbox"/> CONTRACTOR COPY<br><input type="checkbox"/> OFFICE COPY<br><input type="checkbox"/> ORIGINAL COPY |             | ELECTRICAL<br>PVE & FIRE<br>LANDSCAPE<br>S.S. & P.M.C | Uthmaniyah<br>ARCHITECTS<br>#25, Thiruvalluvar Road,<br>East end, West<br>Humbly,<br>Chennai-600033, India.<br>PROJECTS. | Client: MURATAN<br>Project: JEWELLERY<br>Site: NARAYANAPURAM | Am: 25/03/22 | Scale: As<br>indicated |    |
| ISSUE & REVISIONS   |           |      |           |            |               |   |             |                                                       |   | Rev: 001/001/001                                             |              |                        |    |
|   |           |      |           |            |               |   |             |                                                       |   | Rev: 002/002/002                                             |              |                        |    |
|   |           |      |           |            |               |   |             |                                                       |   | Rev: 003/003/003                                             |              |                        |    |
|   |           |      |           |            |               |   |             |                                                       |   | Rev: 004/004/004                                             |              |                        |    |
|   |           |      |           |            |               |   |             |                                                       |   | Rev: 005/005/005                                             |              |                        |    |
|   |           |      |           |            |               |   |             |                                                       |   | Rev: 006/006/006                                             |              |                        |    |
|   |           |      |           |            |               |   |             |                                                       |   | Rev: 007/007/007                                             |              |                        |    |
|   |           |      |           |            |               |   |             |                                                       |   | Rev: 008/008/008                                             |              |                        |    |
|   |           |      |           |            |               |   |             |                                                       |   | Rev: 009/009/009                                             |              |                        |    |
|   |           |      |           |            |               |   |             |                                                       |   | Rev: 010/010/010                                             |              |                        |    |

**COUNTER DETAIL PLAN**

Technical drawing of a display case showing front and side elevations with dimensions and labels.

**Front Elevation:**

- Overall width: 7'-6 1/2"
- Overall height: 2'-0"
- Left side panel width: 2'-0"
- Right side panel width: 2'-0"
- Central display area width: 3'-4"
- Top and bottom frame thickness: 18MM THK FRAME
- Display area thickness: 8MM THK GLASS
- Internal display area width: 3'-4"
- Internal display area height: 1'-10"
- Internal display area depth: 1'-10"

**Side Elevation:**


- Overall depth: 2'-0"
- Overall height: 2'-0"
- Left side panel width: 2'-0"
- Right side panel width: 2'-0"
- Central display area width: 3'-4"
- Top and bottom frame thickness: 18MM THK FRAME
- Display area thickness: 8MM THK GLASS
- Internal display area width: 3'-4"
- Internal display area height: 1'-10"
- Internal display area depth: 1'-10"

Technical drawing of a cabinet section showing internal components and dimensions. The drawing includes the following labels and dimensions:

- 19MM THK FRAME**: Points to the top and bottom structural frames.
- 8MM THK GLASS**: Points to the glass panels on the left and top of the drawer area.
- 19 MM THK PLYWOOD**: Points to the internal side panel.
- DRAWER**: The central storage compartment.
- Dimensions**:
  - Top width:  $2'-0"$
  - Right side height:  $0'-9"$
  - Bottom height:  $2'-0"$
  - Internal drawer height:  $0'-7\frac{1}{2}"$
  - Internal drawer width:  $0'-3"$
  - Internal drawer depth:  $0'-2"$
  - Internal drawer depth (bottom):  $0'-2"$
  - Internal drawer depth (bottom):  $10$


FLOOR COUNTER VIEW

|         |   |                   |             |      |           |            |               |   |                                                                                       |   |   |                                                                        |   |
|---------|---|-------------------|-------------|------|-----------|------------|---------------|---|---------------------------------------------------------------------------------------|---|---|------------------------------------------------------------------------|---|
| NOTES / | ALL DRAWINGS TO BE CO-RELATED TO OTHER DWG DOCUMENTS, TENDERSPECIFICATION, INCLUDING OTHER CONSULTANTS,SUPPLIERS, MANUFACTURERS BEFORE EXECUTION. ANY DISCREPANCY/AMBIGUITY TO BE BROUGHT TO ARCHITECTS NOTICE IN WRITING, REASONABLY IN ADVANCE. | Issue & revisions | Issued by : | Date | Ver / Rev | Issued For | No. of Copies | <div style="display: flex; align-items: center;"> <div style="margin-right: 5px;"> <input type="checkbox"/><br/> <input type="checkbox"/><br/> <input type="checkbox"/><br/> <input type="checkbox"/><br/> <input type="checkbox"/> </div> <div>           CLIENT COPY<br/>           SITE COPY<br/>           CONSULTANT COPY<br/>           CONTRACTOR COPY<br/>           OFFICE COPY<br/>           ORIGINAL COPY         </div> </div> |  | <b>STRUCTURAL :</b><br><br><b>ELECTRICAL :</b><br><br><b>PVE &amp; FIRE :</b><br><br><b>LANDSCAPE :</b><br><br><b>D.S. &amp; P.M.C</b> | <b>ARCHITECTS</b><br><br><b>UNKNOWN ARCHITECTS</b><br>#2A, Theban Road,<br>Nestled, West<br>Marina,<br>Chennai-800033, India.<br>PROJECTS. | Client : SARATHI<br>Project : MARINA JEWELLERY<br>Site : MANGALMILLIUM | Date : 25/9/2022      Scale : As indicated<br><br>Drawn : CHULUWASAN H<br><br>Reddy : MANJUNATHAN<br><br>Title :<br><br>Drawing No : MD / A111<br><br>Version of drawing : |
|         |   |                   |             |      |           |            |               |   |                                                                                       |   |   |                                                                        |   |
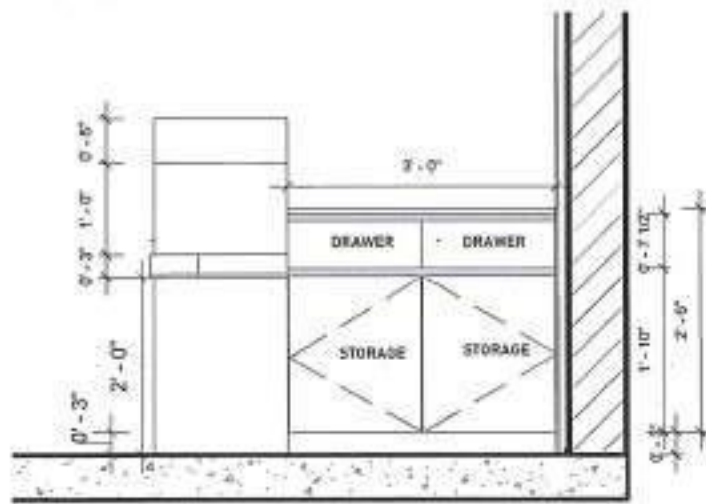


3 SIDE SECTIONAL ELEVATION (CASH COUNTER)

1:25

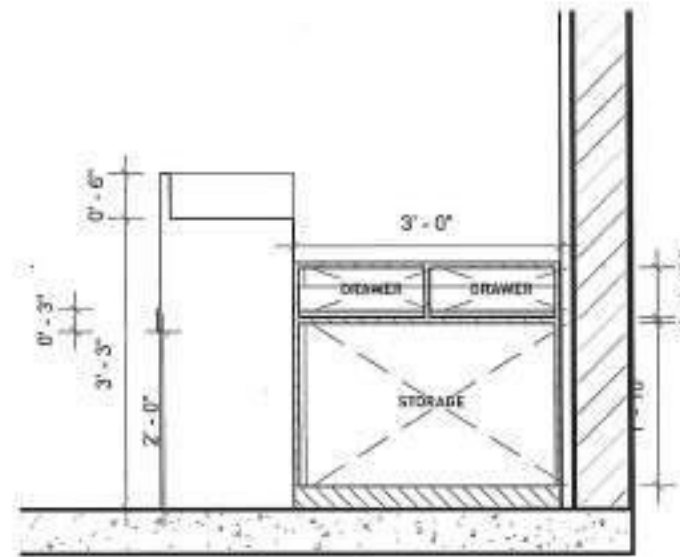


4 SIDE SECTION (CASH COUNTER)

1:25

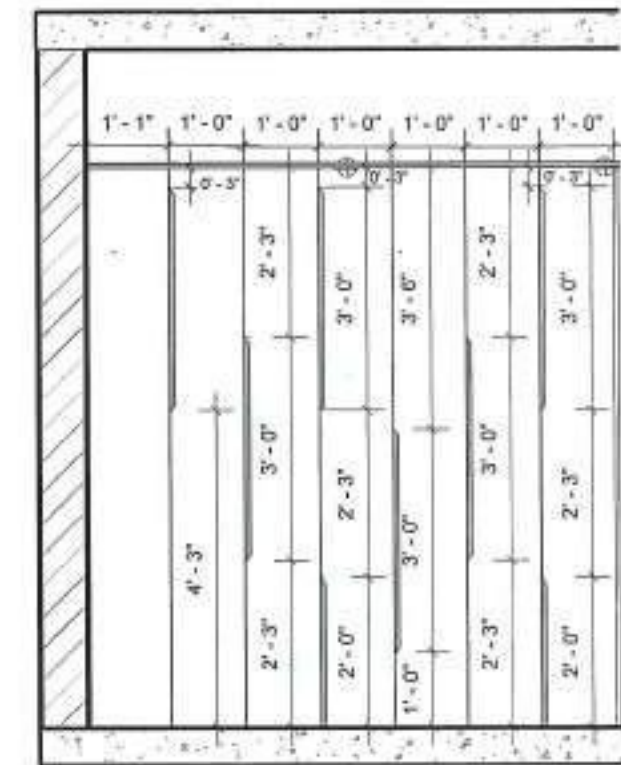


7 CASH COUNTER BACKDROP

1:30

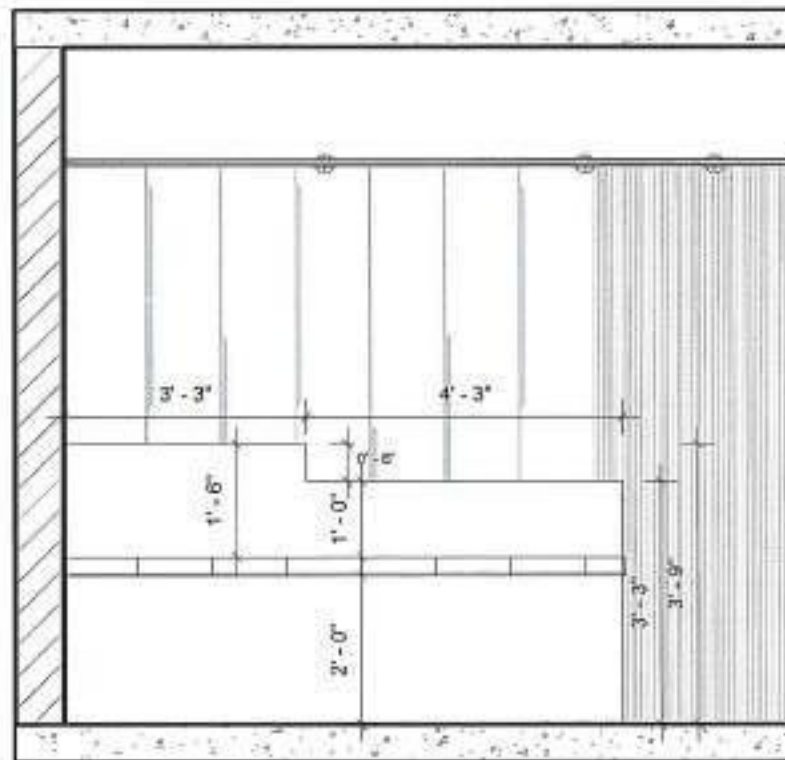


6 CASH COUNTER ELEVATION

1:30

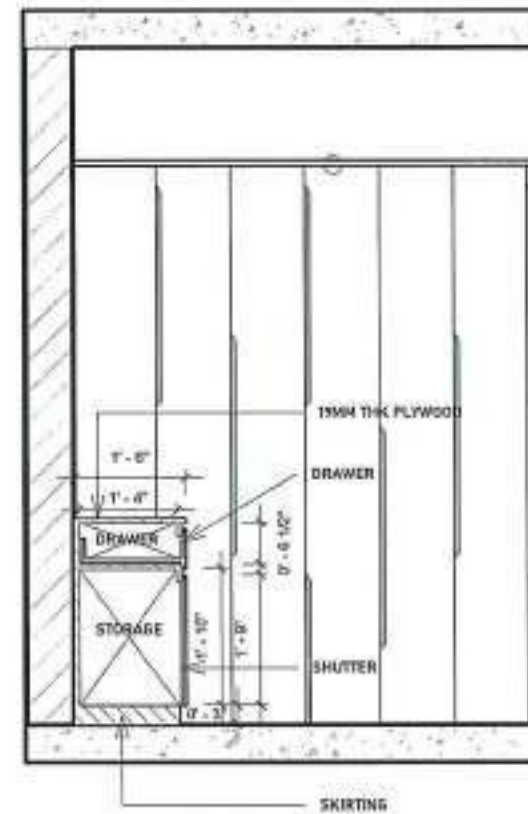

5 FRONT SECTION

1:30

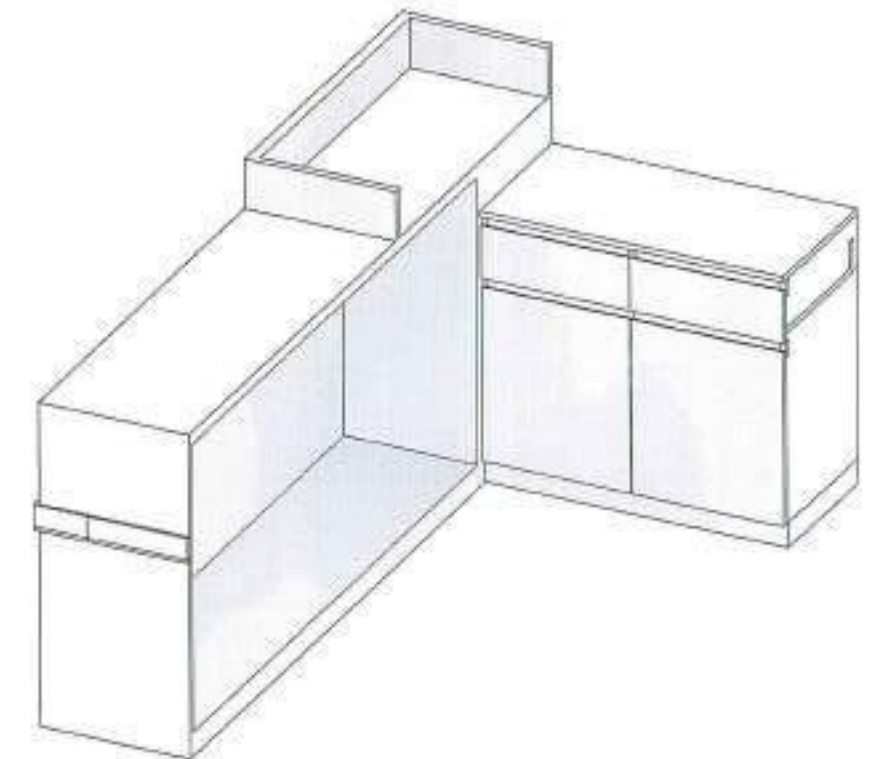

1 CASH COUNTER VIEW.

|         |   |                   |           |      |           |            |               |                                                                                                  |             |                                                                     |   |                                                                          |   |
|---------|---|-------------------|-----------|------|-----------|------------|---------------|--------------------------------------------------------------------------------------------------|-------------|---------------------------------------------------------------------|---|--------------------------------------------------------------------------|---|
| NOTES / | ALL DRAWINGS TO BE CO-RELATED TO OTHER DWG DOCUMENTS, TO BE SPECIFICALLY, INCLUDING OTHER CONSULTANTS, SUPPLIERS, MANUFACTURERS BEFORE EXECUTION. ANY DISCREPANCY/AMBIGUITY TO BE BROUGHT TO ARCHITECTS NOTICE IN WRITING, REASONABLY IN ADVANCE. | ISSUE & REVISIONS | Issued To | Date | Ver / Rev | Issued For | No. of Copies | CLIENT COPY<br>SITE COPY<br>CONSULTANT COPY<br>CONSTRUCTION COPY<br>OFFICE COPY<br>ORIGINAL COPY | OFFICE SEAL | STRUCTURAL<br>ELECTRICAL<br>P/E & FIRE<br>LANDSCAPE<br>C.S. & P.M.C | ARCHITECTS<br>UNKNOWN ARCHITECTS<br>#29 Thiruvalluvar Road,<br>Hauz Khas, New Delhi-110016, India.<br>PROJECTS | Client: HANSHAM<br>Project: HANSHAM JEWELLERY<br>Site: HANSHAM JEWELLERY | Date: 25/07/2022<br>Scale: As Indicated<br>Drawn by: MURUGAN<br>Checked by: S/D/A/156<br>Version/revision: |
|---------|---|-------------------|-----------|------|-----------|------------|---------------|--------------------------------------------------------------------------------------------------|-------------|---------------------------------------------------------------------|---|--------------------------------------------------------------------------|---|

The floor plan illustrates the layout of the security screening area. It includes a locker room on the left, followed by a wall counter, a glass panel, a floor counter, and a cash counter on the right. The layout is designed to facilitate the screening process while maintaining security and privacy.

A floor plan diagram of a laboratory. The room is rectangular with a door on the left wall. Along the top wall, there are four rectangular wall counters. From left to right, the first is labeled 'WALL COUNTER', followed by two unlabeled ones, and then a larger one labeled 'WALL COUNTER'. A staircase is located at the top center of the room. Along the bottom wall, there is a long rectangular floor counter labeled 'FLOOR COUNTER'. The right wall has a section with vertical hatching. The left wall has a door and a small window.

[illegible]



|         |   |                   |           |      |           |            |               |   |   |   |   |   |   |
|---------|---|-------------------|-----------|------|-----------|------------|---------------|---|---|---|---|---|---|
| NOTES / | ALL DRAWINGS TO BE CO-RELATED TO OTHER DATA DOCUMENTS/TENDER SPECIFICATIONS, INCLUDING OTHER CONSULTANTS SUPPLIERS, MANUFACTURERS BEFORE EXECUTION.<br>ANY DISCREPANCY/AMBIGUITY TO BE BROUGHT TO ARCHITECTS NOTICE IN WRITING, REASONABLY IN ADVANCE. | ISSUE & REVISIONS | Issued To | Date | Ver./Rev. | Issued For | No. of Copies | <input type="checkbox"/> CLIENT COPY<br><input type="checkbox"/> SITE COPY<br><input type="checkbox"/> CONSULTANT COPY<br><input type="checkbox"/> CONTRACTOR COPY<br><input type="checkbox"/> OFFICE COPY<br><input type="checkbox"/> ORIGINAL COPY | <br>OFFICE SIGN | <b>STRUCTURAL:</b><br><br><b>ELECTRICAL:</b><br><br><b>M/E &amp; FIRE:</b><br><br><b>LANDSCAPE:</b><br><br><b>D.S. &amp; P.M.C</b> | <b>ARCHITECTS</b><br><br><b>UNKNOWN ARCHITECTS</b><br>#7A Thambiah Reddy Road ext. IVth Floor,<br>Marudam,<br>Chennai-680033, India<br><b>PROJECTS</b> | <b>Clerk :</b> HARSHAN<br><b>Project :</b> MARUDA JEWELLERY<br><b>Site :</b> MANGAMALLUR<br><br>ALL THE DIMENSIONS IN FEET AND INCHES -(F/I)<br>DONOT SCALE THE DRAWING. FOLLOW THE DIMENSIONS MENTIONED.<br>ALL DIMENSIONS TO BE CHECKED AT SITE. DO NOT USE THE DRAWING FOR ANY OTHER PURPOSE THAN IT IS INTEND FOR. | <b>Date :</b> 26/09/22 <b>Scale</b><br><br><b>Name :</b> SRIKARANASAM<br><br><b>Des By :</b> MANJUNATHAN<br><br><b>Engg Title :</b><br><br><b>Engg No :</b> RD/A121<br><br><b>VERSION / HISTORY</b> |
|         |   |                   |           |      |           |            |               |   |   |   |   |   |   |
|         |   |                   |           |      |           |            |               |   |   |   |   |   |   |
## STAGE 1



## STAGE 2



## STAGE 3


## SITE VISIT

|        |   |                   |           |      |           |            |               |   |                                                                                       |                                                                    |   |   |
|--------|---|-------------------|-----------|------|-----------|------------|---------------|---|---------------------------------------------------------------------------------------|--------------------------------------------------------------------|---|---|
| NOTES/ | ALL DRAWINGS TO BE CO-RELATED TO OTHER<br>DRAWING DOCUMENTS, TENDER/SPECIFICATION,<br>INCLUDING OTHER CONSULTANTS, SUPPLIERS,<br>MANUFACTURERS BEFORE EXECUTION.<br>ANY DISCREPANCY/IRREGULARITY TO BE BROUGHT<br>TO ARCHITECT'S NOTICE IN WRITING<br>REASONABLY IN ADVANCE. | ISSUE & REVISIONS | Issued to | Date | Ver / Rev | Issued For | No. of Copies | <div> <input type="checkbox"/> CLIENT COPY<br/> <input type="checkbox"/> SITE COPY<br/> <input type="checkbox"/> CONSULTANT COPY<br/> <input type="checkbox"/> CONTRACTOR COPY<br/> <input type="checkbox"/> OFFICE COPY<br/> <input type="checkbox"/> ORIGINAL COPY         </div> |  | STRUCTURAL<br>ELECTRICAL<br>P/E & P/W<br>LANDSCAPE<br>S.S. & P.M.C | ARCHITECTS:<br><b>UNKNOWN ARCHITECTS</b><br>#24 Thiruvalluvar Road,<br>West Mambalam,<br>Chennai - 600033, India.<br>PROJECTS | Client: HIRAFAT<br>Project: MARUDA JEWELLERY<br>Site: NARAGANALLUR<br><br>ALL THE DIMENSIONS IN FEET AND INCHES (F/I)<br>DONOT SCALE THE DRAWING, FOLLOW THE DIMENSIONS MENTIONED.<br>ALL DIMENSIONS TO BE CHECKED AT SITE. DO NOT USE THE DRAWING<br>FOR ANY OTHER PURPOSE THAN IT IS MEANT FOR.<br><br>Date: 25/04/22      Scale:<br>Drawn by: GOKULAKRISHNAN<br>Check by: MANJUNATHAN<br>Sign: _____<br>Date: _____      W8 / A120<br>Version: Revision |
|--------|---|-------------------|-----------|------|-----------|------------|---------------|---|---------------------------------------------------------------------------------------|--------------------------------------------------------------------|---|---|

# DINESH RESIDENCE




Unknown Architects

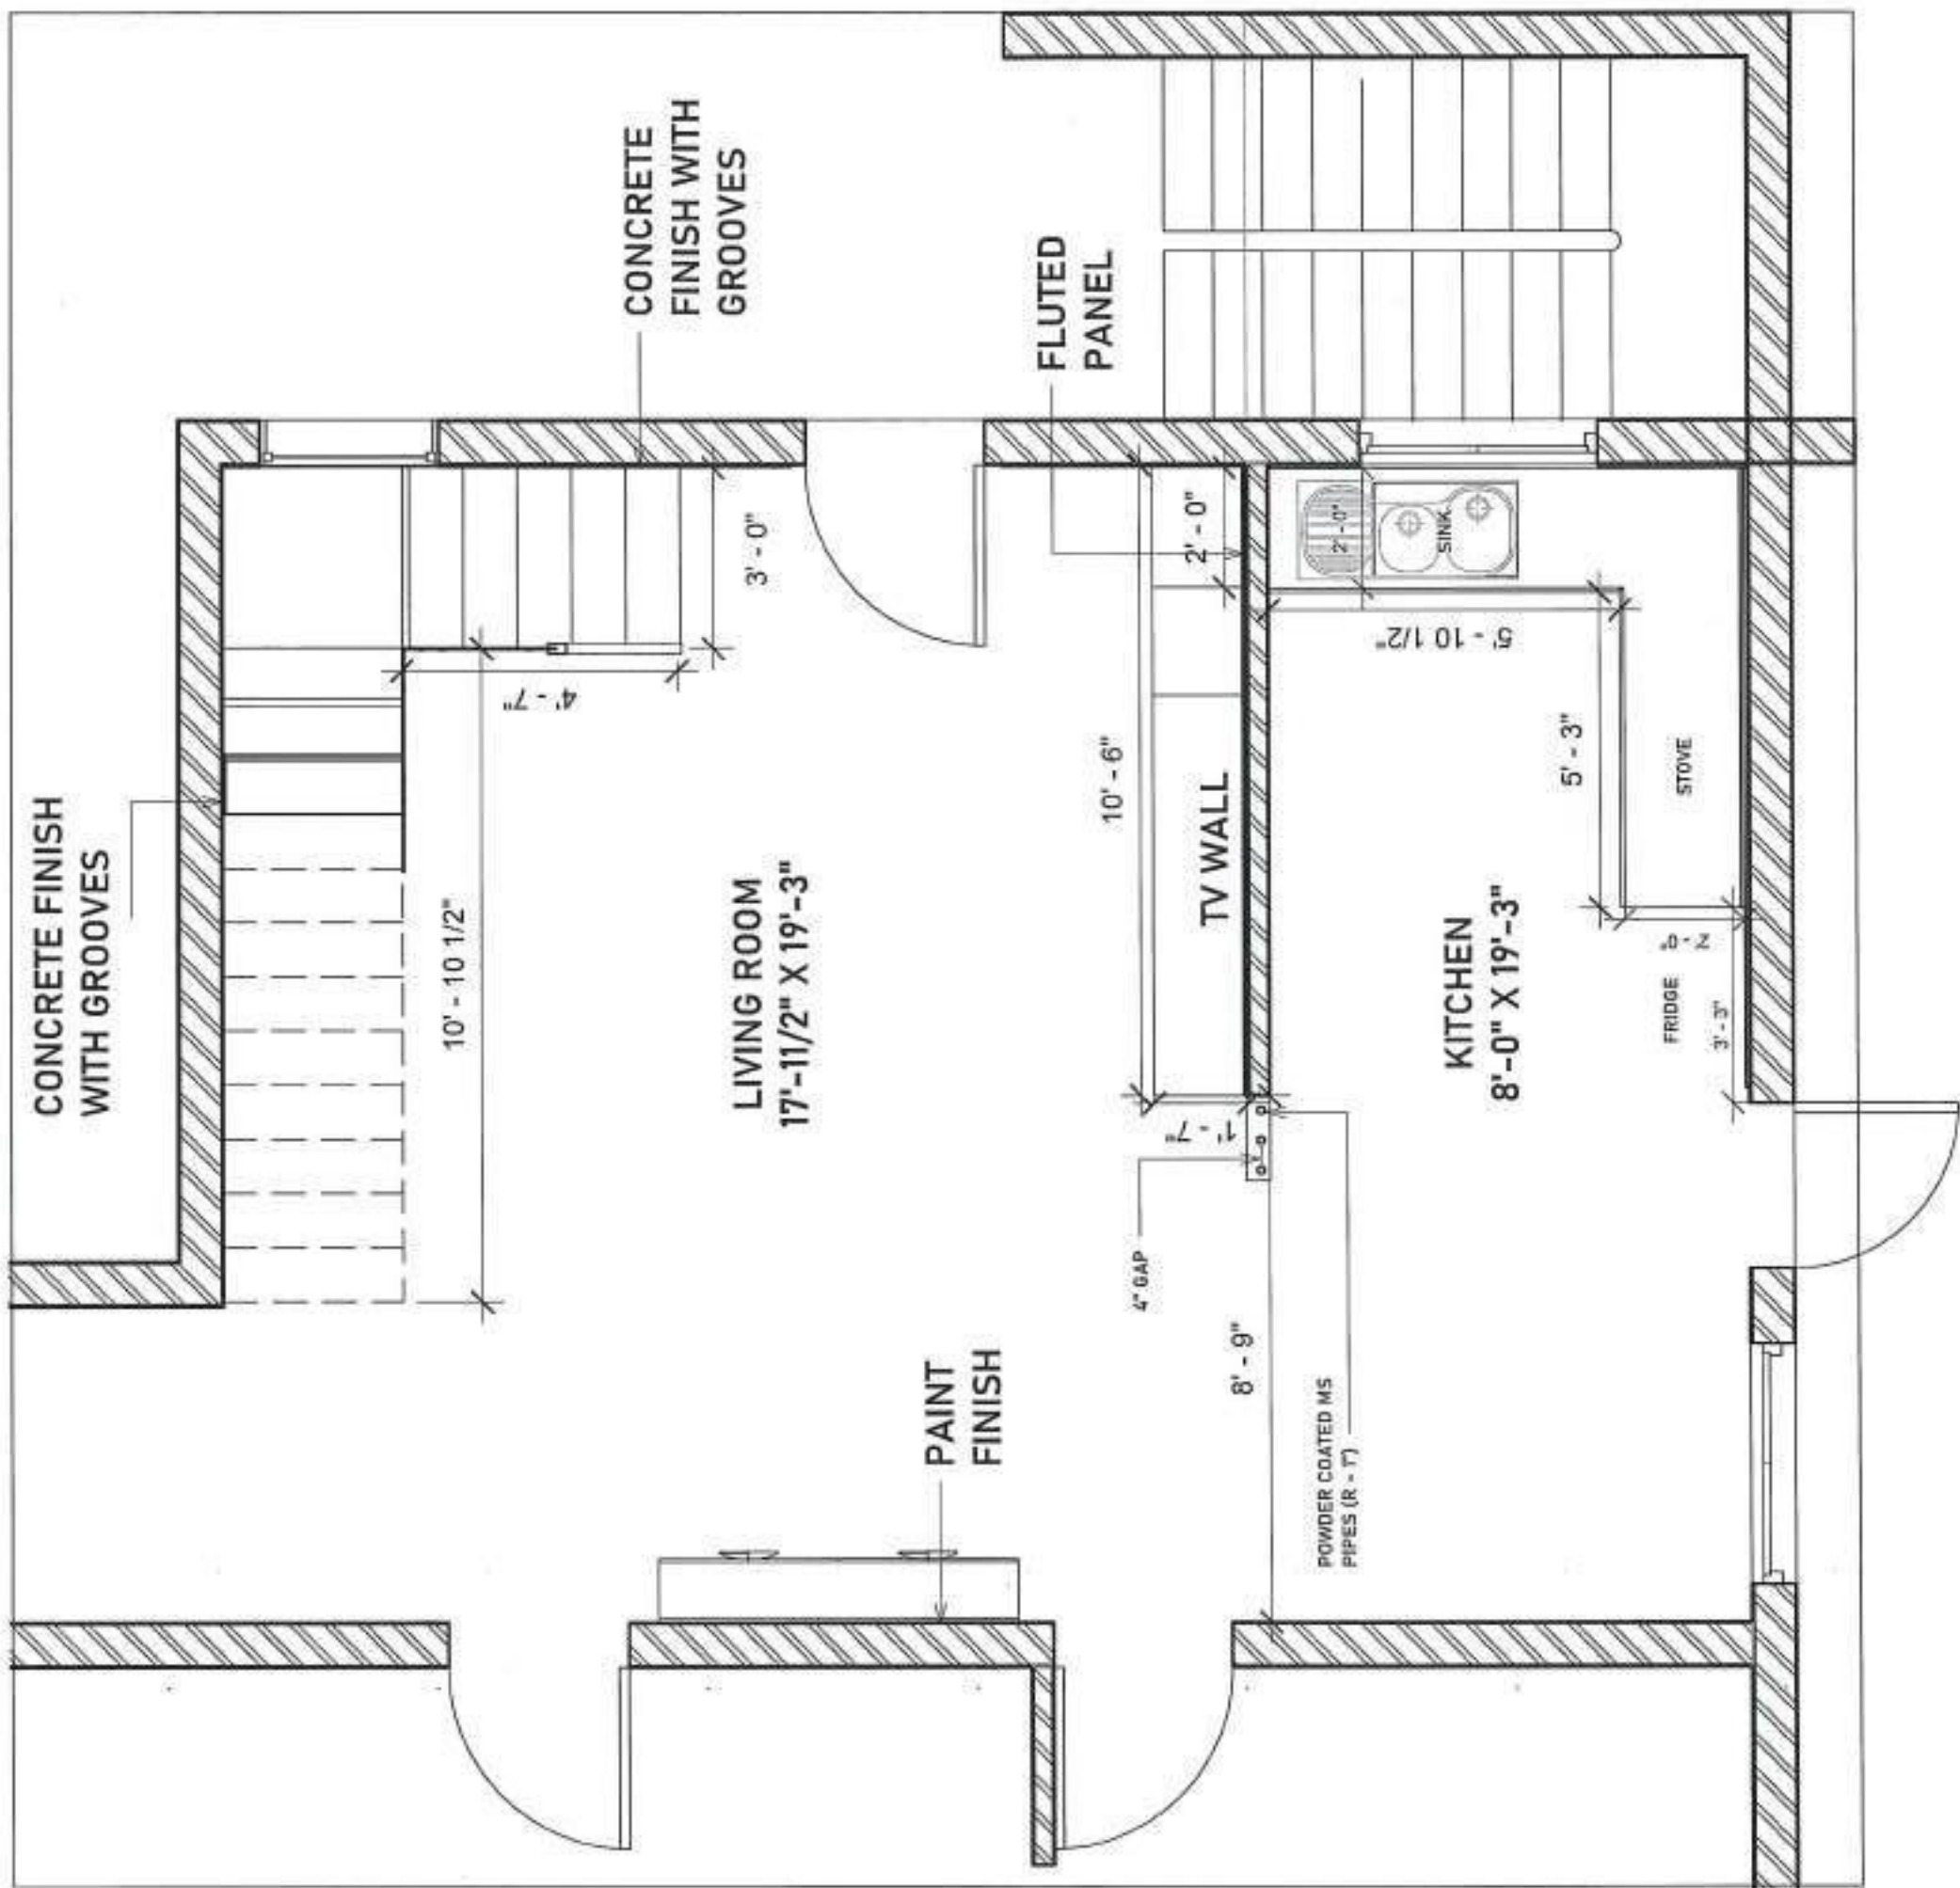


# 1 FLOOR PLAN

|         |   |     |      |          |             |                 |                 |             |              |            |                     |                                 |              |                              |             |  |
|---------|---|-----|------|----------|-------------|-----------------|-----------------|-------------|--------------|------------|---------------------|---------------------------------|--------------|------------------------------|-------------|--|
| NOTES / | Issue & Revisions   |     |      |          | CLIENT COPY |                 |                 |             | PROFESSIONAL | ARCHITECTS | Project Information |                                 |              |                              |             |  |
|         | ALL DRAWINGS TO BE CO-RELATED TO THE PROJECT DOCUMENTS, SPECIFICATIONS, SCHEDULES, AND ALL OTHERS. ANY CHANGES TO BE MADE TO THE DRAWINGS MUST BE APPROVED BY THE ARCHITECT. THE ARCHITECT IS NOT RESPONSIBLE FOR THE ACCURACY OF THE DATA PROVIDED BY THE CLIENT. | NO. | DATE | REVISION | CLIENT COPY | CONSULTANT COPY | CONTRACTOR COPY | OFFICE COPY |              |            | ORIGINAL COPY       | Client: DINESH PRINCE RESIDENCE | Site: TAILOR | Architect: UNKNOWN ARCHITECT | Scale: 1:35 |  |
|         |   |     |      |          |             |                 |                 |             |              |            | Project Details     |                                 |              |                              |             |  |
|         |   |     |      |          |             |                 |                 |             |              |            | Architect Details   |                                 |              |                              |             |  |
|         |   |     |      |          |             |                 |                 |             |              |            | Professional Seal   |                                 |              |                              |             |  |
|         |   |     |      |          |             |                 |                 |             |              |            | Project Location    |                                 |              |                              |             |  |
|         |   |     |      |          |             |                 |                 |             |              |            | Project Status      |                                 |              |                              |             |  |
|         |   |     |      |          |             |                 |                 |             |              |            | Project Contact     |                                 |              |                              |             |  |
|         |   |     |      |          |             |                 |                 |             |              |            | Project Budget      |                                 |              |                              |             |  |
|         |   |     |      |          |             |                 |                 |             |              |            | Project Timeline    |                                 |              |                              |             |  |
|         |   |     |      |          |             |                 |                 |             |              |            | Project Team        |                                 |              |                              |             |  |
|         |   |     |      |          |             |                 |                 |             |              |            | Project Notes       |                                 |              |                              |             |  |

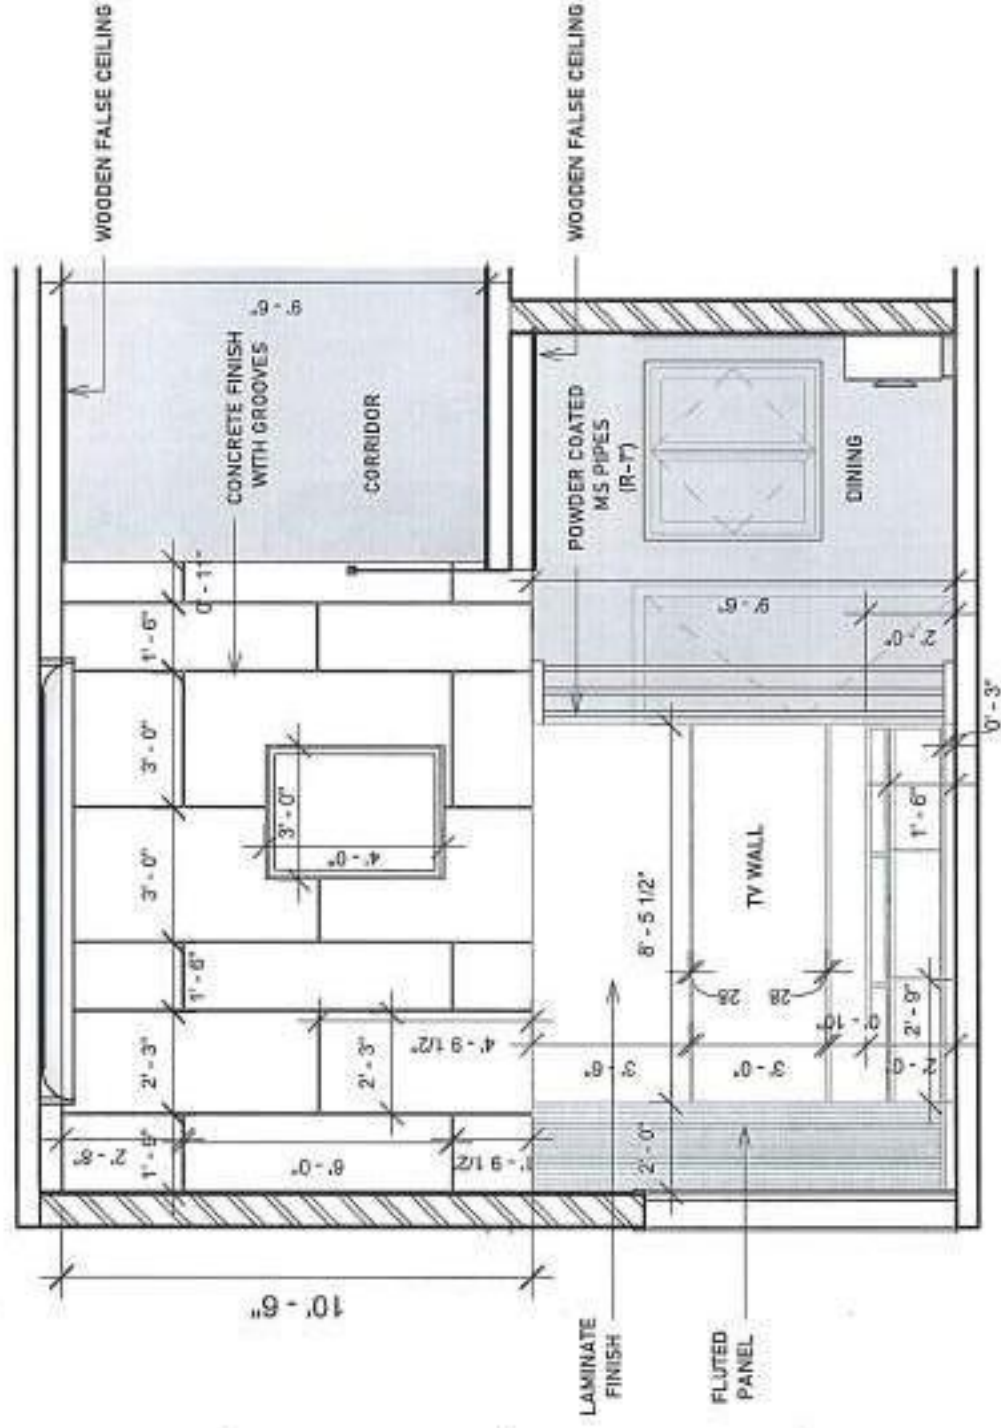

TV WALL SECTION

2  
1:50

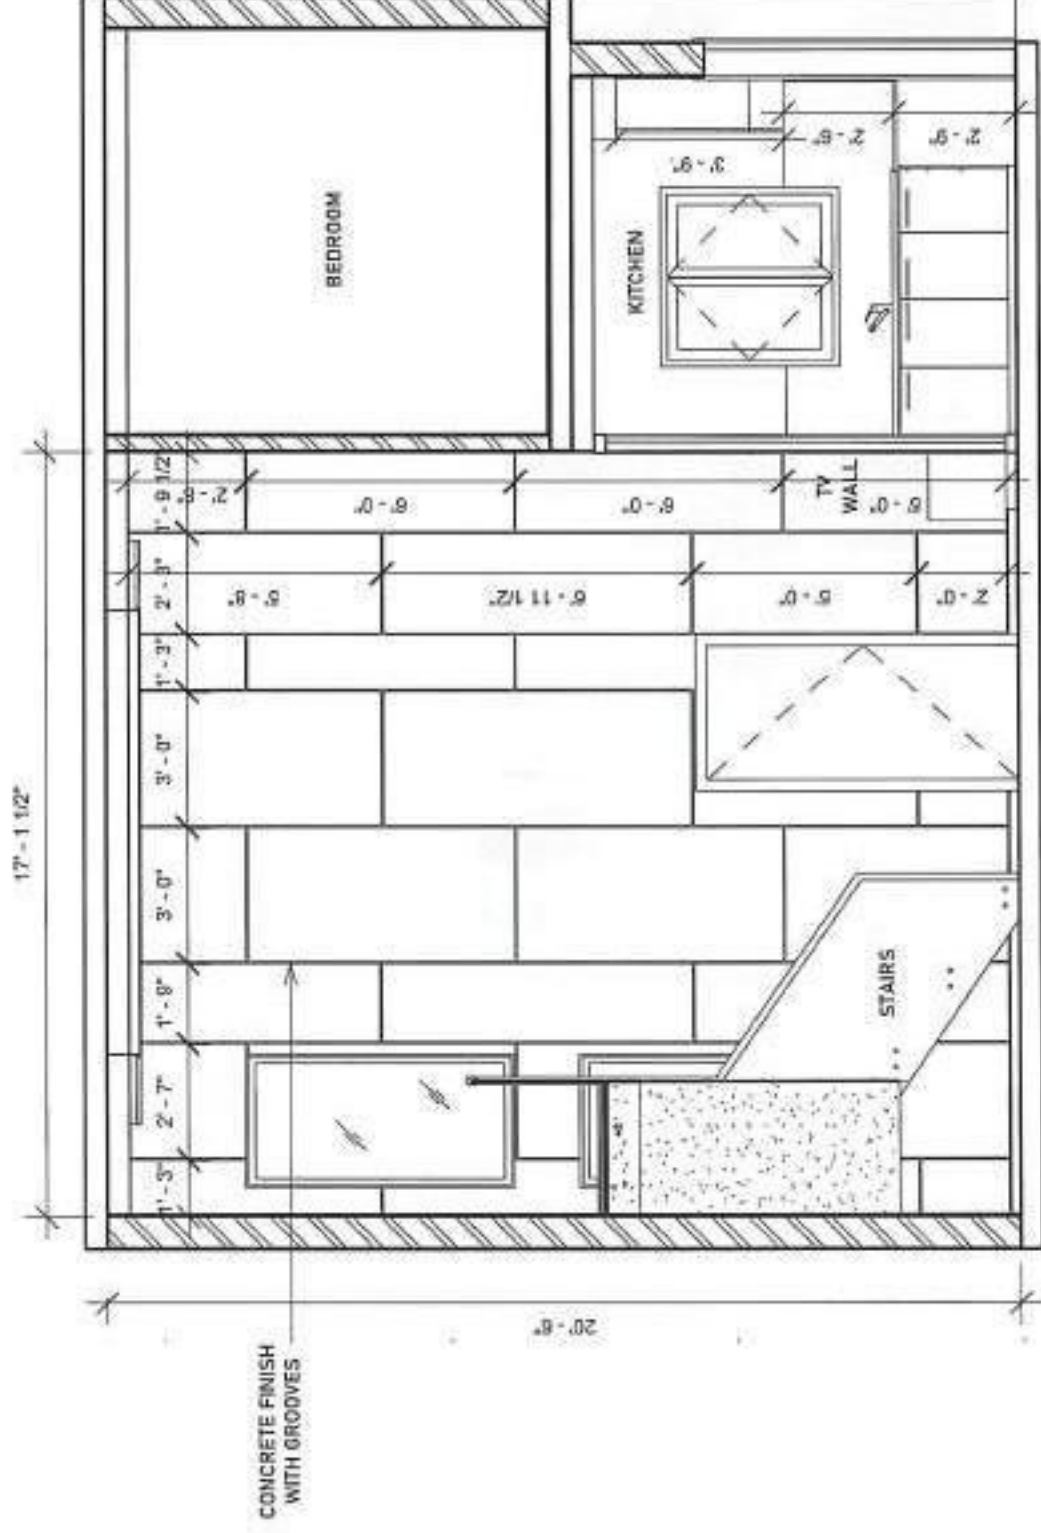


ENTRANCE SECTION

1  
1:50

[illegible]




1:40

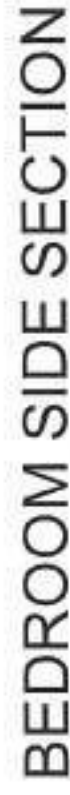


1 : 50

[illegible]

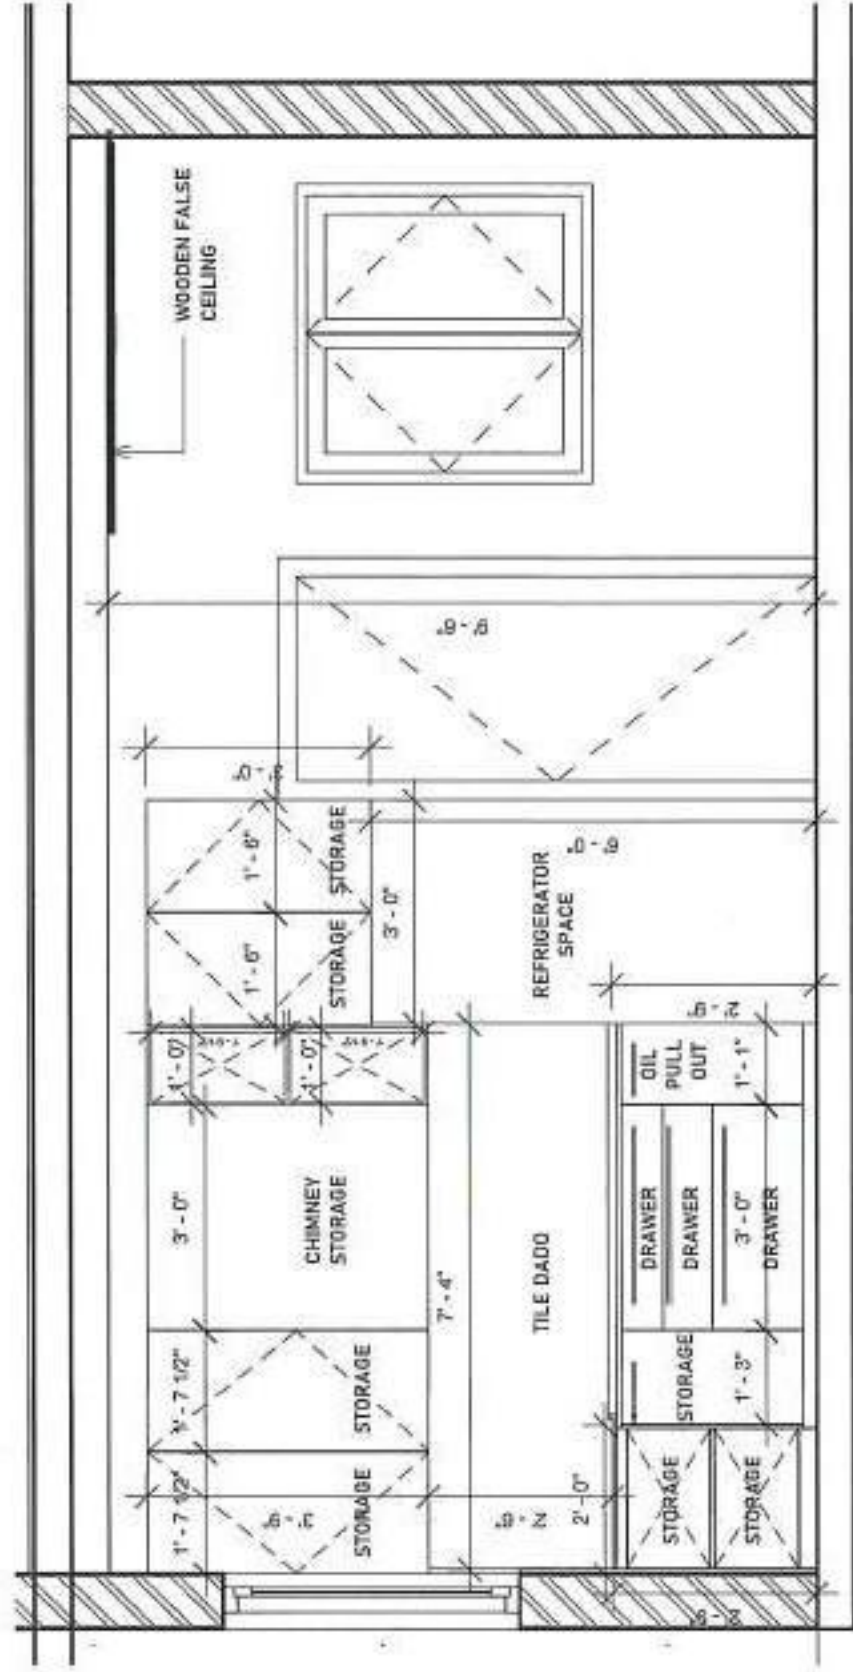

## KITCHEN SECTION A

1 : 30

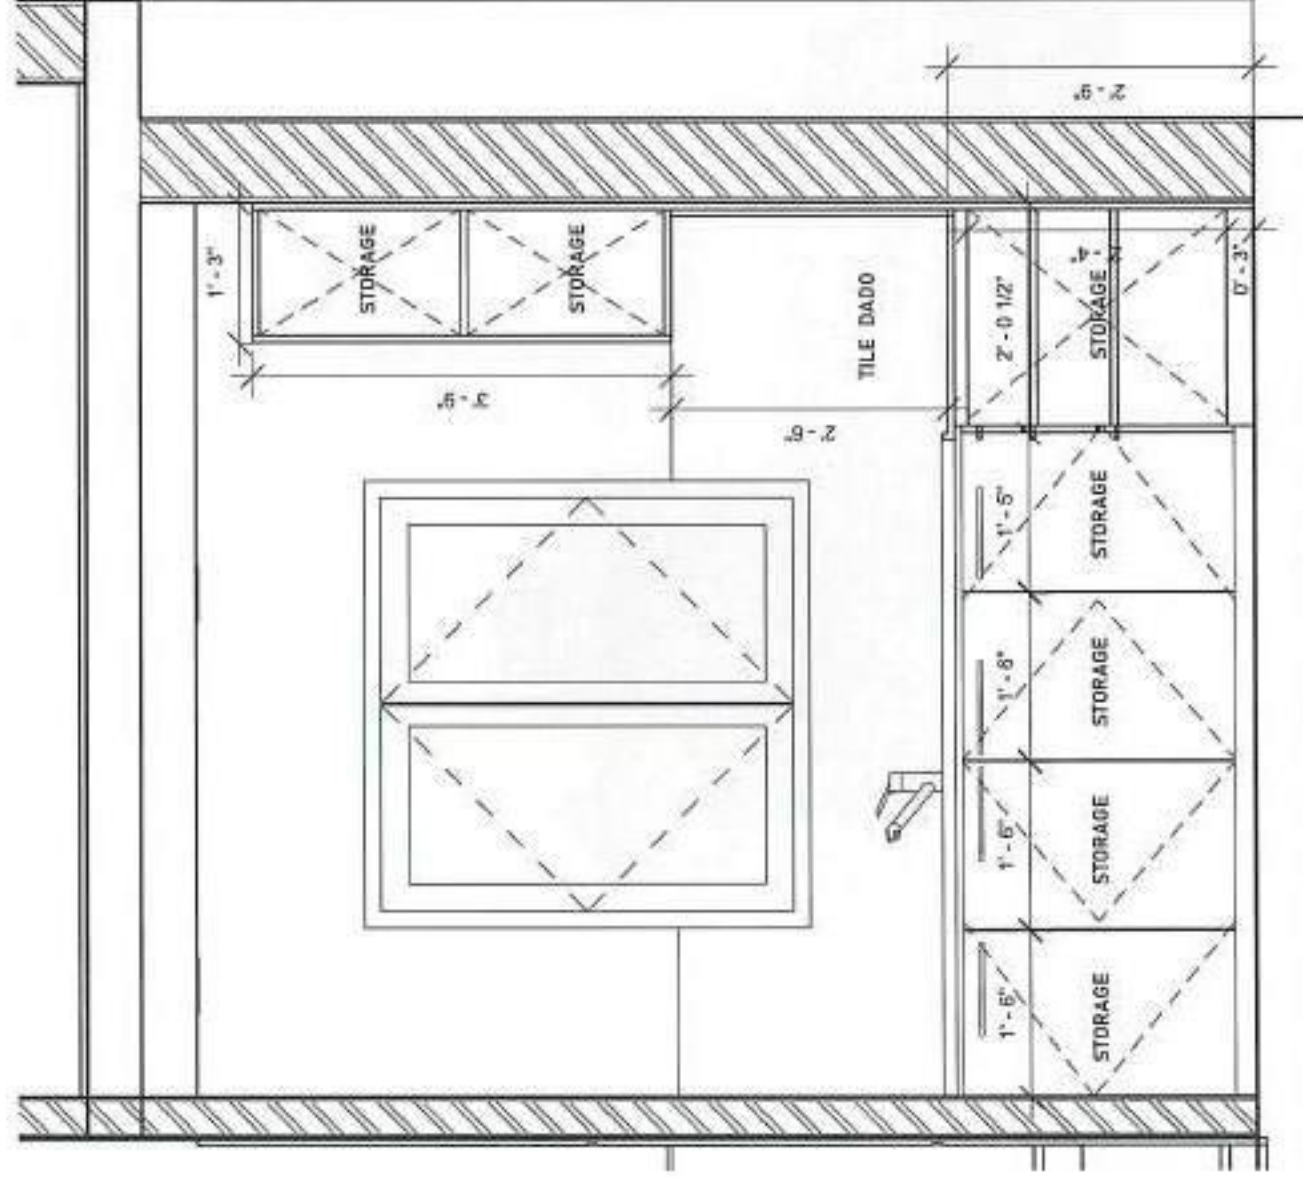

## KITCHEN SECTION B

2 1:20

|   |   
|---|---|--------------------------|-----------------|--------------------------|--------------------|--------------------------|-------------|--------------------------|---------------|--|--|--|------|-----------|------------|----------------|--|--|--------------------------|-------------|--------------------------|-----------------|--------------------------|-----------------|--------------------------|-------------|--------------------------|---------------|--|--|--|--|--|--|--|
| NOTES /   | ALL DRAWINGS TO BE CO-ORDINATED WITH THE MAIN CONTRACT DOCUMENTS SPECIFICATIONS INCLUDING THE GENERAL BUILDING CONTRACT DOCUMENTS DESIGN TO BE USED IN CONJUNCTION WITH THE ARCHITECT'S INTENT IN DRAWING MODIFICATIONS TO BE MADE TO BE NOTED AND APPROVED BY THE ARCHITECT BEFORE PROCEEDING WITH THE WORK                                                                        |                          |                 |                          | ISSUED & REVISIONS |                          |             |                          | Issued In     |  |  |  | Date | Var / Rev | Issued For | Min. 10 Copies |  |  |                          |             |                          |                 |                          |                 |                          |             |                          |               |  |  |  |  |  |  |  |
|   | <table><tr><td><input type="checkbox"/></td><td>CLIENT COPY</td><td><input type="checkbox"/></td><td>CONSULTANT COPY</td><td><input type="checkbox"/></td><td>CONTRACTOR COPY</td><td><input type="checkbox"/></td><td>OFFICE COPY</td><td><input type="checkbox"/></td><td>ORIGINAL COPY</td><td></td><td></td><td></td><td></td><td></td><td></td><td></td><td></td></tr></table> |                          |                 |                          |                    |                          |             |                          |               |  |  |  |      |           |            |                |  |  | <input type="checkbox"/> | CLIENT COPY | <input type="checkbox"/> | CONSULTANT COPY | <input type="checkbox"/> | CONTRACTOR COPY | <input type="checkbox"/> | OFFICE COPY | <input type="checkbox"/> | ORIGINAL COPY |  |  |  |  |  |  |  |
| <input type="checkbox"/>   | CLIENT COPY   | <input type="checkbox"/> | CONSULTANT COPY | <input type="checkbox"/> | CONTRACTOR COPY    | <input type="checkbox"/> | OFFICE COPY | <input type="checkbox"/> | ORIGINAL COPY |  |  
| <div>PROJECTS</div> <div>UNKNOWN ARCHITECT</div> <div>No. 10, Thabane Road, Pietermaritzburg<br/>199, 201, 202, 203,1000</div> <div>STRUCTURAL: ELECTRICAL: PIPE &amp; VENT: PLUMBING: E.S. S.P.A.C.</div> <div></div> <div>PROJECTS</div> <div>UNKNOWN ARCHITECT</div> <div>No. 10, Thabane Road, Pietermaritzburg<br/>199, 201, 202, 203,1000</div> <div>Client: JAMES<br/>Project: RESIDENCE<br/>Site: TAUJIBE</div> <div>Title: WORKING DRAWINGS</div> <div>ALL THE DIMENSIONS IN THIS SET SHALL BE IN METERS UNLESS OTHERWISE SPECIFIED. THE DIMENSIONS # 1 RENDERED VIEWS

[illegible]

# BLUE FLASK



The floor plan illustrates the layout of a fast-food restaurant. Key areas and equipment include:


- CHILLER**: Located at the top left.
- PREPARATION COUNTER**: Located at the top right.
- BRANDING**: A rectangular area in the upper center.
- ENTRY**: The main entrance on the right side.
- STAFF AREA**: Located on the left side, adjacent to the chiller.
- WARM DISPLAY COUNTER**: Two counters located in the center, angled towards the right.
- BILLING COUNTER**: Located at the bottom left.
- CUSTOMER WAITING AREA**: A large open space on the right side.

Circulation is indicated by dashed lines with arrows, showing paths from the entry through the waiting area and around the service counters. A scale bar at the bottom indicates  $10' - 0"$ . A north arrow points upwards, and a label **STAIRS** is located at the bottom center.


| SWITCH BOARD | HT. FROM FFL | LOCATION            | SWITCH COUNT                                                                        |
|--------------|--------------|---------------------|-------------------------------------------------------------------------------------|
| SB 01        | 45"          | BILLING COUNTER     |  |
| SB 02        | 18"          | BILLING COUNTER     |  |
| SB 03        | 18"          | CHILLER             |  |
| SB 04        | 3'           | PREPARATION COUNTER |  |
| SB 05        | 3'           | PREPARATION COUNTER |  |
| SB 06        | 45"          | BRANDING            |  |

| SYMBOL                                                                                | DESCRIPTION |
|---------------------------------------------------------------------------------------|-------------|
|  | WALL FAN    |
|  | SPOT LIGHT  |
|  | TRACK LIGHT |


|         |   |                   |           |      |           |            |               |   |                                                                                       |   |   |                                                                              |   |
|---------|---|-------------------|-----------|------|-----------|------------|---------------|---|---------------------------------------------------------------------------------------|---|---|------------------------------------------------------------------------------|---|
| NOTES / | <p>ALL DRAWINGS TO BE CO-RELATED TO OTHER DWGS, DOCUMENTS, TENDER SPECIFICATION, INCLUDING OTHER CONSULTANTS, SUPPLIERS, MANUFACTURERS ETC FOR EXECUTION. ANY DISCREPANCY/INCONSISTENCY TO BE BROUGHT TO ARCHITECT'S NOTICE IN WRITING, REASONABLY IN ADVANCE.</p> | ISSUE & REVISIONS | Issued To | Date | Ver / Rev | Issued For | No. of Copies | <input type="checkbox"/> CLIENT COPY<br><input type="checkbox"/> SITE COPY<br><input type="checkbox"/> CONSULTANT COPY<br><input type="checkbox"/> CONTRACTOR COPY<br><input type="checkbox"/> OFFICE COPY<br><input type="checkbox"/> ORIGINAL COPY |  | <b>STRUCTURAL :</b><br><br><b>ELECTRICAL :</b><br><br><b>PAV &amp; PIRE :</b><br><br><b>LANDSCAPE :</b><br><br><b>S.S. &amp; P.M.O</b> | <b>ARCHITECTS</b><br><br><b>JIGNESH ARCHITECTS</b><br>#2A Tamboln Road<br>Bandra West<br>Mumbai<br>District - BORIVALI, India<br>PROJECTS | <b>Client :</b> BLUE FLASK<br><b>Project :</b> CAFT<br><b>Site :</b> MADURAI | <b>date :</b> 16/03/2022<br><b>Scale :</b> 1 : 10<br><br><b>drawn :</b> GUNJALVISHAL M<br><br><b>checked by :</b> NAME.NUNAM<br><br><b>Design title :</b><br><br><b>Design no :</b> 703 / A191<br><b>Version / revision :</b> |
|         |   |                   |           |      |           |            |               |   |                                                                                       |   |   |                                                                              |   |

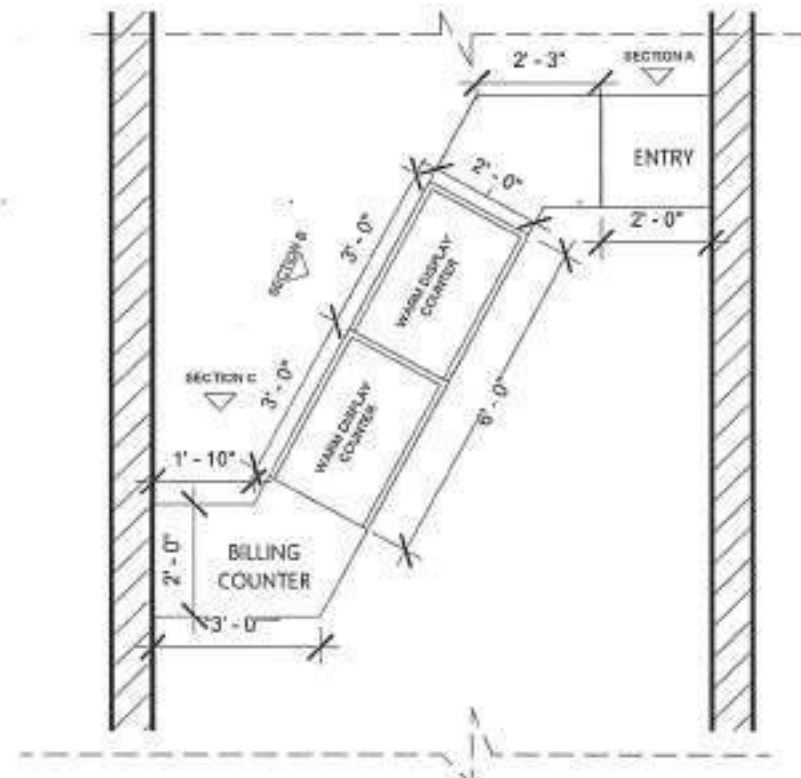


① DIAGONAL FURNITURE PLAN  
1 : 40

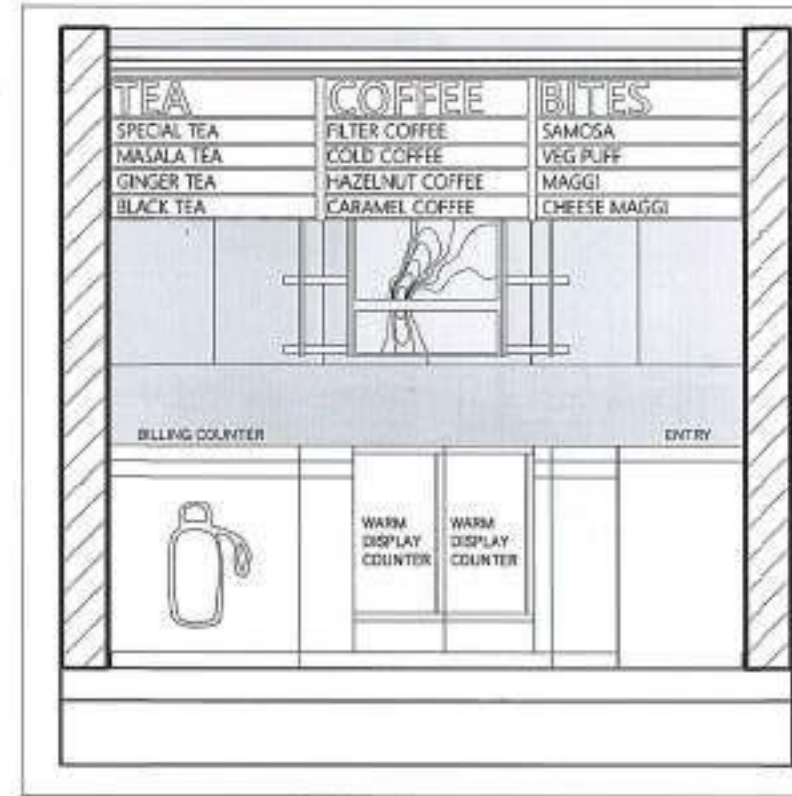


⑤ FRONT ELEVATION  
1 : 35

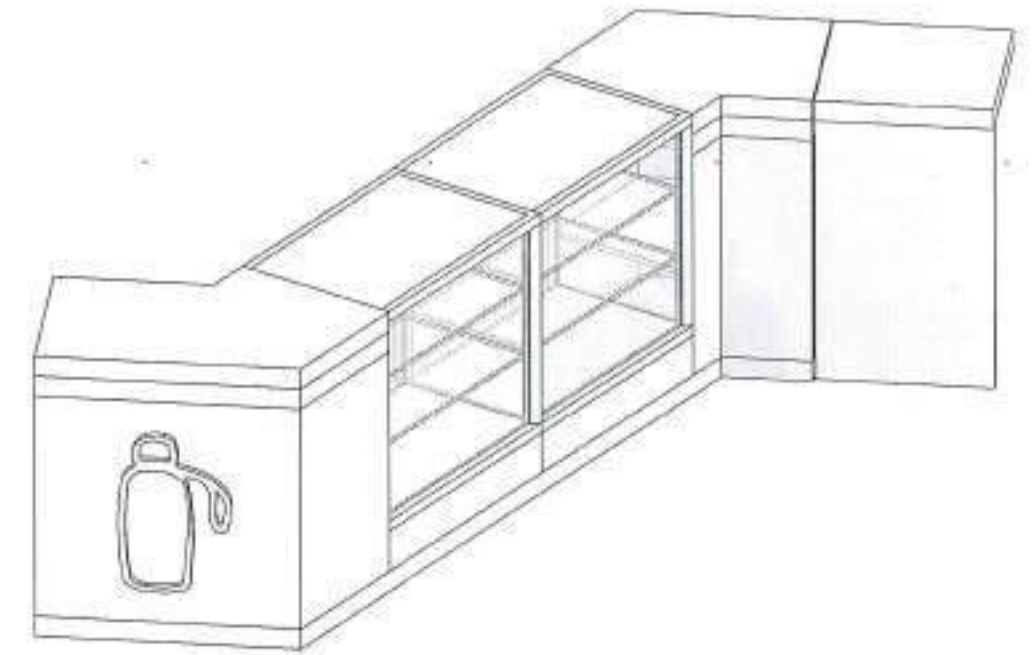

⑥ FURNITURE VIEW  
1 : 40

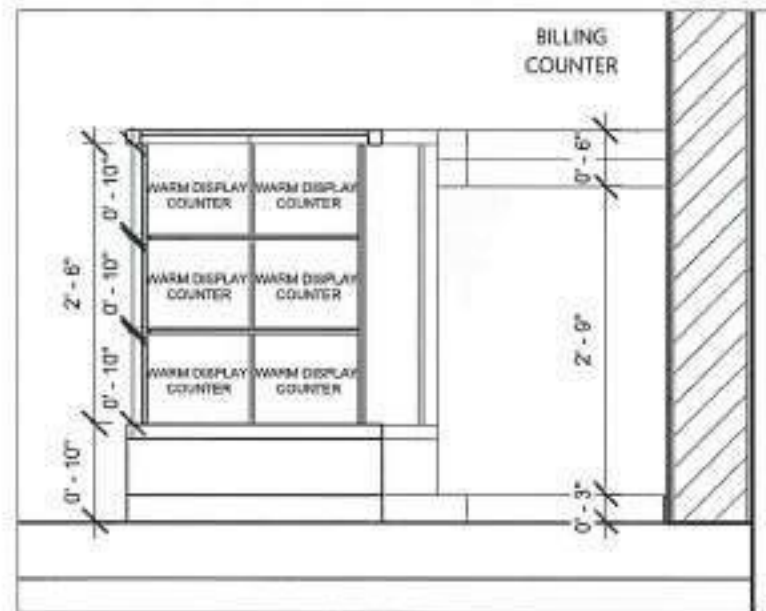

④ SECTION C (BILLING COUNTER FACING)  
1 : 20

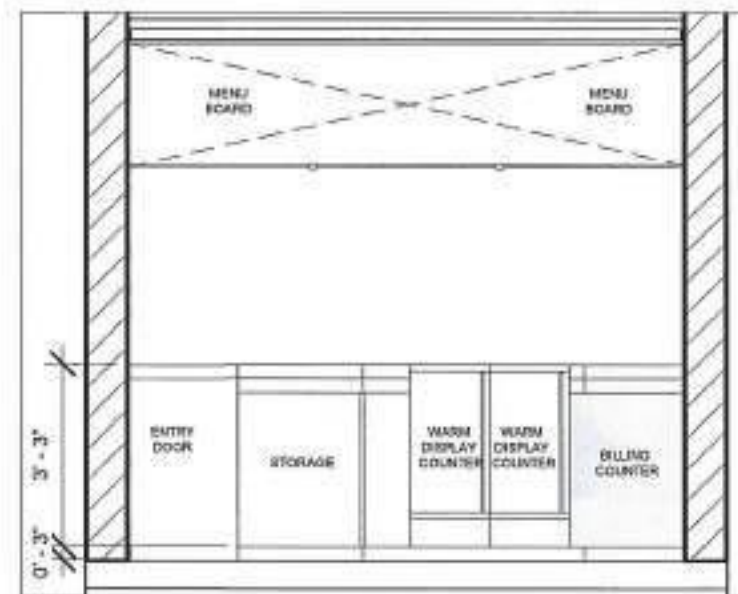

② SECTION A (ENTRY DOOR FACING)  
1 : 40



③ SECTION B (WARM COUNTER FACING)  
1 : 40

## DIAGONAL FURNITURE DETAIL

| NOTES /   | Issued to | Date | Ver / Rev | Issued For | No. of Copies | CLIENT COPY   | STRUCTURAL                                                              | ARCHITECTS   | Client   | Rev   | Scale               | As indicated |
|---|-----------|------|-----------|------------|---------------|---|-------------------------------------------------------------------------|---|---|---|---------------------|--------------|
| ALL DRAWINGS TO BE CO-RELATED TO OTHER DWG. DOCUMENTS, TENDER/SPECIFICATION, INCLUDING OTHER CONSULTANTS SUPPLIERS, MANUFACTURERS BEFORE DECISION. ANY DISCREPANCY/REVISION TO BE BROUGHT TO ARCHITECT'S NOTICE IN WRITING, REASONABLY IN ADVANCE. |           |      |           |            |               | <input type="checkbox"/> CLIENT COPY<br><input type="checkbox"/> SITE COPY<br><input type="checkbox"/> CONSULTANT COPY<br><input type="checkbox"/> CONTRACTOR COPY<br><input type="checkbox"/> OFFICE COPY<br><input type="checkbox"/> ORIGINAL COPY | STRUCTURAL:<br>ELECTRICAL:<br>P/E & P/E:<br>LANDSCAPE:<br>S.S. & P.M.C. | ARCHITECTS:<br>UNKNOWN ARCHITECTS<br>#2A Thiruvalluvar Road,<br>Mambalam,<br>Chennai-600033, India.<br>PROJECTS | Client: BLUE FLASK<br>Project: CAFE<br>Site: MADURAI   | Rev: 16/05/2022<br>Drawn: GOKULAKRISHNAN M<br>Check: MANJUNATHAN M<br>Date: 16/05/2022<br>Rev: 16/05/2022 | Scale: As indicated |              |
| ISSUE & REVISIONS   |           |      |           |            |               |   |                                                                         |   | ALL THE DIMENSIONS IN FEET AND INCHES. IF IN<br>DIAGNOSTIC SCALE THE DRAWING, FOLLOW THE DIMENSIONS MENTIONED.<br>ALL DIMENSIONS TO BE CHECKED AT SITE, DO NOT USE THE DRAWING<br>FOR ANY OTHER PURPOSE THAN IT IS MEANT FOR. |   |                     |              |




# INDIAN TERRAIN,TANJORE



*Unknown Architects*

19279

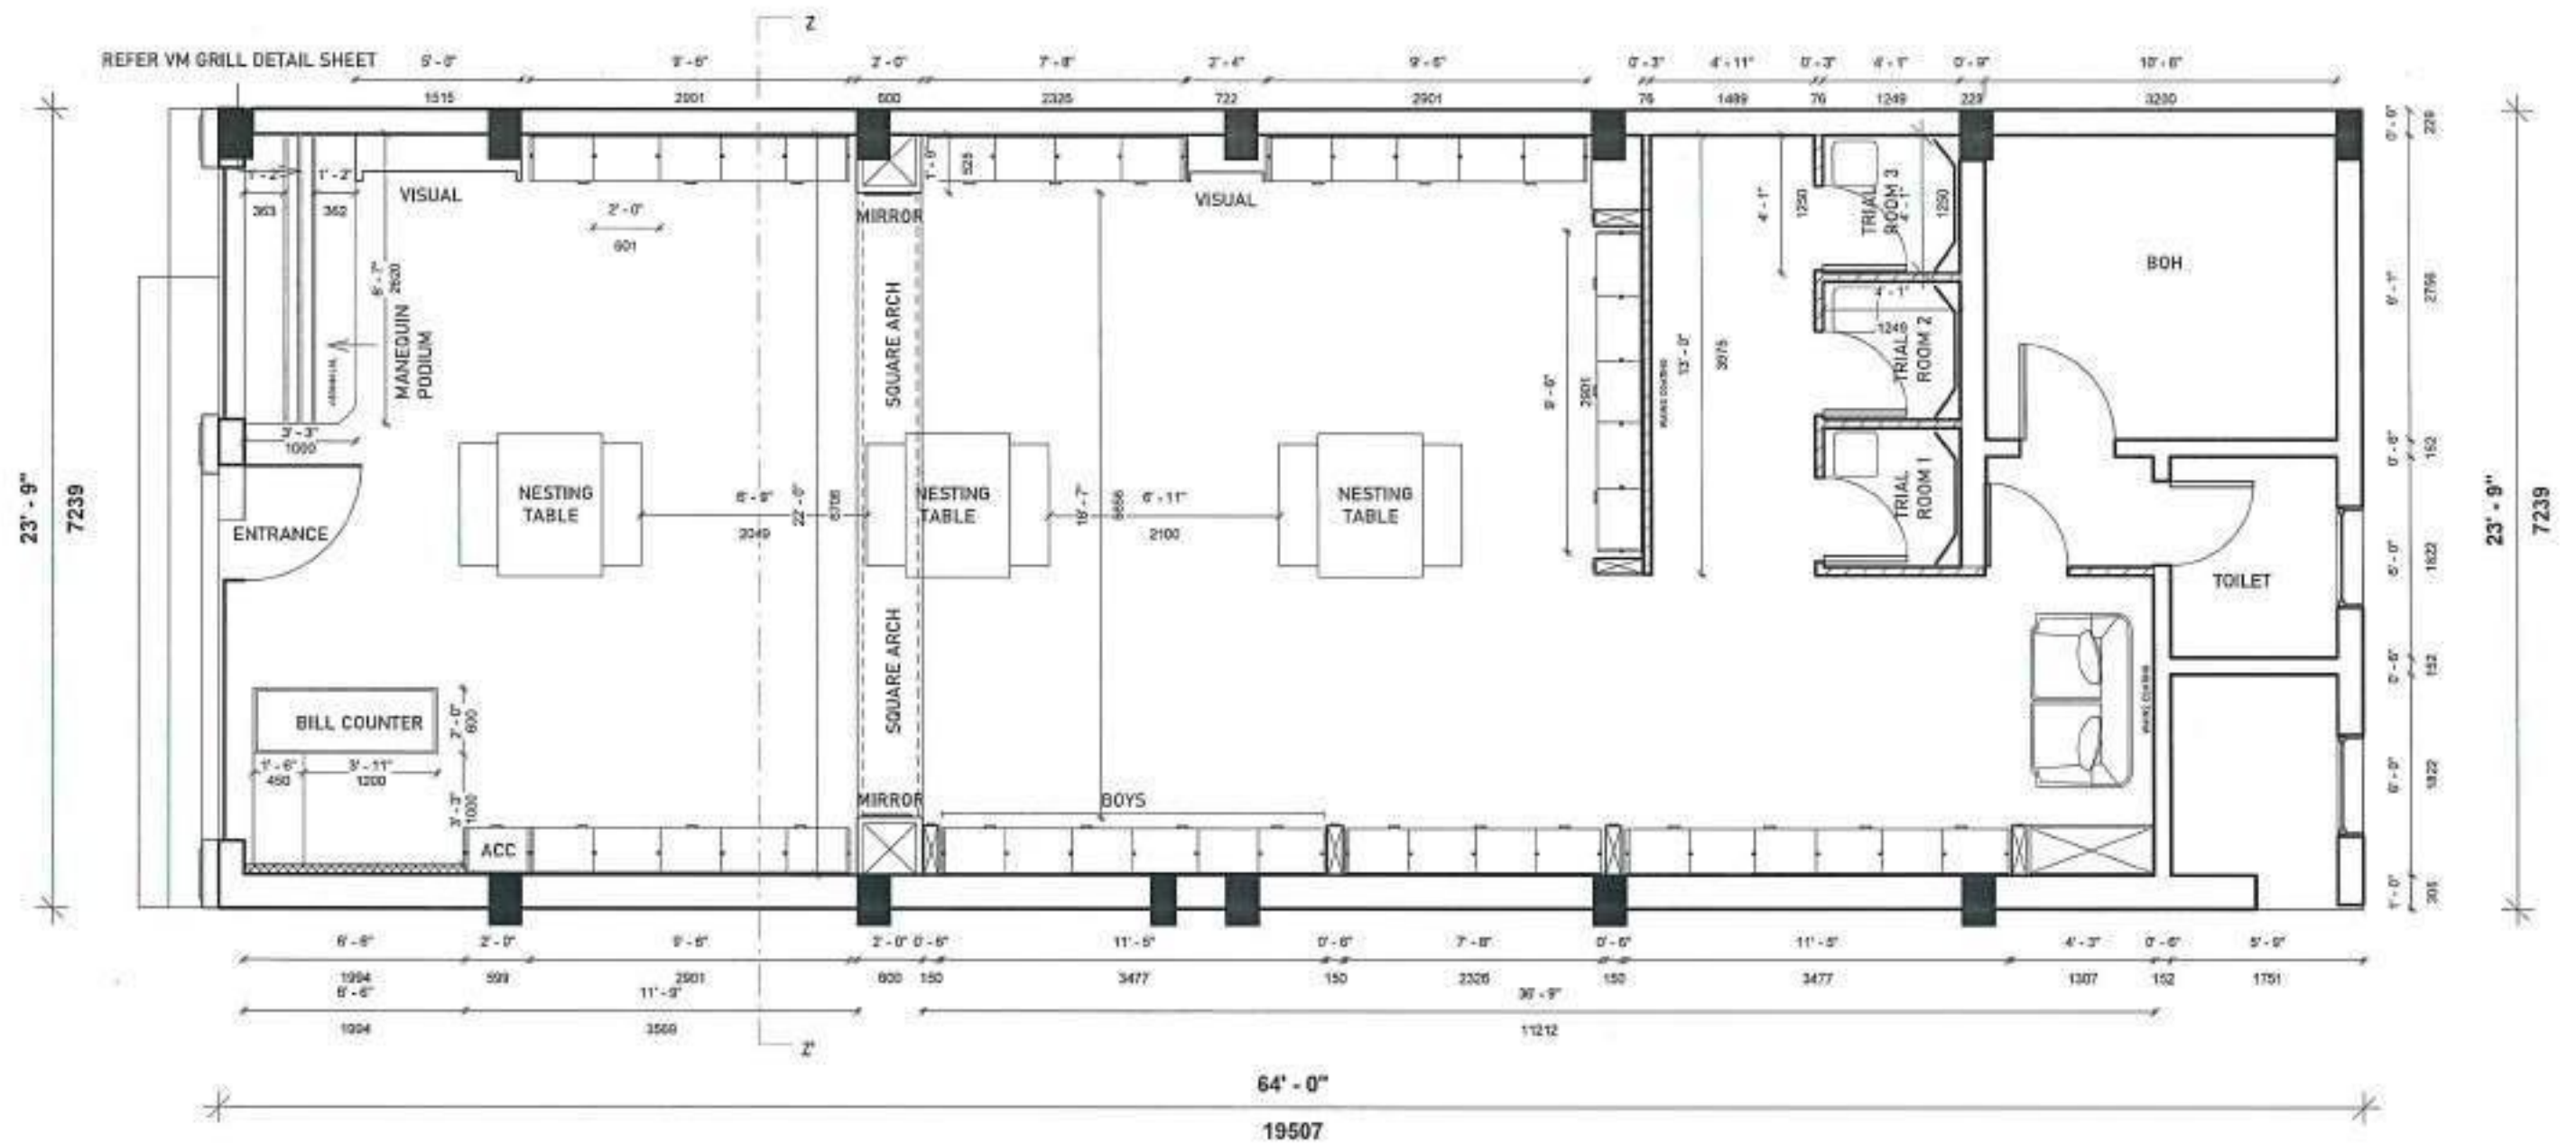


## 1. FLOOR PLAN

TOTAL AREA - 1520 SQFT  
CARPET AREA - 1370 SQFT

|                     |   |                   |                                                                                             |   |                 |   |   |   |   |
|---------------------|---|-------------------|---------------------------------------------------------------------------------------------|---|-----------------|---|---|---|---|
| NOTES/<br><br>N<br> | ALL DRAWINGS TO BE CO-RELATED TO OTHER DWG'S, DOCUMENTS / TENDERS SPECIFICATION INCLUDING OTHER CONSULTANTS SUPPLIERS MANUFACTURERS BEFORE EXECUTION. ANY DISCREPANCY/AMBIGUITY TO BE BROUGHT TO ARCHITECTS NOTICE IN WRITING REASONABLY IN ADVANCE. | issue & revisions | Issued To _____<br>Date _____<br>Ver / Rev _____<br>Issued For _____<br>No. of Copies _____ | <input type="checkbox"/> CLIENT COPY<br><input type="checkbox"/> SITE COPY<br><input type="checkbox"/> CONSULTANT COPY<br><input type="checkbox"/> CONTRACTOR COPY<br><input type="checkbox"/> OFFICE COPY<br><input checked="" type="checkbox"/> ORIGINAL COPY | OFFICE SEAL<br> | STRUCTURAL : _____<br>ELECTRICAL : _____<br>ME & PE : _____<br>LANDSCAPE : _____<br>O.S. & P.M.C : | ARCHITECTS<br><br>UNKNOWAN<br>ARCHITECTS<br>#7A Thambiah Road,<br>Kodai Kallu, Vellore<br>Mandalem<br>Chennai - 600 033, India.<br>PROJECTS: | Client : HEMA TEERATHAN<br>Project : COMMERCIAL SHOP<br>Site : TALAVANGAL<br><br>ALL THE DIMENSIONS IN FEET AND INCHES - (FOOT)<br>DO NOT SCALE THE DRAWING, FOLLOW THE DIMENSIONS MENTIONED.<br>ALL DIMENSIONS TO BE CHECKED AT SITE. DO NOT USE THE DRAWING FOR ANY OTHER PURPOSE THAN IT IS MEANT FOR | date : 13/04/2022      Scale : 1 : 50<br>drawn : GEMMA WASHIN M<br>checked by : HARSHITH RUMAR<br>design title : _____<br>drawing no : WD / A1B1<br>version revision : |
|---------------------|---|-------------------|---------------------------------------------------------------------------------------------|---|-----------------|---|---|---|---|





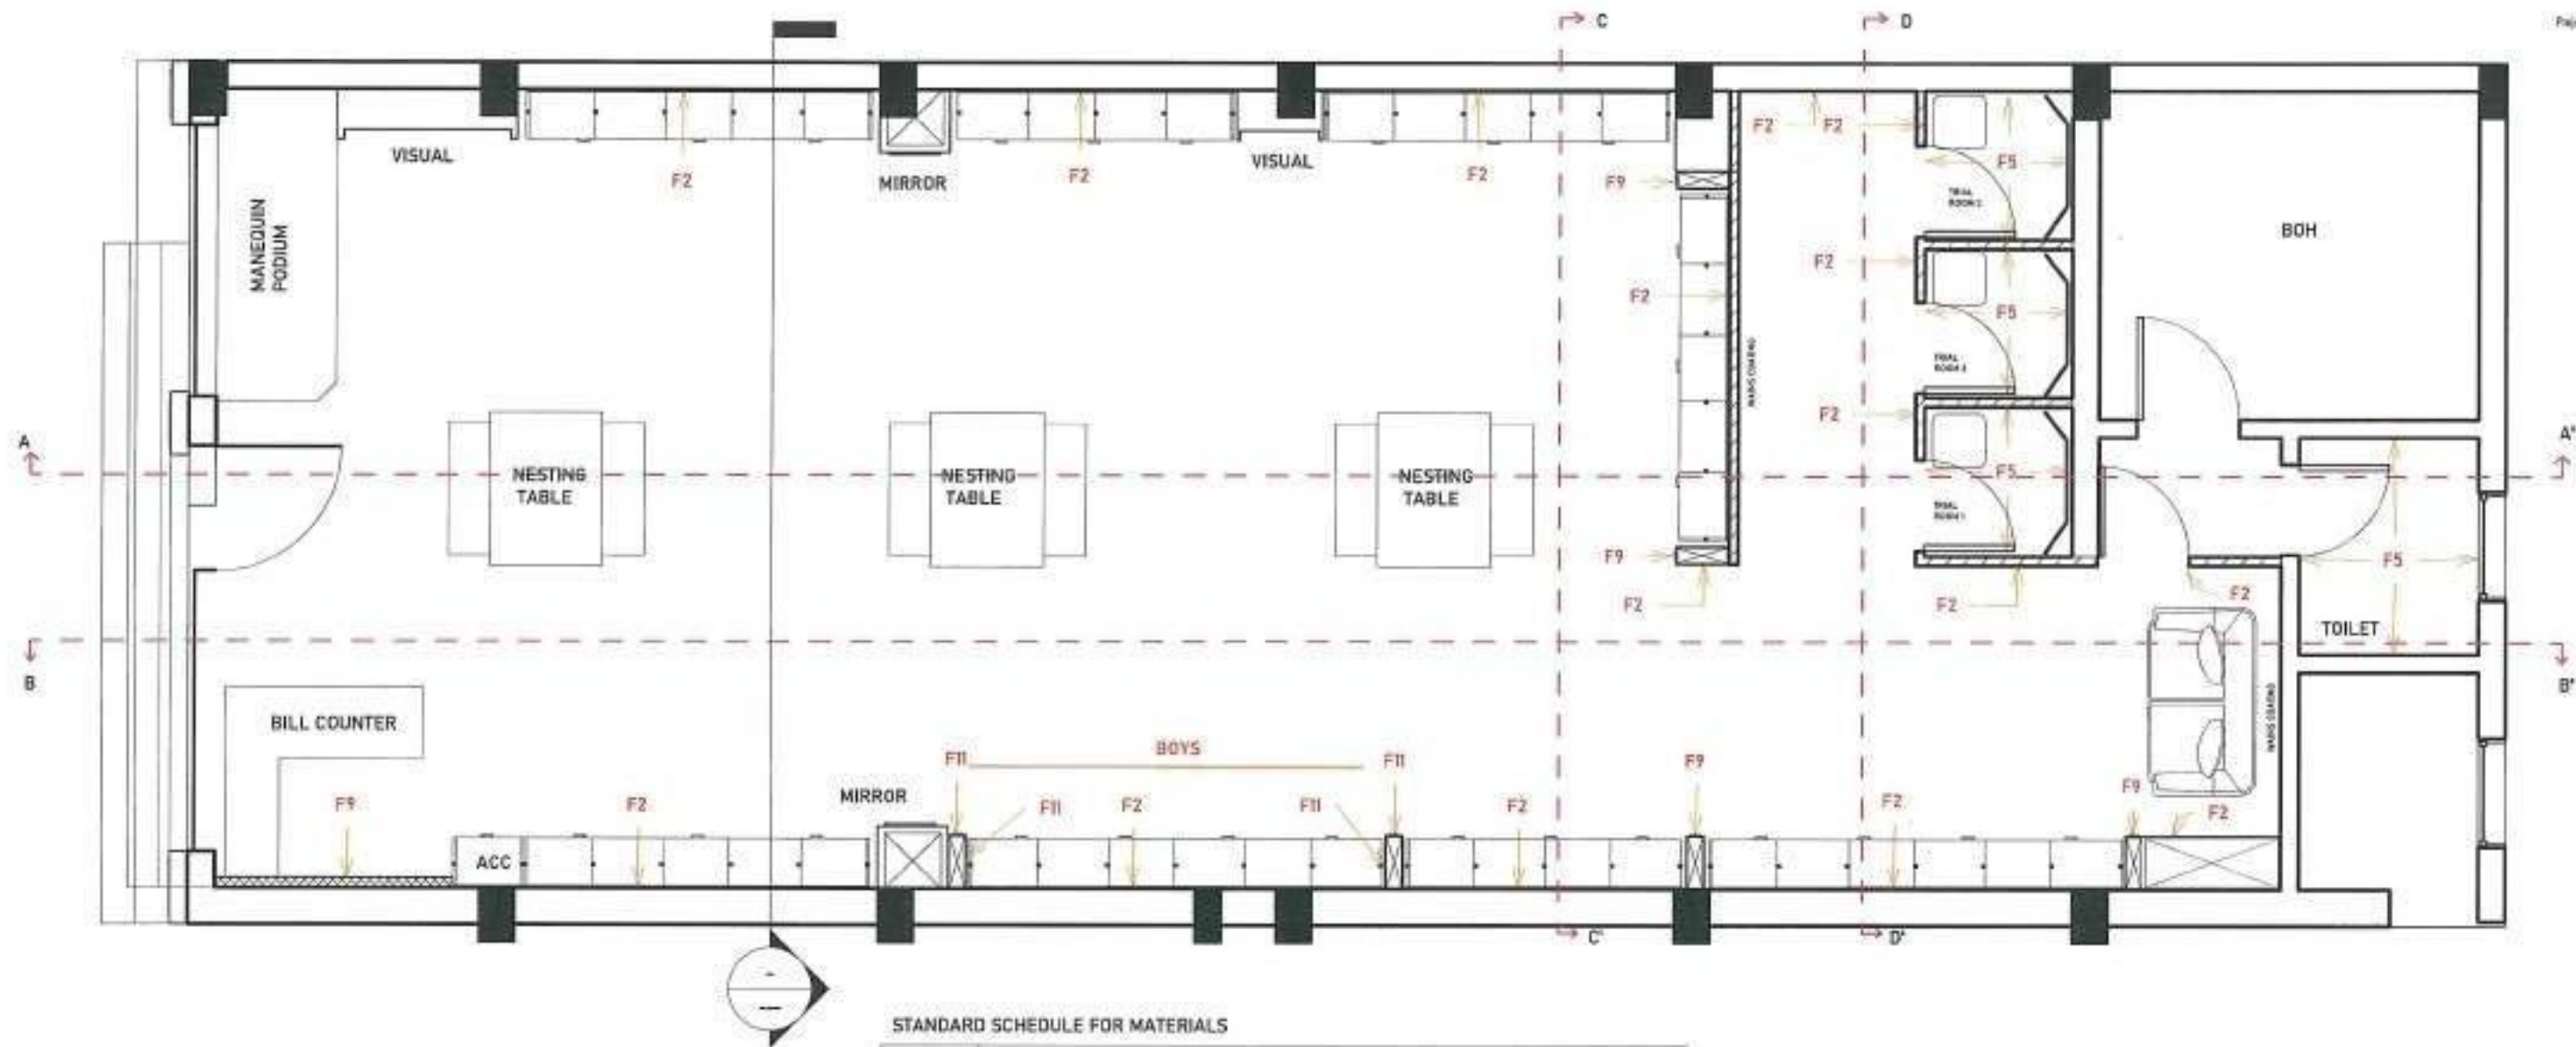

### STANDARD SCHEDULE FOR MATERIALS


| CODE | FINISH / COLOUR / SHADE                                                                           |
|------|---------------------------------------------------------------------------------------------------|
| F2   | APPROVED ACRYLIC EMULSION PAINT ON MDF / WALL<br>( ASIAN MAKE COLD COFFEE L - 129)                |
| F5   | APPROVED LAMINATE UPTO 975MM FROM FFL ABOVE 975<br>APPROVED PAINT FINISH REFER TRAIL ROOM DETAILS |
| F9   | DUCO PAINT SPRAY (MAKE ASIAN COTTON WOOL L-104) ON BRICK<br>PATTERN TILE / MDF PORTALS            |
| F11  | DUCO PAINT SPRAY (MAKE ASIAN NAVY BLUE 9197)                                                      |

## 4. FINISHES LAYOUT


TOTAL AREA - 1520 SQFT  
CARPET AREA - 1370 SQFT

|                                                       |   |                                  |                      |                 |                     |                       |                                                     |                                                 |                                                                                                   |   |   |                                  |                             |                          |
|-------------------------------------------------------|---|----------------------------------|----------------------|-----------------|---------------------|-----------------------|-----------------------------------------------------|-------------------------------------------------|---------------------------------------------------------------------------------------------------|---|---|----------------------------------|-----------------------------|--------------------------|
| <div>NOTES /</div> <div><div>N</div><div></div></div> | <div>ALL DRAWINGS TO BE CO-RELATED TO OTHER OWNERS DOCUMENTS, TENDER/SPECIFICATION INCLUDING OTHER CONSULTANTS SUPPLIERS MANUFACTURERS BEFORE EXECUTION. ANY DISCREPANCY/AMBIGUITY TO BE BROUGHT TO ARCHITECTS NOTICE IN WRITING. REASONABLY BY ADVANCE.</div> | <div>Issue &amp; revisions</div> | <div>Issued To</div> | <div>Date</div> | <div>Rev / Pm</div> | <div>Issued For</div> | <div>No. of Copies</div>                            | <div><input type="checkbox"/> CLIENT COPY</div> | <div>SINCE 1974</div> <div><div>UNIKUN ARCHITECTS</div><div></div><div>SEKUAL-560 033</div></div> | <div>STRUCTURAL</div>                                                                                               | <div>ARCHITECTS</div> <div>UNIKUN ARCHITECTS</div> <div>#24 Tunjaya Road</div> <div>Road no. 108</div> <div>Mentari</div> <div>Damanrau-60003, Kuala Lumpur</div> | <div>Client: HUMAN TERRACE</div> | <div>Date: 13/04/2022</div> | <div>Scale: 1 : 50</div> |
|                                                       |   |                                  |                      |                 |                     |                       | <div><input type="checkbox"/> SITE COPY</div>       | <div>ELECTRICAL</div>                           |                                                                                                   | <div>Project: COMMERCIAL SHOP</div>                                                                                 |   | <div>Drawn: GOMALANISAH M</div>  |                             |                          |
|                                                       |   |                                  |                      |                 |                     |                       | <div><input type="checkbox"/> CONSULTANT COPY</div> | <div>P&amp;E &amp; FIRE</div>                   |                                                                                                   | <div>Site: TAMBUK</div>                                                                                             |   | <div>Ckd by: MARIZOZMAN</div>    |                             |                          |
|                                                       |   |                                  |                      |                 |                     |                       | <div><input type="checkbox"/> CONTRACTOR COPY</div> | <div>LANDSCAPE</div>                            |                                                                                                   |   |   | <div>Day title:</div>            |                             |                          |
|                                                       |   |                                  |                      |                 |                     |                       | <div><input type="checkbox"/> OFFICE COPY</div>     | <div>O.S. &amp; P.M.C</div>                     |                                                                                                   | <div>ALL THE DIMENSIONS IN FEET AND INCHES (F/I)</div>                                                              |   | <div>Day no: 10 / 1184</div>     |                             |                          |
|                                                       |   |                                  |                      |                 |                     |                       | <div><input type="checkbox"/> ORIGINAL COPY</div>   |                                                 |                                                                                                   | <div>DONOT SCALE THE DRAWING. FOLLOW THE DIMENSIONS MENTIONED.</div>                                                |   | <div>Version / revision:</div>   |                             |                          |
|                                                       |   |                                  |                      |                 |                     |                       |                                                     |                                                 |                                                                                                   | <div>ALL DIMENSIONS TO BE CHECKED AT SITE. DO NOT USE THE DRAWING FOR ANY OTHER PURPOSE THAN IT IS MEANT FOR.</div> |   |                                  |                             |                          |
|                                                       |   |                                  |                      |                 |                     |                       |                                                     |                                                 |                                                                                                   |   |   |                                  |                             |                          |
REFER THE SQUARE ARCH DETAIL

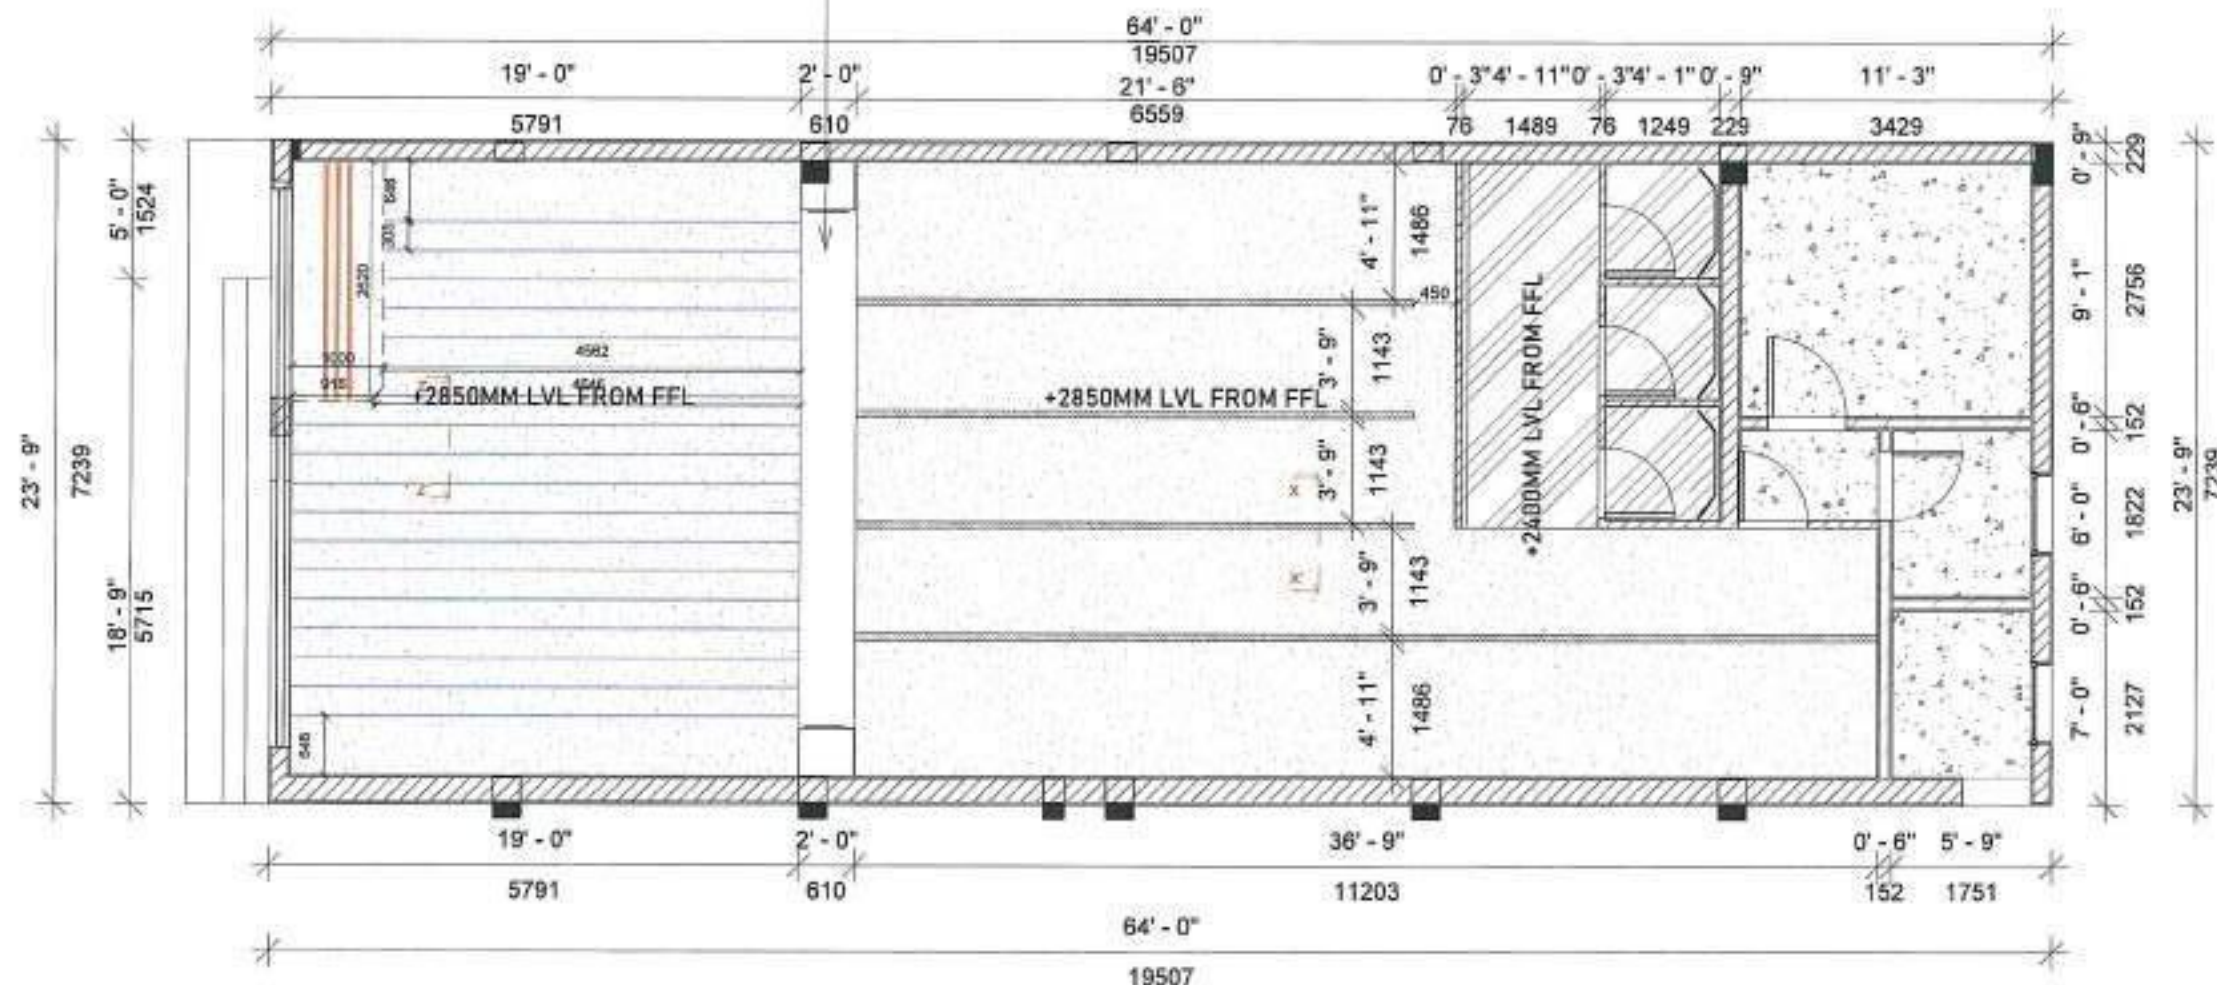


| SL NO | SYMBOL | DESCRIPTION   |
|-------|--------|---|
| 1     |        | TRIAL ROOM GYPSUM FALSE CEILING @ 2400MM LVL FROM FFL, WITH APPROVED PAINT FINISH (MALE ASIAN COTTON WOOL L - 104) |
| 2     |        | GYPSUM FALSE CEILING @ 2850MM LVL FROM FFL, WITH APPROVED PAINT FINISH (MALE ASIAN COTTON WOOL L - 104)            |
| 3     |        | NO FALSE CEILING IN BOH AREA AND TOILET AREA                                                                       |

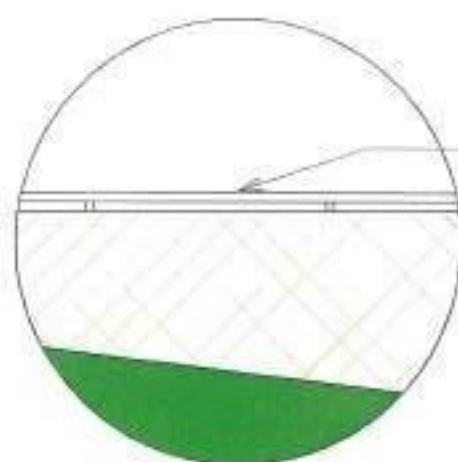

SECTION - ZZ'

12mm thk X 300mm width gypsum board onboard ceiling @ 2850mm from ffl finished with white paint, 12mm thk vertical groove on every 300mm width

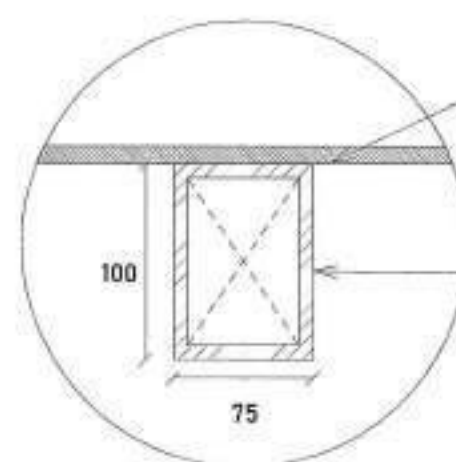

SECTION - XX'


Proposed false ceiling @ 2850mm from ffl

75 X 100mm ht gypsum rafters finished with paint to be match with 3242 OW/NASH OAK, AMULYA MICA MAKE

## 5. FALSE CEILING LAYOUT

TOTAL AREA - 1520 SQFT  
CARPET AREA - 1370 SQFT

|         |   |                   |          |      |           |            |               |                                                                                                |                 |                                                                         |   |                                                                      |   |
|---------|---|-------------------|----------|------|-----------|------------|---------------|------------------------------------------------------------------------------------------------|-----------------|-------------------------------------------------------------------------|---|----------------------------------------------------------------------|---|
| NOTES / | ALL DRAWINGS TO BE CO-RELATED TO OTHER DWG DOCUMENTS, TRANSFER SPECIFICATION INCLUDING OTHER CONSULTANTS SUPPLIERS, MANUFACTURERS BEFORE EXECUTION. ANY DISCREPANCY/AMBIGUITY TO BE BROUGHT TO ARCHITECTS NOTICE IN WRITING, REASONABLY IN ADVANCE. | Issue & Revisions | Issue No | Date | Ver / Rev | Issued For | No. of Copies | CLIENT COPY<br>SITE COPY<br>CONSULTANT COPY<br>CONTRACTOR COPY<br>OFFICE COPY<br>ORIGINAL COPY | OFFICE SEAL<br> | STRUCTURAL:<br>ELECTRICAL:<br>P&E & FIRE:<br>LANDSCAPE:<br>S.L. & P.M.C | ARCHITECTS<br>UNKNOW ARCHITECTS<br>#2A, Thiruvananthapuram<br>Road No. 1, 2nd<br>Floor, 3rd<br>Crossing - 400001, India.<br>PROJECTS | Client : BOWA TERRACE<br>Project : COMMERCIAL SHOP<br>Site : TANJORE | Date : 15/04/2022<br>Scale : 1 : 40<br>Drawn : BENJAMIN S.M.<br>Checked : SHARAD KUMAR<br>Day file :<br>Proj no : BD / 4182<br>Version / Revision : |
|---------|---|-------------------|----------|------|-----------|------------|---------------|------------------------------------------------------------------------------------------------|-----------------|-------------------------------------------------------------------------|---|----------------------------------------------------------------------|---|

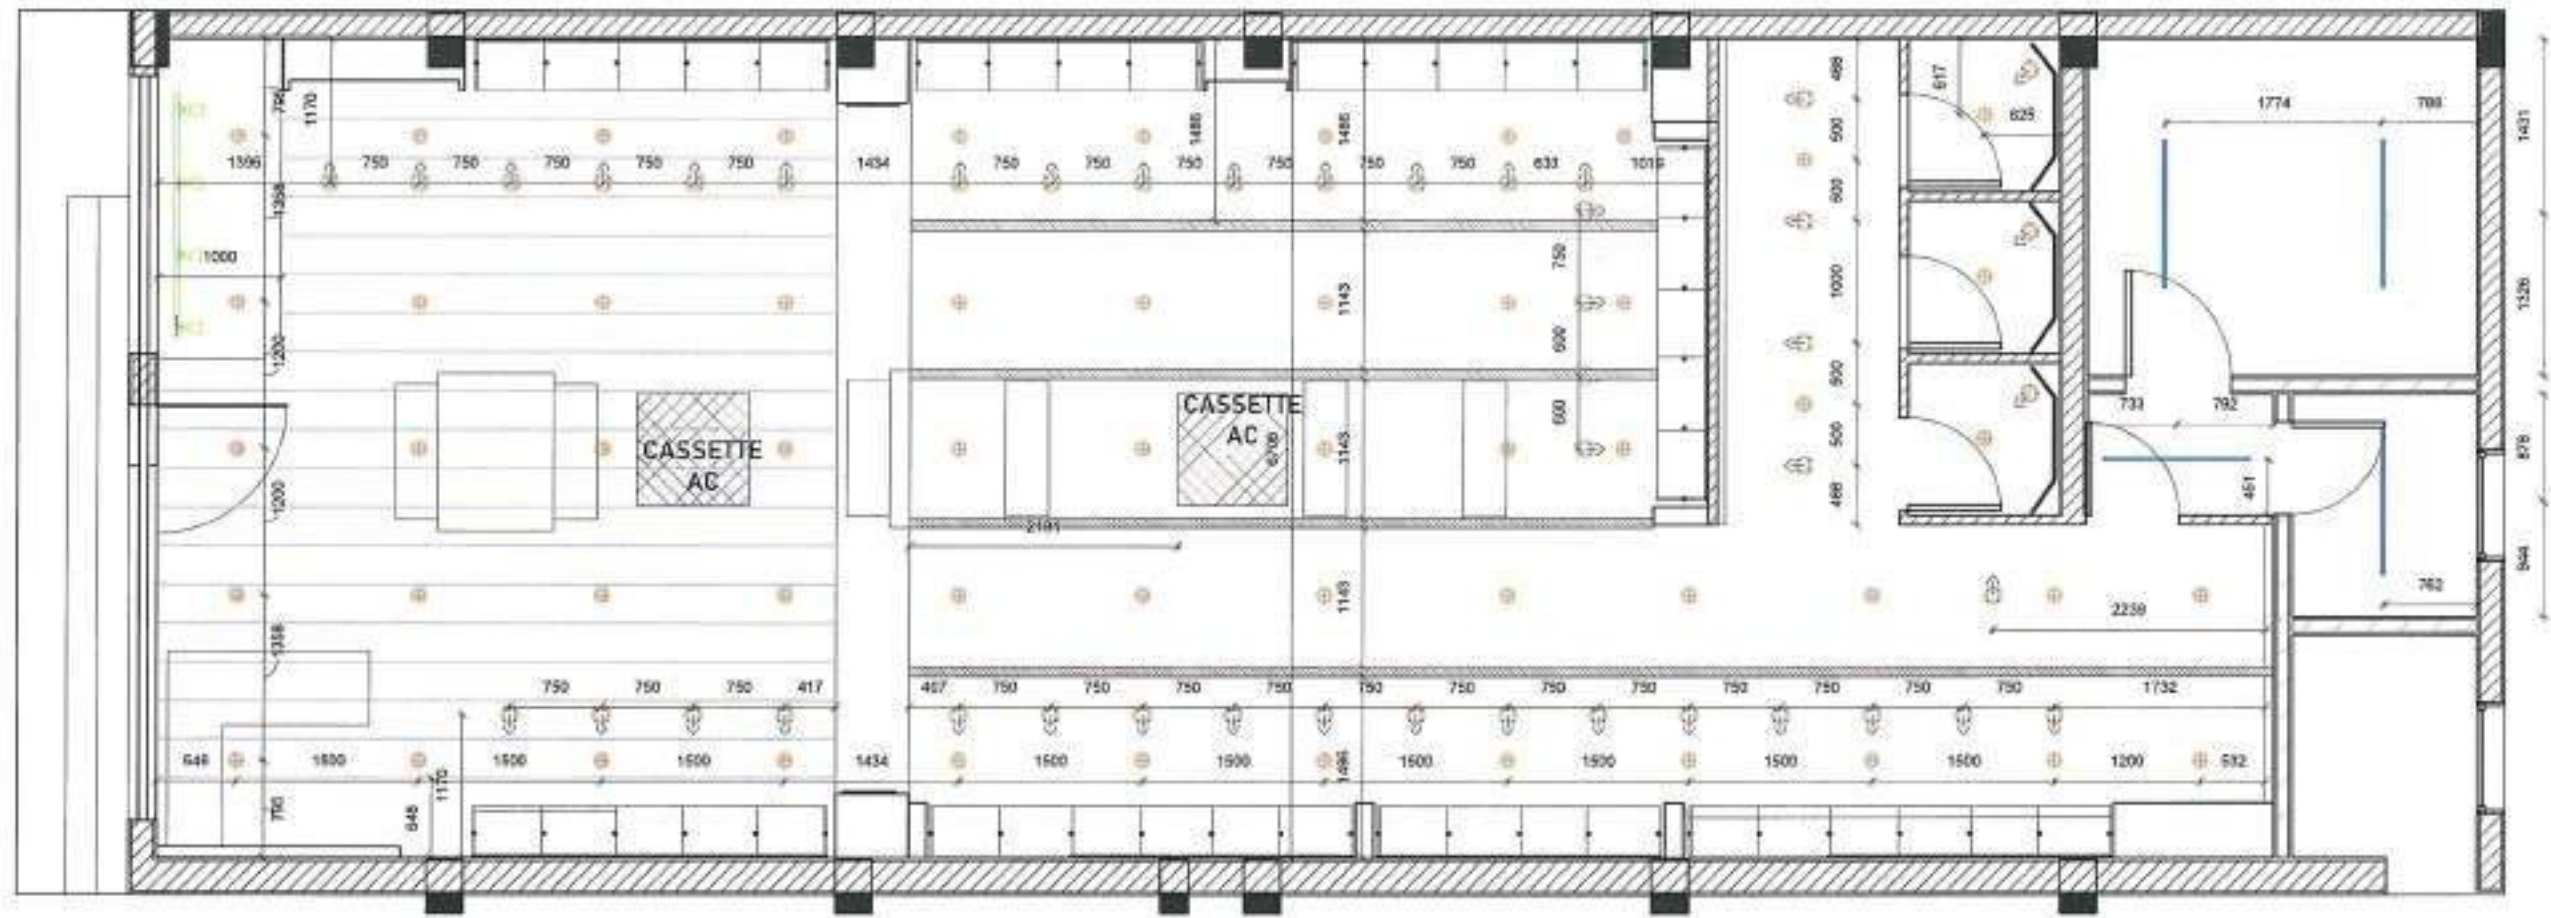

| SL NO | SYMBOL |       | DESCRIPTION                                                                | WATTAGE | TOTAL QTY | UNIT |
|-------|--------|-------|----------------------------------------------------------------------------|---------|-----------|------|
| 1     |        | DL-1  | SATCO RECESSED MOUNTED 37W COB 40 DEGLED DOWNLIGHT FITTING WITH DRIVER F/S | 37W     | 56        | NOS. |
| 2     |        | WW-1  | SATCO RECESSED 35W COB 40 DEG LED WALL WASHER FITTING WITH DRIVER F/S      | 35W     | 43        | NOS. |
| 3     |        | SMD-1 | BRIGHTLINE 18W LED 6500K SURFACE MOUNT LUMINAIRE                           | 18W     | 4         | NOS. |
| 4     |        | TL-1  | SATCO TRACK SPOT 30W COB 24 DEG LED FITTING WITH DRIVER F/S                | 30W     | 4         | NOS. |
| 5     |        |       | 2METER TRACK FOR ABOVE TRACKSPOT                                           |         | 1         | NOS. |

## 6. LIGHTING LAYOUT

TOTAL AREA - 1520 SQFT  
CARPET AREA - 1370 SQFT

NOTES /



ALL DRAWINGS TO BE CO-RELATED TO OTHER  
DWG DOCUMENTS, TENDERSPECIFICATION,  
INCLUDING OTHER CONSULTANTS SUPPLIERS,  
MANUFACTURERS BEFORE EXECUTION.  
ANY DISCREPANCY/INCONSISTENCY TO BE BROUGHT  
TO ARCHITECTS NOTICE IN WRITING,  
REASONABLY IN ADVANCE.

ISSUE & REVISIONS

| Issued to | Date | Rev / Rev | Issued For | No. of Copies |
|-----------|------|-----------|------------|---------------|
|           |      |           |            |               |
|           |      |           |            |               |
CLIENT COPY  
SITE COPY  
CONSULTANT COPY  
CONTRACTOR COPY  
OFFICE COPY  
ORIGINAL COPY




STRUCTURAL  
ELECTRICAL  
P&E & FIRE  
LANDSCAPE  
S.S. & P.M.E

ARCHITECTS  
UNKNOWN  
ARCHITECTS  
#76 Tharakan Road,  
Pondicherry, Tamil Nadu  
605 006, India  
PROJECTS

Client : SDW TERNAN  
Project : COMMERCIAL SHOP  
Site : TANJORE

ALL THE DIMENSIONS IN FEET AND INCHES. (F)  
DO NOT SCALE THE DRAWING. FOLLOW THE DIMENSIONS MENTIONED.  
ALL DIMENSIONS TO BE CHECKED AT SITE. DO NOT USE THE DRAWING  
FOR ANY OTHER PURPOSE THAN IT IS INTENT FOR.

date : 15/04/2022 Scale : 1:50  
drawn : SDALE/ANAS M  
checked : MADHUKAR  
drawing no : 90 / 4185  
version / revision :

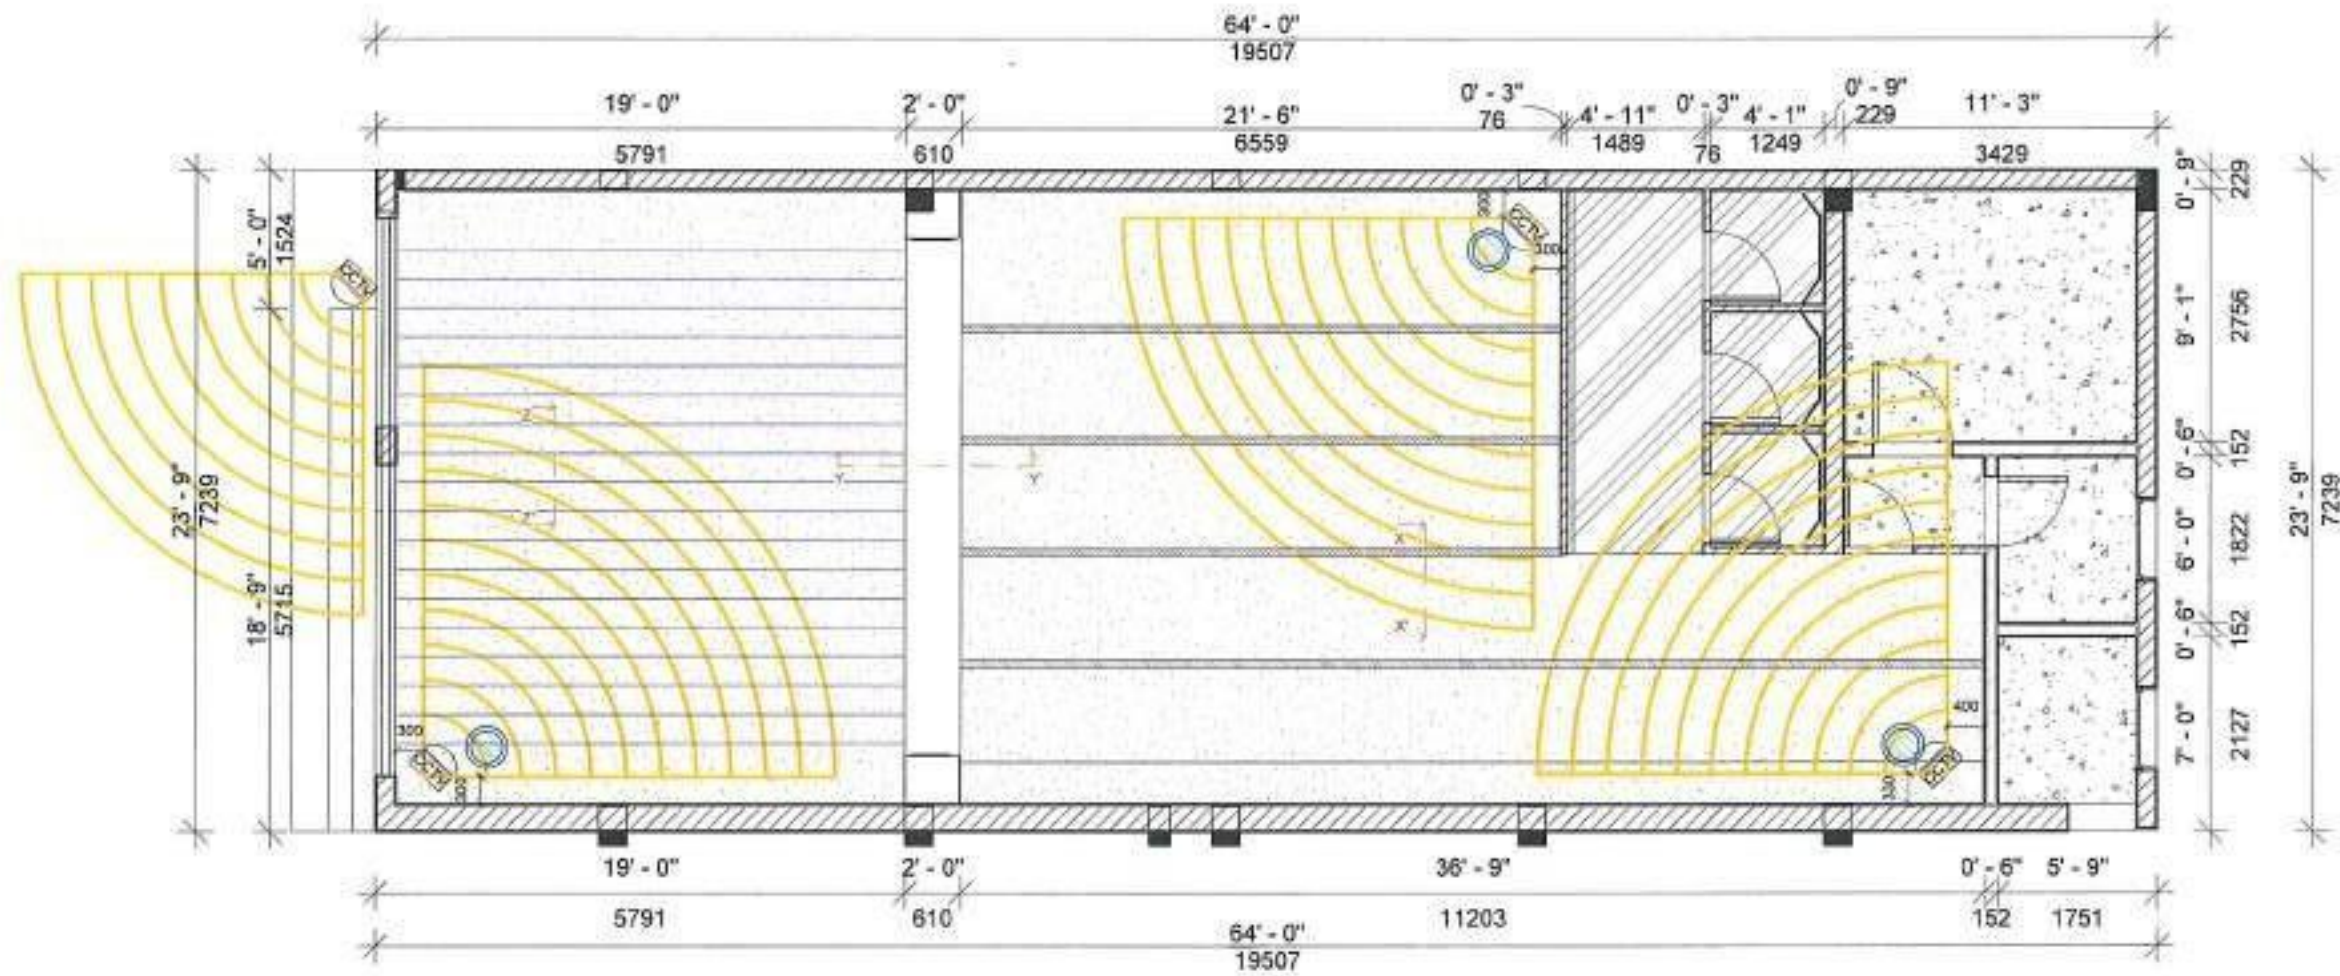

| SL NO | SYMBOL | DESCRIPTION                                 | QTY |
|-------|--------|---------------------------------------------|-----|
| 1     |        | IN CEILING SPEAKERS                         | 03  |
| 2     |        | HIGH RESOLUTION, FIXED 6MM LENS DOME CAMERA | 04  |

## 7 CCTV LAYOUT

TOTAL AREA - 1520 SQFT  
CARPET AREA - 1370 SQFT

NOTES /



ALL DRAWINGS TO BE CO-RELATED TO OTHER  
DRAWING DOCUMENTS, TENDER SPECIFICATION,  
INCLUDING OTHER CONSULTANTS SUPPLIERS,  
MANUFACTURERS BEFORE DISCUSSION.  
ANY DISCREPANCY/AMBIGUITY TO BE BROUGHT  
TO ARCHITECT'S NOTICE IN WRITING  
REASONABLY IN ADVANCE.

Issue & revisions

| Issued to | Sub | Ver / Rev | Issued For | No. of Copies |
|-----------|-----|-----------|------------|---------------|
|           |     |           |            |               |
|           |     |           |            |               |
- ☐ CLIENT COPY
- ☐ SITE COPY
- ☐ CONSULTANT COPY
- ☐ CONTRACTOR COPY
- ☐ OFFICE COPY
- ☐ ORIGINAL COPY




STRUCTURAL  
ELECTRICAL  
PNE & FIRE  
LANDSCAPE  
G.S. & P.A.C

ARCHITECTS  
UNKNOWN  
ARCHITECTS  
P/A Ibrahim Rishi  
Road no. 10, West  
Mambalam  
Chennai - 600033, India  
INDIA

Client: INDIAN TITAN  
Project: COMMERCIAL SHOP  
Site: TANJORE

ALL THE DIMENSIONS IN FEET AND INCHES (F)  
DON'T SCALE THE DRAWING. FOLLOW THE DIMENSIONS MENTIONED.  
ALL DIMENSIONS TO BE CHECKED AT SITE. DO NOT USE THE DRAWING  
FOR ANY OTHER PURPOSE THAN IT IS MADE FOR.

Date: 13/04/2022 Scale: 1:50  
Drawn by: SORUJANSHIN  
Checked by: NAME.NARAYAN  
Date: 13/04/2022  
Degree: B.A. / A. 154  
Version: 01/00

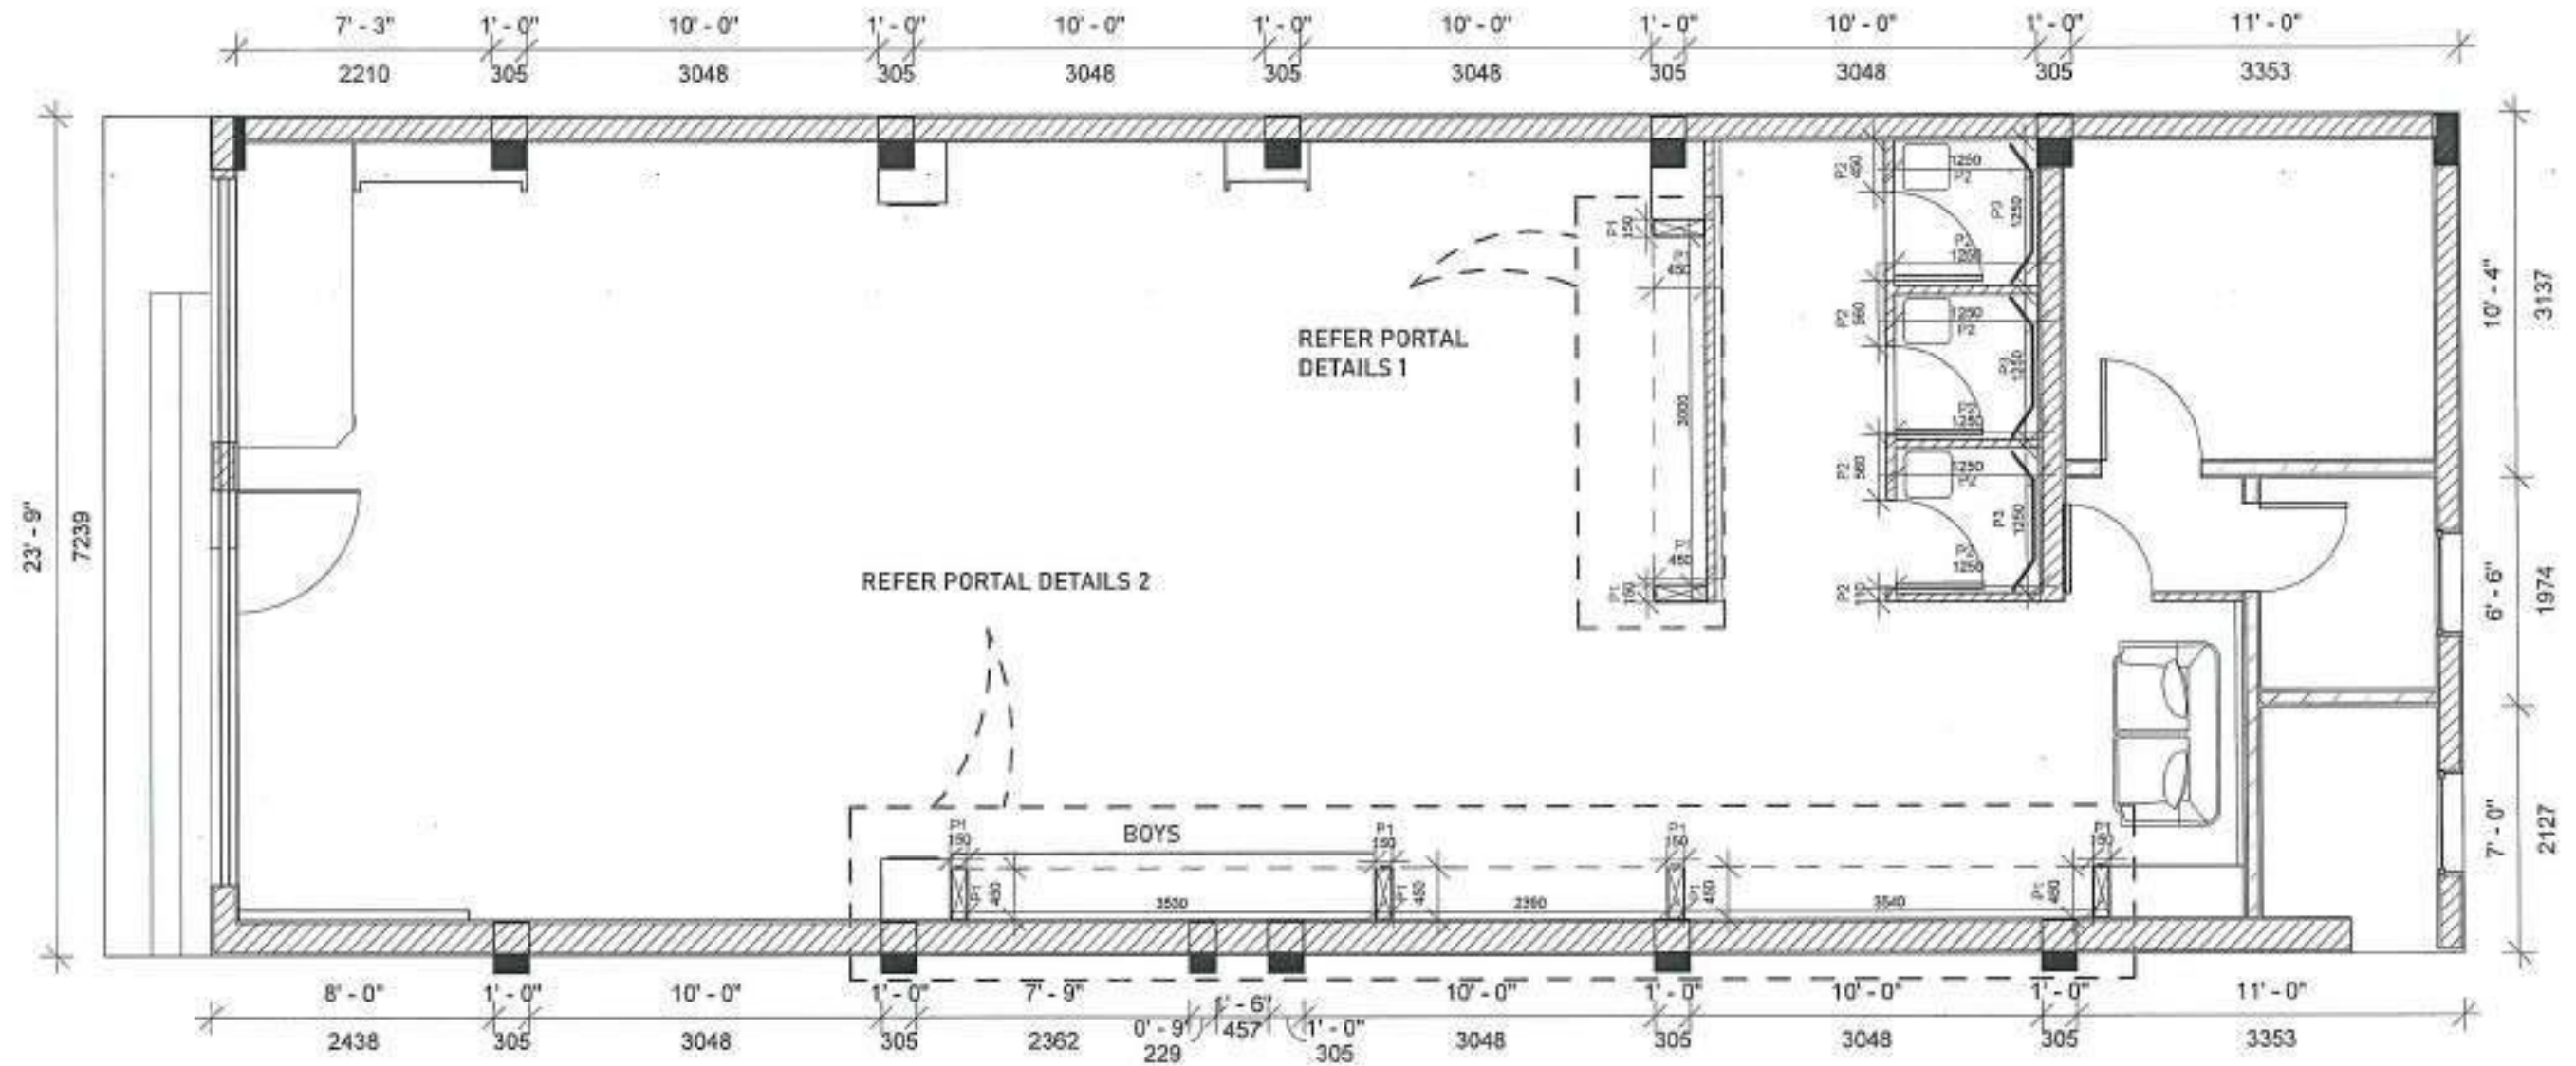

| SL NO | DESCRIPTION   |
|-------|---|
| P1    | PLY PORTAL 450X150MM THICK FINISH TO BE IN DUCO                                                                                         |
| P2    | 75MM THICK FULL HEIGHT PLY PARTITION RRETAIL/ TR CORRIDOR SIDE<br>12MM THICK MDF ANDBTIRAL ROOM IDE 12MM THICK PLY WITH LAMINATE FINISH |
| P3    | PLY PANELLING ON WALL FINISHED WITH LAMINATE UPTO 995MM ABOVE 1405MM<br>FINISHED WITH APPROVED PAINT                                    |

## 8. PARTITIONS DETAIL

TOTAL AREA - 1520 SQFT  
CARPET AREA - 1370 SQFT

|         |   |                   |           |      |           |            |               |                                                                                                |             |                                                                        |   |   |   |
|---------|---|-------------------|-----------|------|-----------|------------|---------------|------------------------------------------------------------------------------------------------|-------------|------------------------------------------------------------------------|---|---|---|
| NOTES / | ALL DRAWINGS TO BE CO-RELATED TO OTHER<br>DWG DOCUMENTS, DESIGN SPECIFICATION,<br>INCLUDING OTHER CONSULTANTS SUPPLIERS,<br>MANUFACTURERS BEFORE EXECUTION.<br>ANY DISCREPANCY/AMBIGUITY TO BE BROUGHT<br>TO ARCHITECT'S NOTICE IN WRITING,<br>REASONABLY IN ADVANCE. | ISSUE & REVISIONS | Issued to | Date | Ver / Rev | Issued For | No. of Copies | CLIENT COPY<br>SITE COPY<br>CONSULTANT COPY<br>CONTRACTOR COPY<br>OFFICE COPY<br>ORIGINAL COPY | OFFICE SEAL | STRUCTURAL:<br>ELECTRICAL:<br>ME & FIRE:<br>LANDSCAPE:<br>D.S. & P.M.C | ARCHITECTS<br>UNKNOWN<br>ARCHITECTS<br>#2A Bhamburda Road<br>Bhubaneswar, Odisha<br>751005, India<br>PROJECTS | Client: DEBAN TIRAHAN<br>Project: COMMERCIAL SHOP<br>Site: TANDRE<br>All the dimensions in feet and inches. IF<br>DON'T SCALE THE DRAWING, FOLLOW THE DIMENSIONS MENTIONED.<br>ALL DIMENSIONS TO BE CHECKED AT SITE. DO NOT USE THE DRAWING<br>FOR ANY OTHER PURPOSE THAN IT IS MEANT FOR | date: 13/04/2022<br>Scale: 1:50<br>drawn: DEBAN TIRAHAN<br>checked: MANJUL KUMAR<br>dwg title:<br>dwg no: 90 / A 185<br>version/revision: |
|---------|---|-------------------|-----------|------|-----------|------------|---------------|------------------------------------------------------------------------------------------------|-------------|------------------------------------------------------------------------|---|---|---|

Technical drawing of a clothing store layout. The drawing shows a series of shelves and hanging clothes. Dimensions are provided for various sections:


- Top section: 2'-0" (771), 2'-2" (688)
- Left section: 1'-0" (311), 1'-0" (311)
- Center section: 2'-11" (803), 1'-0" (305), 1'-0" (305), 1'-0" (305), 0'-0" (145)
- Right section: 3'-0" (1527)
- Bottom section: 0'-0" (145)
- Overall dimensions: 325 75, 2400, 50

| <p>NOTES /</p> <div style="text-align: center;">  <p>N</p> </div> | <p>ALL DRAWINGS TO BE CROSS-RELATED TO OTHER DWG DOCUMENTS, VENDOR SPECIFICATIONS, INCLUDING OTHER CONSULTANTS SUPPLIERS, MANUFACTURERS BEFORE EXECUTION. ANY DISCREPANCY/INCONSISTENCY TO BE BROUGHT TO ARCHITECTS NOTICE IN WRITING, REASONABLE IN ADVANCE.</p> | <p>ISSUE &amp; REVISIONS</p> | <table border="1"> <thead> <tr> <th>Issued To</th> <th>Date</th> <th>Ver / Rev</th> <th>Issued For</th> <th>No. of Copies</th> </tr> </thead> <tbody> <tr><td> </td><td> </td><td> </td><td> </td><td> </td></tr> <tr><td> </td><td> </td><td> </td><td> </td><td> </td></tr> <tr><td> </td><td> </td><td> </td><td> </td><td> </td></tr> <tr><td> </td><td> </td><td> </td><td> </td><td> </td></tr> <tr><td> </td><td> </td><td> </td><td> </td><td> </td></tr> <tr><td> </td><td> </td><td> </td><td> </td><td> </td></tr> <tr><td> </td><td> </td><td> </td><td> </td><td> </td></tr> <tr><td> </td><td> </td><td> </td><td> </td><td> </td></tr> <tr><td> </td><td> </td><td> </td><td> </td><td> </td></tr> </tbody> </table> | Issued To  | Date          | Ver / Rev | Issued For | No. of Copies | |<div style="display: flex; flex-direction: column; align-items: center;"> <input type="checkbox"/> CLIENT COPY<br/> <input type="checkbox"/> SITE COPY<br/> <input type="checkbox"/> CONSULTANT COPY<br/> <input type="checkbox"/> CONTRACTOR COPY<br/> <input type="checkbox"/> OFFICE COPY<br/> <input type="checkbox"/> ORIGINAL COPY         </div> | <div style="text-align: center;">  </div> | <p>STRUCTURAL :</p> <p>ELECTRICAL :</p> <p>PAV &amp; PVE :</p> <p>LANDSCAPE :</p> <p>O.S. &amp; P.A.C :</p> | <p>ARCHITECTS</p> <p><b>UNKNOWN ARCHITECTS</b><br/>         #2A Tambiah Road<br/>         Road no. 2, West Marambalam,<br/>         Chennai-600 007, India.<br/>         PROJECTS.</p> | <p>Client : NEMA TERRAIN<br/>         Project : COMMERCIAL SHIP<br/>         Site : TANJORE</p> <p>ALL THE DIMENSIONS IN FEET AND INCHES. (FOOT) DO NOT SCALE THE DRAWING. FOLLOW THE DIMENSIONS MENTIONED. ALL DIMENSIONS TO BE CHECKED AT SITE. DO NOT USE THE DRAWING FOR ANY OTHER PURPOSE THAN IT IS BEST FOR</p> | <p>date : 13/04/2023      Scale : 1 : 25</p> <p>drawn : CHAKRANATHAN</p> <p>checked by : MANOJ K. NARAYAN</p> <p>dwg title :</p> <p>dwg no : ND / A112</p> <p>version / revision :</p> |
|---|
| Issued To   | Date   |                              | Ver / Rev   | Issued For | No. of Copies | |
| |
| |
| |
| |
| |
| |
| |
| |
| |


TOTAL AREA - 1520 SQFT  
CARPET AREA - 1370 SQFT




2 SECTION DD'  
1:50

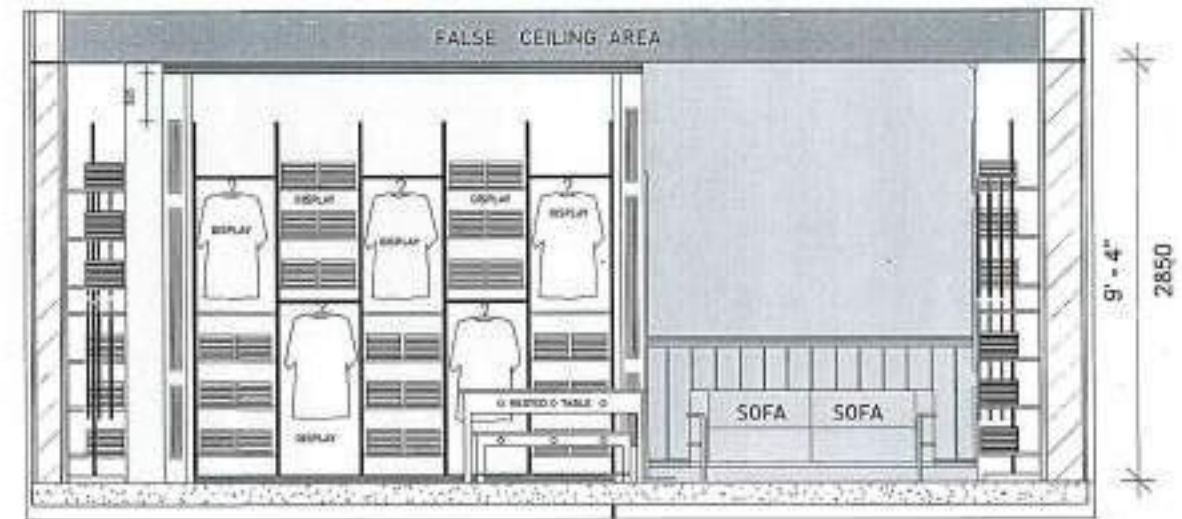

4 SECTION C  
1:50

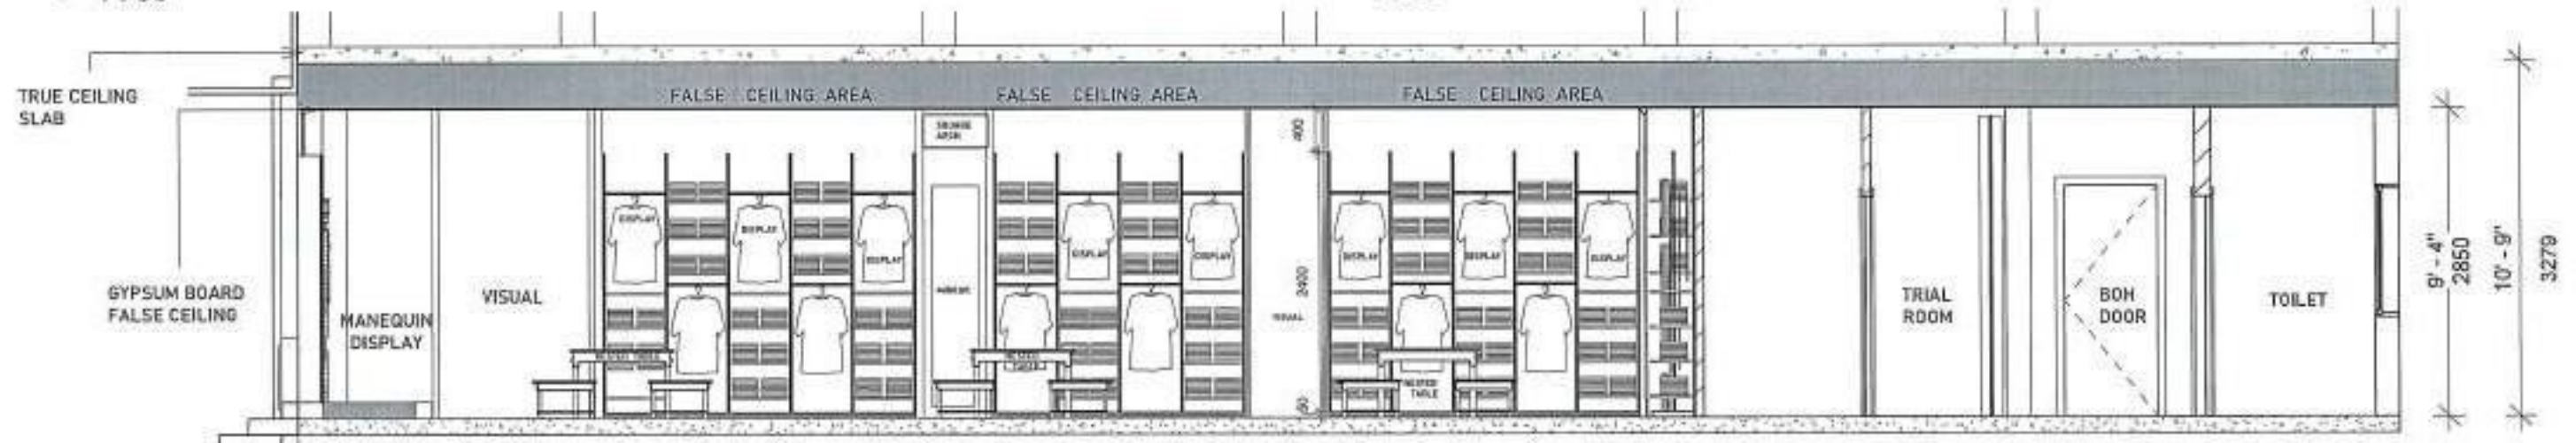



5 SECTION A  
1:60

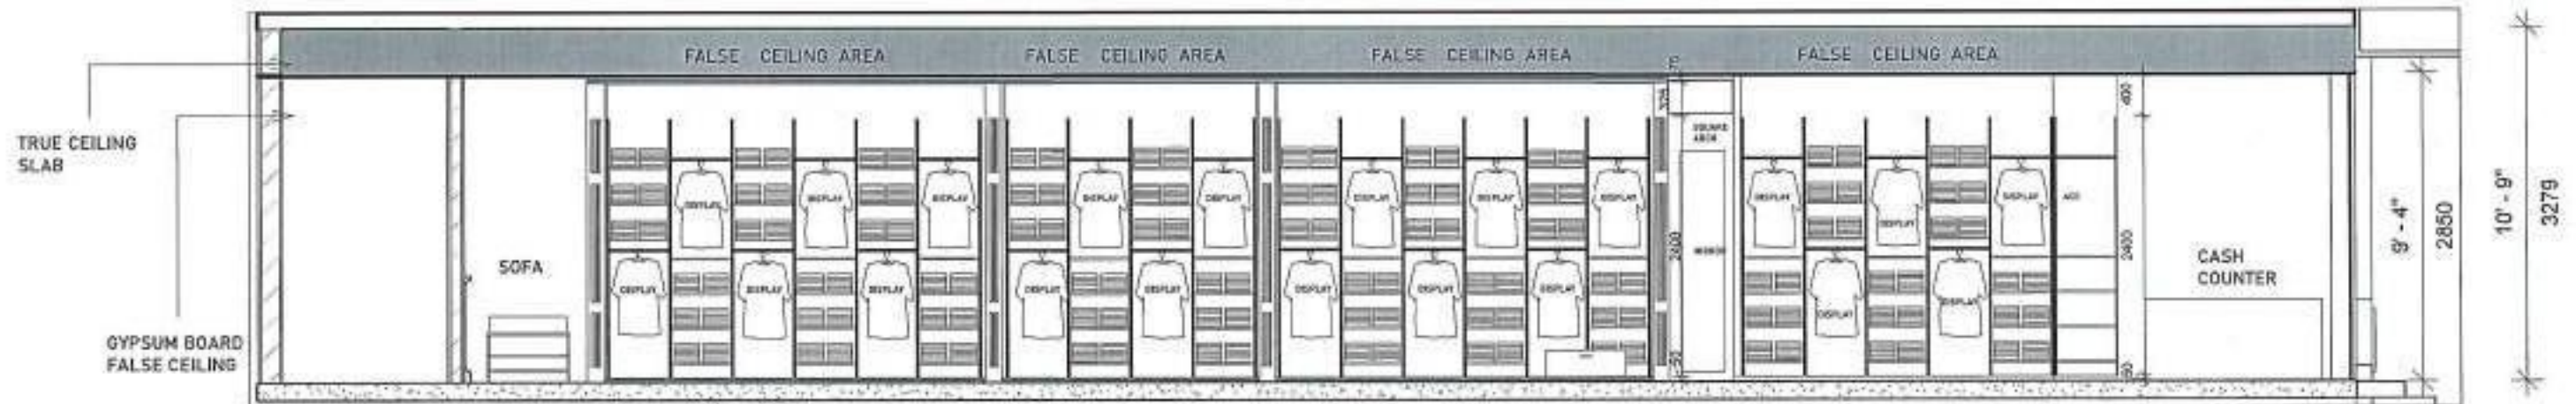


1 SECTION B  
1:60

TOTAL AREA - 1520 SQFT  
CARPET AREA - 1370 SQFT


|                                            |   |                                  |   |                                    |                      |                       |                          |   |                                    |   |   |                                   |                             |                                |
|--------------------------------------------|---|----------------------------------|---|------------------------------------|----------------------|-----------------------|--------------------------|---|------------------------------------|---|---|-----------------------------------|-----------------------------|--------------------------------|
| <div>NOTES /</div> <div><div>N</div></div> | <div>ALL DRAWINGS TO BE CO-RELATED TO OTHER DWG. DOCUMENTS, TENDER SPECIFICATION, INCLUDING OTHER CONSULTANTS SUPPLIERS. MANUFACTURERS BEFORE EXECUTION. ANY DISCREPANCY/INCONSISTENCY TO BE BROUGHT TO ARCHITECTS NOTICE IN WRITING, REASONABLY IN ADVANCE.</div> | <div>Issue &amp; Revisions</div> | <div>Issued to</div>   | <div>Date</div>                    | <div>Ver / Rev</div> | <div>Issued For</div> | <div>No. of Copies</div> | <div><div><div><div></div></div><div>CLIENT COPY</div></div><div><div><div></div></div><div>SITE COPY</div></div><div><div><div></div></div><div>CONSULTANT COPY</div></div><div><div><div></div></div><div>CONTRACTOR COPY</div></div><div><div><div></div></div><div>OFFICE COPY</div></div><div><div><div></div></div><div>ORIGINAL COPY</div></div></div> | <div>OFFICE SEAL</div> <div></div> | <div>STRUCTURAL:<br/>ELECTRICAL:<br/>P&amp;E &amp; FIRE:<br/>LANDSCAPE:<br/>D.S. &amp; P&amp;C</div> | <div>ARCHITECTS</div> <div>UNKNOWN ARCHITECTS<br/>#2A Rainbow Pally<br/>Road 6A, West<br/>Medan,<br/>Distrik-01000, India<br/>PROJECTS</div> | <div>Client: INDIAN TERNANI</div> | <div>Date: 12/04/2022</div> | <div>Scale: As indicated</div> |
|                                            |   |                                  | <div>Project: COMMERCIAL SHOP</div>   | <div>Drawn: GUNAWAN H</div>        |                      |                       |                          |   |                                    |   |   |                                   |                             |                                |
|                                            |   |                                  | <div>Site: INDIANE</div>   | <div>Checked by: MANOJ KUMAR</div> |                      |                       |                          |   |                                    |   |   |                                   |                             |                                |
|                                            |   |                                  | <div>ALL THE DIMENSIONS IN FEET AND INCHES. IF NO DIMENSION SCALE THE DRAWING, FOLLOW THE DIMENSIONS INDICATED. ALL DIMENSIONS TO BE CHECKED AT SITE. DO NOT USE THE DRAWING FOR ANY OTHER PURPOSE THAN IT IS MEANT FOR.</div> | <div>File name: 1001/A106</div>    |                      |                       |                          |   |                                    |   |   |                                   |                             |                                |
|                                            |   |                                  |   | <div>Version of revision:</div>    |                      |                       |                          |   |                                    |   |   |                                   |                             |                                |
|                                            |   |                                  |   |                                    |                      |                       |                          |   |                                    |   |   |                                   |                             |                                |
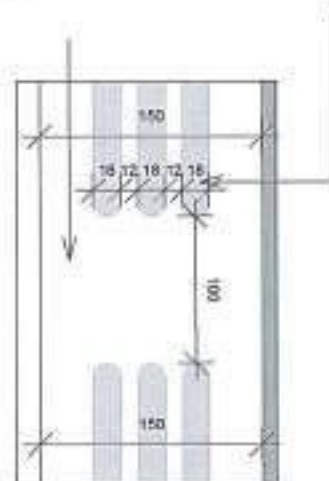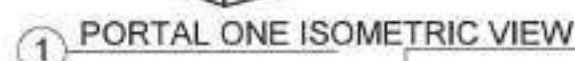


④ BEADING DETAIL -A  
1:5

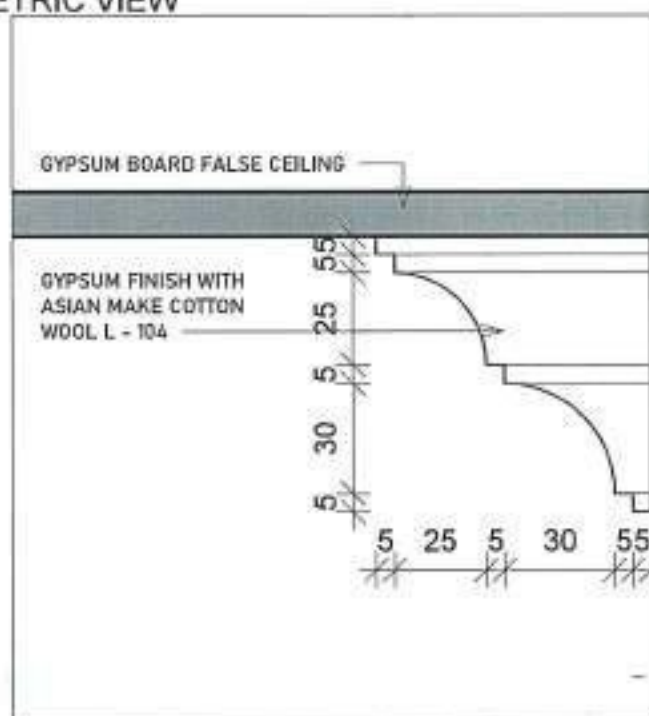

5 CORNICE DETAIL 02  
6" = 1'-0"

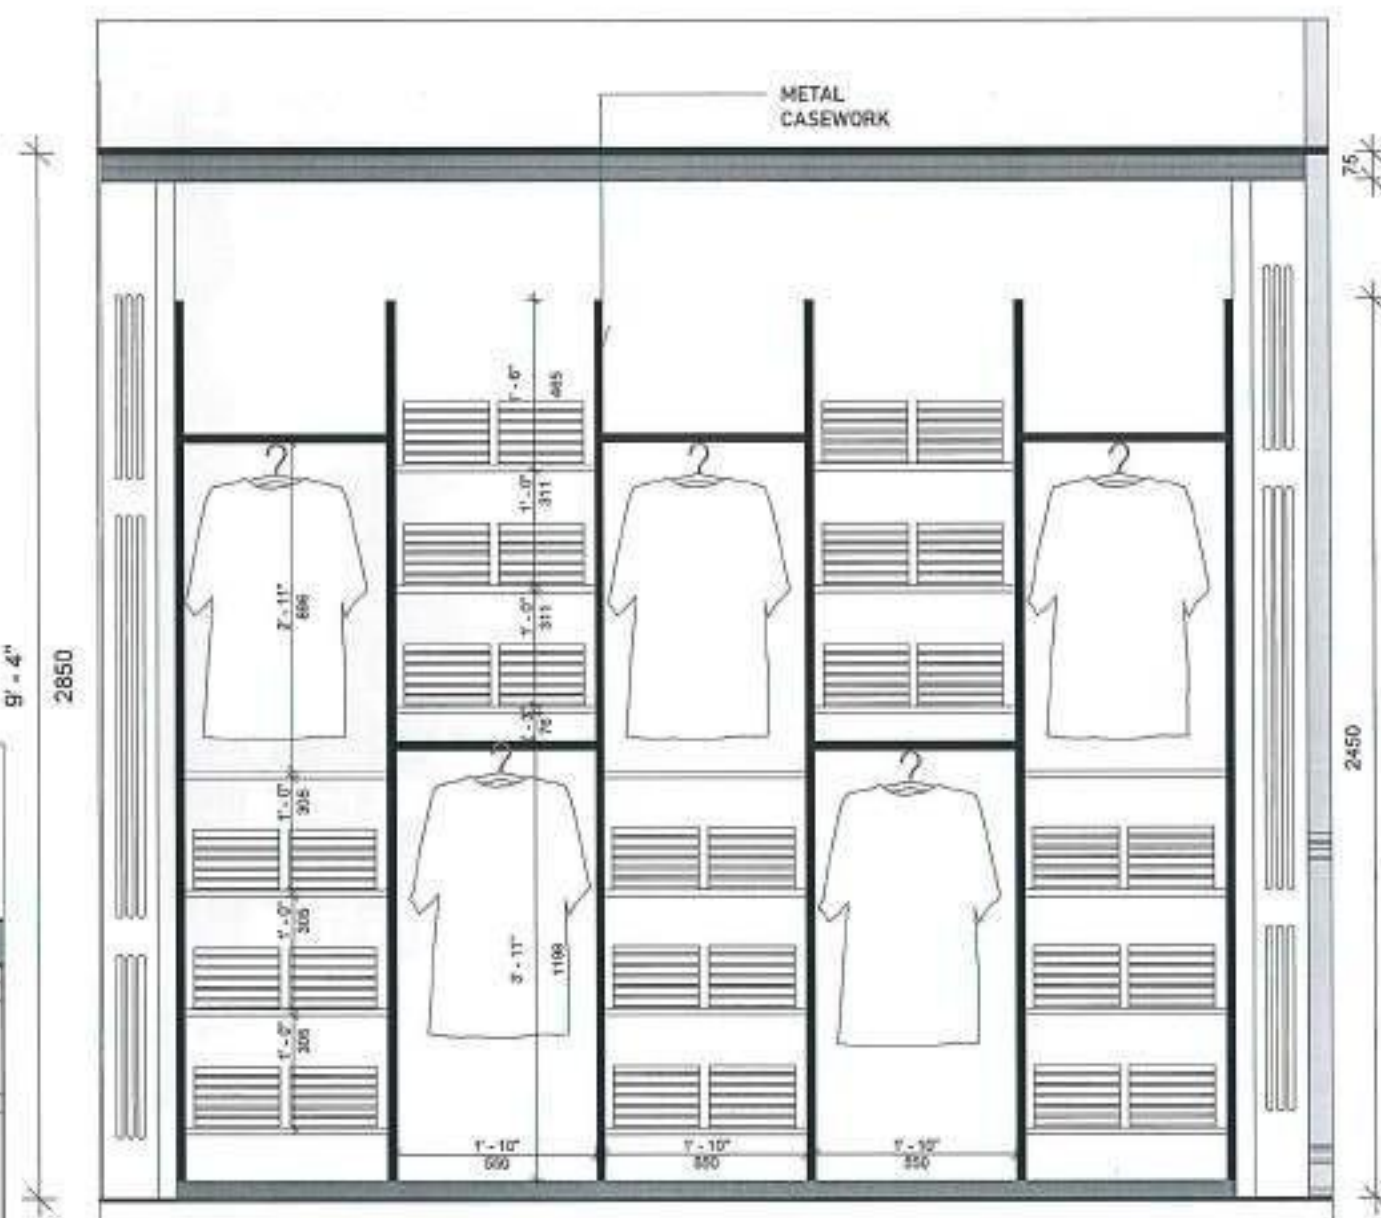


② PORTAL ONE ELEVATION  
1 : 20

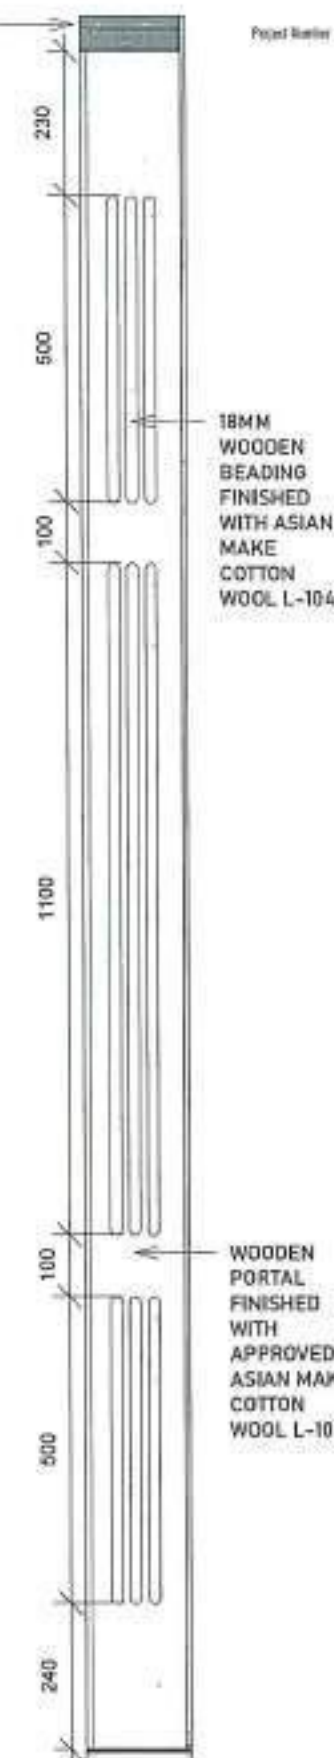


③ BEADING DETAIL -B  
1:12 TOTAL AREA - 1520 SQFT  
CARPET AREA - 1370 SQFT


|   |               |   |                   |           |                          |                     |            |               |   |   |              |              |                      |                  |                     |
|---|---------------|---|-------------------|-----------|--------------------------|---------------------|------------|---------------|---|---|--------------|--------------|----------------------|------------------|---------------------|
| NOTES /   |               | ALL DRAWINGS TO BE CO-RELATED TO OTHER DWGS, DOCUMENTS, TENDER SPECIFICATION, INCLUDING OTHER CONSULTANTS SUPPLIERS, MANUFACTURERS BEFORE EXECUTION. ANY DISCREPANCY/AMBIGUITY TO BE BROUGHT TO ARCHITECT'S NOTICE IN WRITING, REASONABLY IN ADVANCE. | Issue & revisions | Issued to | Date                     | Ver / Rev           | Issued For | No. of Copies | <div><input type="checkbox"/> CLIENT COPY</div> <div><input type="checkbox"/> SITE COPY</div> <div><input type="checkbox"/> CONSULTANT COPY</div> <div><input type="checkbox"/> CONTRACTOR COPY</div> <div><input type="checkbox"/> OFFICE COPY</div> <div><input type="checkbox"/> ORIGINAL COPY</div> | <div>OFFICE NO. 1</div> <div>UNKNOWN ARCHITECTS &amp; PLANNERS PVT. LTD.</div> <div>24 Tharish Biddy Road, W-6, Islamabad, District F-7/3, Islamabad.</div> <div>Client: NOAH TERRACE</div> <div>Project: COMMERCIAL SHOP</div> <div>Site: DAKSHINE</div> | STRUCTURAL : | ARCHITECTS : | Client: NOAH TERRACE | Date: 13/04/2022 | Scale: As indicated |
| <div>N</div> <div></div> | ELECTRICAL :  |   |                   | PROJECT : | Project: COMMERCIAL SHOP | Drawn: OMULGHASIM M |            |               |   |   |              |              |                      |                  |                     |
|   | PVE & PFE :   |   |                   | Site :    | Site: DAKSHINE           | old by: NAMSOLMAN   |            |               |   |   |              |              |                      |                  |                     |
|   | LANDSCAPE :   |   |                   |           |                          | Dwg title :         |            |               |   |   |              |              |                      |                  |                     |
|   | O.S. & P.H.C. |   |                   |           |                          | Dwg no: WD / A167   |            |               |   |   |              |              |                      |                  |                     |
|   |               |   |                   |           |                          | version/ revision : |            |               |   |   |              |              |                      |                  |                     |

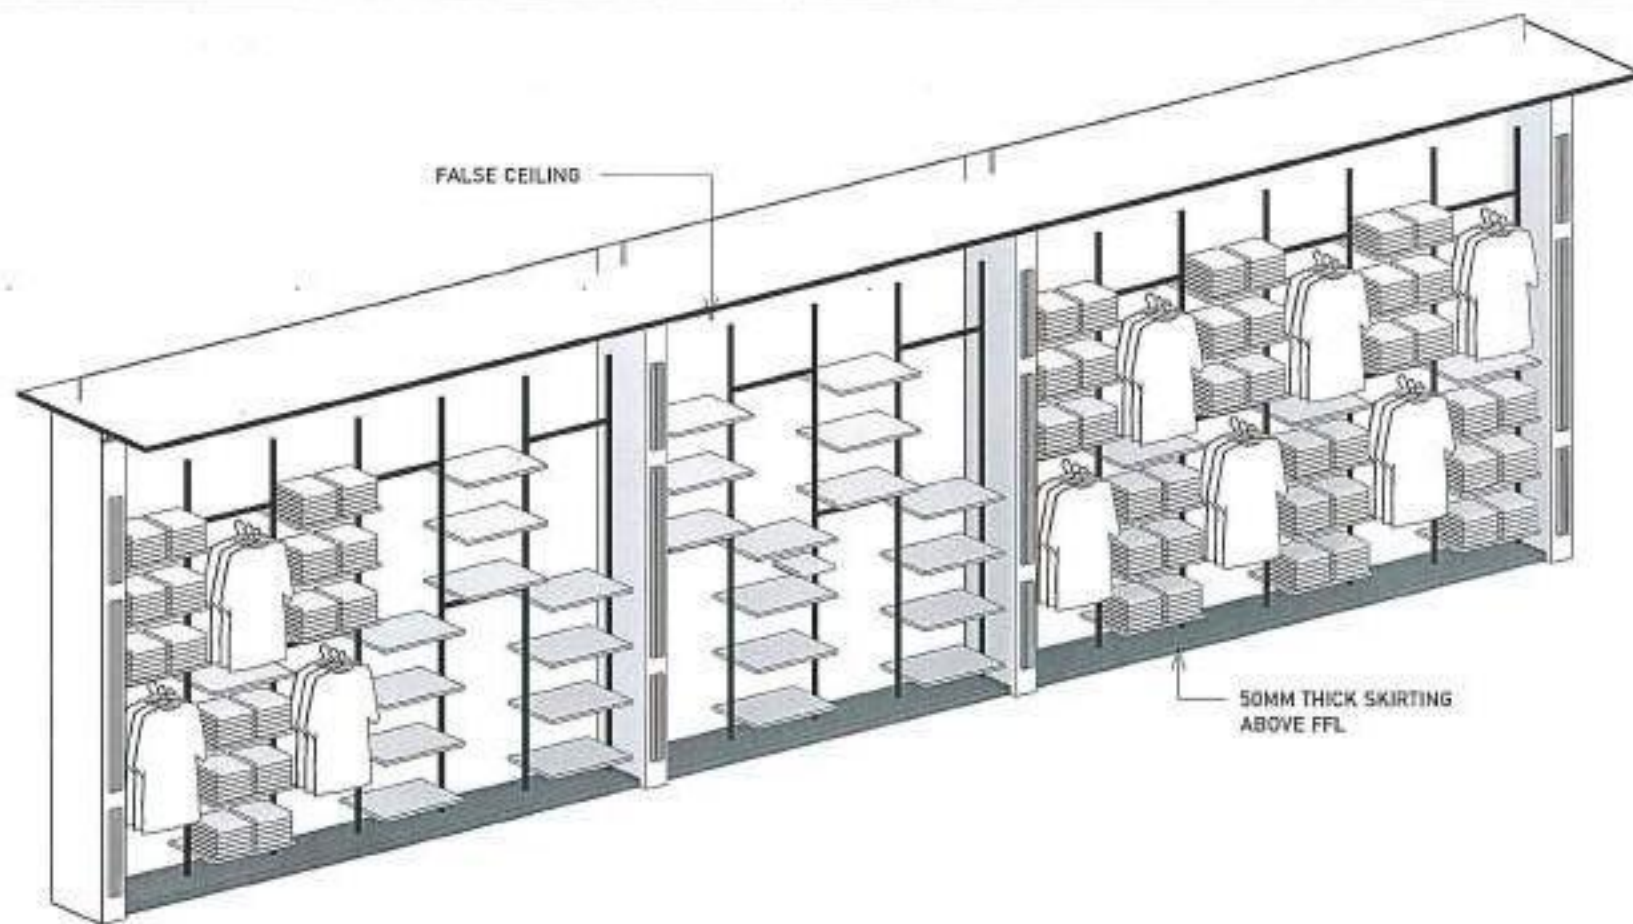

1 PORTAL 2 ISOMETRIC VIEW

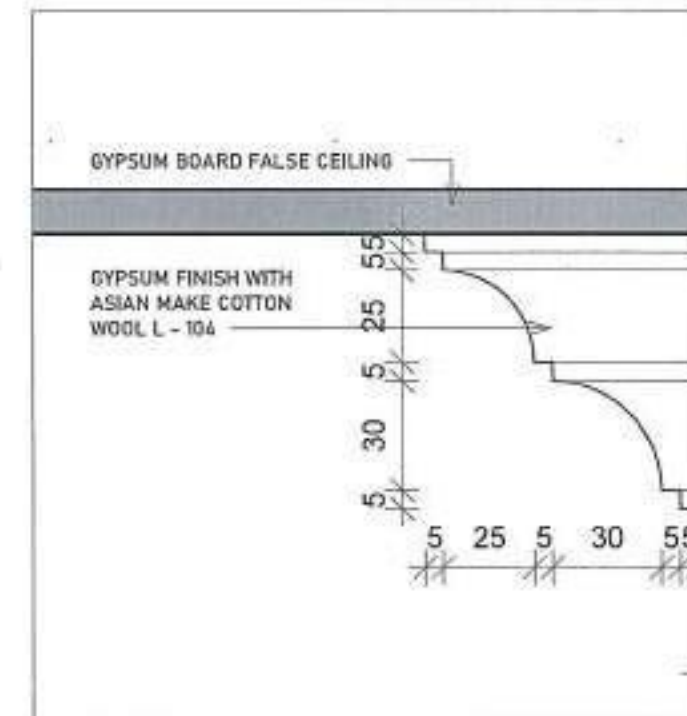


3 CORNICE DETAIL 01  
6" = 1'-0"

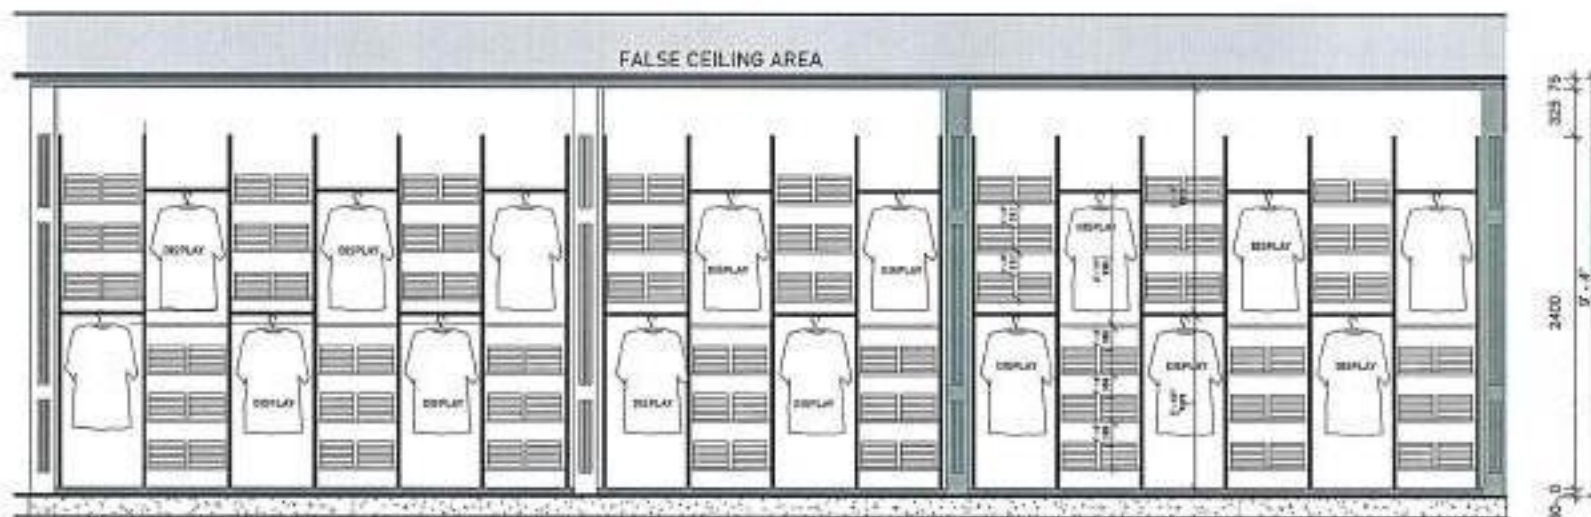


2 PORTAL ELEVATION 2  
1 : 50

WOODEN PORTAL FINISHED WITH APPROVED NAVY BLUE 9197

18MM WOODEN BEADING FINISHED WITH ASIAN NAVY BLUE 9197

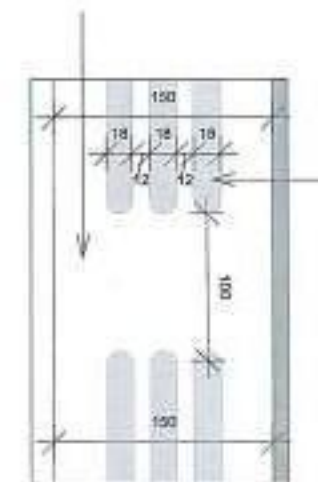

4 BEADING DETAIL (NAVY BLUE)  
1 : 5

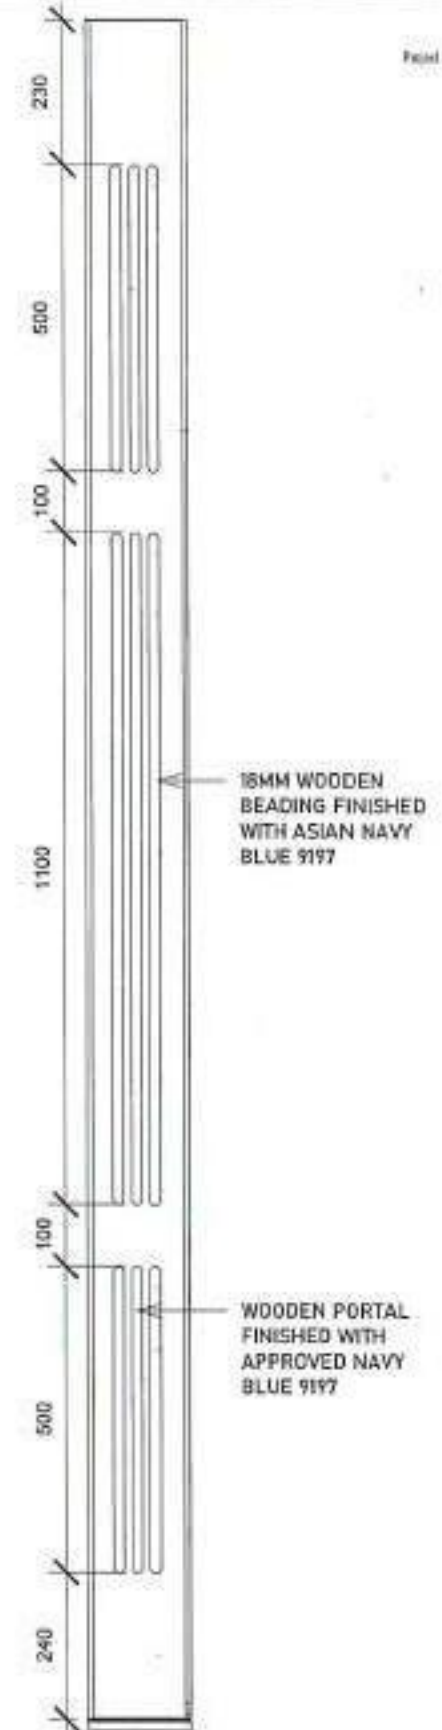


5 BEADING DETAIL -01  
1" = 1'-0"


TOTAL AREA - 1520 SQFT  
CARPET AREA - 1370 SQFT

## PORTAL TWO DETAIL


|        |   |                   |           |      |           |            |               |                                                                                                |             |                                                                     |   |   |   |                     |
|--------|---|-------------------|-----------|------|-----------|------------|---------------|------------------------------------------------------------------------------------------------|-------------|---------------------------------------------------------------------|---|---|---|---------------------|
| NOTES/ | ALL DRAWINGS TO BE CO-RELATED TO OTHER DWG DOCUMENTS, TENDER SPECIFICATION, INCLUDING OTHER CONSULTANTS SUPPLIERS, MANUFACTURERS BEFORE EXECUTION. ANY DISCREPANCY/AMBIGUITY TO BE BROUGHT TO ARCHITECT'S NOTICE IN WRITING, REASONABLY IN ADVANCE. | ISSUE & REVISIONS | Issue No. | Date | Rev / Rev | Issued For | No. of Copies | CLIENT COPY<br>SITE COPY<br>CONSULTANT COPY<br>CONTRACTOR COPY<br>OFFICE COPY<br>ORIGINAL COPY | OFFICE SEAL | STRUCTURAL<br>ELECTRICAL<br>PVE & FIRE<br>LANDSCAPE<br>S.S. & P.M.C | ARCHITECTS<br>UNKNOWN ARCHITECTS<br>#2A Tharalal Road<br>Roof rd, Vellore<br>Madurai, Chennai-600033, India.<br>PROJECTS | Client: INDIAN TERRACE<br>Project: COMMERCIAL SHOP<br>Site: TIRUNELVELI<br>ALL THE DIMENSIONS IN FEET AND INCHES (FT)<br>DO NOT SCALE THE DRAWING. FOLLOW THE DIMENSIONS MENTIONED.<br>ALL DIMENSIONS TO BE CHECKED AT SITE, DO NOT USE THE DRAWING FOR ANY OTHER PURPOSE THAN IT IS MEANT FOR | Alt: 13/04/2022<br>Drawn: GANESHAN M<br>Chk by: NARESHKUMAR<br>Sdg by: RD/A180<br>Version/Revision: | Scale: As indicated |
|--------|---|-------------------|-----------|------|-----------|------------|---------------|------------------------------------------------------------------------------------------------|-------------|---------------------------------------------------------------------|---|---|---|---------------------|

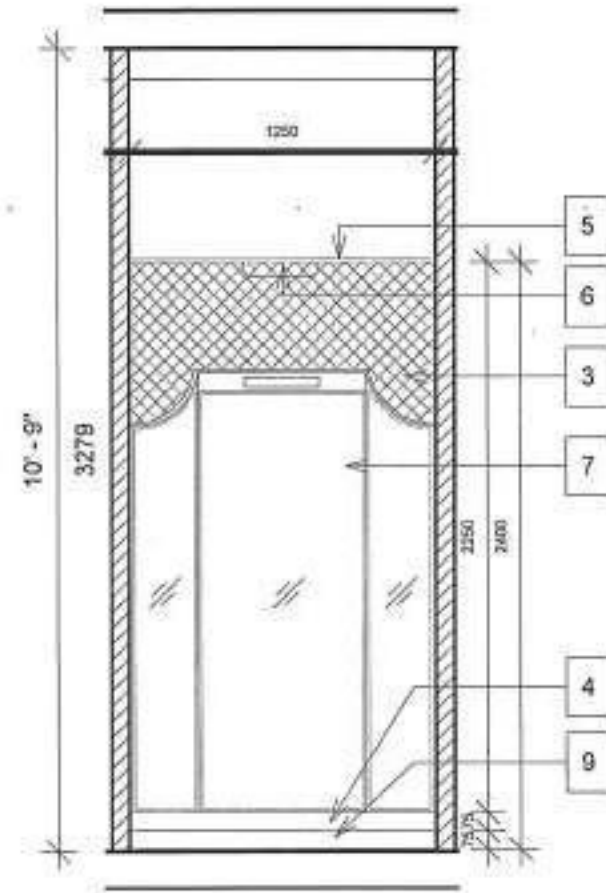


1 SECTION AA'  
1 : 30

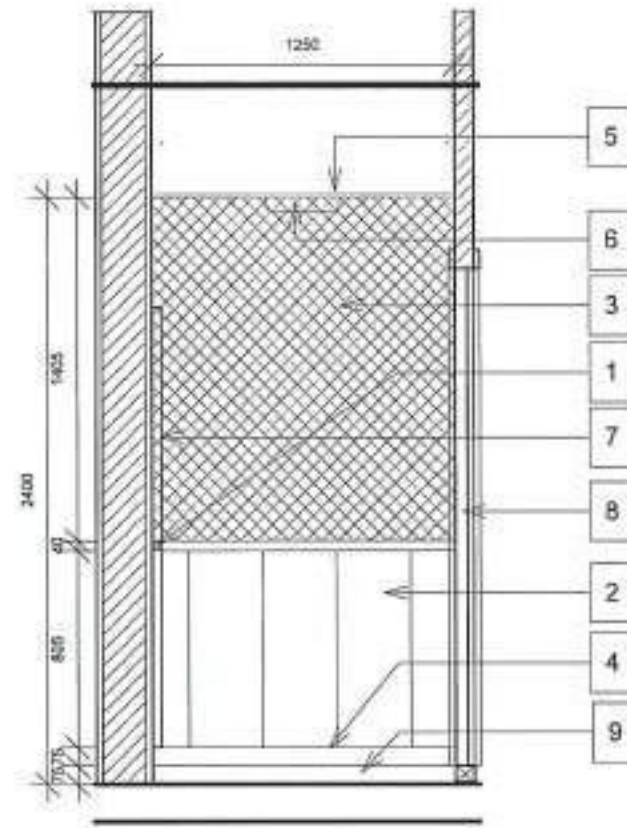


2 SECTION BB'  
1 : 30

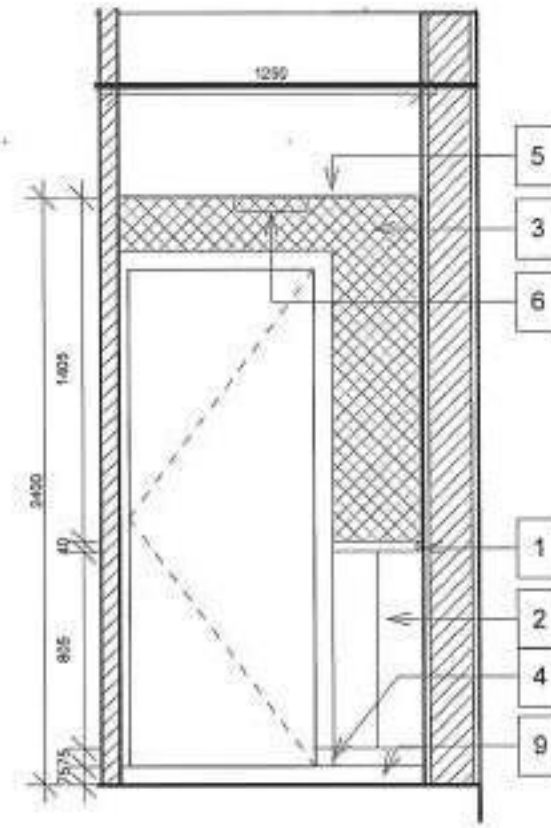


3 SECTION CC'  
1 : 30

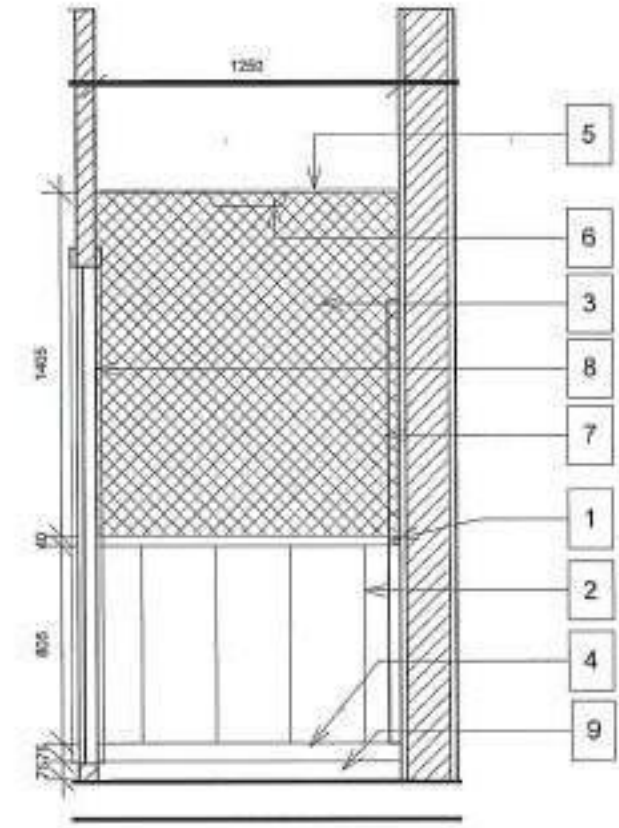

4 SECTION DD'  
1 : 30

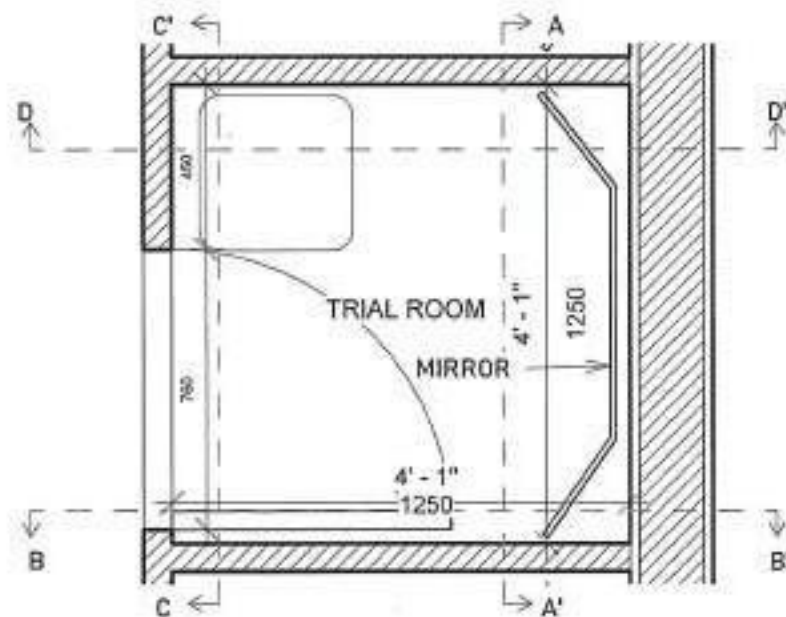

5 trial room  
1 : 20

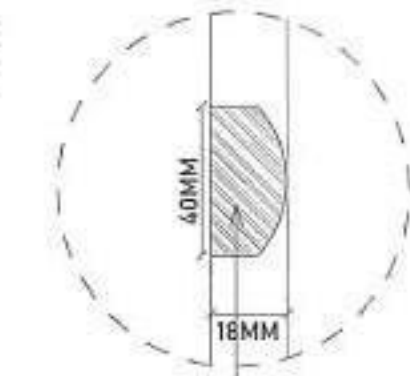

40MM HEIGHT HALF ROUND WOODEN  
BEADING FINISHED WITH WHITE  
(LUSTER/DUCO PAINT)


WOODEN BEADING  
DETAIL - 1

| SL NO | MAKE                                                                                          | FINISH          |
|-------|-----------------------------------------------------------------------------------------------|-----------------|
| 1     | HALF ROUND WOODEN BEEDING FINISHED WITH (WHITE LUSTER /DUCO PAINT)                            |                 |
| 2     | ONE SIDE PLY PARTITION GREEN LAM MAKE HALF WHITE LAMINATE ON 12MM THK PLY UPTO 995MM FROM FFL | LAMINATE FINISH |
| 3     | ABOVE 975MM TO FALSE CEILING WALL TO BE FINISHED WITH APPROVED PAINT                          | PAINT FINISH    |
| 4     | 75MM HT SKIRTING TO BE MATCH WITH FLOOR                                                       | LAMINATE FINISH |
| 5     | GYPSUM FALSE CEILING @2400MM FROM FFL FINISHED WITH APPROED ASIAN MAKE COTTON WOOL L-104      | PAINT FINISH    |


| SL NO | MAKE                                                    | FINISH                 |
|-------|---------------------------------------------------------|------------------------|
| 6     | DOWN LIGHTER                                            |                        |
| 7     | MIRROR                                                  |                        |
| 8     | TRIAL ROOM DOOR                                         |                        |
| 9     | WOODEN LAMINATED FLOORING FLOOR MAX AMAZON WALNUT FL014 | WOODEN LAMINATED FLOOR |

TOTAL AREA - 1520 SQFT  
CARPET AREA - 1370 SQFT


| <p>NOTES /</p> <p>N</p> | <p>ALL DRAWINGS TO BE CO-RELATED TO OTHER DWG DOCUMENTS, TENDER SPECIFICATION, INCLUDING OTHER CONSULTANTS, SUPPLIERS, MANUFACTURERS BEFORE EXECUTION. ANY DISCREPANCY/AMBIGUITY TO BE BROUGHT TO ARCHITECT'S NOTICE IN ADVANCE.</p> | <p>ISSUE &amp; REVISIONS</p> <table border="1"> <thead> <tr> <th>Issued In</th> <th>Date</th> <th>Rev / Rev</th> <th>Issued For</th> <th>No. of Copies</th> </tr> </thead> <tbody> <tr><td> </td><td> </td><td> </td><td> </td><td> </td></tr> <tr><td> </td><td> </td><td> </td><td> </td><td> </td></tr> <tr><td> </td><td> </td><td> </td><td> </td><td> </td></tr> <tr><td> </td><td> </td><td> </td><td> </td><td> </td></tr> <tr><td> </td><td> </td><td> </td><td> </td><td> </td></tr> <tr><td> </td><td> </td><td> </td><td> </td><td> </td></tr> <tr><td> </td><td> </td><td> </td><td> </td><td> </td></tr> <tr><td> </td><td> </td><td> </td><td> </td><td> </td></tr> <tr><td> </td><td> </td><td> </td><td> </td><td> </td></tr> <tr><td> </td><td> </td><td> </td><td> </td><td> </td></tr> </tbody> </table> | Issued In | Date | Rev / Rev | Issued For | No. of Copies | |<p>CLIENT COPY</p> <p>SITE COPY</p> <p>CONSULTANT COPY</p> <p>CONTRACTOR COPY</p> <p>OFFICE COPY</p> <p>ORIGINAL COPY</p> | <p>OFFICE SEAL</p> | <p>STRUCTURAL:</p> <p>ELECTRICAL:</p> <p>PVE &amp; FIRE:</p> <p>LANDSCAPE:</p> <p>Q.S. &amp; P.A.C:</p> | <p>ARCHITECT:</p> <p>DR. SURESH ARCHITECTS</p> <p>#24 Thiruvananthapuram Road, 4th Floor, Thiruvananthapuram, Kerala-695003, India.</p> <p>PROJECTS:</p> | <p>Client: INDIA TERRAN</p> <p>Project: COMMERCIAL SHOP</p> <p>Site: THIRUVANANTHAPURAM</p> <p>ALL THE DIMENSIONS IN FEET AND INCHES (F&amp;I) DONOT SCALE THE DRAWING. FOLLOW THE DIMENSIONS MENTIONED. ALL DIMENSIONS TO BE CHECKED AT SITE. DO NOT USE THE DRAWING FOR ANY OTHER PURPOSE THAN IT IS MEANT FOR.</p> | <p>Date: 13/04/2022</p> <p>Scale: As indicated</p> <p>Drawn by: GANESHAN M</p> <p>Check by: MANOJ K</p> <p>Proj No: 102 / A 102</p> <p>Project location:</p> |
|---|
|                         |   |   | Issued In | Date | Rev / Rev | Issued For | No. of Copies | |
| |
| |
| |
| |
| |
| |
| |
| |
| |
| |
| |

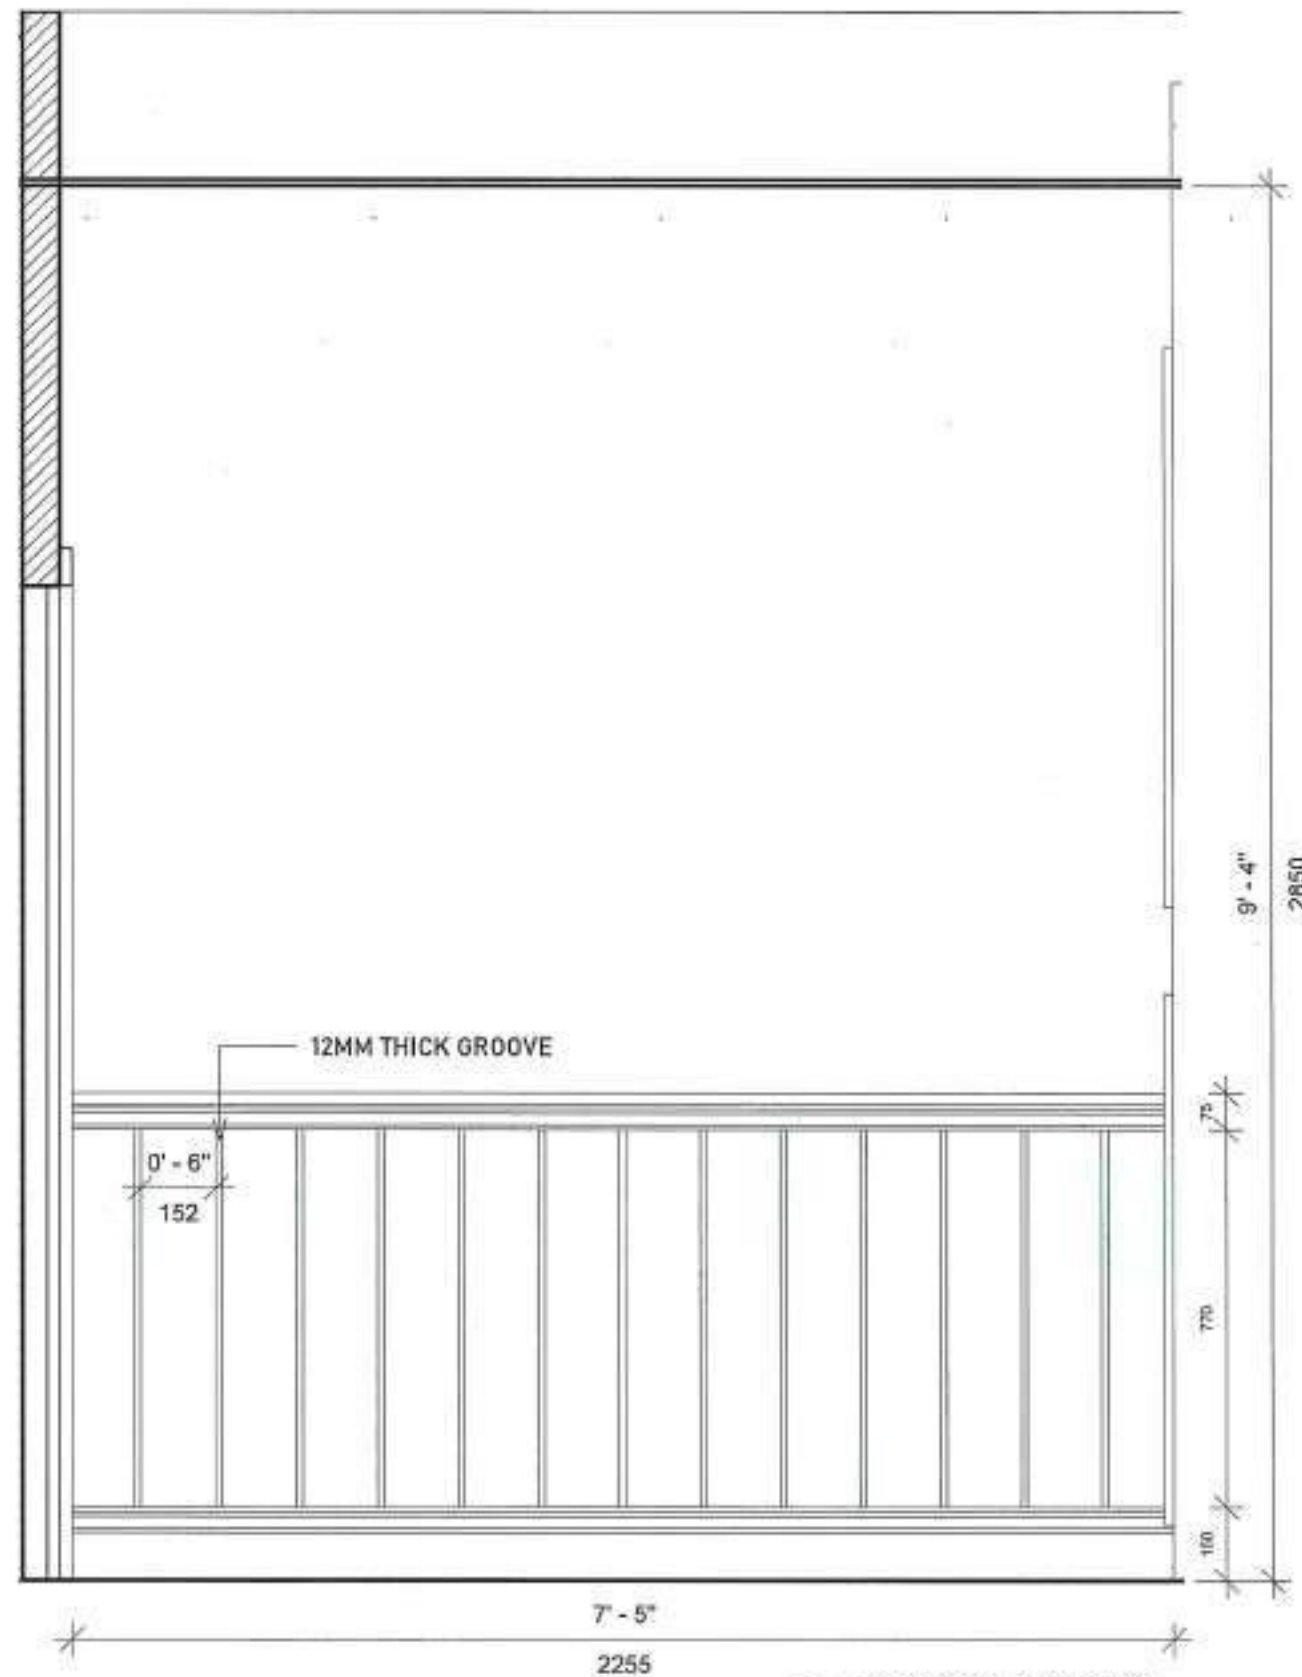


① FRONT ELEVATION  
1 : 15

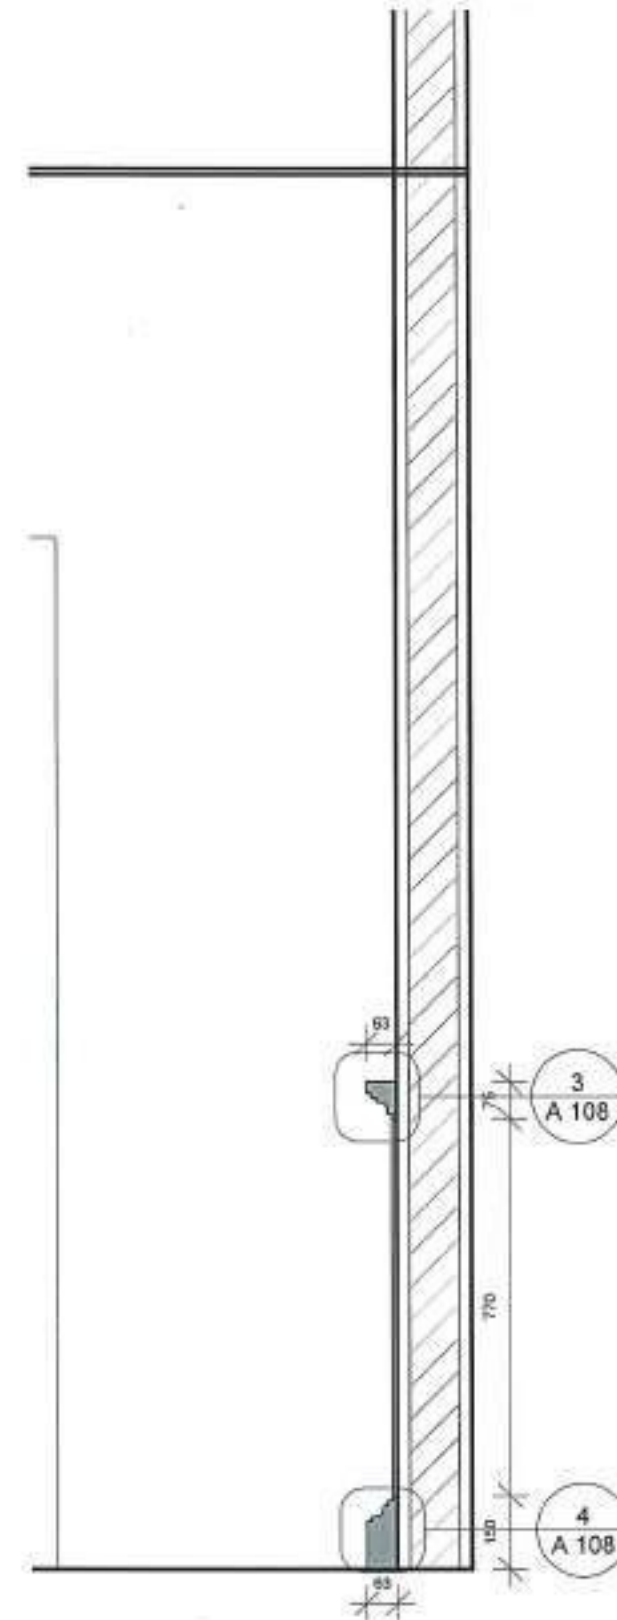

② SIDE ELEVATION  
1 : 15

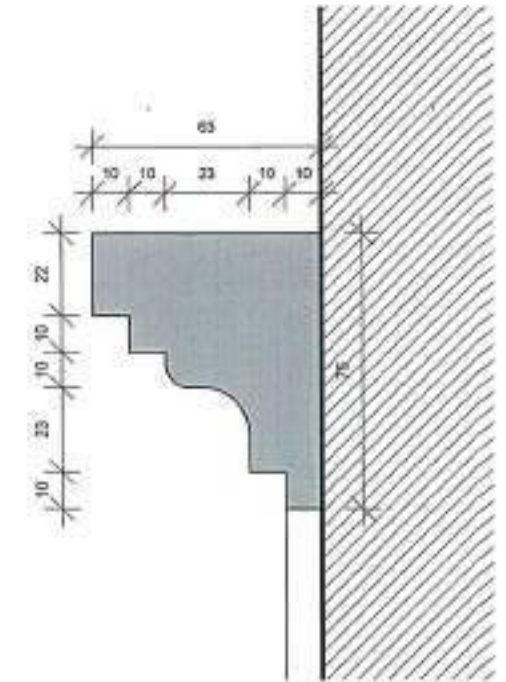

③ DETAIL 1  
6" = 1'-0"

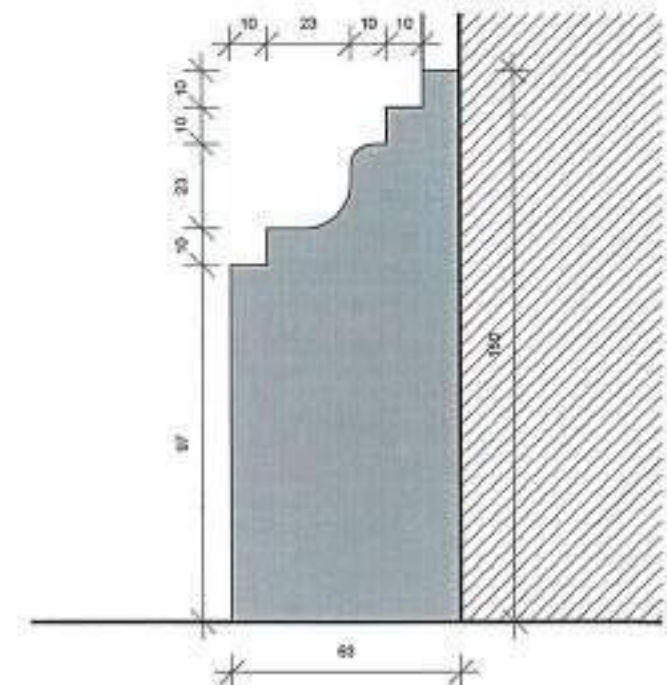


④ DETAIL 2  
6" = 1'-0"

## WAINSCOTING DETAIL

TOTAL AREA - 1520 SQFT  
CARPET AREA - 1370 SQFT

[illegible]

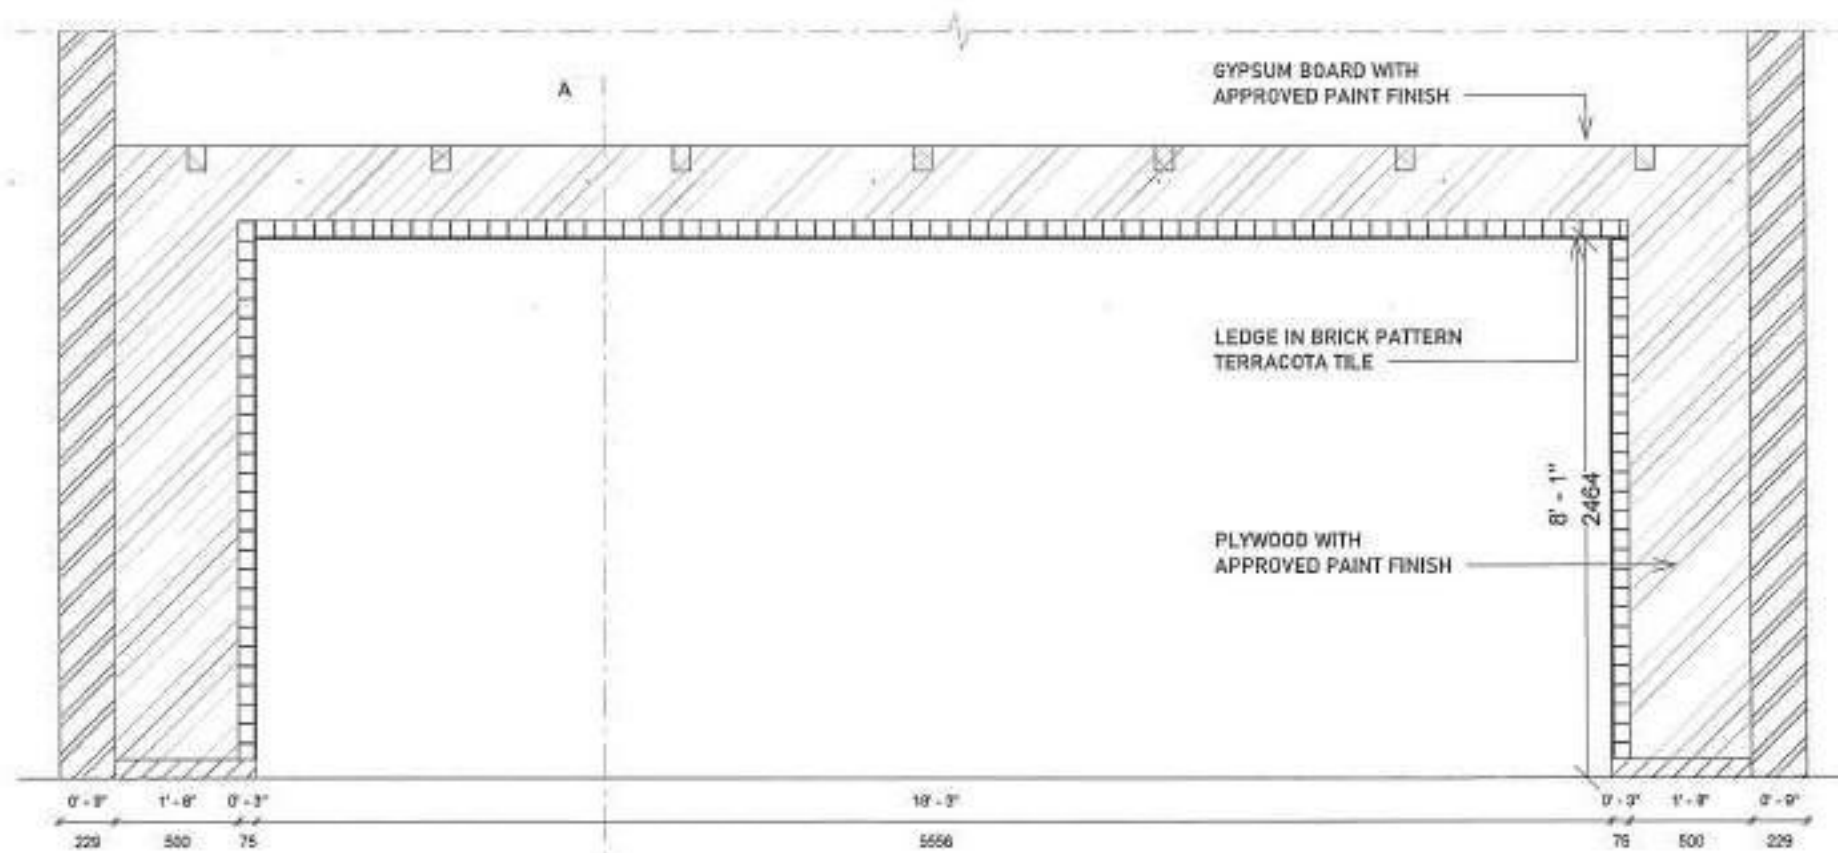


1 ARCH ELEVATION  
1:30




3 PLAN  
1:30


## ARCH DETAIL

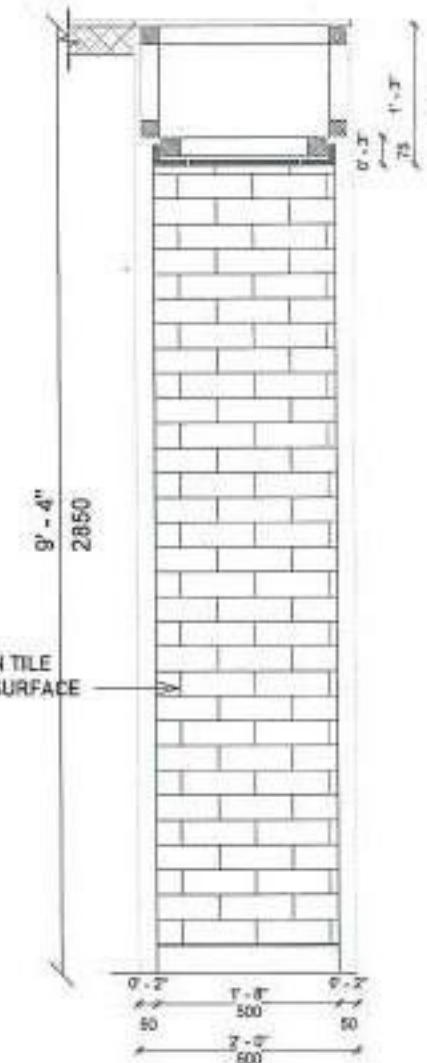

5 SECTION AA'  
1:20

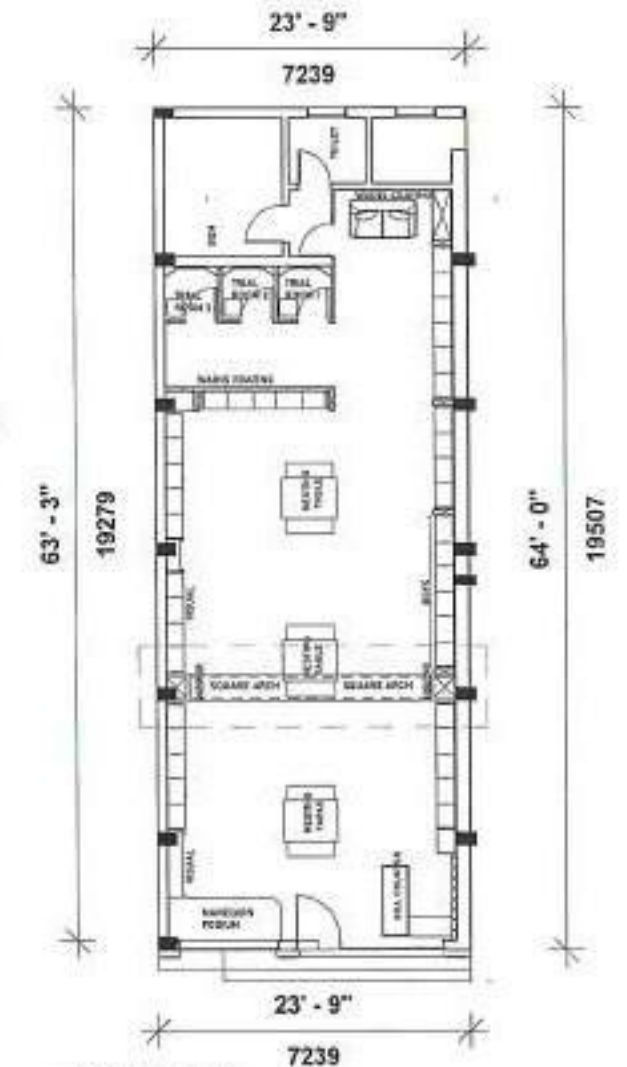





2 KEY PLAN  
1:170

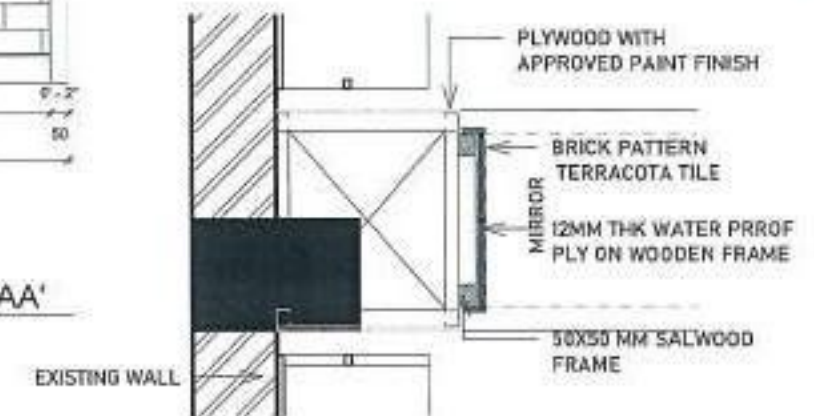

4 DETAIL 1  
1:20

TOTAL AREA - 1520 SQFT  
CARPET AREA - 1370 SQFT

|        |   |                   |           |      |           |            |               |                                                                                                |                                                       |                                                                        |   |                                                              |   |
|--------|---|-------------------|-----------|------|-----------|------------|---------------|------------------------------------------------------------------------------------------------|-------------------------------------------------------|------------------------------------------------------------------------|---|--------------------------------------------------------------|---|
| NOTES: | ALL DRAWINGS TO BE CO-RELATED TO OTHER DWG. DOCUMENTS, TENDERS/SPECIFICATION, INCLUDING OTHER CONSULTANTS SUPPLIES, MANUFACTURERS BEFORE EXECUTION. ANY DISCREPANCY/AMBIGUITY TO BE BROUGHT TO ARCHITECT'S NOTICE IN WRITING, REASONABLY IN ADVANCE. | ISSUE & REVISIONS | Issued To | Date | Ver / Rev | Issued For | No. of Copies | CLIENT COPY<br>SITE COPY<br>CONSULTANT COPY<br>CONTRACTOR COPY<br>OFFICE COPY<br>ORIGINAL COPY | OFFICE SEAL<br>UNKNOW ARCHITECTS<br>CHENNAI - 600 033 | STRUCTURAL:<br>ELECTRICAL:<br>FIRE & FIRE:<br>LANDSCAPE:<br>DLS & P&ID | ARCHITECTS<br>UNKNOW ARCHITECTS<br>#7A, Thamban Road,<br>Road #1, 1st Floor,<br>Mambalam,<br>Chennai - 600 033, India.<br>PROJECTS. | Client: NIRMALAN<br>Project: COMMERCIAL SHOP<br>Site: MADRAS | date: 15/04/2022<br>Scale: As indicated<br>drawn: CHANDRASEKHAR<br>checked: MURUGESAN<br>Aug 11th:<br>Aug 11th: WD / ATR<br>written/revision: |
|--------|---|-------------------|-----------|------|-----------|------------|---------------|------------------------------------------------------------------------------------------------|-------------------------------------------------------|------------------------------------------------------------------------|---|--------------------------------------------------------------|---|

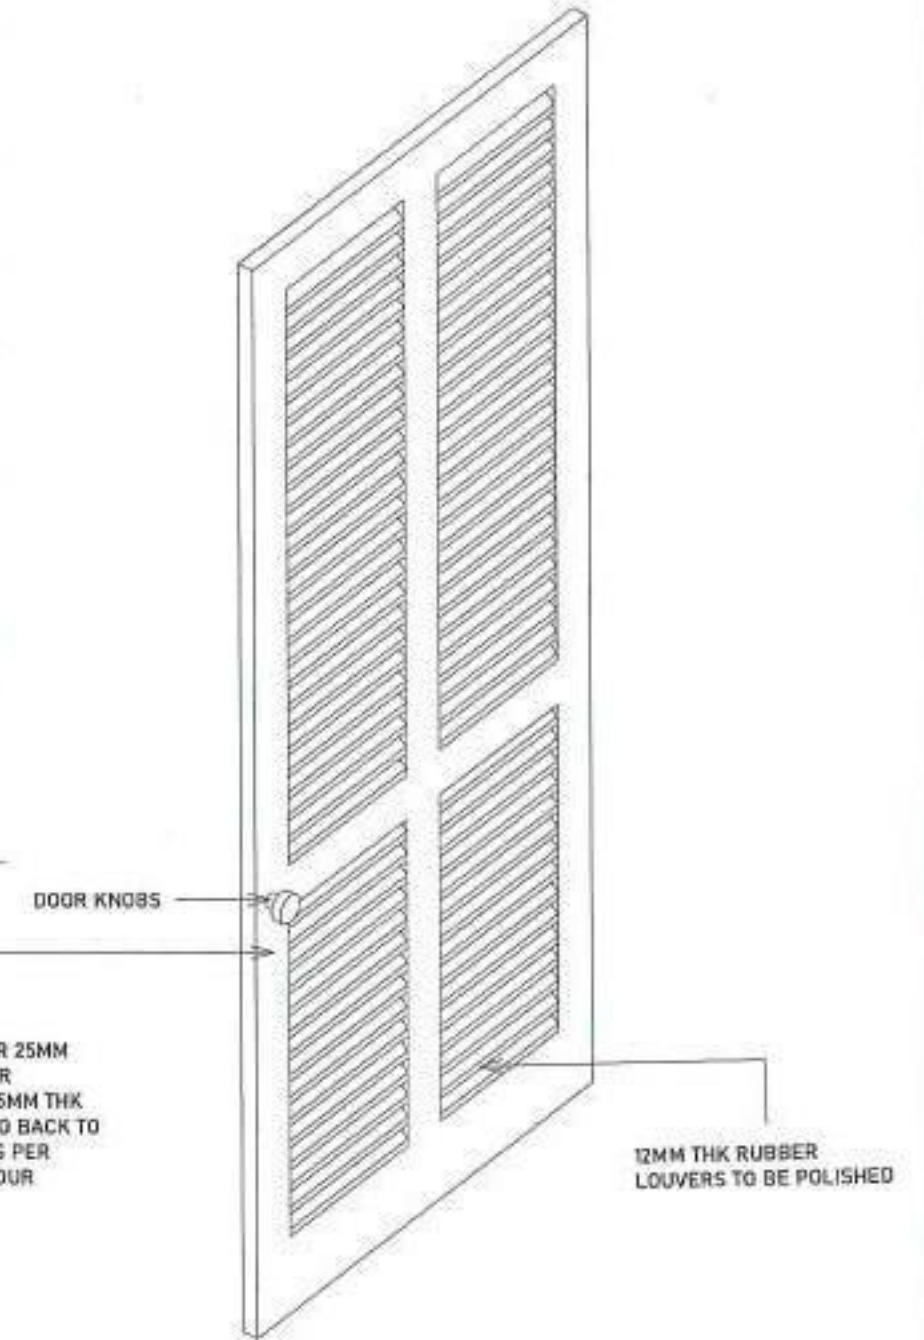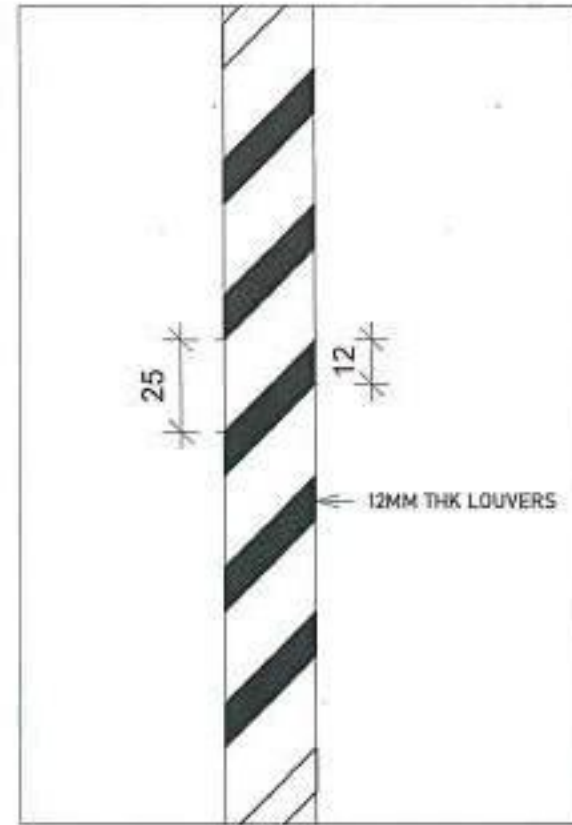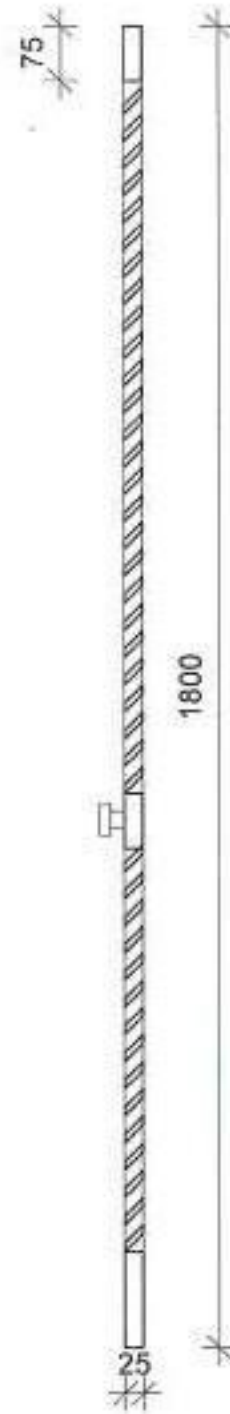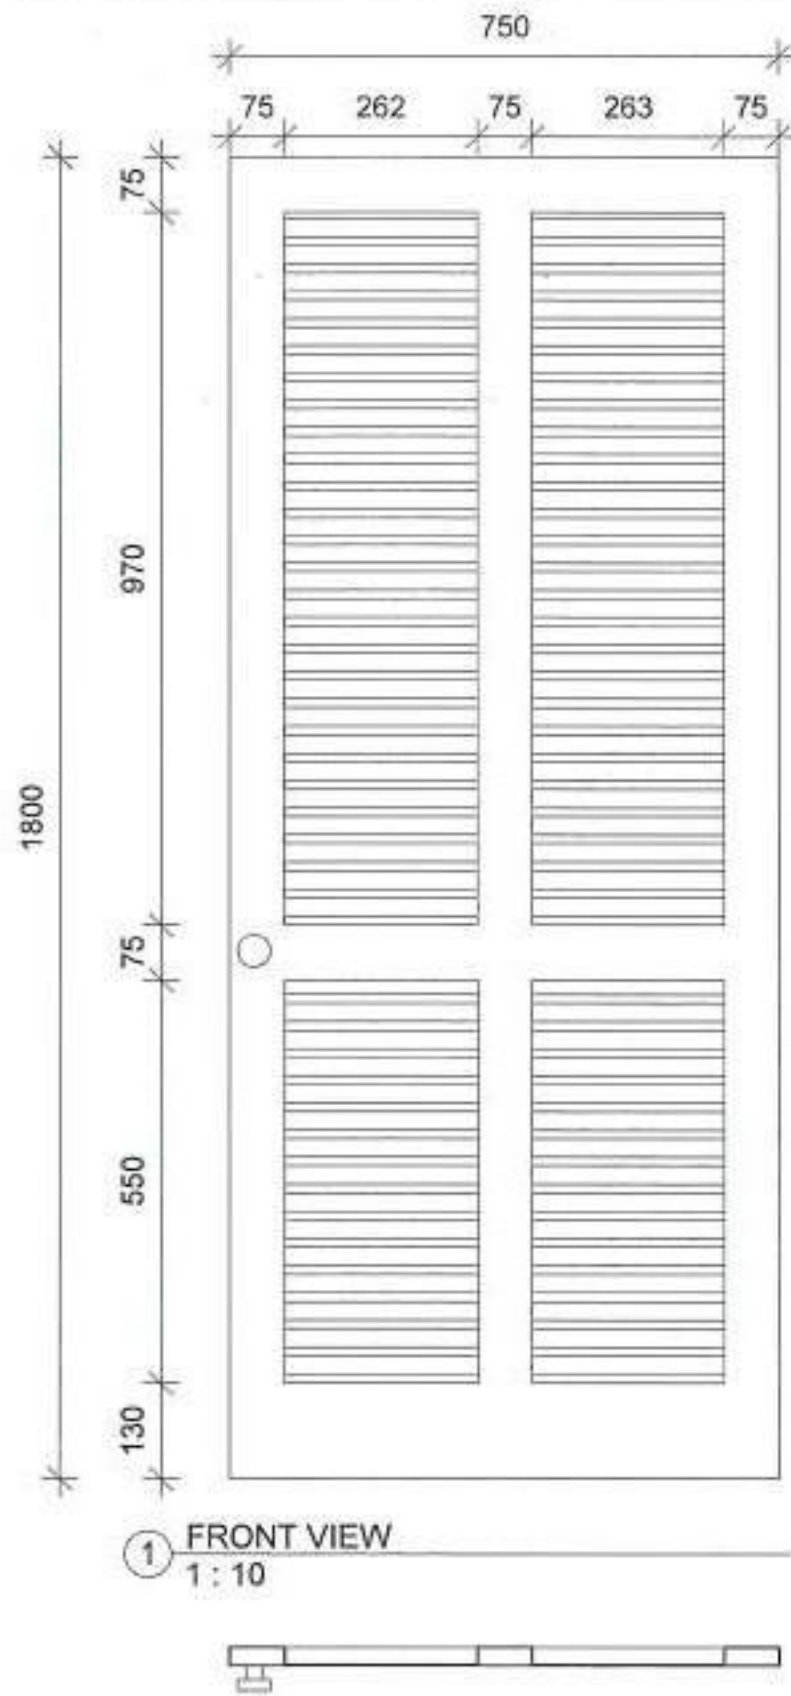

## DOOR DETAIL

NOTES:



ALL DRAWINGS TO BE CO-RELATED TO OTHER DWG. DOCUMENTS, TENDER SPECIFICATION, INCLUDING OTHER CONSULTANTS SUPPLIERS, MANUFACTURERS BEFORE EXECUTION. ANY DISCREPANCY/AMBIGUITY TO BE BROUGHT TO ARCHITECTS NOTICE IN WRITING, REASONABLY IN ADVANCE.

Issue &amp; revisions

| Issued to | Date | Ver./Rev | Issued For | No. of Copies |
|-----------|------|----------|------------|---------------|
|           |      |          |            |               |
|           |      |          |            |               |
- ☐ CLIENT COPY  
☐ SITE COPY  
☐ CONSULTANT COPY  
☐ CONTRACTOR COPY  
☐ OFFICE COPY  
☐ ORIGINAL COPY



STRUCTURAL:  
ELECTRICAL:  
P.W.E. & FIRE:  
LANDSCAPE:  
O.S. & P.M.C.

ARCHITECTS


UNOONVIR  
ARCHITECTS  
#2A Shreehari Pally  
Road no. 1, West  
Marikudi,  
Chennai-600033, India.  
PROJECTS.

Client: NEMA TERNAN  
Project: COMMERCIAL SHOP  
Site: TALORE


ALL THE DIMENSIONS IN FEET AND INCHES. (F) DENOTES SCALE THE DRAWING, FOLLOW THE DIMENSIONS MENTIONED. ALL DIMENSIONS TO BE CHECKED AT SITE. DO NOT USE THE DRAWING FOR ANY OTHER PURPOSE THAN IT IS INTENT FOR.

Date: 13/04/2022 Scale: As indicated  
 Drawn: SURESHVARAN H  
 checked by: MANOJ KUMAR  
 Dwg No: WD/A180  
 Version: 01/01


7239

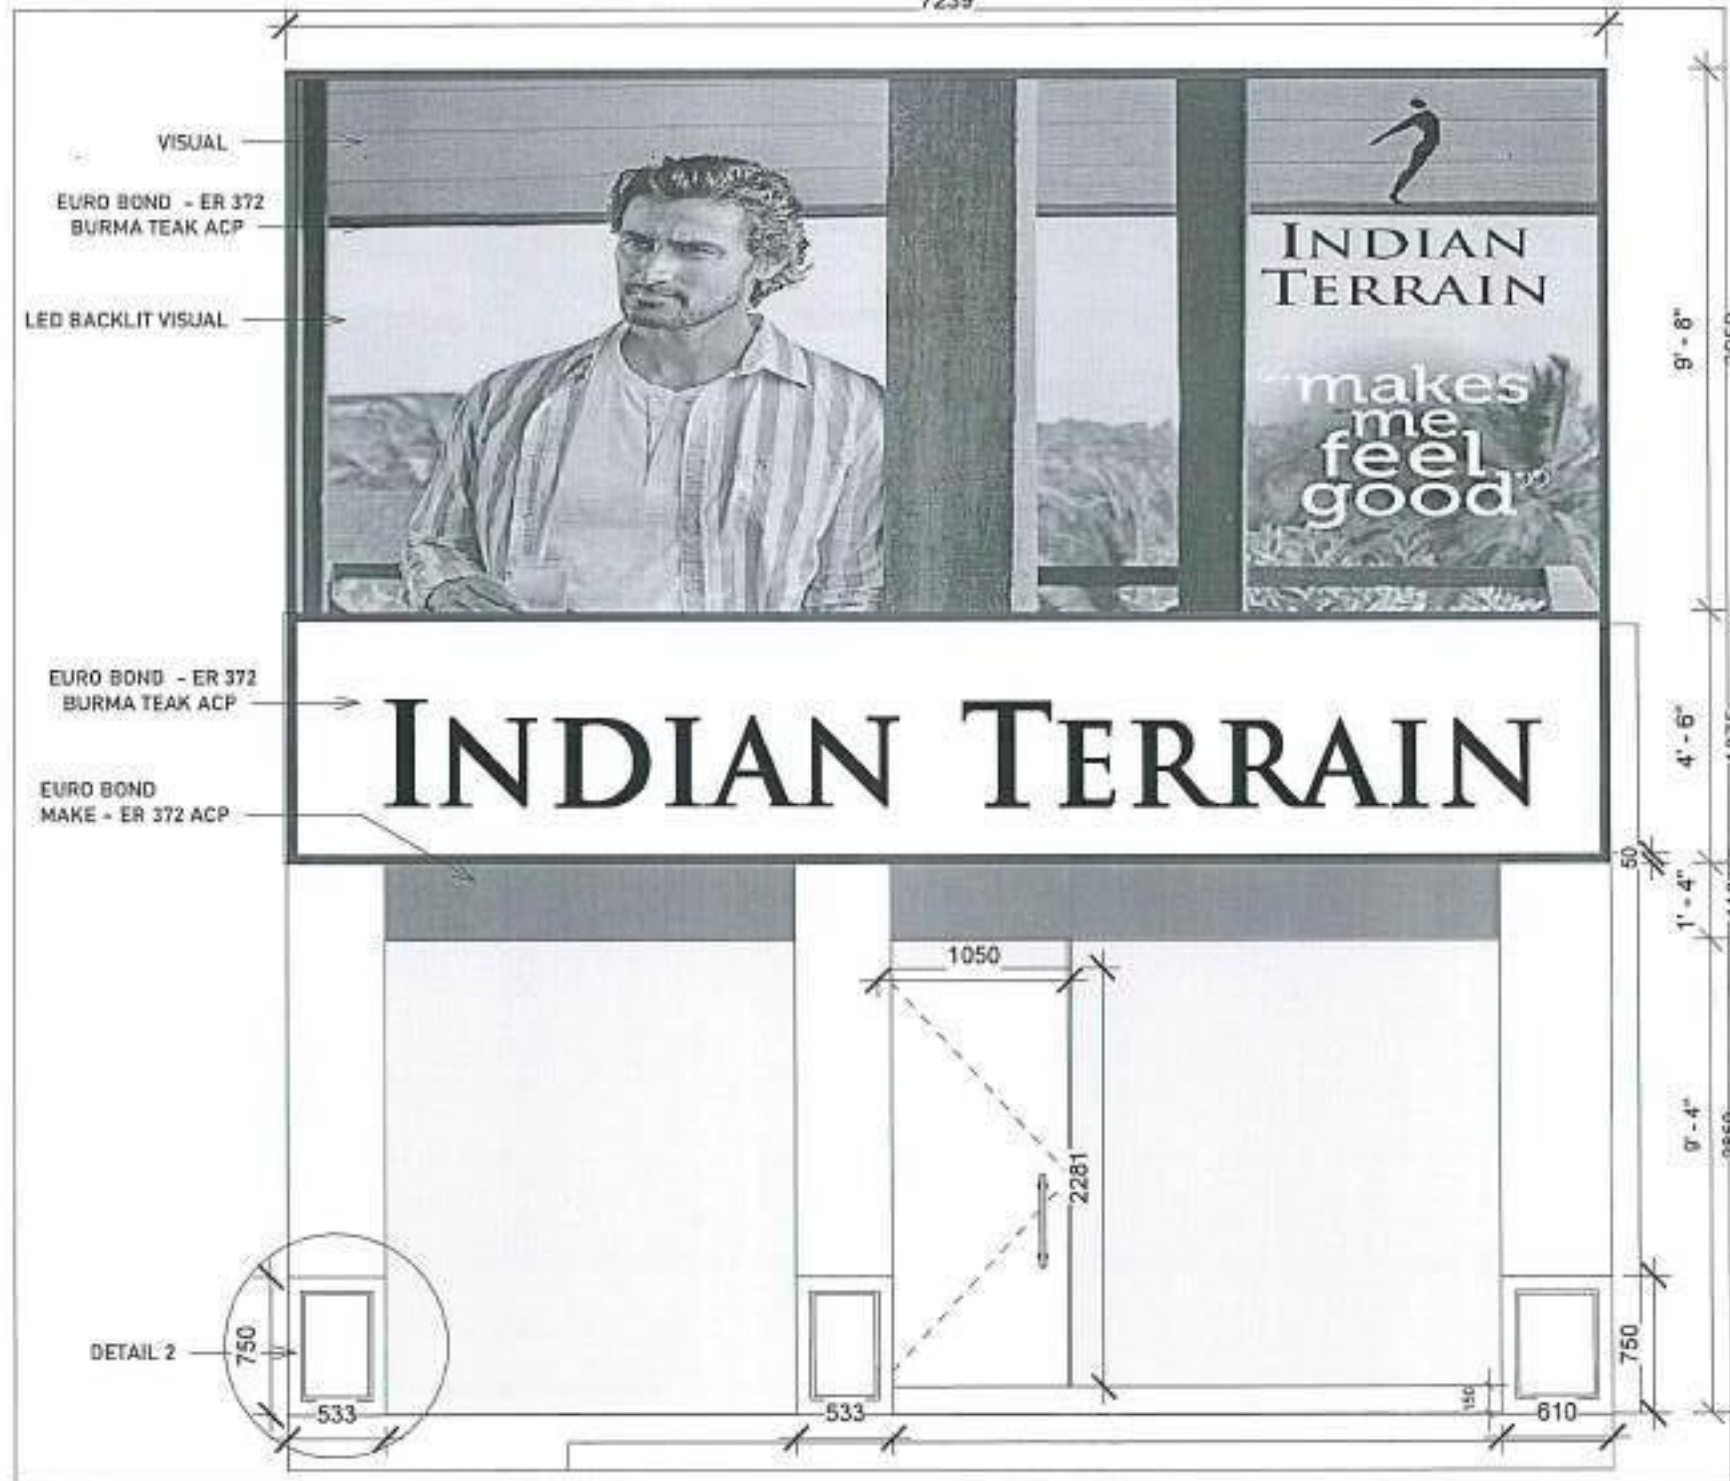

① STORE FRONT ELEVATION  
1 : 40

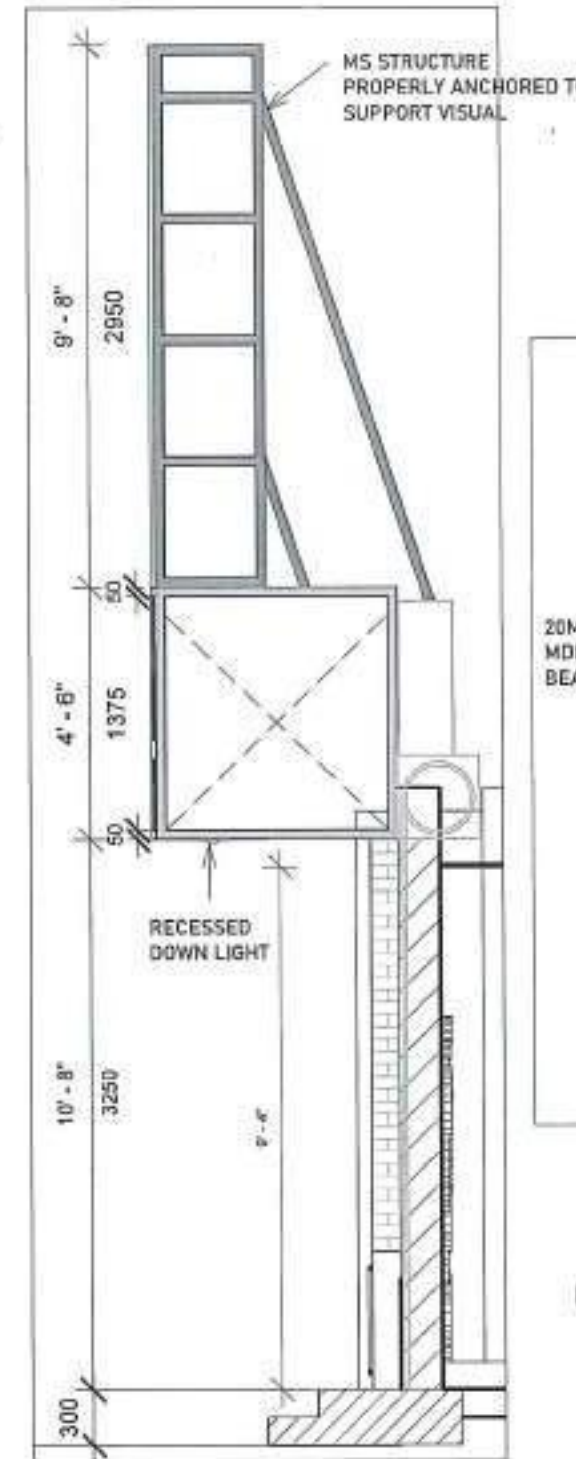

② Section 4  
1 : 40

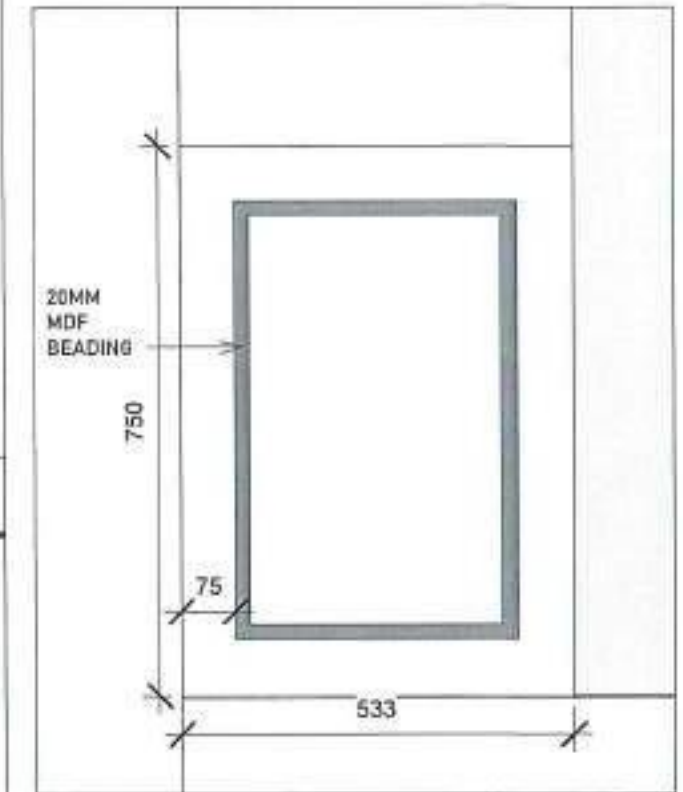

③ DETAIL 2  
1 : 10

TOTAL AREA - 1520 SQFT  
CARPET AREA - 1370 SQFT

|                                                                                                |  |   |                   |           |      |           |            |               |   |   |               |                             |   |                          |                      |                           |
|------------------------------------------------------------------------------------------------|--|---|-------------------|-----------|------|-----------|------------|---------------|---|---|---------------|-----------------------------|---|--------------------------|----------------------|---------------------------|
| NOTES /                                                                                        |  | ALL DRAWINGS TO BE CO-RELATED TO OTHER DWGS, DOCUMENTS, TIME & SPECIFICATION, INCLUDING OTHER CONSULTANTS, SUPPLIERS, MANUFACTURERS BEFORE EXECUTION. ANY DISCREPANCY/AMBIGUITY TO BE BROUGHT TO ARCHITECT'S NOTICE IN WRITING, REASONABLY IN ADVANCE. | Issue & revisions | Issued to | Date | Ver / Rev | Issued For | No. of Copies | <div><input type="checkbox"/> CLIENT COPY</div> <div><input type="checkbox"/> SITE COPY</div> <div><input type="checkbox"/> CONSULTANT COPY</div> <div><input type="checkbox"/> CONTRACTOR COPY</div> <div><input type="checkbox"/> OFFICE COPY</div> <div><input type="checkbox"/> ORIGINAL COPY</div> | <div>OFFICE SEAL</div> <div></div> | STRUCTURAL :  | ARCHITECTS :                | Client : INDIAN TERRAIN   | Date : 15/04/2022        | Scale : As indicated |                           |
| <div></div> |  |   |                   |           |      |           |            |               |   |   |               |                             |   | ELECTRICAL :             | SHREYAN ARCHITECTS   | Project : COMMERCIAL SHOP |
|                                                                                                |  |   |                   |           |      |           |            |               |   |   | FIRE & FIRE : | #2A Thambiah Road           | Site : TAMILNADU   | Checked by : MANJUNATHAN |                      |                           |
|                                                                                                |  |   |                   |           |      |           |            |               |   |   | LANDSCAPE :   | Rajahmundry, Andhra Pradesh |   |                          | Dwg title :          |                           |
|                                                                                                |  |   |                   |           |      |           |            |               |   |   | G.S. & P.M.C  | Dist: GUNTUR, India         | ALL THE DIMENSIONS IN FEET AND INCHES. IT IS GOVT SCALE THE DRAWING. FOLLOW THE DIMENSIONS WHEN PRINTED. ALL DIMENSIONS TO BE CHECKED AT SITE, DO NOT USE THE DRAWING FOR ANY OTHER PURPOSE THAN IT IS MEANT FOR. |                          | Dwg no : WD / A110   |                           |
|                                                                                                |  |   |                   |           |      |           |            |               |   |   |               | PROJECTS                    |   |                          | Version / revision : |                           |

①

issue &amp; revisions

[illegible]

☐ CLIENT COPY  
☐ SITE COPY  
☐ CONSULTANT COPY  
☐ CONTRACTOR COPY  
☐ OFFICE COPY  
☐ ORIGINAL COPY



STRUCTURAL :  
ELECTRICAL :  
PVE & FIRE :  
LANDSCAPE :  
D.S. & F.M.D.

**UNKNOWN  
ARCHITECTS**  
#2A, Bramble Paddy  
Seed cat, West  
Mainland,  
Chennai-600023, India  
PROJECTS


ALL THE DIMENSIONS IN FEET AND INCHES (Ft)  
DO NOT SCALE THE DRAWING, FOLLOW THE DIMENSIONS INDICATED.  
ALL DIMENSIONS TO BE CHECKED AT SITE. DO NOT USE THE DRAWING  
FOR ANY OTHER PURPOSE THAN IT IS MEANT FOR.

```
date : 13/04/2022  
owner : GOXULAKSHAN H  
tbl type : MATHS_KLMAB  
prog title :  
program : NDL / #108  
version / revision :
```

# BABU JEWELLERY



Unknown Architects

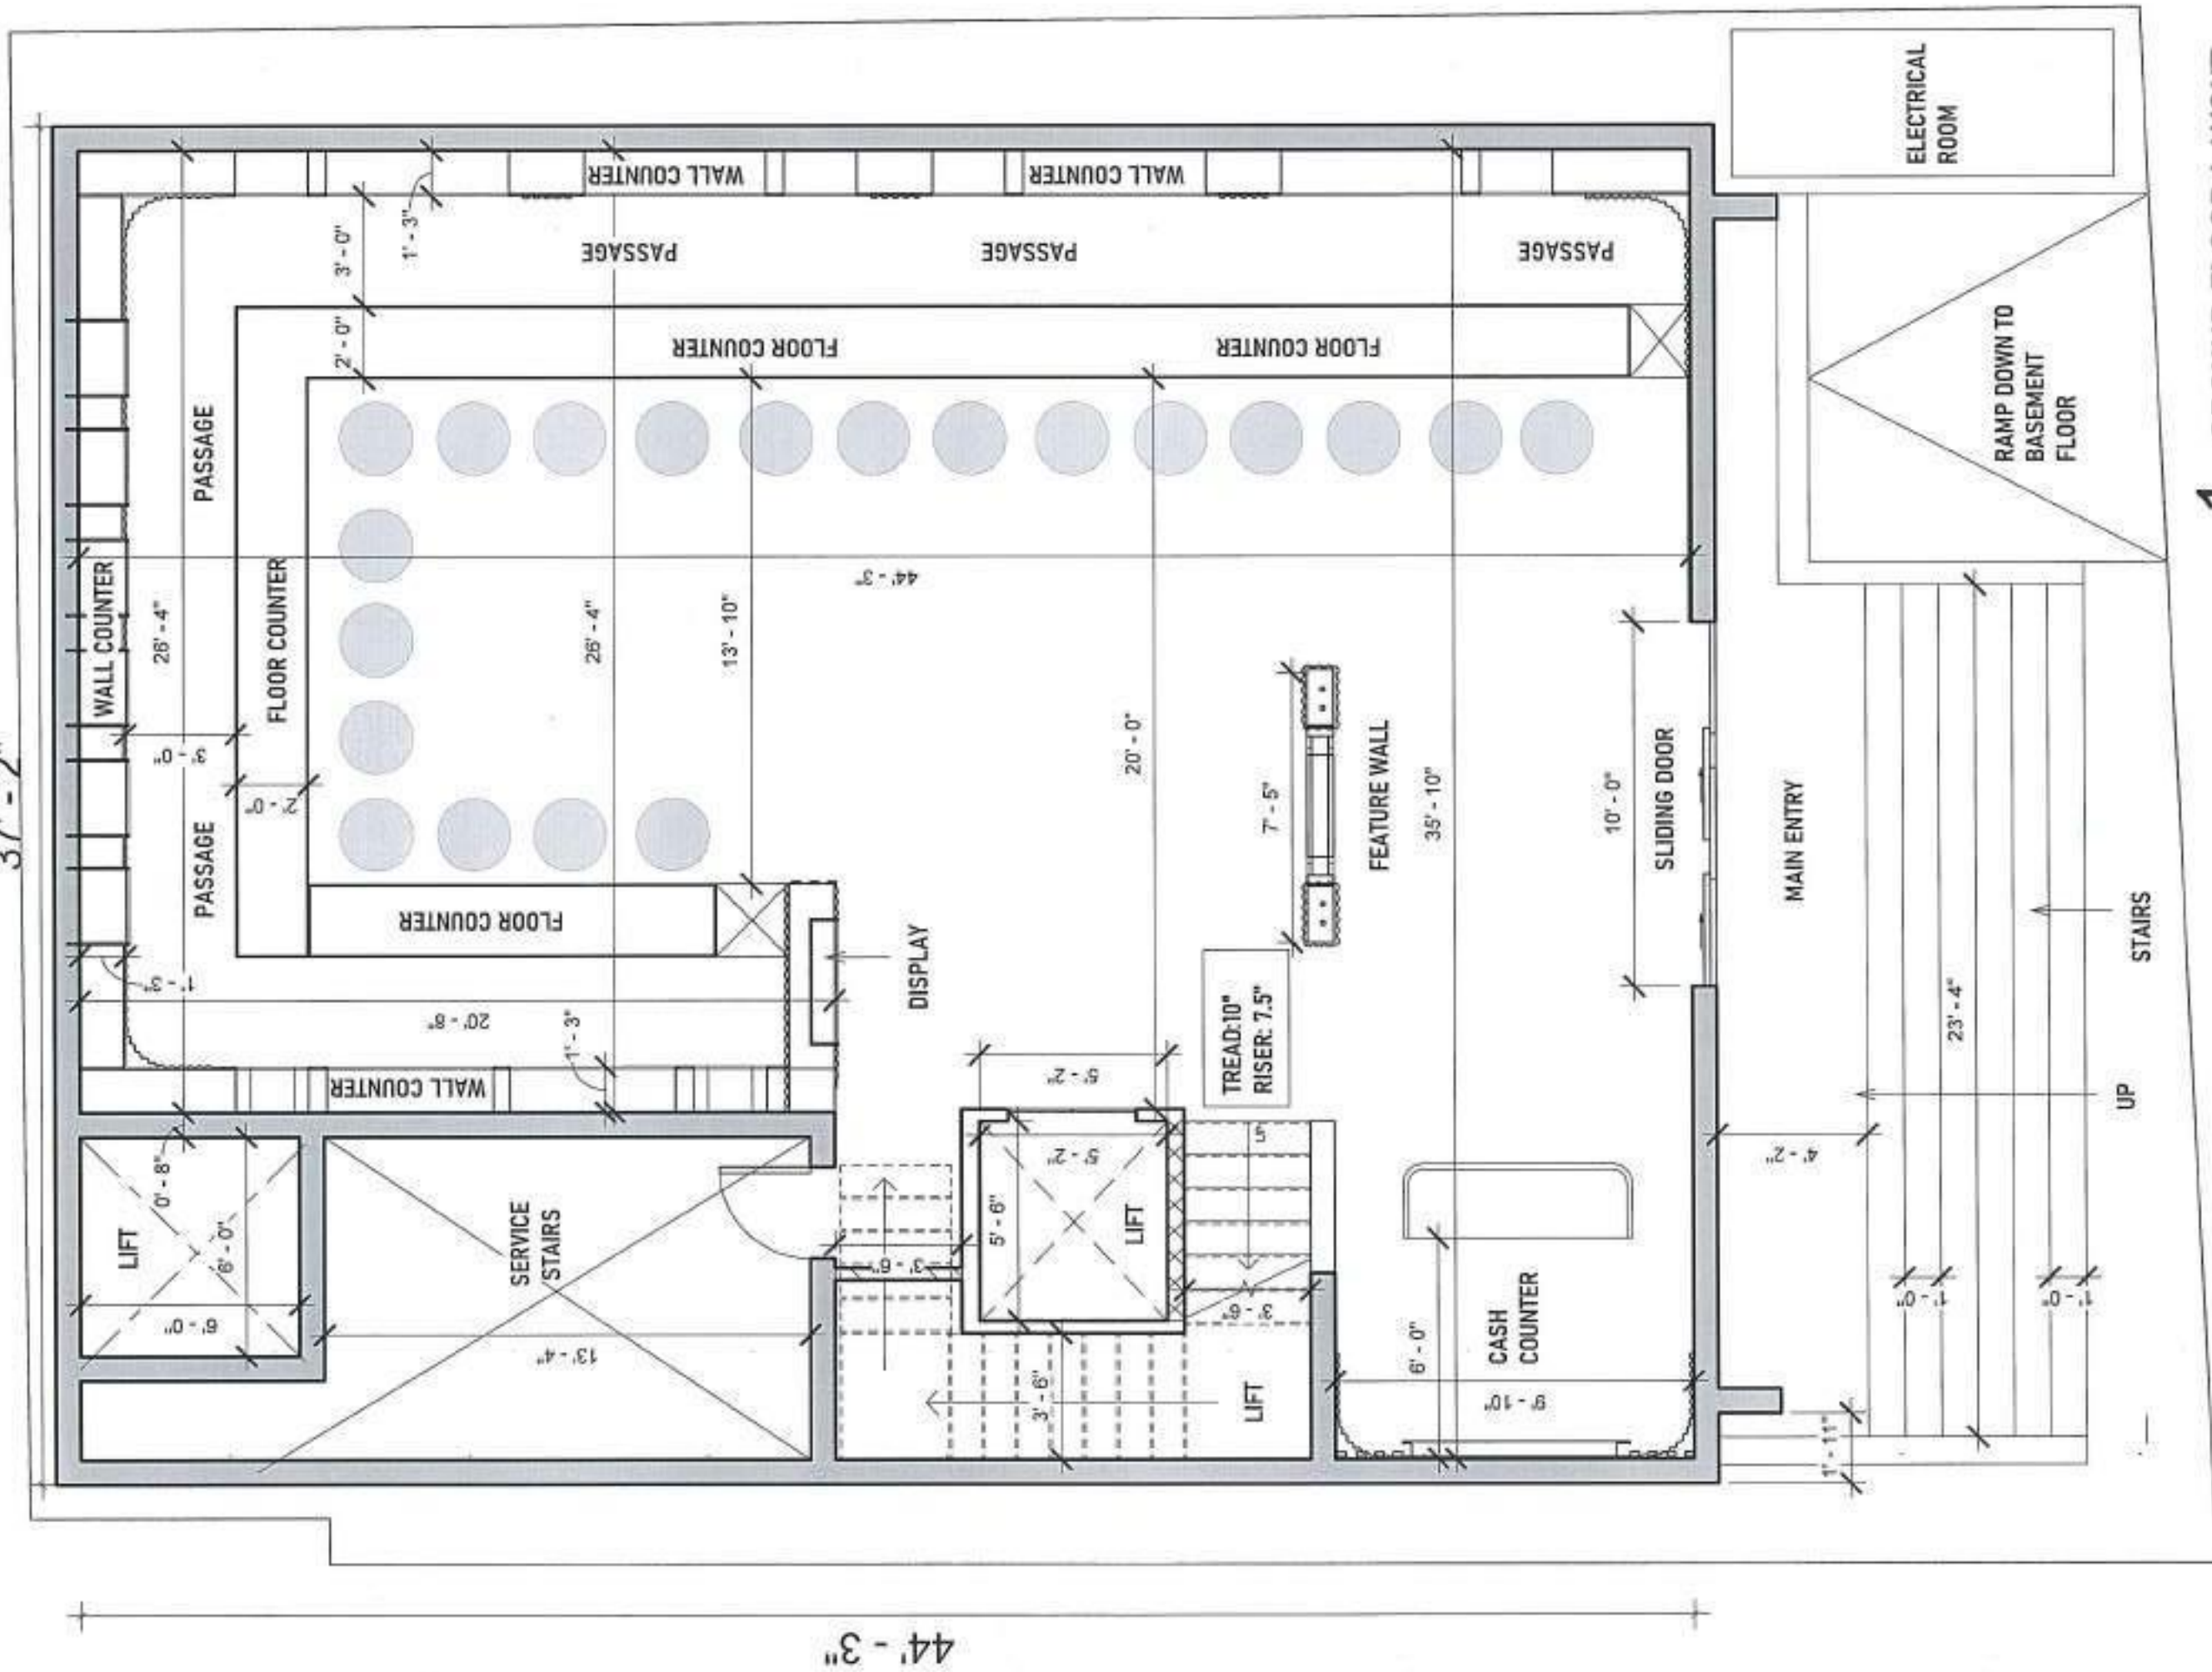

## 1. GROUND FLOOR LAYOUT

[illegible]



|         |   |  |
|---------|---|--|
| NOTES / | <p>ALL DRAWINGS TO BE COPIED TO THE FOLLOWING ADDRESSES:</p> <p>PROJECT NAME: RAJIV JEWELLERY</p> <p>PROJECT ADDRESS: RAJIV JEWELLERY, 2ND FLOOR, 100, 101, 102,</p> |  |
|---------|---|--|

### OPTION 1

**JEWELLERY INTERIOR WITH  
WHITE CUSHION PADDING  
FOR THE WALL COUNTERS  
AND BAFFLE CEILING WITH  
WOODEN FINISH**



## OPTION 2



**JEWELLERY INTERIOR WITH  
WHITE CUSHION PADDING FOR  
THE WALL COUNTERSAND WITH  
EMERALD GREEN INSIDE THE  
WALL DISPLAY AND BAFFLE  
CEILING WITH WOODEN FINISH**



### OPTION 3



**JEWELLERY INTERIOR WITH  
WHITE CUSHION PADDING  
FOR THE WALL COUNTERS  
WITH MAROON INSIDE THE  
WALL DISPLAY AND BAFFLE  
CEILING WITH CONCRETE  
TEXTURED FINISH**



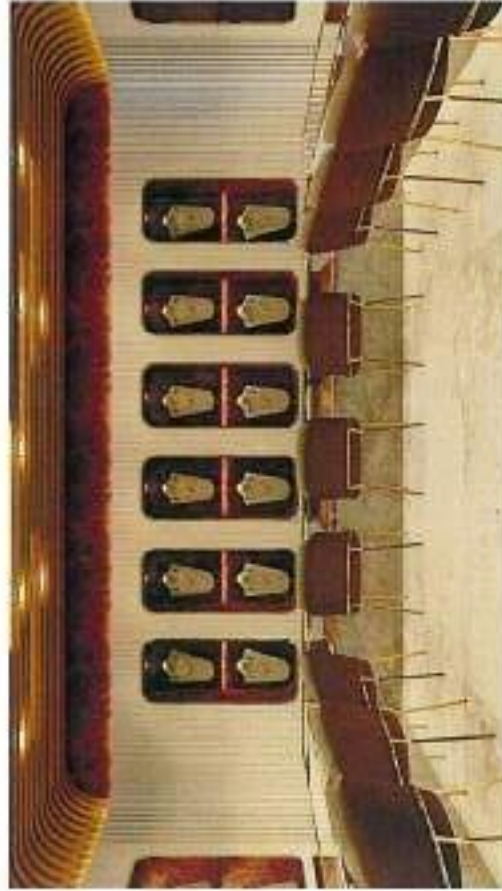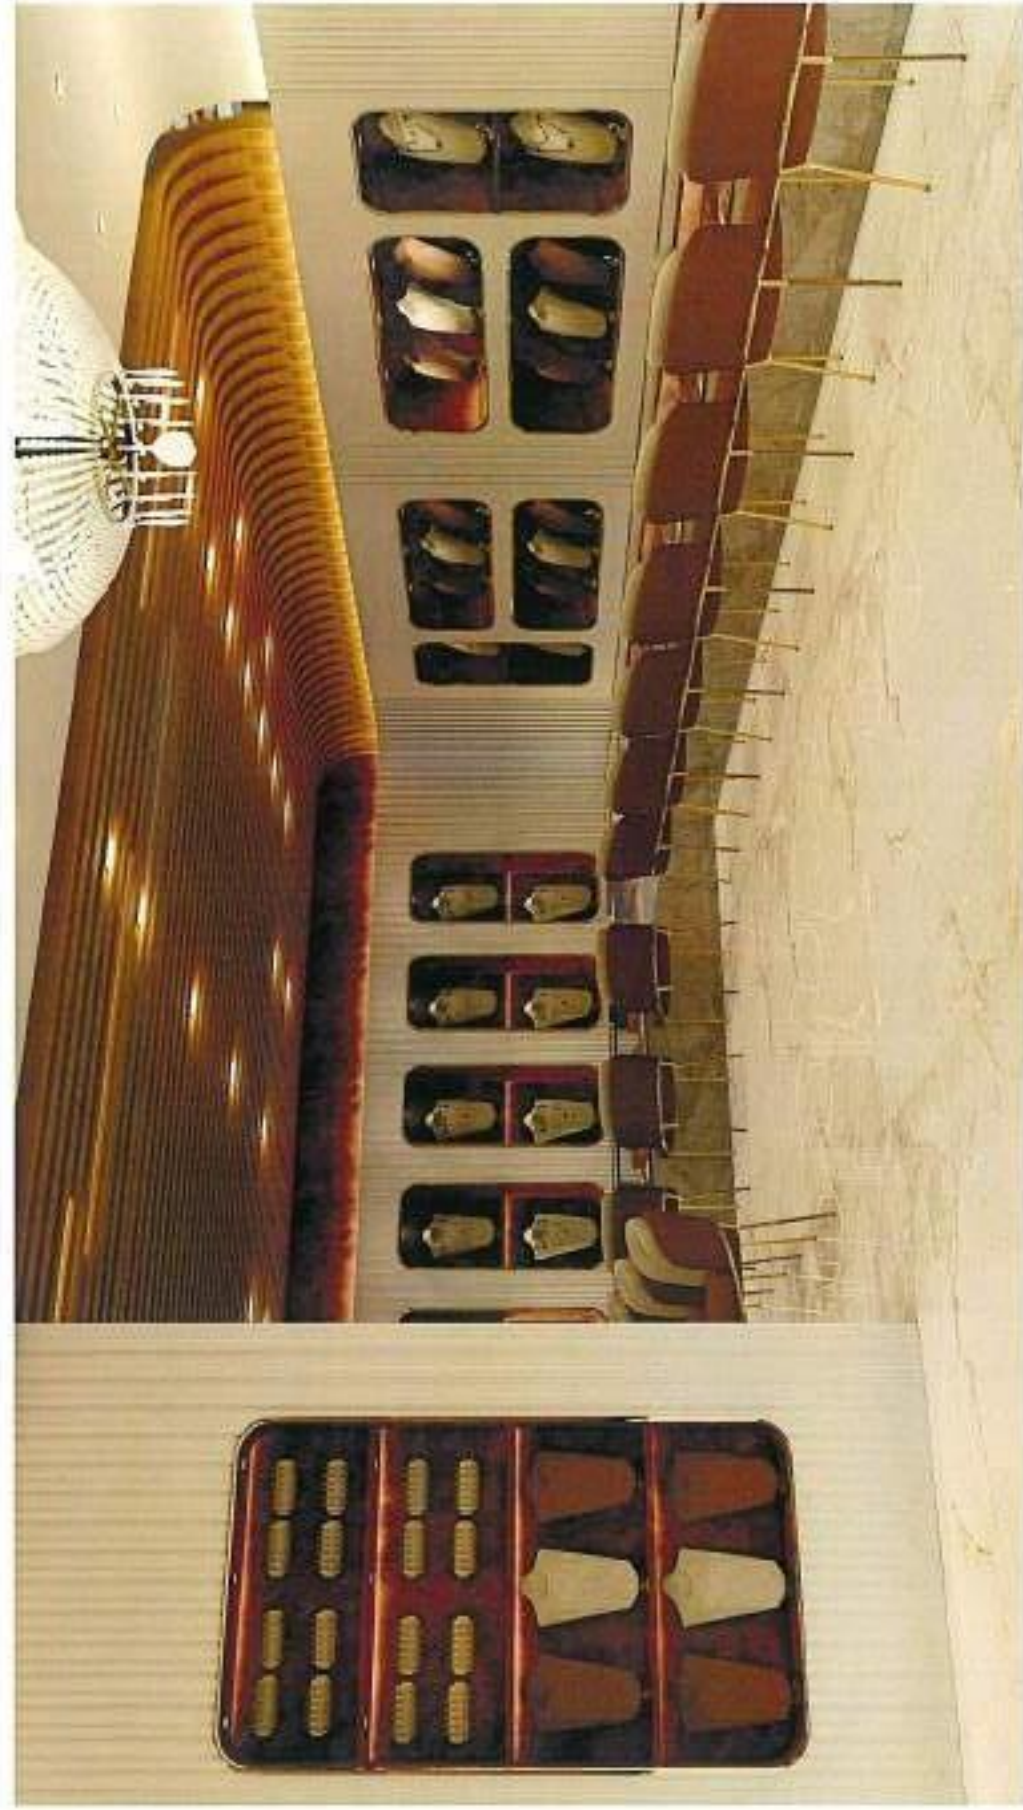

# 1 GROUND FLOOR RENDERED VIEWS

|         |   |                   |             |      |     |            |               |                                                                                                |   |   |                    |                 |                    |                 |
|---------|---|-------------------|-------------|------|-----|------------|---------------|------------------------------------------------------------------------------------------------|---|---|--------------------|-----------------|--------------------|-----------------|
| NOTES / | ALL DRAWINGS TO BE CO-ORDINATED WITH THE ARCHITECTURAL DRAWINGS AND THE ELECTRICAL, MECHANICAL, PLUMBING, AND SANITARY DRAWINGS. THE ARCHITECT SHALL BE RESPONSIBLE FOR THE COORDINATION OF ALL DRAWINGS. | ISSUE & REVISIONS | Revised No. | Date | Rev | Issued For | No. of Copies | CLIENT COPY<br>SITE COPY<br>CONSULTANT COPY<br>CONTRACTOR COPY<br>OFFICE COPY<br>ORIGINAL COPY | OFFICE<br>ARCHITECT<br>UNKNOWN ARCHITECT<br>No. 1A, SHANMUGA STREET, 6TH FLOOR, WEST MAMBAH, SINGAPORE 110001<br>www.unknownarchitect.com | ENCLOSURE<br>ORIGINAL<br>COPY<br>OFFICE COPY<br>CONSULTANT COPY<br>CONTRACTOR COPY<br>OFFICE COPY<br>ORIGINAL COPY | DATE<br>15/08/2024 | BY<br>ARCHITECT | DATE<br>15/08/2024 | BY<br>ARCHITECT |
|---------|---|-------------------|-------------|------|-----|------------|---------------|------------------------------------------------------------------------------------------------|---|---|--------------------|-----------------|--------------------|-----------------|

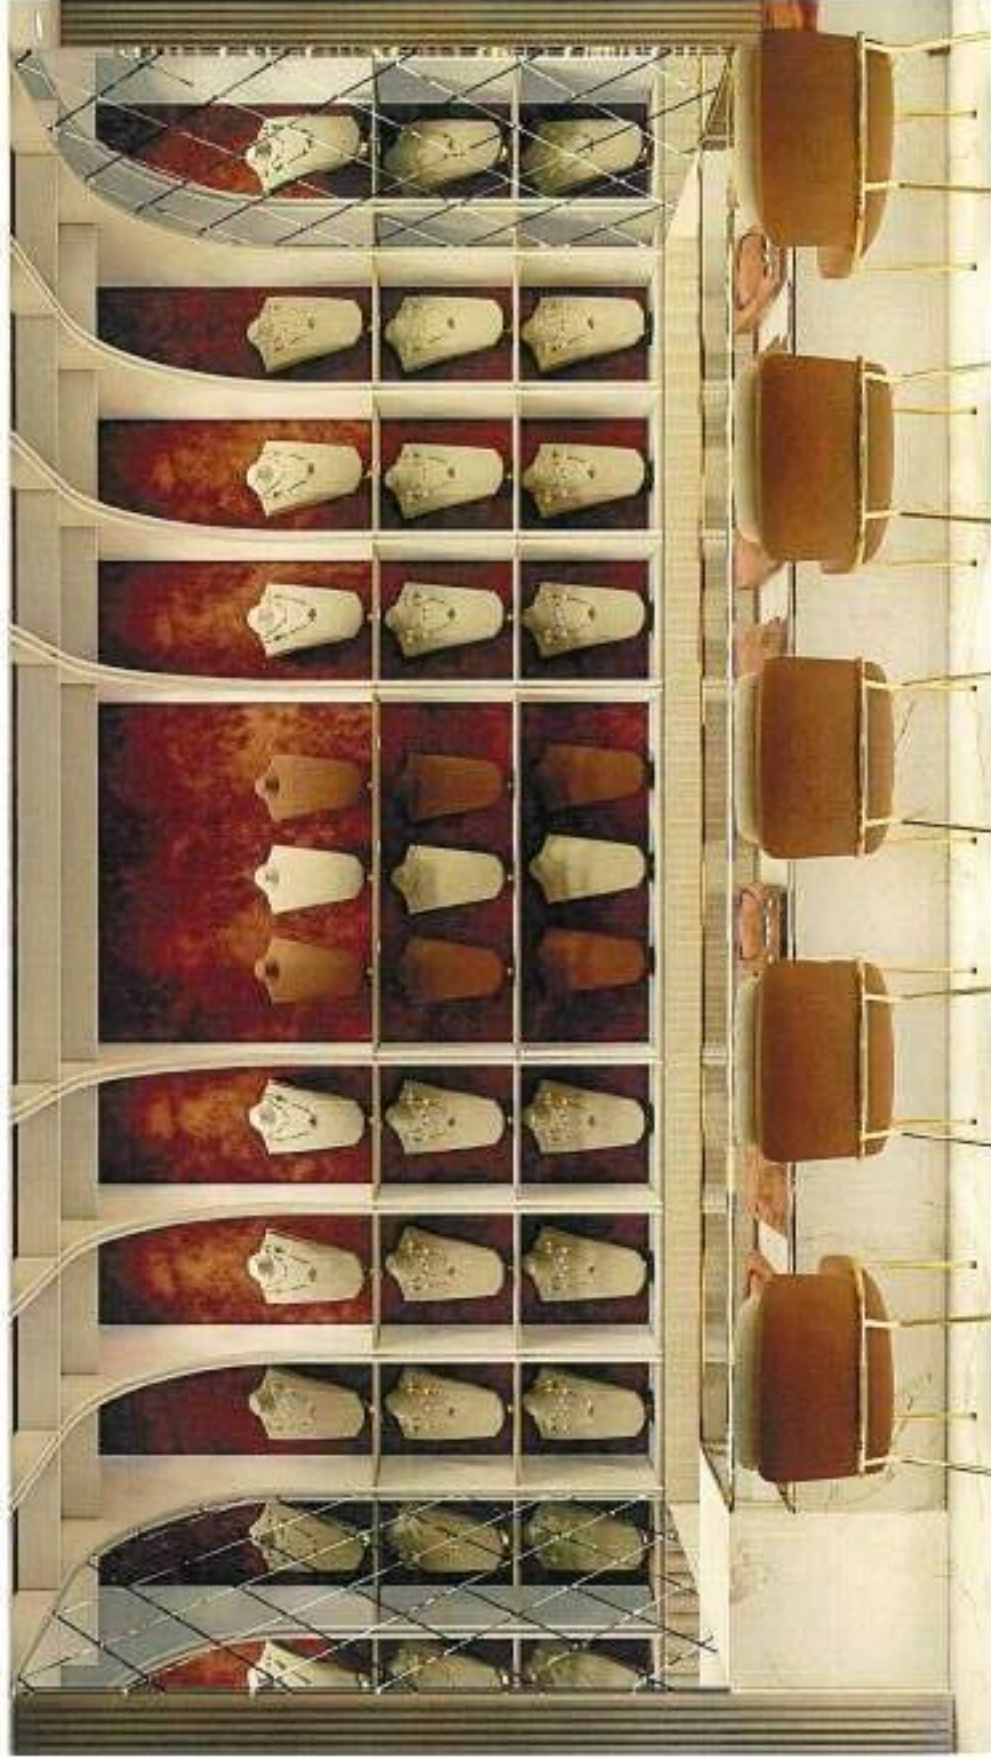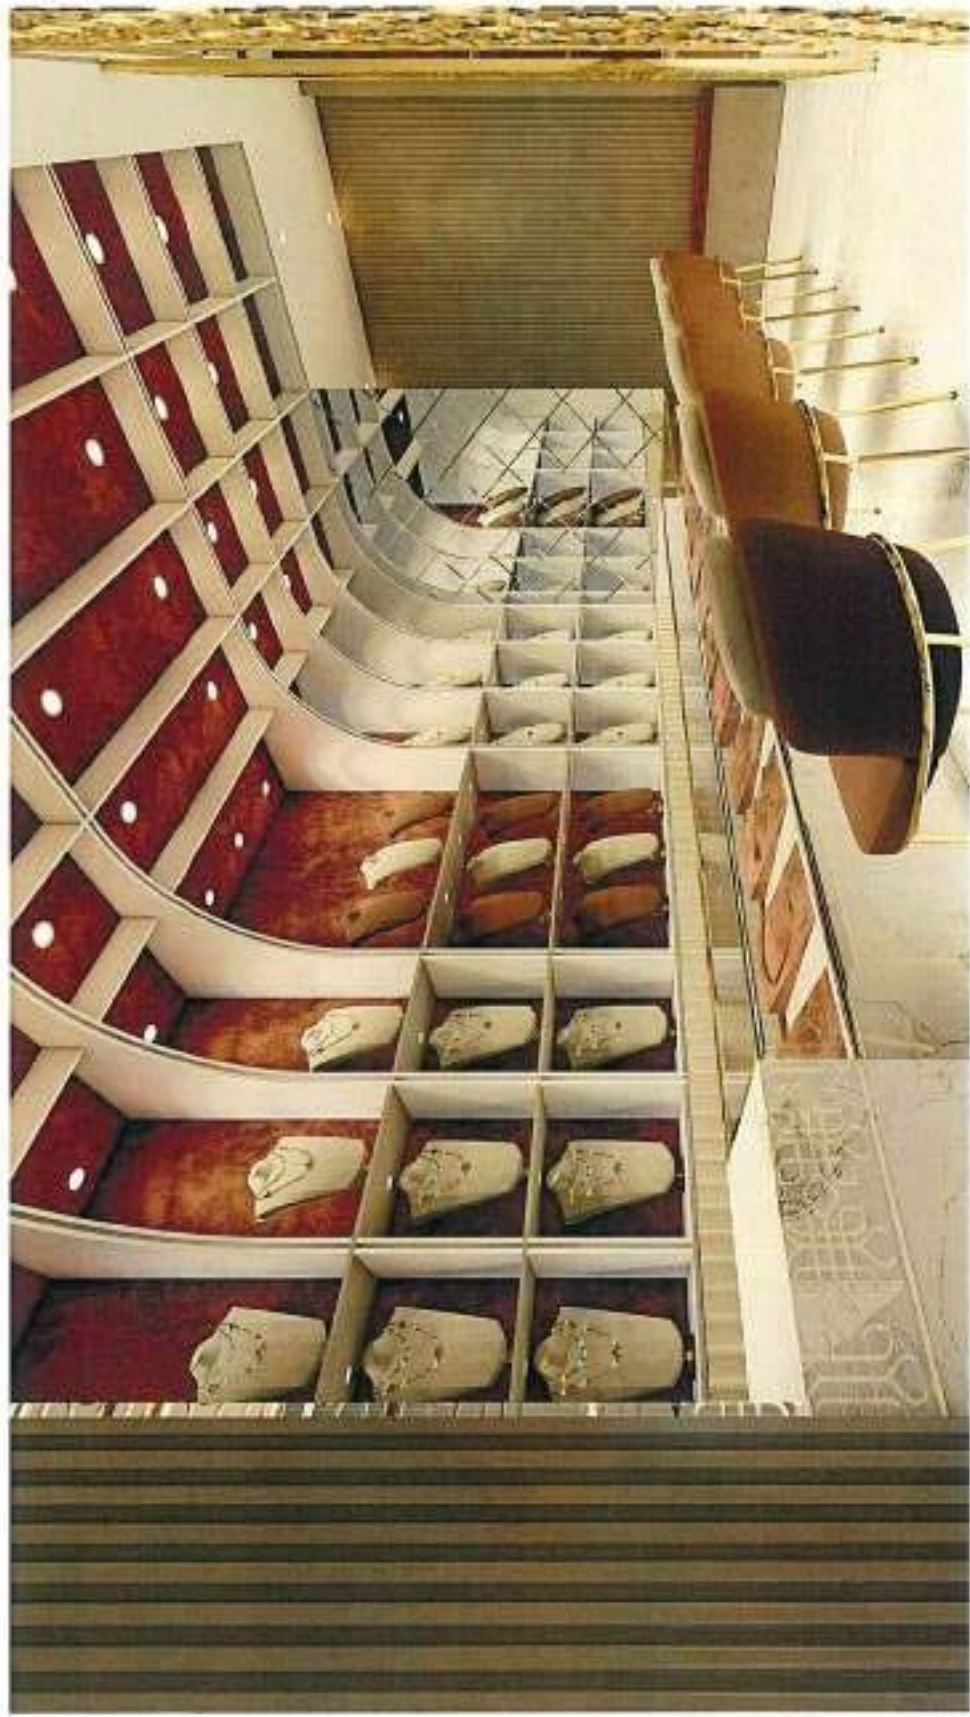


## 2 FIRST FLOOR RENDERED VIEWS

|         |   |  |                   |  |                                                                                            |  |                                                                                                |  |   |  |   |  |                                                                                   |  |
|---------|---|--|-------------------|--|--------------------------------------------------------------------------------------------|--|------------------------------------------------------------------------------------------------|--|---|--|---|--|-----------------------------------------------------------------------------------|--|
| NOTES / | ALL CHANGES TO BE<br>RELATED TO DESIGN<br>INTERPRETATION<br>CONSULTANT'S OFFICE<br>AND NOT THE ARCHITECT'S<br>OFFICE |  | ISSUE & REVISIONS |  | Issued To: _____ Date: _____ No. / Rev: _____<br>Issued For: _____<br>No. of Copies: _____ |  | CLIENT COPY<br>SITE COPY<br>CONSULTANT COPY<br>CONTRACTOR COPY<br>OFFICE COPY<br>ORIGINAL COPY |  | <br>ARCHITECT<br>UNKNOWN ARCHITECT<br>No. 10, RAJAWATI, KEMAS, KEMAS<br>KEMAS, KEMAS, KEMAS<br>KEMAS, KEMAS, KEMAS<br>KEMAS, KEMAS, KEMAS |  | CLIENT: BABU<br>PROJECT: JEWELLERY<br>SITE: BANGALORE<br>TITLE: WORKING DRAWINGS<br>ALL THE INFORMATION AND DATA IN<br>THESE DRAWINGS ARE THE PROPERTY<br>OF THE ARCHITECT AND NOT TO BE<br>REPRODUCED OR USED IN ANY<br>MANNER WITHOUT THE WRITTEN<br>PERMISSION OF THE ARCHITECT |  | DRAWN: EDULAKSHMI M<br>CHECKED: AR MANOJ KUMAR<br>DATE: 10/1/2024<br>SCALE: 1/100 |  |
|         |   |  |                   |  |                                                                                            |  |                                                                                                |  |   |  |   |  |                                                                                   |  |


# WONDR MALLESHWARAM




Unknown Architects

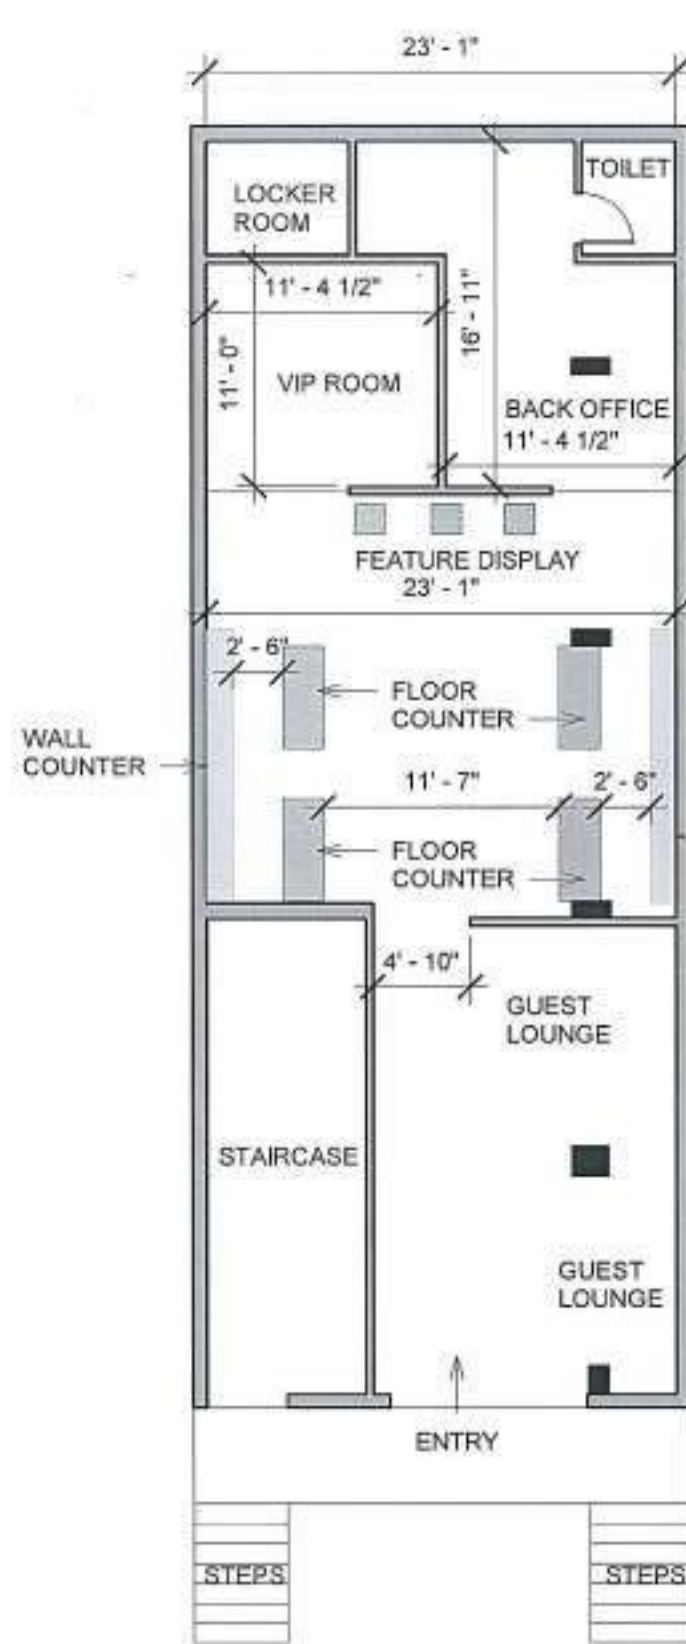


LAYOUT 1

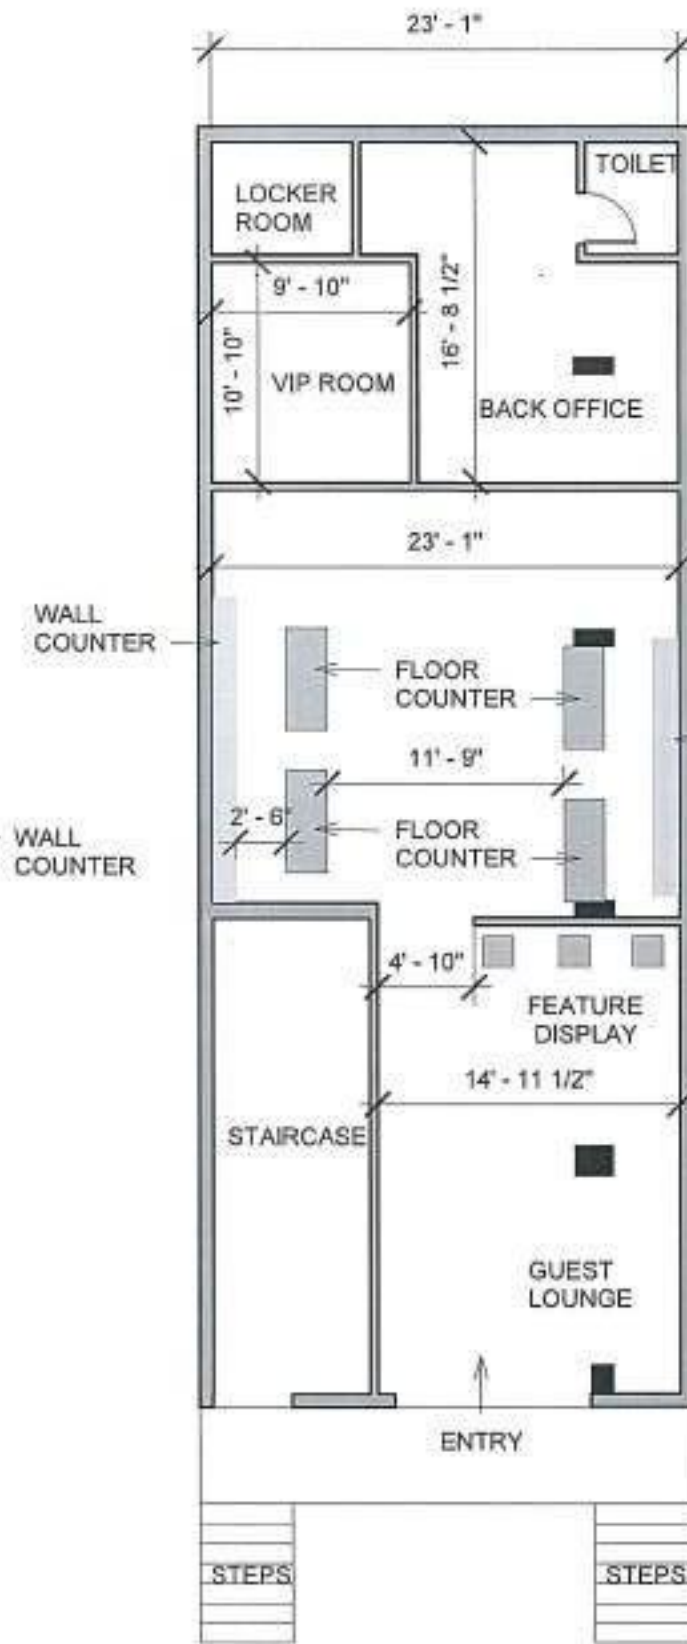

LAYOUT 2

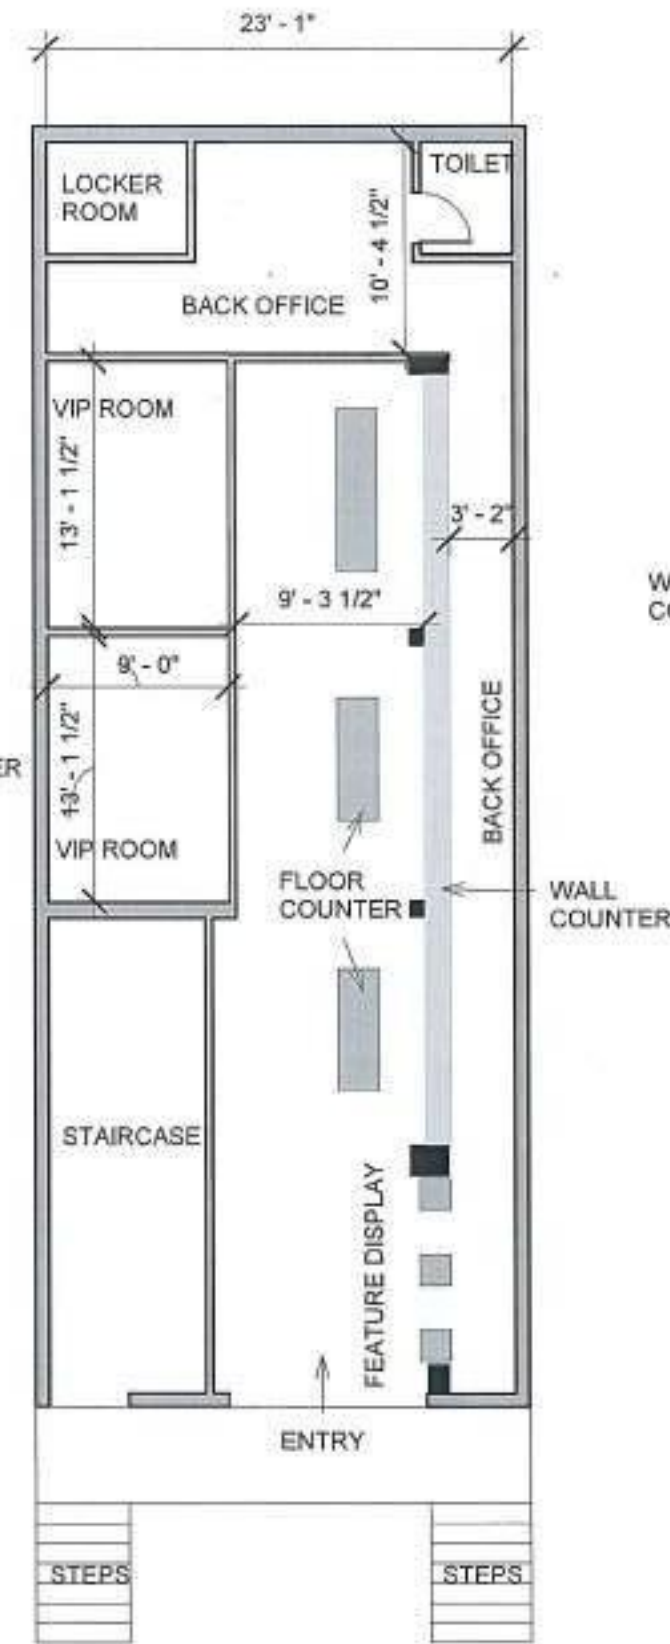


LAYOUT 3

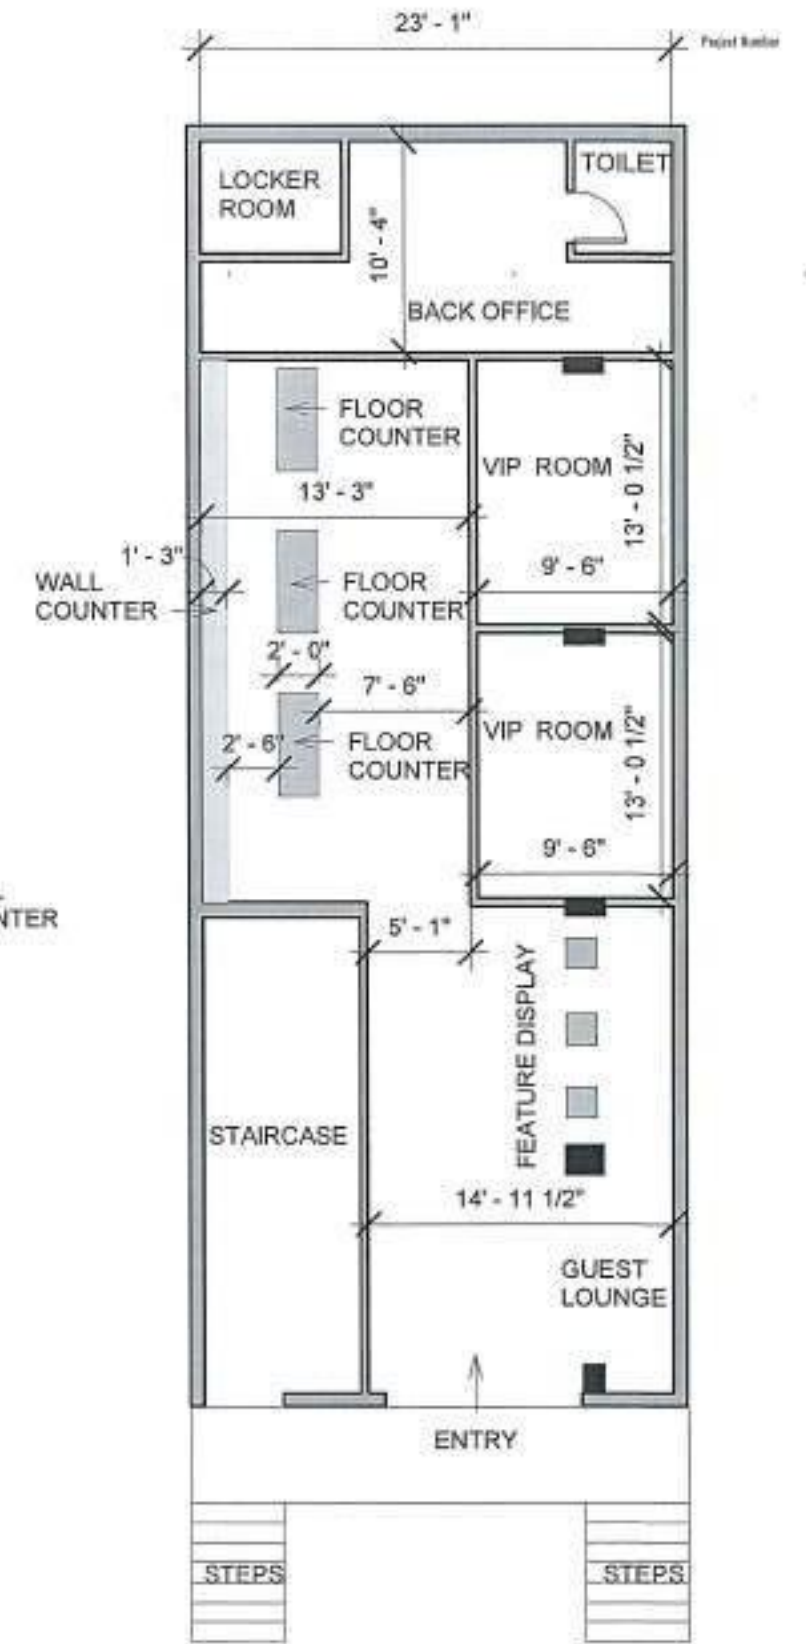

LAYOUT 4

|         |   |                    |           |      |           |            |               |                                                                                                |  |                                                                               |   |                                                                       |   |
|---------|---|--------------------|-----------|------|-----------|------------|---------------|------------------------------------------------------------------------------------------------|--|-------------------------------------------------------------------------------|---|-----------------------------------------------------------------------|---|
| NOTES / | ALL DRAWINGS TO BE CO-RELATED TO OTHER DWG DOCUMENTS, TENDERS/COMPANION, INCLUDING OTHER CONSULTANTS, SUPPLIERS, MANUFACTURERS BEFORE EXECUTION. ANY DISCREPANCY/AMBIGUITY TO BE BROUGHT TO ARCHITECTS NOTICE IN WRITING, REASONABLY IN ADVANCE. | ISSUED & REVISIONS | Issued To | Date | Ver / Rev | Issued For | No. of Copies | CLIENT COPY<br>SITE COPY<br>CONSULTANT COPY<br>CONTRACTOR COPY<br>OFFICE COPY<br>ORIGINAL COPY |  | STRUCTURAL :<br>ELECTRICAL :<br>PVE & FIRE :<br>LANDSCAPE :<br>G.S. & P.M.C : | ARCHITECTS<br>UNKNOWN ARCHITECTS<br>#2A Transil Reddy Road, 1st Floor, West Marina, Chennai-600033, India<br>PROJECTS | Client : SRINATH<br>Project : VISHNU DIMENSIONS<br>Site : MALESHWARAM | Date : 02/04/2022<br>Scale : 1 : 150<br>Drawn : SURESHKANNAN<br>Checked : SURESHKANNAN<br>App. By : SURESHKANNAN<br>App. No : 102 / 1101<br>Revised / Revision : |
|---------|---|--------------------|-----------|------|-----------|------------|---------------|------------------------------------------------------------------------------------------------|--|-------------------------------------------------------------------------------|---|-----------------------------------------------------------------------|---|

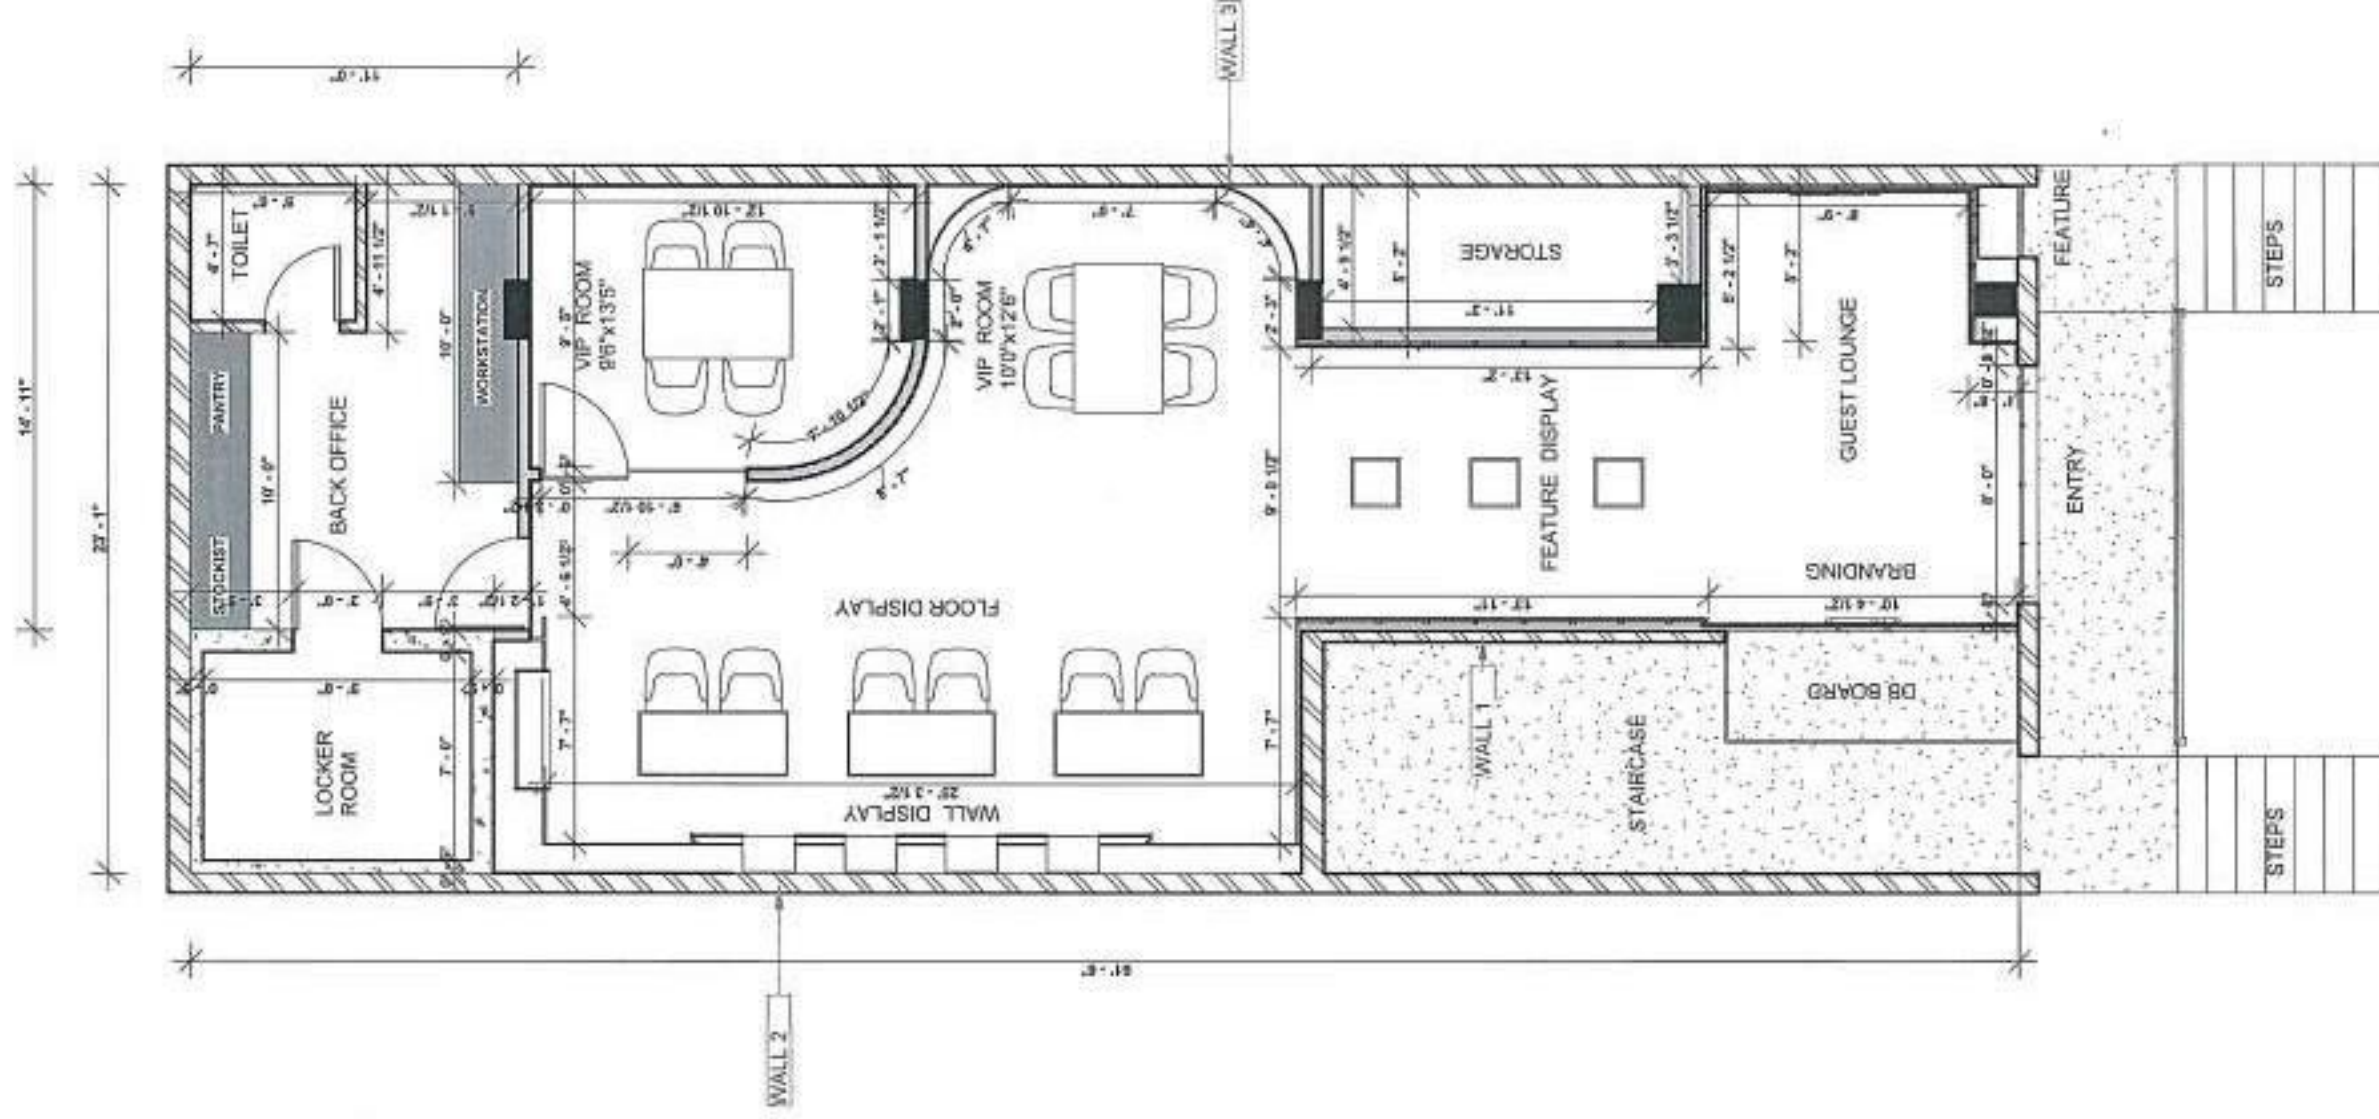

# 1 FINAL LAYOUT

[illegible]



# 1 RENDERED VIEWS

NOTES /

ALL DRAWINGS TO BE CO-RELATED TO OTHER DWG DOCUMENTS, TENDER SPECIFICATION, INCLUDING OTHER CONSULTANTS SUPPLIERS, MANUFACTURERS BEFORE EXECUTION. ANY DISCREPANCY/OMISSION TO BE BROUGHT TO ARCHITECTS NOTICE IN WRITING, REASONABLY IN ADVANCE.

ISSUE &amp; REVISIONS

| Issue No | Date | Rev / Rev | Issued For | No. of Copies |
|----------|------|-----------|------------|---------------|
|          |      |           |            |               |
|          |      |           |            |               |
☐ CLIENT COPY  
☐ SITE COPY  
☐ CONSULTANT COPY  
☐ CONTRACTOR COPY  
☐ OFFICE COPY  
☐ ORIGINAL COPY



STRUCTURAL  
 ELECTRICAL  
 PVE & FIRE  
 LANDSCAPE  
 E.S. & P.M.E

ARCHITECTS  
 UNKNOWN  
 ARCHITECTS  
 #18 Thiruvananthapuram  
 Road 1st, West  
 Madurai  
 Chennai-600 036, India  
 PROJECTS

Client: SRINATH  
 Project: WONDR JEWELLERS  
 Site: MALLESHANAM


ALL THE DIMENSIONS IN FEET AND INCHES - (F)  
 DON'T SCALE THE DRAWING, FOLLOW THE DIMENSIONS MENTIONED.  
 ALL DIMENSIONS TO BE CHECKED AT SITE, DO NOT USE THE DRAWING  
 FOR ANY OTHER PURPOSE THAN IT IS MEANT FOR

Date: 02.04.2023  
 Drawn: GORILANASANKU  
 Scale: 1:110  
 Check By: MANJUNATH  
 Aug 10: LAYOUT DRAWING  
 Aug 11: 10/11/2  
 Version/Revision:


# WONDR VELACHERY




*Unknown Architects*

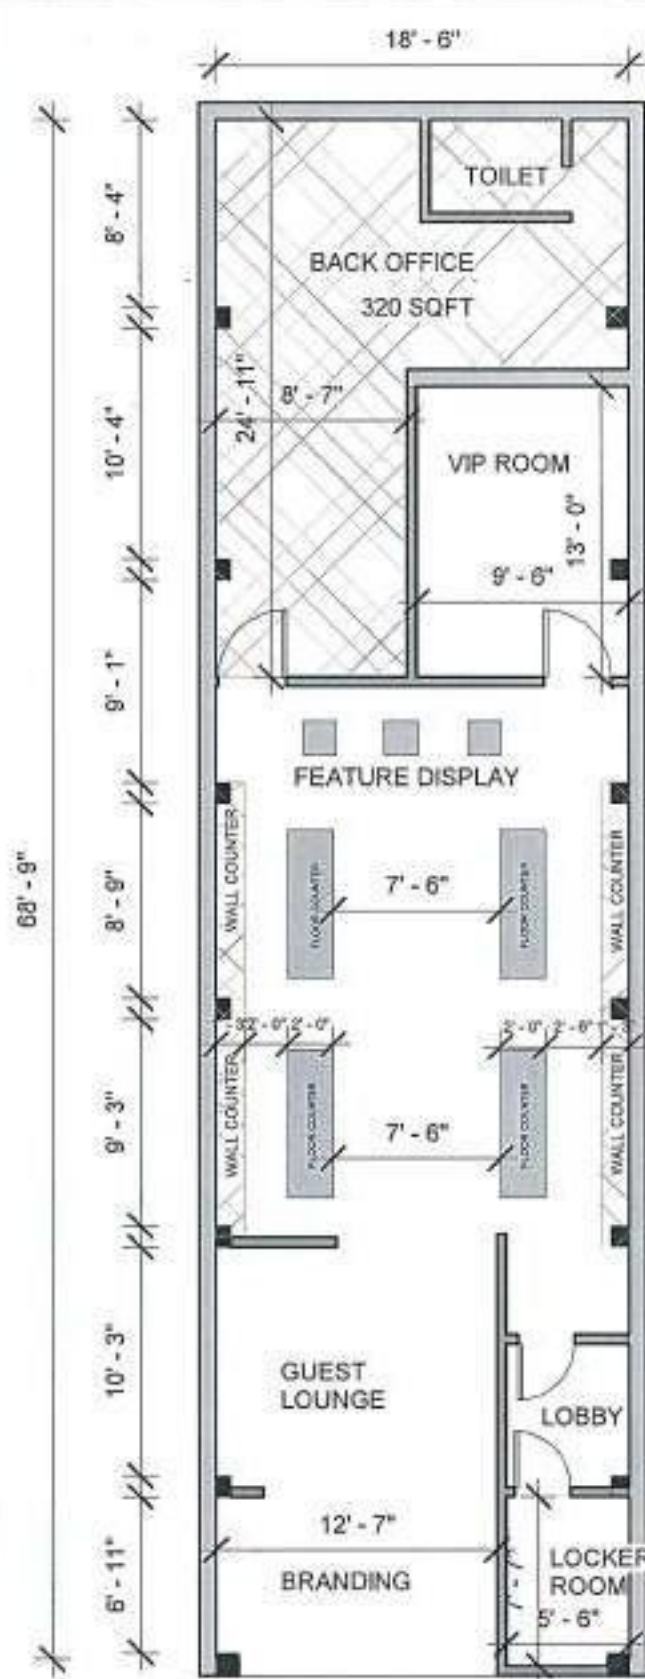

LAYOUT 1

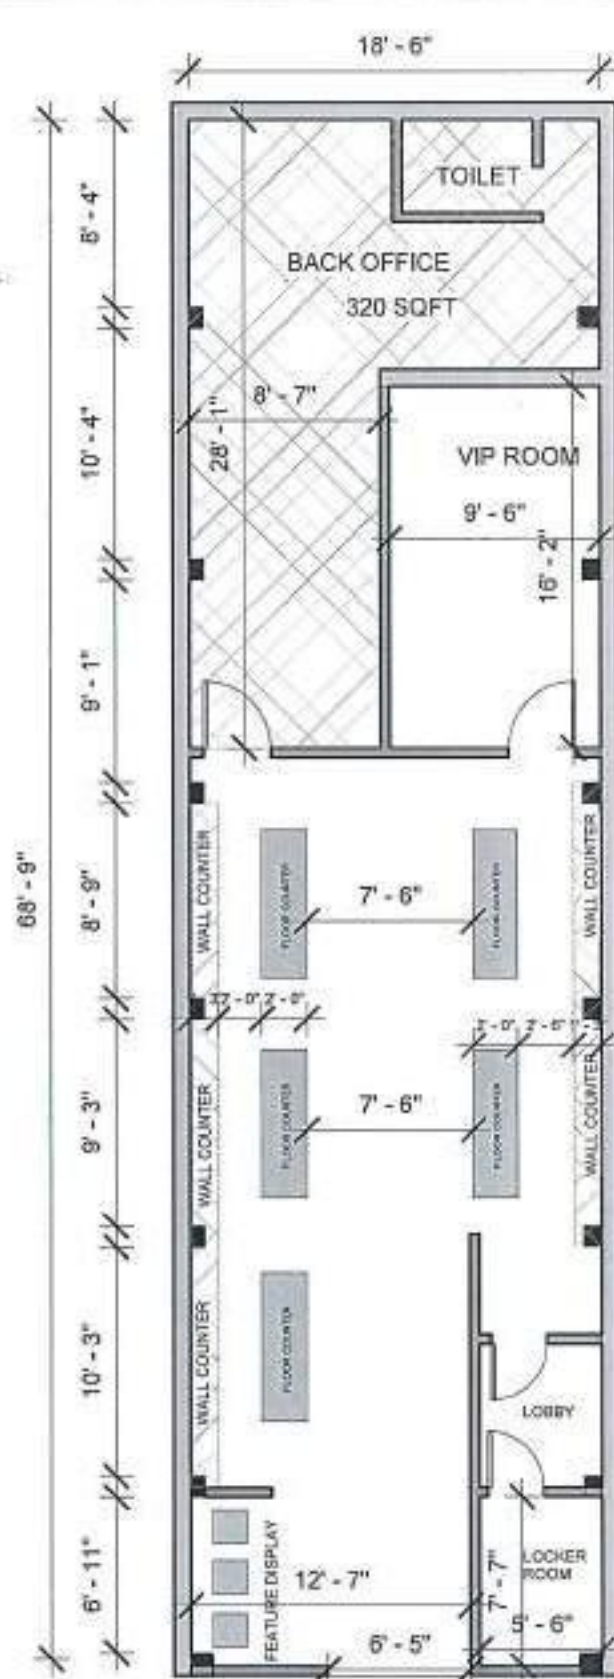

LAYOUT 2

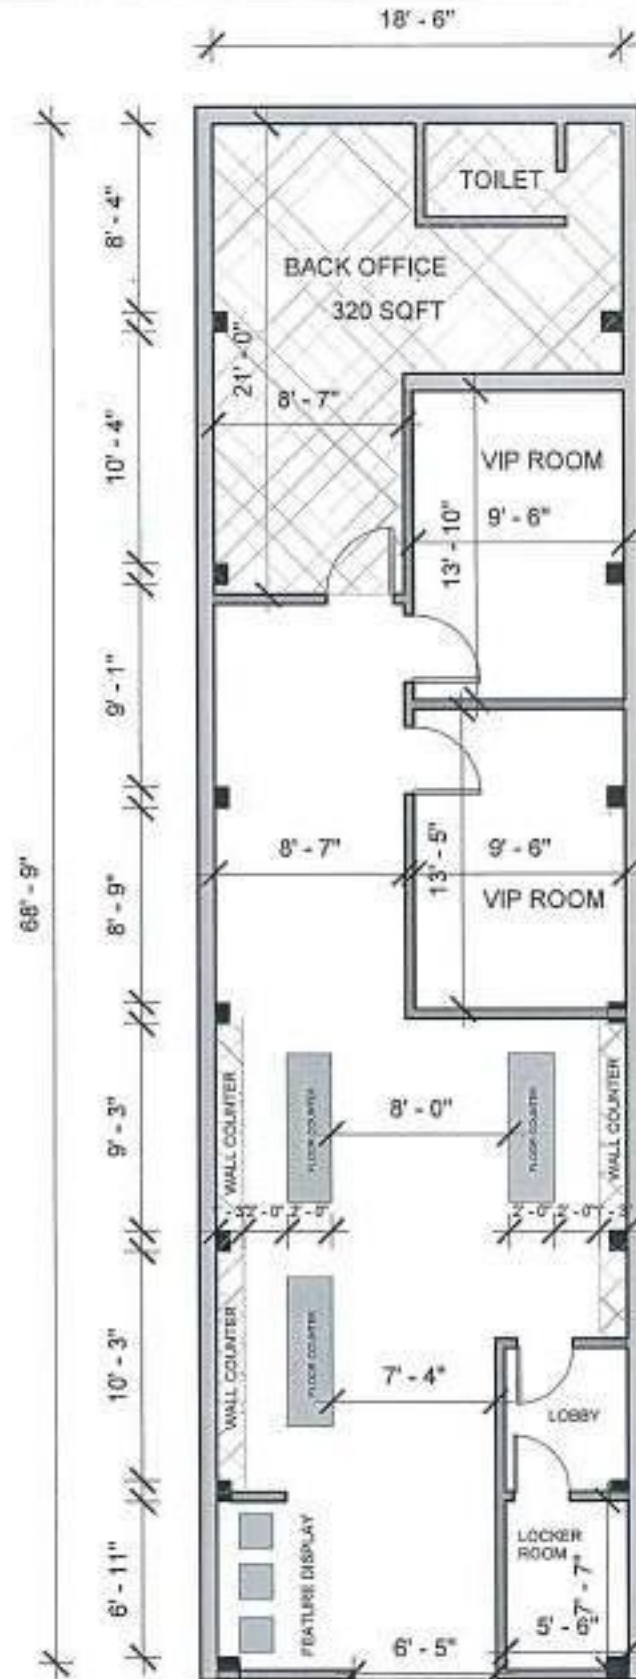


LAYOUT 3




LAYOUT 4


| NOTES /   | ALL DRAWINGS TO BE CO-RELATED TO OTHER<br>DRAWING DOCUMENTS, INCLUDING OTHER CONSULTANTS, SUPPLIERS,<br>MANUFACTURERS, ETC. ANY DISCREPANCY/AMBIGUITY TO BE BROUGHT<br>TO ARCHITECTS' ATTENTION BY WRITING, REASONABLY IN ADVANCE. | ISSUE & REVISIONS | <table><thead><tr><th>Issued to</th><th>Date</th><th>Ver / Rev</th><th>Issued For</th><th>No. of Copies</th></tr></thead><tbody><tr><td></td><td></td><td></td><td></td><td></td></tr><tr><td></td><td></td><td></td><td></td><td></td></tr><tr><td></td><td></td><td></td><td></td><td></td></tr><tr><td></td><td></td><td></td><td></td><td></td></tr><tr><td></td><td></td><td></td><td></td><td></td></tr><tr><td></td><td></td><td></td><td></td><td></td></tr><tr><td></td><td></td><td></td><td></td><td></td></tr><tr><td></td><td></td><td></td><td></td><td></td></tr><tr><td></td><td></td><td></td><td></td><td></td></tr><tr><td></td><td></td><td></td><td></td><td></td></tr><tr><td></td><td></td><td></td><td></td><td></td></tr><tr><td></td><td></td><td></td><td></td><td></td></tr><tr><td></td><td></td><td></td><td></td><td></td></tr><tr><td></td><td></td><td></td><td></td><td></td></tr><tr><td></td><td></td><td></td><td></td><td></td></tr><tr><td></td><td></td><td></td><td></td><td></td></tr><tr><td></td><td></td><td></td><td></td><td></td></tr><tr><td></td><td></td><td></td><td></td><td></td></tr><tr><td></td><td></td><td></td><td></td><td></td></tr><tr><td></td><td></td><td></td><td></td><td></td></tr><tr><td></td><td></td><td></td><td></td><td></td></tr><tr><td></td><td></td><td></td><td></td><td></td></tr><tr><td></td><td></td><td></td><td></td><td></td></tr><tr><td></td><td></t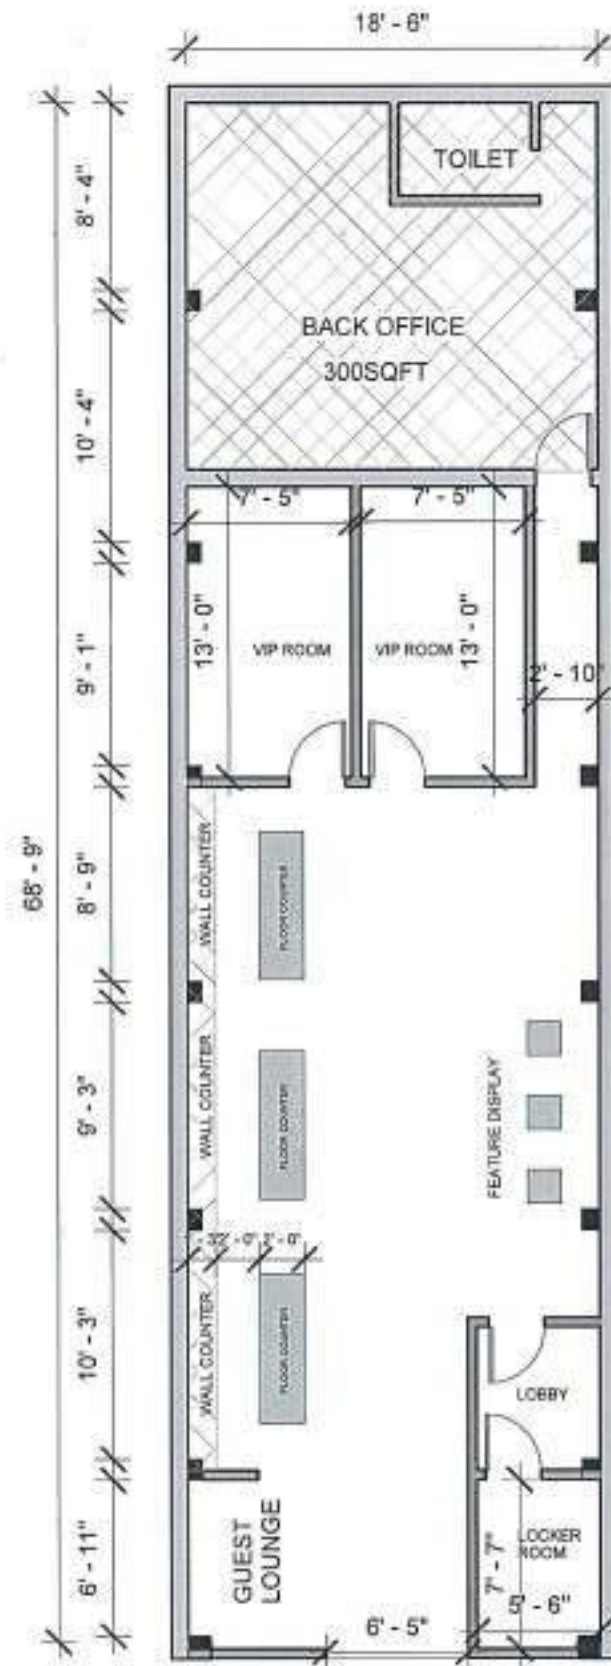

LAYOUT 5

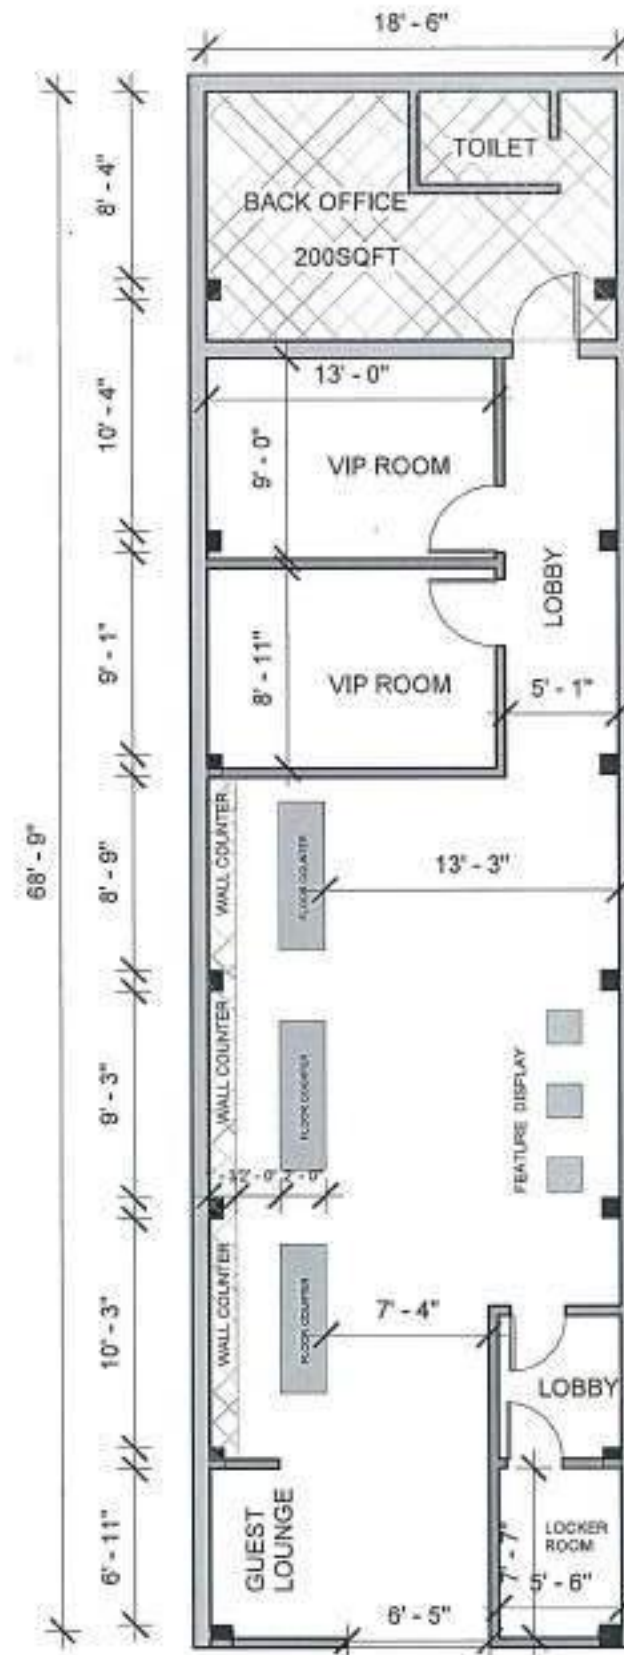


LAYOUT 6

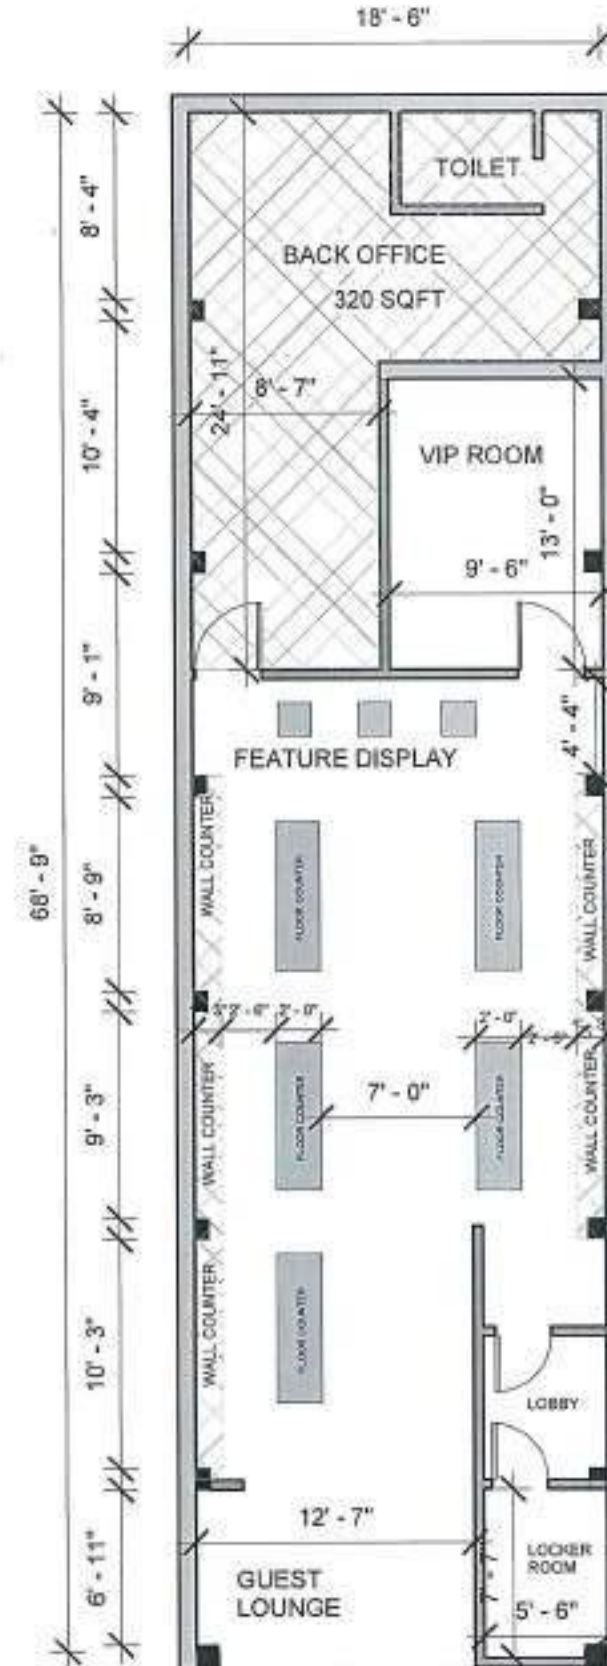

LAYOUT 7

| NOTES /   | ALL DRAWINGS TO BE CO-RELATED TO OTHER DWGS. DOCUMENTS, TENDER SPECIFICATION, INCLUDING OTHER CONSULTANTS, SUPPLIERS, MANUFACTURERS BEFORE EXECUTION. ANY DISCREPANCY/CONFLICT TO BE BROUGHT TO ARCHITECTS NOTICE IN WRITING, REASONABLY IN ADVANCE. | ISSUE & REVISIONS | <table><thead><tr><th>Issued to</th><th>Date</th><th>Ver / Rev</th><th>Issued For</th><th>No. of Copies</th></tr></thead><tbody><tr><td></td><td></td><td></td><td></td><td></td></tr><tr><td></td><td></td><td></td><td></td><td></td></tr><tr><td></td><td></td><td></td><td></td><td></td></tr><tr><td></td><td></td><td></td><td></td><td></td></tr><tr><td></td><td></td><td></td><td></td><td></td></tr><tr><td></td><td></td><td></td><td></td><td></td></tr><tr><td></td><td></td><td></td><td></td><td></td></tr><tr><td></td><td></td><td></td><td></td><td></td></tr><tr><td></td><td></td><td></td><td></td><td></td></tr><tr><td></td><td></td><td></td><td></td><td></td></tr></tbody></table> | Issued to     | Date | Ver / Rev | Issued For | No. of Copies | |<div><div></div><div>CLIENT COPY</div></div> <div><div></div><div>SITE COPY</div></div> <div><div></div><div>CONSULTANT COPY</div></div> <div><div></div><div>CONTRACTOR COPY</div></div> <div><div></div><div>OFFICE COPY</div></div> <div><div></div><div>ORIGINAL COPY</div></div> | <div>OFFICE SEAL</div> <div></div> | STRUCTURAL:<br>ELECTRICAL:<br>PNE & FIRE:<br>LANDSCAPE:<br>S.S. & P.M.E | ARCHITECTS<br>UNKNOWN ARCHITECTS<br>#2A Thiruvananthapuram<br>Road no. 1, West<br>Mambalam,<br>Chennai-600033, India.<br>PROJECTS | Client: SACHA<br>Project: ROBIN DIAMONDS<br>Site: VELACHERY.<br><br>ALL THE DIMENSIONS IN FEET AND INCHES (F/I)<br>DO NOT SCALE THE DRAWING, FOLLOW THE DIMENSIONS MENTIONED.<br>ALL DIMENSIONS TO BE CHECKED AT SITE. DO NOT USE THE DRAWING<br>FOR ANY OTHER PURPOSE THAN IT IS MEANT FOR. | date: 18/09/2022<br>drawn: SACHA, ANANDH<br>chd by: MANOJ KUMAR<br>fig title: LAYOUT DRAWING<br>fig no: WD / A113<br>version / revision:<br><br>scale: 1 : 100 |
|---|
| Issued to | Date   | Ver / Rev         | Issued For   | No. of Copies | |
| |
| |
| |
| |
| |
| |
| |
| |
| |
| |

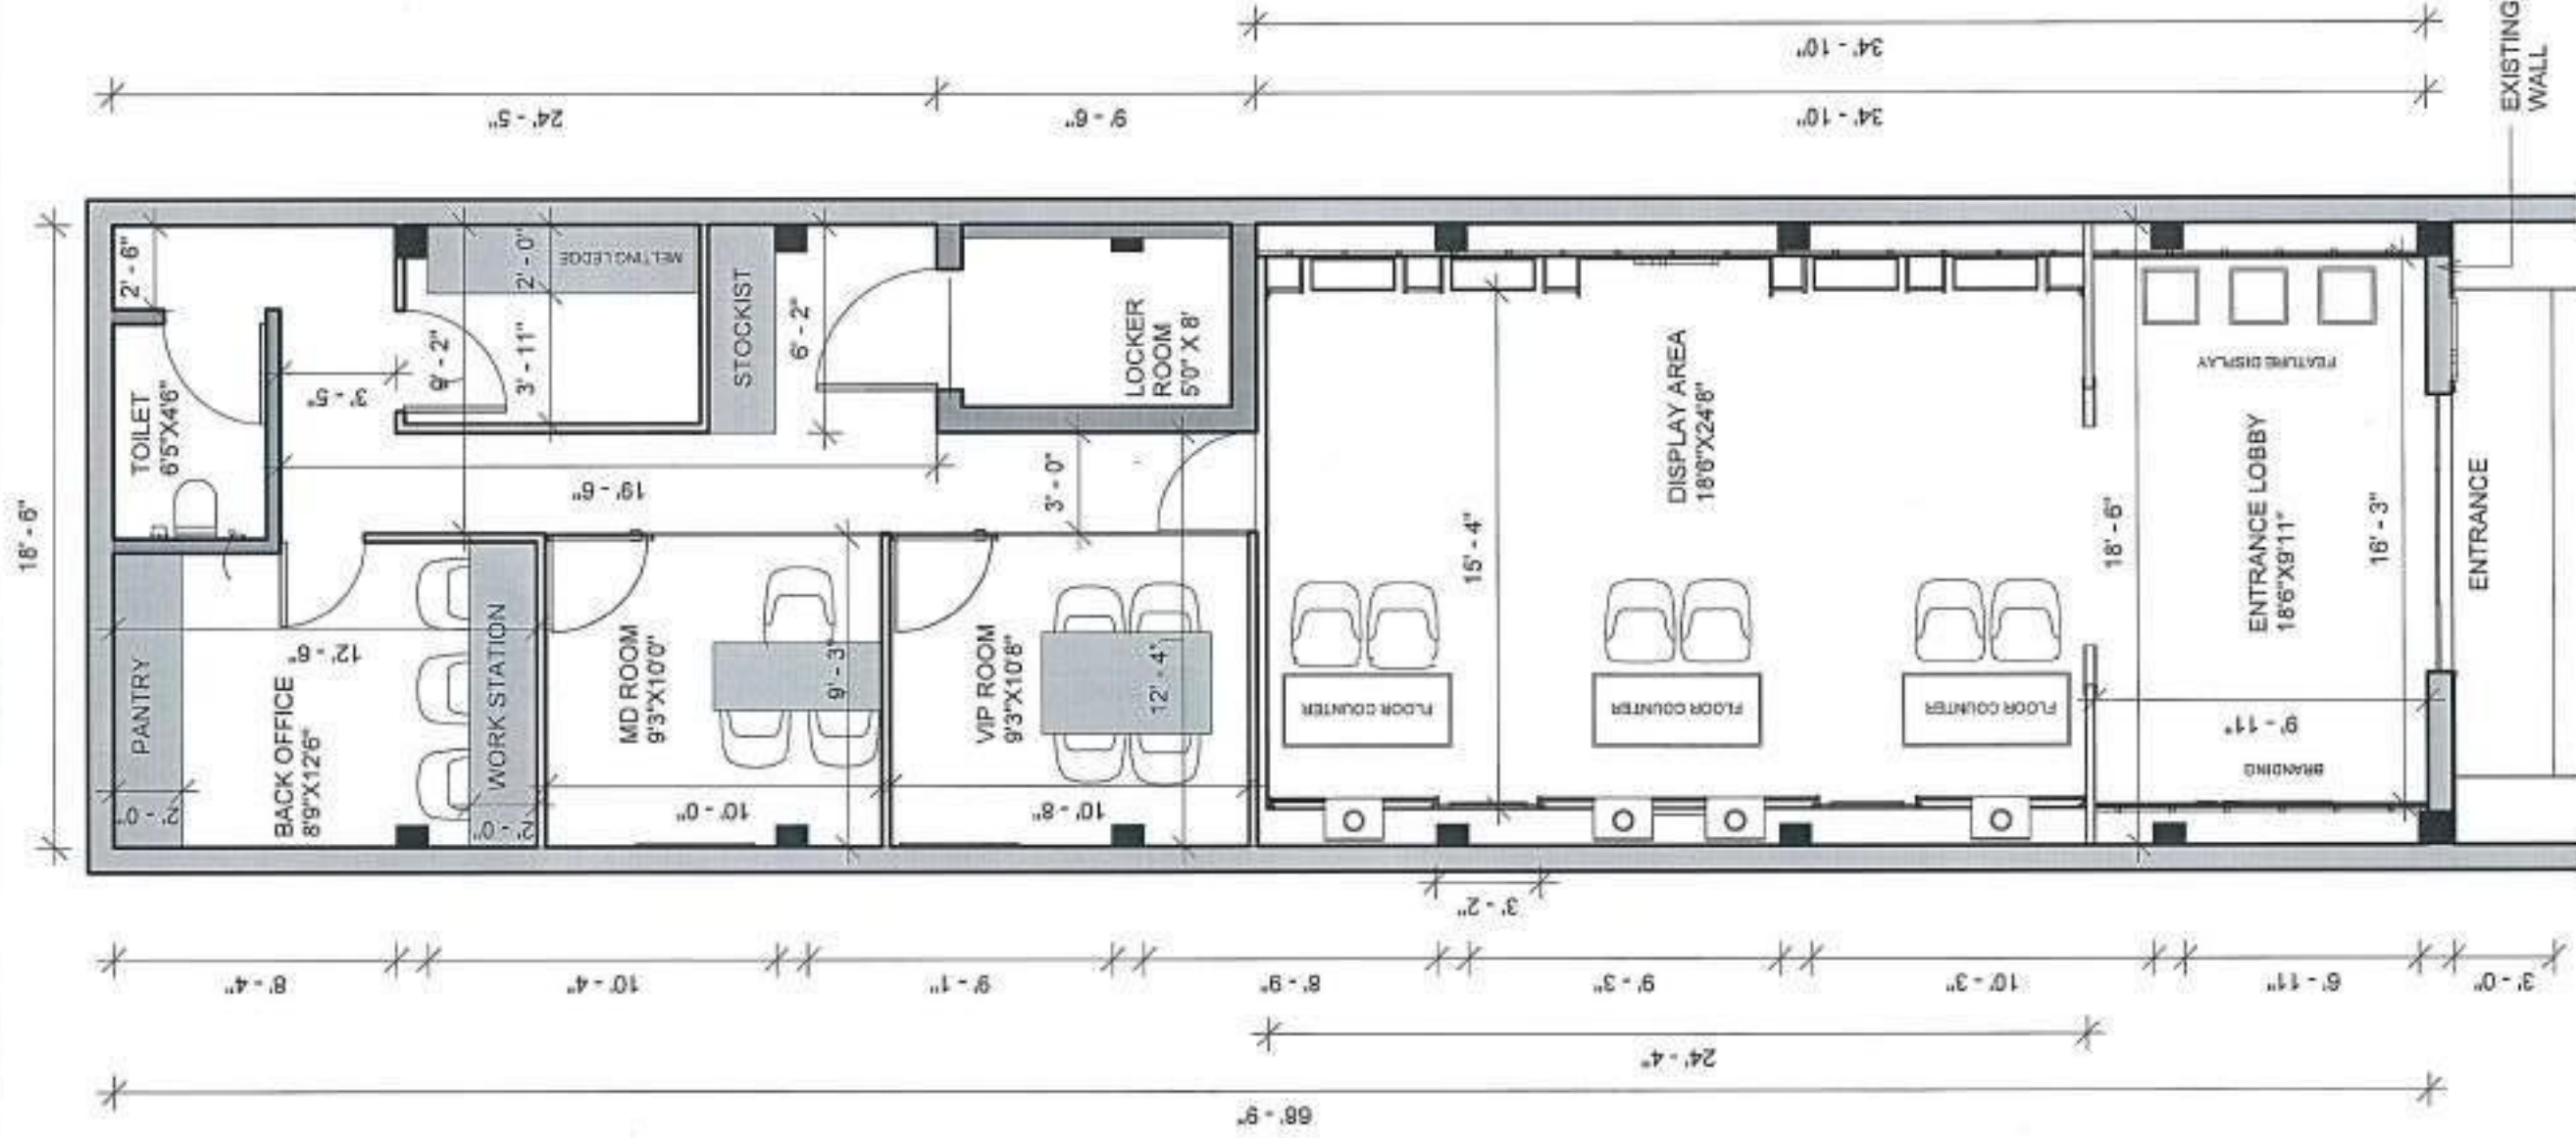

# 1 FINAL LAYOUT

|        |   |                   |           |      |     |            |               |                                                                                                |                           |   |   |   |   |
|--------|---|-------------------|-----------|------|-----|------------|---------------|------------------------------------------------------------------------------------------------|---------------------------|---|---|---|---|
| NOTES: | ALL DIMENSIONS IN CH-<br>RELATED TO EVEN<br>FLOOR FINISHES, UNLESS<br>SPECIFICALLY NOTED<br>OTHERWISE.<br>CONTRACTOR SHALL BE<br>RESPONSIBLE FOR<br>VERIFYING ALL DIMENSIONS<br>ON SITE AND REPORTING TO<br>ARCHITECT IMMEDIATELY<br>IN WRITING. | Issue & Revisions | Issued To | Date | Rev | Issued For | Rev of Copies | CLIENT COPY<br>SITE COPY<br>CONSULTANT COPY<br>CONTRACTOR COPY<br>OFFICE COPY<br>ORIGINAL COPY | OFFICIAL ARCHITECT'S SEAL | ARCHITECT:<br>UNKNOWN ARCHITECT<br>10/24, SHADERS ASSOCIATION<br>PROFESSIONAL REGISTERED<br>10/24, SHADERS ASSOCIATION<br>PROFESSIONAL REGISTERED<br>10/24, SHADERS ASSOCIATION<br>PROFESSIONAL REGISTERED<br>10/24, SHADERS ASSOCIATION<br>PROFESSIONAL REGISTERED | ARCHITECT:<br>UNKNOWN ARCHITECT<br>10/24, SHADERS ASSOCIATION<br>PROFESSIONAL REGISTERED<br>10/24, SHADERS ASSOCIATION<br>PROFESSIONAL REGISTERED<br>10/24, SHADERS ASSOCIATION<br>PROFESSIONAL REGISTERED | Client: SACHA<br>Project: WOMEN DIAMONDS<br>Site: VELAJEET<br>Title: WORKING DRAWINGS<br>ALL THE DIMENSIONS IN THIS AND ALL THE<br>OTHERS ARE IN METERS AND MILLIMETERS.<br>THE CONTRACTOR SHALL BE RESPONSIBLE FOR<br>VERIFYING ALL DIMENSIONS ON SITE AND<br>REPORTING TO ARCHITECT IMMEDIATELY<br>IN WRITING. | Rev: 28/03/2022<br>Date: 28/03/2022<br>Rev: 28/03/2022<br>Date: 28/03/2022<br>Rev: 28/03/2022<br>Date: 28/03/2022<br>Rev: 28/03/2022<br>Date: 28/03/2022 |
|--------|---|-------------------|-----------|------|-----|------------|---------------|------------------------------------------------------------------------------------------------|---------------------------|---|---|---|---|



# 1 RENDERED VIEWS

NOTES /

ALL DRAWINGS TO BE CO-RELATED TO OTHER  
DRAWING DOCUMENTS, TENDER SPECIFICATIONS,  
RELEVANT OTHER CONSULTANTS SUPPLIERS,  
MANUFACTURERS BEFORE EXECUTION.  
ANY DISCREPANCIES/AMBIGUITY TO BE BROUGHT  
TO ARCHITECTS NOTICE IN WRITING  
REASONABLY IN ADVANCE.

Issue &amp; revisions

| Issued to | Date | Ver / Rev | Issued For | No. of Copies |
|-----------|------|-----------|------------|---------------|
|           |      |           |            |               |
|           |      |           |            |               |
☐ CLIENT COPY  
☐ SITE COPY  
☐ CONSULTANT COPY  
☐ CONTRACTOR COPY  
☐ OFFICE COPY  
☐ ORIGINAL COPY



STRUCTURAL  
ELECTRICAL  
PVE & FIRE  
LANDSCAPE  
S.E. & P.M.C

ARCHITECTS

UNKNOWN  
ARCHITECTS  
#2A Tarnash Road  
Rust and Visc  
Mumbai  
Central-400015 India  
PROJECTS

Client: SADHA  
Project: WONDR DIAMOND  
Site: VELACHERY

ALL THE DIMENSIONS IN FEET AND INCHES. (FPI)  
DO NOT SCALE THE DRAWING. FOLLOW THE DIMENSIONS MENTIONED.  
ALL DIMENSIONS TO BE CHECKED AT SITE. DO NOT USE THE DRAWING  
FOR ANY OTHER PURPOSE THAN IT IS MEANT FOR.

Scale: 1 / 50  
Drawn: GOWDARJANAM  
Issued by: UNKNOWN  
Drawing title: LAYOUT DRAWING  
Drawing no: WD / A102  
Version/ Revision:



## 1 SITE VISIT

[illegible]

### **1.13 CRITICAL OVERVIEW**

The firm is an exciting place to work in . The constant hustle and bustle motivates everyone constantly to achieve their deadlines and projects . Segregated into teams , there is constant interaction and collaborations amongst them that generates very unique and diverse designs that exceed the expectation of their clients

Learning in UNKNOWN ARCHITECTS was a privilege , as the constant dynamism of the firm favourably moved the design thinking process towards practical applicability of the design and architecture as a whole.

The extendable work hours prompted unique discussions in design that further broadened the scope of architectural possibility , both during work hours and after work hours. Also, I was able to learn about the complete project cycle, Project management, coordination with vendors and proper workflow management.