



SATHYABAMA

INSTITUTE OF SCIENCE AND TECHNOLOGY
(DEEMED TO BE UNIVERSITY)

Accredited with “A” grade by NAAC | 12B Status by UGC | Approved by AICTE

Jeppiaar Nagar, Rajiv Gandhi Salai, Chennai – 600 119

www.sathyabama.ac.in

SCHOOL OF BUILDING AND ENVIRONMENT
DEPARTMENT OF ARCHITECTURE
PRACTICAL TRAINING PORTFOLIO (SAR4063)
MAY 2022

Name of the Student : GRANDHE SAI NAGA RISHITHA

Semester : X

Reg No. : 37210014

Batch : 2017-2022



SATHYABAMA

INSTITUTE OF SCIENCE AND TECHNOLOGY
(DEEMED TO BE UNIVERSITY)

Accredited with "A" grade by NAAC | 12B Status by UGC | Approved by AICTE

Jeppiaar Nagar, Rajiv Gandhi Salai, Chennai – 600 119

www.sathyabama.ac.in

SCHOOL OF BUILDING AND ENVIRONMENT

DEPARTMENT OF ARCHITECTURE

VIVA-VOCE EXAMINATION

This is to certify that the practical training SAR 4063 is the work of **GRANDHE SAI NAGA RISHITHA** who had undergone training in **MANASARAM ARCHITECTS** has been monitored by the continuous assessment during December 2021 to MAY 2022.

Dr. Devyani Gangopadhyay

DEAN

Submitted for Viva voce Examination held on 09-05-2022

Internal Examiner

Ar. Deepak Rao

External Examiner



SATHYABAMA

INSTITUTE OF SCIENCE AND TECHNOLOGY
(DEEMED TO BE UNIVERSITY)

Accredited with “A” grade by NAAC | 12B Status by UGC | Approved by AICTE

Jeppiaar Nagar, Rajiv Gandhi Salai, Chennai – 600 119

www.sathyabama.ac.in

DECLARATION

I **GRANDHE SAI NAGA RISHITHA** hereby declare that the Training Report **20th DECEMBER 2021 – 18th APRIL 2022** done by me under the guidance of **Ar. NEELAM MANJUNATH** is submitted in partial fulfillment of the requirements for the completion of practical training session.

DATE : 18-04-2022

PLACE : BANGALORE

SIGNATURE OF CANDIDATE

ACKNOWLEDGEMENT

I am pleased to acknowledge my sincere thanks to **Board of Management of SATHYABAMA** for their kind encouragement in doing this project and for completing it successfully. I am grateful to them.

I convey my thanks to **Dr. Devyani Gangopadhyay**, Dean, School of Building and Environment and **Dr. SURESH KUPPUSAMY**, Design Chair, Department of Architecture for having been a constant source of support and encouragement.

I wish to express my thanks to all Teaching and Non-teaching staff members of the Department of who were helpful in many ways for the completion of the project.

I would like to express my gratitude to **Ar. Neelam Manjunath, Manasaram Architects**, for giving me the opportunity to intern at her firm and have a vast and varied learning experience. I have not only gained an experience and understanding of the firm in terms of architecture design, and functioning of a professional administration.

I thank **Ar. Neelam Manjunath** for taking the time and larger effort to mentor me, so that I could get the most of this experience. I would like to thank my co-workers and seniors Sai Pavan and Sonali Srivastava at the firm for guiding me through the various tasks and projects of the office, and for making my time at the office enjoyable by being so welcoming and friendly throughout my internship period. I will use the skills and knowledge gained at Manasaram Architects for the betterment of the society in all possible ways

Confirmation letter

Page 1

From: "manasaram architects" <mansarch@gmail.com>
To: grandhe99@gmail.com
Date: 11/30/2021 10:39:46 PM
Subject: intern position

Hello Sainaga Rishitha ,

Greetings from Manasaram Architects.
Thank you for your interest in working with our office.

We are happy to inform you that your profile was well appreciated and we invite you to work with our organisation.
The office timings are 9:30 am to 6:15 pm with 6 days a week.

Please send in a confirmation with the date of joining. Please submit the copy of the following documents

1. ID proof
2. Address proof
3. Bonafide certificate from college
4. Medical certificate (covid test)


Please feel free to contact us for any other clarifications and queries.

Looking forward to welcoming you to the Manasaram family !

Regards
Admin

With Best Regards,
Ar Neelam Manjunath

Proprietrix, Manasaram Architects, Bangalore
CEO, Founder and Managing Trustee, Centre for Green Building Materials and Technology, Bangalore
Advisor, Bamboo Affairs, Dayalbagh Educational Institute, Dayalbagh, Agra
Consultant Architect, DEI, Dayalbagh, Agra
Member, National Governing Council
Chairman, Karnataka Chapter, Bamboo Society of India
Member, INTACH
World Bamboo Ambassador, World Bamboo Organisation

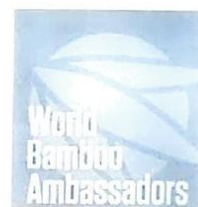

No 7A, Aditi Greenscapes,
Venkateshpura,
Sampige Halli Road,
Dr. Shivramkaranth Nagar IIInd Stage - P.O.
Bangalore - 560 064
Karnataka, India
Ph : 09731814333 / 080-22792658

"Pioneers in Ecological & Environmental R & D and applications in the field of sustainable development."

1/31/2022

Joining Letter



Joining Letter

This is to certify that **Ms. Grandhe Sai Naga Rishitha** (reg. no: 37210014), student of Sathyabama Institute of science and technology, Chennai has joined our firm Manasaram Architects as part of her 10th semester practical training on 20th December 2021, as a trainee for a period of 90 working days until 11th of April.

The details of the firm have been provided below -

- Name - Manasaram Architects.
- Principal Architect - Ar. Neelam Manjunath
- COA Registration number- CA/199D/13389
- Contact details – mansarch@gmail.com / +91 9731514333

Sincerely,

(Proprietrix)



Monthly Report - JANUARY



SATHYABAMA
INSTITUTE OF SCIENCE AND TECHNOLOGY
(DEEMED TO BE UNIVERSITY)
Accredited "A" Grade by NAAC | 12B Status by UGC | Approved by AICTE
www.sathyabama.ac.in

DEPARTMENT OF ARCHITECTURE

PROFESSIONAL PRACTICAL TRAINING REPORT 2022

(Continuous progress report of the trainee architect for the period of One month in the office to submitted to HOD by the Trainee in Charge of the Organization)

1. Name of the office / organization : MANASARAM ARCHITECTS.
2. Address & Contact Number : SAMPIGE HALLI, BANGALORE, 9731814333
3. Name of the student : GRANDHE SAI NAGA RISHITHA
4. Duration : From 20th Dec'21 To 31st Jan'22
5. Total No. of days : 37 DAYS.

6. Evaluation of Performance criteria shall be on

* Note: Kindly grade the student as per his/her overall performance in the office during the assessment month which will be converted to the allotted 90 marks by the department.

Description of works	Excellent	Good	Fair	Poor	NA
Understanding of office culture		✓			
Participation in the office		✓			
Reading of drawings			✓		
Presentation Techniques			✓		
Model making works			✓		
Understanding of construction details.			✓		
Drafting Skills (Manual / Computer)		✓			
Site Supervision / Discussion with clients					✓
Adherence to Time schedule			✓		
Other computer skills		✓			
File and Office Maintenance		✓			
Coordination with other consultants					✓
Overall Grading*		C			

(A - 9.0, B - 8.0, C - 7.0, D - 6.0, E - 5.0)



SATHYABAMA
INSTITUTE OF SCIENCE AND TECHNOLOGY
(DEEMED TO BE UNIVERSITY)
Accredited "A" Grade by NAAC | 12B Status by UGC | Approved by AICTE
www.sathyabama.ac.in

7. Any other Remarks : Very sincere and Hardworking, she will catch up soon.

8. Signature of the:
Head of the Office
/ Organization
(With Seal)

Signature



Monthly Report - FEBRUARY



SATHYABAMA
INSTITUTE OF SCIENCE AND TECHNOLOGY
(DEEMED TO BE UNIVERSITY)

Accredited "A" Grade by NAAC | 12B Status by UGC | Approved by AICTE

www.sathyabama.ac.in

DEPARTMENT OF ARCHITECTURE

PROFESSIONAL PRACTICAL TRAINING REPORT 2022

(Continuous progress report of the trainee architect for the period of One month in the office to submitted to HOD by the Trainee in Charge of the Organization)

1. Name of the office / organization : Manasaram Architects
2. Address & Contact Number : Sarpigehalli, Bangalore, 9731314333
3. Name of the student : Sai Naga Rishitha, G. vandhu
4. Duration : From 1st Feb 2022 To 28th Feb 2022
5. Total No. of days : 15 Days

6. Evaluation of Performance criteria shall be on

* Note: Kindly grade the student as per his/her overall performance in the office during the assessment month which will be converted to the allotted 90 marks by the department.

Description of works	Excellent	Good	Fair	Poor	NA
Understanding of office culture		✓			
Participation in the office		✓			
Reading of drawings		✓			
Presentation Techniques			✓		
Model making works		✓			
Understanding of construction details			✓		
Drafting Skills (Manual / Computer)		✓			
Site Supervision / Discussion with clients					✓
Adherence to Time schedule		✓			
Other computer skills		✓			
File and Office Maintenance		✓			
Coordination with other consultants					✓
Overall Grading*	B				

(A - 9.0, B - 8.0, C - 7.0, D - 6.0, E - 5.0)



SATHYABAMA

INSTITUTE OF SCIENCE AND TECHNOLOGY

(DEEMED TO BE UNIVERSITY)

Accredited "A" Grade by NAAC | 12B Status by UGC | Approved by AICTE

www.sathyabama.ac.in

7. Any other Remarks : Needs to improve in Construction Techniques and 3D software skills.

8. Signature of the:
Head of the Office
/ Organization
(With Seal)

(Signature)



Monthly Report - MARCH



SATHYABAMA

INSTITUTE OF SCIENCE AND TECHNOLOGY
(DEEMED TO BE UNIVERSITY)

Accredited "A" Grade by NAAC | 12B Status by UGC | Approved by AICTE

www.sathyabama.ac.in

DEPARTMENT OF ARCHITECTURE

PROFESSIONAL PRACTICAL TRAINING REPORT 2022

(Continuous progress report of the trainee architect for the period of One month in the office to submitted to HOD by the Trainee in Charge of the Organization)

1. Name of the office / organization : MANASARAM ARCHITECTS
2. Address & Contact Number : SAMPIGHEHALI, BANGALORE, 9731814333
3. Name of the student : GRANDHE SAI NAGH RISHITHA
4. Duration : From 1st March 2022 To 31st March 2022
5. Total No. of days : 24 DAYS

6. Evaluation of Performance criteria shall be on

* Note: Kindly grade the student as per his/her overall performance in the office during the assessment month which will be converted to the allotted 90 marks by the department.

Description of works	Excellent	Good	Fair	Poor	NA
Understanding of office culture		✓			
Participation in the office		✓			
Reading of drawings		✓			
Presentation Techniques			✓		
Model making works		✓			
Understanding of construction details			✓		
Drafting Skills (Manual / Computer)		✓			
Site Supervision / Discussion with clients					✓
Adherence to Time schedule			✓		
Other computer skills		✓			
File and Office Maintenance		✓			
Coordination with other consultants					✓
Overall Grading*	C				

(A - 9.0, B - 8.0, C - 7.0, D - 6.0, E - 5.0)



SATHYABAMA

INSTITUTE OF SCIENCE AND TECHNOLOGY
(DEEMED TO BE UNIVERSITY)

Accredited "A" Grade by NAAC | 12B Status by UGC | Approved by AICTE

www.sathyabama.ac.in

7. Any other Remarks :

Improving

8. Signature of the:
Head of the Office
/ Organization
(With Seal)

Signature



Monthly Report - APRIL



SATHYABAMA
INSTITUTE OF SCIENCE AND TECHNOLOGY
(DEEMED TO BE UNIVERSITY)

Accredited "A" Grade by NAAC | 12B Status by UGC | Approved by AICTE
www.sathyabama.ac.in

DEPARTMENT OF ARCHITECTURE

PROFESSIONAL PRACTICAL TRAINING REPORT 2022

(Continuous progress report of the trainee architect for the period of One month in the office to submitted to HOD by the Trainee in Charge of the Organization)

1. Name of the office / organization : MANASARAM ARCHITECTS
2. Address & Contact Number : SAMPIGEHALLI, BANGLORE, 9731814333
3. Name of the student : GRANDHE SAI NAGA RISHITHA
4. Duration : From 1st April 2022 To 18th April 2022
5. Total No. of days : 14 DAYS

6. Evaluation of Performance criteria shall be on

* Note: Kindly grade the student as per his/her overall performance in the office during the assessment month which will be converted to the allotted 90 marks by the department.

Description of works	Excellent	Good	Fair	Poor	NA
Understanding of office culture		✓			
Participation in the office	✓				
Reading of drawings		✓			
Presentation Techniques			✓		
Model making works		✓			
Understanding of construction details			✓		
Drafting Skills (Manual / Computer)		✓			
Site Supervision / Discussion with clients					✓
Adherence to Time schedule		✓			
Other computer skills		✓			
File and Office Maintenance		✓			
Coordination with other consultants					✓
Overall Grading*	B				

(A - 9.0, B - 8.0, C - 7.0, D - 6.0, E - 5.0)



SATHYABAMA

INSTITUTE OF SCIENCE AND TECHNOLOGY
(DEEMED TO BE UNIVERSITY)

Accredited "A" Grade by NAAC | 12B Status by UGC | Approved by AICTE
www.sathyabama.ac.in

7. Any other Remarks : Has improved considerably with her all the best

8. Signature of the:
Head of the Office
/ Organization
(With Seal)

Milana



WEEKS	PROJECT NAME	WORK DONE
20-12-2021 to 26-12-2021	Cultural Art Center(Modification), Picture Tile, Admin work	Individual – 1BHK and 2BHK apartment plans
27-12-2021 to 02-01-2022	AGS Health Club (Modification), AGS Front Gate (Modification), Admin work	Individual – Plan, section, roof plan
03-01-2022 to 09-01-2022	AGS Health Club (Modification), AGS Front Gate (Modification), Admin work	Individual – Plan, section, roof plan
10-01-2022 to 16-01-2022	Vijay Shekar Residence, Competition – Unbuilt, Post Card, Admin work	Group – Sections for 2 roof options and 3D for one roof option, Renderings of plans and sections
17-01-2022 to 23-01-2022	volume 2 - plagiarism report, Competition – Unbuilt, Admin work	Group, Individual – Renderings of plans and sections
24-01-2022 to 30-01-2022	Built With Speed Competition	Group – Plan, sections, elevations and 3D
31-01-2022 to 06-02-2022	Vijay Shekar Residence, Built With Speed Competition, TODA (Modification)	Group, Individual - Sections for 2 roof options and 3D for one roof option, Plan, sections, elevations and 3D, plans, sections and elevations
07-02-2022 to 13-02-2022	Built With Speed Competition, TODA (Modification)	Group, Individual - Plan, sections, elevations and 3D, plans, sections and elevations
14-02-2022 to 18-02-2022	WRI Competition	Group – gathering information for CGBMT report
01-03-2022 to 06-03-2022	WBW Competition	Group - Plan, sections, elevations
07-03-2022 to 13-03-2022	WBW Competition, TODA (Modification)	Group, Individual - Plan, sections, elevations and 3D, plans, sections and elevations
14-03-2022 to 20-03-2022	WBW Competition, Book Volume 2 images	Group, Individual - Plan, sections, elevations
21-03-2022 to 27-03-2022	CoA-COE-B Competition, Book Volume 2 images	Group - sections, elevations
28-03-2022 to 03-04-2022	CoA-COE-B Competition, Book Volume 2 images	Group - sections, elevations
04-04-2022 to 10-04-2022	CoA-COE-B Competition	Group - sections, elevations
11-04-2022 to 18-04-2022	CoA-COE-B Competition	Group - sections, elevations

Chief Architect Signature:



sincerely,

Office seal:




Manasaram Architects
Proprietrix)



TABLE OF CONTENTS

CHAPTER NO	TITLE	PAGE NO
1.1	GENERAL	14
1.2	FIRM HISTORY	14
1.3	Cultural Art Center	20
1.4	AGS Health Club	21
1.5	AGS Front Gate	23
1.6	Vijaya Shekar Residence	24
1.7	TODA	25
1.8	Unbuilt Competition	27
1.9	Built With Speed Competition	28
1.10	World Bamboo Workshop Competition	28
1.11	CRITICAL OVERVIEW OF THE FIRM	29

General

Manasaram believe in holistic architectural building practices that are cost effective, ecologically sensible and sustainable. They work closely with the client, laborers and artisans to be able to conceive an environmentally sound project. They promote the use of locally available materials, traditional building techniques and climatically relevant building design and building a vibrant community of crafts persons.

About the firm



“An architect is a catalyst of change in society, setting the stage for all human activities on earth. As architects we challenge ourselves to achieve a balance between Responsible Creativity and Creative Responsibility in all our projects to arrive at holistic solutions.”

–Ar. Neelam Manjunath

Manasara, the celebrated saint wrote the oldest treatise on Indian Architecture Vastushastra, describing the science of design principles for buildings, from which our Studio Manasaram was born. Vastushastra is a science of architecture that combines the five elements of nature and cosmos, ultimately balancing with man and the material. We believe that to create a Space for human Existence transcending Time, it is desirable that the architect designs to cater to all the three faculties of Man - Physical, Psychological and Spiritual. Man inherited, developed and nurtured this good earth and is nourished by it. Ecological disturbances and environmental problems are posing a grave situation for humanity

Projects



Bamboo Symphony



House of Five Elements



Aditi Greenscapes



Cocoon for KrishiVigyan Kendra



DEI - Conference Hall –1



DEI - Conference Hall –2



Creche for Dayalbagh University, Agra, India



Yamuna Biodiversity Park



Guest House for ICT, DEI



Pegasus HRD Centre Pvt LTD Bangalore Campus

Highlight

- Cover page and article in Architecture + Design Magazine – Special Issue, 2019-2020
- Presentation on ‘Crafting Buildings’ at WADe Asia 2019, Delhi on 12th October 2019.
- Paper on — ‘From traditional weaves to Bam-MudCrete Shells- VenuChhatri’, at IASS Barcelona 2019 on 7th -10th October 2019.
- FIBRA Award 2019- featured in their exhibition and publication for Contemporary Plant Fiber- Based Architecture for the project ‘Cocoon’.
- Paper on — Future from the past- VenuChhatrill, at Nirmana 2019, International Conference on Architecture and Engineering,

Bangalore, April 2019.

Vision

“My buildings have been judged to be simple and direct solutions of problems concerning the general function of the buildings, its economics, its aesthetical and adaptive to the climate in context. In my buildings I try to be sympathetic to the immediate environment in terms of climate, statement of the building forms, local and green building materials etc. I believe that a building is a living entity that it has to have a spirit and it should be felt like a living entity by the occupants; forever changing with the seasons.”

–Ar. Neelam Manjunath

In order to spread awareness and inspire the youth, to help make widespread ecological and sustainable practices, Manasaram along with CGBMT , its sister trust, provide courses and conduct various workshops for Architecture, Design and Engineering colleges, school children, rural women, artisans and specially abled. We focus on engaging the community into leading a Sustainable lifestyle by involving them in workshops of mud, rural buildings, while including Bamboo in our palette of natural material from past 20 years. Advocacy to promote sustainable architecture is an important part of our agenda.

Awards

2019-20 - ASADI VastukalaMahati Award 2020

- FIBRA Award 2019- featured in their exhibition and publication for Contemporary Plant Fiber Based Architecture for the project Cocoon.

2017 - ARCASIA Awards for Architecture 2017 GOLD, Jaipur Sustainable project category for Bamboo Symphony

- Rethinking the Future awards: Category: Cultural (Built) 1st prize for Cocoon
- Rethinking the Future awards: Category: Office building (Built) 1st prize for Bamboo Symphony
- Rethinking the Future awards: Category: Transportation terminal (Concept) 2nd prize for Metro Station, Bangalore
 - Rethinking the Future awards: Category: Housing (Concept) 3rd prize for Aditi Green spaces

2016 - Green Building Designer of the Year 2016 by Rotary Club Bangalore South: IIA RASHI Dinesh Verma (Social service through profession)

2015 - Citation for exceptional ideas in contemporary Indian Architecture



2013 - Archi Design Award for Best Design in Sustainable Projects Office Project Bamboo

Symphony 2011 - Lafarge Invention award for innovation in construction system with concrete for Bamboo Symphony

2005 - Sir M Vishwesvaraya Prize Innovative use of Bamboo: (HUDCO: HARI OM ASHRAM PRERIT) Housing and Urban Development Authority Corporation Limited New Delhi

- IIA-Shri Dharmasthala Manjunatheswara Award Excellence in Rural Architecture for design of

CULTURAL ART CENTER

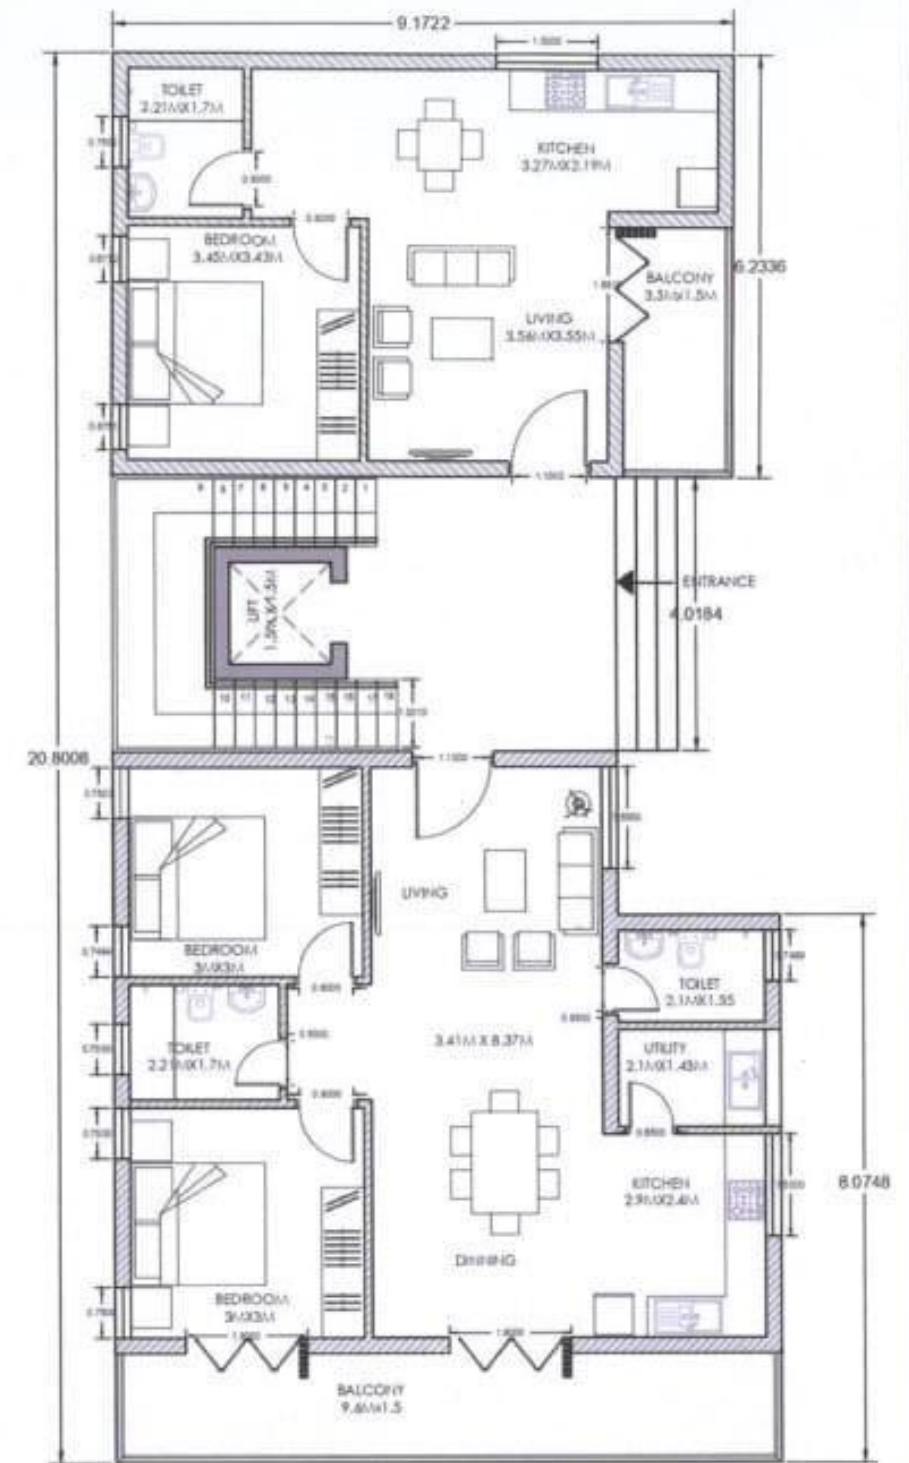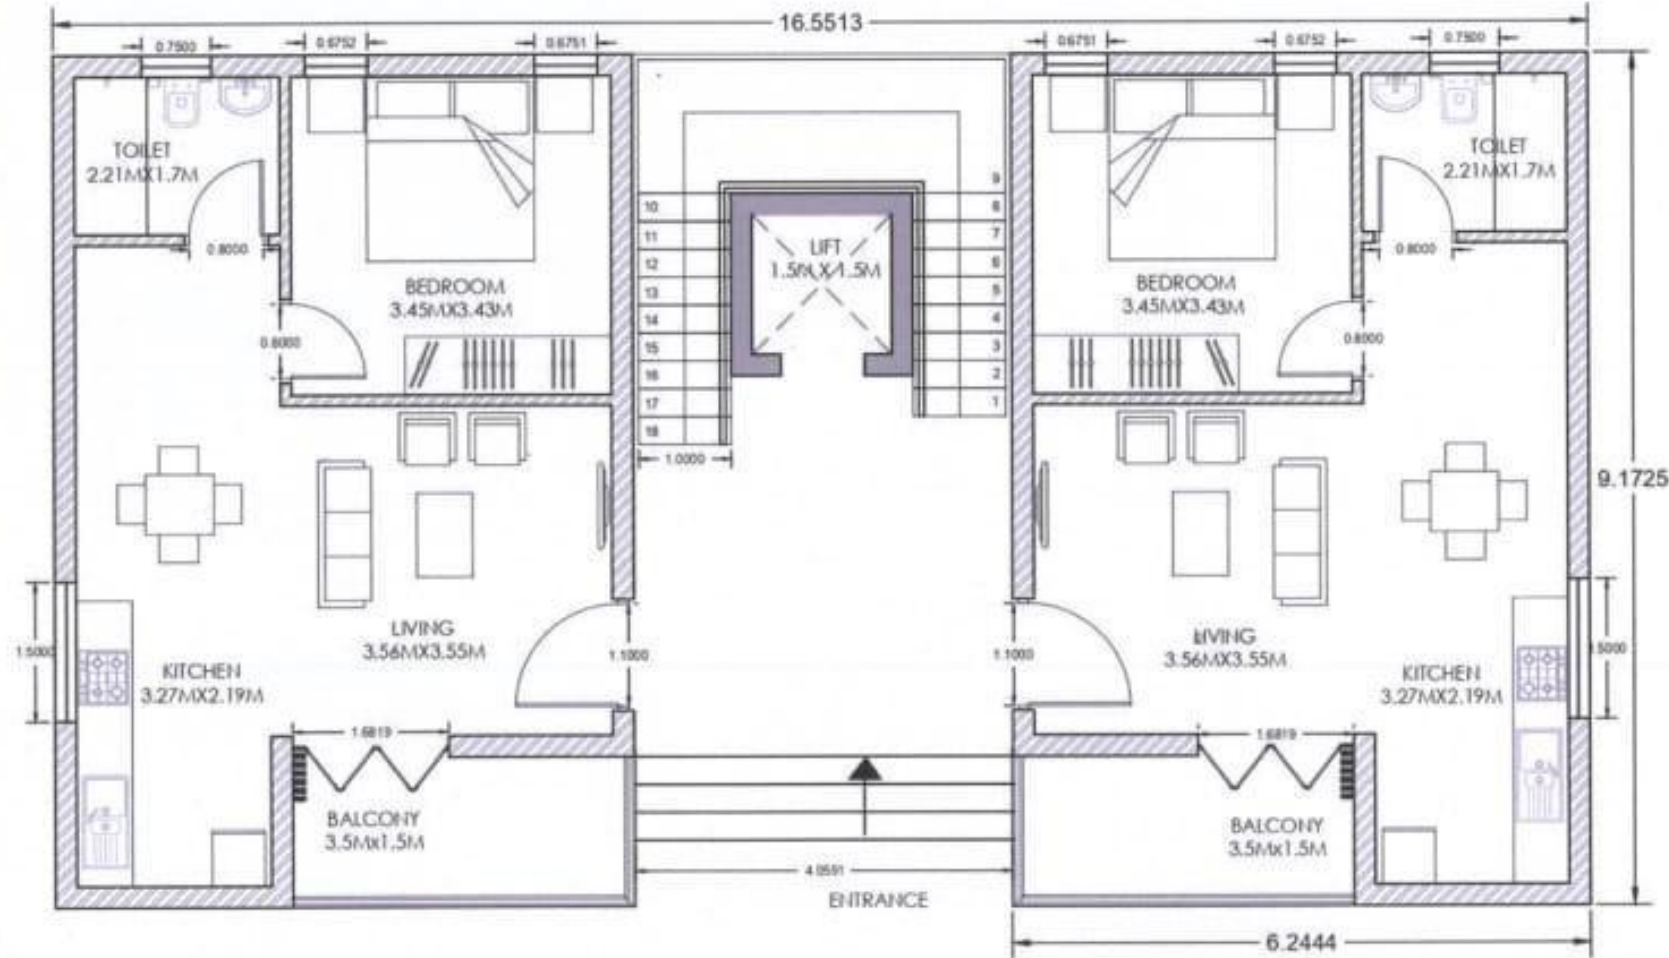

This drawing is the copyright & property of Manasaram Architects & should not be used for any other than for which it has been lent.

- NOTES:
1. All dimensions are in mm
 2. Do not scale this drawing
 3. Follow written dimensions
 4. Any discrepancy is to be verified with the Architect
 5. Read this drawing with the relevant Architectural Drawing

drafted

GRANDHE SAI NAGA RISHITHA

REGISTER NUMBER: 37210014 SHEET NUMBER: 01

PROFESSIONAL PRACTICE PORTFOLIO

SATHYABAMA

STAMP AND SIGNATURE OF PRINCIPAL ARCHITECT

Neelam Manjunath

MANASARAM ARCHITECTS

AR. NEELAM MANJUNATH

MANASARAM ARCHITECTS

COA REG. NO: CA/1990/13389

ARCHITECTS:

MANASARAM ARCHITECTS

No 7, Acitigreen spaces, No 20,

Venkateshpura Sampige Hall Road,

Bangalore - 560077, Karnataka

Ph: +91 9731814333

PROJECT: Cultural Art Center


CLIENT:

DATE: 20-12-2021


SCALE: 1:100

Manasaram
Architects


AGS HEALTH CLUB

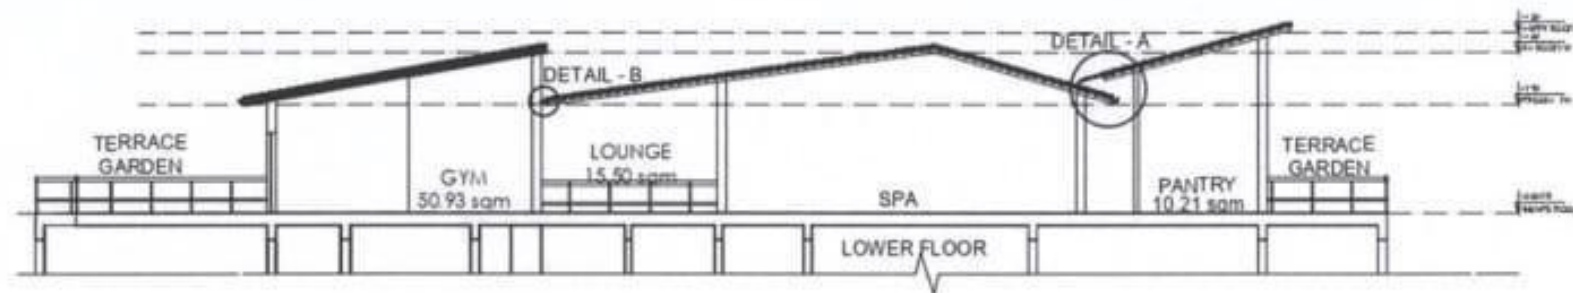


SECTION -AA'

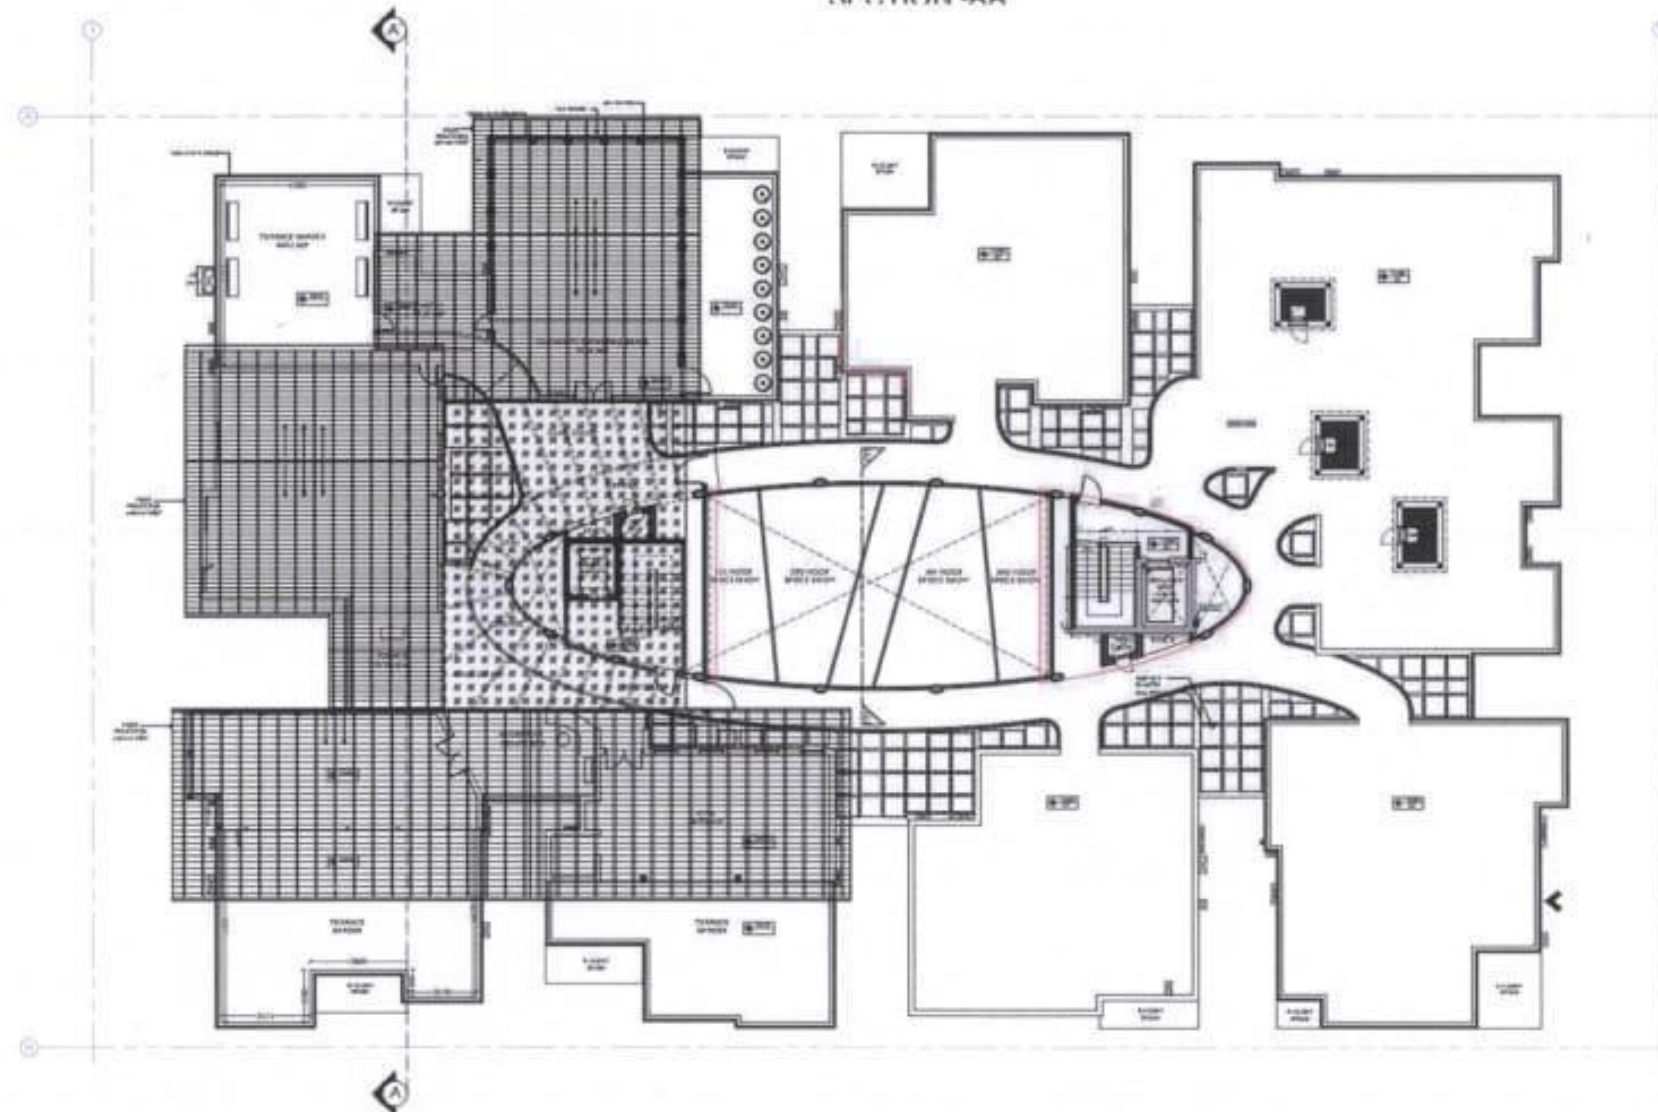

ROOF PLAN
SCALE - 1:100

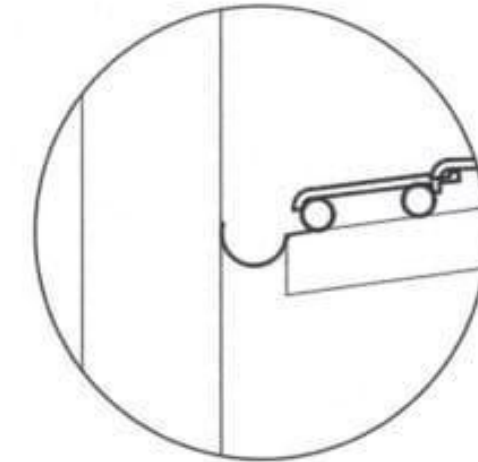

DETAIL - A

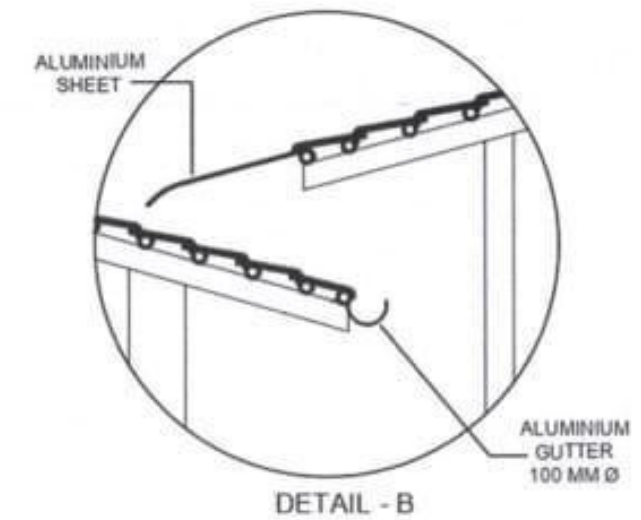

DETAIL - B

This drawing is the copyright & property of Manasaram Architects & should not be used for any other than for which it has been lent

- NOTES:
1. All dimensions are in mm.
 2. Do not scale this drawing
 3. Follow written dimensions
 4. Any discrepancy is to be verified with the Architect
 5. Read this drawing with the relevant Architectural Drawing

Modification, correction, drafting	
GRANDHE SAI NAGA RISHITHA	
REGISTER NUMBER: 37210014	SHEET NUMBER: 02
	PROFESSIONAL PRACTICE PORTFOLIO
	SATHYABAMA

STAMP AND SIGNATURE OF PRINCIPAL ARCHITECT


AR. NEELAM MANJUNATH
MANASARAM ARCHITECTS
COA REG. NO. CA/1990/13389

ARCHITECTS:
MANASARAM ARCHITECTS
No. 7, Acitigreen, No. 20,
Venkateshpura Sampige Hall Road,
Bangalore - 560077, Karnataka
Ph. +91 9731814333



PROJECT: AGS Health Club
CLIENT: Preeti Developers
DATE: 10-02-2022
SCALE: 1:100



AGS FRONT GATE

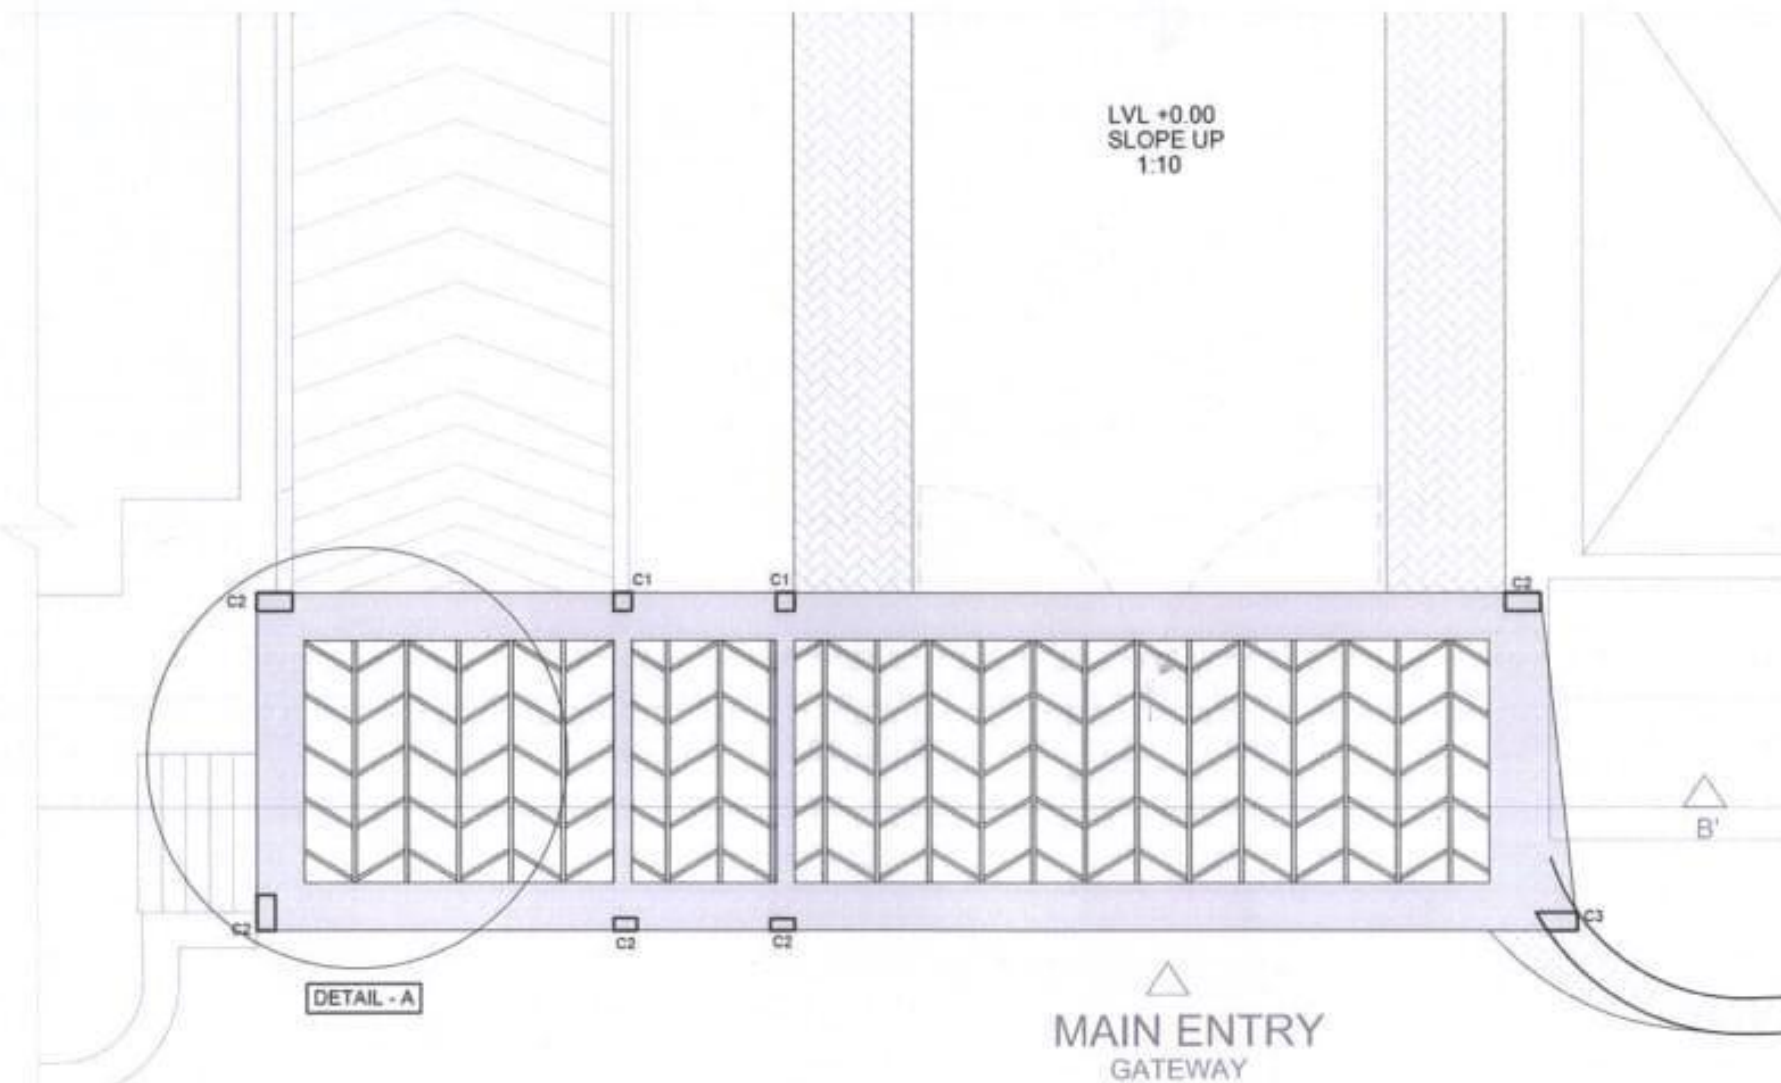

FRONT GATEWAY ROOF PLAN (NORTH SIDE)

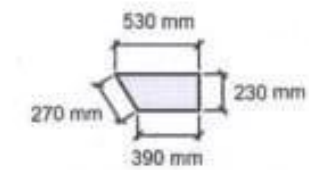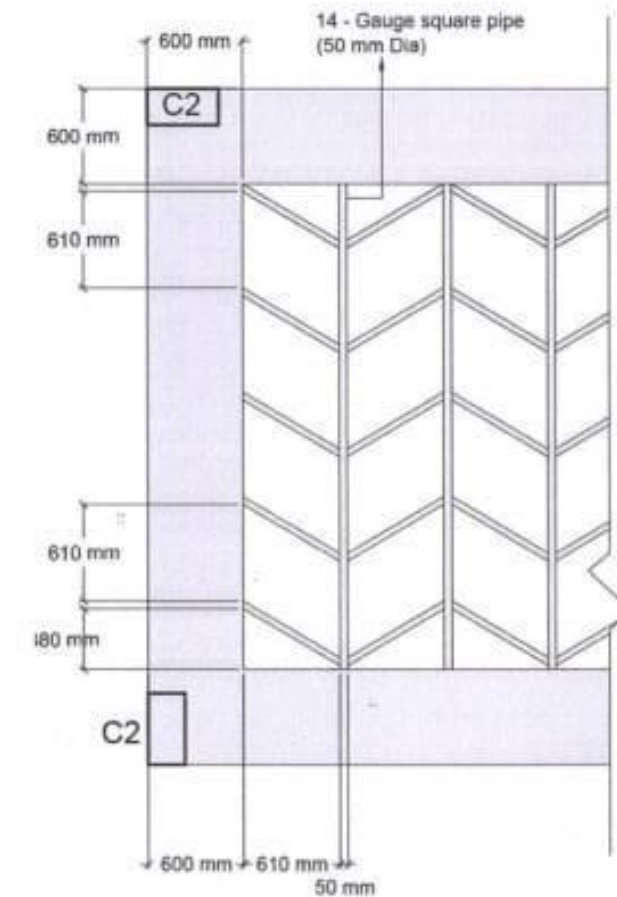

C1: 230x230 mm
C2: 230x450 mm
C3: *

This drawing is the copyright & property of Manasaram Architects & should not be used for any other than for which it has been lent

NOTES:
1. All dimensions are in mm
2. Do not scale this drawing
3. Follow written dimensions
4. Any discrepancy is to be verified with the Architect
5. Read this drawing with the relevant Architectural Drawing

corrections

GRANDHE SAI NAGA RISHITHA

REGISTER NUMBER: 37210014

SHEET NUMBER: 03

PROFESSIONAL PRACTICE PORTFOLIO

SATHYABAMA

STAMP AND SIGNATURE OF PRINCIPAL ARCHITECT


Neelam
AR. NEELAM MANJUNATH
MANASARAM ARCHITECTS
COA REG. NO: CA/1990/13389

ARCHITECTS:
MANASARAM ARCHITECTS
No 7, Acitigrescapes, No 20,
Venkateshpura Sampigehall Road,
Bangalore - 560077, Karnataka
Ph: +91 9731814333

PROJECT: AGS Front Gate
CLIENT: Presti Developers
DATE: 07-02-2022
SCALE: 1:100

Manasaram
Architects

AGS FRONT GATE

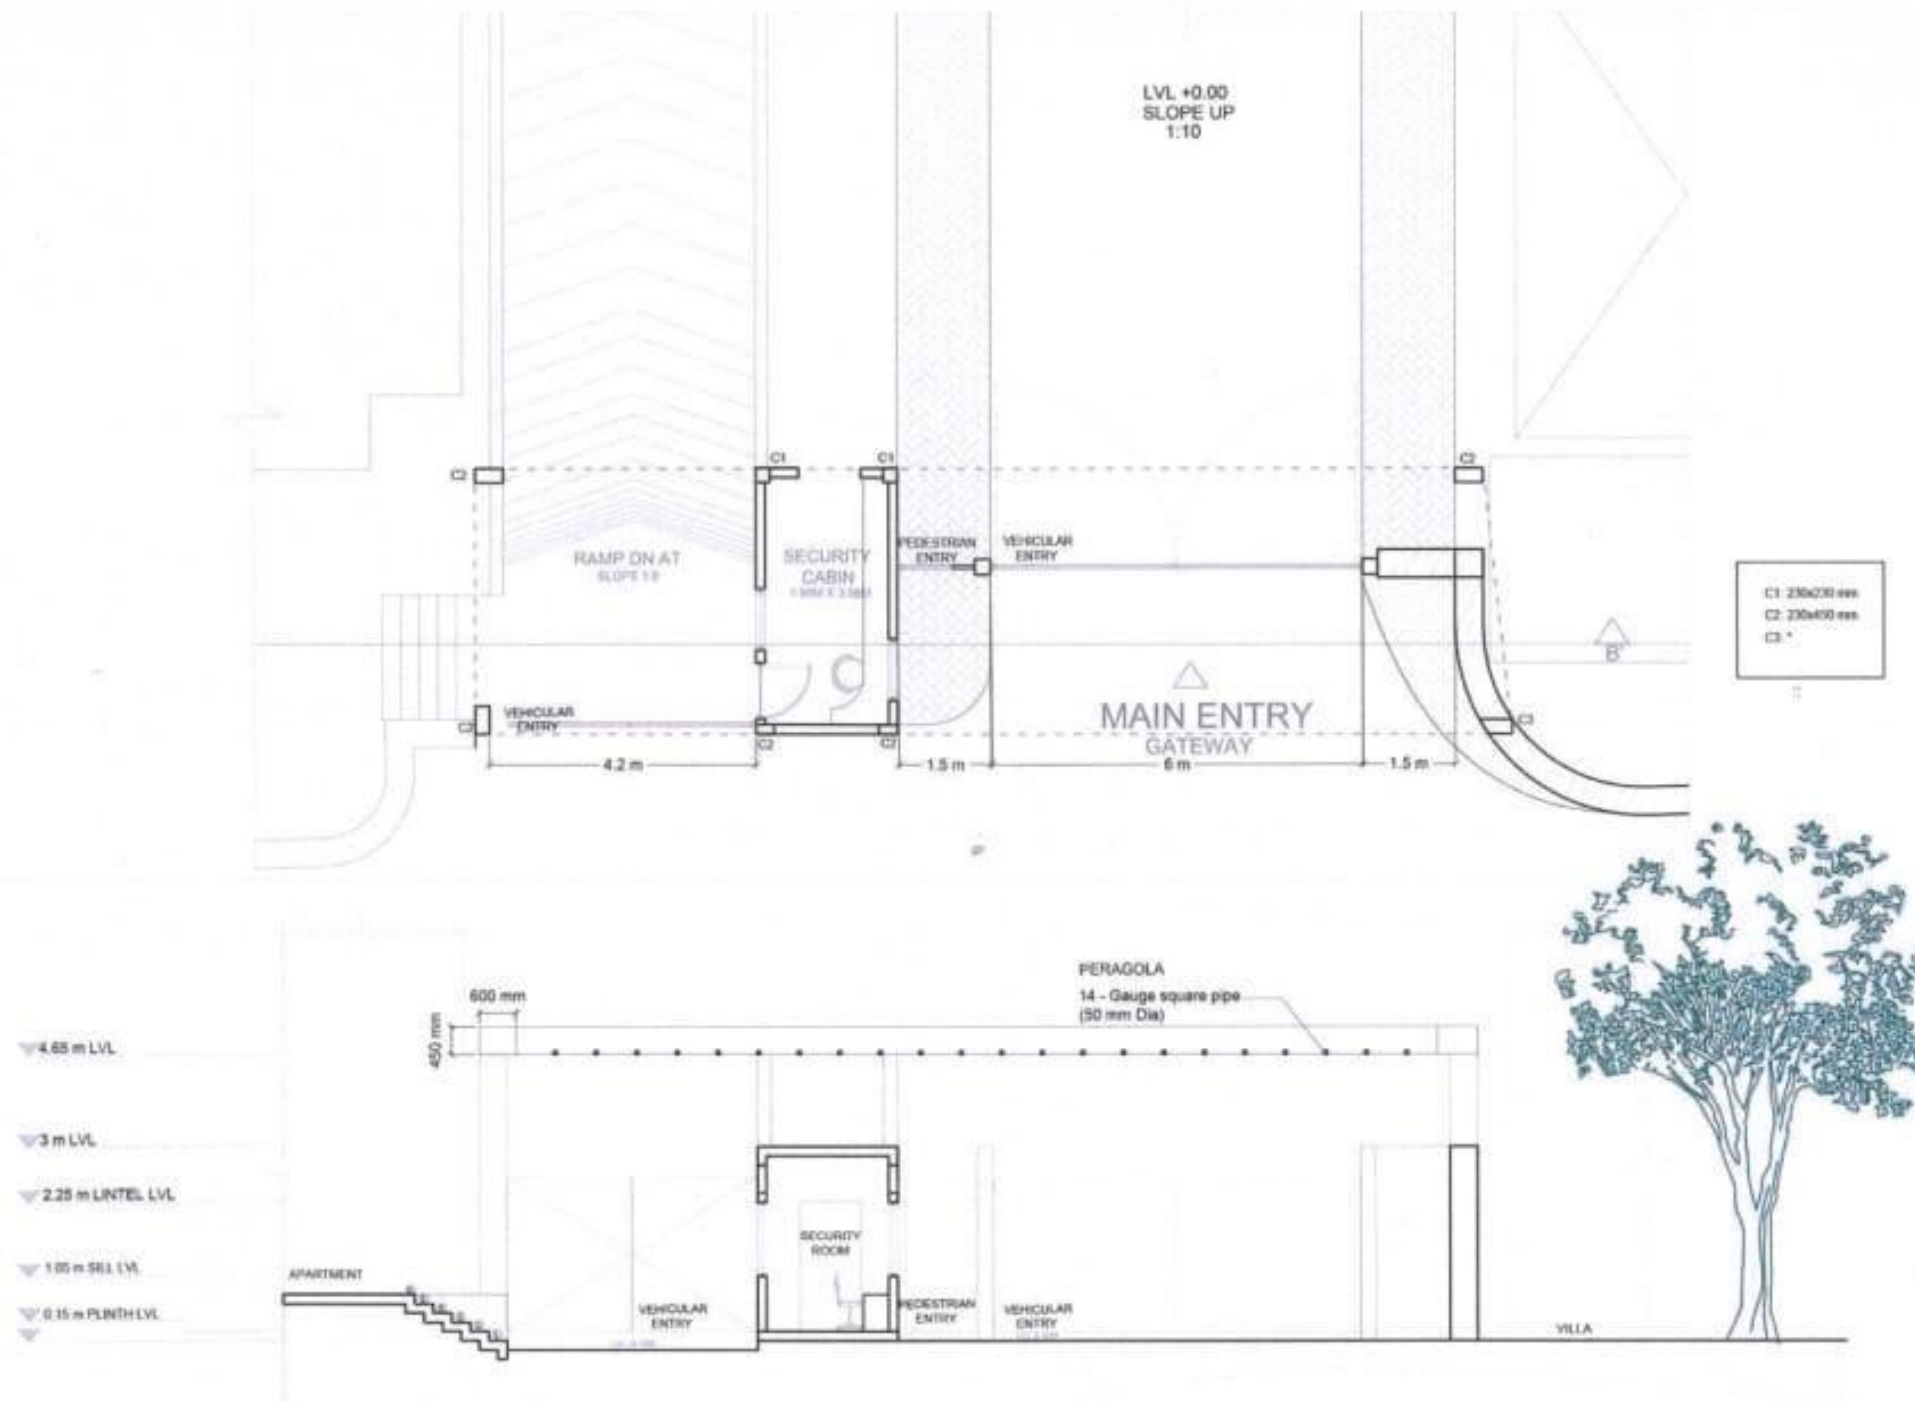

This drawing is the copyright & property of Manasaram Architects & should not be used for any other than for which it has been lent.

NOTES:

1. All dimensions are in mm
2. Do not scale this drawing
3. Follow written dimensions
4. Any discrepancy is to be verified with the Architect
5. Read this drawing with the relevant Architectural Drawing

Modification

GRANDHE SAI NAGA RISHITHA

REGISTER NUMBER: 37210014

SHEET NUMBER: 04

PROFESSIONAL PRACTICE PORTFOLIO

SATHYABAMA

STAMP AND SIGNATURE OF PRINCIPAL ARCHITECT

AR. NEELAM MANJUNATH
MANASARAM ARCHITECTS
COA REG. NO: CA/1990/13389


ARCHITECTS:
MANASARAM ARCHITECTS
No 7, Acitgreenscapes, No 20,
Venkateshpura Sampigeahli Road,
Bangalore - 560077, Karnataka
Ph: +91 9731814333

PROJECT: AGS Front Gate
CLIENT: Preeti Developers
DATE: 07-02-2022
SCALE: 1:100




**Manasaram
Architects**

VIJAY SHEKHAR RESIDENCE

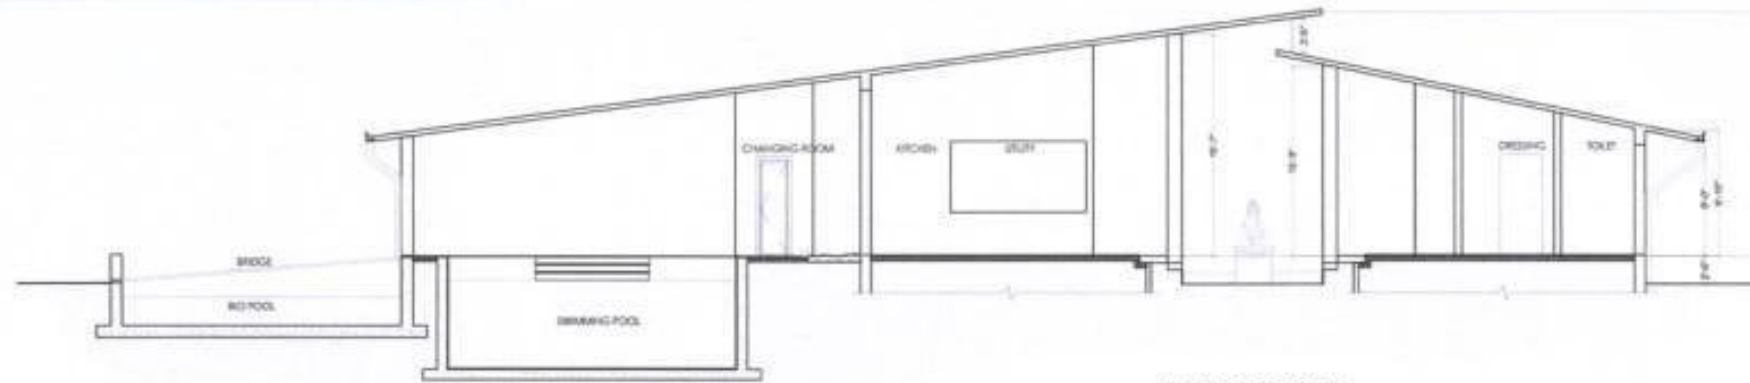

ROOF OPTION 1
SCALE - 1:100

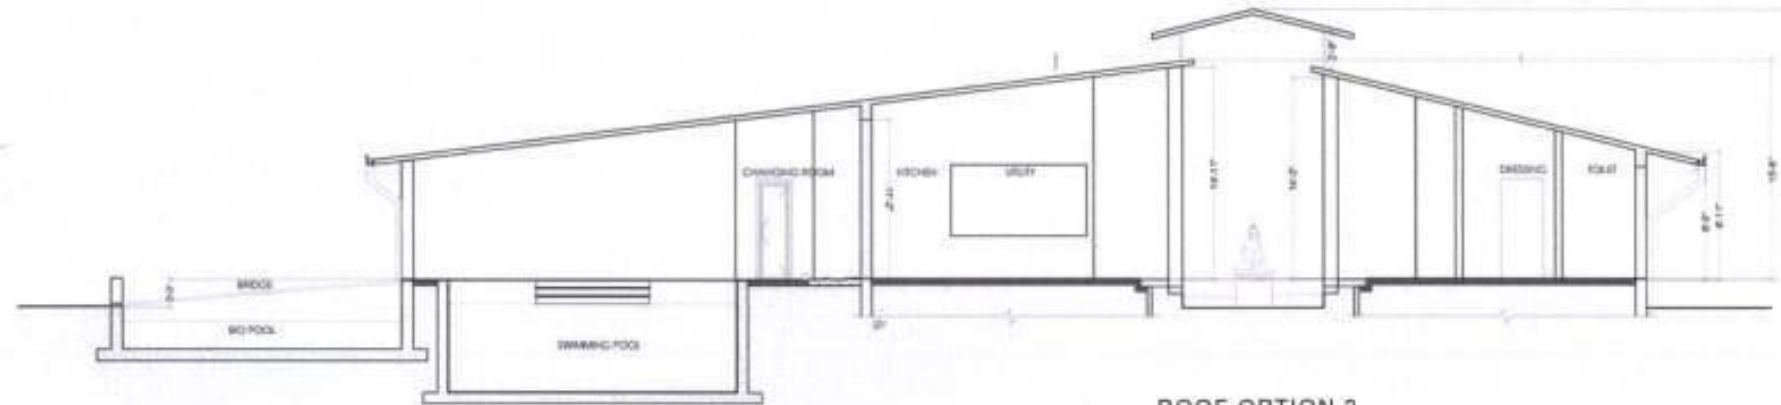

ROOF OPTION 2
SCALE - 1:100



ENTRANCE VIEW



SWIMMING POOL AND DECK AREA



BACK SIDE ENTRANCE

This drawing is the copyright & property of Manasaram Architects & should not be used for any other than for which it has been lent

NOTES:
1. All dimensions are in mm.
2. Do not scale this drawing
3. Follow written dimensions
4. Any discrepancy is to be verified with the Architect
5. Read this drawing with the relevant Architectural Drawing

drafted

GRANDHE SAI NAGA RISHITHA

REGISTER NUMBER: 37210014

SHEET NUMBER: 05

PROFESSIONAL PRACTICE PORTFOLIO

SATHYABAMA

STAMP AND SIGNATURE OF PRINCIPAL ARCHITECT


Signature




AR: NEELAM MANJUNATH
MANASARAM ARCHITECTS
COA REG. NO: CA/1990/13389

ARCHITECTS:
MANASARAM ARCHITECTS
No. 7, Acitigrescapes, No. 20,
Venkateshpura Sampigahalli Road,
Bangalore - 560077, Karnataka
Ph: +91 9731814333


PROJECT: Vijay Shekhar Residence
CLIENT: Vijay Shekhar
DATE: 04-02-2022
SCALE: 1:100

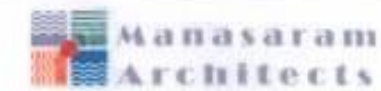

TODA

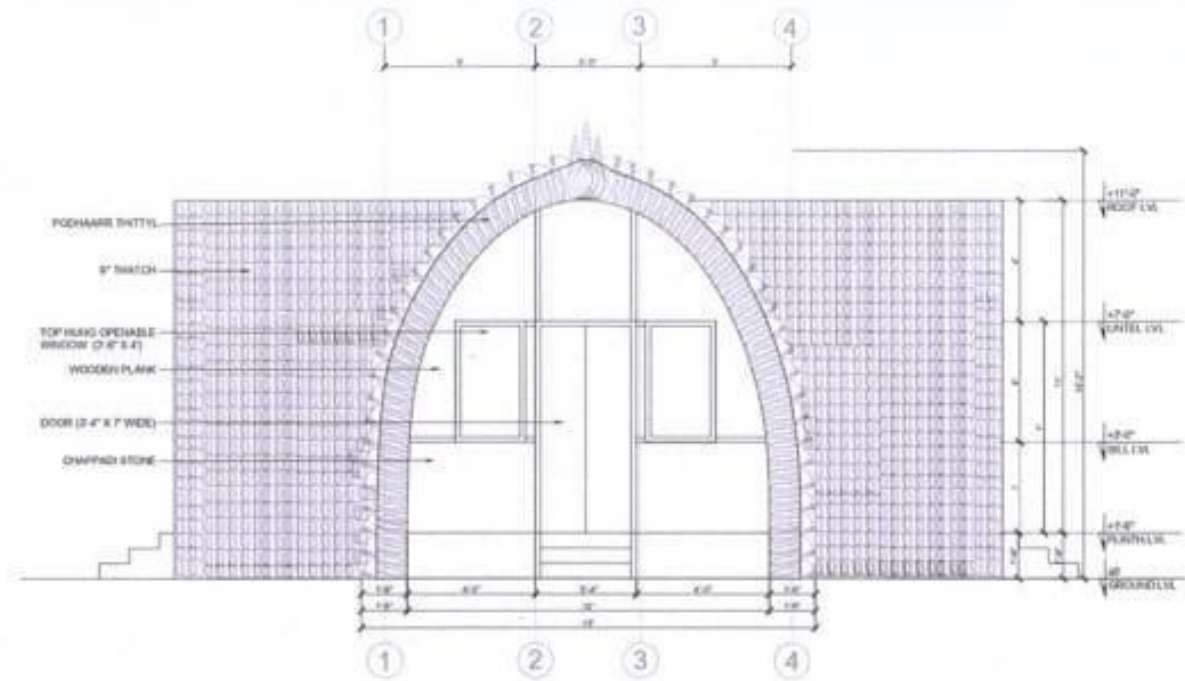

FRONT ELEVATION - OPTION 1
SCALE - 1:100

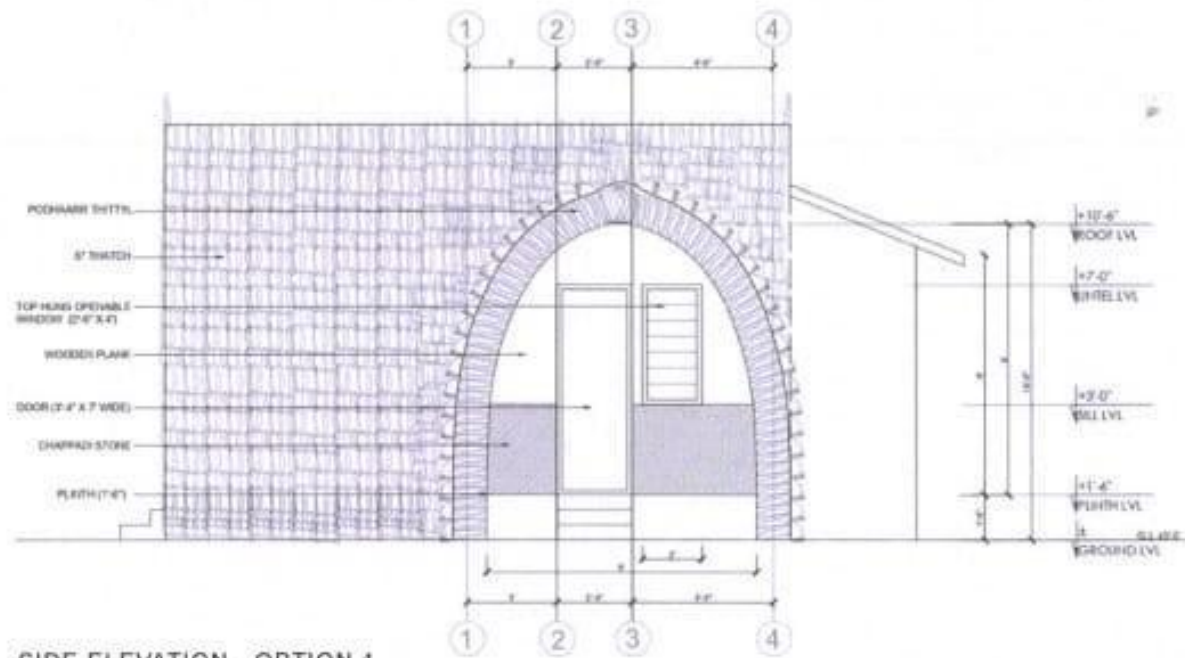

SIDE ELEVATION - OPTION 1
SCALE - 1:100



FLOOR PLAN - OPTION 1
SCALE - 1:100

This drawing is the copyright & property of Manasaram Architects & should not be used for any other than for which it has been lent

- NOTES:
1. All dimensions are in mm
 2. Do not scale this drawing
 3. Follow written dimensions
 4. Any discrepancy is to be verified with the Architect
 5. Read this drawing with the relevant Architectural Drawing

Modifications

GRANDHE SAI NAGA RISHITHA

REGISTER NUMBER: 37210014

SHEET NUMBER: 08

PROFESSIONAL PRACTICE PORTFOLIO

SATHYABAMA

STAMP AND SIGNATURE OF PRINCIPAL ARCHITECT


Signature
MANASARAM ARCHITECTS
BANGALORE
INDIA

ARCHITECTS:
MANASARAM ARCHITECTS
No 7, Acitigrescapes, No 26,
Venkateshpura Sampige Halli Road,
Bangalore - 560077, Karnataka
Ph: +91 9731814333


PROJECT: TODA
CLIENT: Aroon Raman
DATE: 10-03-2022
SCALE: 1:100

Manasaram
Architects


TODA

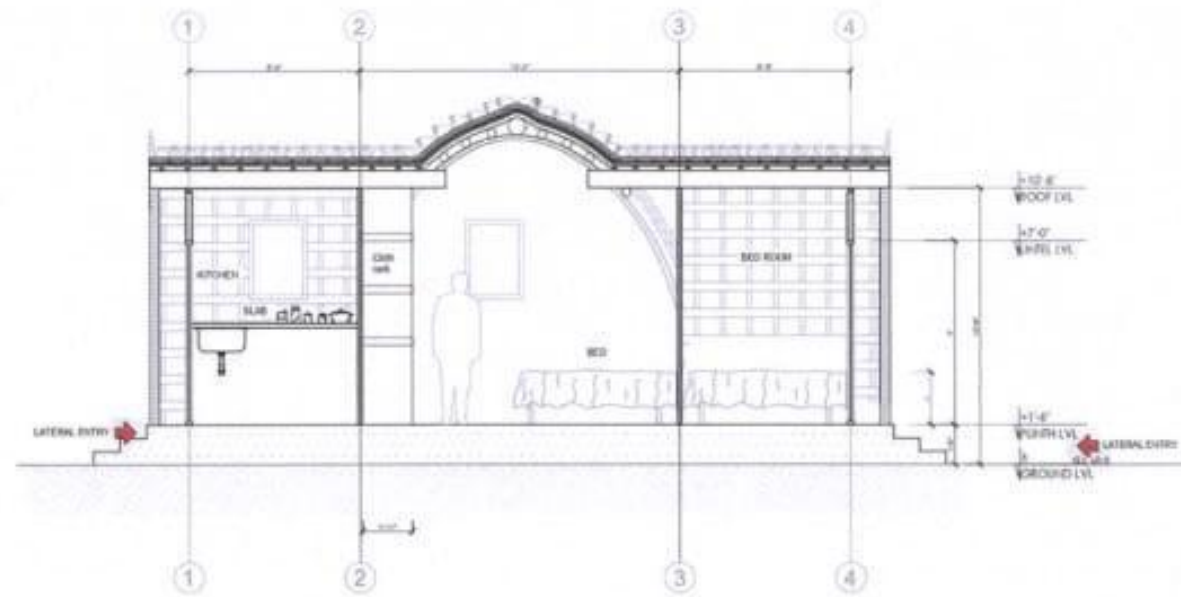


SECTION AA'
SCALE - 1:100

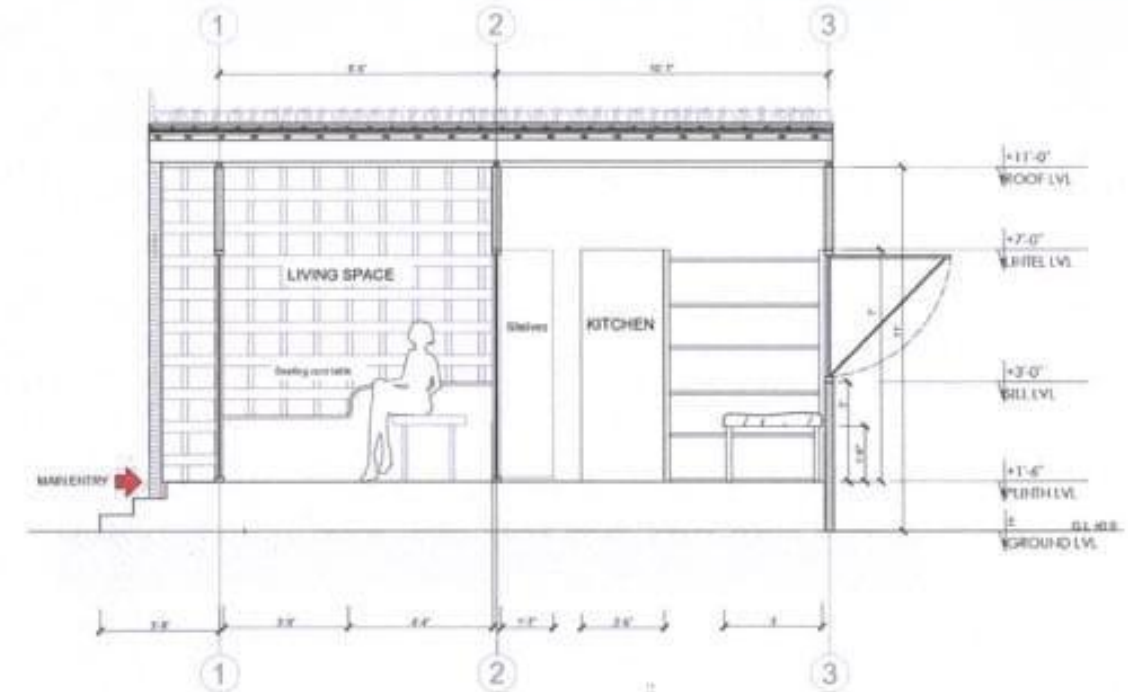

SECTION CC'
SCALE - 1:100

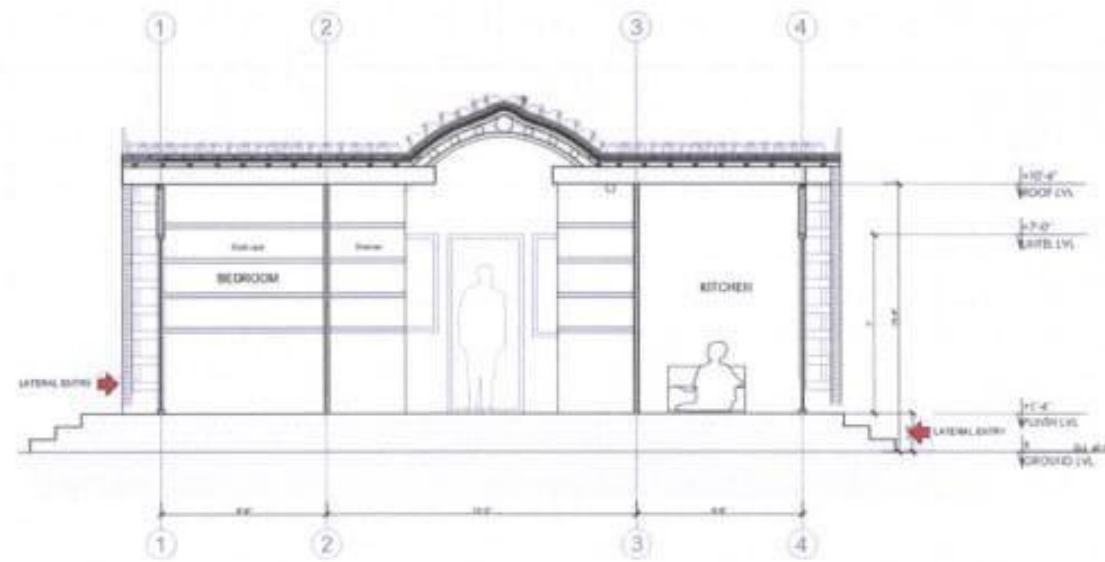

SECTION BB'
SCALE - 1:100

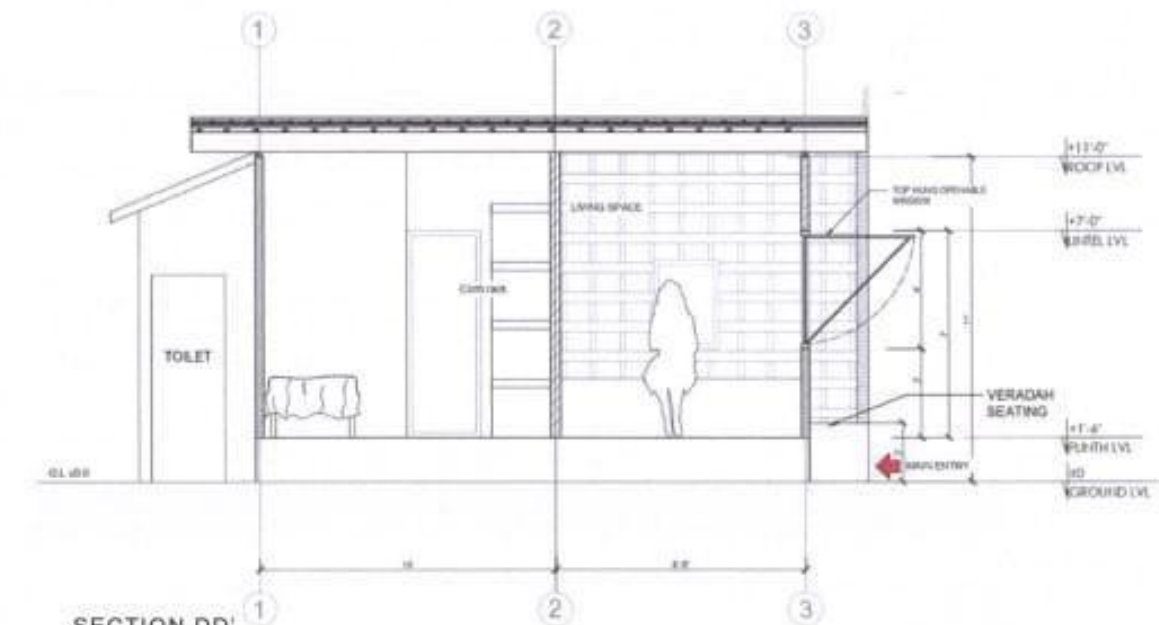

SECTION DD'
SCALE - 1:100

This drawing is the copyright & property of Manasaram Architects & should not be used for any other than for which it has been lent.

- NOTES:
1. All dimensions are in mm
 2. Do not scale this drawing
 3. Follow written dimensions
 4. Any discrepancy is to be verified with the Architect
 5. Read this drawing with the relevant Architectural Drawing

Modification

GRANDHE SAI NAGA RISHITHA	
REGISTER NUMBER: 37210014	SHEET NUMBER: 07
	PROFESSIONAL PRACTICE PORTFOLIO
	SATHYABAMA

STAMP AND SIGNATURE OF PRINCIPAL ARCHITECT

Signature


AR. NEELAM MANJUNATH
MANASARAM ARCHITECTS
CDA REG. NO: CA/1990/13389

ARCHITECTS:
MANASARAM ARCHITECTS
No 7, Acilgreenscapes, No 20,
Venkateshpura Sampige Hall Road,
Bangalore - 560077, Karnataka
Ph: +91 9731814333


PROJECT: TODA
CLIENT: Aroon Raman
DATE: 10-03-2022
SCALE: 1:100

Manasaram Architects

PDPU, Gandhinagar - Cafeteria Design - OPTION 1

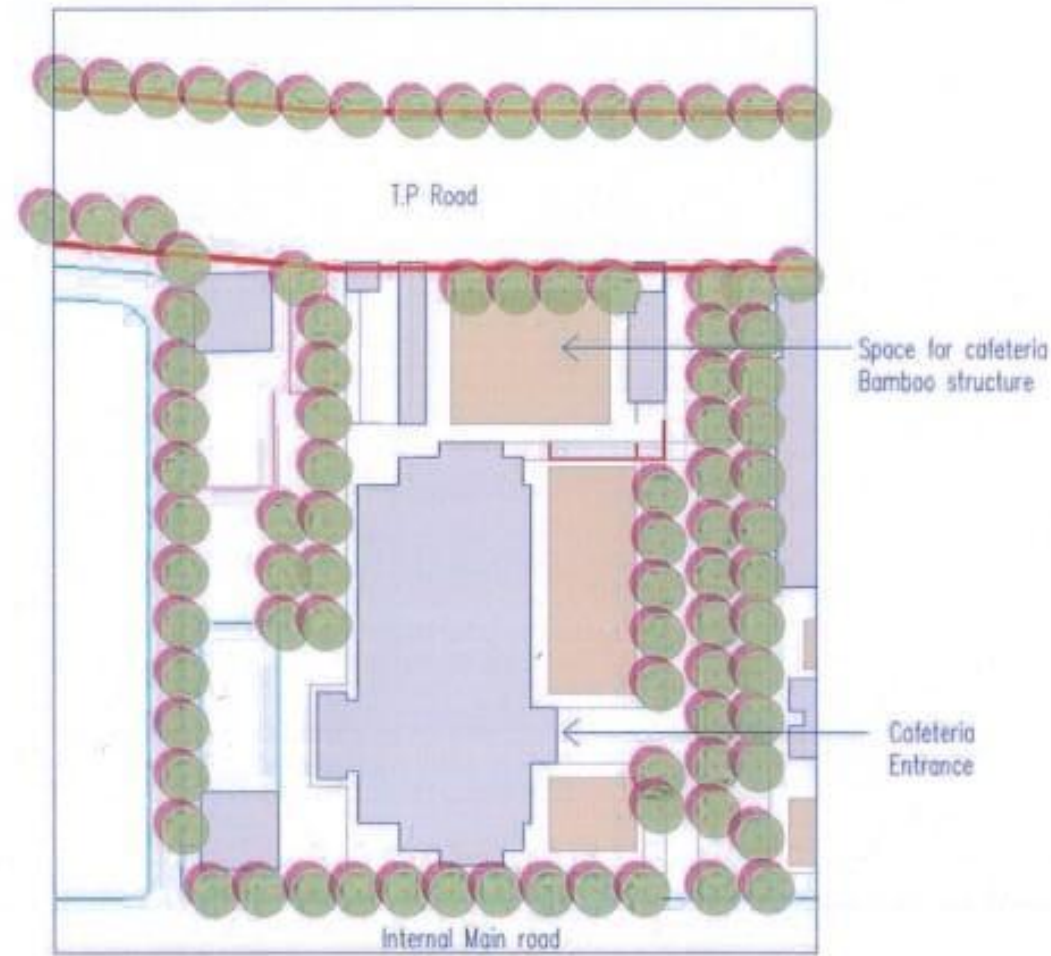


SITE PLAN
SCALE - 1:100

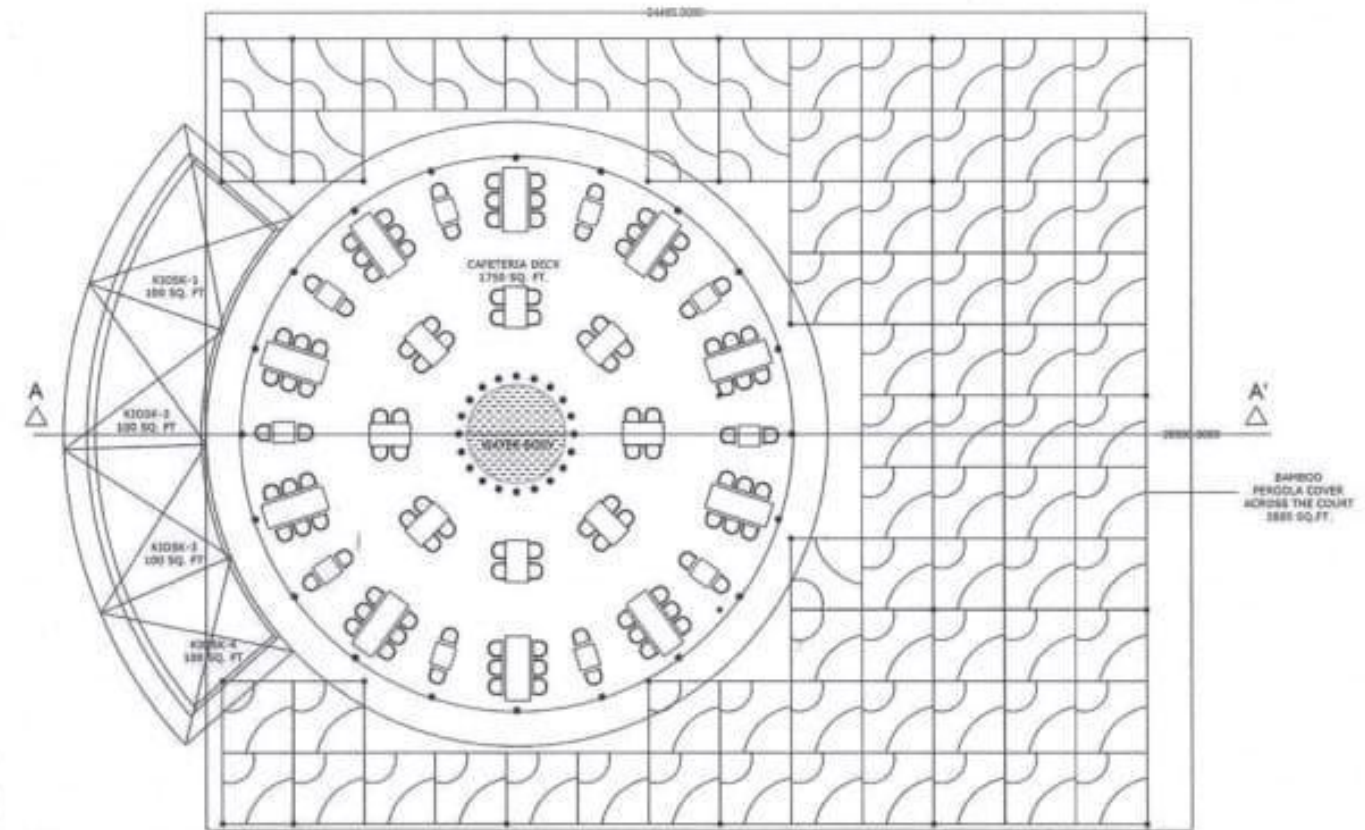

FLOOR PLAN
SCALE - 1:100



SECTION AA'
SCALE - 1:100

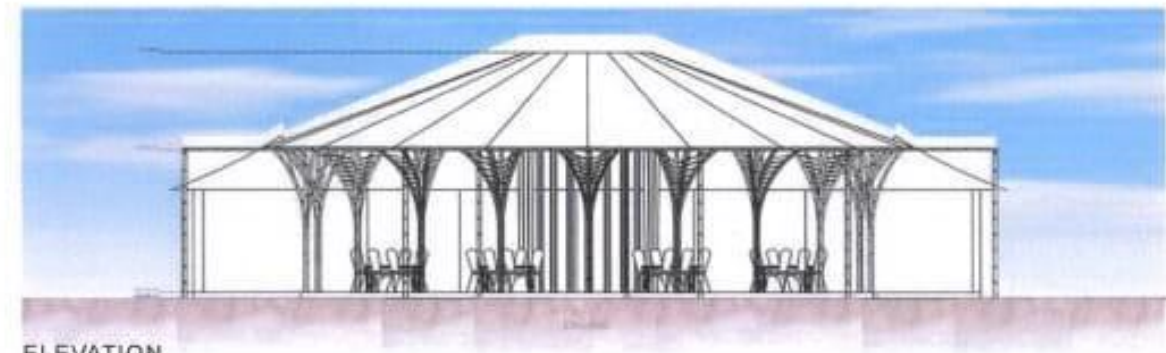

ELEVATION
SCALE - 1:100

This drawing is the copyright & property of Manasaram Architects & should not be used for any other than for which it has been lent

NOTES:
1. All dimensions are in mm
2. Do not scale this drawing
3. Follow written dimensions
4. Any discrepancy is to be verified with the Architect
5. Read this drawing with the relevant Architectural Drawing

only Rendering

GRANDHE SAI NAGA RISHITHA

REGISTER NUMBER: 37210014

SHEET NUMBER: 08

PROFESSIONAL PRACTICE PORTFOLIO

SATHYABAMA

STAMP AND SIGNATURE OF PRINCIPAL ARCHITECT

Signature
MANASARAM ARCHITECTS
Bangalore
INDIA




AR. NEELAM MANJUNATH
MANASARAM ARCHITECTS
COA REG. NO: CA/1990/13389

ARCHITECTS:
MANASARAM ARCHITECTS
No. 7, Actigreenescapes, No. 20,
Venkateshpura Sampige Halli Road,
Bangalore - 560077, Karnataka
Ph: +91 9731614333

COMPETITION: UNBUILT
DATE: 18-01-2022

Manasaram
Architects

HOTEL AT SUN CITY, DEVANAHALLI, Bangalore

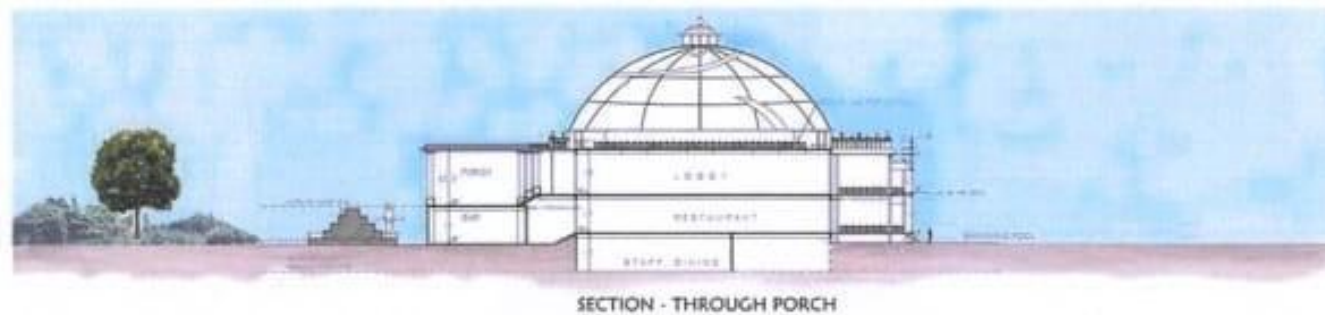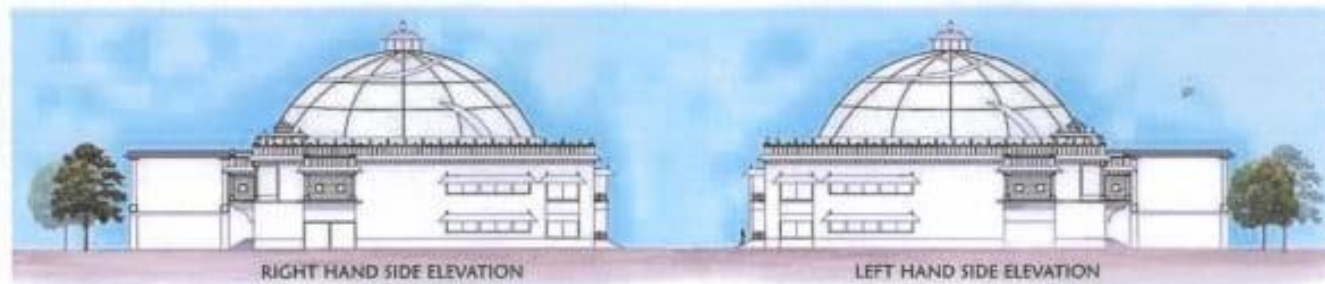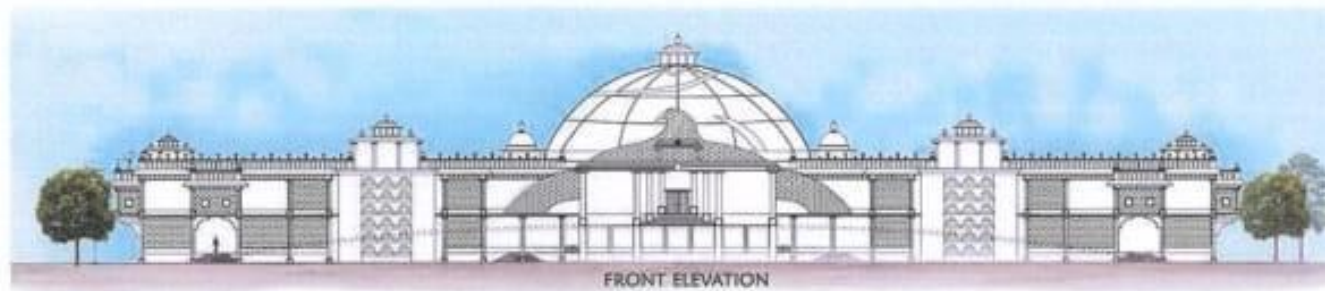

PDP, Gandhinagar - Cafeteria Design - OPTION 1



CUBBON PARK



This drawing is the copyright & property of Manasaram Architects & should not be used for any other than for which it has been lent

NOTES:
1. All dimensions are in mm
2. Do not scale this drawing
3. Follow written dimensions
4. Any discrepancy is to be verified with the Architect
5. Read this drawing with the relevant Architectural Drawing

only Rendering

GRANDHE SAI NAGA RISHITHA

REGISTER NUMBER: 37210014

SHEET NUMBER: 09

PROFESSIONAL PRACTICE PORTFOLIO

SATHYABAMA

STAMP AND SIGNATURE OF PRINCIPAL ARCHITECT

Manasaram Architects

AR. NEELAM MANJUNATH
MANASARAM ARCHITECTS
COA REG. NO: CA/1990/13389

ARCHITECTS:
MANASARAM ARCHITECTS
No. 7, Acibgreenscapes, No. 20,
Venkateshpura Sampige Hall Road,
Bangalore - 560077, Karnataka
Ph: +91 9731814333

COMPETITION: UNBUILT

DATE: 18-01-2022

Manasaram
Architects

CRITICAL OVERVIEW



We, at Manasaram are committed to fight back climate change by promoting the use of naturally abundant, easily renewable, low energy, local materials.

We have close to 30 years of experience in the field of Sustainable Development. Working with natural materials in itself has been an eye opener and put us on the path back to our roots. Using what is freely available on the site, i.e., Sun, Soil, Air, Water and Space ,and materials that are within our short reach are the determining factors in our designs. Creativity is a mere result of this challenge. Our designs take birth, grow and mature on the site.

Through our design, we initiate the building into the ecosystem at micro and macro level. We strive towards making the building a living entity, responding and growing like any other living being, from dawn to dusk, from spring to

summer, from rains to chilly winters! When this goal is met, even to a small extent, the built structure becomes a thread in the web of all life, one with nature, nature itself.