



SATHYABAMA

INSTITUTE OF SCIENCE AND TECHNOLOGY

(DEEMED TO BE UNIVERSITY)

Accredited with “A” grade by NAAC | 12B Status by UGC | Approved by AICTE

Jeppiaar Nagar, Rajiv Gandhi Salai, Chennai – 600 119

www.sathyabama.ac.in

SCHOOL OF BUILDING AND ENVIRONMENT

DEPARTMENT OF ARCHITECTURE

PRACTICAL TRAINING PORTFOLIO (SAR4063)

MAY 2022

Name of the Student : MANISHA S Reg No.

: 37210024

Semester : X

Batch : 2017-2022



SATHYABAMA

INSTITUTE OF SCIENCE AND TECHNOLOGY

(DEEMED TO BE UNIVERSITY)

Accredited with “A” grade by NAAC | 12B Status by UGC | Approved by AICTE

Jeppiaar Nagar, Rajiv Gandhi Salai, Chennai – 600 119

www.sathyabama.ac.in

SCHOOL OF BUILDING AND ENVIRONMENT

DEPARTMENT OF ARCHITECTURE

VIVA-VOCE EXAMINATION

This is to certify that the practical training SAR 4063 is the work of **MANISHA S** who had undergone training in **CENTRE FOR DESIGN EXCELENCE PVT** has been monitored by the continuous assessment during December 2021 to MAY 2022.

Dr. Devyani Gangopadhyay

DEAN

Submitted for Viva voce Examination held on 9.05.2022

Internal Examiner

Ar. Selvakumar

External Examiner



SATHYABAMA

INSTITUTE OF SCIENCE AND TECHNOLOGY

(DEEMED TO BE UNIVERSITY)

Accredited with “A” grade by NAAC | 12B Status by UGC | Approved by AICTE

Jeppiaar Nagar, Rajiv Gandhi Salai, Chennai – 600 119

www.sathyabama.ac.in

DECLARATION

I **MANISHA S** hereby declare that the Training Report January 2022 – May 2022 done by me under the guidance of **Ar.Milind L Nulkar** is submitted in partial fulfillment of the requirements for the completion of practical training session.

DATE :

PLACE :

SIGNATURE OF CANDIDATE

ACKNOWLEDGEMENT

I am pleased to acknowledge my sincere thanks to **Board of Management of SATHYABAMA** for their kind encouragement in doing this project and for completing it successfully. I am grateful to them.

I convey my thanks to **Dr. Devyani Gangopadhyay**, Dean, School of Building and Environment and **Dr. SURESH KUPPUSAMY**, Design Chair, Department of Architecture for having been a constant source of support and encouragement.

I wish to express my thanks to all Teaching and Non-teaching staff members of the Department of who were helpful in many ways for the completion of the project.

I wish to express my gratitude to centre for design excellence for giving me the opportunity to be trained under during my internship period. I would like to thank my family and friends for the constant support throughout the journey.

Joining Letter



January 12, 2022.

To,
Dean,
Dr. Devyani Gangopadhyay
Sathyabama Institute of Science & Technology
Chennai
India

OBJECT: CONFIRMATION FOR PRACTICAL TRAINING WITH CENTRE FOR DESIGN EXCELLENCE.

This is to certify that **Ms. Manisha Sivakumar (USN : 37210024)**, a student of B.Arch., program from Sathyabama Institute of Science & Technology, Chennai , India, has been accepted into the company for the purpose of completing an internship program as part of the academic curriculum.

Internship Details:

Internship Company – CENTRE FOR DESIGN EXCELLENCE PVT LTD
Location – Bangalore
Internship Period – 100 Days
Internship Start Date – January 12, 2022

All original documents pertaining to the internship will have to be submitted to the office on or before the day of joining.

Thank You

Sanjay Samuel
HR Manager
CENTRE FOR DESIGN EXCELLENCE PVT. LTD.,

Monthly Report



DEPARTMENT OF ARCHITECTURE

PROFESSIONAL PRACTICAL TRAINING REPORT 2022

(Continuous progress report of the trainee architect for the period of One month in the office to submitted to HOD by the Trainee in Charge of the Organization)


1. Name of the office / organization : CENTRE FOR DESIGN EXCELLENCE PVT. LTD.
2. Address & Contact Number : 183, DOUBLE ROAD, NEXT TO CAUVERY SCHOOL
INDIRANAGAR, BANGALORE - 560038 (28 20 707)
3. Name of the student : MANISHA . S.
4. Duration : From 12-1-2022 To 31-1-2022.
5. Total No. of days : 14 Days.

6. Evaluation of Performance criteria shall be on

* Note: Kindly grade the student as per his/her overall performance in the office during the assessment month which will be converted to the allotted 90 marks by the department.

Description of works	Excellent	Good	Fair	Poor	NA
Understanding of office culture		✓			
Participation in the office		✓			
Reading of drawings		✓			✓
Presentation Techniques					✓
Model making works					✓
Understanding of construction details					✓
Drafting Skills (Manual / Computer)		✓			
Site Supervision / Discussion with clients					✓
Adherence to Time schedule		✓			
Other computer skills					✓
File and Office Maintenance					✓
Coordination with other consultants					✓
Overall Grading*	Good				

(A-9.0, B-8.0, C-7.0, D-6.0, E-5.0)

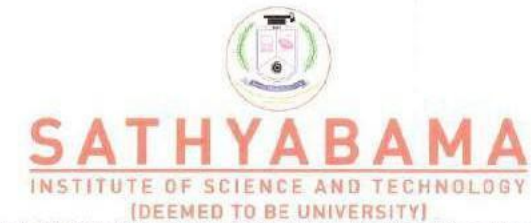

7. Any other Remarks : Showing keen interest in assignments given to her.
Good focus. Keep it up.

8. Signature of the:
Head of the Office
/ Organization
(With Seal)

MILIND L. NOLKAR
Center for Design Excellence
183, 3rd Floor, Double Road,
Indiranagar 2nd Stage,
Bangalore - 560 038.
Regn. No. CA/81/06345



SATHYABAMA

INSTITUTE OF SCIENCE AND TECHNOLOGY

(DEEMED TO BE UNIVERSITY)

Accredited "A" Grade by NAAC | 12B Status by UGC | Approved by AICTE

www.sathyabama.ac.in

DEPARTMENT OF ARCHITECTURE

PROFESSIONAL PRACTICAL TRAINING REPORT 2022

(Continuous progress report of the trainee architect for the period of One month in the office to submitted to HOD by the Trainee in Charge of the Organization)

1. Name of the office / organization : CENTRE FOR DESIGN EXCELLENCE PVT LTD.
2. Address & Contact Number : 183, DOUBLE ROAD, NEXT TO CAUVERY SCHOOL INDIRANAGAR, BANGALORE - 38
3. Name of the student : MANISHA S
4. Duration : From 1-2-2022 To 28-2-2022
5. Total No. of days : 26 days

6. Evaluation of Performance criteria shall be on

* Note: Kindly grade the student as per his/her overall performance in the office during the assessment month which will be converted to the allotted 90 marks by the department.

Description of works	Excellent	Good	Fair	Poor	NA
Understanding of office culture		✓			
Participation in the office		✓			
Reading of drawings		✓			
Presentation Techniques					
Model making works					
Understanding of construction details		✓			
Drafting Skills (Manual / Computer)		✓			
Site Supervision / Discussion with clients					
Adherence to Time schedule		✓			
Other computer skills					
File and Office Maintenance		✓			
Coordination with other consultants					
Overall Grading*	<u>B</u>				

(A-9.0, B-8.0, C-7.0, D-6.0, E-5.0)



SATHYABAMA

INSTITUTE OF SCIENCE AND TECHNOLOGY

(DEEMED TO BE UNIVERSITY)

Accredited "A" Grade by NAAC | 12B Status by UGC | Approved by AICTE

www.sathyabama.ac.in

7. Any other Remarks :

**8. Signature of the:
Head of the Office
/ Organization
(With Seal)**


BANGALORE

MILIND L NULKAR
Center for Design Excellence
183, 3rd Floor, Double Road,
Indiranagar 2nd Stage,
Bangalore - 560 038.
Regn. No. CA/81/06345



SATHYABAMA

INSTITUTE OF SCIENCE AND TECHNOLOGY
(DEEMED TO BE UNIVERSITY)

Accredited "A" Grade by NAAC | 12B Status by UGC | Approved by AICTE

www.sathyabama.ac.in

DEPARTMENT OF ARCHITECTURE

PROFESSIONAL PRACTICAL TRAINING REPORT 2022

(Continuous progress report of the trainee architect for the period of One month in the office to submitted to HOD by the Trainee in Charge of the Organization)

1. Name of the office / organization : CENTRE FOR DESIGN EXCELLENCE PVT. LTD
2. Address & Contact Number : 183, DOUBLE ROAD, NEXT TO CAUVERY SCHOOL INDIRANAGAR, BANGALORE - 56
3. Name of the student : MANISHA S
4. Duration : From 1-3-2022 To 31-3-2022
5. Total No. of days : 24

6. Evaluation of Performance criteria shall be on

* Note: Kindly grade the student as per his/her overall performance in the office during the assessment month which will be converted to the allotted 90 marks by the department.

Description of works	Excellent	Good	Fair	Poor	NA
Understanding of office culture		✓			
Participation in the office		✓			
Reading of drawings		✓			
Presentation Techniques					
Model making works					
Understanding of construction details		✓			
Drafting Skills (Manual / Computer)		✓			
Site Supervision / Discussion with clients					
Adherence to Time schedule		✓			
Other computer skills					
File and Office Maintenance		✓			
Coordination with other consultants					
Overall Grading*	<u>B</u>				

(A-9.0, B-8.0, C-7.0, D-6.0, E-5.0)



SATHYABAMA

INSTITUTE OF SCIENCE AND TECHNOLOGY
(DEEMED TO BE UNIVERSITY)

Accredited "A" Grade by NAAC | 12B Status by UGC | Approved by AICTE

www.sathyabama.ac.in

7. Any other Remarks :

8. Signature of the:
Head of the Office
/ Organization
(With Seal)



MILIND L NULKAR
Center for Design Excellence
183, 3rd Floor, Double Road,
Indiranagar 2nd Stage,
Bangalore - 560 038.
Regn. No. CA/81/06345



SATHYABAMA

INSTITUTE OF SCIENCE AND TECHNOLOGY
(DEEMED TO BE UNIVERSITY)

Accredited "A" Grade by NAAC | 12B Status by UGC | Approved by AICTE

www.sathyabama.ac.in

DEPARTMENT OF ARCHITECTURE

PROFESSIONAL PRACTICAL TRAINING REPORT 2022

(Continuous progress report of the trainee architect for the period of One month in the office to submitted to HOD by the Trainee in Charge of the Organization)

1. Name of the office / organization : CENTRE FOR DESIGN EXCELLENCE PVT
183, DOUBLE ROAD, NEXT TO CAUVERY SCHOOL
2. Address & Contact Number : INDIRANAGAR, BANGALORE - 38 (25202079)
3. Name of the student : MANISHA .S
4. Duration : From 1-4-2022 To 06-5-2022
5. Total No. of days : (4) 21 + 5 (MAY) = 26

6. Evaluation of Performance criteria shall be on

* Note: Kindly grade the student as per his/her overall performance in the office during the assessment month which will be converted to the allotted 90 marks by the department.

Description of works	Excellent	Good	Fair	Poor	NA
Understanding of office culture		✓			
Participation in the office		✓			
Reading of drawings					✓
Presentation Techniques					
Model making works					
Understanding of construction details		✓			
Drafting Skills (Manual / Computer) ✓		✓			
Site Supervision / Discussion with clients					
Adherence to Time schedule		✓			
Other computer skills					
File and Office Maintenance		✓			
Coordination with other consultants					
Overall Grading*		B			

(A - 9.0, B - 8.0, C - 7.0, D - 6.0, E - 5.0)



SATHYABAMA

INSTITUTE OF SCIENCE AND TECHNOLOGY
(DEEMED TO BE UNIVERSITY)

Accredited "A" Grade by NAAC | 12B Status by UGC | Approved by AICTE

www.sathyabama.ac.in

7. Any other Remarks :

8. Signature of the:
Head of the Office
/ Organization
(With Seal)



Consolidated Certificate



PROFESSIONAL TRAINING COMPLETION CERTIFICATE

To,
Director
Dr. Devyani Gangopadhyay
Sathyabama Institute of Science & Technology
Chennai,
India

May 06, 2022

OBJECT: COMPLETION OF INTERNSHIP.

This is to certify Ms. Manisha Sivakumar (USN: 37210024), a student of B.Arch., program from Sathyabama Institute of Science & Technology, Chennai, India, has successfully completed her practical training semester at our organisation, towards her academic curriculum.

Internship Details:

Internship Company – CENTRE FOR DESIGN EXCELLENCE PVT LTD
Location – Bangalore
Internship Period – 17 Weeks
Internship Start Date – January 12, 2022
Internship End Date – May 06, 2022

We have observed her to be hardworking, dedicated & sincere to her work with a keen desire to improve her knowledge & skills.

Thank You

MILIND L NULKAR
(MANAGING DIRECTOR)
CENTRE FOR DESIGN EXCELLENCE PVT. LTD.

WORK DIARY

WEEKS	PROJECT NAME	WORK DONE
1	Daspalla house - vizag	Floor plans
2	Daspalla house - vizag	Floor plans
3	Daspalla house - vizag	Floor plans
4	Daspalla house - vizag	Sections
5	Daspalla house - vizag	Sections
6	Daspalla house - vizag	Floor plans
7	Daspalla house - vizag	Sections
8	Daspalla house - vizag	Elevations
9	Daspalla house - vizag	Sections
10	Daspalla house - vizag	Floor plans
11	Daspalla house - vizag	Sections
12	Daspalla house - vizag	Gate detail
13	Daspalla house - vizag	Window schedule
14	Daspalla house - vizag	Door schedule
15	Daspalla house - vizag	Elevations
16	Daspalla house - vizag	Flooring quantity

Chief Architect Signature:

Office seal:



TABLE OF CONTENTS

CHAPTER NO	TITLE	PAGE NO
1.1	GENERAL	13
1.2	FIRM HISTORY	13
1.3	Daspalla house vizag	
1.3.1	Basement 2 floor plan	14
1.3.2	Basement 1 floor plan	15
1.3.3	Stilt plan	16
1.3.4	Ground floor plan	17
1.3.5	First floor plan	18
1.3.6	Second floor plan	19
1.3.7	Third floor plan	20
1.3.8	Fourth floor plan	21
1.3.9	Terrace floor plan	22

1.3.10	Roof plan	23
1.3.11	Section 1-1	24
1.3.12	Section 2-2	25
1.3.13	Section 3-3	26
1.3.14	Part plans and section	27
1.3.15	Elevation option 1	28
1.3.16	Elevation option1-1	29

1.3.17	Elevation option 2	30
1.3.18	Elevation option 2-2	31
1.3.19	Elevation option 3	32
1.3.20	Elevation option 3-3	33
1.3.21	Elevation option 4	34
1.3.22	Elevation option 5	35
1.3.23	Elevation option 5-5	36
1.3.24	Elevation option 6	37
1.3.25	Elevation option 6-6	38
1.3.26	East elevation 6	39
1.3.27	North elevation 6	40
1.3.28	Window schedule	41
1.3.29	Door schedule	42
1.4	CRITICAL OVERVIEW	43

GENERAL

The Centre for Design Excellence has a diverse portfolio of projects. Residential, commercial, industrial, hospitality, and interiors are all handled. On all types of projects, the firm has a strong base. The key factor that piqued my interest was their commercial and residential projects, one of which I had the opportunity to work on.

FIRM HISTORY


Centre for Design Excellence was established in 1997, as professional consultancy firm formed by Mr. Milind Nulkar and Mr. Anand Puri, for the purpose of delivering Architectural and Interior Design services which are unique, practical, modern and efficient.

They are headquartered in Bangalore with the company's project portfolio spread across multiple locations pan India.

Their design methodology are not constrained by regional influences and we predominantly exhibit a progressive yet adaptive style of design, with an underlying focus on- minimalism. Their design philosophy follows the concept of "Less is more", which focuses on the functionality and utility of a space, without compromising the aesthetics of the design language. They believe that every design concept balance functionality and design language with the qualitative use of available resources.

Their design rationale revolves around the concept of less is more wherein they believe in meticulously curating a subtle yet memorable spatial experience for their clients.

FOR REFERENCE

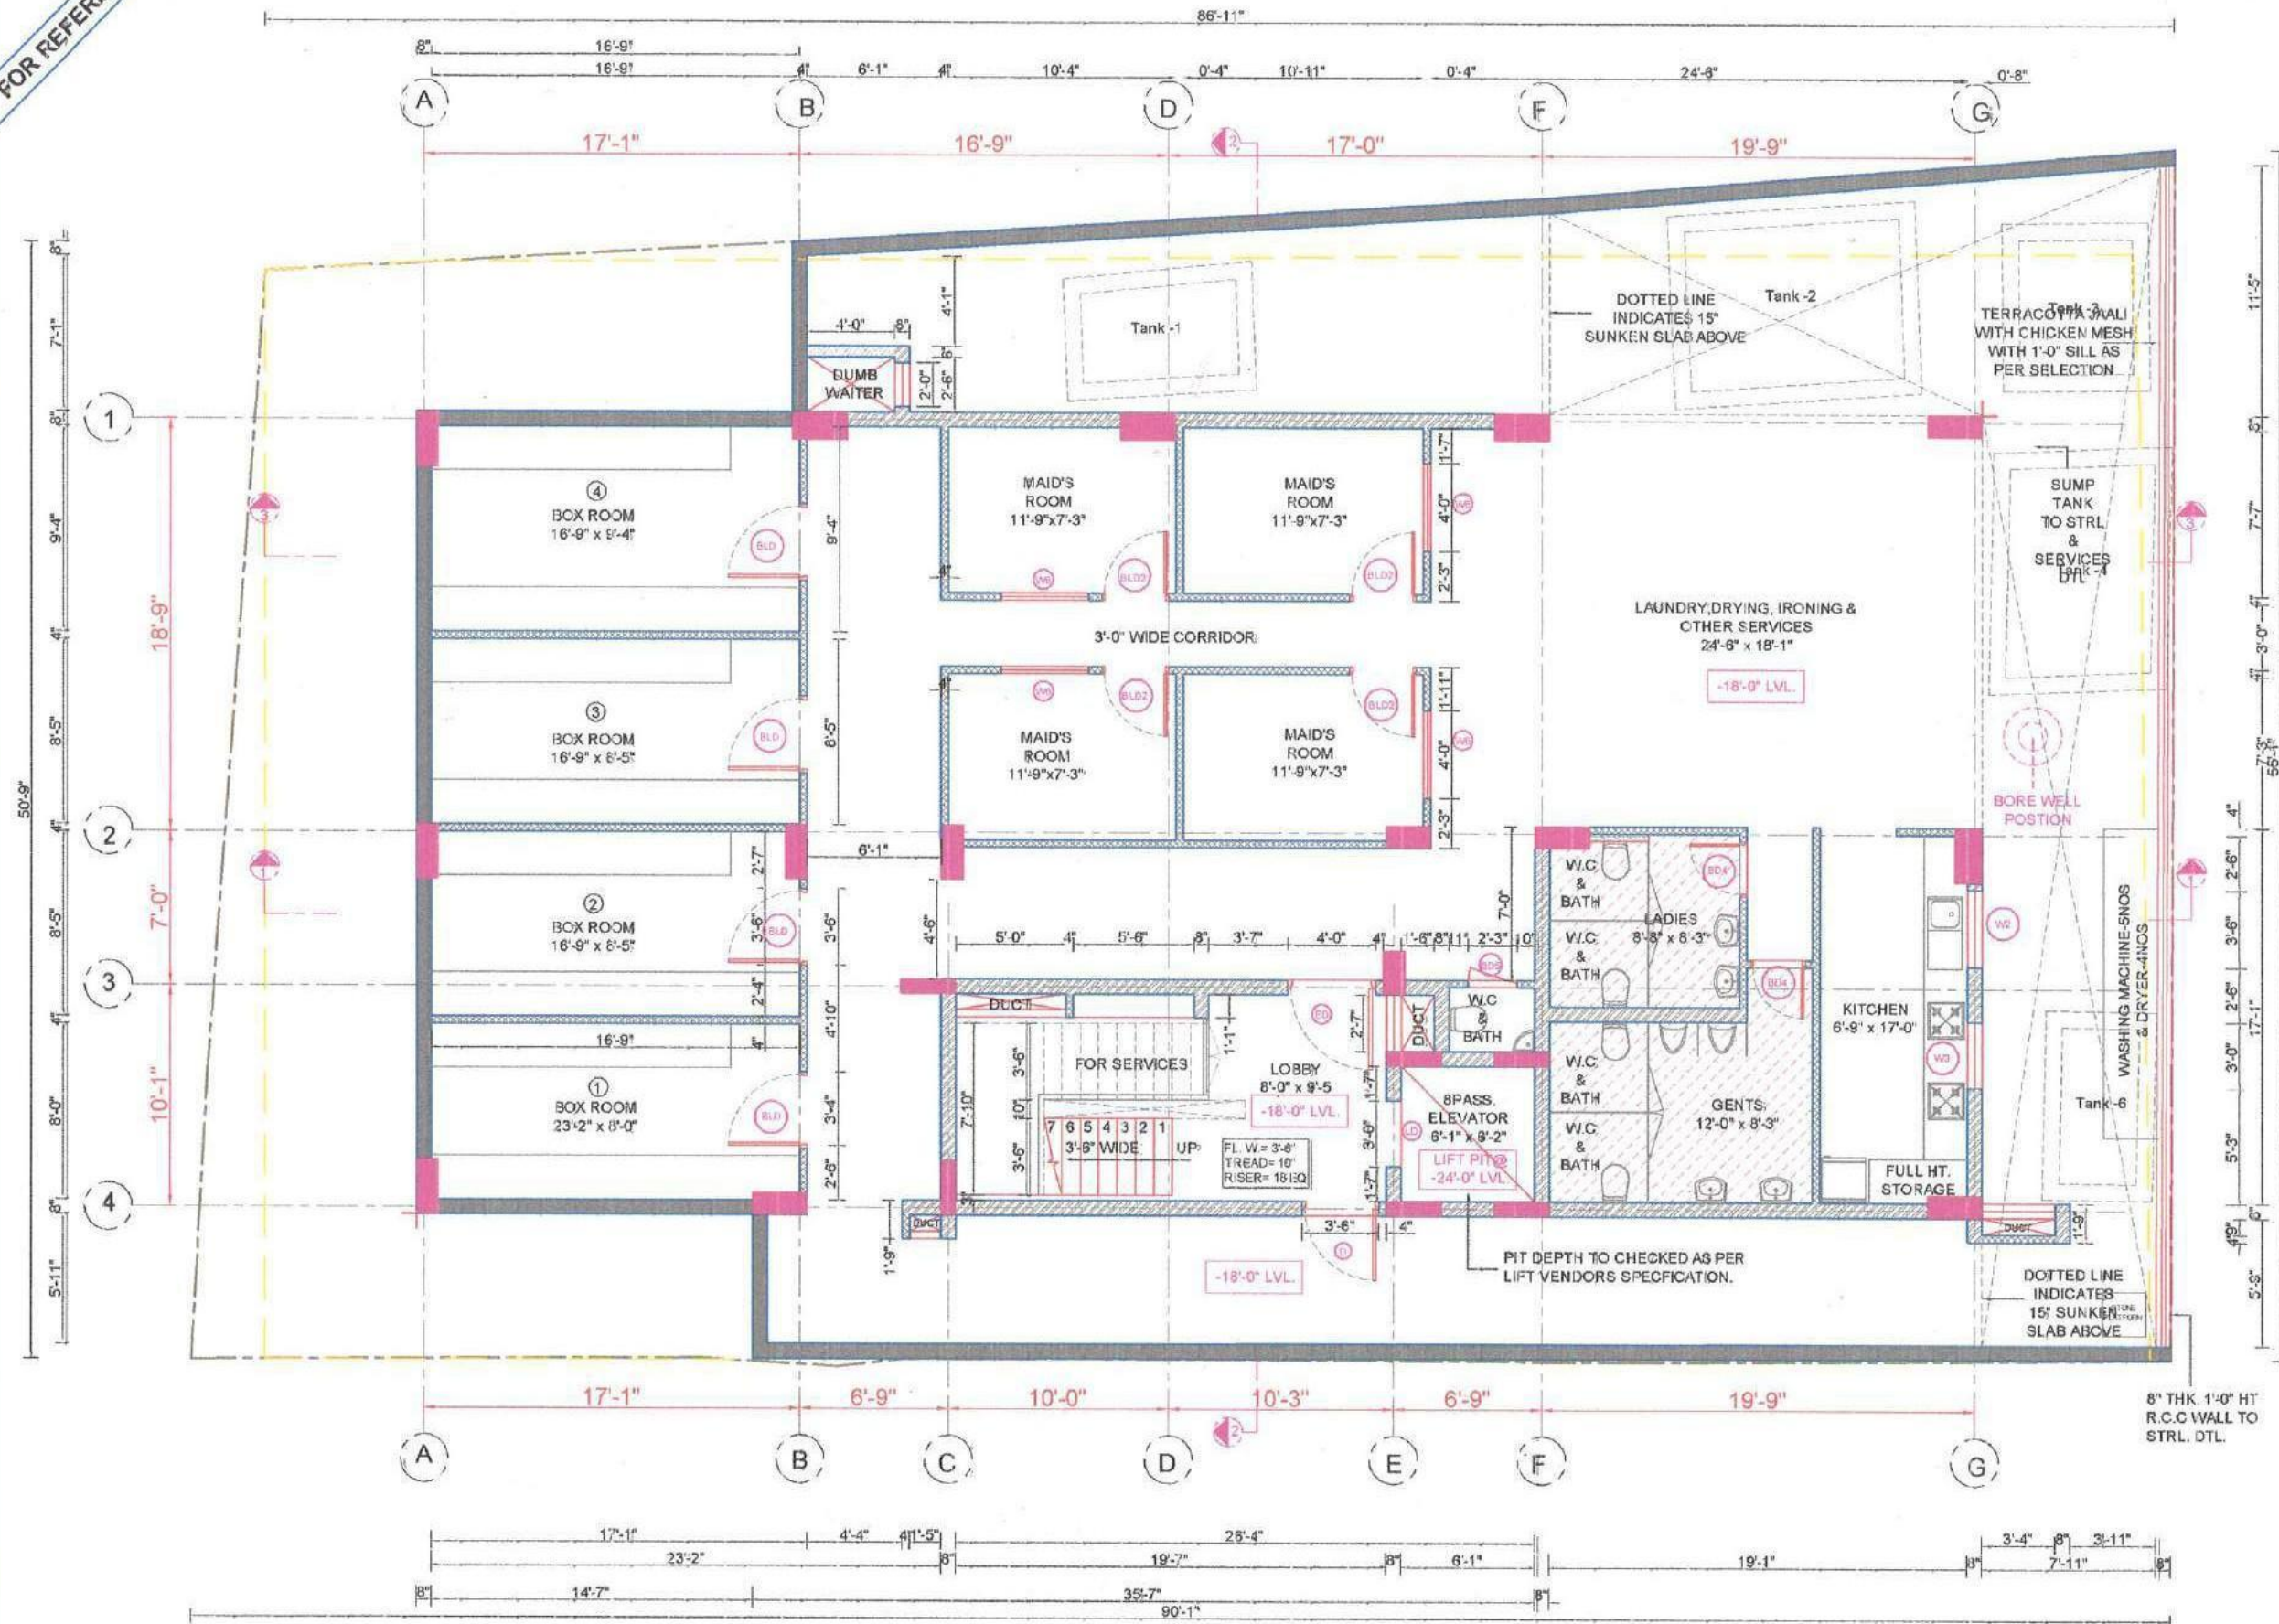

SCHEDULE OF OPENINGS			
TYPE	SIZE	SILL LVL	DETAIL
BF	17'-3" x 8'-0"	-	UPVC SLIDING FOLDING DOOR
BF1	16'-0" x 8'-0"	-	UPVC SLIDING FOLDING DOOR
BF2	14'-0" x 7'-0"	1'-0"	UPVC WINDOW
BF3	10'-0" x 7'-0"	1'-0"	ALUMINIUM WINDOW
BFN1	12'-0" x 8'-0"	-	ALUMINIUM SLIDING FOLDING DOOR
BFN1	17'-3" x 7'-0"	1'-0"	ALUMINIUM WINDOW
BFN2	14'-5" x 7'-6"	-	ALUMINIUM SLIDING FOLDING DOOR
BFN2(A)	9'-0" x 7'-6"	-	ALUMINIUM SLIDING FOLDING DOOR
BFN3	9'-0" x 5'-0"	-	ALUMINIUM SLIDING FOLDING DOOR
BFN4	8'-0" x 7'-0"	1'-0"	ALUMINIUM WINDOW
BFN2(A)	6'-0" x 7'-6"	-	ALUMINIUM SLIDING FOLDING DOOR
BFN5	8'-0" x 6'-0"	-	ALUMINIUM SLIDING FOLDING DOOR
BFN5	8'-0" x 5'-0"	1'-0"	ALUMINIUM WINDOW
BFN7(A)	6'-0" x 6'-0"	1'-0"	ALUMINIUM WINDOW
BFN7	6'-0" x 6'-6"	1'-0"	ALUMINIUM WINDOW
BFN8	6'-0" x 4'-0"	4'-0"	ALUMINIUM WINDOW
BFN9	7'-0" x 4'-0"	4'-0"	ALUMINIUM WINDOW
BFN10(A)	6'-0" x 3'-6"	4'-0"	ALUMINIUM WINDOW
BFN10	6'-0" x 4'-0"	4'-0"	ALUMINIUM WINDOW
BFN11	6'-0" x 7'-0"	1'-0"	ALUMINIUM FIXED GLASS WINDOW
BFN12(A)	4'-0" x 7'-0"	1'-0"	ALUMINIUM WINDOW
BFN12	4'-0" x 7'-0"	1'-0"	ALUMINIUM WINDOW
BFN13	4'-0" x 4'-0"	3'-6"	ALUMINIUM WINDOW
BFN14	3'-4" x 6'-0"	2'-0"	ALUMINIUM WINDOW
BFN15	7'-0" x 5'-0"	-	ALUMINIUM SLIDING FOLDING DOOR
F1(A)	11'-0" x 7'-0"	1'-0"	UPVC WINDOW
F1	11'-0" x 7'-0"	1'-0"	ALUMINIUM WINDOW
F2	5'-0" x 7'-0"	1'-0"	ALUMINIUM FIXED GLASS WINDOW
F3(A)	3'-4" x 3'-0"	4'-6"	ALUMINIUM WINDOW
F3	3'-4" x 3'-0"	4'-6"	ALUMINIUM WINDOW
F4	3'-0" x 6'-0"	1'-6"	ALUMINIUM WINDOW
F5(A)	4'-0" x 6'-0"	1'-0"	ALUMINIUM FIXED GLASS WINDOW
F5	4'-0" x 7'-0"	1'-0"	ALUMINIUM FIXED GLASS WINDOW
F6(A)	3'-0" x 6'-0"	1'-0"	ALUMINIUM FIXED GLASS WINDOW
F6	3'-0" x 7'-0"	1'-0"	ALUMINIUM FIXED GLASS WINDOW
W1	5'-0" x 7'-0"	1'-0"	ALUMINIUM WINDOW
W2	3'-0" x 3'-0"	4'-0"	UPVC WINDOW (LOW COST)
W3	3'-0" x 3'-0"	3'-0"	UPVC WINDOW (LOW COST)
W4	2'-0" x 3'-0"	4'-0"	UPVC WINDOW (LOW COST)
W5	1'-0" x 3'-0"	4'-0"	UPVC WINDOW (LOW COST)
W6	4'-0" x 4'-0"	3'-0"	UPVC WINDOW (LOW COST)
ED	4'-0" x 8'-6"	-	DOUBLE LEAF DOOR(WOOD)
ED(A)	4'-0" x 7'-6"	-	DOUBLE LEAF DOOR(WOOD)
DW4	3'-0" x 6'-0"	-	ALUMINIUM DOOR
OWN(A)	3'-0" x 7'-6"	-	ALUMINIUM DOOR
DD1	8'-0" x 7'-6"	-	DOUBLE LEAF DOOR(WOOD & ALZIN)
DD	4'-0" x 8'-6"	-	DOUBLE LEAF DOOR(WOOD)
DD(A)	4'-0" x 7'-6"	-	DOUBLE LEAF DOOR(WOOD)
D	3'-0" x 6'-0"	-	SINGLE LEAF DOOR(WOOD)
D1	3'-0" x 8'-0"	-	SINGLE LEAF DOOR(WOOD)
D1(A)	3'-0" x 7'-6"	-	SINGLE LEAF DOOR(WOOD)
D2	3'-0" x 8'-0"	-	SINGLE LEAF DOOR(WOOD)
D2(A)	3'-0" x 7'-6"	-	SINGLE LEAF DOOR(WOOD)
D3	2'-0" x 8'-0"	-	SINGLE LEAF DOOR(WOOD)
USN(A)	2'-0" x 7'-6"	-	SINGLE LEAF DOOR(WOOD)
D4	2'-0" x 6'-0"	-	SINGLE LEAF DOOR(WOOD)
BLD	5'-0" x 7'-0"	-	DOOR WITH LOCKING MECHANISM (DOOR)
BLD2	3'-0" x 7'-0"	-	DOOR WITH LOCKING MECHANISM (DOOR)
BD4	2'-0" x 7'-0"	-	SINGLE LEAF DOOR(WOOD)
BD5	2'-0" x 7'-0"	-	SINGLE LEAF DOOR(WOOD)
OP1	4'-0" x 8'-0"	-	OPENING
OP2	3'-6" x 8'-0"	-	OPENING
OP3	3'-0" x 8'-0"	-	OPENING
OP4	3'-0" x 8'-0"	-	OPENING
LD	LIFT DOOR (AS PER VENDORS SPECIFICATION)		



LEGEND	
	R.C.C SLAB / WALL TO STRL. DETAIL
	8" THK. SOLID BLOCK WALL
	6" THK. SOLID BLOCK WALL
	4" THK. SOLID BLOCK WALL
	8", 4" THK. SOLID BLOCK WALL 4'-0" HT.
	SUNK BY 2"

Drawing Title
**2ND BASEMENT FLOOR
FURNITURE LAYOUT**

Drawing Scale: 1"=8'-0"
Drawn by: [Signature]
Checked by: KAMAL
Date drawn: 12 APRIL 2022
PROJECT NO. [Blank]
REV. [Blank]
DRAWING NO. [Blank]


Computer Reference: P:\RESIDENTIAL\DASPALLAHOUSE\SCHEME-12APRIL2022.DWG



PROPOSED DASPALLA HOUSE AT VIZAG

CENTRE FOR DESIGN EXCELLENCE PVT.LTD
ARCHITECTS DESIGNERS PLANNERS
No. 163, DOUBLE ROAD, NEXT TO CAULVERLY SCHOOL,
INDIRANAGAR 2nd STAGE, BANGALORE : 560 038
TEL: 080 40926169 FAX: 080 25203078
email: cde@cdeindia.com www.cdeindia.com

FOR REFERENCE

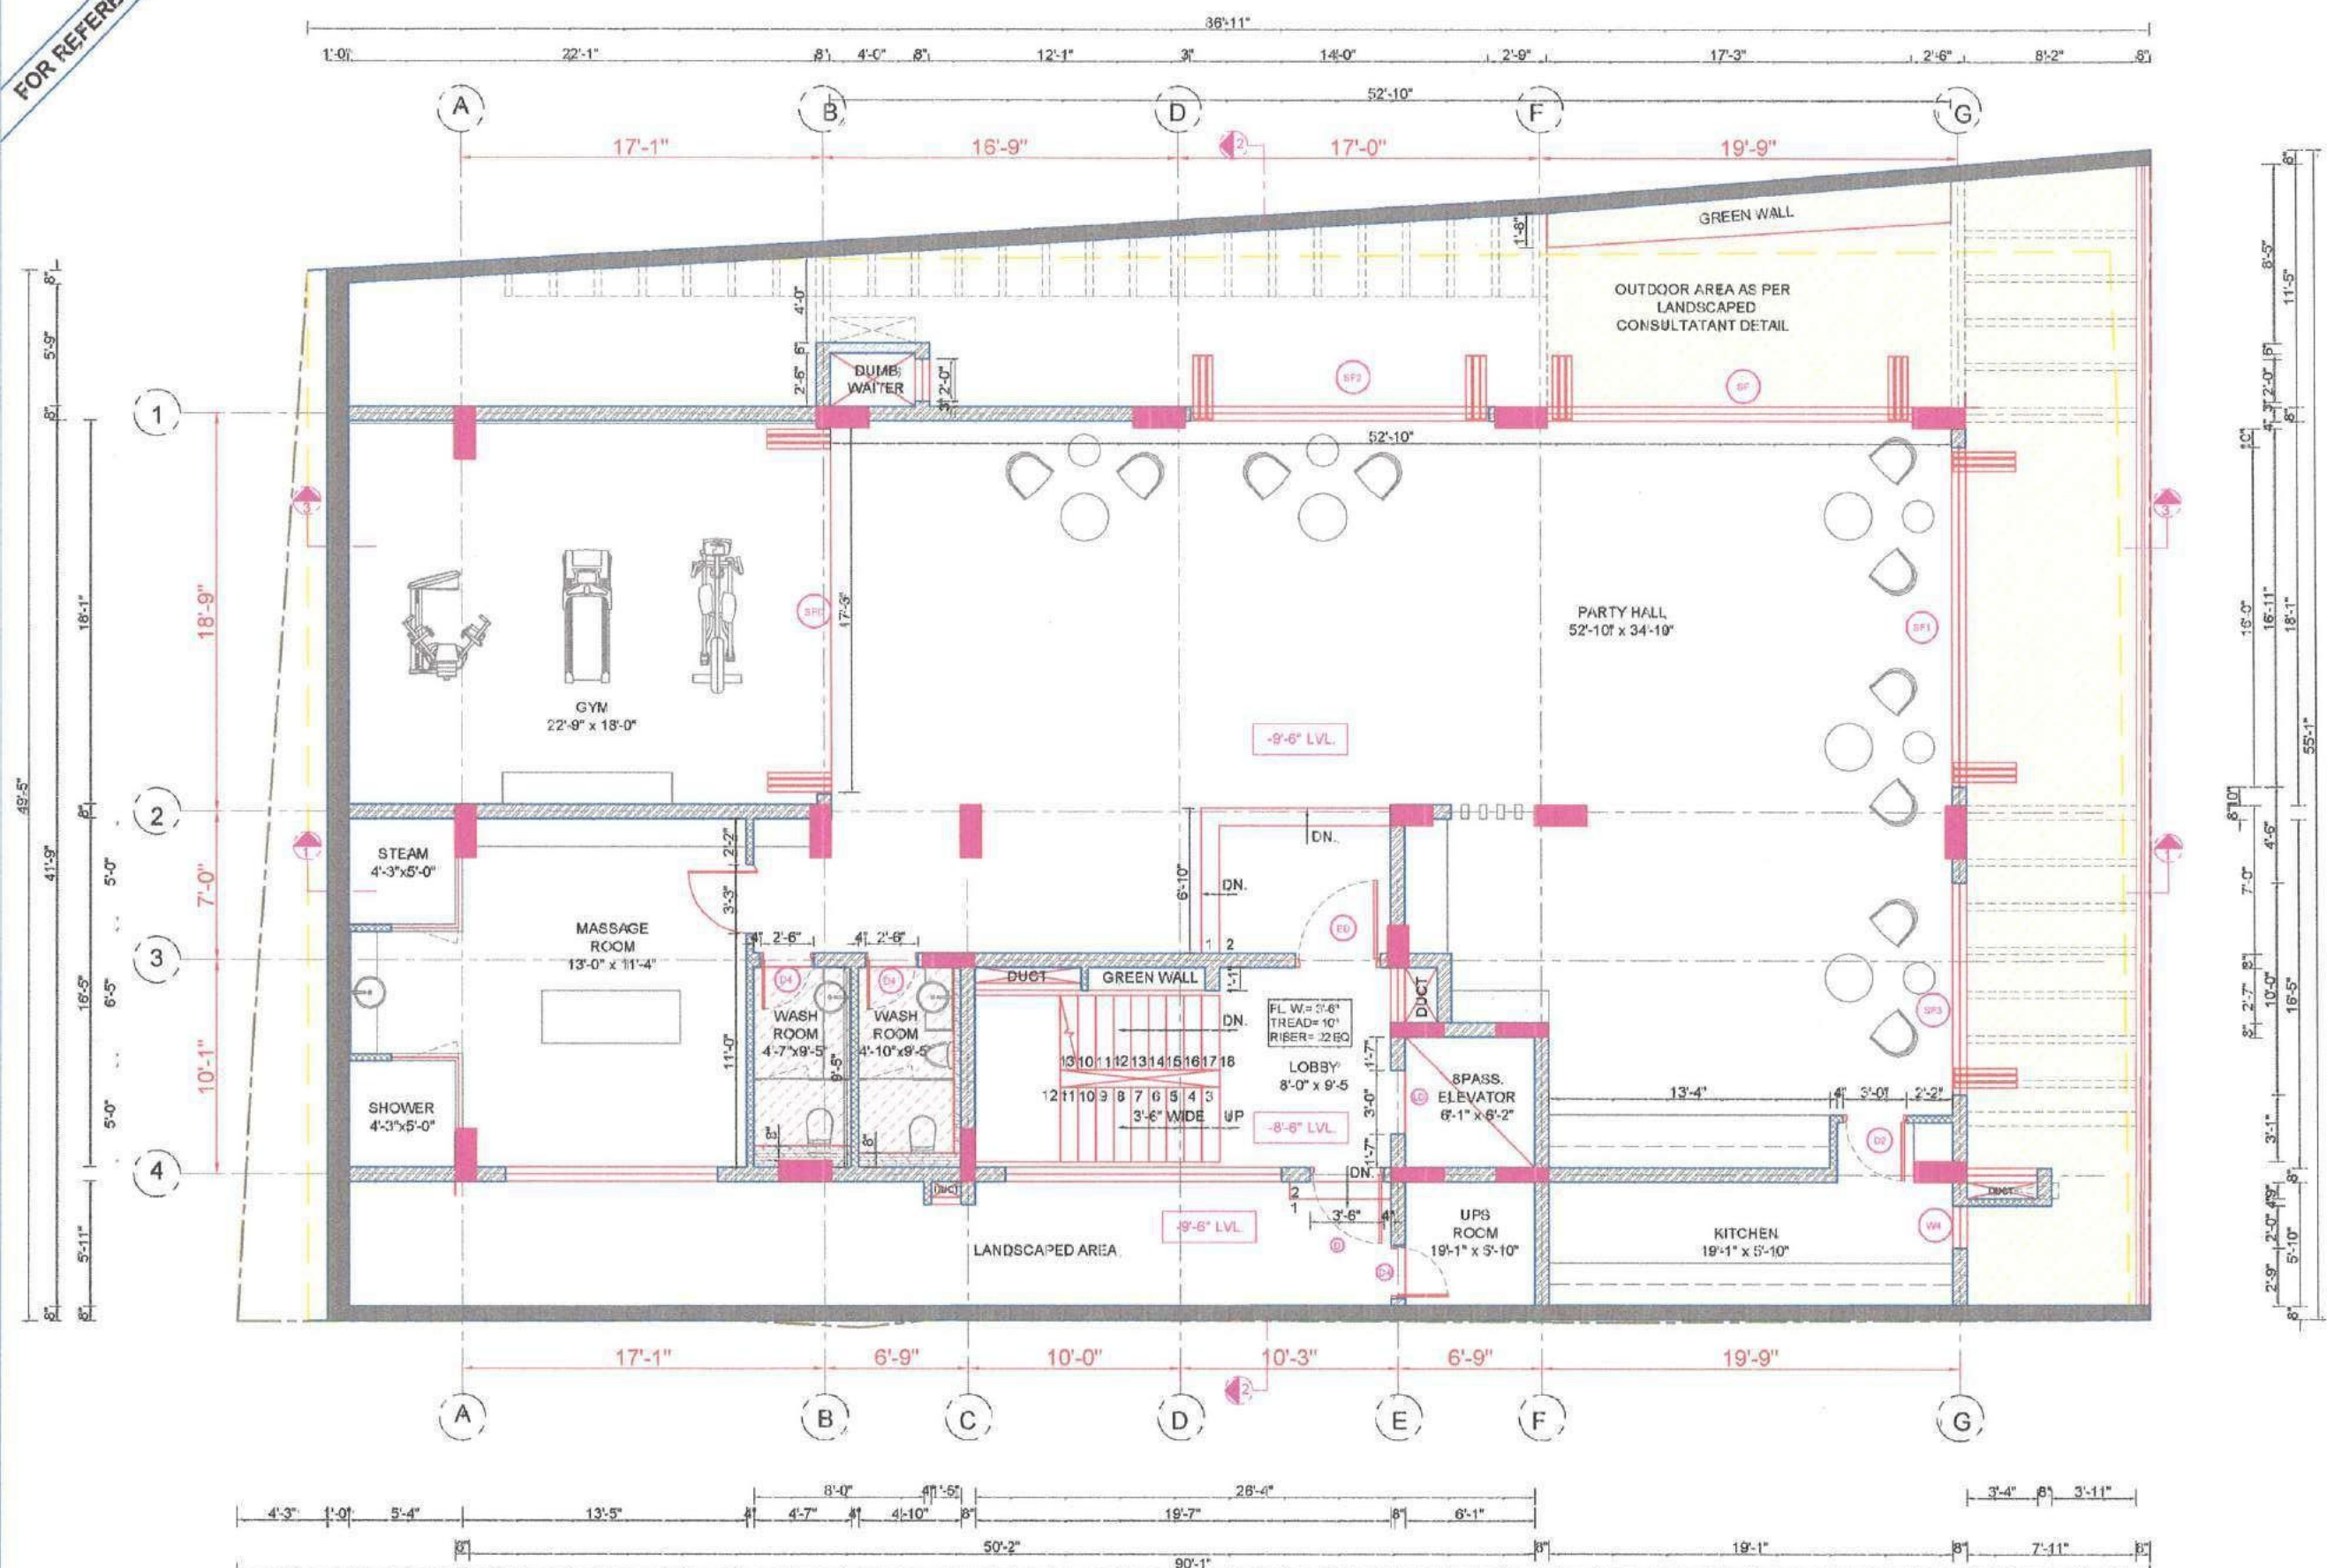

SCHEDULE OF OPENINGS			
TYPE	SIZE	ILL. LIT.	DETAIL
SF	17'-3" x 8'-0"	-	UPVC SLIDING FOLDING DOOR
SF1	18'-0" x 8'-0"	-	UPVC SLIDING FOLDING DOOR
SF2	14'-0" x 7'-0"	1'-0"	UPVC WINDOW
SF3	10'-0" x 7'-3"	1'-0"	ALUMINIUM WINDOW
SF4	12'-0" x 8'-0"	-	ALUMINIUM SLIDING FOLDING DOOR
BN1	17'-3" x 7'-0"	1'-0"	ALUMINIUM WINDOW
BN2	14'-0" x 7'-0"	-	ALUMINIUM SLIDING FOLDING DOOR
BN3(A)	8'-0" x 7'-6"	-	ALUMINIUM SLIDING FOLDING DOOR
BN3	8'-0" x 8'-0"	-	ALUMINIUM SLIDING FOLDING DOOR
BN4	8'-0" x 7'-0"	1'-0"	ALUMINIUM WINDOW
BN5(A)	8'-0" x 7'-6"	-	ALUMINIUM SLIDING FOLDING DOOR
BN5	8'-0" x 8'-0"	-	ALUMINIUM SLIDING FOLDING DOOR
BN6	8'-0" x 8'-0"	1'-0"	ALUMINIUM WINDOW
BN7(A)	8'-0" x 8'-0"	1'-0"	ALUMINIUM WINDOW
BN7	8'-0" x 8'-0"	1'-0"	ALUMINIUM WINDOW
BN8	8'-0" x 4'-0"	4'-0"	ALUMINIUM WINDOW
BN9	7'-0" x 4'-0"	4'-0"	ALUMINIUM WINDOW
BN10(A)	8'-0" x 3'-4"	4'-0"	ALUMINIUM WINDOW
BN10	8'-0" x 4'-0"	4'-0"	ALUMINIUM WINDOW
BN11	8'-0" x 7'-0"	1'-0"	ALUMINIUM FIXED GLASS WINDOW
BN12(A)	4'-0" x 8'-0"	1'-0"	ALUMINIUM WINDOW
BN12	4'-0" x 7'-0"	1'-0"	ALUMINIUM WINDOW
BN13	4'-0" x 4'-0"	3'-6"	ALUMINIUM WINDOW
BN14	3'-4" x 8'-0"	2'-0"	ALUMINIUM WINDOW
BN15	7'-0" x 8'-0"	-	ALUMINIUM SLIDING FOLDING DOOR
F1(A)	11'-0" x 7'-0"	1'-0"	UPVC WINDOW
F1	11'-0" x 7'-0"	1'-0"	ALUMINIUM WINDOW
F2	9'-0" x 7'-0"	1'-0"	ALUMINIUM FIXED GLASS WINDOW
F3(A)	3'-4" x 3'-0"	4'-8"	ALUMINIUM WINDOW
F3	3'-4" x 3'-4"	4'-8"	ALUMINIUM WINDOW
F4	3'-0" x 8'-0"	1'-6"	ALUMINIUM WINDOW
F5(A)	4'-0" x 8'-0"	1'-0"	ALUMINIUM FIXED GLASS WINDOW
F5	4'-0" x 7'-3"	1'-0"	ALUMINIUM FIXED GLASS WINDOW
F6(A)	3'-0" x 8'-0"	1'-0"	ALUMINIUM FIXED GLASS WINDOW
F6	3'-0" x 7'-0"	1'-0"	ALUMINIUM FIXED GLASS WINDOW
W1	6'-0" x 7'-0"	1'-0"	ALUMINIUM WINDOW
W2	3'-0" x 3'-0"	4'-0"	UPVC WINDOW (LOW COST)
W3	3'-0" x 4'-0"	3'-0"	UPVC WINDOW (LOW COST)
W4	2'-0" x 3'-0"	4'-8"	UPVC WINDOW (LOW COST)
W5	1'-0" x 5'-0"	4'-8"	ALUMINIUM WINDOW
W6	4'-0" x 4'-0"	3'-0"	UPVC WINDOW (LOW COST)
ED	4'-0" x 8'-0"	-	DOUBLE LEAF DOOR (WOOD)
ED(A)	4'-0" x 7'-0"	-	DOUBLE LEAF DOOR (WOOD)
DW4	3'-3" x 8'-0"	-	ALUMINIUM DOOR
DW4(A)	3'-3" x 7'-0"	-	ALUMINIUM DOOR
DD1	8'-0" x 7'-0"	-	DOUBLE LEAF DOOR (WOOD & GLASS)
DD	4'-0" x 8'-0"	-	DOUBLE LEAF DOOR (WOOD)
DD(A)	4'-0" x 7'-0"	-	DOUBLE LEAF DOOR (WOOD)
D	3'-0" x 8'-0"	-	DOUBLE LEAF DOOR (WOOD)
D1	3'-3" x 8'-0"	-	DOUBLE LEAF DOOR (WOOD)
D1(A)	3'-3" x 7'-0"	-	DOUBLE LEAF DOOR (WOOD)
D2	3'-0" x 8'-0"	-	DOUBLE LEAF DOOR (WOOD)
D2(A)	3'-0" x 7'-0"	-	DOUBLE LEAF DOOR (WOOD)
D3	2'-0" x 8'-0"	-	DOUBLE LEAF DOOR (WOOD)
D3(A)	2'-0" x 7'-0"	-	DOUBLE LEAF DOOR (WOOD)
D4	2'-0" x 8'-0"	-	DOUBLE LEAF DOOR (WOOD)
BLD	3'-0" x 7'-0"	-	DOOR WITH LAMINATED GLASS
BLD2	3'-0" x 7'-0"	-	DOOR WITH LAMINATED GLASS
BLD3	2'-0" x 7'-0"	-	DOOR WITH LAMINATED GLASS
OP1	4'-0" x 8'-0"	-	OPENING
OP2	3'-0" x 8'-0"	-	OPENING
OP3	3'-3" x 8'-0"	-	OPENING
OP4	3'-0" x 8'-0"	-	OPENING
LD	LIFT DOOR (AS PER VENDORS SPECIFICATION)		



Drawing Title
**1ST BASEMENT FLOOR
FURNITURE LAYOUT**

Drawing Scale 1"=8'-0"
Drawn by :
Checked by : KAMAL
Date drawn : 12APRIL 2022

PROJECT NO. :
REV. :
DRAWING NO. :

Computer Reference : \\RESIDENTIAL\DASPALLAHOUSE\SCHEME-12APRIL 2022.DWG




PROPOSED DASPALLA HOUSE AT VIZAG

LEGEND

- 8" THK. SOLID BLOCK WALL
- 6" THK. SOLID BLOCK WALL
- 4" THK. SOLID BLOCK WALL
- 8" x 4" THK. SOLID BLOCK WALL 4'-0" HT.
- SUNK BY 2"
- R.C.C SLAB / WALL TO UTIL. DETAIL
- SUNK BY 15"

CENTRE FOR DESIGN EXCELLENCE PVT.LTD
ARCHITECTS DESIGNERS PLANNERS
No. 183, DOUBLE ROAD, NEXT TO CAUVERY SCHOOL,
INDIRANAGAR 2nd STAGE, BANGALORE : 560 038
TEL: 080 40926169 FAX: 080 25202079
email: cde@cdeindia.com www.cdeindia.com

FOR REFERENCE

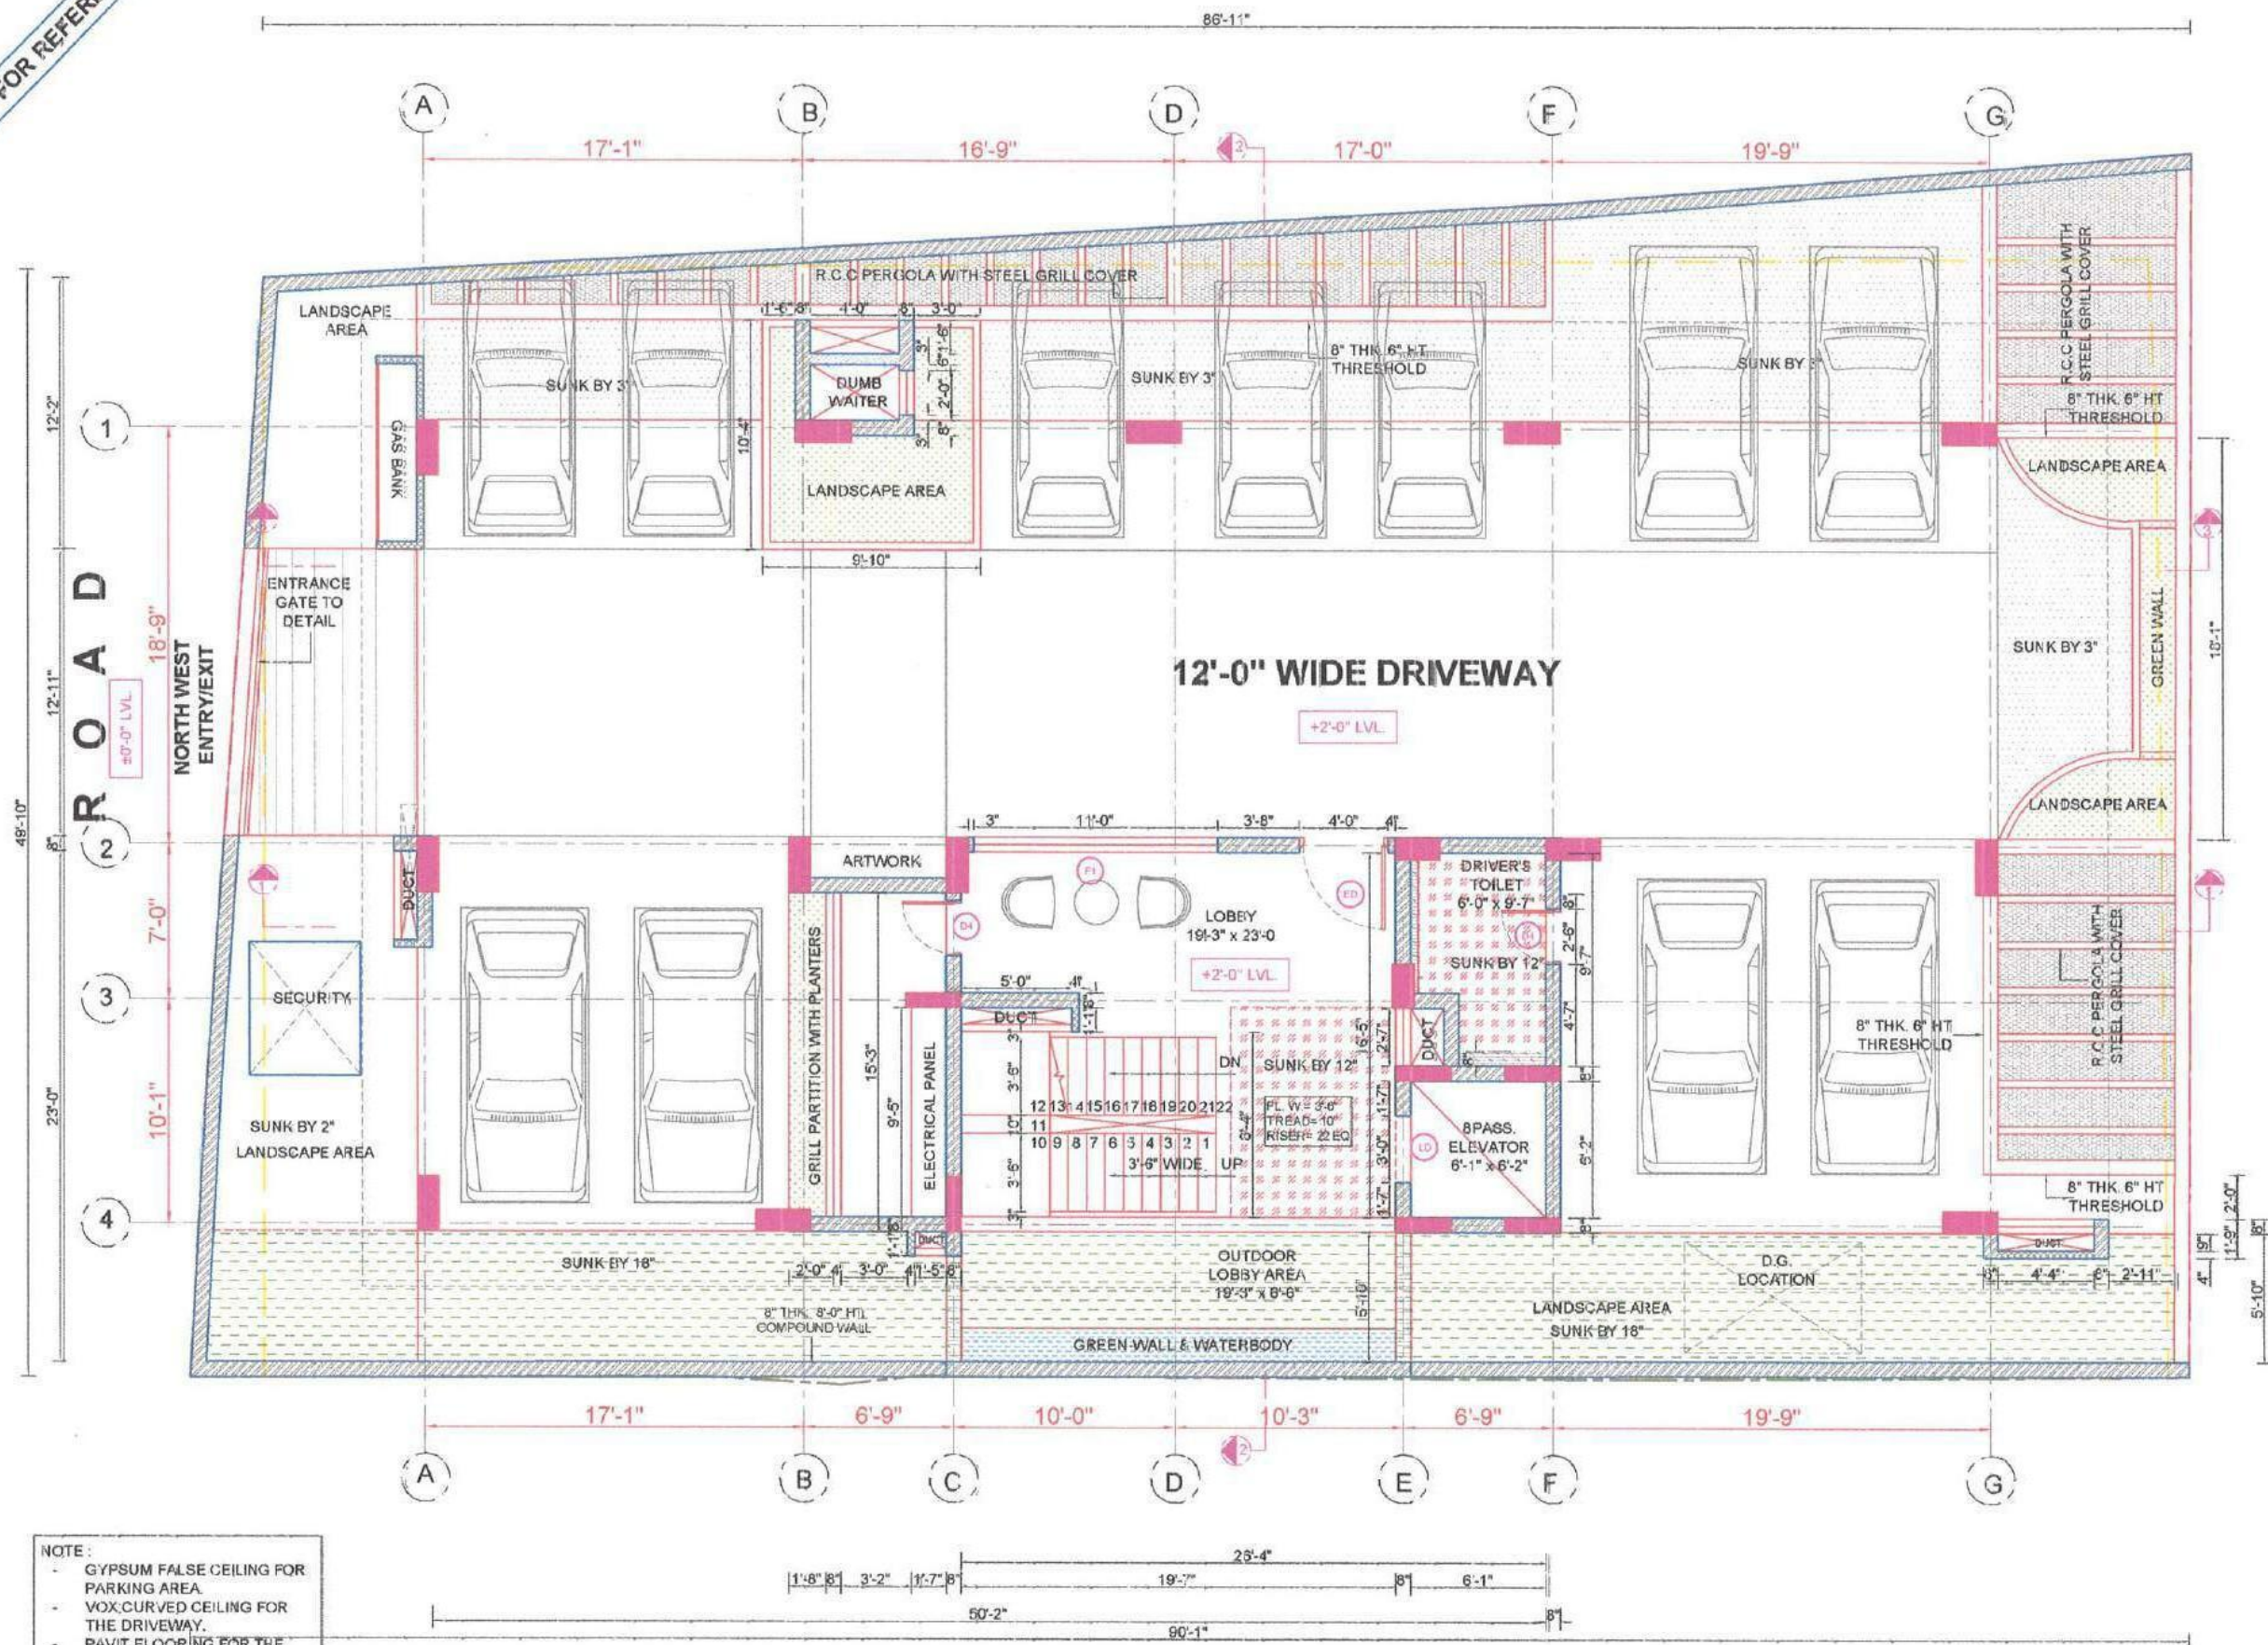

SCHEDULE OF OPENINGS				
TYPE	SIZE	BEL LIT	LINTEL HT	
BF	17'-3" x 8'-0"	-	8'-0"	UPVC BLINDING FOLDED DOOR
BF1	16'-0" x 8'-0"	-	8'-0"	UPVC BLINDING FOLDED DOOR
BF2	14'-0" x 7'-0"	1'-0"	8'-0"	UPVC WINDOW
BF3	12'-0" x 7'-0"	1'-0"	8'-0"	ALUMINUM WINDOW
BFH1	12'-0" x 8'-0"	-	8'-0"	ALUMINUM BLINDING FOLDED DOOR
BN1	17'-3" x 7'-0"	1'-0"	8'-0"	ALUMINUM WINDOW
BN2	14'-0" x 7'-0"	-	7'-0"	ALUMINUM BLINDING FOLDED DOOR
BN3(A)	9'-0" x 7'-0"	-	7'-0"	ALUMINUM BLINDING FOLDED DOOR
BN3	9'-0" x 8'-0"	-	8'-0"	ALUMINUM BLINDING FOLDED DOOR
BN4	9'-0" x 7'-0"	1'-0"	8'-0"	ALUMINUM WINDOW
BN2(A)	6'-0" x 7'-0"	-	7'-0"	ALUMINUM BLINDING FOLDED DOOR
BN5	8'-0" x 7'-0"	-	8'-0"	ALUMINUM BLINDING FOLDED DOOR
BH1	8'-0" x 6'-0"	1'-0"	7'-0"	ALUMINUM WINDOW
BN7(A)	8'-0" x 8'-0"	1'-0"	7'-0"	ALUMINUM WINDOW
BN7	8'-0" x 8'-0"	1'-0"	8'-0"	ALUMINUM WINDOW
BN8	8'-0" x 4'-0"	4'-0"	8'-0"	ALUMINUM WINDOW
BN9	7'-0" x 4'-0"	4'-0"	8'-0"	ALUMINUM WINDOW
BN10(A)	8'-0" x 3'-0"	4'-0"	7'-0"	ALUMINUM WINDOW
BN10	8'-0" x 4'-0"	4'-0"	8'-0"	ALUMINUM WINDOW
BN11	8'-0" x 3'-0"	1'-0"	8'-0"	ALUMINUM FIXED GLASS WINDOW
BN12(A)	4'-0" x 6'-0"	1'-0"	7'-0"	ALUMINUM WINDOW
BN12	4'-0" x 7'-0"	1'-0"	8'-0"	ALUMINUM WINDOW
BN13	4'-0" x 4'-0"	3'-0"	7'-0"	ALUMINUM WINDOW
BN14	3'-0" x 6'-0"	2'-0"	6'-0"	ALUMINUM WINDOW
BN15	7'-0" x 8'-0"	-	8'-0"	ALUMINUM BLINDING FOLDED DOOR
F1(A)	11'-0" x 7'-0"	1'-0"	8'-0"	UPVC WINDOW
F1	11'-0" x 7'-0"	1'-0"	8'-0"	ALUMINUM WINDOW
F2	8'-0" x 7'-0"	1'-0"	8'-0"	ALUMINUM FIXED GLASS WINDOW
F3(A)	3'-0" x 3'-0"	4'-0"	7'-0"	ALUMINUM WINDOW
F3	3'-0" x 3'-0"	4'-0"	8'-0"	ALUMINUM WINDOW
F4	3'-0" x 3'-0"	1'-0"	8'-0"	ALUMINUM WINDOW
F5(A)	4'-0" x 8'-0"	1'-0"	7'-0"	ALUMINUM FIXED GLASS WINDOW
F5	4'-0" x 7'-0"	1'-0"	8'-0"	ALUMINUM FIXED GLASS WINDOW
F6(A)	3'-0" x 8'-0"	1'-0"	7'-0"	ALUMINUM FIXED GLASS WINDOW
F6	3'-0" x 7'-0"	1'-0"	8'-0"	ALUMINUM FIXED GLASS WINDOW
W1	5'-0" x 7'-0"	1'-0"	8'-0"	ALUMINUM WINDOW
W2	3'-0" x 3'-0"	4'-0"	7'-0"	UPVC WINDOW (LOW COST)
W3	2'-0" x 4'-0"	3'-0"	7'-0"	UPVC WINDOW (LOW COST)
W4	2'-0" x 3'-0"	4'-0"	8'-0"	UPVC WINDOW (LOW COST)
W5	1'-0" x 3'-0"	4'-0"	8'-0"	ALUMINUM WINDOW
W6	4'-0" x 4'-0"	3'-0"	7'-0"	UPVC WINDOW (LOW COST)
ED	8'-0" x 8'-0"	-	8'-0"	DOUBLE LEAF DOOR (WOOD)
ED(A)	4'-0" x 7'-0"	-	7'-0"	DOUBLE LEAF DOOR (WOOD)
DW4	3'-0" x 8'-0"	-	8'-0"	ALUMINUM DOOR
DW(A)	3'-0" x 7'-0"	-	7'-0"	ALUMINUM DOOR
DD1	8'-0" x 7'-0"	-	7'-0"	DOUBLE LEAF DOOR (WOOD) (2-10-20)
DD	4'-0" x 8'-0"	-	8'-0"	DOUBLE LEAF DOOR (WOOD)
DD(A)	4'-0" x 7'-0"	-	7'-0"	DOUBLE LEAF DOOR (WOOD)
D	3'-0" x 8'-0"	-	8'-0"	SINGLE LEAF DOOR (WOOD)
D1	3'-0" x 8'-0"	-	8'-0"	SINGLE LEAF DOOR (WOOD)
D1(A)	3'-0" x 7'-0"	-	7'-0"	SINGLE LEAF DOOR (WOOD)
D2	3'-0" x 8'-0"	-	8'-0"	SINGLE LEAF DOOR (WOOD)
D2(A)	3'-0" x 7'-0"	-	7'-0"	SINGLE LEAF DOOR (WOOD)
D3	3'-0" x 8'-0"	-	8'-0"	SINGLE LEAF DOOR (WOOD)
D3(A)	3'-0" x 7'-0"	-	7'-0"	SINGLE LEAF DOOR (WOOD)
D4	2'-0" x 8'-0"	-	8'-0"	SINGLE LEAF DOOR (WOOD)
BLD	3'-0" x 7'-0"	-	7'-0"	DOOR WITH GLASS (WOOD) (DOOR)
BLD2	3'-0" x 7'-0"	-	7'-0"	DOOR WITH GLASS (WOOD) (DOOR)
BLD4	3'-0" x 7'-0"	-	7'-0"	DOOR WITH GLASS (WOOD) (DOOR)
ODS	2'-0" x 7'-0"	-	7'-0"	SINGLE LEAF DOOR (WOOD)
OP1	4'-0" x 8'-0"	-	8'-0"	OPENING
OP2	3'-0" x 8'-0"	-	8'-0"	OPENING
OP3	3'-0" x 8'-0"	-	8'-0"	OPENING
OP4	3'-0" x 8'-0"	-	8'-0"	OPENING
LD	LEFT DOOR (AS PER VENDORS SPECIFICATION)			

NOTE :

- GYPSUM FALSE CEILING FOR PARKING AREA.
- VOX CURVED CEILING FOR THE DRIVEWAY.
- PAVIT FLOORING FOR THE STILT FLOOR.

NOTE: LANDSCAPE AREA TO LANDSCAPE
CONSULTANT DETAIL

Drawing Title
**STILT FLOOR
FURNITURE LAYOUT**

Computer
Reference P:\RESIDENTIAL\ASPALLAHOUSE\SCHEME-12APRIL 2023.DWG


Drawing Scale 1"=8'-0" Drawn by : - Checked by : KAMAL Date drawn : 12APRIL.2022	
PROJECT NO.	REV.
DRAWING NO.	



PROPOSED DASPALLA HOUSE AT VIZAG

LEGEND	
	8" THK. SOLID BLOCK WALL
	6" THK. SOLID BLOCK WALL
	4" THK. SOLID BLOCK WALL
	8", 4" THK. SOLID BLOCK WALL 4"x4" HT.
	SUNK BY 2"
	SUNK TO THE BOTTOM OF BEAM
	LANDSCAPE AREA - FILLED UPTO INVERTED BEAM LVL.

FOR REFERENCE

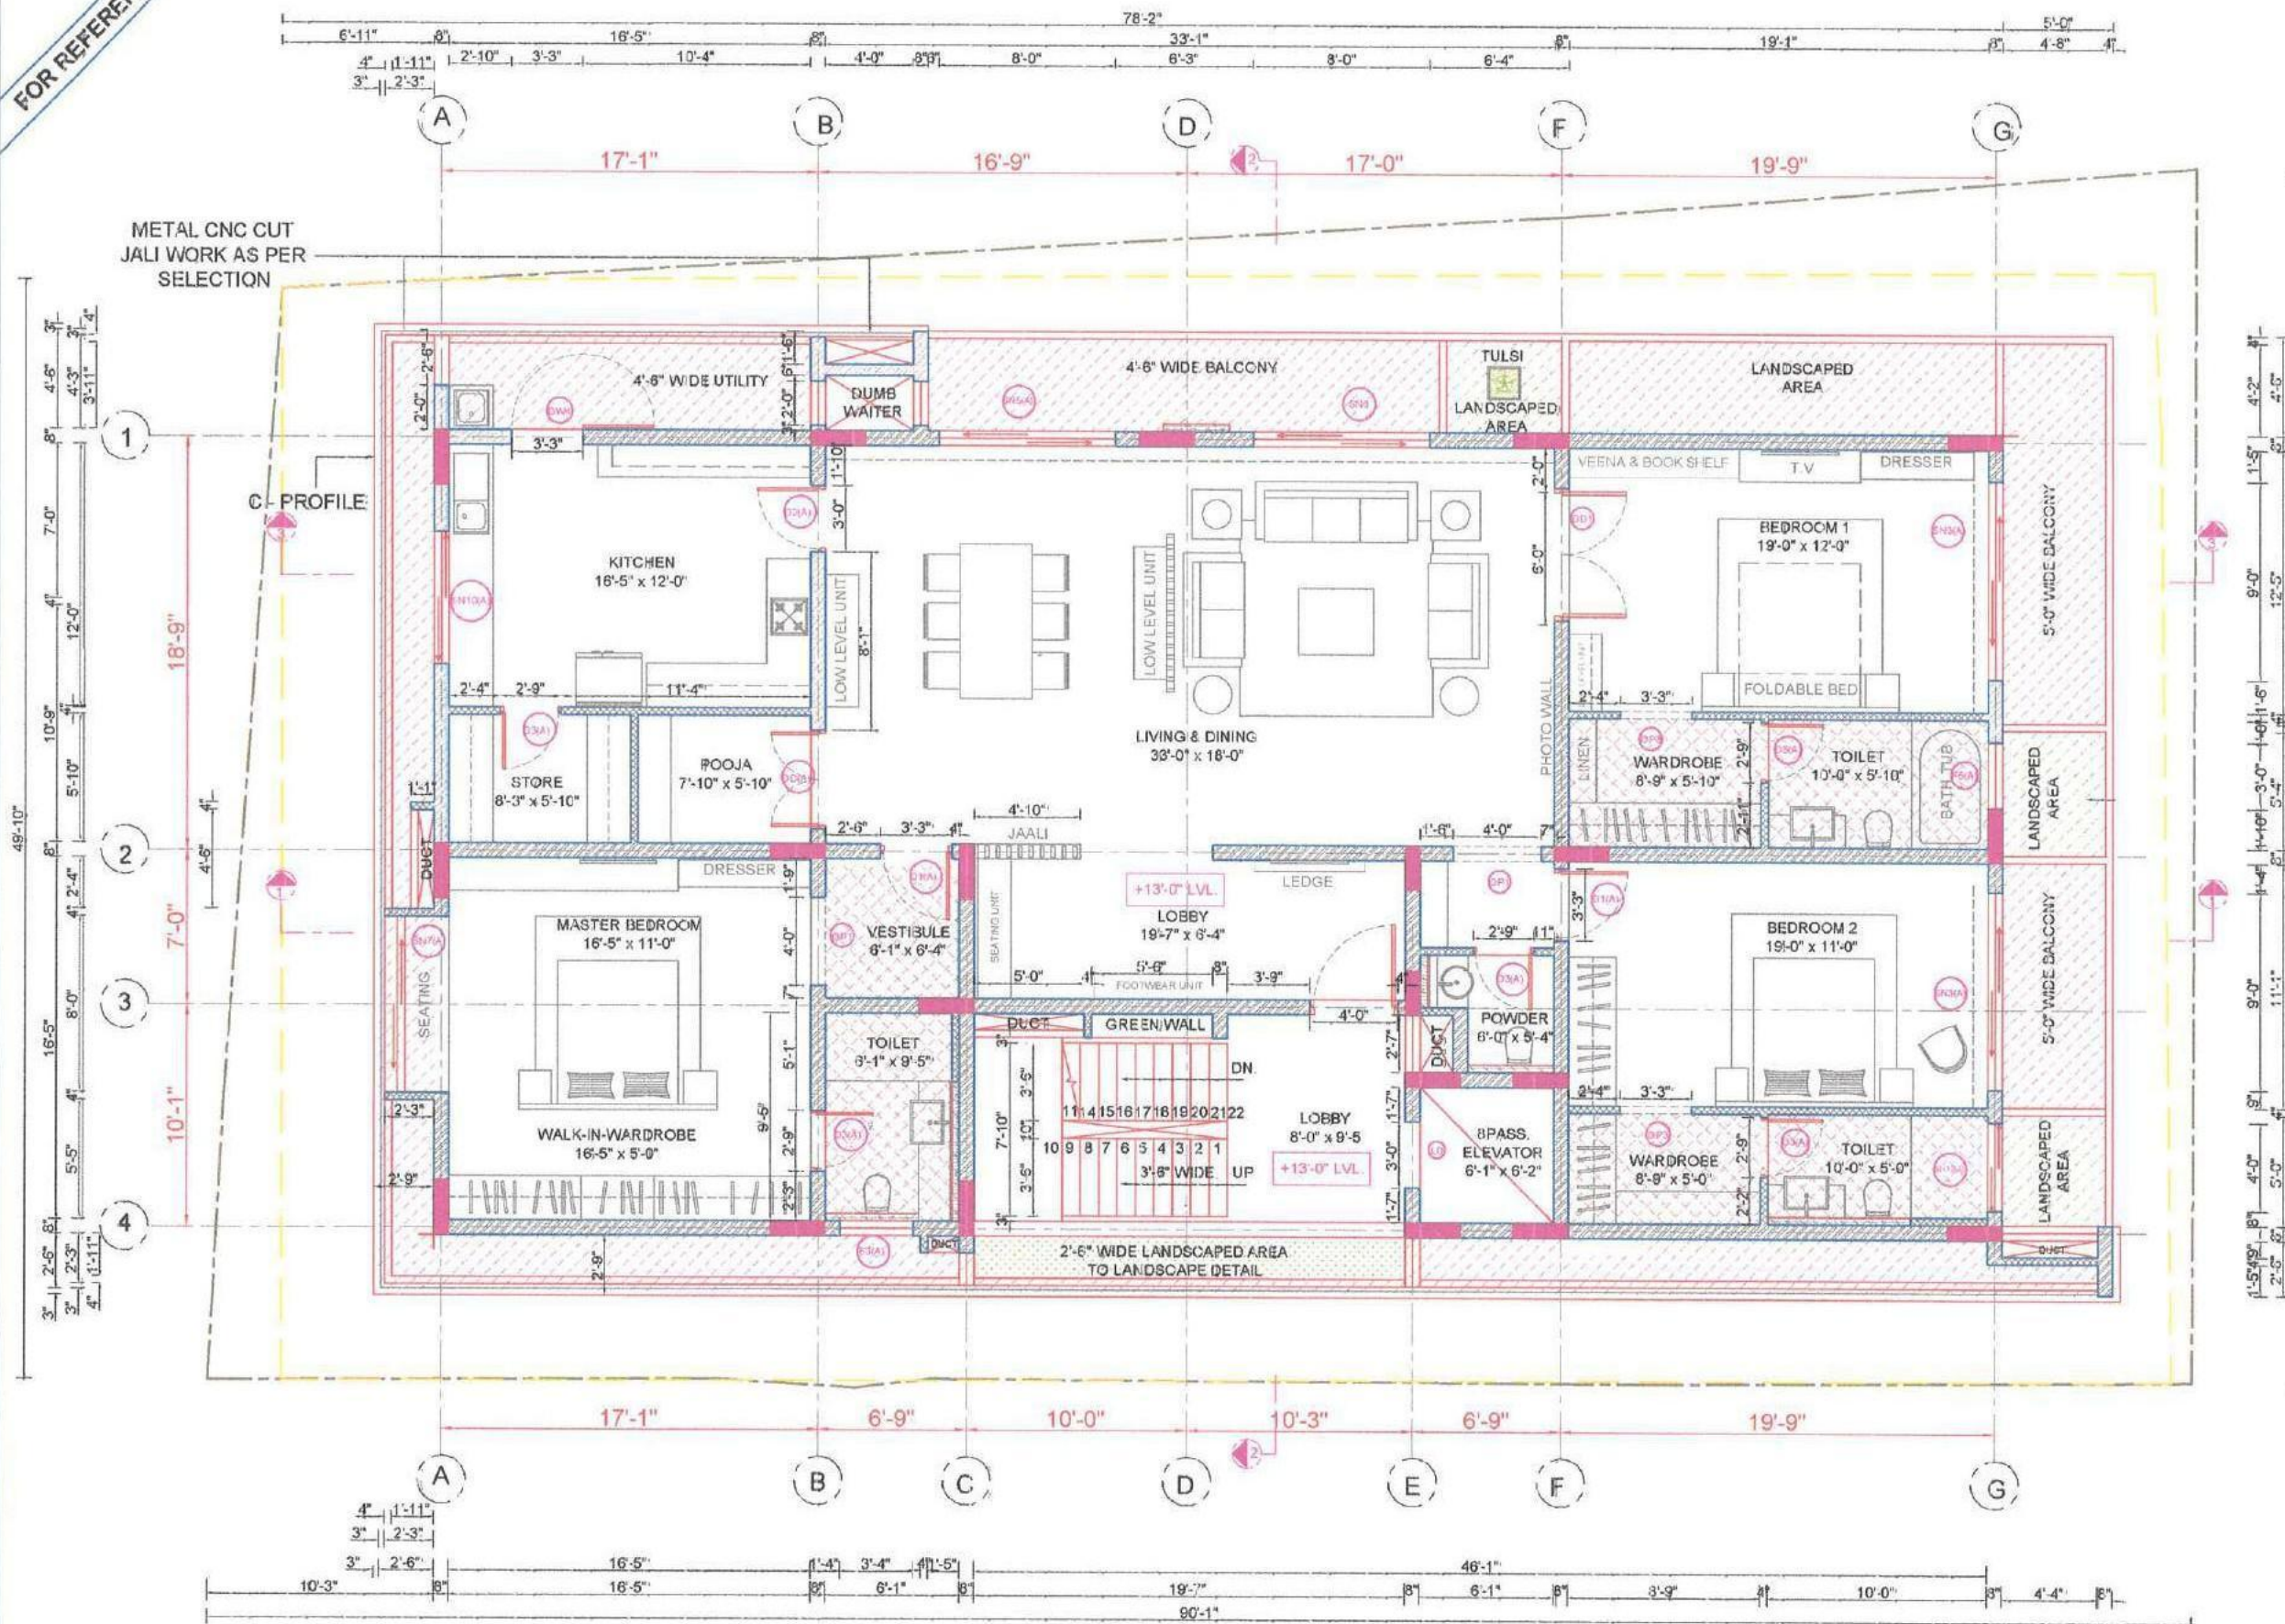

NOTE: LANDSCAPE AREA TO LANDSCAPE
CONSULTANT DETAIL

Drawing Title GROUND FLOOR FURNITURE LAYOUT	Drawing Scale 1"=8'-3" Drawn by : Checked by : KAMAL Date drawn : 12APRIL 2022				
Computer Reference P:\RESIDENTIAL\QASPALLHOUSE\SCHEME - 12APRIL 2022.DWG	<table border="1"> <tr> <td data-bbox="439 1921 575 1932">PROJECT NO.</td> <td data-bbox="575 1921 658 1932">REV.</td> </tr> <tr> <td data-bbox="439 1932 575 1936">DRAWING NO.</td> <td data-bbox="575 1932 658 1936"></td> </tr> </table>	PROJECT NO.	REV.	DRAWING NO.	
PROJECT NO.	REV.				
DRAWING NO.					



PROPOSED DASPALLA HOUSE AT VIZAG


SCHEDULE OF OPENINGS				
TYPE	SIZE	BELT LIFT KIT	UNIT KIT	
SF	17'-3" x 8'-0"	-	8'-0"	UPVC SLIDING FOLDING DOOR
SF1	11'-0" x 8'-0"	-	8'-0"	ALUMINUM SLIDING FOLDING DOOR
SF2	14'-0" x 7'-0"	1'-0"	8'-0"	UPVC WINDOW
SF3	10'-0" x 7'-0"	1'-0"	8'-0"	ALUMINUM WINDOW
SF4	12'-0" x 8'-0"	-	8'-0"	ALUMINUM SLIDING FOLDING DOOR
SF5	17'-3" x 7'-0"	1'-0"	8'-0"	ALUMINUM WINDOW
SN2	14'-0" x 7'-0"	-	7'-0"	ALUMINUM SLIDING FOLDING DOOR
SN3A	9'-0" x 7'-0"	-	7'-0"	ALUMINUM SLIDING FOLDING DOOR
SN3	8'-0" x 8'-0"	-	8'-0"	ALUMINUM SLIDING FOLDING DOOR
SN4	9'-0" x 7'-0"	1'-0"	8'-0"	ALUMINUM WINDOW
SN5	9'-0" x 7'-0"	-	7'-0"	ALUMINUM SLIDING FOLDING DOOR
SN6	9'-0" x 8'-0"	-	8'-0"	ALUMINUM SLIDING FOLDING DOOR
SN8	8'-0" x 8'-0"	1'-0"	7'-0"	ALUMINUM WINDOW
SN7(A)	8'-0" x 8'-0"	1'-0"	7'-0"	ALUMINUM WINDOW
SN7	8'-0" x 8'-0"	1'-0"	8'-0"	ALUMINUM WINDOW
SN8	8'-0" x 8'-0"	1'-0"	8'-0"	ALUMINUM WINDOW
SN9	7'-0" x 4'-0"	1'-0"	2'-0"	ALUMINUM WINDOW
SN10(A)	8'-0" x 5'-0"	1'-0"	7'-0"	ALUMINUM WINDOW
SN10	8'-0" x 4'-0"	1'-0"	8'-0"	ALUMINUM WINDOW
SN11	5'-0" x 7'-0"	1'-0"	8'-0"	ALUMINUM FIXED GLASS WINDOW
SN11(A)	4'-0" x 8'-0"	1'-0"	7'-0"	ALUMINUM WINDOW
SN12	4'-0" x 7'-0"	1'-0"	8'-0"	ALUMINUM WINDOW
SN13	4'-0" x 4'-0"	3'-0"	7'-0"	ALUMINUM WINDOW
SN14	3'-4" x 8'-0"	2'-0"	8'-0"	ALUMINUM WINDOW
SN19	7'-0" x 8'-0"	-	8'-0"	ALUMINUM SLIDING FOLDING DOOR
F1(A)	11'-0" x 7'-0"	1'-0"	8'-0"	UPVC WINDOW
F1	11'-0" x 7'-0"	1'-0"	8'-0"	ALUMINUM WINDOW
F2	5'-0" x 7'-0"	1'-0"	8'-0"	ALUMINUM FIXED GLASS WINDOW
F3(A)	3'-4" x 3'-4"	4'-0"	7'-0"	ALUMINUM WINDOW
F3	3'-4" x 3'-4"	4'-0"	8'-0"	ALUMINUM WINDOW
F4	3'-4" x 8'-0"	1'-0"	9'-0"	ALUMINUM WINDOW
F5(A)	4'-0" x 8'-0"	1'-0"	7'-0"	ALUMINUM FIXED GLASS WINDOW
F5	4'-0" x 7'-0"	1'-0"	8'-0"	ALUMINUM FIXED GLASS WINDOW
F6	3'-4" x 8'-0"	1'-0"	7'-0"	ALUMINUM FIXED GLASS WINDOW
F7	3'-0" x 7'-0"	1'-0"	8'-0"	ALUMINUM FIXED GLASS WINDOW
W1	5'-0" x 7'-0"	1'-0"	8'-0"	ALUMINUM WINDOW
W2	3'-0" x 3'-0"	4'-0"	7'-0"	UPVC WINDOW (GLASS COAT)
W3	3'-0" x 4'-0"	3'-0"	7'-0"	UPVC WINDOW (GLASS COAT)
W4	2'-0" x 3'-0"	4'-0"	8'-0"	UPVC WINDOW (GLASS COAT)
W5	1'-0" x 3'-0"	4'-0"	8'-0"	ALUMINUM WINDOW
W6	4'-0" x 4'-0"	3'-0"	7'-0"	UPVC WINDOW (GLASS COAT)
ED	4'-0" x 8'-0"	-	8'-0"	DOUBLE LEAF (DOOR/WOOD)
ED(A)	4'-0" x 7'-0"	-	7'-0"	DOUBLE LEAF (DOOR/WOOD)
DW4	3'-0" x 8'-0"	-	8'-0"	ALUMINUM DOOR
DW4(A)	3'-0" x 7'-0"	-	7'-0"	ALUMINUM DOOR
DD1	8'-0" x 7'-0"	-	7'-0"	DOUBLE LEAF (DOOR/WOOD & GLASS)
DD	4'-0" x 8'-0"	-	8'-0"	DOUBLE LEAF (DOOR/WOOD)
DD(A)	4'-0" x 7'-0"	-	7'-0"	DOUBLE LEAF (DOOR/WOOD)
D	3'-0" x 8'-0"	-	8'-0"	SINGLE LEAF (DOOR/WOOD)
D1	3'-0" x 8'-0"	-	8'-0"	SINGLE LEAF (DOOR/WOOD)
D1(A)	3'-0" x 7'-0"	-	7'-0"	SINGLE LEAF (DOOR/WOOD)
D2	3'-0" x 8'-0"	-	8'-0"	SINGLE LEAF (DOOR/WOOD)
D2(A)	3'-0" x 7'-0"	-	7'-0"	SINGLE LEAF (DOOR/WOOD)
D3	2'-0" x 8'-0"	-	8'-0"	SINGLE LEAF (DOOR/WOOD)
D3(A)	2'-0" x 7'-0"	-	7'-0"	SINGLE LEAF (DOOR/WOOD)
D4	2'-0" x 8'-0"	-	8'-0"	SINGLE LEAF (DOOR/WOOD)
BLD	3'-0" x 7'-0"	-	7'-0"	DOOR WITH GLASS (DOOR/WOOD & GLASS)
BLD1	3'-0" x 7'-0"	-	7'-0"	DOOR WITH GLASS (DOOR/WOOD & GLASS)
BD1	3'-0" x 7'-0"	-	7'-0"	SINGLE LEAF (DOOR/WOOD)
BD5	2'-0" x 7'-0"	-	7'-0"	SINGLE LEAF (DOOR/WOOD)
OP1	4'-0" x 8'-0"	-	8'-0"	OPENING
OP2	3'-0" x 8'-0"	-	8'-0"	OPENING
OP3	3'-0" x 8'-0"	-	8'-0"	OPENING
OP4	3'-0" x 8'-0"	-	8'-0"	OPENING
LD	LIFT DOOR (AS PER VENDORS SPECIFICATION)			



LEGEND	
	8" THK. SOLID BLOCK WALL
	6" THK. SOLID BLOCK WALL
	4" THK. SOLID BLOCK WALL
	8", 4" THK. SOLID BLOCK WALL 4'-0" HT.
	SUNK BY 2"
	SUNK TO THE BOTTOM OF BEAM
	LANDSCAPE AREA - FILLED UP TO INVERTED BEAM LVL.

CENTRE FOR DESIGN EXCELLENCE PVT.LTD
ARCHITECTS DESIGNERS PLANNERS
No. 183, DOUBLE ROAD, NEXT TO CAJVERY SCHOOL,
INDIRANAGAR 2nd STAGE, BANGALORE - 560 038
TEL 080 40926169 FAX. 080 25302079
email : cdce@ceindia.com www.ceindia.com

FOR REFERENCE

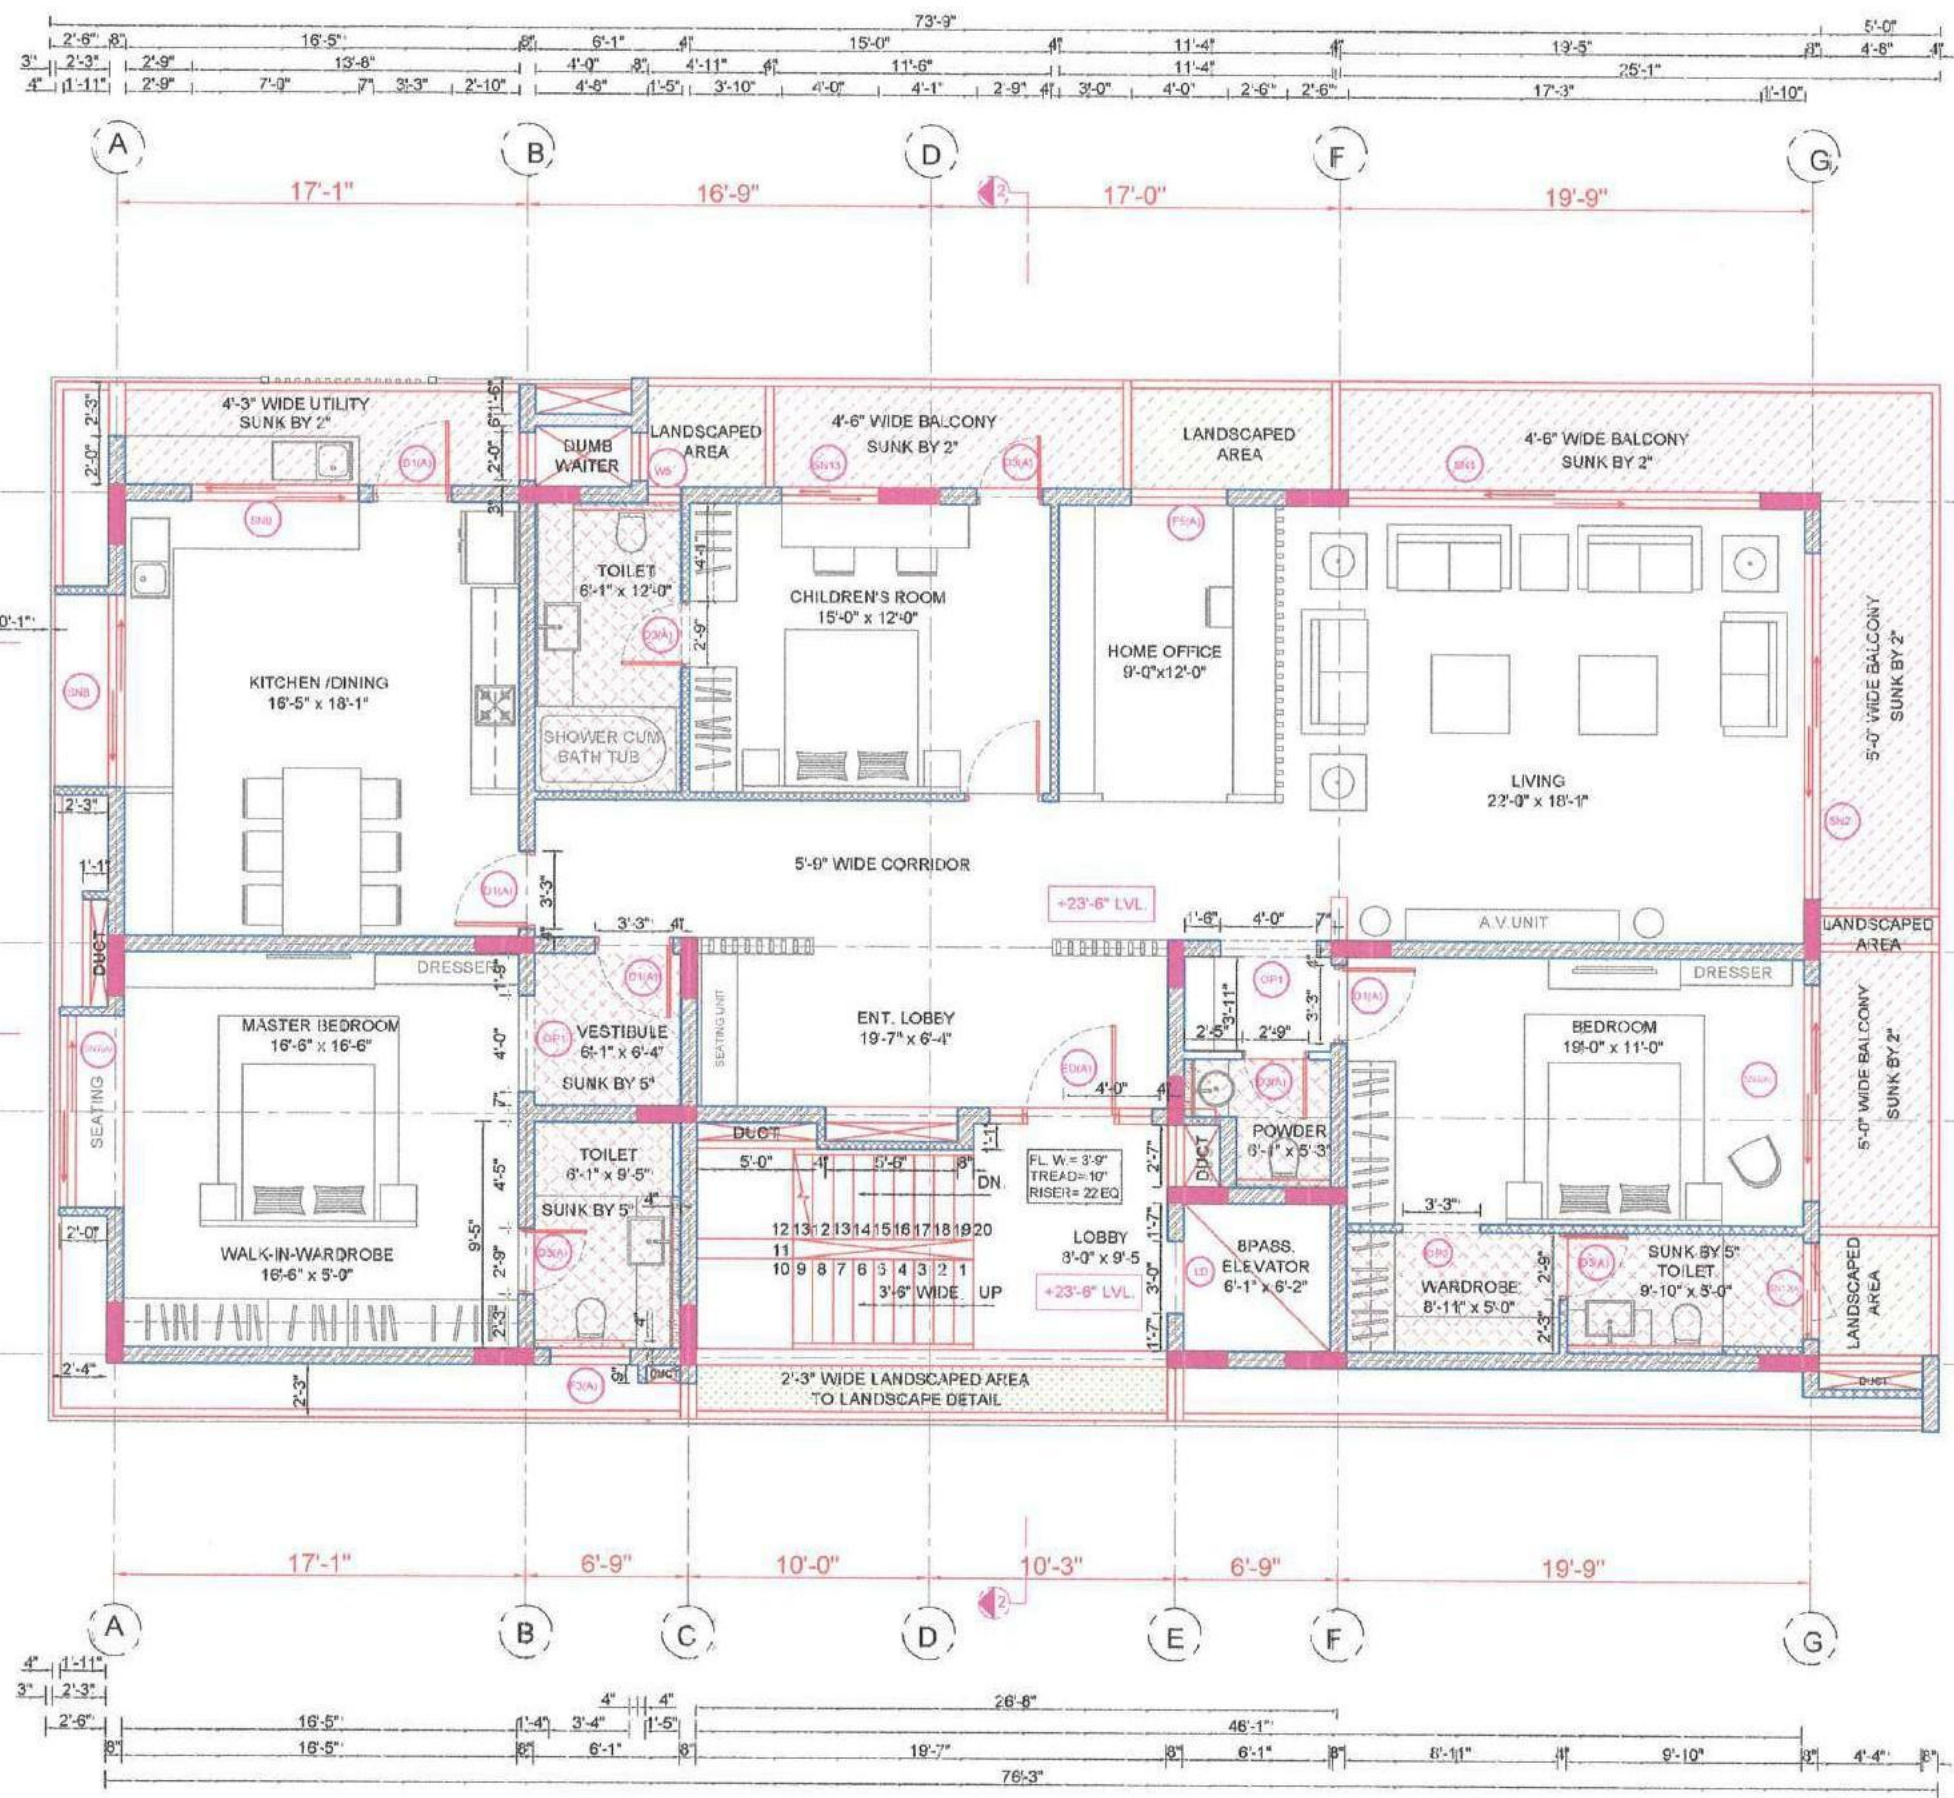

SCHEDULE OF OPENINGS				
TYPE	SIZE	SET	SET	DETAIL
SP	17'-3" x 9'-0"	-	8'-0"	UPVC SLIDING FOLDING DOOR
SP1	18'-0" x 8'-0"	-	8'-0"	UPVC SLIDING FOLDING DOOR
SP2	14'-0" x 7'-0"	1'-0"	8'-0"	UPVC WINDOW
SP3	10'-0" x 7'-0"	1'-0"	8'-0"	ALUMINUM WINDOW
SPN1	12'-0" x 8'-0"	-	8'-0"	ALUMINUM SLIDING FOLDING DOOR
SN1	17'-3" x 7'-0"	1'-0"	8'-0"	ALUMINUM WINDOW
SN2	14'-0" x 7'-0"	-	7'-0"	ALUMINUM SLIDING FOLDING DOOR
SN2(A)	8'-0" x 7'-0"	-	7'-0"	ALUMINUM SLIDING FOLDING DOOR
SN3	12'-0" x 8'-0"	-	8'-0"	ALUMINUM SLIDING FOLDING DOOR
SN4	9'-0" x 7'-0"	1'-0"	8'-0"	ALUMINUM WINDOW
SN4(A)	8'-0" x 7'-0"	-	7'-0"	ALUMINUM SLIDING FOLDING DOOR
SN6	8'-0" x 8'-0"	-	8'-0"	ALUMINUM SLIDING FOLDING DOOR
SN6	8'-0" x 8'-0"	1'-0"	7'-0"	ALUMINUM WINDOW
SN7(A)	8'-0" x 8'-0"	1'-0"	7'-0"	ALUMINUM WINDOW
SN7	8'-0" x 8'-0"	1'-0"	8'-0"	ALUMINUM WINDOW
SN8	8'-0" x 8'-0"	4'-0"	8'-0"	ALUMINUM WINDOW
SN9	7'-0" x 4'-0"	4'-0"	8'-0"	ALUMINUM WINDOW
SN10(A)	8'-0" x 8'-0"	4'-0"	7'-0"	ALUMINUM WINDOW
SN10	8'-0" x 8'-0"	4'-0"	8'-0"	ALUMINUM WINDOW
SN11	8'-0" x 7'-0"	1'-0"	8'-0"	ALUMINUM FIXED GLASS WINDOW
SN12(A)	4'-0" x 8'-0"	1'-0"	7'-0"	ALUMINUM WINDOW
SN12	4'-0" x 7'-0"	1'-0"	8'-0"	ALUMINUM WINDOW
SN13	4'-0" x 4'-0"	3'-0"	7'-0"	ALUMINUM WINDOW
SN14	3'-0" x 8'-0"	2'-0"	8'-0"	ALUMINUM WINDOW
SN15	7'-0" x 8'-0"	-	8'-0"	ALUMINUM SLIDING FOLDING DOOR
F1(A)	11'-0" x 7'-0"	1'-0"	8'-0"	UPVC WINDOW
F1	11'-0" x 7'-0"	1'-0"	8'-0"	ALUMINUM WINDOW
F2	8'-0" x 7'-0"	1'-0"	8'-0"	ALUMINUM FIXED GLASS WINDOW
F3(A)	3'-0" x 5'-0"	4'-0"	7'-0"	ALUMINUM WINDOW
F3	3'-0" x 3'-0"	4'-0"	8'-0"	ALUMINUM WINDOW
F4	3'-0" x 8'-0"	1'-0"	8'-0"	ALUMINUM WINDOW
FB(A)	4'-0" x 8'-0"	1'-0"	7'-0"	ALUMINUM FIXED GLASS WINDOW
FB	4'-0" x 7'-0"	1'-0"	8'-0"	ALUMINUM FIXED GLASS WINDOW
FB(A)	3'-0" x 8'-0"	1'-0"	7'-0"	ALUMINUM FIXED GLASS WINDOW
FB	3'-0" x 7'-0"	1'-0"	8'-0"	ALUMINUM FIXED GLASS WINDOW
W1	8'-0" x 7'-0"	1'-0"	8'-0"	UPVC WINDOW (LOW COST)
W2	8'-0" x 8'-0"	4'-0"	7'-0"	UPVC WINDOW (LOW COST)
W3	3'-0" x 4'-0"	3'-0"	7'-0"	UPVC WINDOW (LOW COST)
W4	3'-0" x 3'-0"	4'-0"	8'-0"	UPVC WINDOW (LOW COST)
WB	1'-0" x 3'-0"	4'-0"	8'-0"	ALUMINUM WINDOW
WB	4'-0" x 4'-0"	3'-0"	7'-0"	UPVC WINDOW (LOW COST)
ED	4'-0" x 8'-0"	-	8'-0"	DOUBLE LEAF DOOR (WOOD)
ED(A)	4'-0" x 7'-0"	-	7'-0"	DOUBLE LEAF DOOR (WOOD)
DW1	3'-0" x 8'-0"	-	8'-0"	ALUMINUM DOOR
DW1(A)	3'-0" x 7'-0"	-	7'-0"	ALUMINUM DOOR
DD1	8'-0" x 7'-0"	-	7'-0"	DOUBLE LEAF DOOR (WOOD & GLASS)
DD	4'-0" x 8'-0"	-	8'-0"	DOUBLE LEAF DOOR (WOOD)
DD(A)	4'-0" x 7'-0"	-	7'-0"	DOUBLE LEAF DOOR (WOOD)
D	3'-0" x 8'-0"	-	8'-0"	SINGLE LEAF DOOR (WOOD)
D1	3'-0" x 8'-0"	-	8'-0"	SINGLE LEAF DOOR (WOOD)
D1(A)	3'-0" x 7'-0"	-	7'-0"	SINGLE LEAF DOOR (WOOD)
D2	3'-0" x 8'-0"	-	8'-0"	SINGLE LEAF DOOR (WOOD)
D2(A)	3'-0" x 7'-0"	-	7'-0"	SINGLE LEAF DOOR (WOOD)
D3	3'-0" x 8'-0"	-	8'-0"	SINGLE LEAF DOOR (WOOD)
D3(A)	3'-0" x 7'-0"	-	7'-0"	SINGLE LEAF DOOR (WOOD)
D4	2'-0" x 7'-0"	-	7'-0"	SINGLE LEAF DOOR (WOOD)
D4(A)	2'-0" x 6'-0"	-	6'-0"	SINGLE LEAF DOOR (WOOD)
BLD	3'-0" x 7'-0"	-	7'-0"	DOOR WITH LANDSCAPE DETAIL
BLD2	3'-0" x 7'-0"	-	7'-0"	DOOR WITH LANDSCAPE DETAIL
BD4	2'-0" x 7'-0"	-	7'-0"	SINGLE LEAF DOOR (WOOD)
BD5	2'-0" x 7'-0"	-	7'-0"	SINGLE LEAF DOOR (WOOD)
OP1	4'-0" x 8'-0"	-	8'-0"	OPENING
OP2	3'-0" x 8'-0"	-	8'-0"	OPENING
OP3	3'-0" x 8'-0"	-	8'-0"	OPENING
OP4	3'-0" x 8'-0"	-	8'-0"	OPENING
LD	LIFT DOOR (AS PER VENDORS SPECIFICATION)			



NOTE: LANDSCAPE AREA TO LANDSCAPE CONSULTANT DETAIL

Drawing Title
FIRST FLOOR FURNITURE LAYOUT

Drawing Scale 1"=8'-3"

Drawn by :
Checked by : KAMAL
Date drawn : 12APRIL2022

PROJECT NO. REV.

DRAWING NO.

Computer Reference: E:\RESIDENTIAL\DASPALLAHOUSE\SCHEME-12APRIL2022.DWG




PROPOSED DASPALLA HOUSE AT VIZAG

LEGEND

- 8" THK. SOLID BLOCK WALL
- 6" THK. SOLID BLOCK WALL
- 4" THK. SOLID BLOCK WALL
- 8", 4" THK. SOLID BLOCK WALL 4'-0" HT.
- SUNK BY 2"
- SUNK TO THE BOTTOM OF BEAM
- LANDSCAPE AREA - FILLED UP TO INVERTED BEAM LVL.

CENTRE FOR DESIGN EXCELLENCE PVT.LTD
ARCHITECTS DESIGNERS PLANNERS
No. 183, DOUBLE ROAD, NEXT TO CAUVERY SCHOOL,
INDIRANAGAR 2ND STAGE, BANGALORE 560 038
TEL: 080 40925189 FAX: 080 25203079
email: cje@cdeindia.com www.cdeindia.com

FOR REFERENCE

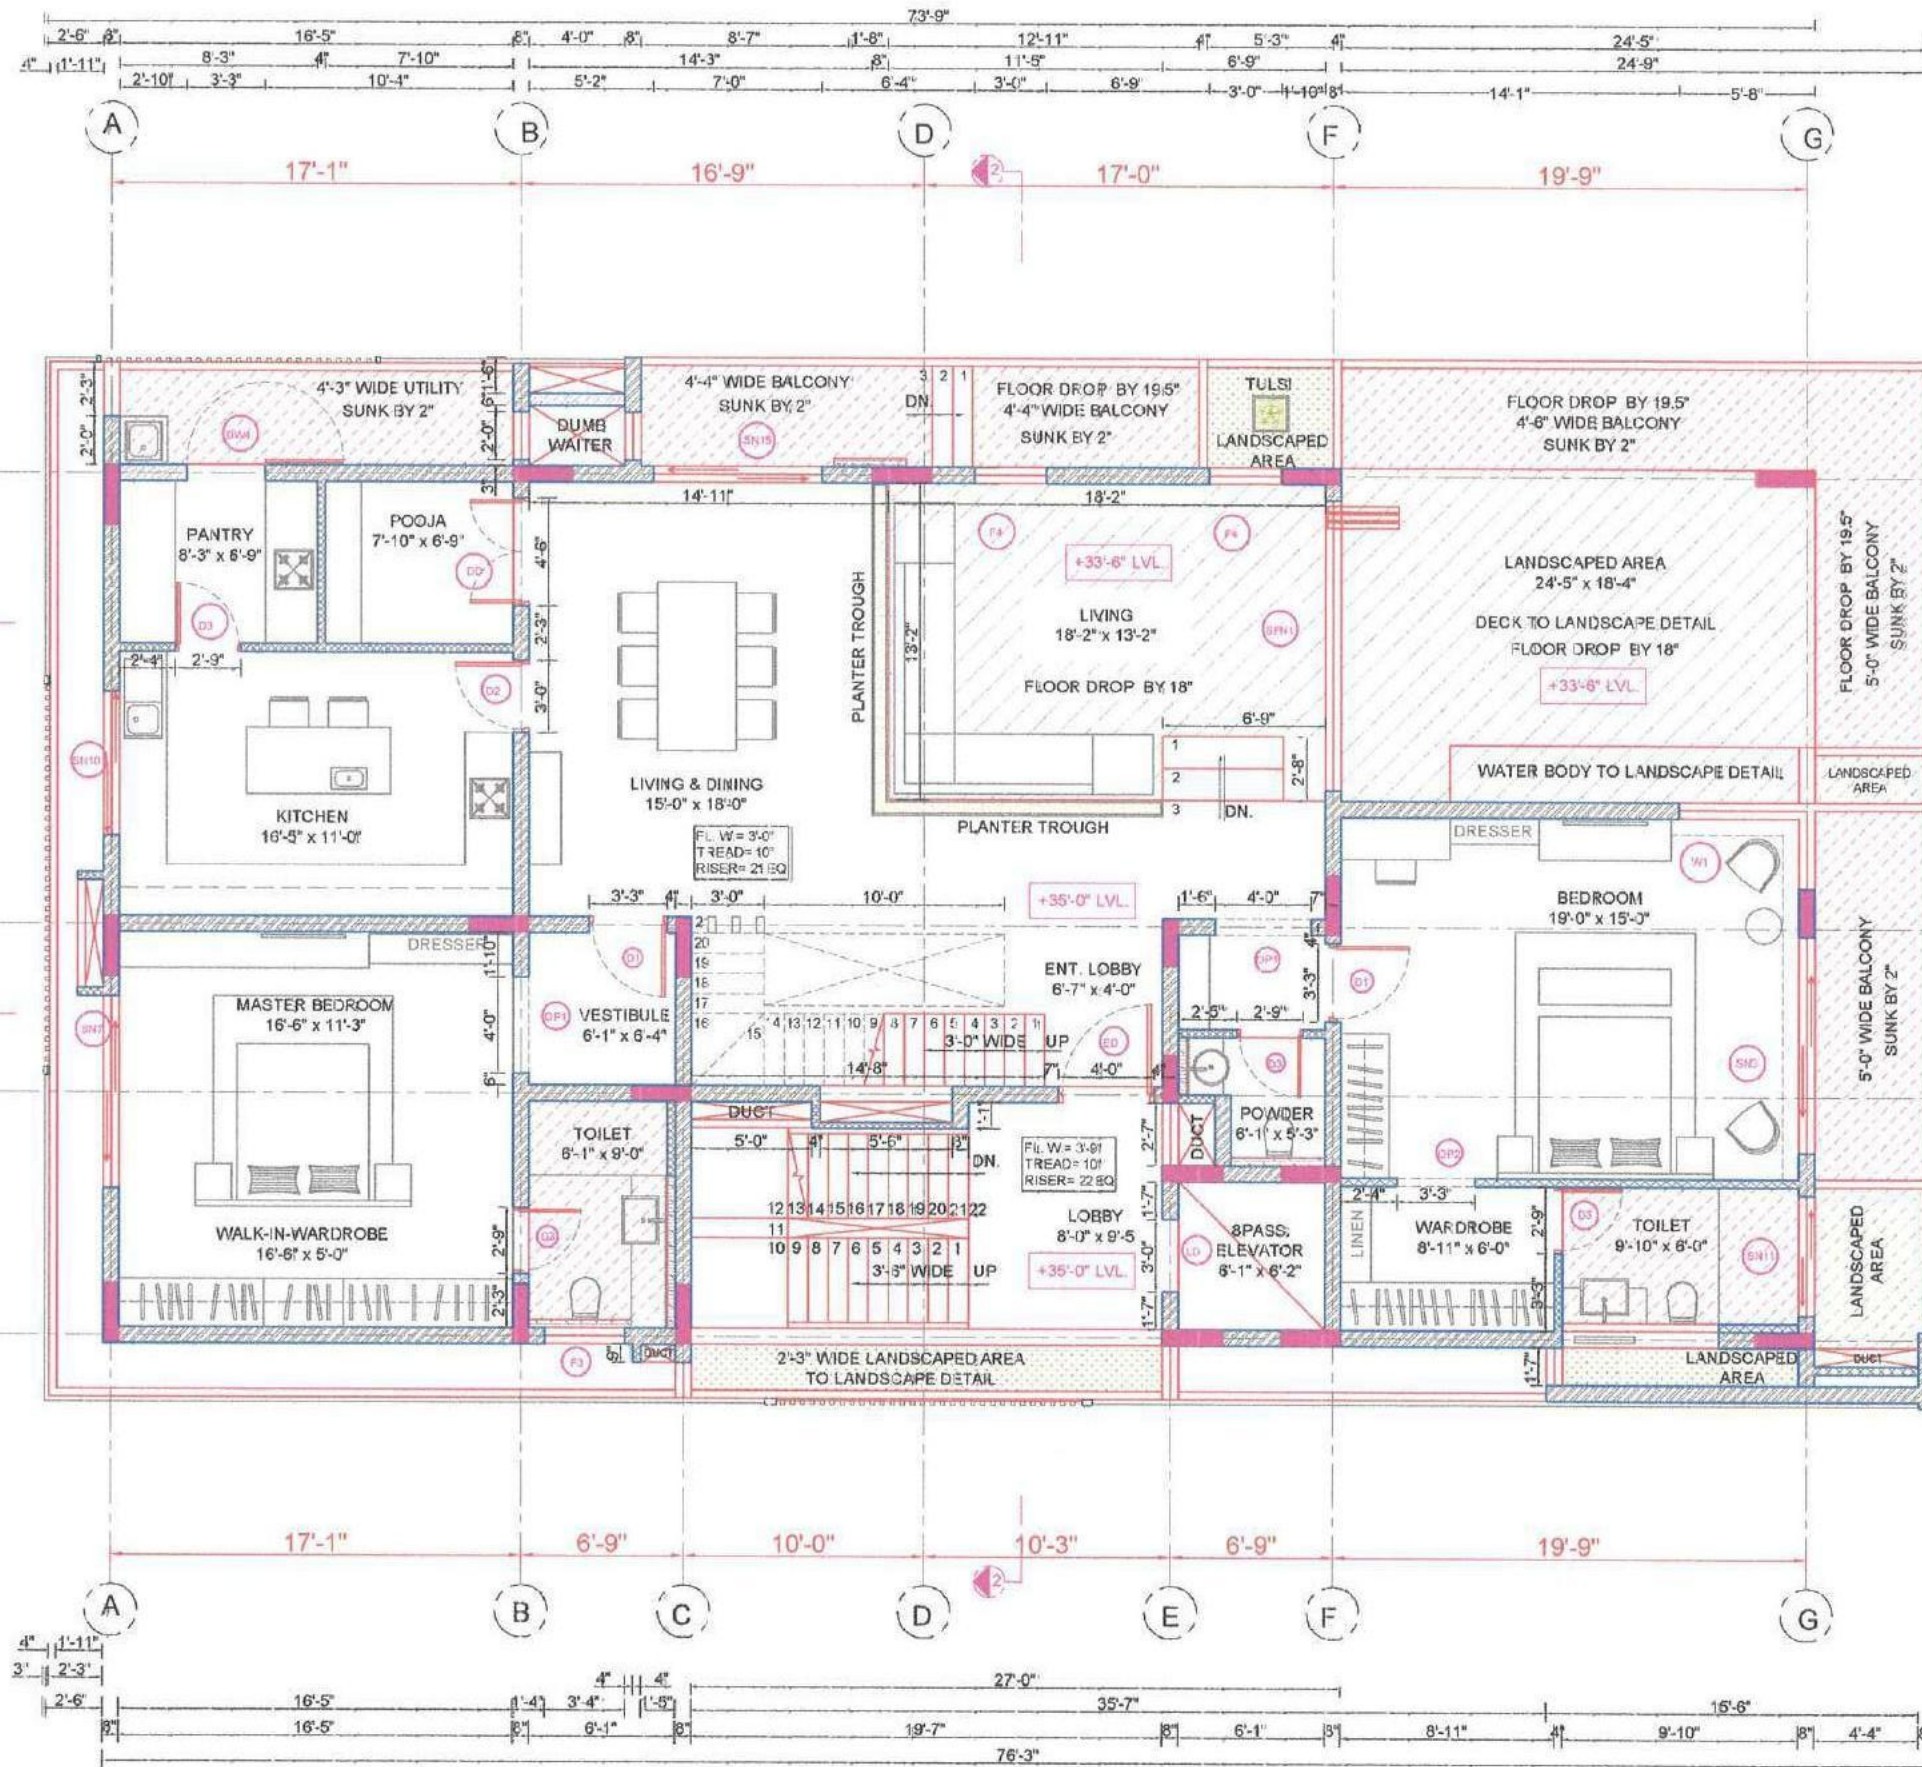

SCHEDULE OF OPENINGS			
TYPE	SIZE	MT.	MT.
BF	17'-3" x 8'-0"	-	8'-0"
BF1	18'-0" x 8'-0"	-	8'-0"
BF2	14'-0" x 7'-0"	1'-0"	8'-0"
BF3	10'-0" x 7'-0"	1'-0"	8'-0"
BFV1	12'-0" x 8'-0"	-	8'-0"
BN1	17'-3" x 7'-0"	1'-0"	8'-0"
BN2	14'-0" x 7'-0"	-	7'-8"
BN3(A)	8'-0" x 7'-8"	-	7'-8"
BN3	9'-0" x 8'-0"	-	8'-0"
BN4	9'-0" x 7'-0"	1'-0"	8'-0"
BN4(A)	8'-0" x 7'-8"	-	7'-8"
BN5	8'-0" x 8'-0"	-	8'-0"
BN6	8'-0" x 8'-0"	1'-0"	8'-0"
BN7(A)	8'-0" x 8'-0"	1'-0"	7'-8"
BN7	8'-0" x 8'-0"	1'-0"	8'-0"
BN8	8'-0" x 4'-0"	4'-0"	8'-0"
BN9	7'-0" x 4'-0"	4'-0"	8'-0"
BN10(A)	8'-0" x 7'-8"	4'-0"	7'-8"
BN10	8'-0" x 4'-0"	4'-0"	8'-0"
BN11	5'-0" x 7'-0"	1'-0"	8'-0"
BN12(A)	4'-0" x 8'-0"	1'-0"	7'-8"
BN12	4'-0" x 7'-0"	1'-0"	8'-0"
BN13	4'-0" x 4'-0"	3'-8"	7'-8"
BN14	3'-4" x 5'-0"	2'-0"	8'-0"
BN15	7'-0" x 8'-0"	-	8'-0"
F1(A)	11'-0" x 7'-0"	1'-0"	8'-0"
F1	11'-0" x 7'-0"	1'-0"	8'-0"
F2	8'-0" x 7'-0"	1'-0"	8'-0"
F3(A)	3'-4" x 3'-0"	4'-8"	7'-8"
F3	3'-4" x 3'-8"	4'-8"	8'-0"
F4	3'-0" x 8'-0"	1'-0"	8'-0"
F6(A)	4'-0" x 8'-0"	1'-0"	7'-8"
F6	4'-0" x 7'-0"	1'-0"	8'-0"
F8(A)	3'-0" x 8'-0"	1'-0"	7'-8"
F8	3'-0" x 7'-0"	1'-0"	8'-0"
W1	8'-0" x 7'-0"	1'-0"	8'-0"
W2	3'-0" x 3'-0"	4'-0"	7'-0"
W3	3'-0" x 4'-0"	3'-8"	7'-0"
W4	3'-0" x 3'-0"	4'-8"	8'-0"
W5	1'-6" x 2'-8"	4'-8"	8'-0"
W6	4'-0" x 4'-0"	3'-8"	7'-0"
ED	4'-0" x 8'-0"	-	8'-0"
ED(A)	4'-0" x 7'-8"	-	7'-8"
DN4	3'-3" x 8'-0"	-	8'-0"
DN4(A)	3'-3" x 7'-8"	-	7'-8"
DD1	8'-0" x 7'-8"	-	7'-8"
DD	4'-0" x 8'-0"	-	8'-0"
DD(A)	4'-0" x 7'-8"	-	7'-8"
D	5'-0" x 8'-0"	-	8'-0"
D1	3'-3" x 8'-0"	-	8'-0"
D1(A)	3'-3" x 7'-8"	-	7'-8"
D2	3'-0" x 8'-0"	-	8'-0"
D2(A)	3'-0" x 7'-8"	-	7'-8"
D3	2'-8" x 8'-0"	-	8'-0"
D3(A)	2'-8" x 7'-8"	-	7'-8"
DN	2'-8" x 8'-0"	-	8'-0"
BLD	3'-0" x 7'-0"	-	7'-0"
BLD2	3'-0" x 7'-0"	-	7'-0"
BD4	2'-8" x 7'-0"	-	7'-0"
BD5	2'-3" x 7'-0"	-	7'-0"
OP1	4'-0" x 8'-0"	-	8'-0"
OP2	3'-6" x 8'-0"	-	8'-0"
OP3	3'-0" x 8'-0"	-	8'-0"
OP4	3'-0" x 8'-0"	-	8'-0"
LD	LIFT DOOR (AS PER VENDORS SPECIFICATION)		

FOR DESIGN EXCELLENCE PVT. LTD.
BANGALORE

LEGEND	
	8" THK. SOLID BLOCK WALL
	6" THK. SOLID BLOCK WALL
	4" THK. SOLID BLOCK WALL
	8" THK. SOLID BLOCK WALL WITH 4" THK. HT.
	SUNK BY 2"
	SUNK TO THE BOTTOM OF BEAM
	LANDSCAPE AREA - FILLED UPTO INVERTED BEAM LVL.

NOTE: LANDSCAPE AREA TO LANDSCAPE CONSULTANT DETAIL


Drawing Title	SECOND FLOOR FURNITURE LAYOUT
Drawing Scale	1"=8'-0"
Drawn by	-
Checked by	KAMAL
Date drawn	12 APRIL 2022
PROJECT NO.	REV.
DRAWING NO.	



PROPOSED DASPALLA HOUSE AT VIZAG

CENTRE FOR DESIGN EXCELLENCE PVT. LTD.
ARCHITECTS DESIGNERS PLANNERS
No. 163, DOUBLE ROAD, NEXT TO CAJVERY SCHOOL,
INDIRANAGAR 2ND STAGE, BANGALORE - 560 038
TEL: 080 40926169 FAX: 080 25203079
email: cde@cdendia.com www.cdendia.com

FOR REFERENCE

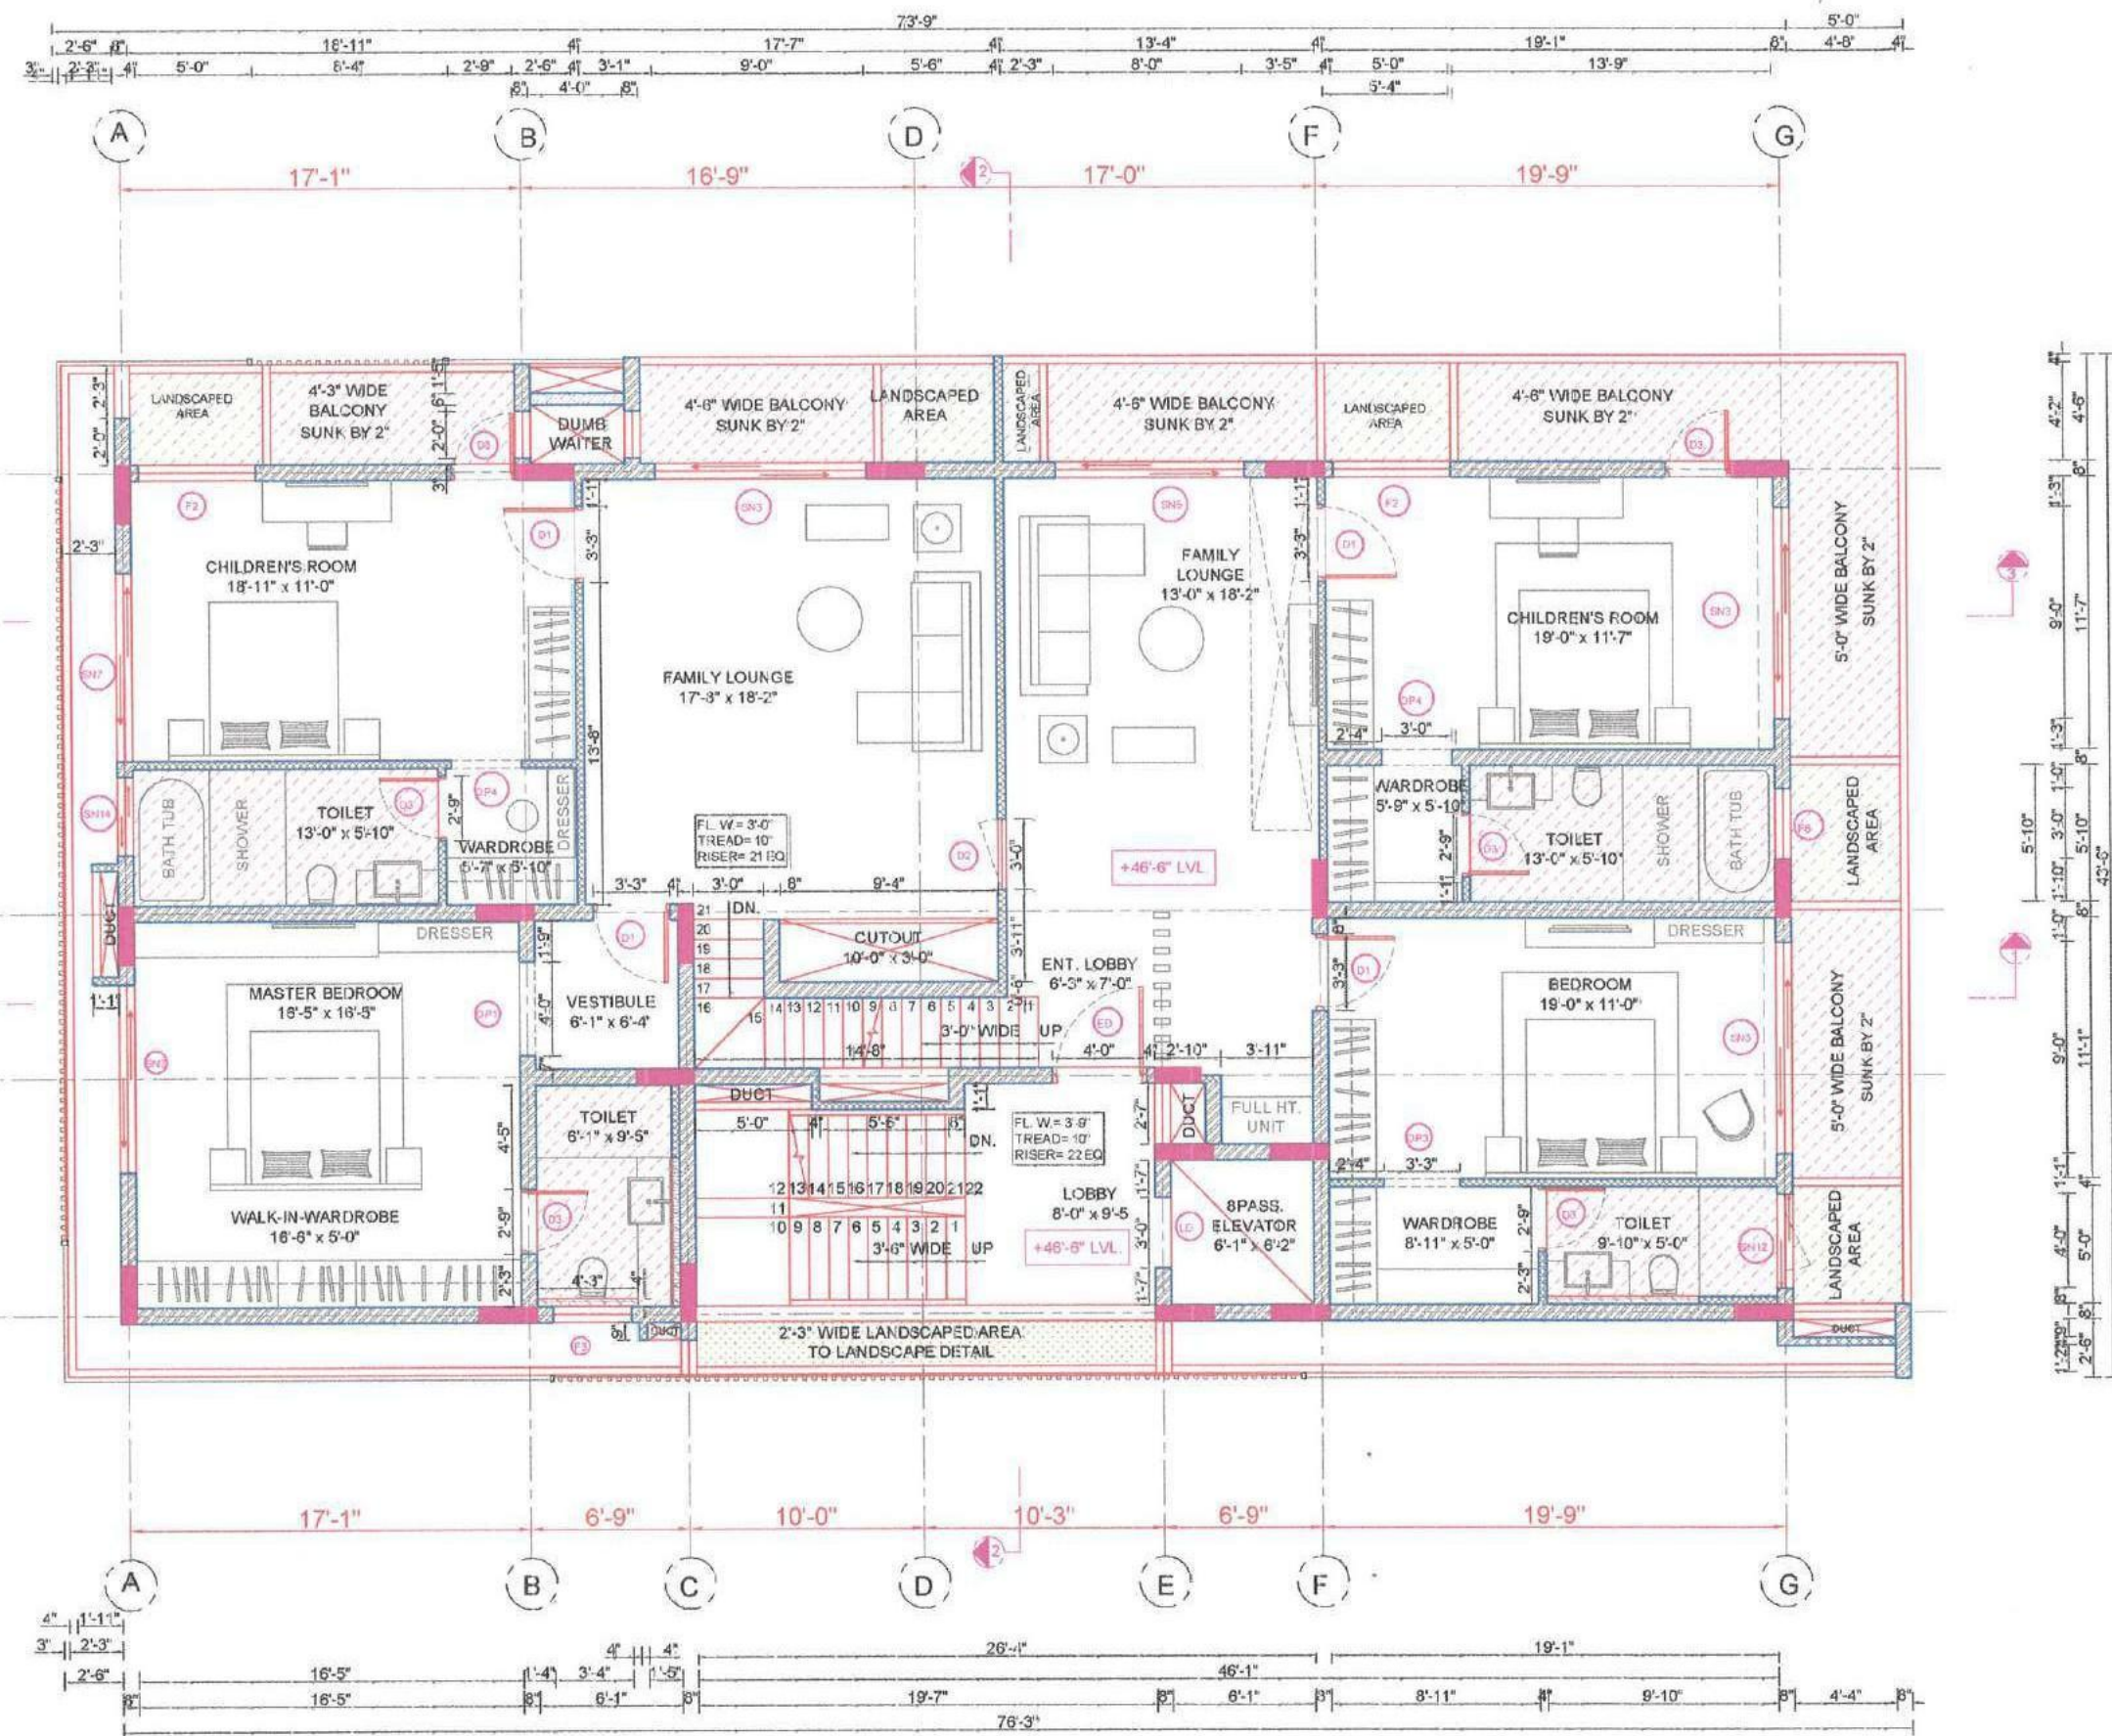

SCHEDULE OF OPENINGS				
TYPE	SIZE	MT	UNIT	DESCRIPTION
SP	1'-3" x 8'-0"	-	8'-0"	UPVC BLINDS FOLDING DOOR
SP1	16'-0" x 8'-0"	-	8'-0"	UPVC BLINDS FOLDING DOOR
SP2	14'-0" x 7'-0"	-	8'-0"	UPVC WINDOW
SP3	10'-0" x 7'-0"	-	8'-0"	ALUMINUM WINDOW
SPN1	12'-0" x 8'-0"	-	8'-0"	ALUMINUM BLINDS FOLDING DOOR
SPN1	17'-3" x 7'-0"	-	8'-0"	ALUMINUM WINDOW
SPN2	14'-0" x 7'-0"	-	8'-0"	ALUMINUM BLINDS FOLDING DOOR
SPN3(A)	8'-0" x 7'-0"	-	7'-0"	ALUMINUM BLINDS FOLDING DOOR
SPN3	9'-0" x 8'-0"	-	8'-0"	ALUMINUM BLINDS FOLDING DOOR
SPN4	9'-0" x 7'-0"	-	8'-0"	ALUMINUM WINDOW
SPN5(A)	8'-0" x 7'-0"	-	7'-0"	ALUMINUM BLINDS FOLDING DOOR
SPN5	8'-0" x 8'-0"	-	8'-0"	ALUMINUM BLINDS FOLDING DOOR
SPN6	8'-0" x 6'-0"	-	7'-0"	ALUMINUM WINDOW
SPN7(A)	8'-0" x 6'-0"	-	7'-0"	ALUMINUM WINDOW
SPN7	8'-0" x 6'-0"	-	8'-0"	ALUMINUM WINDOW
SPN8	8'-0" x 4'-0"	-	8'-0"	ALUMINUM WINDOW
SPN9	7'-0" x 4'-0"	-	8'-0"	ALUMINUM WINDOW
SPN10(A)	5'-0" x 3'-0"	-	7'-0"	ALUMINUM WINDOW
SPN10	5'-0" x 4'-0"	-	8'-0"	ALUMINUM WINDOW
SPN11	5'-0" x 7'-0"	-	8'-0"	ALUMINUM FIXED GLASS WINDOW
SPN12(A)	4'-0" x 6'-0"	-	7'-0"	ALUMINUM WINDOW
SPN12	4'-0" x 7'-0"	-	8'-0"	ALUMINUM WINDOW
SPN13	4'-0" x 6'-0"	-	7'-0"	ALUMINUM WINDOW
SPN14	3'-4" x 6'-0"	-	8'-0"	ALUMINUM WINDOW
SPN15	7'-0" x 8'-0"	-	8'-0"	ALUMINUM BLINDS FOLDING DOOR
SPN16	11'-0" x 7'-0"	-	8'-0"	UPVC WINDOW
F1	11'-0" x 7'-0"	-	8'-0"	ALUMINUM WINDOW
F2	5'-0" x 7'-0"	-	8'-0"	ALUMINUM FIXED GLASS WINDOW
FS(A)	3'-4" x 3'-0"	-	4'-0"	ALUMINUM WINDOW
F3	3'-4" x 3'-0"	-	8'-0"	ALUMINUM WINDOW
F4	3'-0" x 6'-0"	-	8'-0"	ALUMINUM WINDOW
FS(A)	4'-0" x 6'-0"	-	7'-0"	ALUMINUM FIXED GLASS WINDOW
F5	4'-0" x 7'-0"	-	8'-0"	ALUMINUM FIXED GLASS WINDOW
FS(A)	3'-0" x 6'-0"	-	7'-0"	ALUMINUM FIXED GLASS WINDOW
FS	3'-0" x 7'-0"	-	8'-0"	ALUMINUM FIXED GLASS WINDOW
W1	9'-0" x 7'-0"	-	8'-0"	ALUMINUM WINDOW
W2	3'-0" x 3'-0"	-	7'-0"	UPVC WINDOW (LOW COST)
W3	3'-0" x 4'-0"	-	7'-0"	UPVC WINDOW (LOW COST)
W4	2'-0" x 3'-0"	-	8'-0"	UPVC WINDOW (LOW COST)
W5	1'-0" x 3'-0"	-	8'-0"	ALUMINUM WINDOW
W6	4'-0" x 4'-0"	-	3'-0"	UPVC WINDOW (LOW COST)
ED	6'-0" x 8'-0"	-	8'-0"	DOUBLE LEAF DOOR (WOOD)
ED(A)	4'-0" x 7'-0"	-	7'-0"	DOUBLE LEAF DOOR (WOOD)
DNA	3'-3" x 8'-0"	-	8'-0"	ALUMINUM DOOR
DNA(A)	3'-3" x 7'-0"	-	7'-0"	ALUMINUM DOOR
DD1	6'-0" x 7'-0"	-	7'-0"	DOUBLE LEAF DOOR (WOOD & GLASS)
DD	4'-0" x 8'-0"	-	8'-0"	DOUBLE LEAF DOOR (WOOD)
DD(A)	4'-0" x 7'-0"	-	7'-0"	DOUBLE LEAF DOOR (WOOD)
D	3'-0" x 8'-0"	-	8'-0"	DOUBLE LEAF DOOR (WOOD)
D1	3'-0" x 8'-0"	-	8'-0"	DOUBLE LEAF DOOR (WOOD)
D1(A)	3'-0" x 7'-0"	-	7'-0"	DOUBLE LEAF DOOR (WOOD)
D2	3'-0" x 8'-0"	-	8'-0"	DOUBLE LEAF DOOR (WOOD)
D2(A)	3'-0" x 7'-0"	-	7'-0"	DOUBLE LEAF DOOR (WOOD)
D3	2'-0" x 8'-0"	-	8'-0"	DOUBLE LEAF DOOR (WOOD)
D3(A)	2'-0" x 7'-0"	-	7'-0"	DOUBLE LEAF DOOR (WOOD)
D4	2'-0" x 8'-0"	-	8'-0"	DOUBLE LEAF DOOR (WOOD)
BLD	3'-0" x 7'-0"	-	7'-0"	DOOR WITH LOCK (WOOD)
BLD2	3'-0" x 7'-0"	-	7'-0"	DOOR WITH LOCK (WOOD)
BD4	2'-0" x 7'-0"	-	7'-0"	DOUBLE LEAF DOOR (WOOD)
BD5	2'-0" x 7'-0"	-	7'-0"	DOUBLE LEAF DOOR (WOOD)
OP1	4'-0" x 8'-0"	-	8'-0"	OPENING
OP2	3'-0" x 8'-0"	-	8'-0"	OPENING
OP3	3'-3" x 8'-0"	-	8'-0"	OPENING
OP4	3'-0" x 8'-0"	-	8'-0"	OPENING
LD				LIFT DOOR (AS PER VENDORS SPECIFICATION)

[Handwritten signature and stamp]

Drawing Title
**THIRD FLOOR
FURNITURE LAYOUT**

Drawing Scale 1"=8'-0"
Drawn by : KAMAL
Checked by : KAMAL
Date drawn : 12 APRIL 2022
PROJECT NO.
REV.
DRAWING NO.




PROPOSED DASPALLA HOUSE AT VIZAG

LEGEND

- 8" THK. SOLID BLOCK WALL
- 6" THK. SOLID BLOCK WALL
- 4" THK. SOLID BLOCK WALL
- 8", 4" THK. SOLID BLOCK WALL 4'-0" HT.
- SUNK BY 2"
- SUNK TO THE BOTTOM OF BEAM
- LANDSCAPE AREA - FILLED UP TO INVERTED BEAM LVL.

CENTRE FOR DESIGN EXCELLENCE PVT.LTD
ARCHITECTS DESIGNERS PLANNERS
No. 183, DOUBLE ROAD, NEXT TO CALVERY SCHOOL,
INDIRANAGAR 2nd STAGE, BANGALORE - 560 038
TEL: 080 40928169 FAX: 080 25020079
email: cde@cdeindia.com www.cdeindia.com

FOR REFERENCE

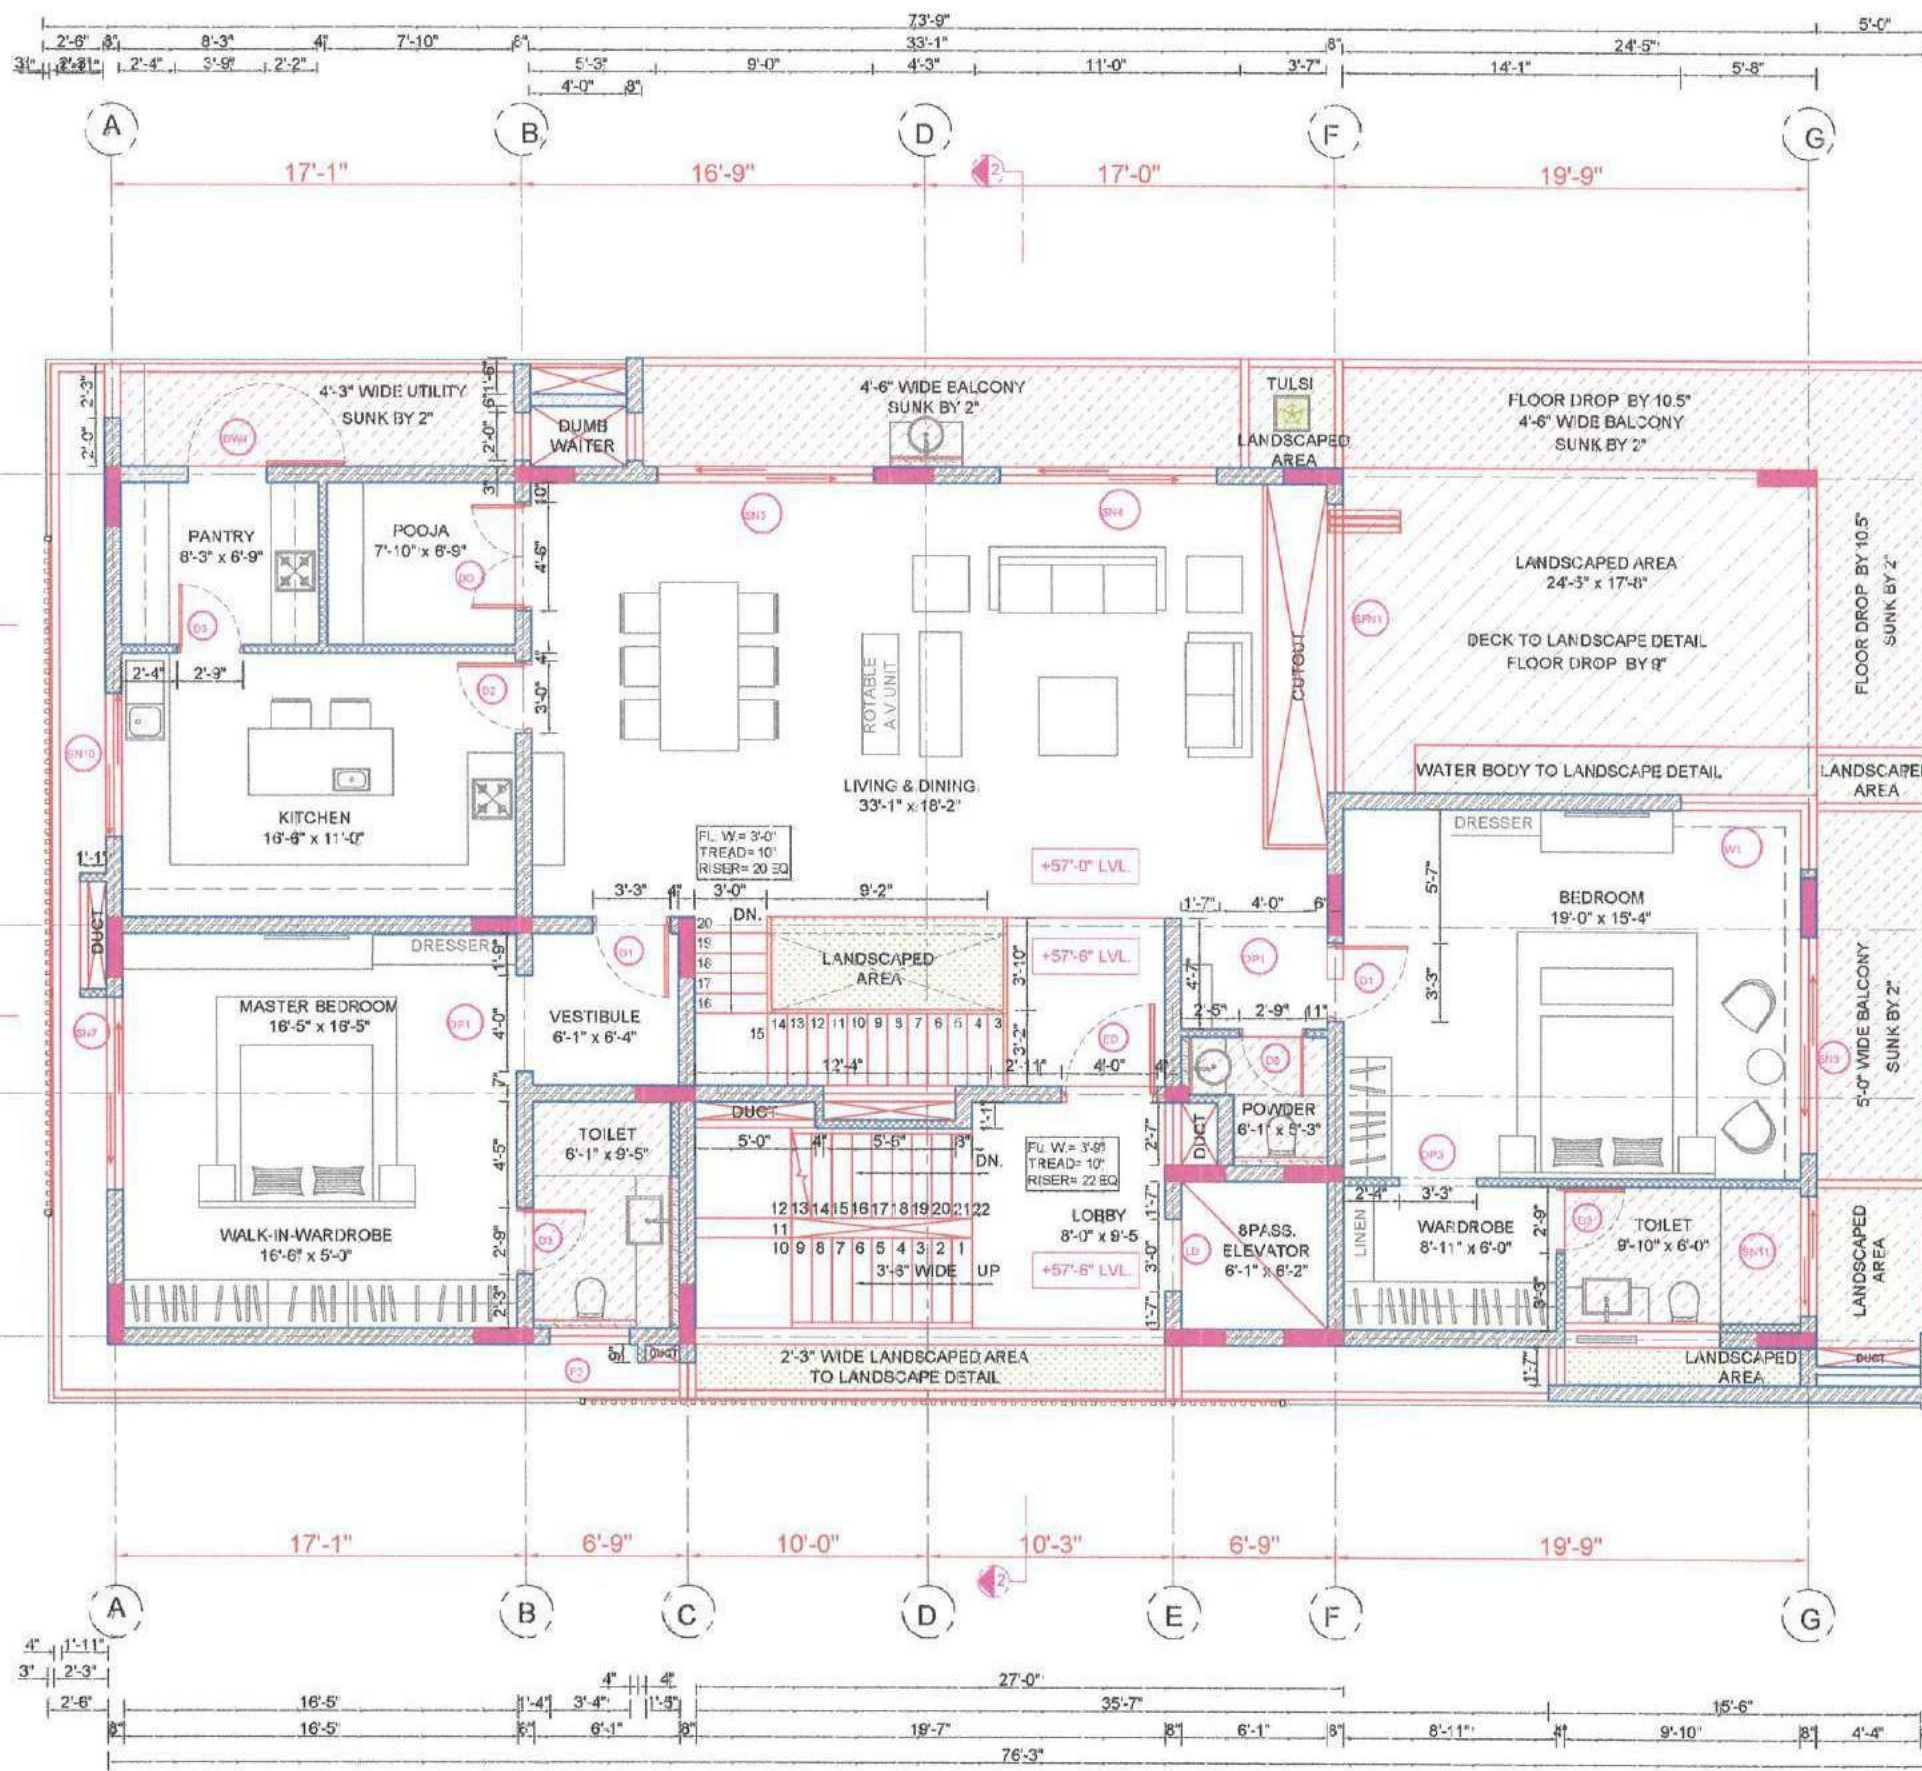

SCHEDULE OF OPENINGS				
TYPE	SIZE	MT	MT	MT
SP	17'-3" x 8'-0"	-	8'-0"	UPVC SLIDING FOLDING DOOR
SP1	18'-0" x 8'-0"	-	8'-0"	UPVC SLIDING FOLDING DOOR
SP2	14'-0" x 7'-0"	1'-0"	8'-0"	UPVC WINDOW
SP3	10'-0" x 7'-0"	1'-0"	8'-0"	ALUMINUM WINDOW
SPH1	12'-0" x 8'-0"	-	8'-0"	ALUMINUM SLIDING FOLDING DOOR
SN1	17'-3" x 7'-0"	1'-0"	8'-0"	ALUMINUM WINDOW
SN2	14'-5" x 7'-0"	-	7'-8"	ALUMINUM SLIDING FOLDING DOOR
SN3(A)	8'-0" x 7'-0"	-	7'-8"	ALUMINUM SLIDING FOLDING DOOR
SN4	8'-0" x 7'-0"	-	8'-0"	ALUMINUM SLIDING FOLDING DOOR
SN4	8'-0" x 7'-0"	1'-0"	8'-0"	ALUMINUM WINDOW
SN5(A)	8'-0" x 7'-0"	-	7'-8"	ALUMINUM SLIDING FOLDING DOOR
SN5	8'-0" x 7'-0"	-	8'-0"	ALUMINUM SLIDING FOLDING DOOR
SN6	8'-0" x 7'-0"	1'-0"	7'-8"	ALUMINUM WINDOW
SN7(A)	8'-0" x 7'-0"	1'-0"	7'-8"	ALUMINUM WINDOW
SN7	8'-0" x 7'-0"	1'-0"	8'-0"	ALUMINUM WINDOW
SN8	8'-0" x 7'-0"	1'-0"	8'-0"	ALUMINUM WINDOW
SN9	7'-0" x 4'-0"	4'-0"	8'-0"	ALUMINUM WINDOW
SN10(A)	8'-0" x 7'-0"	4'-0"	7'-8"	ALUMINUM WINDOW
SN10	8'-0" x 7'-0"	4'-0"	8'-0"	ALUMINUM WINDOW
SN11	8'-0" x 7'-0"	1'-0"	8'-0"	ALUMINUM FIXED GLASS WINDOW
SN12(A)	8'-0" x 7'-0"	1'-0"	7'-8"	ALUMINUM WINDOW
SN12	8'-0" x 7'-0"	1'-0"	8'-0"	ALUMINUM WINDOW
SN13	8'-0" x 7'-0"	3'-6"	7'-8"	ALUMINUM WINDOW
SN14	3'-4" x 8'-0"	2'-0"	8'-0"	ALUMINUM WINDOW
SN15	7'-0" x 8'-0"	-	8'-0"	ALUMINUM SLIDING FOLDING DOOR
F1(A)	11'-0" x 7'-0"	1'-0"	8'-0"	UPVC WINDOW
F2	8'-0" x 7'-0"	1'-0"	8'-0"	ALUMINUM WINDOW
F3(A)	3'-4" x 7'-0"	4'-0"	7'-8"	ALUMINUM WINDOW
F3	3'-4" x 3'-6"	4'-0"	8'-0"	ALUMINUM WINDOW
F4	3'-0" x 5'-0"	1'-0"	9'-8"	ALUMINUM WINDOW
F5(A)	4'-0" x 8'-0"	1'-0"	7'-8"	ALUMINUM FIXED GLASS WINDOW
F5	4'-0" x 7'-0"	1'-0"	8'-0"	ALUMINUM FIXED GLASS WINDOW
F6(A)	3'-0" x 8'-0"	1'-0"	7'-8"	ALUMINUM FIXED GLASS WINDOW
F6	3'-0" x 7'-0"	1'-0"	8'-0"	ALUMINUM FIXED GLASS WINDOW
W1	5'-0" x 7'-0"	1'-0"	9'-8"	ALUMINUM WINDOW
W2	3'-6" x 3'-0"	4'-0"	7'-8"	UPVC WINDOW (LOW COST)
W3	3'-0" x 4'-0"	3'-0"	7'-8"	UPVC WINDOW (LOW COST)
W4	2'-0" x 3'-0"	4'-0"	8'-0"	UPVC WINDOW (LOW COST)
W5	1'-0" x 3'-0"	4'-0"	8'-0"	ALUMINUM WINDOW
W6	6'-0" x 4'-0"	3'-0"	7'-8"	UPVC WINDOW (LOW COST)
ED	4'-0" x 8'-0"	-	8'-0"	DOUBLE LEAF DOORWOOD
ED(A)	4'-0" x 7'-0"	-	7'-8"	DOUBLE LEAF DOORWOOD
DW4	3'-0" x 8'-0"	-	8'-0"	ALUMINUM DOOR
DW4(A)	3'-0" x 7'-0"	-	7'-8"	ALUMINUM DOOR
DD1	8'-0" x 7'-0"	-	7'-8"	DOUBLE LEAF DOORWOOD (SHED)
DD	4'-0" x 8'-0"	-	8'-0"	DOUBLE LEAF DOORWOOD
DD(A)	4'-0" x 7'-0"	-	7'-8"	DOUBLE LEAF DOORWOOD
D	5'-0" x 8'-0"	-	8'-0"	DOUBLE LEAF DOORWOOD
D1	3'-0" x 8'-0"	-	8'-0"	SINGLE LEAF DOORWOOD
D1(A)	3'-0" x 7'-0"	-	7'-8"	SINGLE LEAF DOORWOOD
D2	3'-0" x 8'-0"	-	8'-0"	SINGLE LEAF DOORWOOD
D2(A)	3'-0" x 7'-0"	-	7'-8"	SINGLE LEAF DOORWOOD
D3	2'-0" x 8'-0"	-	8'-0"	SINGLE LEAF DOORWOOD
D3(A)	2'-0" x 7'-0"	-	7'-8"	SINGLE LEAF DOORWOOD
D4	2'-0" x 8'-0"	-	8'-0"	SINGLE LEAF DOORWOOD
BLD	3'-0" x 7'-0"	-	7'-8"	DOOR WITH LID (ALUMINUM/STEEL)
BLD2	3'-0" x 7'-0"	-	7'-8"	DOOR WITH LID (ALUMINUM/STEEL)
BD4	2'-0" x 7'-0"	-	7'-8"	SINGLE LEAF DOORWOOD
BD3	2'-0" x 7'-0"	-	7'-8"	SINGLE LEAF DOORWOOD
OP1	4'-0" x 8'-0"	-	8'-0"	OPENING
OP2	3'-0" x 8'-0"	-	8'-0"	OPENING
OP3	3'-0" x 8'-0"	-	8'-0"	OPENING
OP4	3'-0" x 8'-0"	-	8'-0"	OPENING
LD	LIFT DOOR (AS PER VENDORS SPECIFICATION)			



LEGEND	
	8" THK. SOLID BLOCK WALL
	6" THK. SOLID BLOCK WALL
	4" THK. SOLID BLOCK WALL
	8" THK. SOLID BLOCK WALL 4'4" HT
	SUNK BY 2"
	SUNK TO THE BOTTOM OF BEAM
	LANDSCAPE AREA - FILLED UP TO INVERTED BEAM LVL

NOTE: LANDSCAPE AREA TO LANDSCAPE CONSULTANT DETAIL

Drawing Title
FOURTH FLOOR FURNITURE LAYOUT

Drawing Scale 1"=8'-3"

Drawn by :
Checked by : KAMAL
Date drawn : 12 APRIL 2022

PROJECT NO. :
REV. :
DRAWING NO. :


Computer Reference : P:\RESIDENTIAL\GASPALLAHOUSE\SCHEME-12APRIL2022.DWG



PROPOSED DASPALLA HOUSE AT VIZAG

CENTRE FOR DESIGN EXCELLENCE PVT. LTD
ARCHITECTS DESIGNERS PLANNERS
No. 183, DOUBLE ROAD, NEXT TO CALVERY SCHOOL, INDIRANAGAR 2nd STAGE, BANGALORE - 560 038
TEL: 080 40925169 FAX: 080 2502079
email: cde@cdeindia.com www.cdeindia.com

FOR REFERENCE

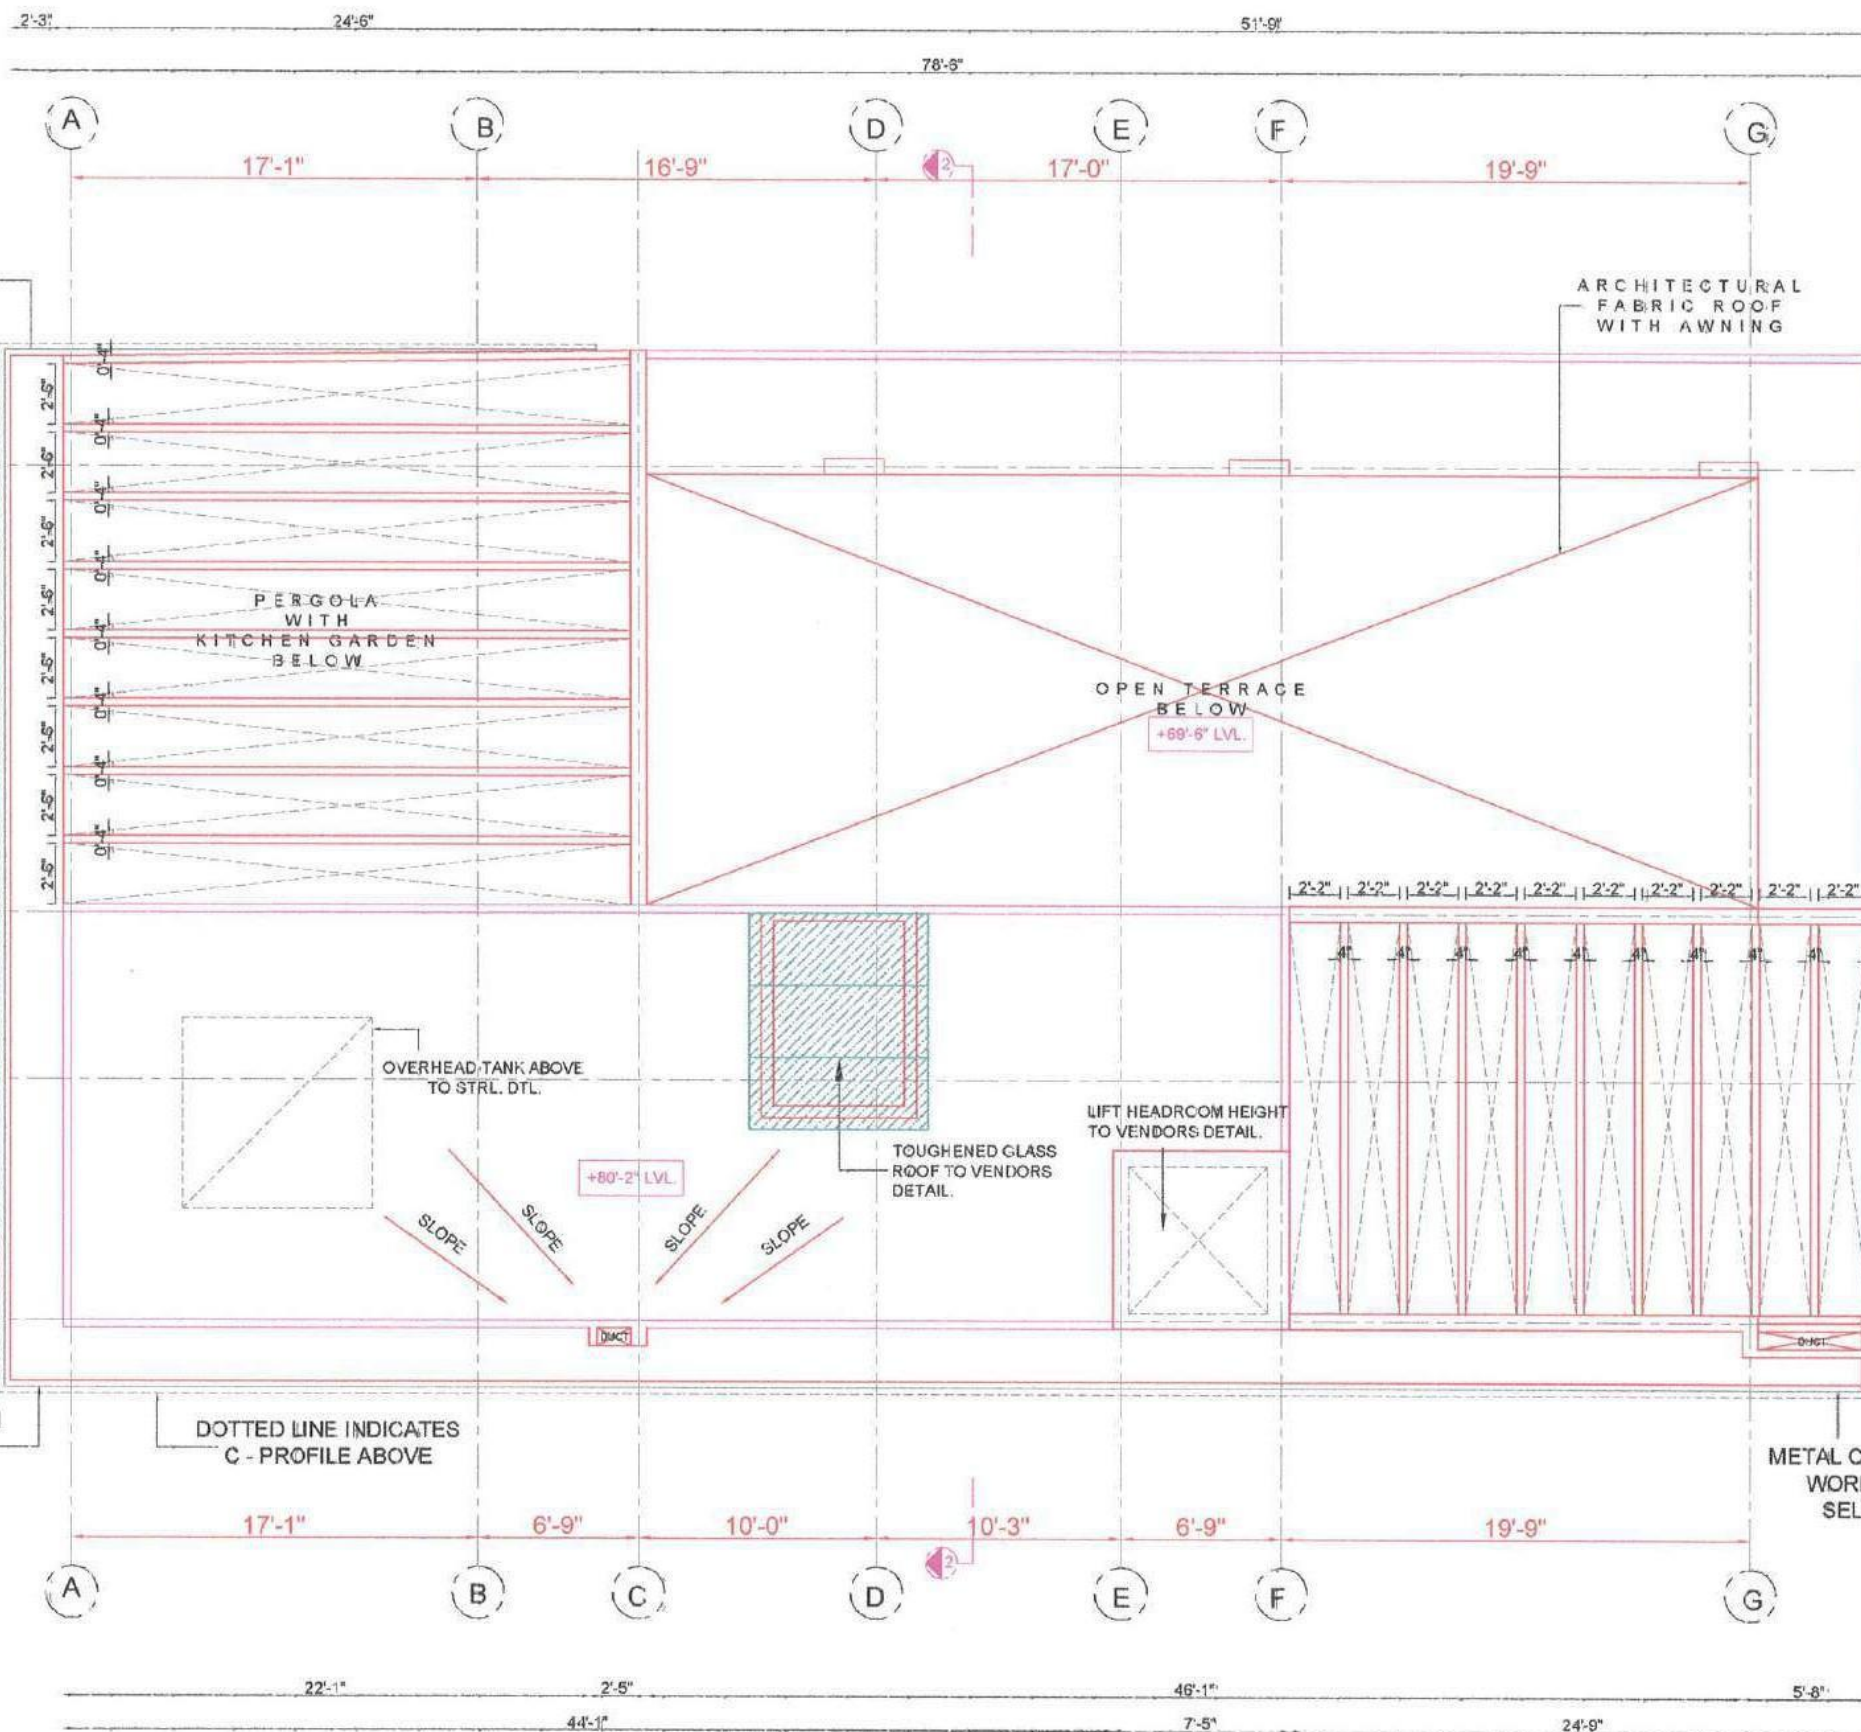

METAL CNC CUT JALI WORK AS PER SELECTION

ARCHITECTURAL FABRIC ROOF WITH AWNING

PERGOLA WITH KITCHEN GARDEN BELOW

OPEN TERRACE BELOW
+69'-6" LVL.

OVERHEAD TANK ABOVE TO STRL. DTL.

TOUGHENED GLASS ROOF TO VENDORS DETAIL.

LIFT HEADROOM HEIGHT TO VENDORS DETAIL.

METAL CNC CUT JALI WORK AS PER SELECTION

DOTTED LINE INDICATES C - PROFILE ABOVE

METAL CNC CUT JALI WORK AS PER SELECTION

NOTE: LANDSCAPE AREA TO LANDSCAPE CONSULTANT DETAIL

SCHEDULE OF OPENINGS			
TYPE	SIZE	SL. NO.	MT.
BF	17'-3" x 8'-0"	-	8'-0"
BF1	18'-0" x 8'-0"	-	8'-0"
BF2	14'-0" x 7'-0"	1'-0"	8'-0"
BF3	10'-0" x 7'-0"	1'-0"	8'-0"
BFN1	12'-0" x 8'-0"	-	8'-0"
BN1	17'-3" x 7'-0"	1'-0"	8'-0"
BN2	14'-0" x 7'-0"	1'-0"	8'-0"
BN3(A)	8'-0" x 7'-0"	-	7'-0"
BN3	8'-0" x 7'-0"	-	7'-0"
BN4	8'-0" x 7'-0"	-	7'-0"
BN5	8'-0" x 7'-0"	-	7'-0"
BN6	8'-0" x 7'-0"	-	7'-0"
BN7	8'-0" x 7'-0"	-	7'-0"
BN8	8'-0" x 7'-0"	-	7'-0"
BN9(A)	8'-0" x 7'-0"	1'-0"	7'-0"
BN9	8'-0" x 7'-0"	1'-0"	7'-0"
BN10	8'-0" x 7'-0"	1'-0"	7'-0"
BN11	8'-0" x 7'-0"	1'-0"	7'-0"
BN12(A)	4'-0" x 8'-0"	1'-0"	7'-0"
BN12	4'-0" x 8'-0"	1'-0"	7'-0"
BN13	4'-0" x 8'-0"	1'-0"	7'-0"
BN14	3'-0" x 8'-0"	2'-0"	8'-0"
BN15	7'-0" x 8'-0"	-	8'-0"
F1(A)	11'-0" x 7'-0"	1'-0"	8'-0"
F1	11'-0" x 7'-0"	1'-0"	8'-0"
F2	8'-0" x 7'-0"	1'-0"	8'-0"
F3(A)	3'-0" x 3'-0"	8'-0"	7'-0"
F3	3'-0" x 3'-0"	8'-0"	7'-0"
F4	3'-0" x 3'-0"	1'-0"	8'-0"
F5(A)	4'-0" x 8'-0"	1'-0"	7'-0"
F5	4'-0" x 8'-0"	1'-0"	7'-0"
F6(A)	3'-0" x 8'-0"	1'-0"	7'-0"
F6	3'-0" x 8'-0"	1'-0"	7'-0"
W1	5'-0" x 7'-0"	1'-0"	8'-0"
W2	3'-0" x 3'-0"	4'-0"	7'-0"
W3	3'-0" x 3'-0"	3'-0"	7'-0"
W4	2'-0" x 3'-0"	4'-0"	8'-0"
W5	1'-0" x 3'-0"	4'-0"	8'-0"
W6	4'-0" x 4'-0"	3'-0"	7'-0"
ED	4'-0" x 8'-0"	-	8'-0"
ED(A)	4'-0" x 7'-0"	-	7'-0"
OW4	3'-0" x 8'-0"	-	8'-0"
OW4(A)	3'-0" x 7'-0"	-	7'-0"
DD1	5'-0" x 7'-0"	-	7'-0"
DD	4'-0" x 8'-0"	-	8'-0"
DD(A)	4'-0" x 7'-0"	-	7'-0"
D	3'-0" x 8'-0"	-	8'-0"
D1	3'-0" x 8'-0"	-	8'-0"
D1(A)	3'-0" x 7'-0"	-	7'-0"
D2	3'-0" x 8'-0"	-	8'-0"
D2(A)	3'-0" x 7'-0"	-	7'-0"
D3	2'-0" x 8'-0"	-	8'-0"
D3(A)	2'-0" x 7'-0"	-	7'-0"
D4	2'-0" x 8'-0"	-	8'-0"
BLD	3'-0" x 7'-0"	-	7'-0"
BLD2	3'-0" x 7'-0"	-	7'-0"
BD1	2'-0" x 7'-0"	-	7'-0"
BD5	2'-0" x 7'-0"	-	7'-0"
OP1	4'-0" x 8'-0"	-	8'-0"
OP2	3'-0" x 8'-0"	-	8'-0"
OP3	3'-0" x 8'-0"	-	8'-0"
OP4	3'-0" x 8'-0"	-	8'-0"
LD	LIFT DOOR (AS PER VENDORS SPECIFICATION)		

FOR DESIGN EXCELLENCE PVT. LTD.

LEGEND	
	8" THK. SOLID BLOCK WALL
	6" THK. SOLID BLOCK WALL
	4" THK. SOLID BLOCK WALL
	8" 4" THK. SOLID BLOCK WALL 4'-0" HT
	SUNK BY 2"
	SUNK TO THE BOTTOM OF BEAM
	GLASS

Drawing Title	ROOF PLAN
Drawing Scale	1"=8'-0"
Drawn by	KAMAL
Checked by	KAMAL
Date drawn	12JAN2022
PROJECT NO.	REV.
DRAWING NO.	

PROPOSED DASPALLA HOUSE AT VIZAG

CENTRE FOR DESIGN EXCELLENCE PVT. LTD.
ARCHITECTS DESIGNERS PLANNERS
No. 183, DOUBLE ROAD, NEXT TO CAUVERY SCHOOL,
INDIRANAGAR 2nd STAGE, BANGALORE - 560 038
TEL: 080 40928189 FAX: 080 28202079
email: cde@cdeindia.com www.cdeindia.com

FOR REFERENCE

ROOF FLOOR

TERRACE FLOOR

4TH FLOOR

3RD FLOOR

2ND FLOOR

1ST FLOOR

GROUND FLOOR

STILT FLOOR

GL

GL

DOTTED LINE INDICATES
O.H.T TO STRL. AND
SERVICES DETAIL

PARAPET WALL

DUCT SHAFT IN
ELEVATION

LANDSCAPE TROUGH
IN ELEVATION

R.C.C PLATFORM
FOR SERVICES TO
STRL. DETAIL

DUCT SHAFT IN
ELEVATION

LANDSCAPE TROUGH
IN ELEVATION

R.C.C PLATFORM
FOR SERVICES TO
STRL. DETAIL

LANDSCAPE TROUGH
IN ELEVATION

R.C.C PLATFORM
FOR SERVICES TO
STRL. DETAIL

DUCT SHAFT IN
ELEVATION

LANDSCAPE TROUGH
IN ELEVATION

R.C.C PLATFORM
FOR SERVICES TO
STRL. DETAIL

DUCT SHAFT IN
ELEVATION

LANDSCAPE TROUGH
IN ELEVATION

R.C.C PLATFORM
FOR SERVICES TO
STRL. DETAIL

LANDSCAPE TROUGH
IN ELEVATION

OPTION 6 (FINAL)

PROPOSED DASPALLA HOUSE
AT VIZAG

Drawing Title
WEST SIDE (FRONT ELEVATION)

Drawing Scale: 1/10
Drawn by: KAWAL
Checked by: KAWAL
Date drawn: 06/01/2022

PROJECT NO. REV.

DRAWING NO.

Computer Reference: P:\RESIDENTIAL\DASPALLA HOUSE\SCHEME - 06/01/2022.DWG



R5

CENTRE FOR DESIGN EXCELLENCE PVT. LTD.

ARCHITECTS DESIGNERS PLANNERS


No 183, DOUBLE ROAD, NEXT TO CAUVERY SCHOOL,
INDIRANAGAR 2nd STAGE, BANGALORE - 560 038

TEL: 080 40926169 FAX: 080 25202070

email: cde@cdeindia.com www.cdeindia.com

FOR REFERENCE

- +50'-2" LVL
ROOF LVL
- +49'-6" LVL
TERRACE FLR
- +57'-6" LVL
FOURTH FLR
- +46'-6" LVL
THIRD FLR
- +55'-0" LVL
SECOND FLR
- +23'-6" LVL
FIRST FLR
- +13'-0" LVL
GROUND FLR
- +2'-0" LVL
SILT FLR
- G.L. ±0'-0" LVL
- 7'-6" LVL
BASEMENT 1
- 15'-0" LVL
BASEMENT 2

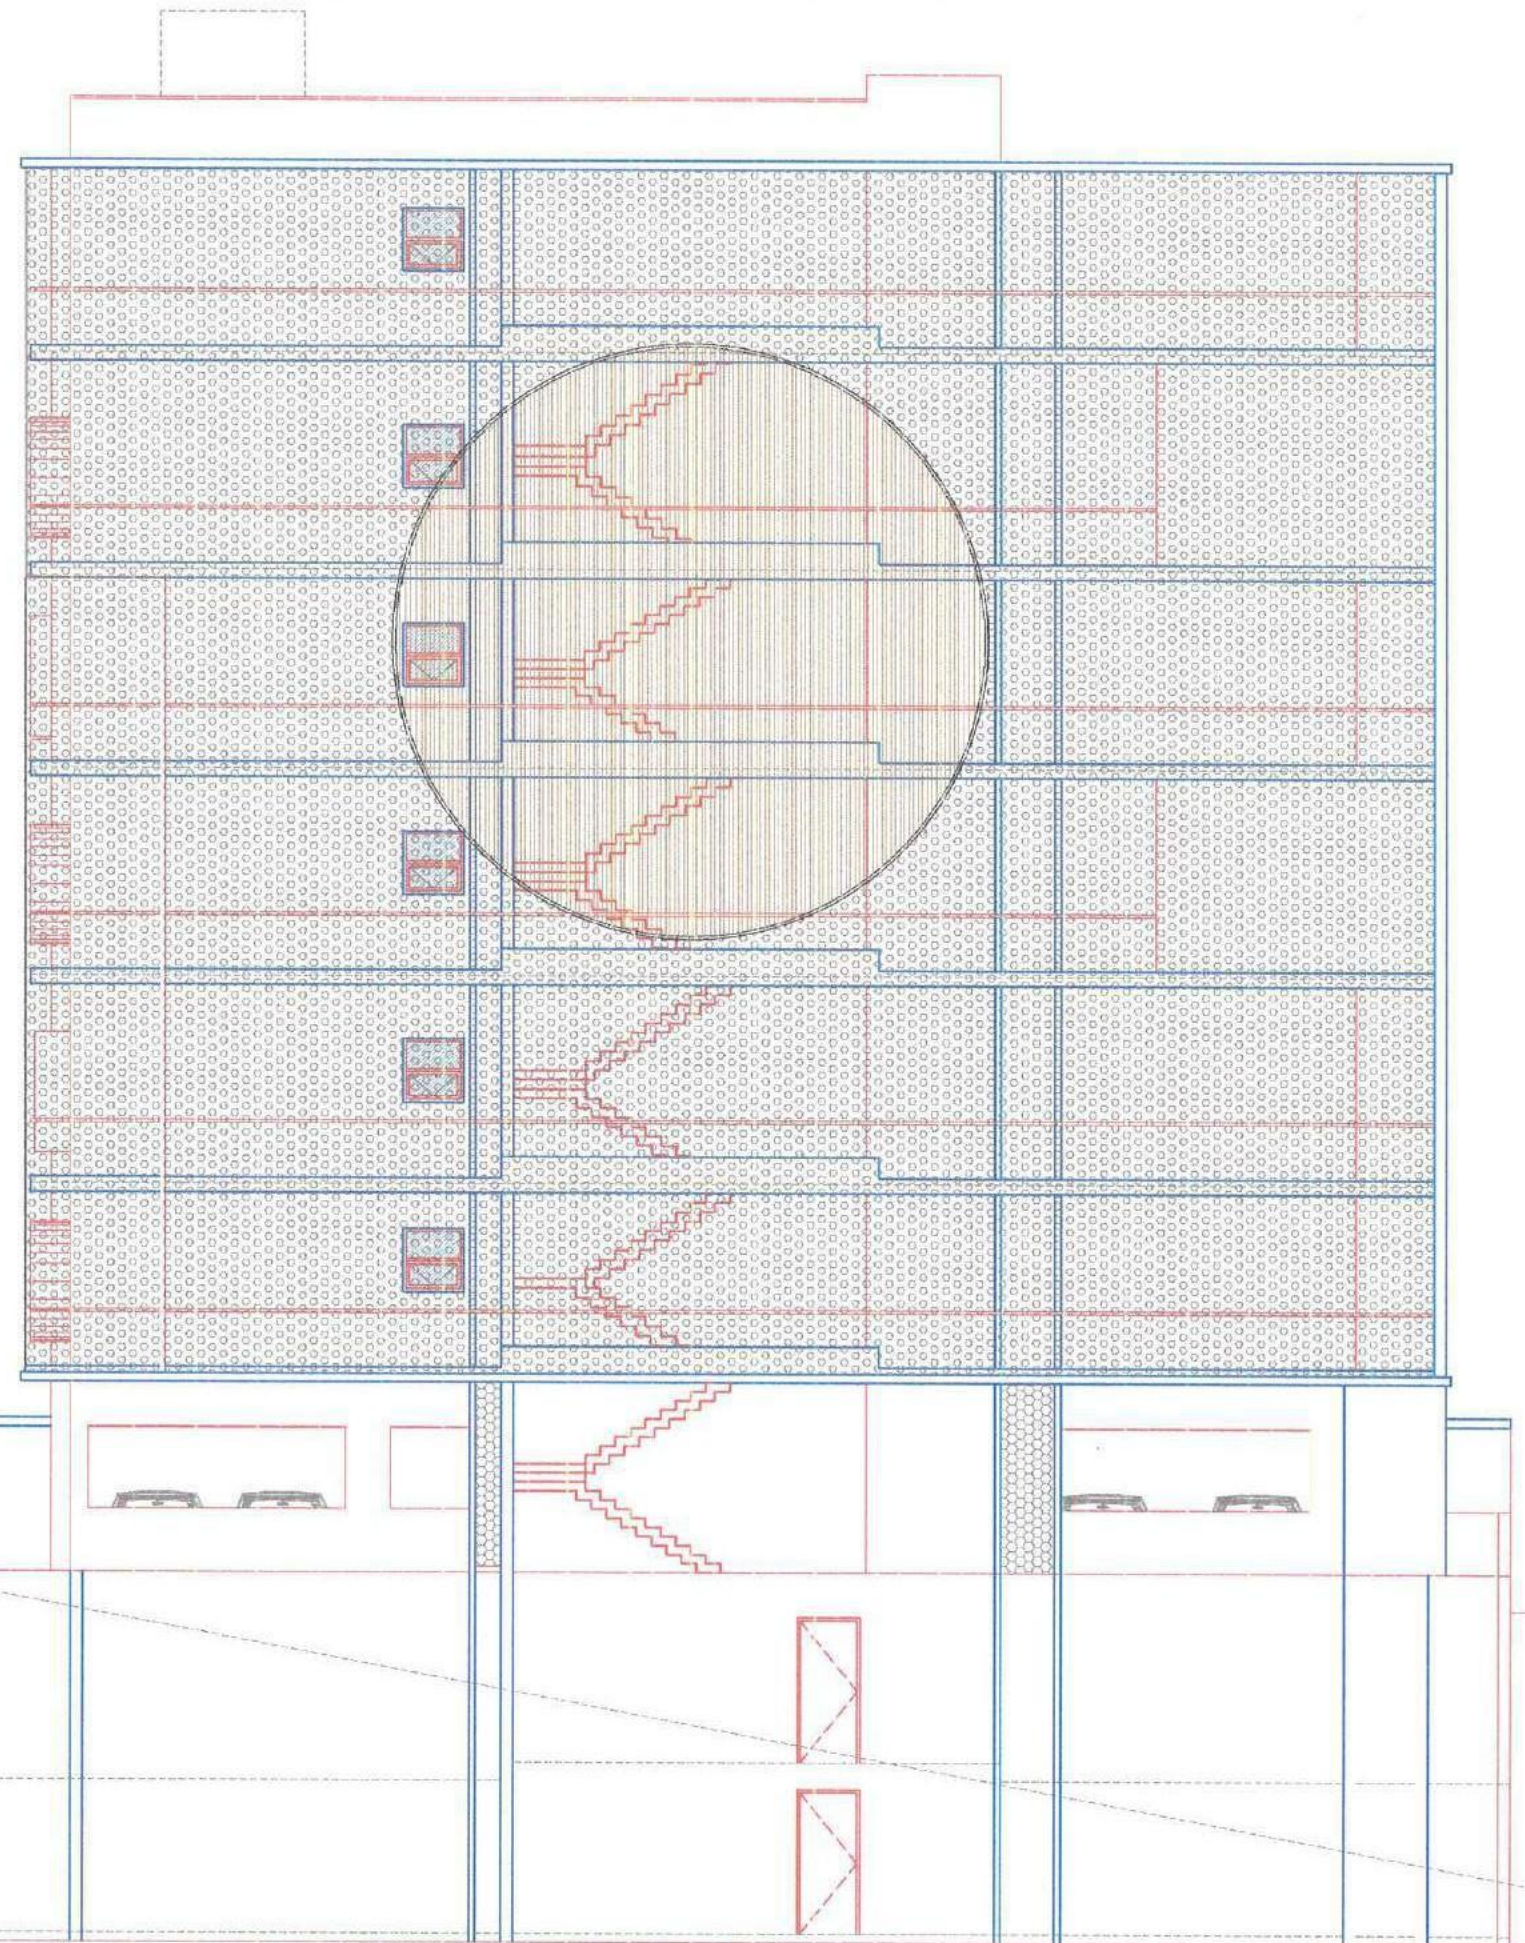

- METAL JAALI PANEL
- PROFILE SECTION
- CLADDING ON WALL
- CLADDING ON WALL

OPTION 6 (FINAL)

SOUTH ELEVATION


PROPOSED DASPALLA HOUSE AT VIZAG

Drawing Title SOUTH ELEVATION	Drawing Scale 1"=8'-0"
Computer Reference P:\RESIDENTIAL\DASPALLA\HOUSE\SCHEME-06JAN2022.CWG	Drawn by : Checked by : KAWAL Date drawn : PROJECT NO. REV. DRAWING NO.



CENTRE FOR DESIGN EXCELLENCE PVT.LTD
ARCHITECTS DESIGNERS PLANNERS
No 183, DOUBLE ROAD, NEXT TO CAULVERLY SCHOOL,
INDIRANAGAR 2nd STAGE, BANGALORE : 560 038
TEL: 080 40926169 FAX: 080 21302079
Email: cde@cdeindia.com www.cdeindia.com

FOR REFERENCE

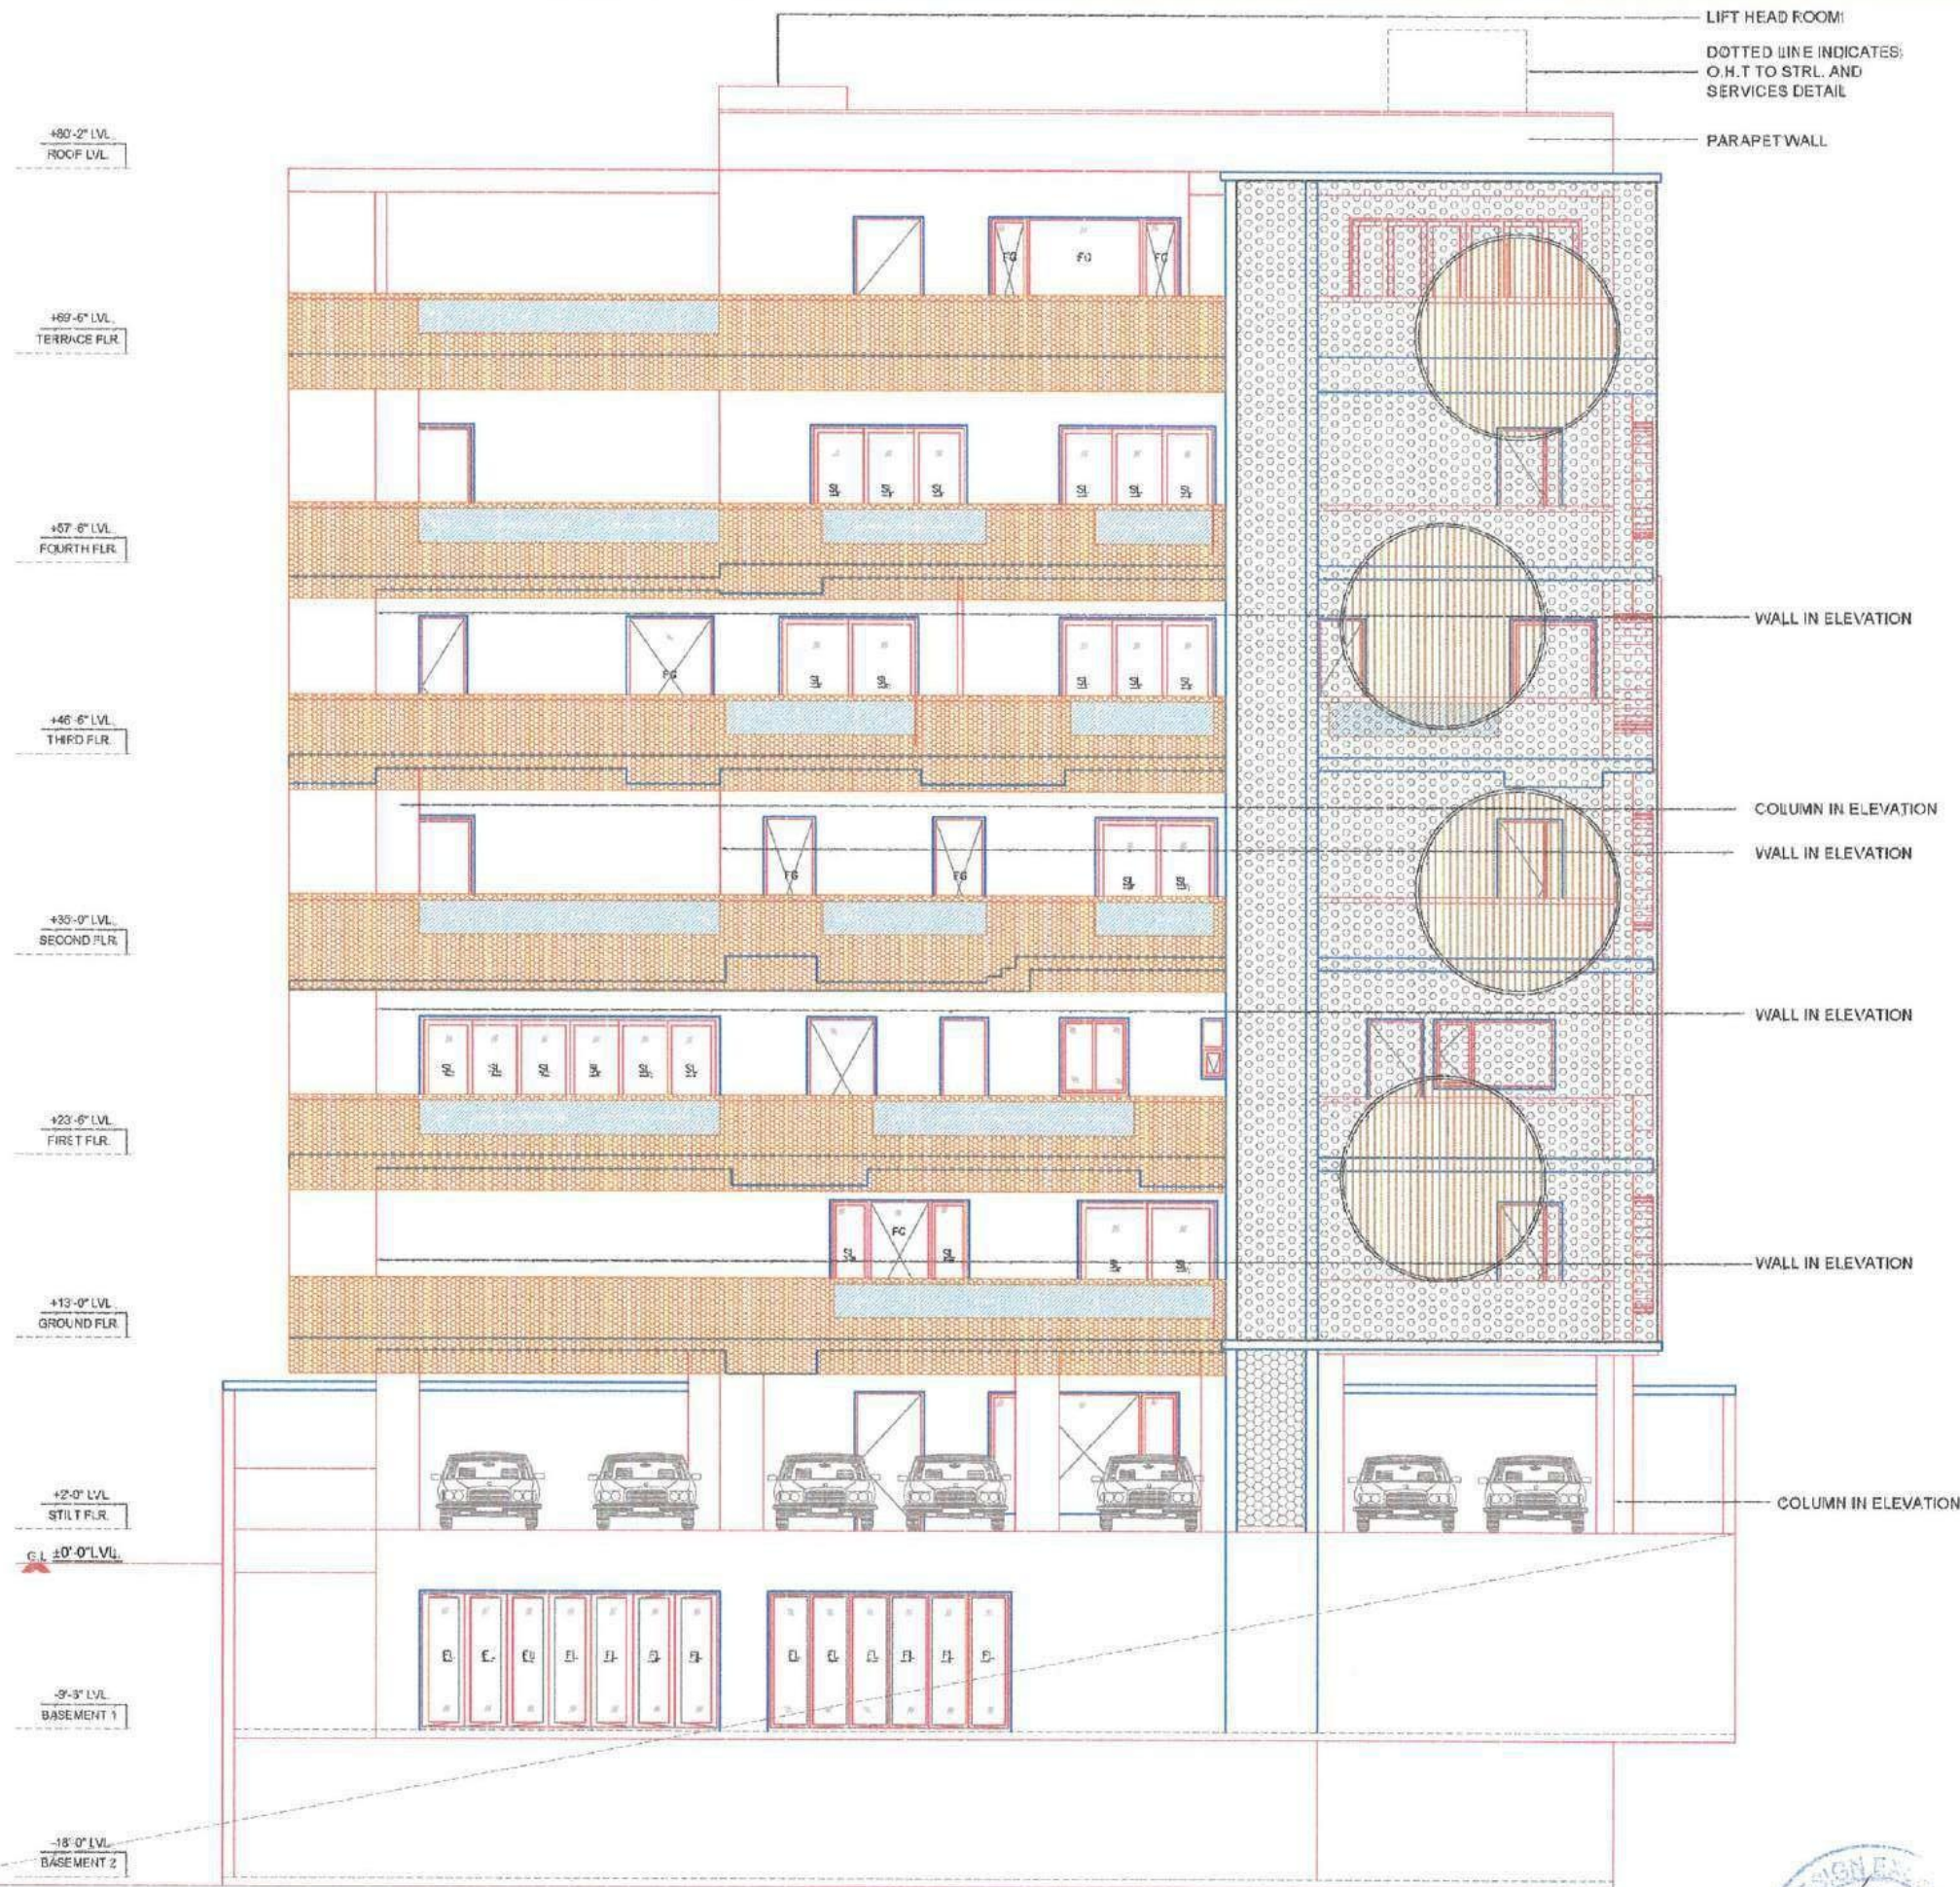

OPTION 6 (FINAL)

NORTH ELEVATION

PROPOSED DASPALLA HOUSE
AT VIZAG




R3

CENTRE FOR DESIGN EXCELLENCE PVT.LTD
ARCHITECTS DESIGNERS PLANNERS
No. 183, DOUBLE ROAD, NEXT TO CAUVERY SCHOOL,
INDIRANAGAR 2nd STAGE BANGALORE - 560 038
TEL: 080 40926169 FAX: 080 26202079
email: cde@cdeindia.com www.cdeindia.com

Drawing Title NORTH ELEVATION	Drawing Scale: NTS	
	Drawn by: -	
	Checked by: KAMAL	
Computer Reference P:\RESIDENTIAL\DASPALLAHOUSE\SCHEME-17JAN2022.DWG	PROJECT NO.	REV.
	DRAWING NO.	

FOR REFERENCE

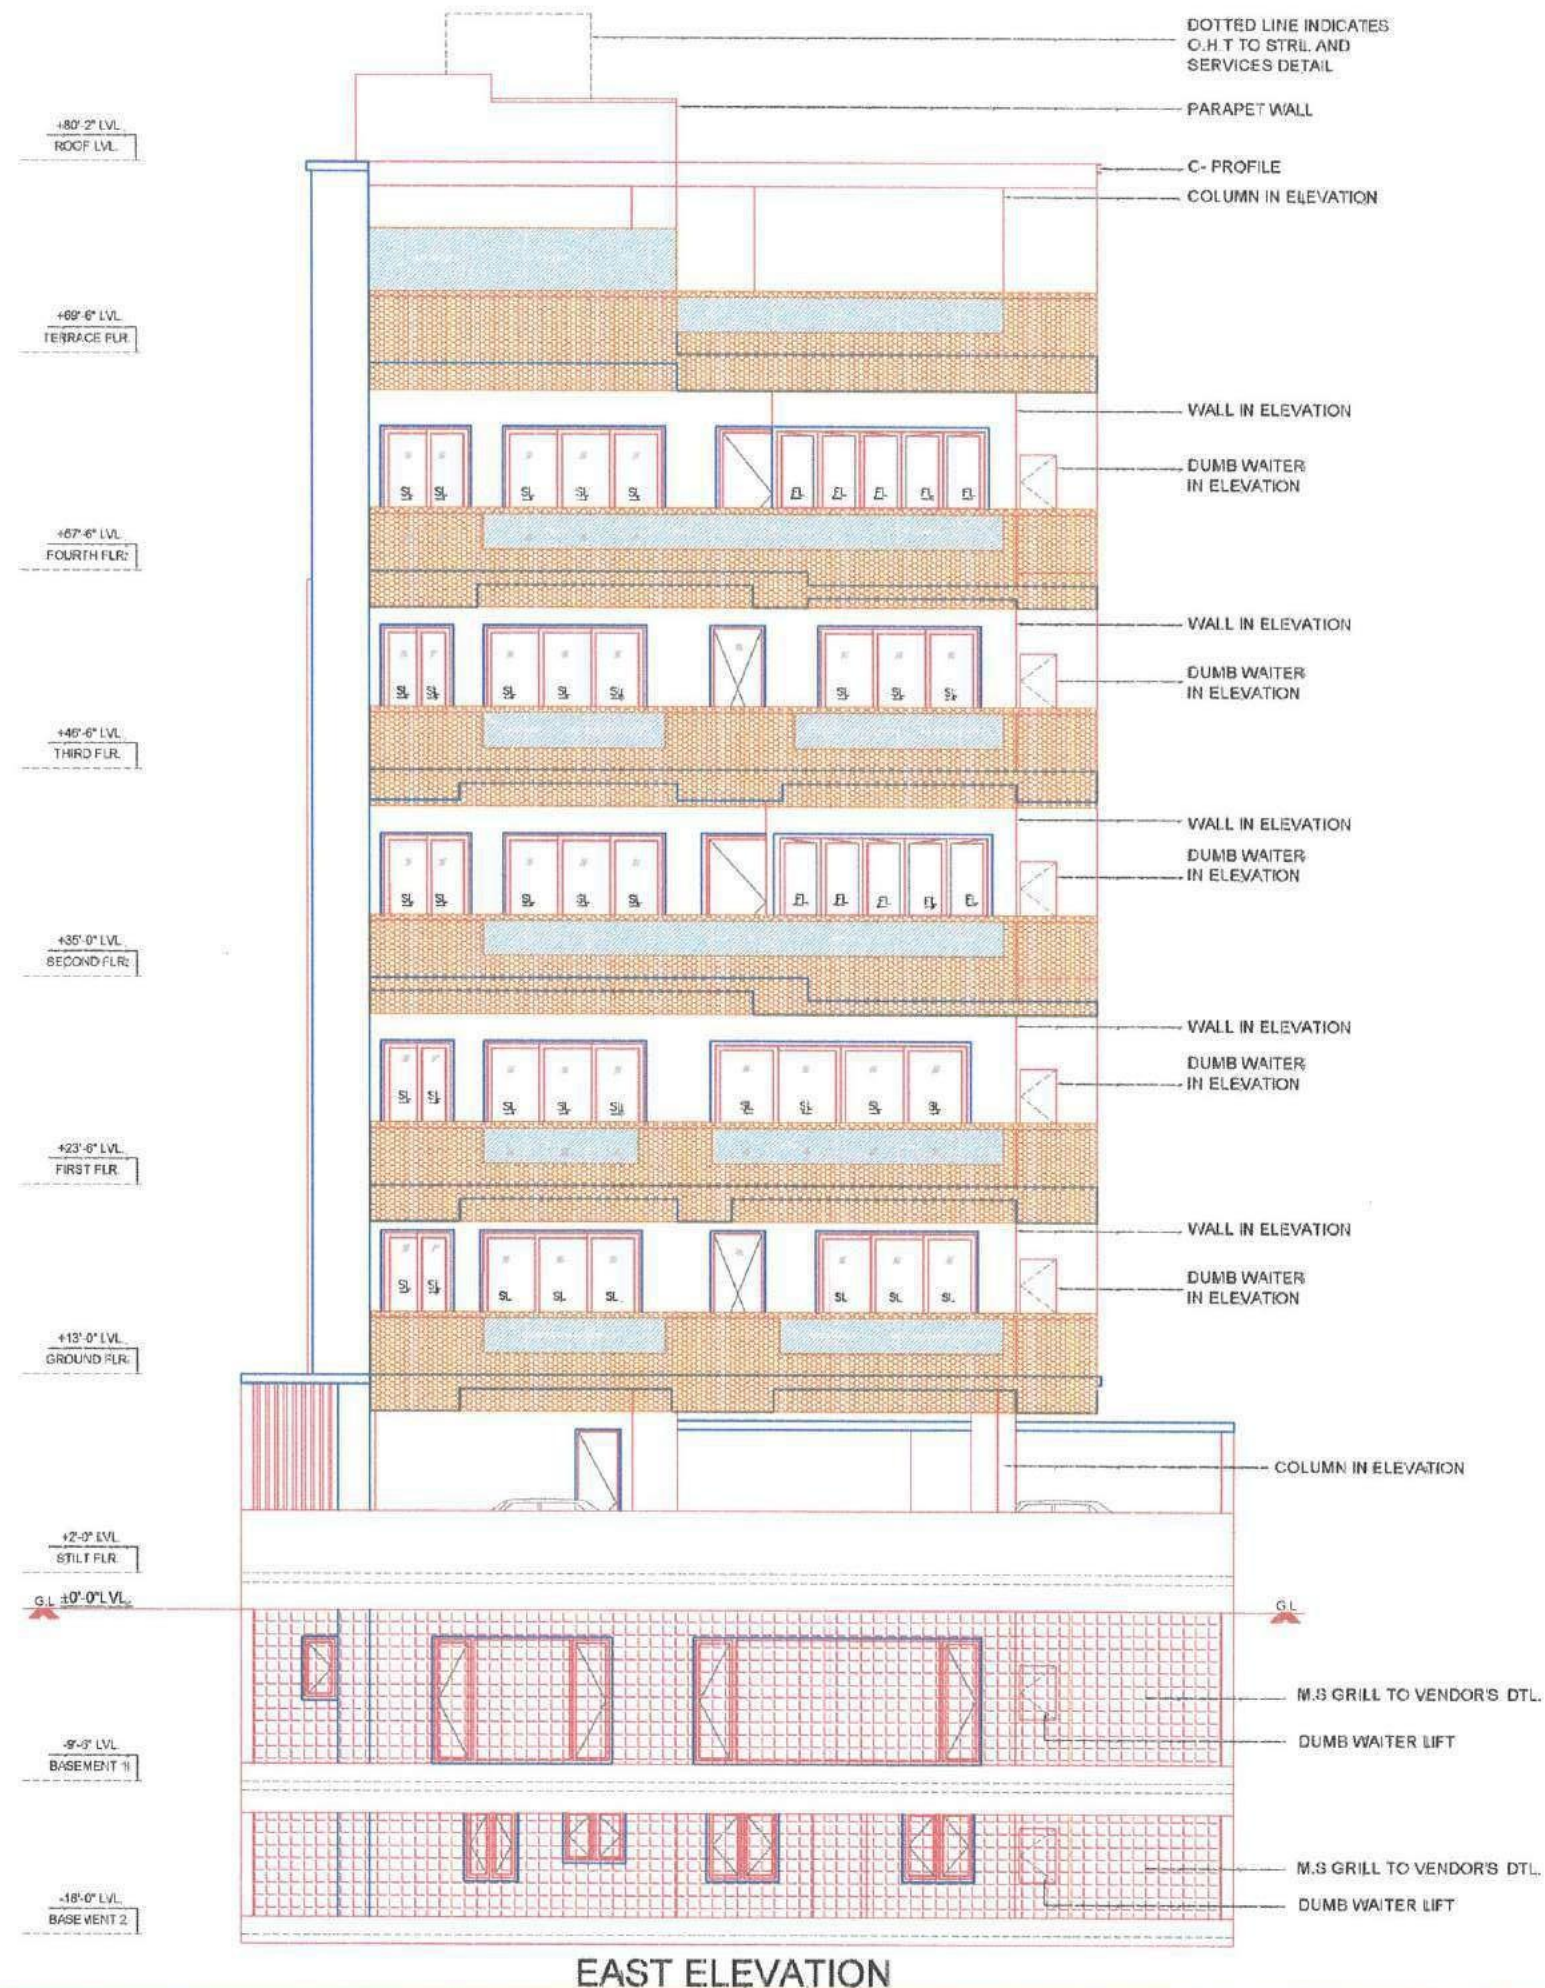

OPTION 6 (FINAL)

EAST ELEVATION

**PROPOSED DASPALLA HOUSE
AT VIZAG**


	METAL JAALI PANEL - 1
	METAL JAALI PANEL - 2
	TOUGHENED GLASS SLITS

NOTE:
EXTERIOR WALLS FINISHED WITH
TEXTURE PAINT AS PER SELECTION.

CENTRE FOR DESIGN EXCELLENCE PVT.LTD
ARCHITECTS DESIGNERS PLANNERS
No. 183, DOUBLE ROAD, NEXT TO CAUVERY SCHOOL,
INDIRANAGAR 2nd STAGE, BANGALORE - 560 038
TEL. 080 40926109 FAX. 080 25202079
email : cdce@cdceindia.com www.cdceindia.com

Drawing Title EAST ELEVATION	Drawing Scale: NTS Drawn by : Checked by : KAMAL Date drawn :	REV.
	PROJECT NO.: DRAWING NO.:	
Computer Reference: P:\RESIDENTIAL\JASPALLAH-DUSE\SCHEME - 17 JAN 2022.DWG		

FOR REFERENCE

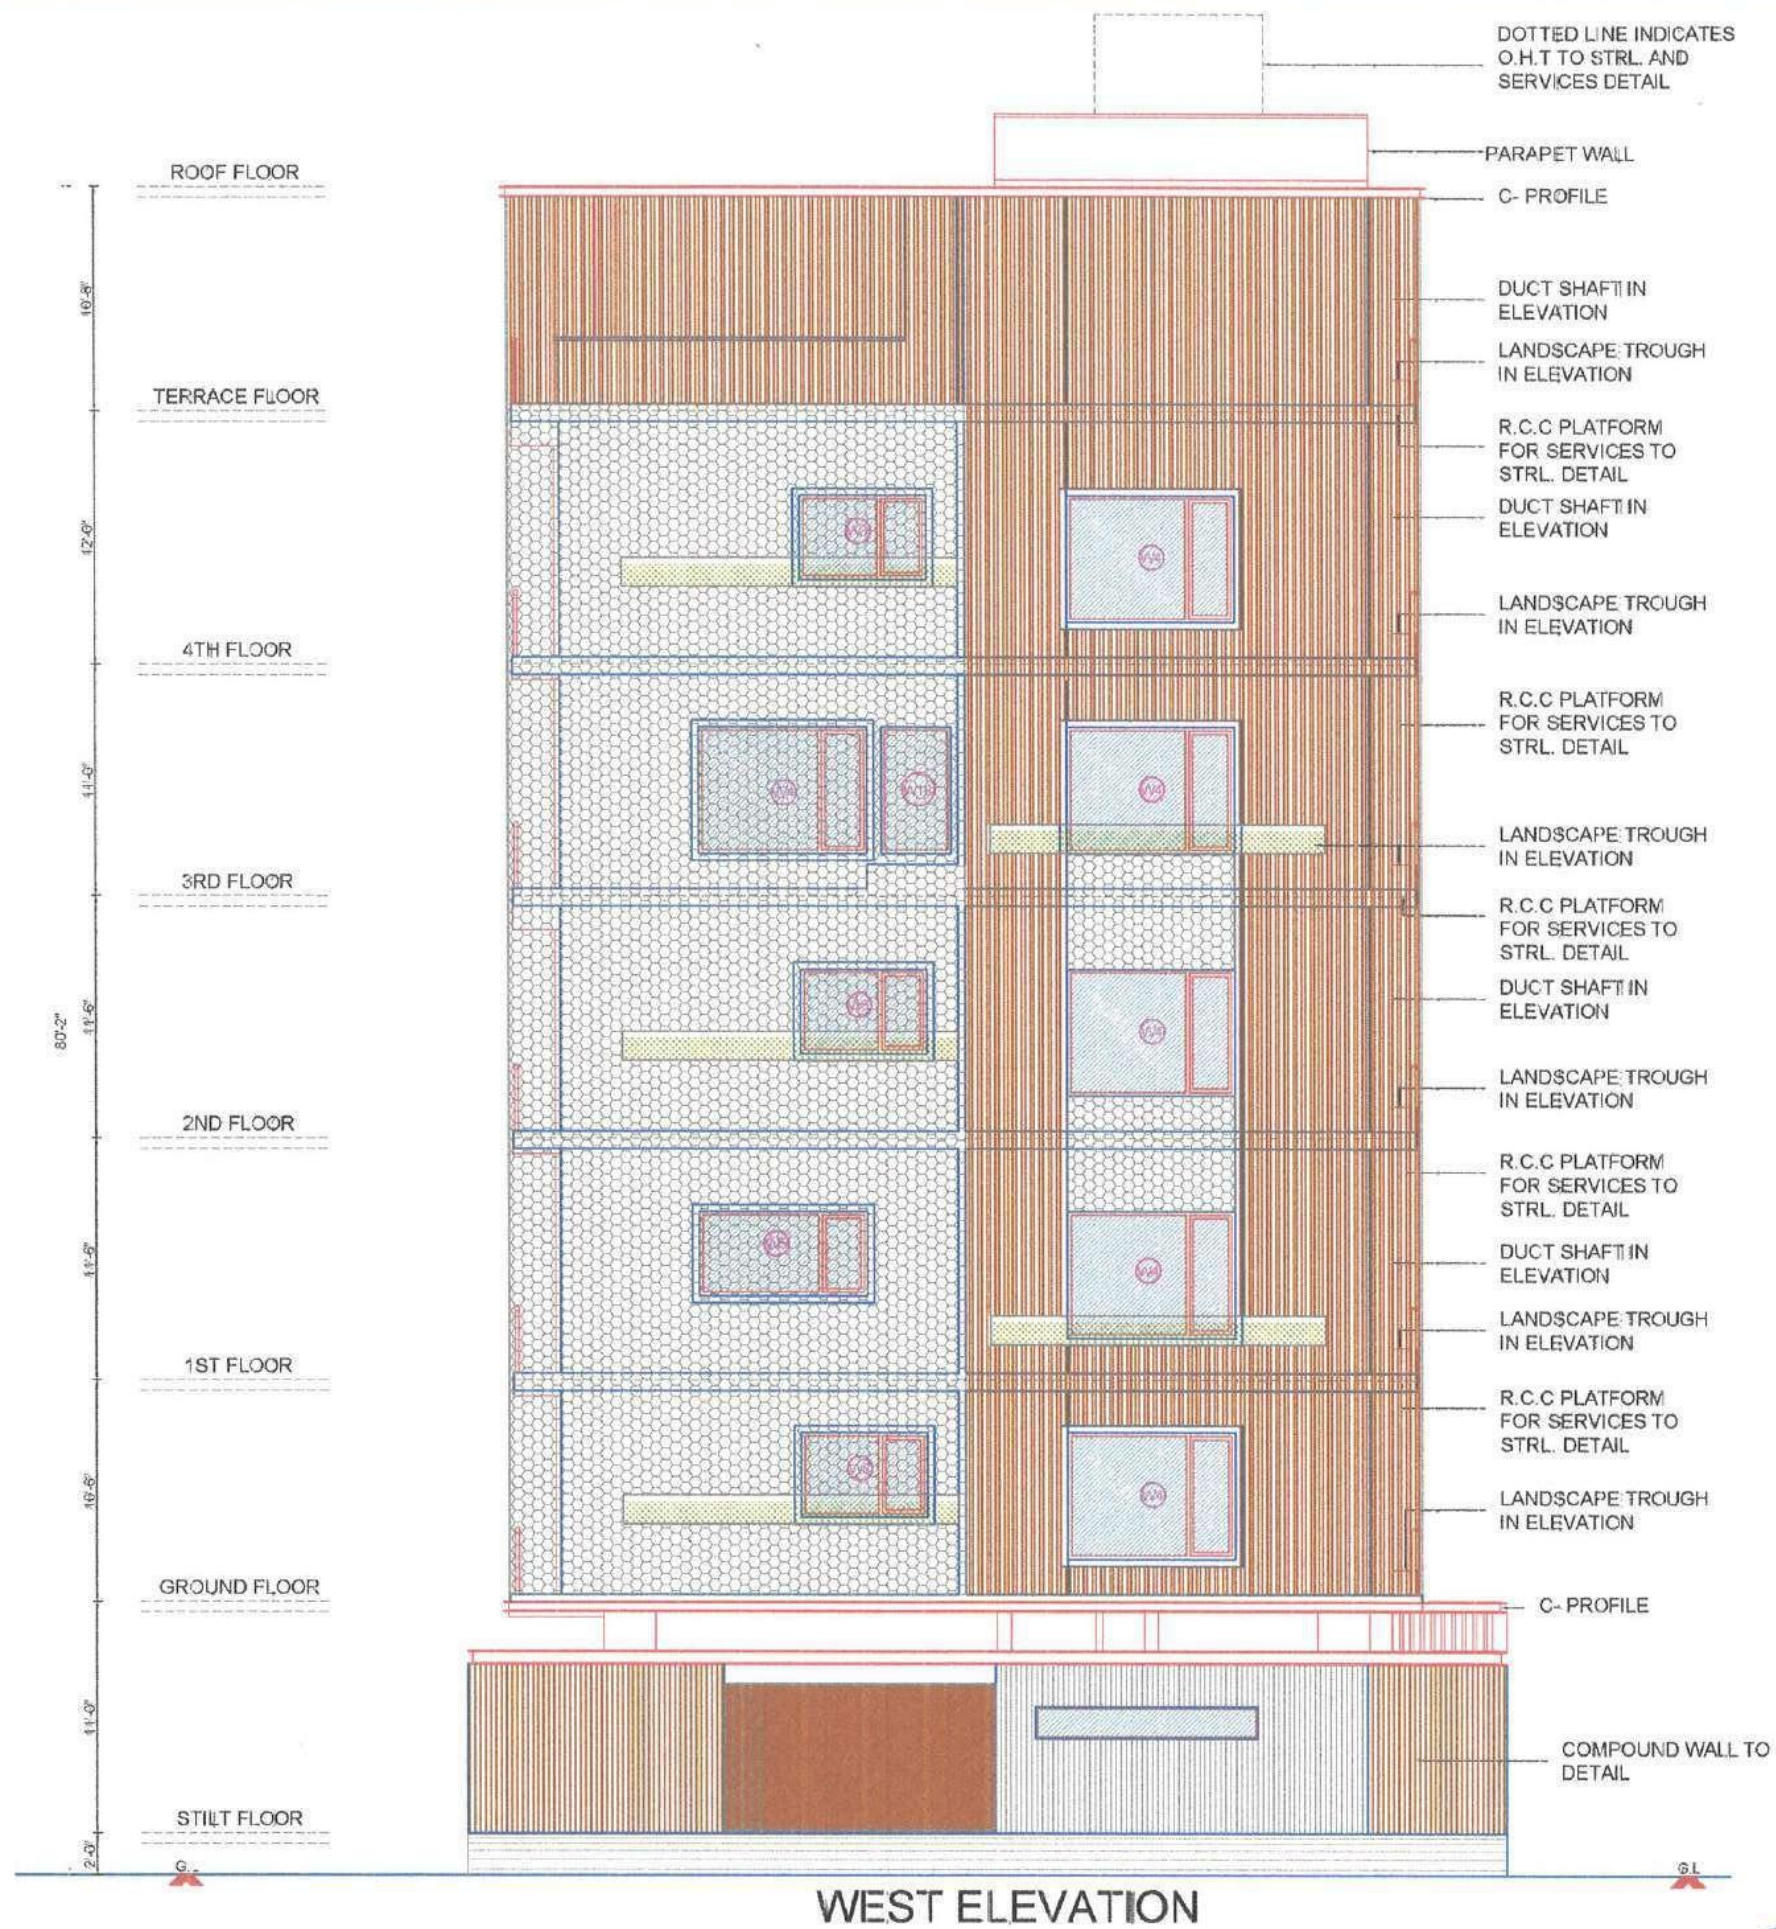

OPTION 1

PROPOSED DASPALLA HOUSE AT VIZAG

METAL JAALI PANEL

PROFILE SECTION


CLADDING ON WALL

CLADDING ON WALL

月 日

CENTRE FOR DESIGN EXCELLENCE PVT.LTD
ARCHITECTS DESIGNERS PLANNERS
No. 183, DOUBLE ROAD, NEXT TO CAUVERY SCHOOL,
INDIRANAGAR 2nd STAGE, BANGALORE : 560 038
TEL 080 40926169 FAX 080 25302079
email : cdex@cdexindia.com www.cdexindia.com

FOR REFERENCE

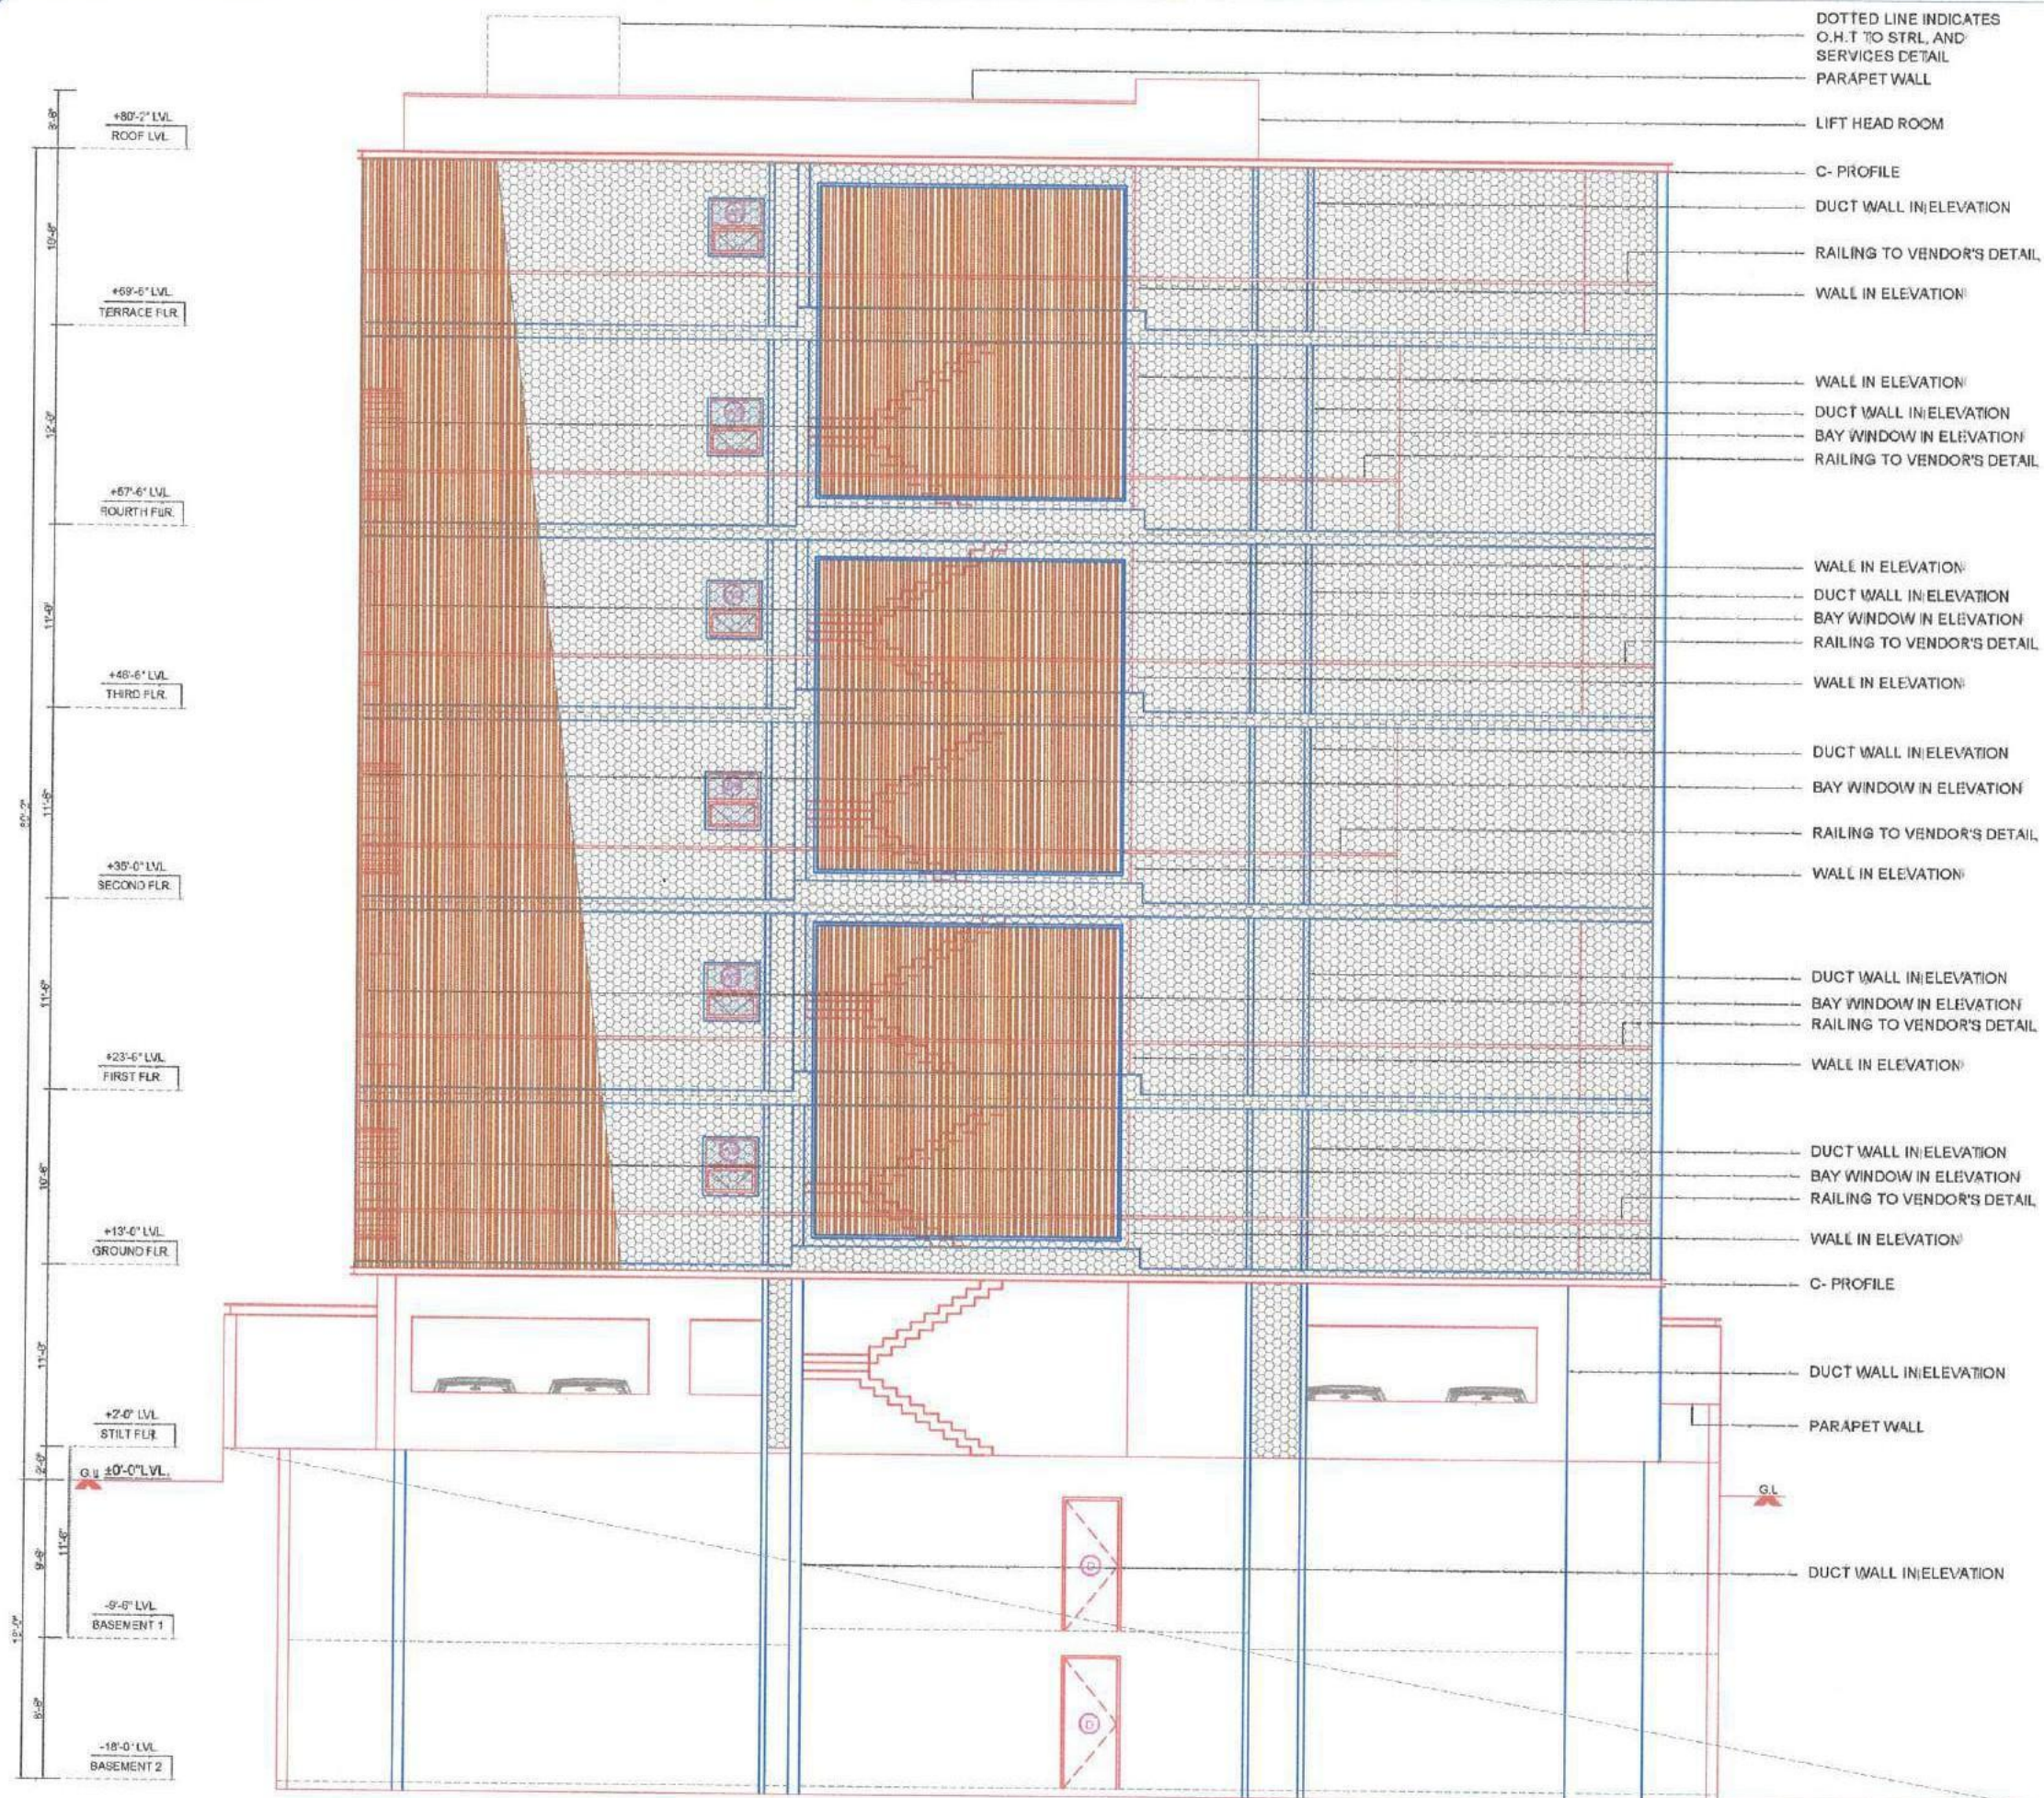

OPTION 1

SOUTH ELEVATION

**PROPOSED DASPALLA HOUSE
AT VIZAG**

Drawing Title SOUTH ELEVATION	Drawing Scale NTS;	
	Drawn by : KAMAL	
	Checked by : KAMAL	
	Date drawn : -	
Computer Reference P:\RESIDENTIAL\DASPALLA HOUSE\SCHEME-01\JAN 2022.DWG;	PROJECT NO.	REV.
	DRAWING NO.	

CENTRE FOR DESIGN EXCELLENCE PVT.LTD
ARCHITECTS DESIGNERS PLANNERS
No. 183, DOUBLE ROAD, NEXT TO CAUVERY SCHOOL,
INDIRANAGAR 2nd STAGE, BANGALORE - 560 038
TEL: 080 40926169 FAX: 080 25202079
Email: cde@cdsindia.com www.cdeindia.com

FOR REFERENCE



OPTION 2

WEST ELEVATION

PROPOSED DASPALLA HOUSE AT VIZAG



CENTRE FOR DESIGN EXCELLENCE PVT.LTD
ARCHITECTS DESIGNERS PLANNERS
No. 183, DOUBLE ROAD, NEXT TO CAUVERY SCHOOL,
INDIRANAGAR 2nd STAGE, BANGALORE - 560 038
TEL: 080 40926189 FAX: 080 25202379
Email: cde@cdeindia.com www.cdeindia.com


Drawing Title
WEST SIDE (FRONT ELEVATION)

Drawing Scale 1"=8'-0"
Drawn by : -
Checked by : KAMAL
Date drawn :
PROJECT NO. REV.

Computer Reference
P:\RESIDENTIAL\DASPALLAHOUSE\SCHEME-06JAN2022.DWG

DRAWING NO.

FOR REFERENCE

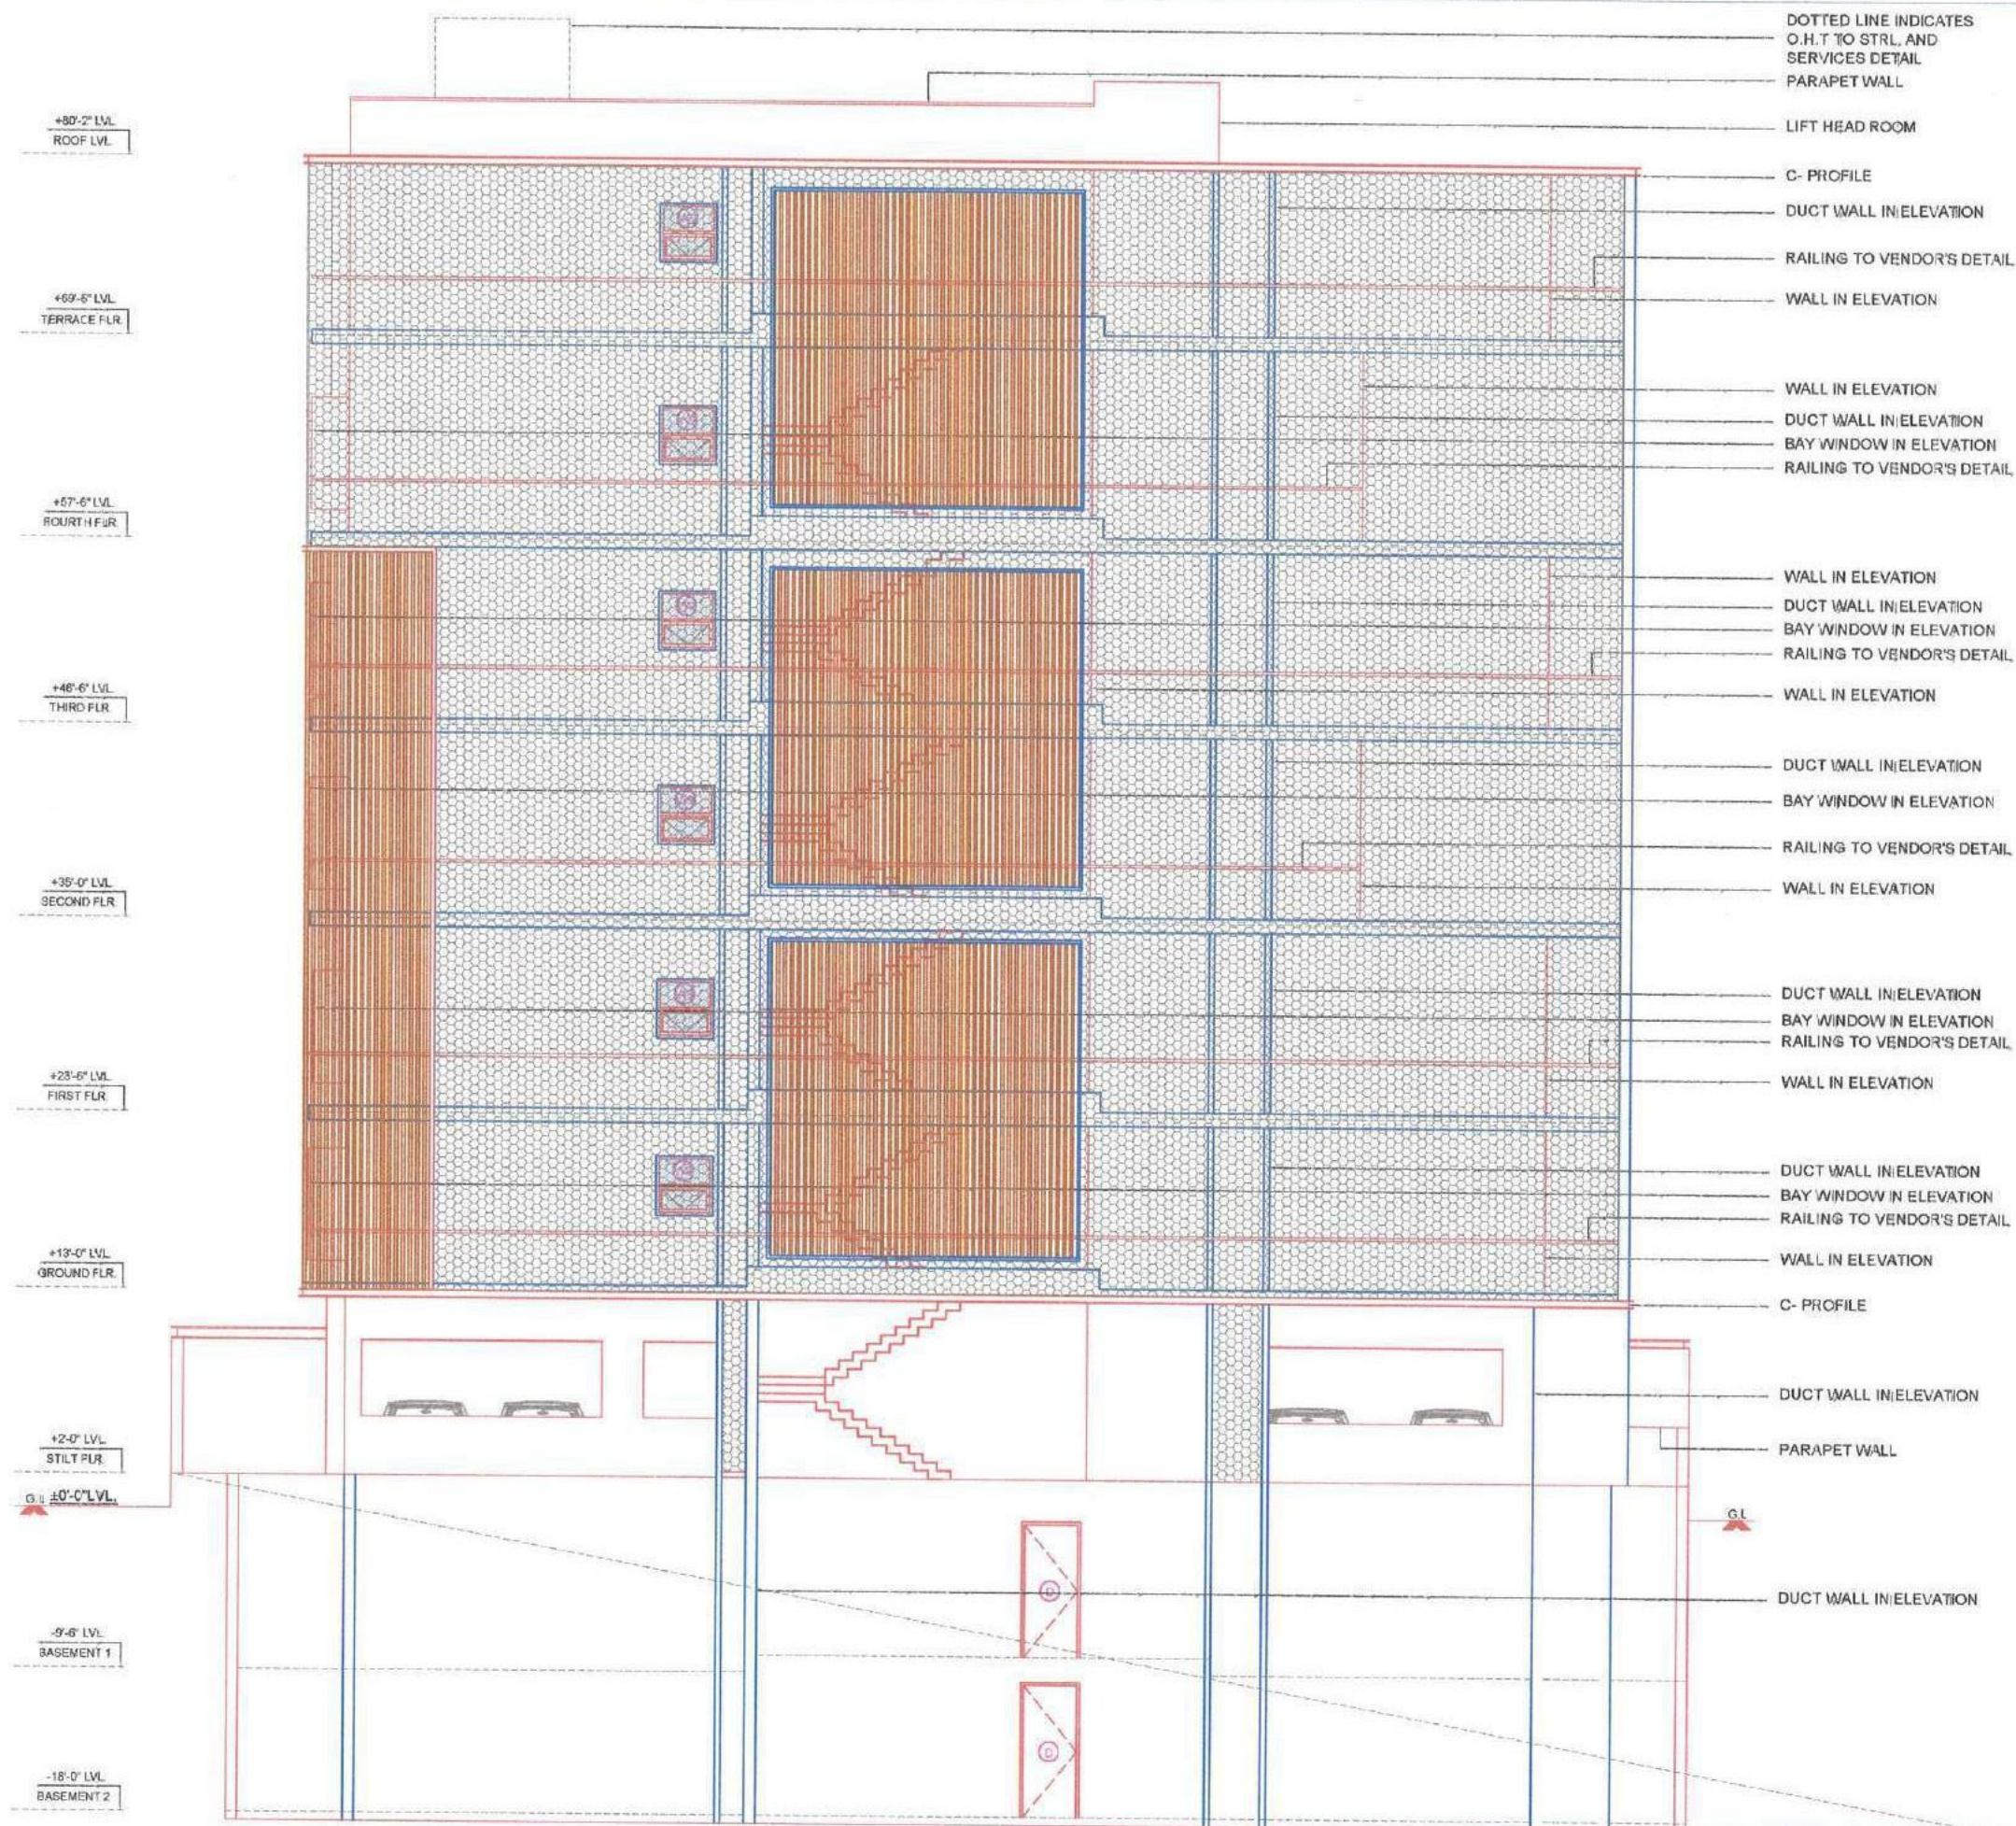

SOUTH ELEVATION

PROPOSED DASPALLA HOUSE
AT VIZAG

OPTION 2


Drawing Title SOUTH ELEVATION		Drawing Scale: NTS.	
		Drawn by : -	
		Checked by : KAMAL	
		Date drawn : -	
		PROJECT NO.	REV.
		DRAWING NO.	
Computer Reference P:\RESIDENTIAL\BASPALLAHOUSE\SCHEME-DGJAN2022.DWG			

- METAL JAALI PANEL
- PROFILE SECTION
- CLADDING ON WALL
- CLADDING ON WALL



CENTRE FOR DESIGN EXCELLENCE PVT.LTD
ARCHITECTS DESIGNERS PLANNERS
No. 183, DOUBLE ROAD, NEXT TO CALVERY SCHOOL,
INDIRANAGAR 2nd STAGE, BANGALORE - 560 038
TEL: 080 40928189 FAX: 080 26302073
email: cde@cdeindia.com www.cdeindia.com

FOR REFERENCE

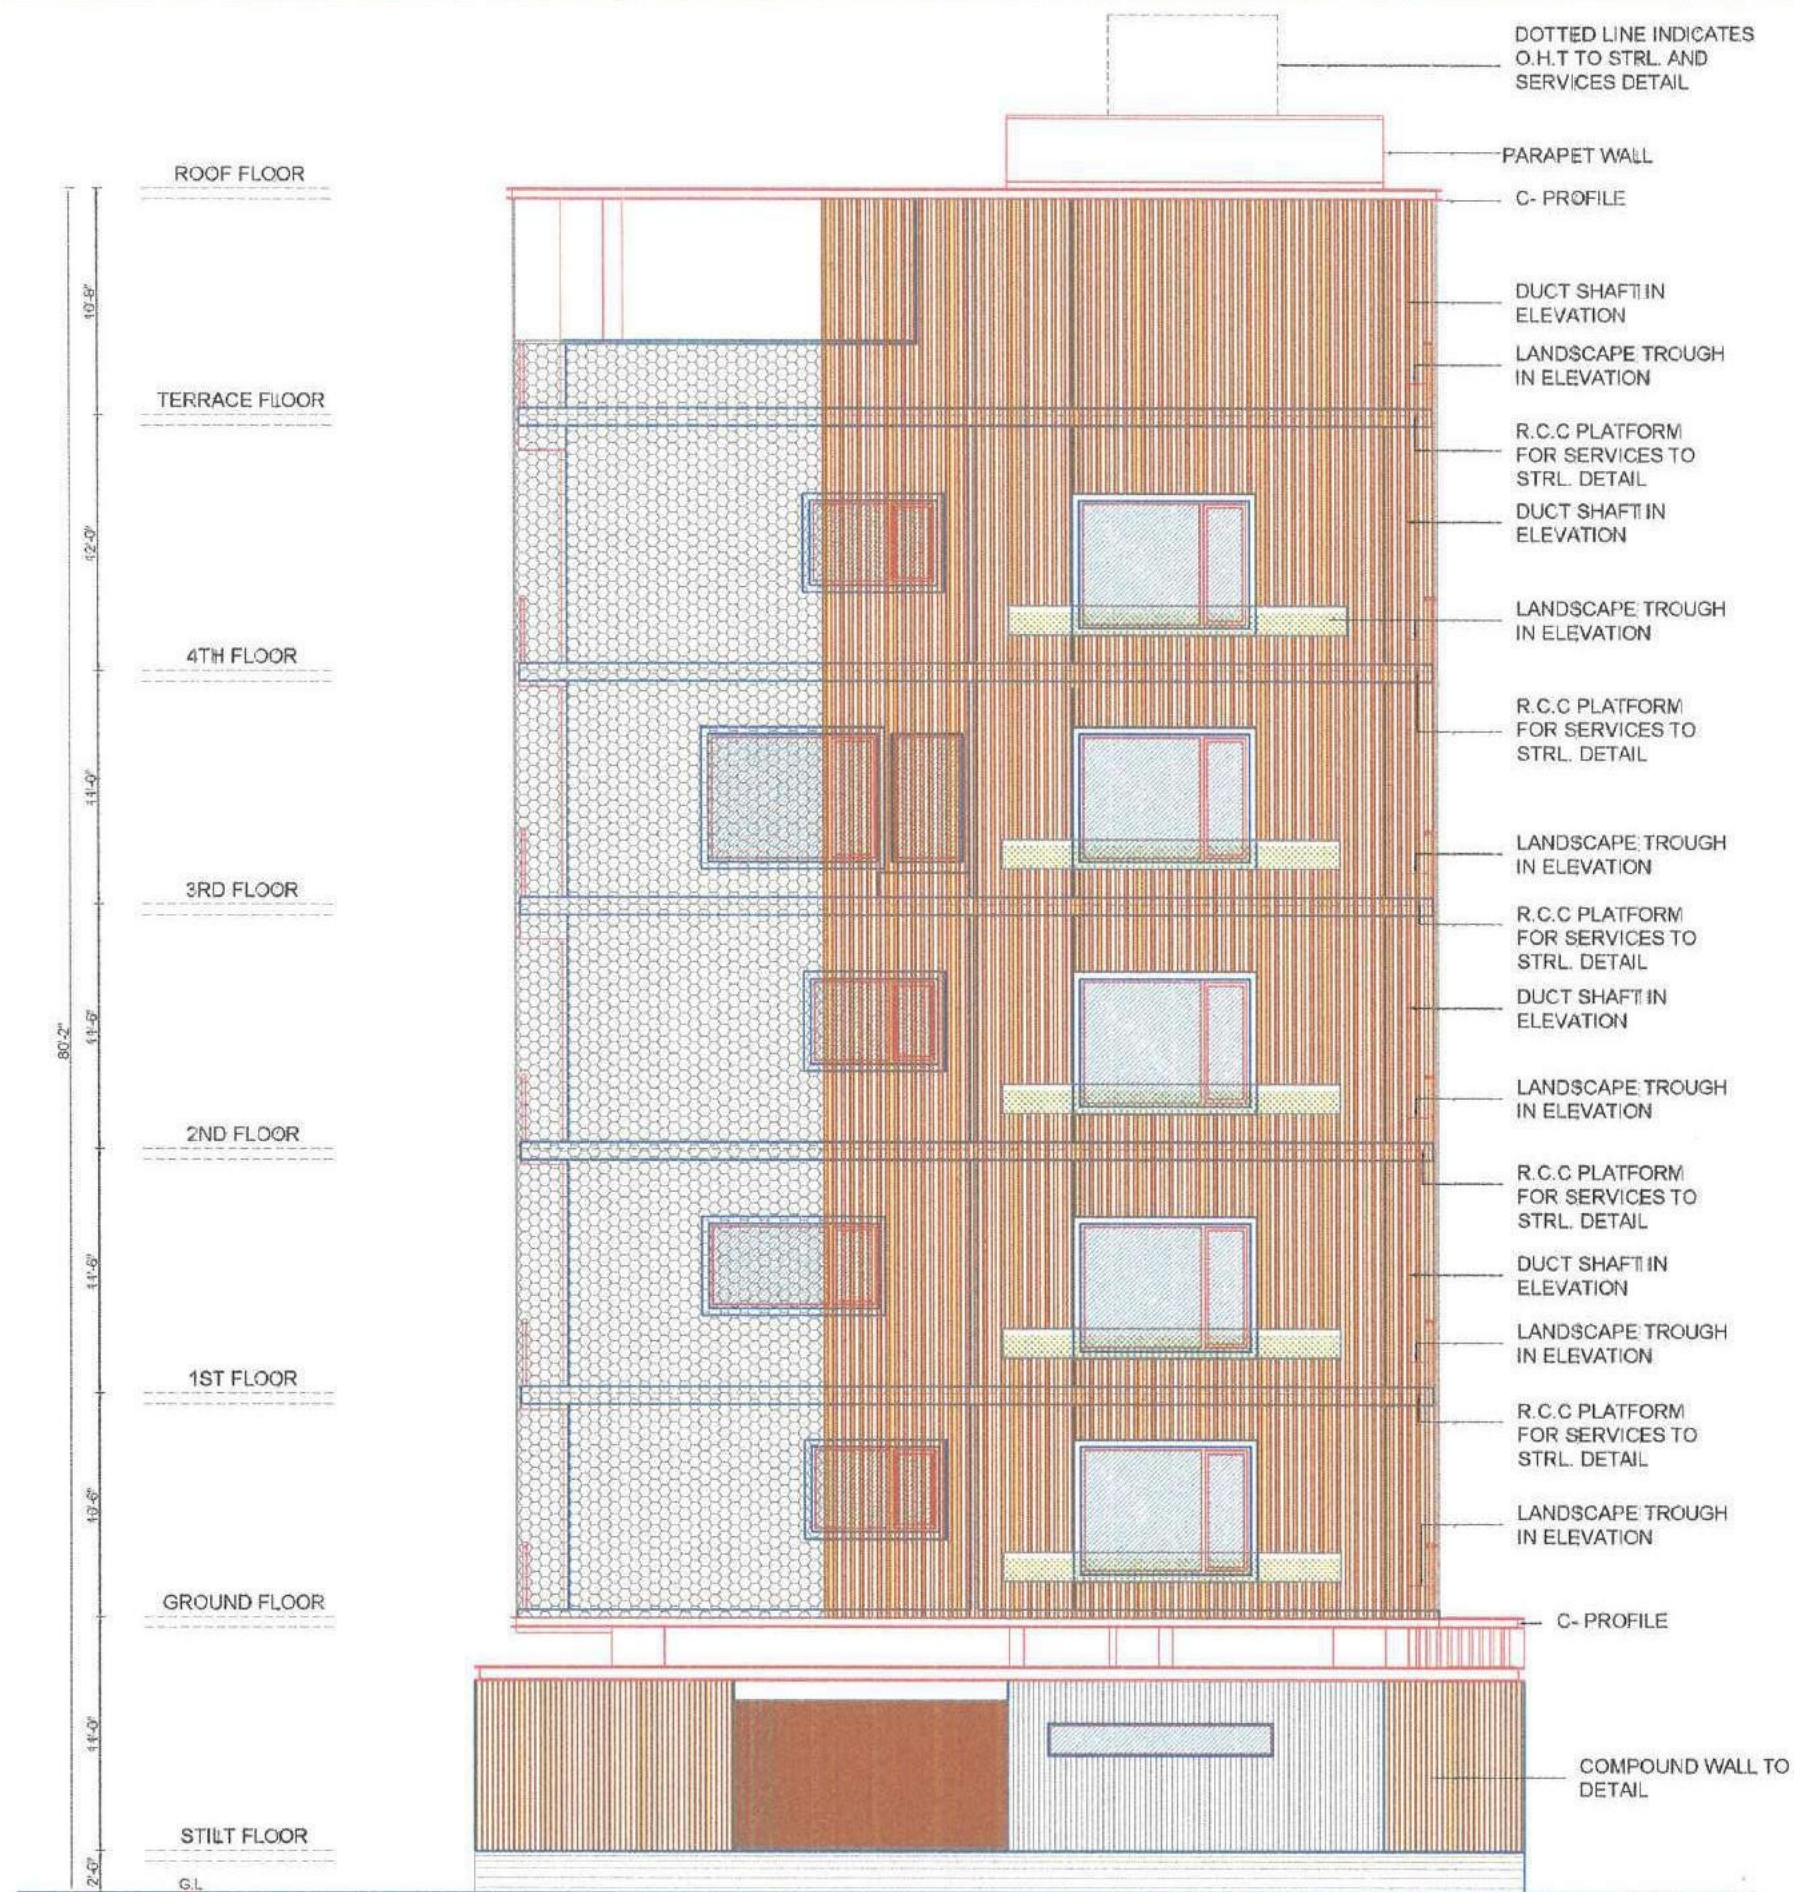

	METAL JAALI PANEL
	PROFILE SECTION
	CLADDING ON WALL
	CLADDING ON WALL

OPTION 3


PROPOSED DASPALLA HOUSE AT VIZAG



CENTRE FOR DESIGN EXCELLENCE PVT.LTD
ARCHITECTS DESIGNERS PLANNERS
No. 183, DOUBLE ROAD, NEXT TO CAUVERY SCHOOL,
INDIRANAGAR 2nd STAGE, BANGALORE : 560 038
TEL: 080 40926189 FAX: 080 2202079
email: cde@cdeindia.com www.cdeindia.com

Drawing Title	Drawing Scale 1"=8'-0"
WEST SIDE (FRONT ELEVATION)	Drawn by : -
	Checked by : KAWAL
	Date drawn : -
Computer Reference	PROJECT NO.
P:\RESIDENTIAL\DASPALLAHOUSE\SCHEME-06JAN2022.DWG	REV.
	DRAWING NO.


FOR REFERENCE

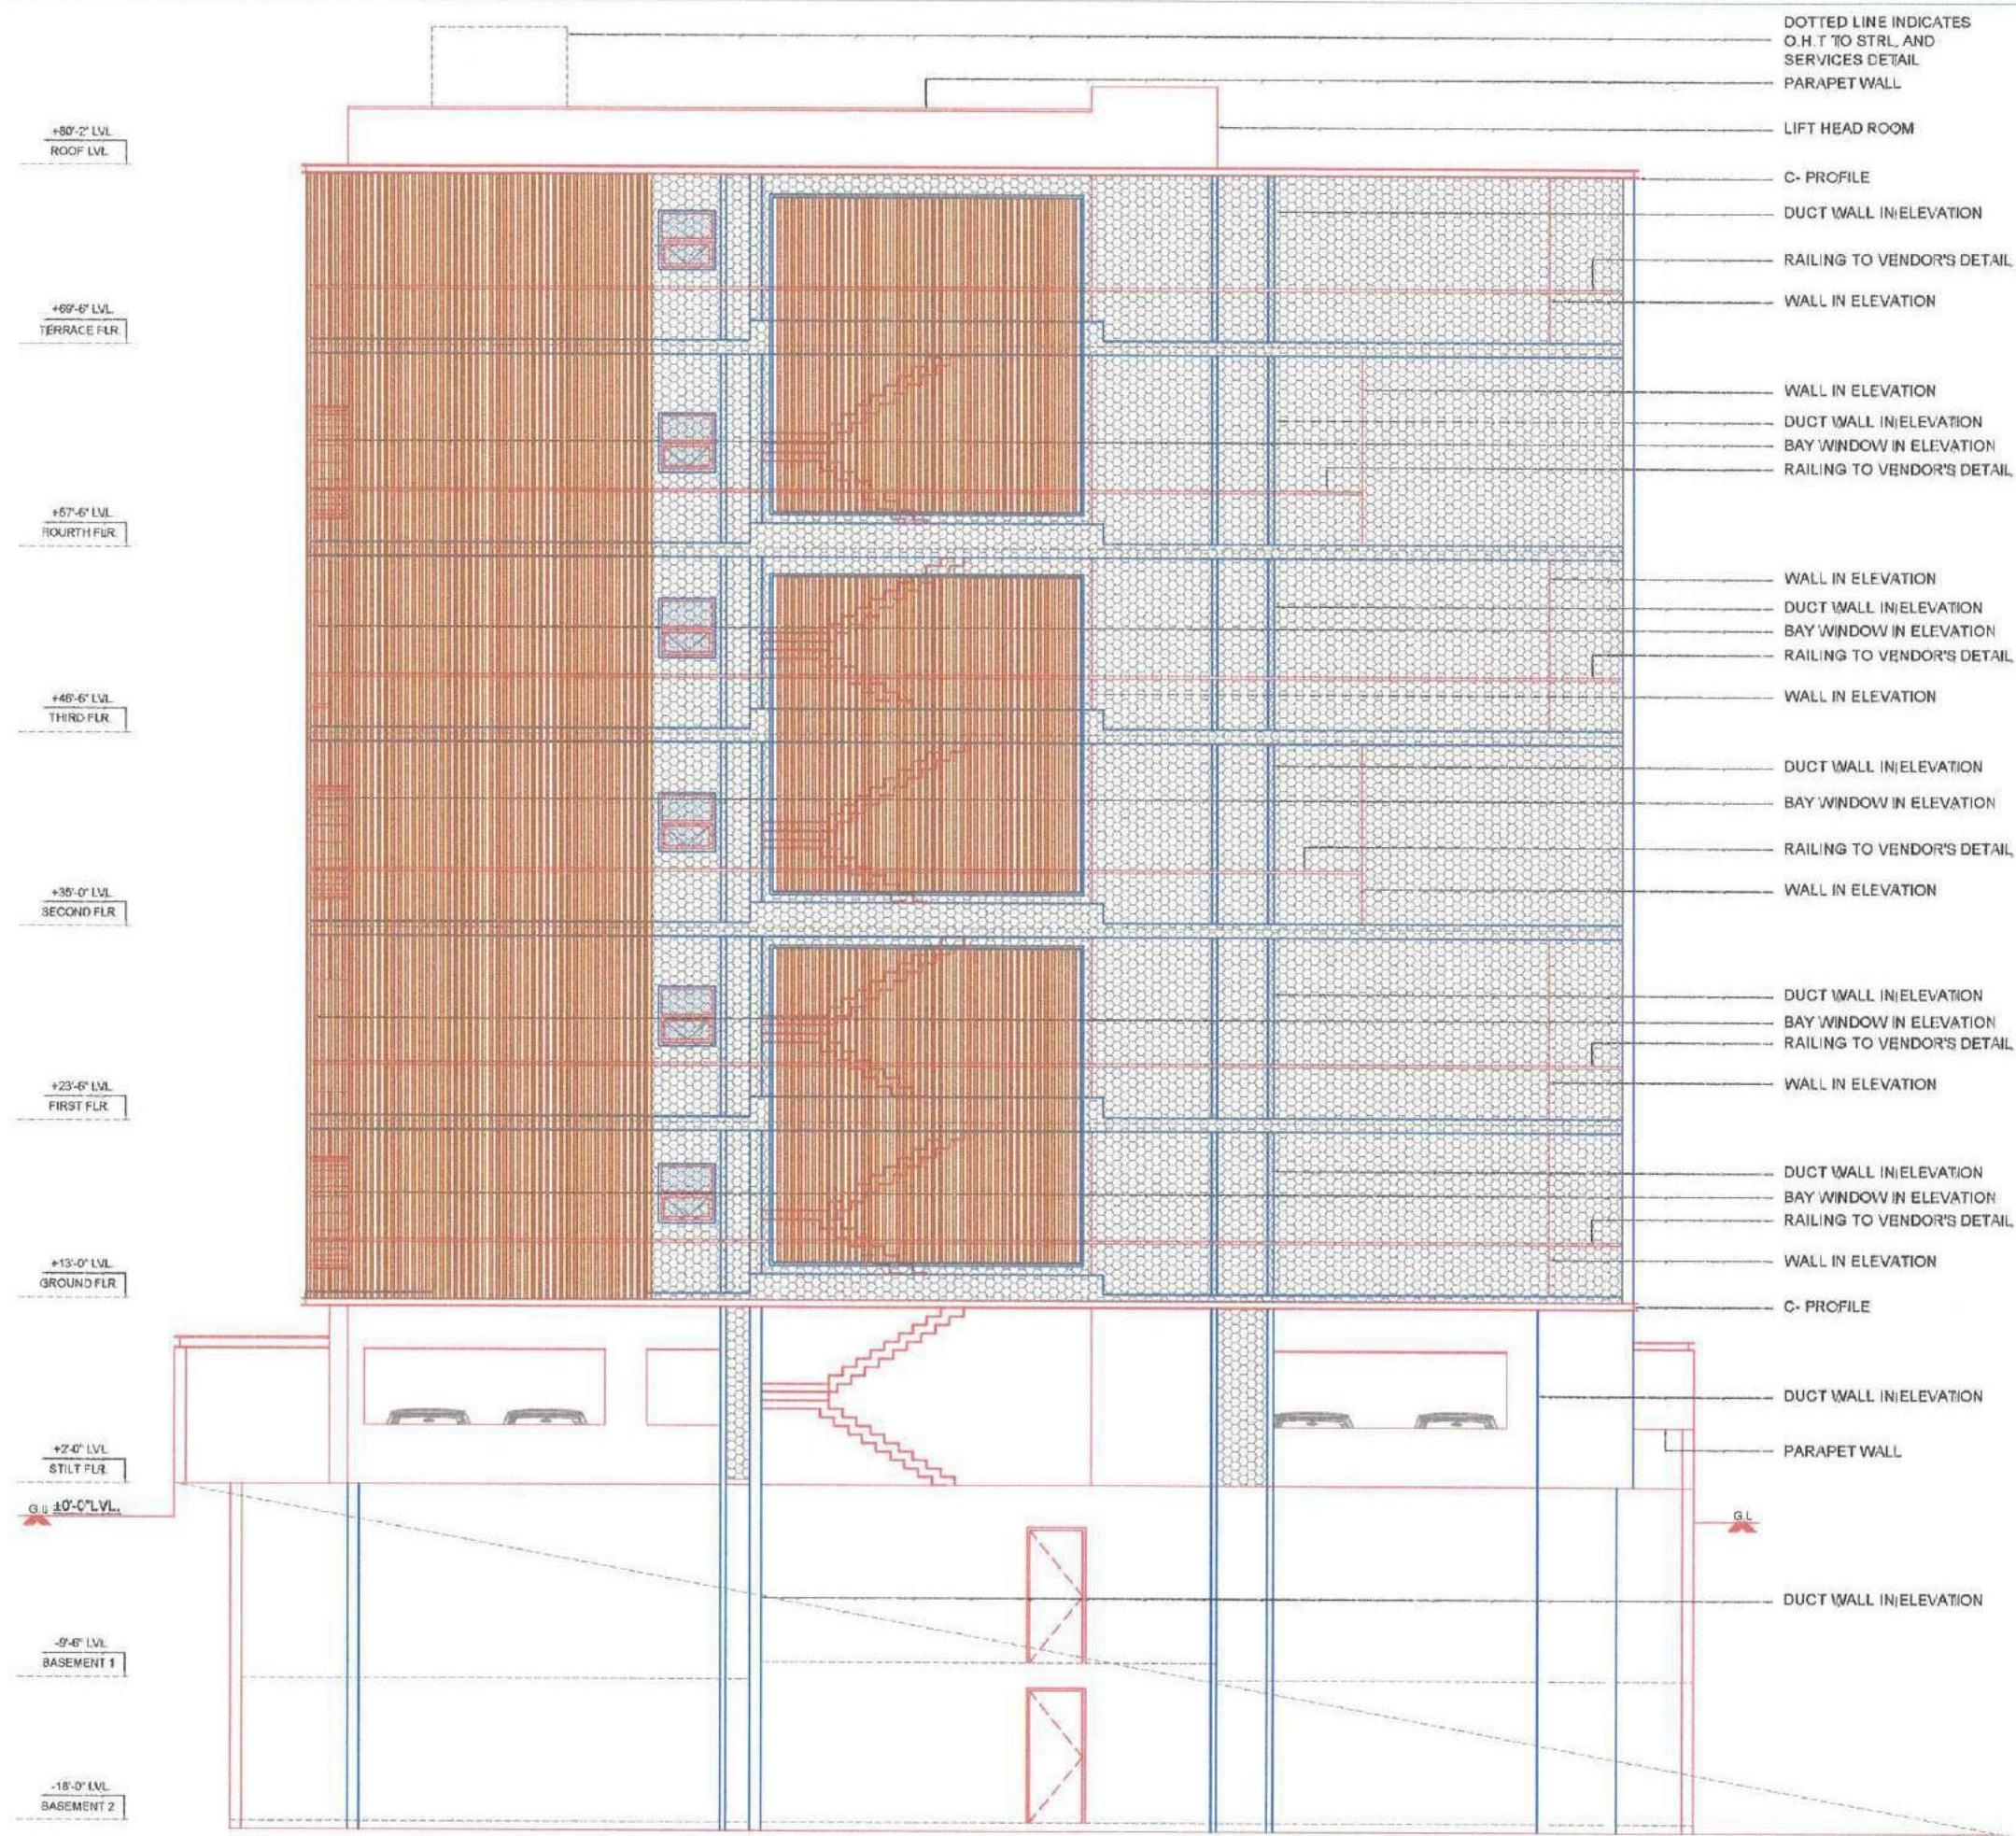

OPTION 3


Drawing Title SOUTH ELEVATION		Drawing Scale: TS:	
Computer Reference: P:\RESIDENTIAL\DASPALLAHOUSE\SCHEME-06JAN2022.DWG		Drawn by: -	
		Checked by: KAMAL	
		Date drawn: -	
		PROJECT NO.	REV.
		DRAWING NO.	

PROPOSED DASPALLA HOUSE
AT VIZAG

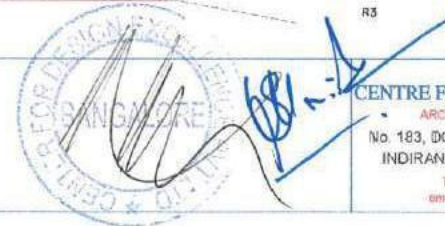

- METAL JAALI PANEL
- PROFILE SECTION
- CLADDING ON WALL
- CLADDING ON WALL

FOR REFERENCE

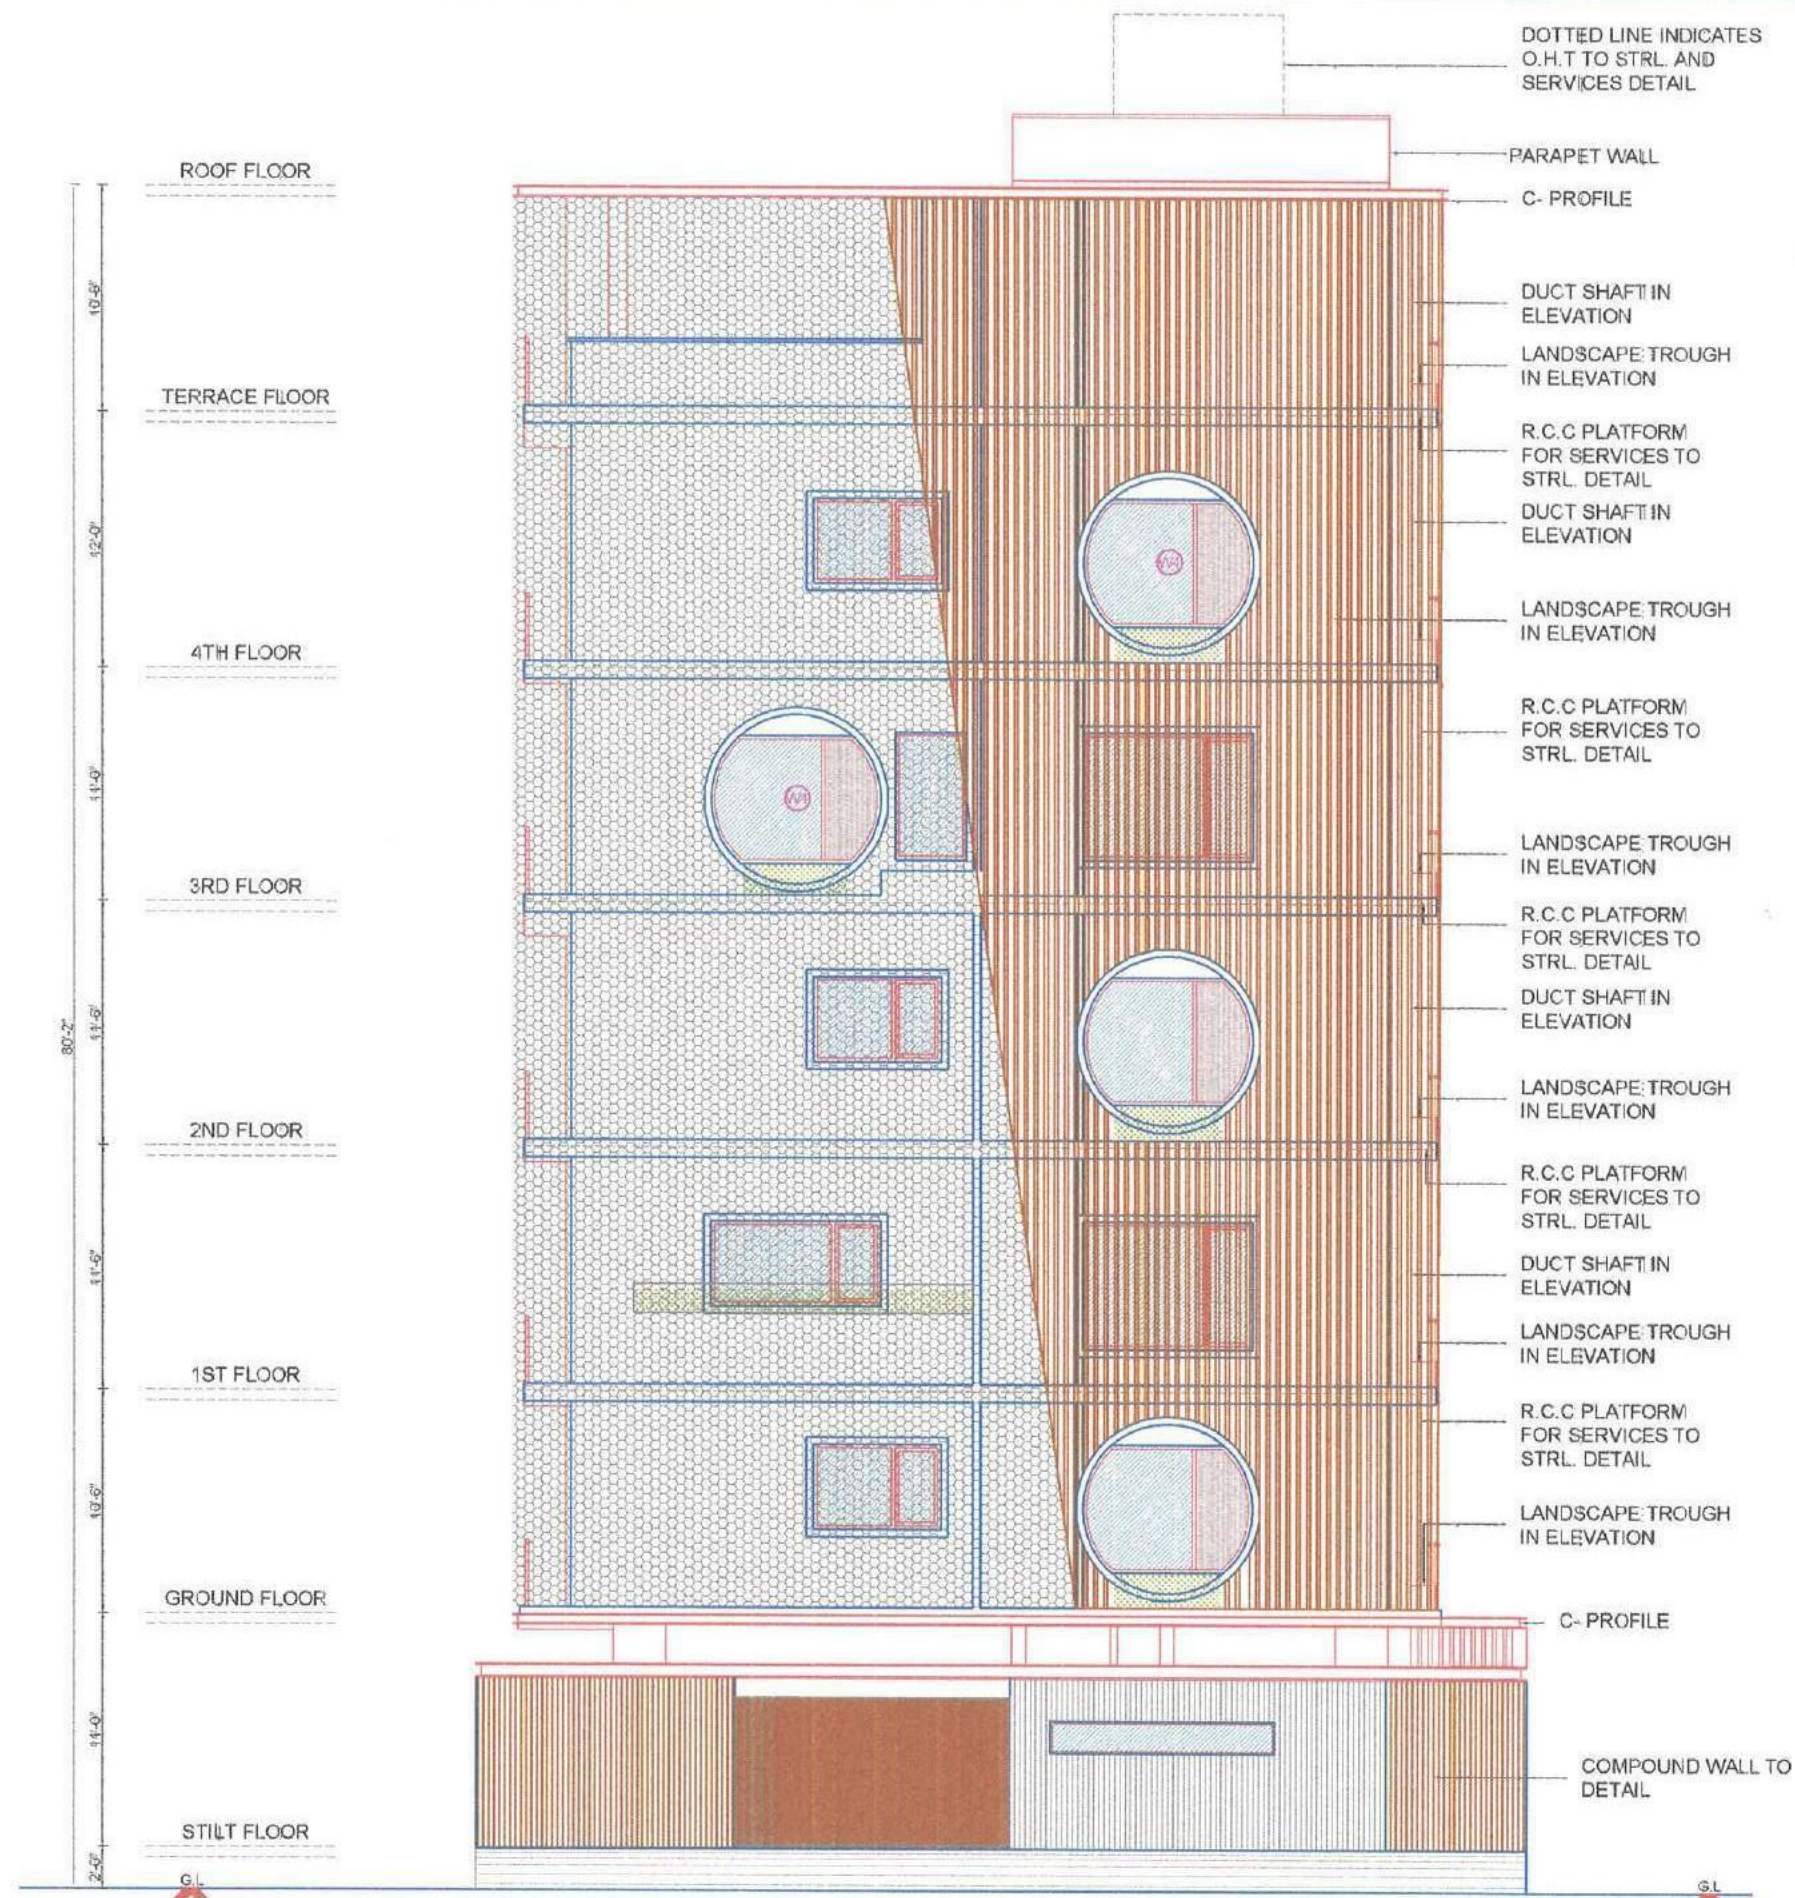

	METAL JAALI PANEL
	PROFILE SECTION
	CLADDING ON WALL
	CLADDING ON WALL


R3

[Handwritten signature]

CENTRE FOR DESIGN EXCELLENCE PVT.LTD
ARCHITECTS DESIGNERS PLANNERS
No. 183, DOUBLE ROAD, NEXT TO CAUVERY SCHOOL,
INDIRANAGAR 2nd STAGE, BANGALORE : 560 038
TEL: 080 40906109 FAX: 080 25202079
email: cde@cdeindia.com www.cdeindia.com

FOR REFERENCE

OPTION 5

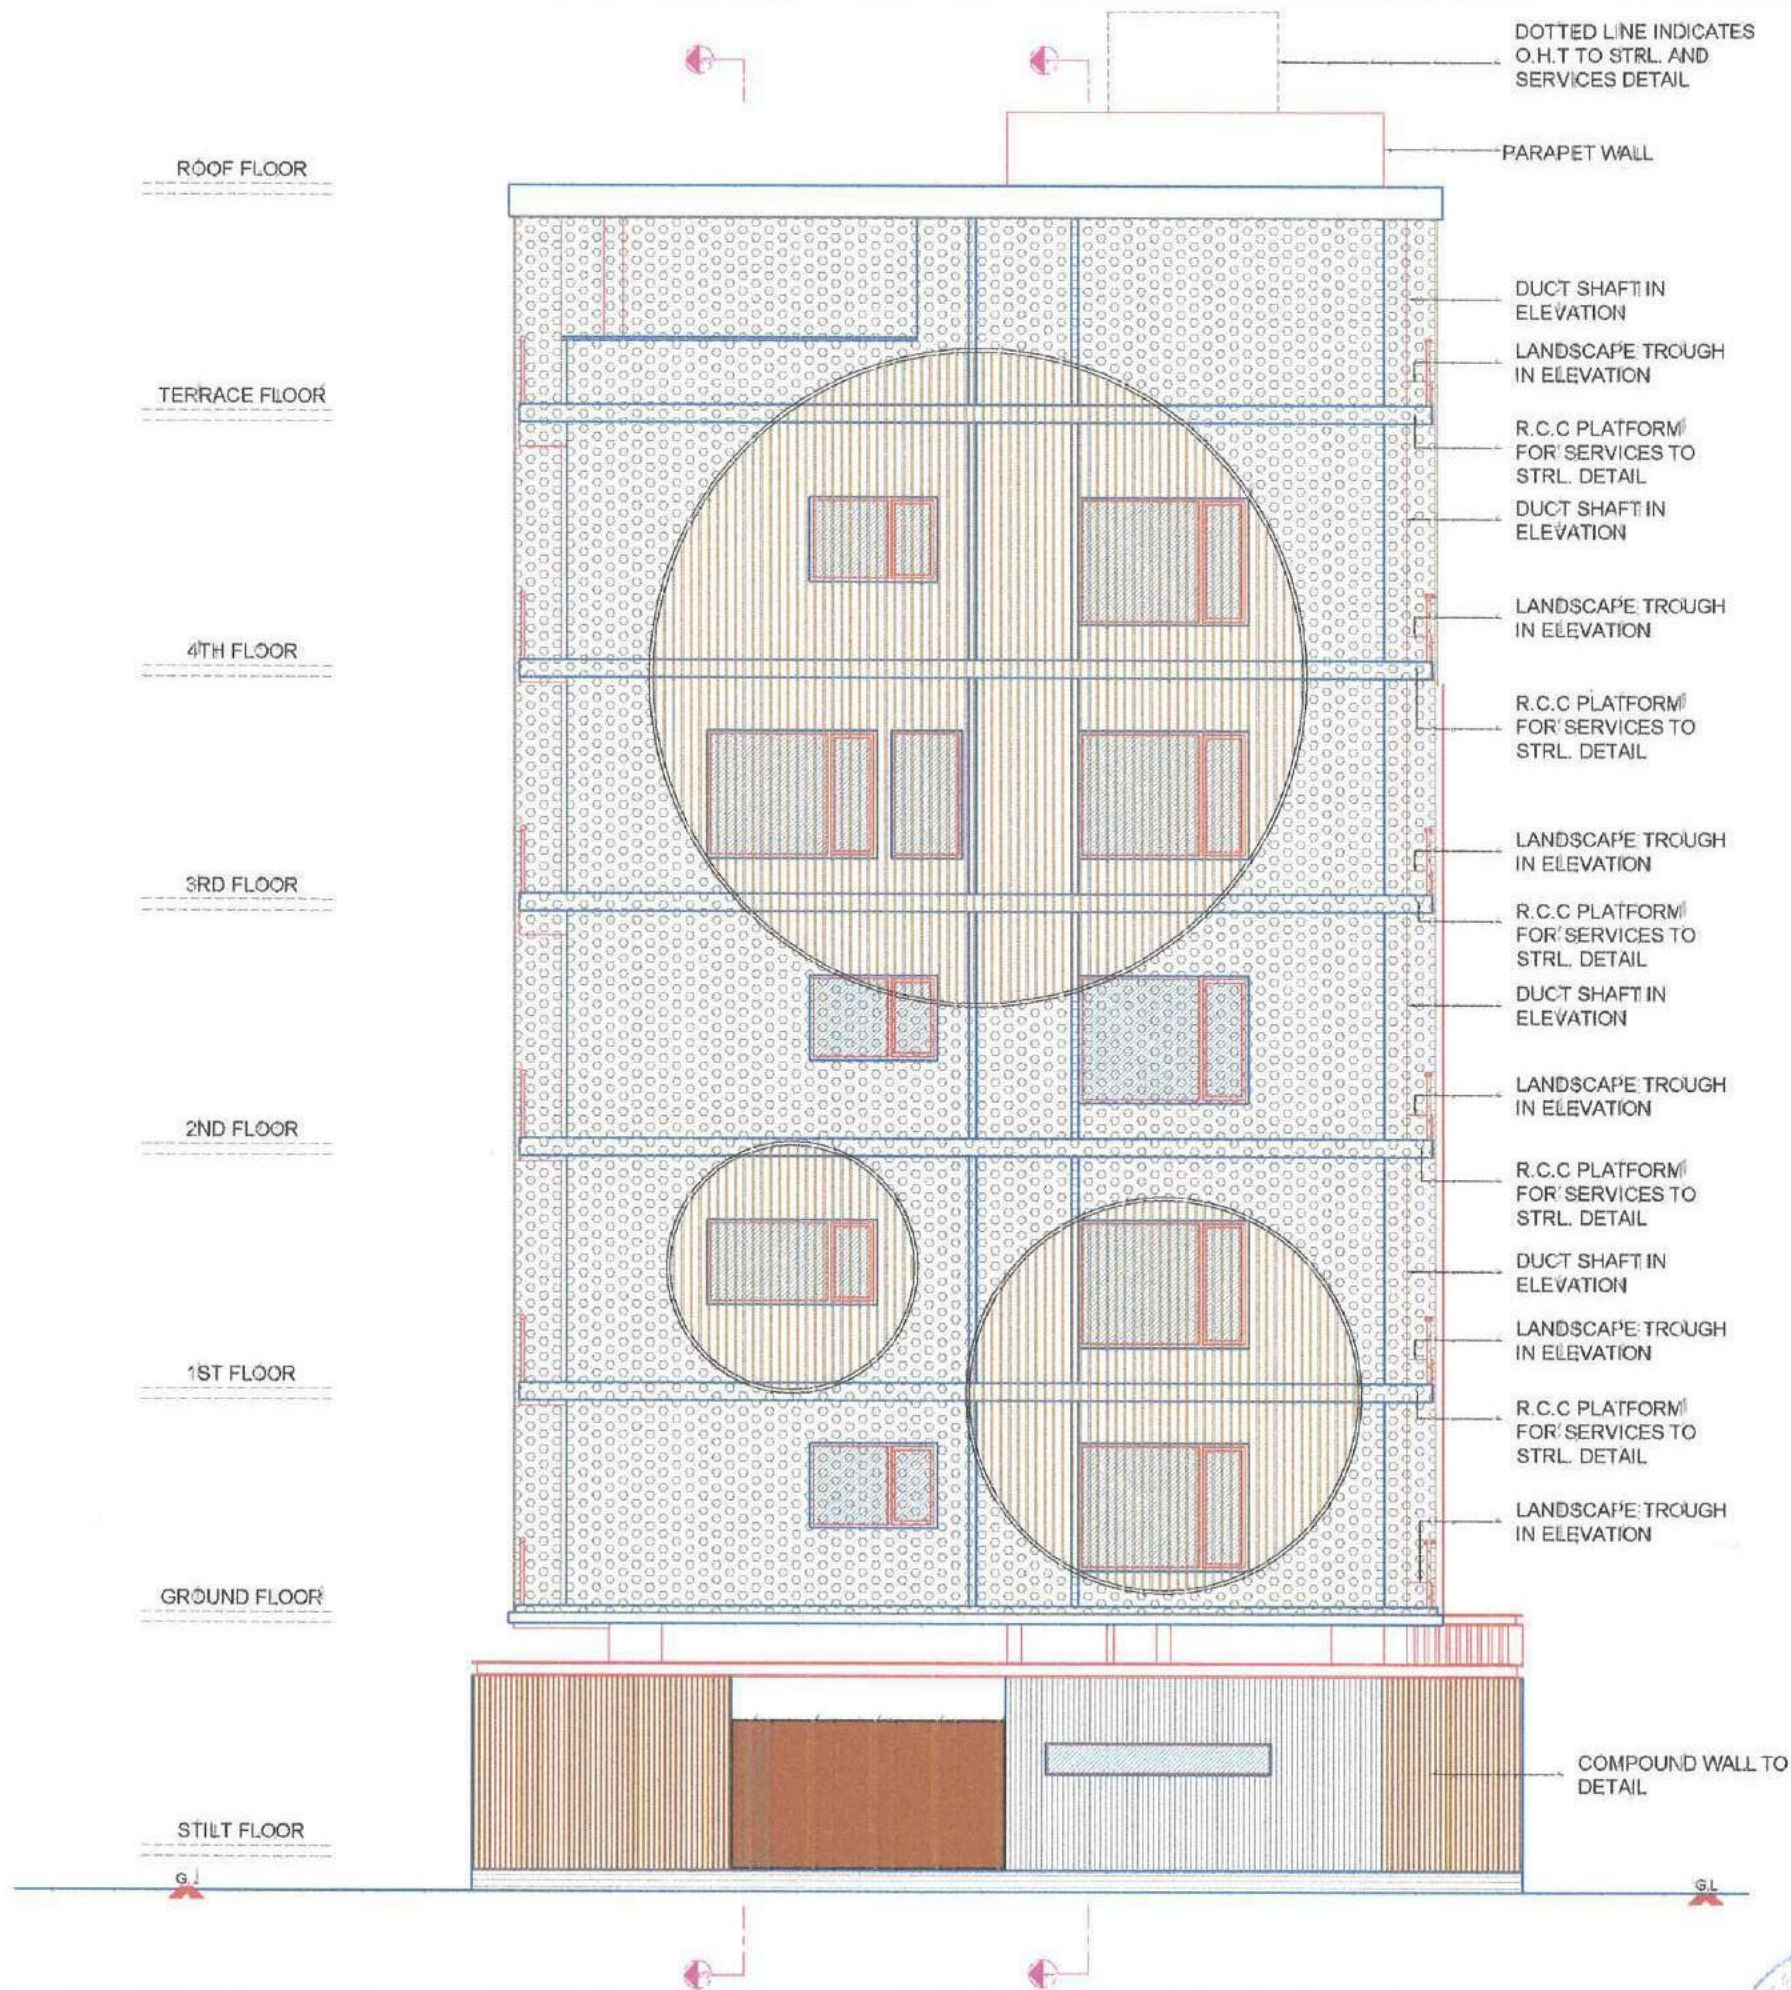


PROPOSED DASPALLA HOUSE
AT VIZAG



CENTRE FOR DESIGN EXCELLENCE PVT. LTD.
ARCHITECTS DESIGNERS PLANNERS
No. 183, DOUBLE ROAD, NEXT TO CALVARY SCHOOL,
INDIRANAGAR 2nd Sth AGE, BANGALORE - 560 038
TEL: 080 40926189 FAX: 080 25202079
email: cde@cdeindia.com www.cdeindia.com

FOR REFERENCE

- +80'-2" LVL
ROOF LVL
- +69'-6" LVL
TERRACE FLR
- +57'-6" LVL
FOURTH FLR
- +45'-6" LVL
THIRD FLR
- +35'-0" LVL
SECOND FLR
- +23'-6" LVL
FIRST FLR
- +13'-0" LVL
GROUND FLR
- +2'-0" LVL
STILT FLR
- G.L. ±0'-0" LVL
- 8'-6" LVL
BASEMENT 1
- 18'-0" LVL
BASEMENT 2

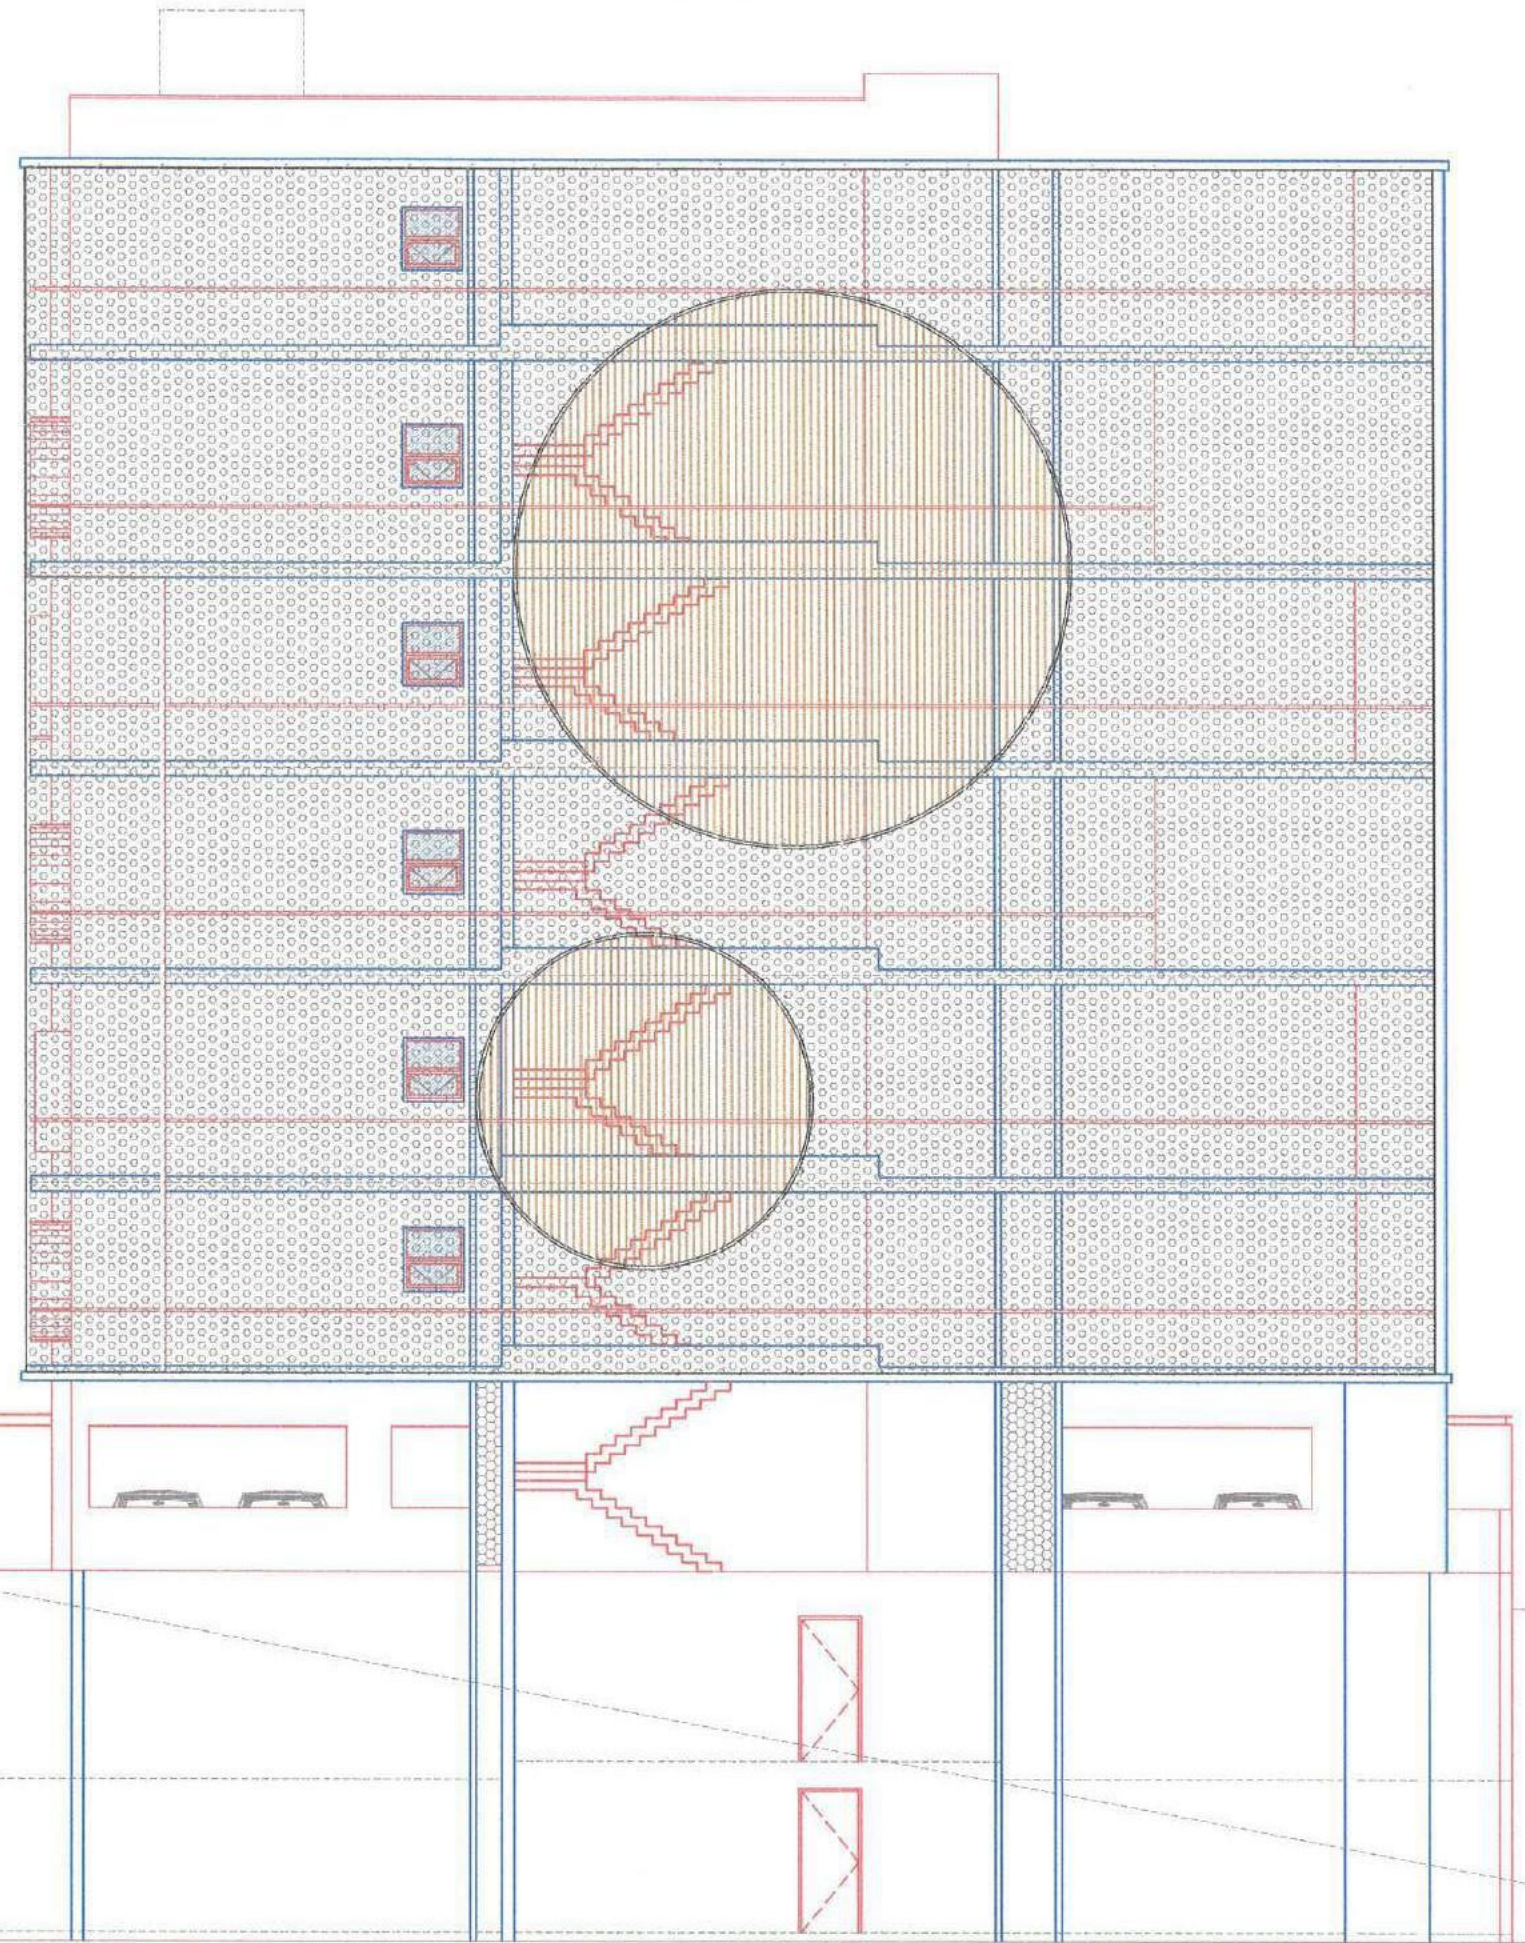

SOUTH ELEVATION

OPTION 5

**PROPOSED DASPALLA HOUSE
AT VIZAG**


- METAL JAALI PANEL
- PROFILE SECTION
- CLADDING ON WALL
- CLADDING ON WALL

[Handwritten signature]

Drawing Title SOUTH ELEVATION	Drawing Scale: NTS: Drawn by : Checked by : KAMAL Date drawn : PROJECT NO. REV.
Computer Reference P:\RESIDENTIAL\DASPALLAHOUSE\SCHEME-05\JAN2022.DWG	DRAWING NO.

CENTRE FOR DESIGN EXCELLENCE PVT.LTD
ARCHITECTS DESIGNERS PLANNERS
No. 183, DOUBLE ROAD, NEXT TO CALVEY SCHOOL,
INDIRANAGAR 2nd STAGE, BANGALORE : 560 038
TEL: 080 40926169 FAX: 080 25202079
email: cde@cdeindia.com www.cdeindia.com

FOR REFERENCE

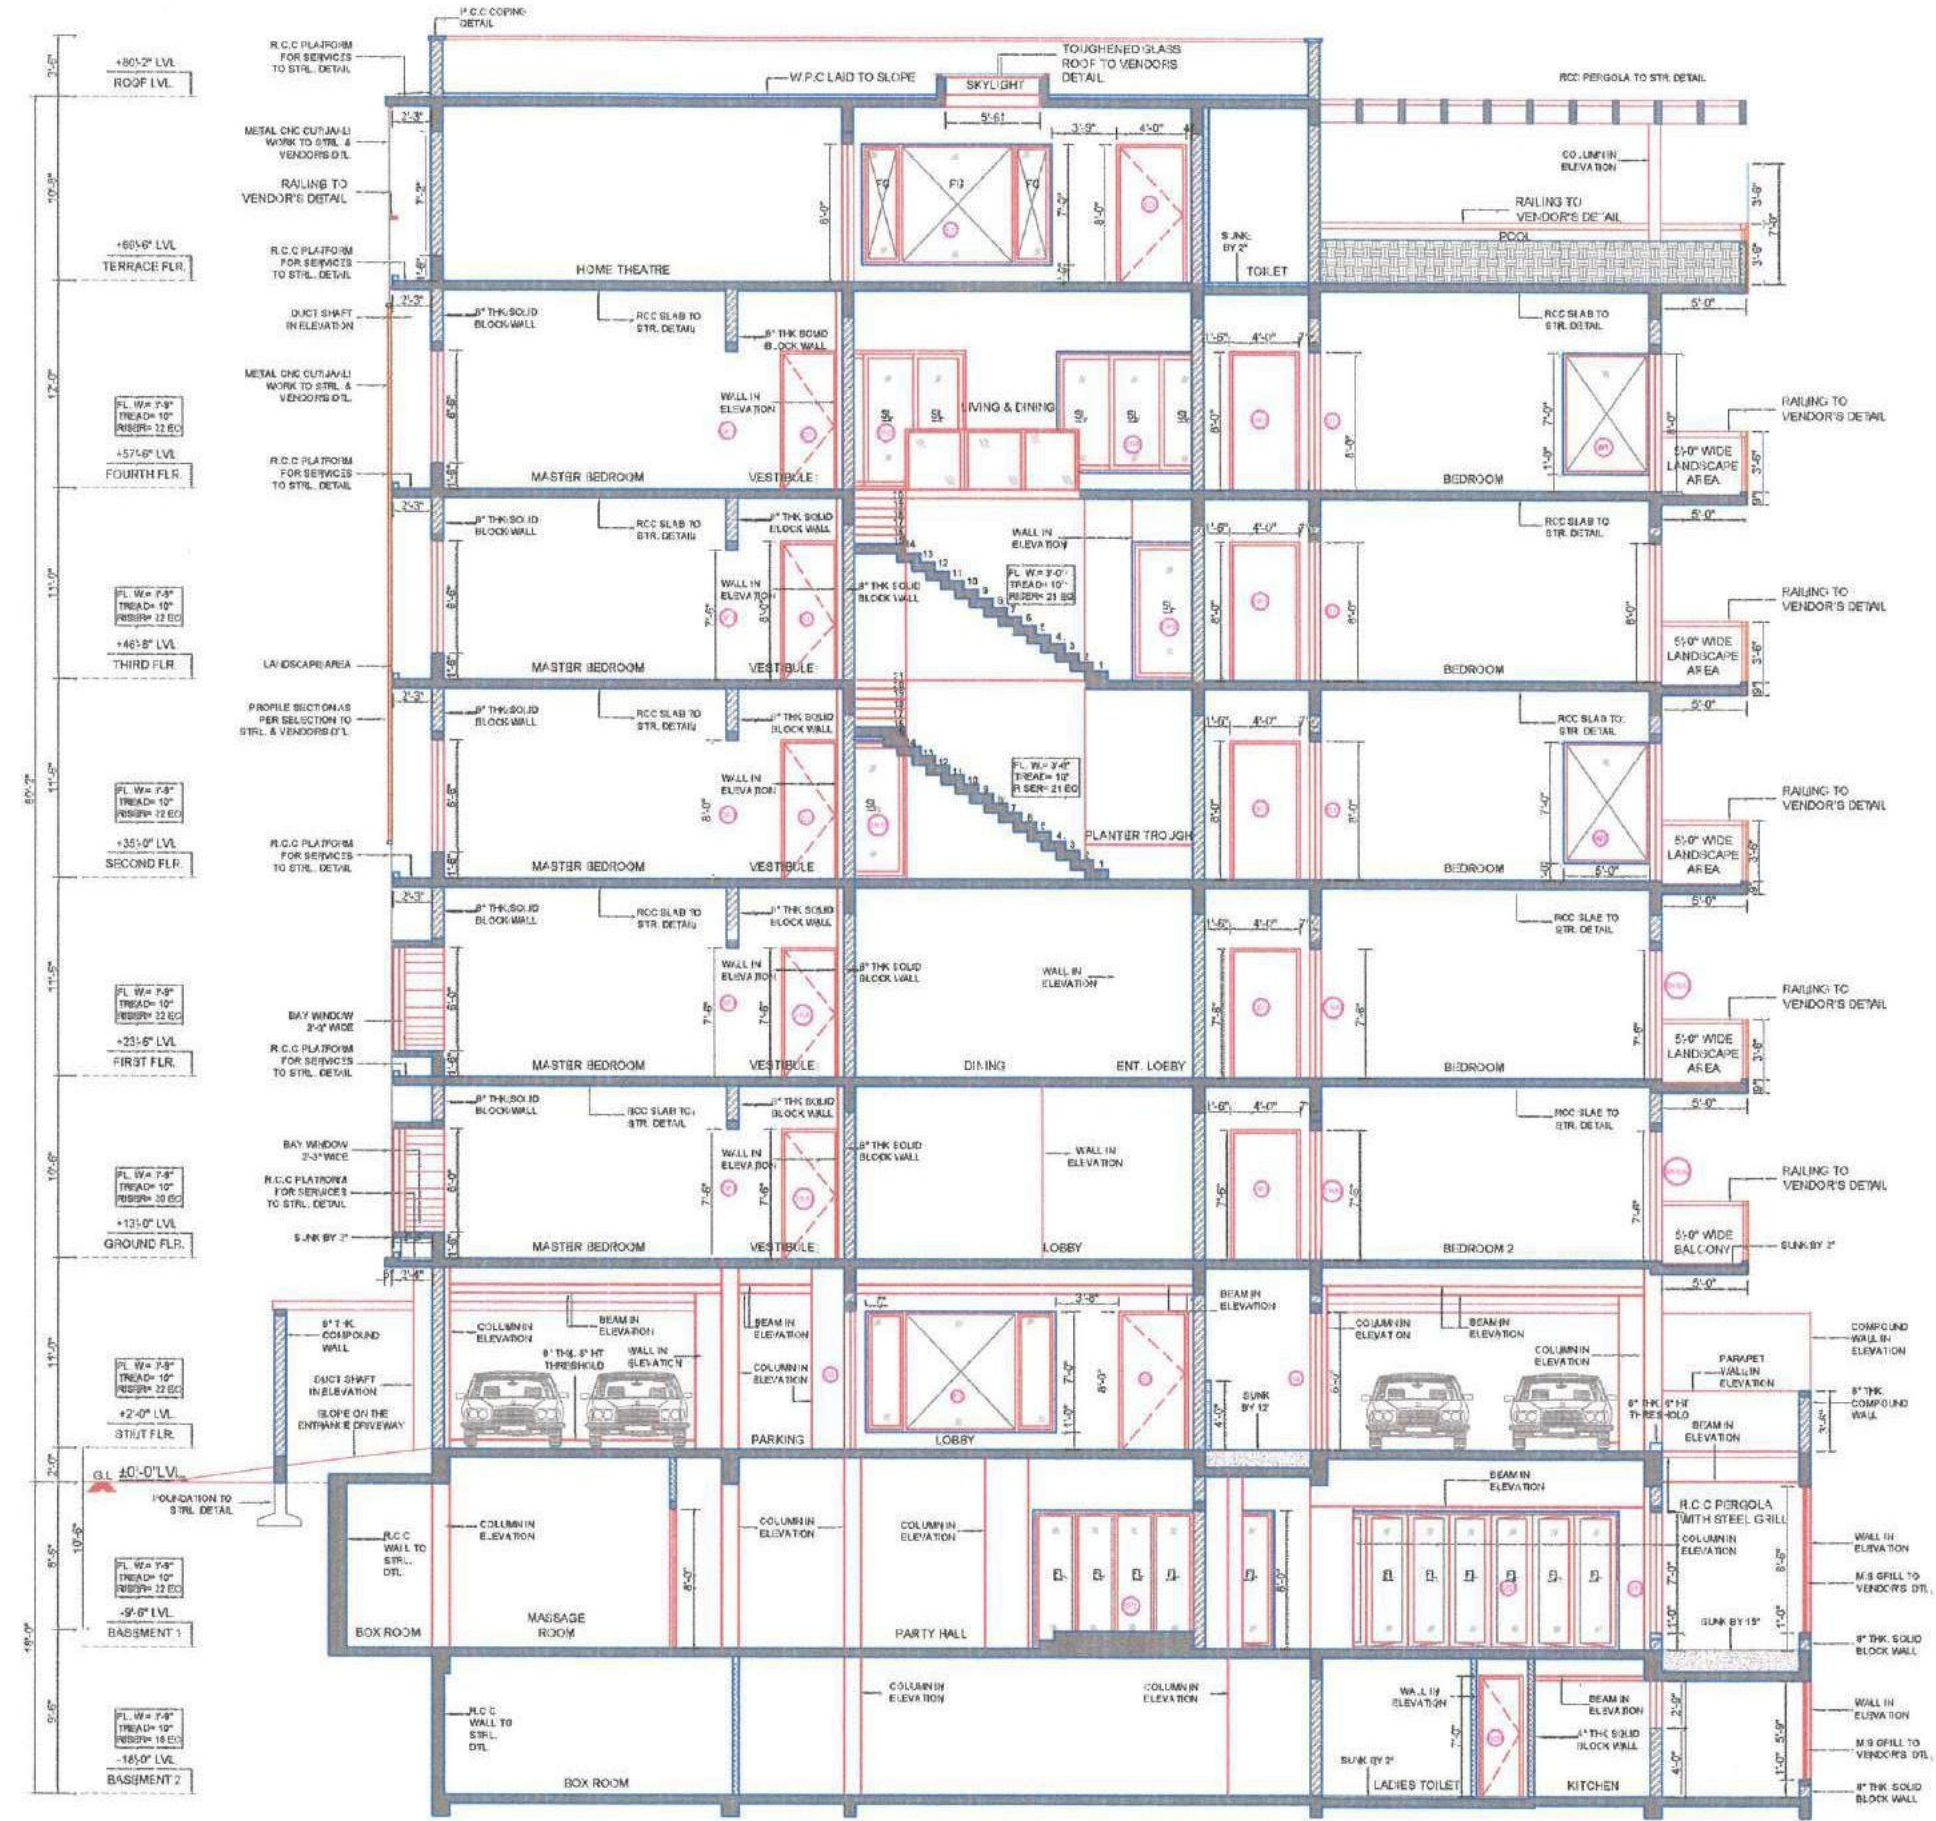

SCHEDULE 1 - FINISHES			
TYPE	ROOM	FINISH	DETAIL
1	17.2' x 10.0'	8" THK SOLID BLOCK WALL	TO THE TOP OF THE WALL
2	17.2' x 10.0'	8" THK SOLID BLOCK WALL	TO THE TOP OF THE WALL
Handwritten signature and initials.


SECTION 1-1

PROPOSED DASPALLA HOUSE
AT VIZAG

Drawing Title SECTION 1-1	
Drawing Scale/NTS: Drawn by : Checked by : KAMAL Date drawn : PROJECT NO. : REV. : DRAWING NO. :	
Computer Reference	P:\RESIDENTIAL\DASPALLAHOUSE\SCHEME-12\J4Y2022.DWG

CENTRE FOR DESIGN EXCELLENCE PVT.LTD
ARCHITECTS DESIGNERS PLANNERS
No 183, DOUBLE ROAD, NEXT TO CAUVERY SCHOOL,
INDIRANAGAR 2nd STAGE, BANGALORE - 560 038
TEL: 080 40925189 FAX: 080 25030370
email: cde@cdeindia.com www.cdeindia.com

FOR REFERENCE

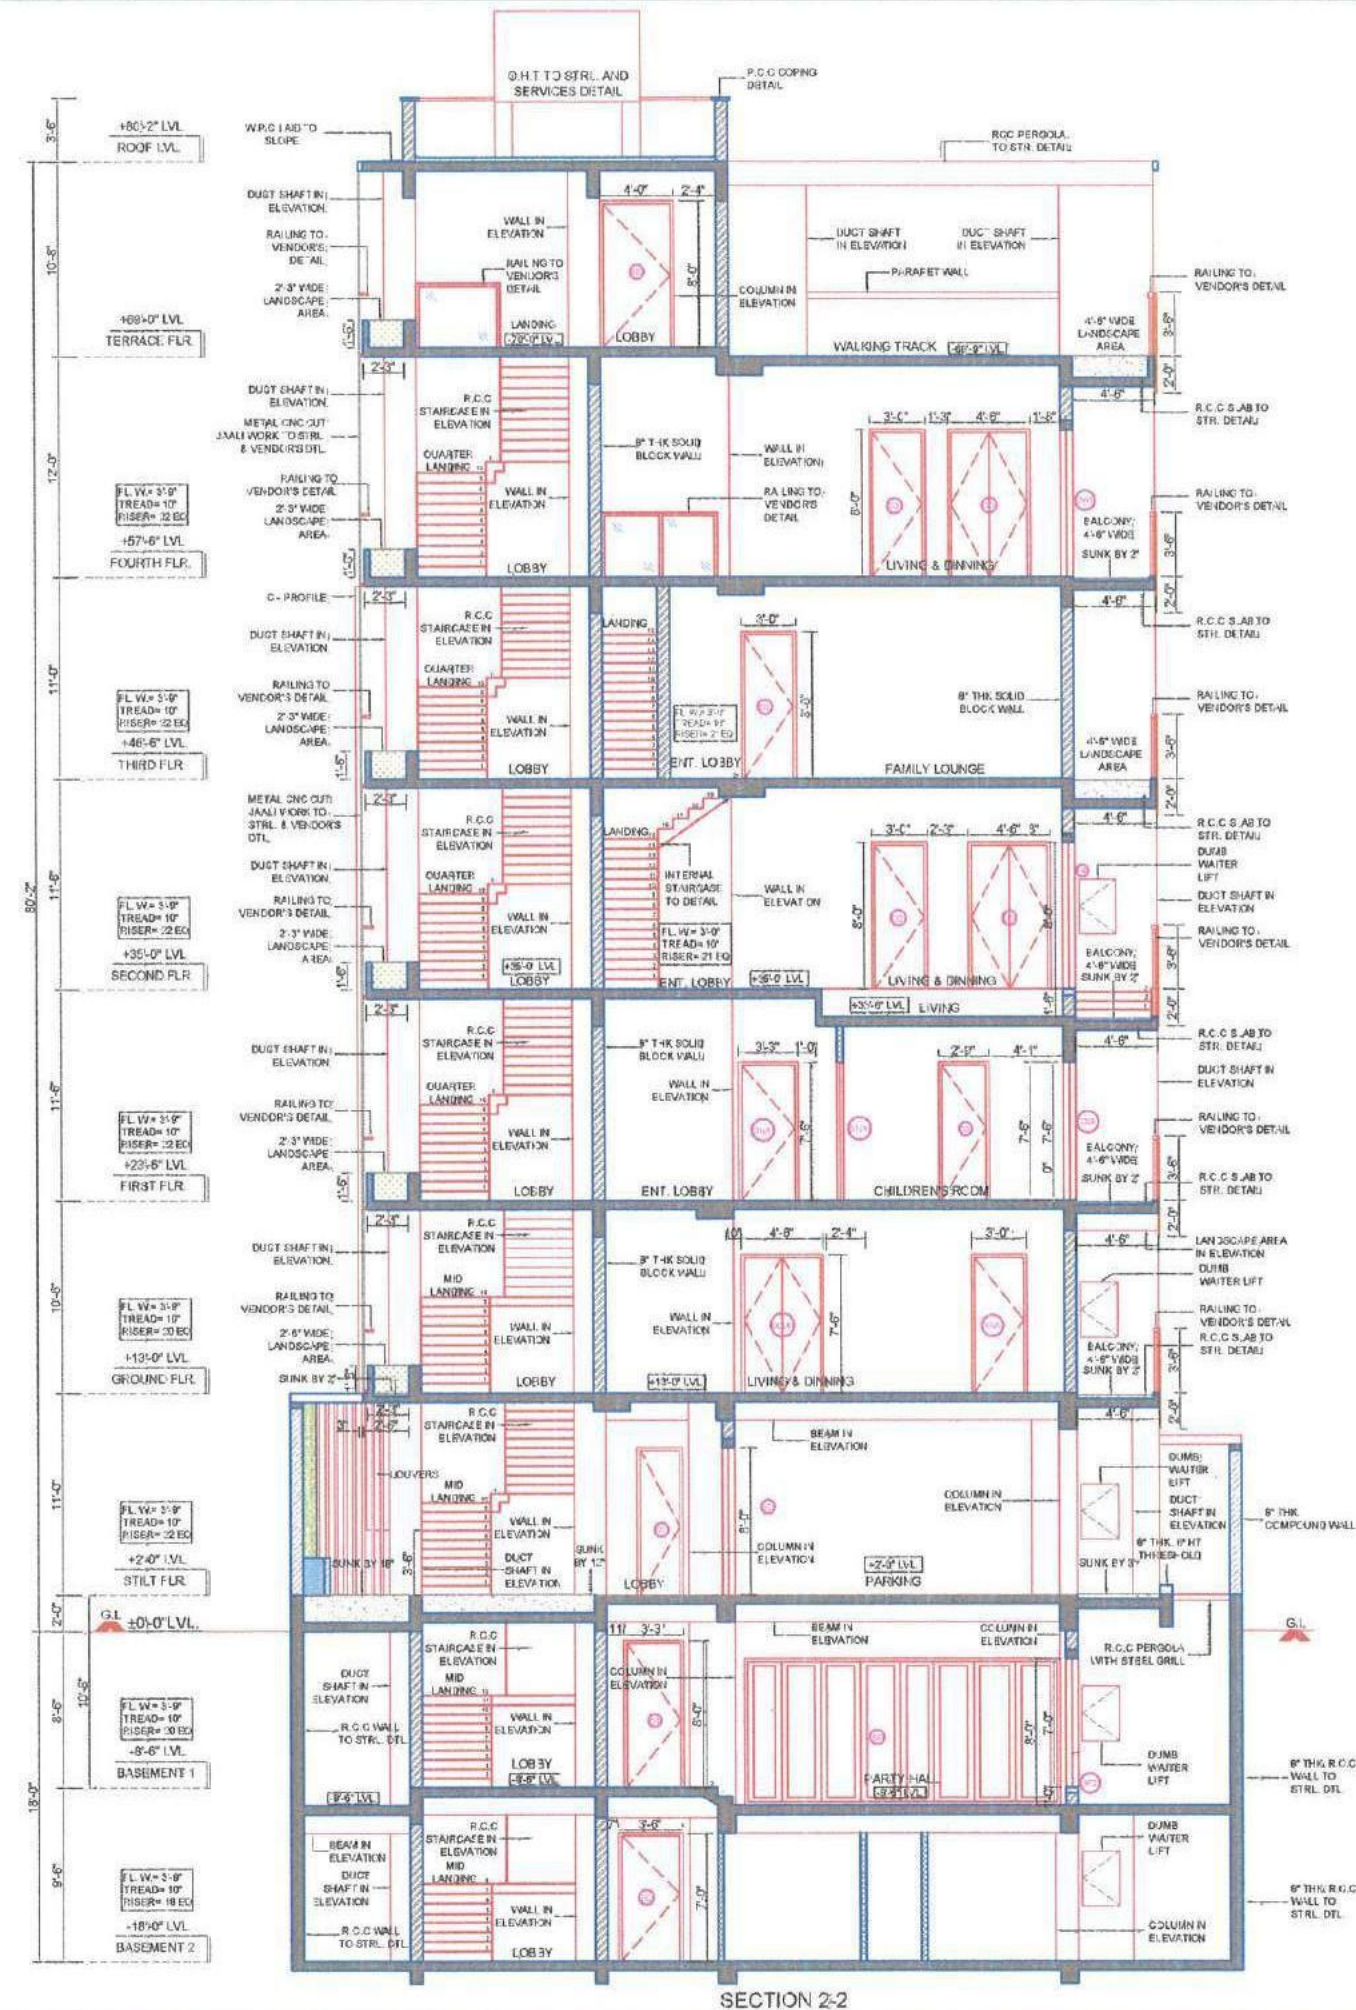

SCHEDULE OF OPENINGS				
TYPE	SIZE	REL. HT.	REL. HT.	DETAIL
SP	17'-0" x 8'-0"	-	8'-0"	UPVC BLIND FOLDING DOOR
SP1	15'-0" x 8'-0"	-	8'-0"	UPVC BLIND FOLDING DOOR
SP2	14'-0" x 7'-0"	1'-0"	8'-0"	UPVC WINDOW
SP3	10'-0" x 7'-0"	1'-0"	8'-0"	ALUMINIUM WINDOW
SPH1	12'-0" x 8'-0"	-	8'-0"	ALUMINIUM BLIND FOLDING DOOR
SH1	17'-0" x 7'-0"	1'-0"	8'-0"	ALUMINIUM WINDOW
SH2	14'-0" x 7'-0"	-	7'-0"	ALUMINIUM BLIND FOLDING DOOR
SH3(A)	9'-0" x 7'-0"	-	7'-0"	ALUMINIUM BLIND FOLDING DOOR
SH3	9'-0" x 8'-0"	-	8'-0"	ALUMINIUM BLIND FOLDING DOOR
SH4	9'-0" x 7'-0"	1'-0"	8'-0"	ALUMINIUM WINDOW
SH5(A)	8'-0" x 7'-0"	-	7'-0"	ALUMINIUM BLIND FOLDING DOOR
SH5	8'-0" x 8'-0"	-	8'-0"	ALUMINIUM BLIND FOLDING DOOR
SH6	8'-0" x 8'-0"	1'-0"	7'-0"	ALUMINIUM WINDOW
SH7(A)	8'-0" x 8'-0"	1'-0"	7'-0"	ALUMINIUM WINDOW
SH7	8'-0" x 8'-0"	1'-0"	8'-0"	ALUMINIUM WINDOW
SH8	8'-0" x 4'-0"	4'-0"	8'-0"	ALUMINIUM WINDOW
SH9	7'-0" x 4'-0"	4'-0"	8'-0"	ALUMINIUM WINDOW
SH10(A)	8'-0" x 3'-0"	4'-0"	7'-0"	ALUMINIUM WINDOW
SH10	8'-0" x 4'-0"	4'-0"	8'-0"	ALUMINIUM WINDOW
SH11	9'-0" x 7'-0"	1'-0"	8'-0"	ALUMINIUM FIXED GLASS WINDOW
SH12(A)	4'-0" x 8'-0"	1'-0"	7'-0"	ALUMINIUM WINDOW
SH12	4'-0" x 7'-0"	1'-0"	8'-0"	ALUMINIUM WINDOW
SH13	4'-0" x 4'-0"	3'-0"	7'-0"	ALUMINIUM WINDOW
SH14	3'-0" x 8'-0"	2'-0"	8'-0"	ALUMINIUM WINDOW
SH15	7'-0" x 8'-0"	-	8'-0"	ALUMINIUM BLIND FOLDING DOOR
F1(A)	11'-0" x 7'-0"	1'-0"	8'-0"	UPVC WINDOW
F1	11'-0" x 7'-0"	1'-0"	8'-0"	ALUMINIUM WINDOW
F2	8'-0" x 7'-0"	1'-0"	8'-0"	ALUMINIUM FIXED GLASS WINDOW
F3(A)	3'-0" x 3'-0"	4'-0"	7'-0"	ALUMINIUM WINDOW
F3	3'-0" x 3'-0"	4'-0"	8'-0"	ALUMINIUM WINDOW
F4	3'-0" x 8'-0"	1'-0"	8'-0"	ALUMINIUM WINDOW
F5(A)	4'-0" x 8'-0"	1'-0"	7'-0"	ALUMINIUM FIXED GLASS WINDOW
F5	4'-0" x 7'-0"	1'-0"	8'-0"	ALUMINIUM FIXED GLASS WINDOW
F6(A)	3'-0" x 8'-0"	1'-0"	7'-0"	ALUMINIUM FIXED GLASS WINDOW
F6	3'-0" x 7'-0"	1'-0"	8'-0"	ALUMINIUM FIXED GLASS WINDOW
W1	8'-0" x 7'-0"	1'-0"	8'-0"	ALUMINIUM WINDOW
W2	3'-0" x 3'-0"	4'-0"	7'-0"	UPVC WINDOW (LOW CASE)
W3	3'-0" x 4'-0"	3'-0"	7'-0"	UPVC WINDOW (LOW CASE)
W4	2'-0" x 3'-0"	4'-0"	8'-0"	UPVC WINDOW (LOW CASE)
W5	1'-0" x 3'-0"	4'-0"	8'-0"	ALUMINIUM WINDOW
W6	4'-0" x 4'-0"	3'-0"	7'-0"	UPVC WINDOW (LOW CASE)
ED	4'-0" x 8'-0"	-	8'-0"	DOUBLE LEAF DOOR (WOODEN)
ED(A)	4'-0" x 7'-0"	-	7'-0"	DOUBLE LEAF DOOR (WOODEN)
DW1	3'-0" x 8'-0"	-	8'-0"	ALUMINIUM DOOR
DW1(A)	3'-0" x 7'-0"	-	7'-0"	ALUMINIUM DOOR
DD	4'-0" x 8'-0"	-	8'-0"	DOUBLE LEAF DOOR (WOODEN)
DD(A)	4'-0" x 7'-0"	-	7'-0"	DOUBLE LEAF DOOR (WOODEN)
D	3'-0" x 8'-0"	-	8'-0"	SINGLE LEAF DOOR (WOODEN)
D1	3'-0" x 8'-0"	-	8'-0"	SINGLE LEAF DOOR (WOODEN)
D1(A)	3'-0" x 7'-0"	-	7'-0"	SINGLE LEAF DOOR (WOODEN)
D2	3'-0" x 8'-0"	-	8'-0"	SINGLE LEAF DOOR (WOODEN)
D2(A)	3'-0" x 7'-0"	-	7'-0"	SINGLE LEAF DOOR (WOODEN)
D3	2'-0" x 8'-0"	-	8'-0"	SINGLE LEAF DOOR (WOODEN)
D3(A)	2'-0" x 7'-0"	-	7'-0"	SINGLE LEAF DOOR (WOODEN)
D4	2'-0" x 8'-0"	-	8'-0"	SINGLE LEAF DOOR (WOODEN)
BLD	3'-0" x 7'-0"	-	7'-0"	DOOR WITH LOUVER (WOODEN)
BLD2	3'-0" x 7'-0"	-	7'-0"	DOOR WITH LOUVER (WOODEN)
BD1	2'-0" x 7'-0"	-	7'-0"	SINGLE LEAF DOOR (WOODEN)
BD5	2'-0" x 7'-0"	-	7'-0"	SINGLE LEAF DOOR (WOODEN)
OP1	4'-0" x 8'-0"	-	8'-0"	OPENING
OP2	3'-0" x 8'-0"	-	8'-0"	OPENING
OP3	3'-0" x 8'-0"	-	8'-0"	OPENING
OP4	3'-0" x 8'-0"	-	8'-0"	OPENING
LD	LIFT DOOR (AS PER VENDORS SPECIFICATION)			

LEGEND	
	R.C.C. SLAB TO STR. DETAIL
	8" THK. SOLID BLOCK WALL
	4" THK. SOLID BLOCK WALL
	4" THK. SOLID BLOCK WALL 4'-0" HT.
	SLAB SUNK BY 2", 10"




PROPOSED DASPALLA HOUSE AT VIZAG

CENTRE FOR DESIGN EXCELLENCE PVT. LTD.
ARCHITECTS DESIGNERS PLANNERS
No. 183, DOUBLE ROAD, NEXT TO CAUVERY SCHOOL,
INDIRANAGAR 2nd STAGE, BANGALORE - 560 038
TEL: 080 40926169 FAX: 080 25302079
email: cde@cdeindia.com www.cdeindia.com

Drawing Title SECTION 2-2		Drawing Scale 1"=8'-0"	
Drawn by : -		Checked by : KAWAL	
Date drawn :		Date drawn :	
PROJECT NO.	REV.	DRAWING NO.	
Computer Reference P:\RESIDENTIAL\DASPALLAHOUSE\SCHEME-12JAN2022.DWG			

FOR REFERENCE

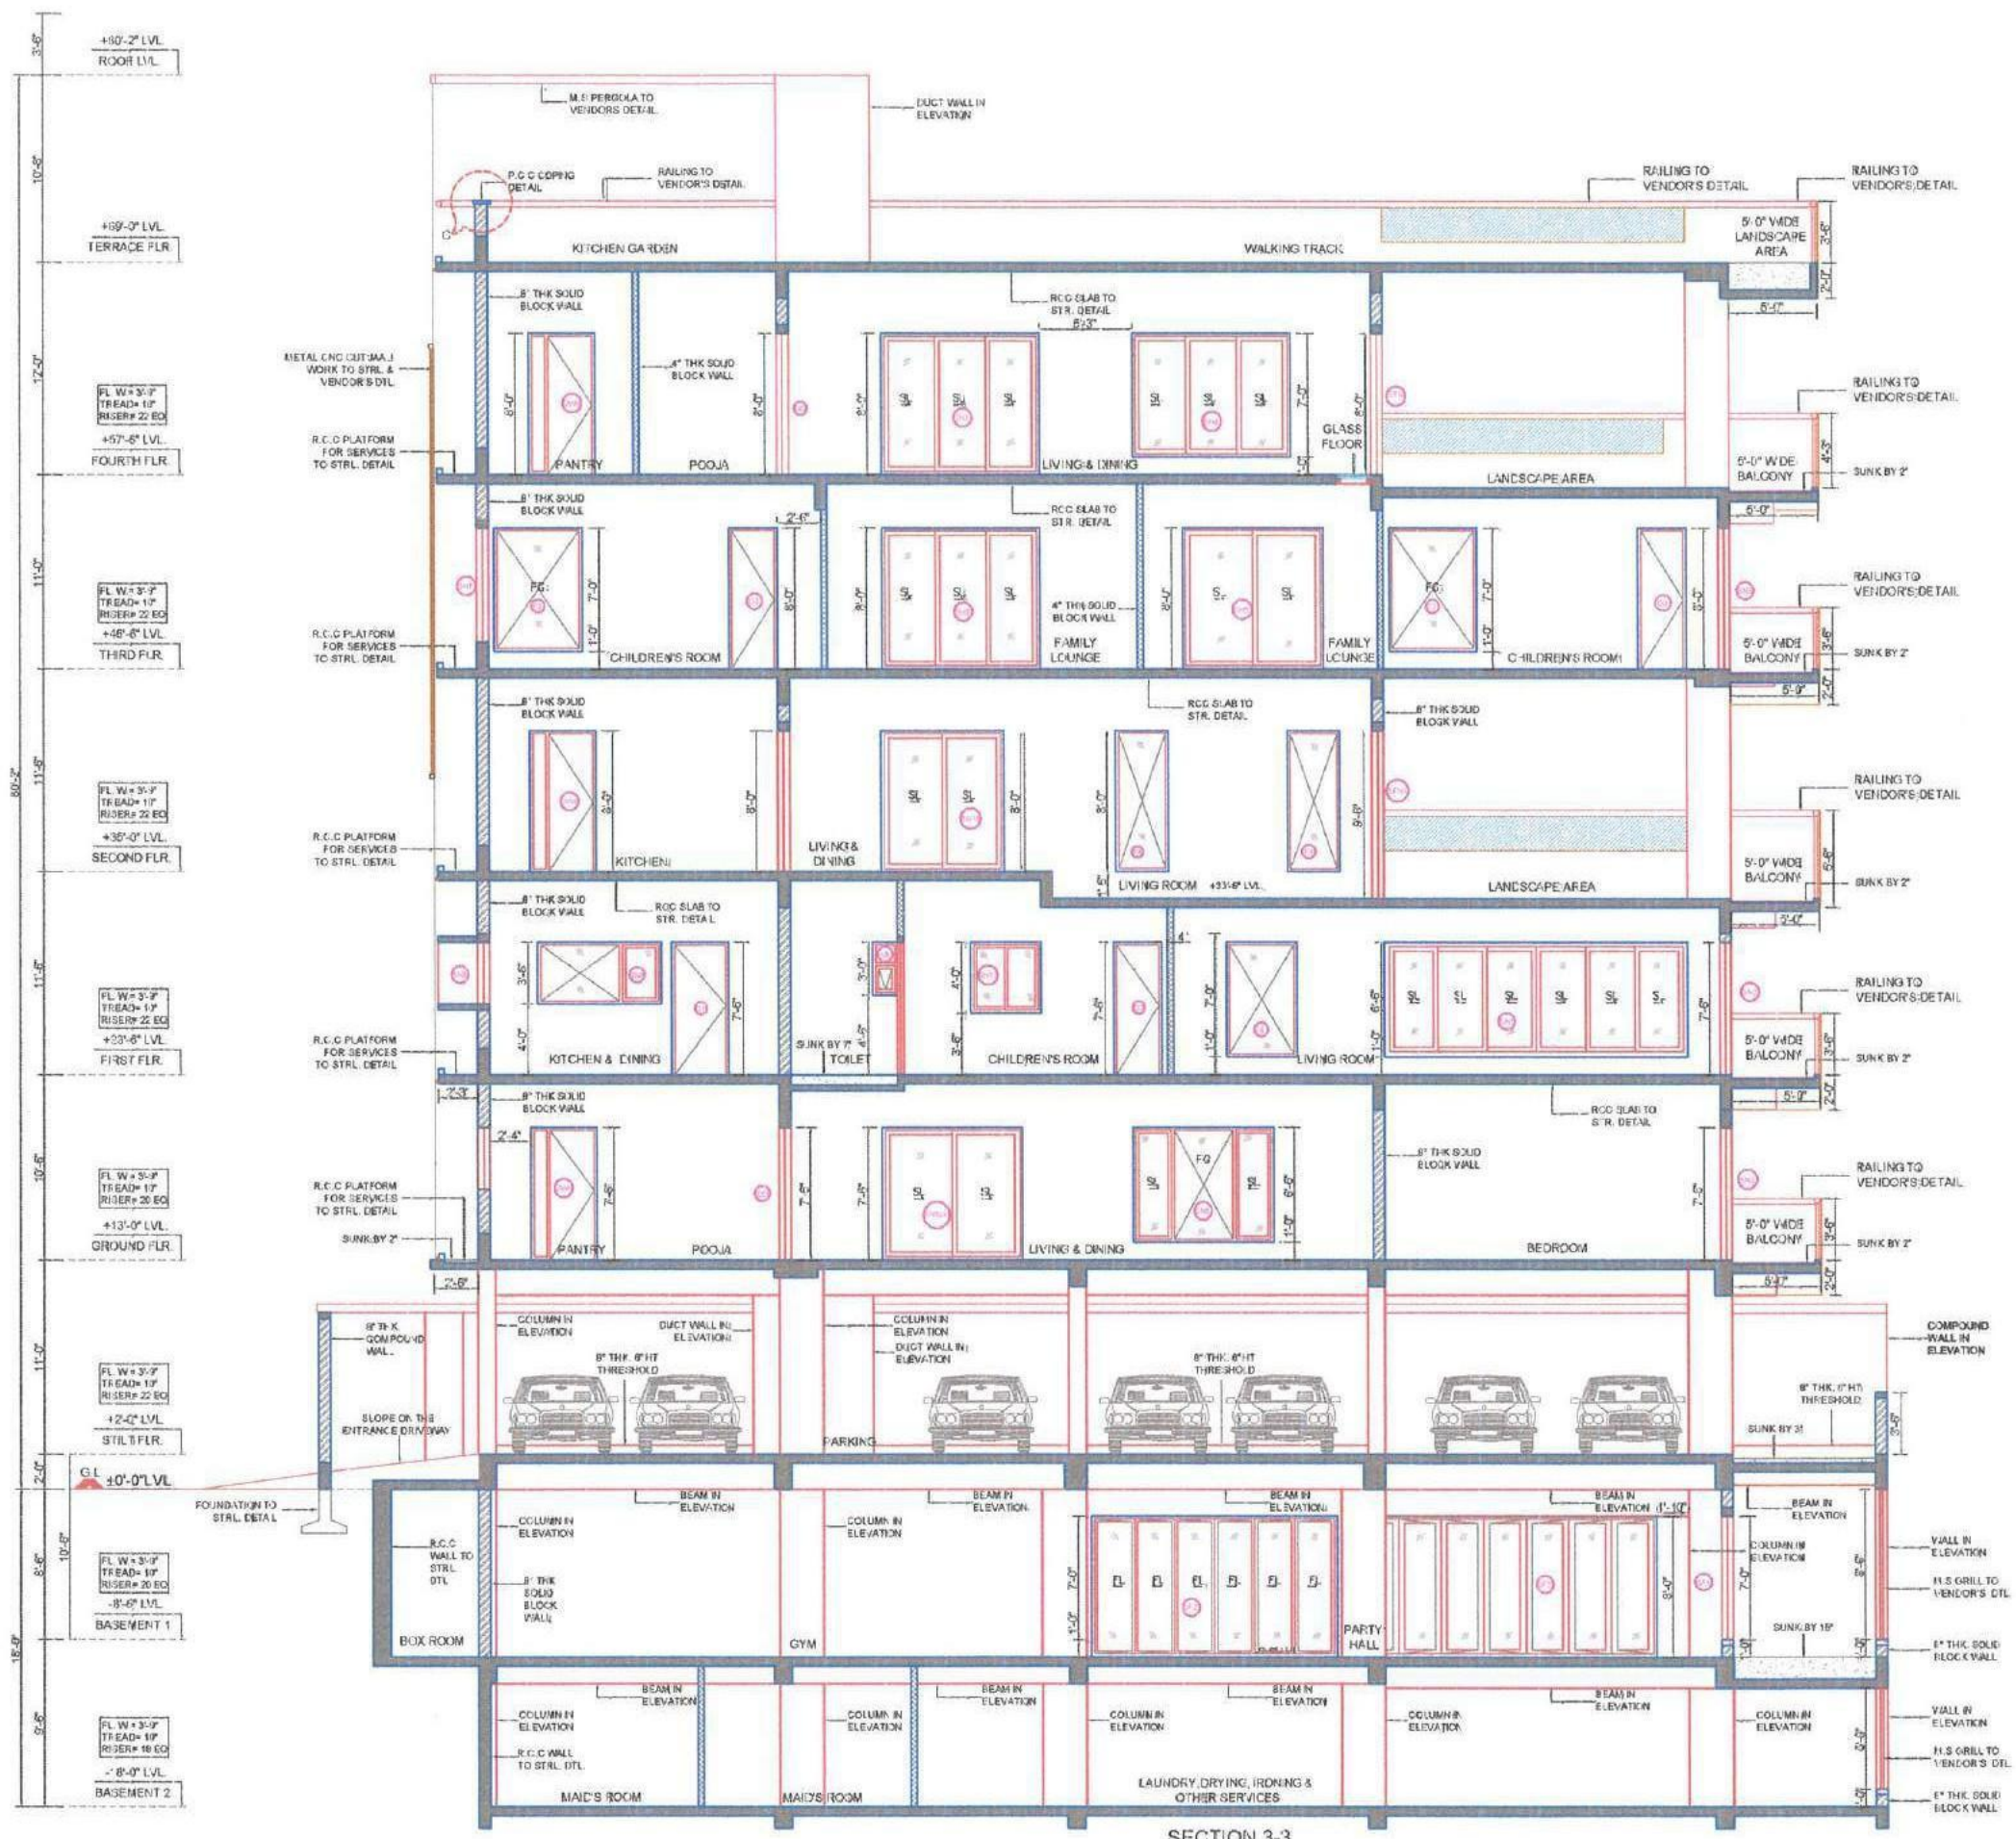

SCHEDULE OF OPENINGS			
TYPE	NOTE	REL. LEVEL	DETAIL
BP1	17'-0" x 8'-0"	-	UPVC SLIDING FRAME DOOR
BP2	18'-0" x 8'-0"	-	UPVC SLIDING FRAME DOOR
BP3	14'-0" x 2'-0"	-	UPVC WINDOW
BP4	10'-0" x 7'-0"	-	ALUMINIUM WINDOW
BP5	12'-0" x 8'-0"	-	ALUMINIUM WINDOW
BP6	12'-0" x 7'-0"	-	ALUMINIUM WINDOW
BP7	12'-0" x 7'-0"	-	ALUMINIUM WINDOW
BP8	14'-0" x 7'-0"	-	ALUMINIUM WINDOW
BP9	10'-0" x 7'-0"	-	ALUMINIUM WINDOW
BP10	10'-0" x 7'-0"	-	ALUMINIUM WINDOW
LEGEND	
	R.C.C. SLAB TO STR. DETAIL
	8" THK. SOLID BLOCK WALL
	4" THK. SOLID BLOCK WALL
	4" THK. SOLID BLOCK WALL 4'-0" HT.
	SLAB SUNK BY - 1'-0" : 1'-6" TO THE BOTTOM OF THE SLAB




Drawing Title SECTION 3-3	
Drawing Scale: NTS; Drawn by: - Checked by: KAMAL Date drawn: -	
PROJECT NO.	REV.
DRAWING NO.	
Computer Reference: P:\RESIDENTIAL\DASPALLAHOUSE\SCHEME-12JAN2022.DWG	


PROPOSED DASPALLA HOUSE
AT VIZAG

CENTRE FOR DESIGN EXCELLENCE PVT.LTD
ARCHITECTS DESIGNERS PLANNERS
No. 183, DOUBLE ROAD, NEXT TO CAUVERY SCHOOL,
INDIRANAGAR 2nd STAGE, BANGALORE - 560 038
TEL: 080 40326169 FAX: 080 25202079
email: cde@cdexltd.com www.cdexltd.com


FOR REFERENCE

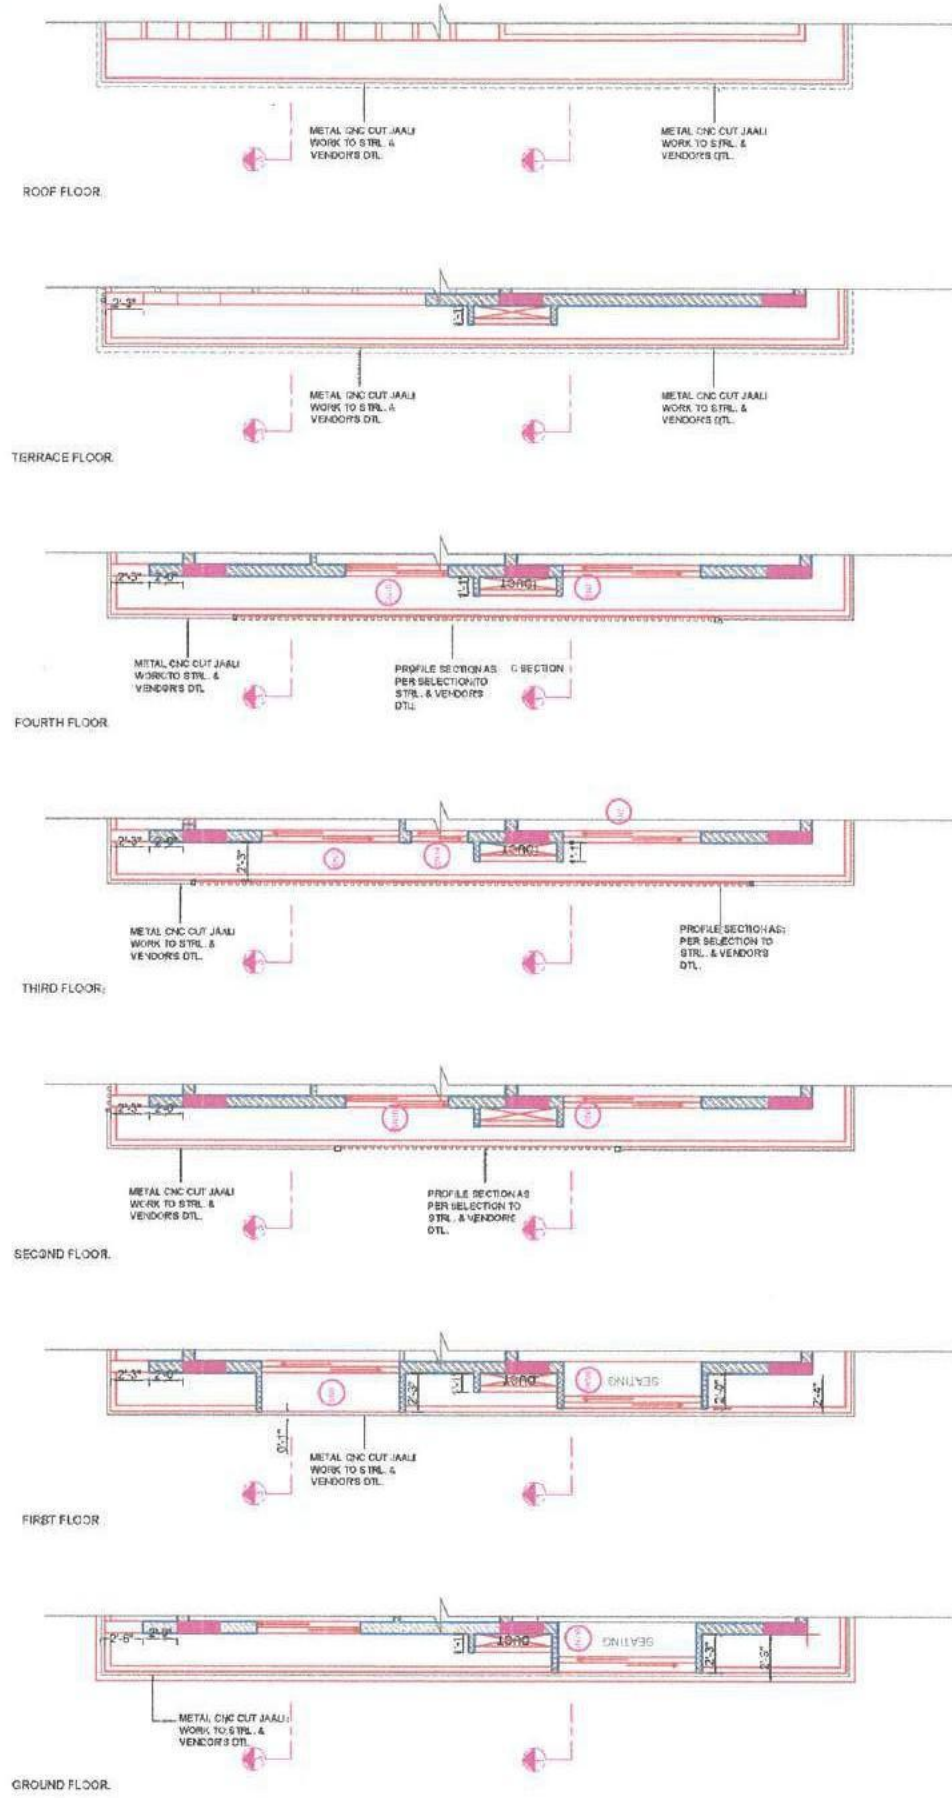


PART PLANS

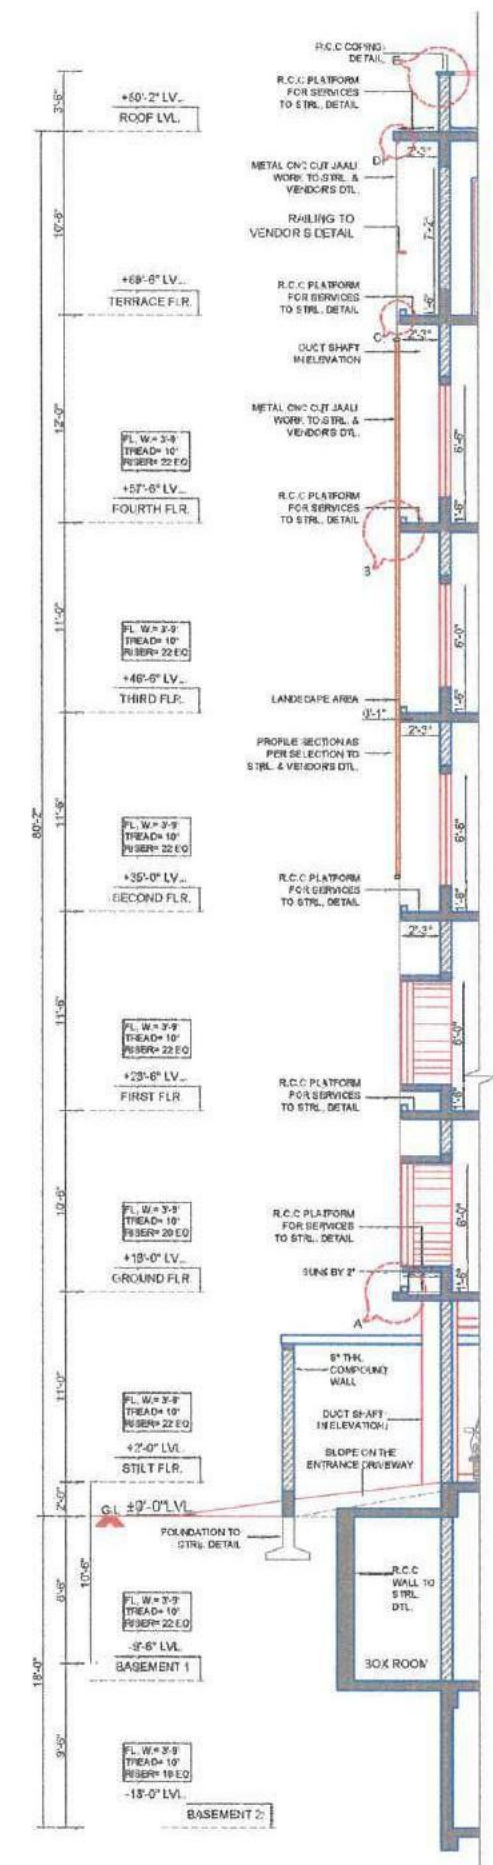


PART SECTION 1-1'

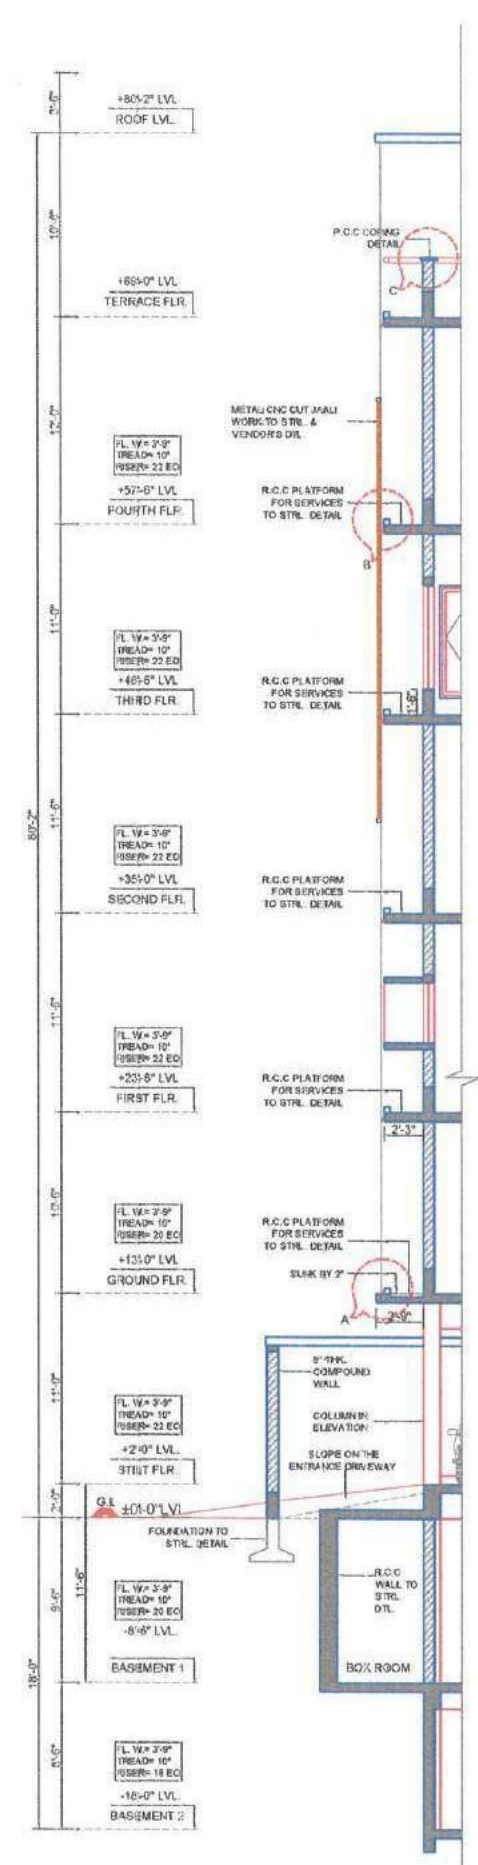

PART SECTION 3-3'

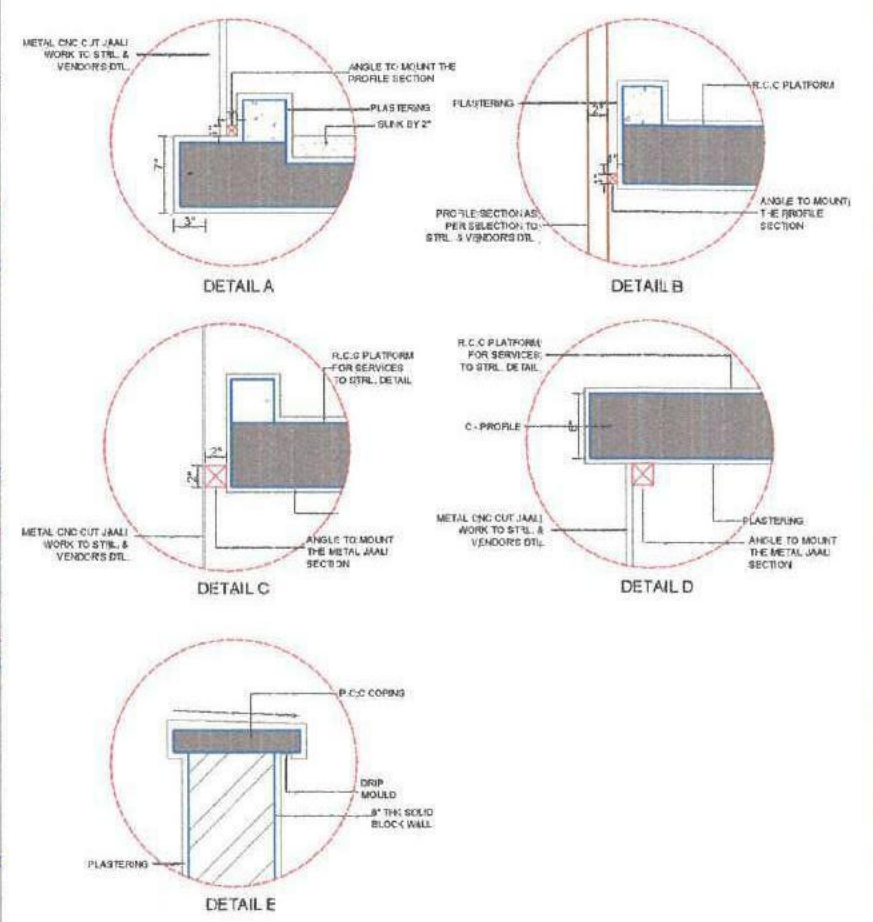

DETAILED SECTIONS OF SECTION 1-1'

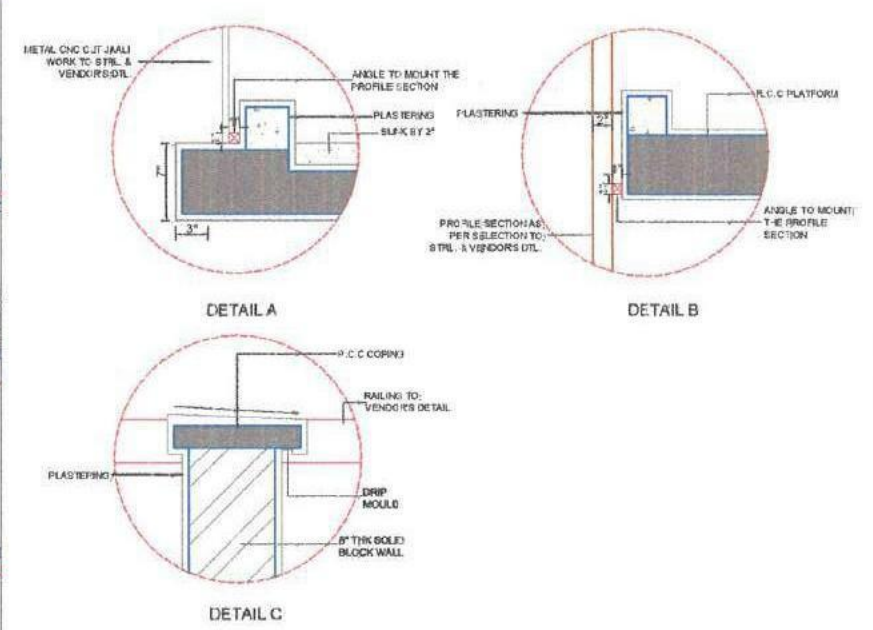

DETAILED SECTIONS OF SECTION 3-3'

PROPOSED DASPALLA HOUSE AT VIZAG

Drawing Title PART PLANS, SECTIONS & DETAILS	
Drawing Scale 1"=8'-0"	
Drawn by : -	
Checked by : KAWAL	
Date drawn :	
PROJECT NO.	REV.
DRAWING NO.	

CENTRE FOR DESIGN EXCELLENCE PVT.LTD

ARCHITECTS DESIGNERS PLANNERS

No. 183, DOUBLE ROAD, NEXT TO CAUVERY SCHOOL,
INDIRANAGAR 2nd STAGE, BANGALORE - 560 038

TEL: 080 40926169 FAX: 080 25202079
email: cde@cedindia.com www.cedindia.com

FOR REFERENCE

FLOOR	LOCATION	NO. S
1ST BASEMENT	PARTY HALL	2

FLOOR	LOCATION	NO. S
1ST BASEMENT	PARTY HALL	1

FLOOR	LOCATION	NO. S
1ST BASEMENT	PARTY HALL	1

FLOOR	LOCATION	NO. S
1ST BASEMENT	PARTY HALL	1

FLOOR	LOCATION	NO. S
SECOND	LIVING	1
FOURTH	LIVING	1

FLOOR	LOCATION	NO. S
FIRST	LIVING	1

FLOOR	LOCATION	NO. S
FIRST	LIVING	1

FLOOR	LOCATION	NO. S
GROUND	BEDROOM 165	3
FIRST	BEDROOM	1

FLOOR	LOCATION	NO. S
SECOND	BEDROOM	1
THIRD	CHILDREN'S BEDROOM / MASTER BEDROOM / FAMILY LOUNGE	2
FOURTH	LIVING & BEDROOM	2
TOTAL		5

FLOOR	LOCATION	NO. S
FOURTH	LIVING AND DINING	1

FLOOR	LOCATION	NO. S
GROUND	LIVING & DINING	1

FLOOR	LOCATION	NO. S
THIRD	FAMILY LOUNGE	1

FLOOR	LOCATION	NO. S
GROUND	LIVING CUM DINING	1

FLOOR	LOCATION	NO. S
GROUND	MASTER BEDROOM	1
FIRST	MASTER BEDROOM	1
TOTAL		2

FLOOR	LOCATION	NO. S
SECOND	MASTER BEDROOM	1
THIRD	CHILDREN'S BEDROOM / MASTER BEDROOM	2
FOURTH	MASTER BEDROOM	1
TOTAL		4

FLOOR	LOCATION	NO. S
FIRST	KITCHEN CUM DINING	1

FLOOR	LOCATION	NO. S
FIRST	KITCHEN CUM DINING	1

FLOOR	LOCATION	NO. S
SECOND	KITCHEN	1
FOURTH	KITCHEN	1
TOTAL		2

FLOOR	LOCATION	NO. S
GROUND	KITCHEN	1

FLOOR	LOCATION	NO. S
SECOND	BEDROOM TOILET	1
FOURTH	BEDROOM TOILET	1
TOTAL		2

FLOOR	LOCATION	NO. S
THIRD	BEDROOM TOILET	1

FLOOR	LOCATION	NO. S
GROUND	BEDROOM TOILET	1
FIRST	BEDROOM TOILET	1
TOTAL		2

FLOOR	LOCATION	NO. S
FIRST	CHILDREN'S ROOM	1

FLOOR	LOCATION	NO. S
THIRD	CHILDREN'S TOILET	1

FLOOR	LOCATION	NO. S
SECOND	LIVING & DINING	1

FLOOR	LOCATION	NO. S
STILT	LOBBY	1

FLOOR	LOCATION	NO. S
TERRACE	LOBBY	1

FLOOR	LOCATION	NO. S
THIRD	CHILDREN'S ROOM	2

FLOOR	LOCATION	NO. S
SECOND	MASTER BEDROOM	1
THIRD	MASTER BEDROOM	1
FOURTH	MASTER BEDROOM	1
TOTAL		3

FLOOR	LOCATION	NO. S
GROUND	MASTER BEDROOM	1
FIRST	MASTER BEDROOM	1
TOTAL		2

FLOOR	LOCATION	NO. S
SECOND	LIVING	2

FLOOR	LOCATION	NO. S
TERRACE	MULTIPURPOSE ROOM	1

FLOOR	LOCATION	NO. S
FIRST	LIVING	1

FLOOR	LOCATION	NO. S
THIRD	CHILDREN'S TOILET	1

FLOOR	LOCATION	NO. S
GROUND	BEDROOM TOILET	1

FLOOR	LOCATION	NO. S
SECOND	BEDROOM	1
FOURTH	BEDROOM	1
TOTAL		2

FLOOR	LOCATION	NO. S
2ND BASEMENT	KITCHEN	1

FLOOR	LOCATION	NO. S
2ND BASEMENT	KITCHEN	1


FLOOR	LOCATION	NO. S
SECOND	LIVING	1

FLOOR	LOCATION	NO. S
FIRST	CHILDREN'S TOILET	1

FLOOR	LOCATION	NO. S
2ND BASEMENT	MAIDS ROOM	4

Handwritten signature and stamp of the architect.

FOR REFERENCE

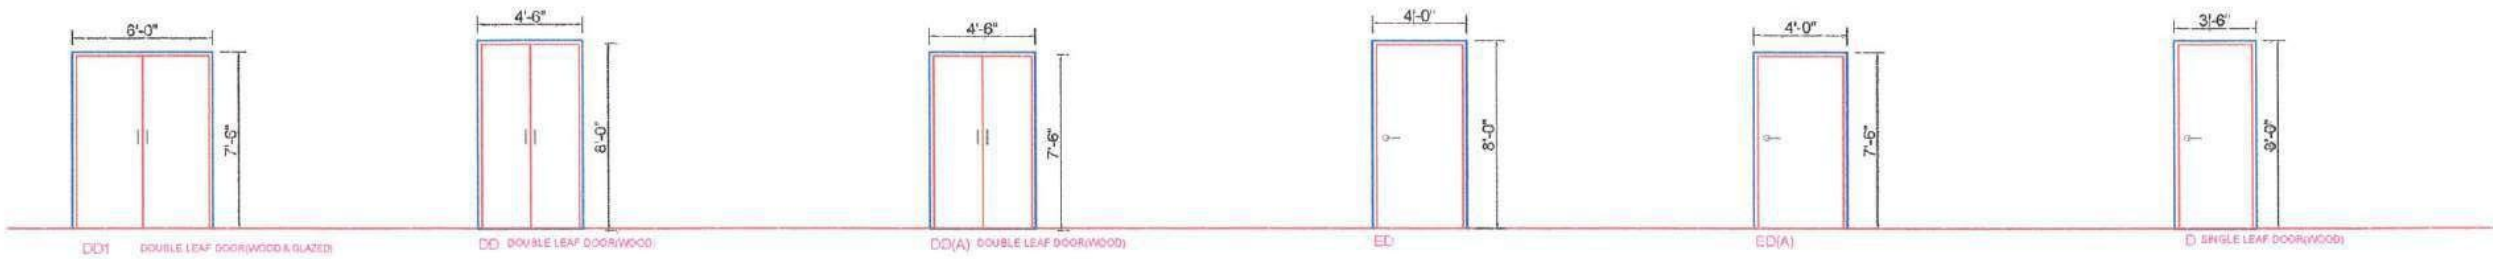

FLOOR	LOCATION	LHS	RHS	NO.S
GROUND	BEDROOM			1


FLOOR	LOCATION	LHS	RHS	NO.S
SECOND	POOJA			1
FOURTH	POOJA			1

FLOOR	LOCATION	LHS	RHS	NO.S
GROUND	POOJA			1

FLOOR	LOCATION	LHS	RHS	NO.S
B2	ENTRANCE		1	1
B1	ENTRANCE		1	1
STILT	ENTRANCE		1	1
SECOND	ENTRANCE		1	1
FOURTH	ENTRANCE		1	1
TERRACE	LOBBY, MULTIPURPOSE		2	2
THRD	ENTRANCE		1	1
TOTAL			8	8

FLOOR	LOCATION	LHS	RHS	NO.S
GROUND	ENTRANCE		1	1
FIRST	ENTRANCE		1	1
TOTAL			2	2

FLOOR	LOCATION	LHS	RHS	NO.S
B2	BOX ROOM		1	1
B1	BOX ROOM		2	2
TOTAL			3	3

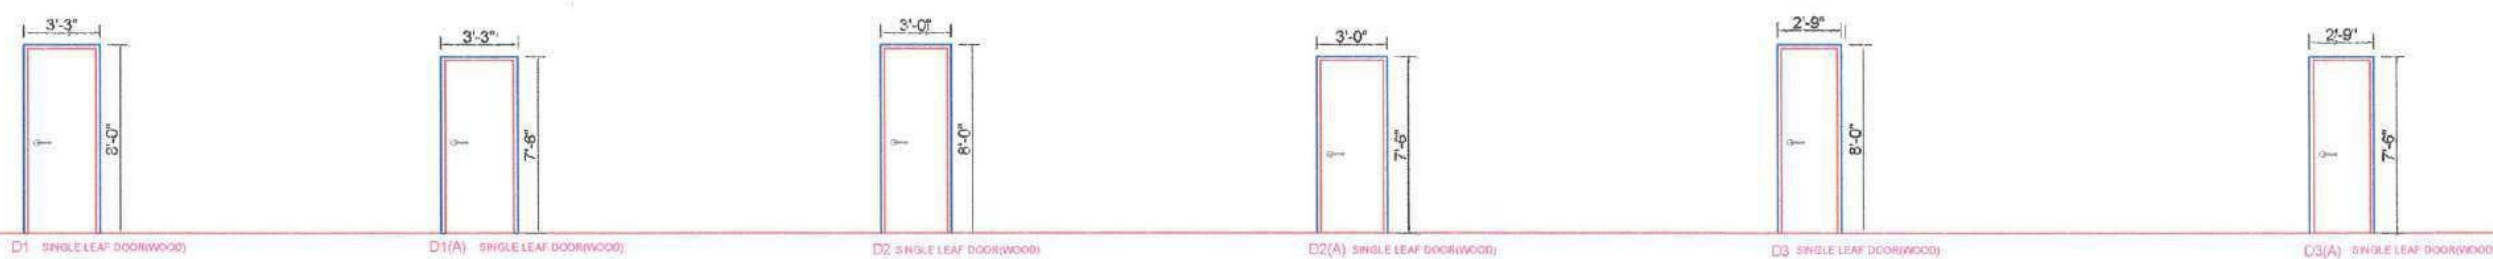

FLOOR	LOCATION	LHS	RHS	NO.S
B1	MASSAGE ROOM		1	1
SECOND	VESTIBULE		1	1
FOURTH	VESTIBULE		1	1
THRD	CHILDREN'S ROOM, VESTIBULE, BEDROOM		3	4
TOTAL			6	8


FLOOR	LOCATION	LHS	RHS	NO.S
FIRST	UTILITY, KITCHEN, VESTIBULE, BEDROOM		2	4

FLOOR	LOCATION	LHS	RHS	NO.S
B1	KITCHEN		1	1
SECOND	KITCHEN		1	1
FOURTH	KITCHEN		1	1
THRD	FAMILY LOUNGE		1	1
TOTAL			4	4

FLOOR	LOCATION	LHS	RHS	NO.S
GROUND	KITCHEN		1	1

FLOOR	LOCATION	LHS	RHS	NO.S
SECOND	POWDER, KITCHEN, TOILETS		2	4
FOURTH	POWDER, KITCHEN, TOILETS		3	4
THRD	CHILDREN'S ROOM, TOILET		2	6
TOTAL			7	14

FLOOR	LOCATION	LHS	RHS	NO.S
GROUND	STORE, POWDER, TOILETS		4	5
FIRST	CHILDREN'S ROOM, POWDER, TOILET		3	5
TOTAL			7	10

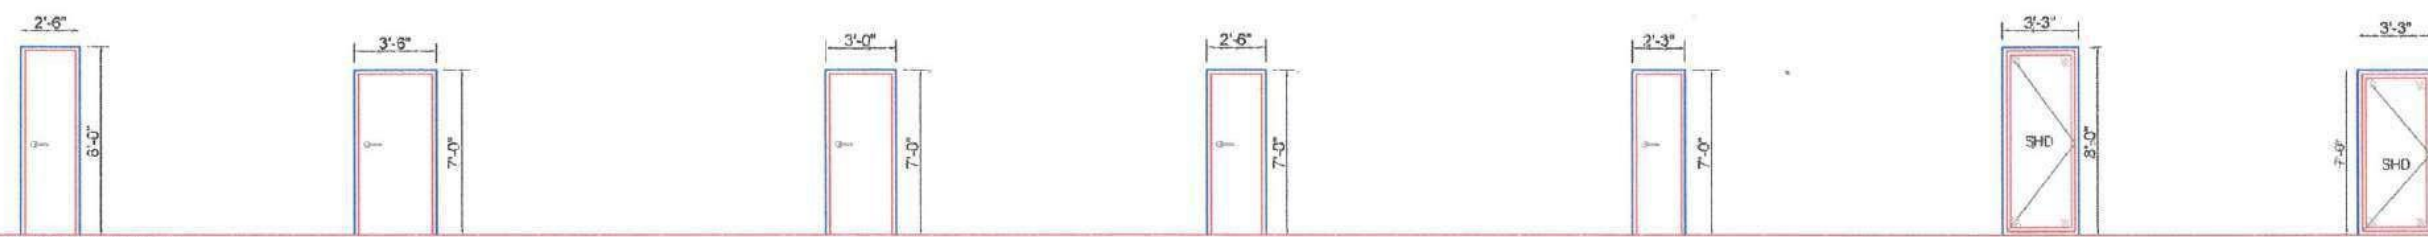

FLOOR	LOCATION	LHS	RHS	NO.S
B1	WASH ROOM, UPS ROOM		2	3
STILT	DRIVER'S TOILET, LOBBY		2	2
TERRACE	TOILET		1	1
TOTAL			5	6

FLOOR	LOCATION	LHS	RHS	NO.S
B2	BOX ROOM		1	2

FLOOR	LOCATION	LHS	RHS	NO.S
B2	MAID'S ROOM		4	4

FLOOR	LOCATION	LHS	RHS	NO.S
B2	WASHROOM		2	2

FLOOR	LOCATION	LHS	RHS	NO.S
B2	WC & BATH		1	1

FLOOR	LOCATION	NO.S
GROUND	PANTRY	1
SECOND	PANTRY	1
FOURTH	PANTRY	1
TOTAL		3

FLOOR	LOCATION	NO.S
GROUND	PANTRY	1

Drawing Title DOOR SCHEDULE	Drawing Scale: NTS Drawn by : Checked by : KAWAL Date drawn : PROJECT NO. REV. DRAWING NO.
---------------------------------------	--

PROPOSED DASPALLA HOUSE AT VIZAG



Handwritten signature

CENTRE FOR DESIGN EXCELLENCE PVT.LTD
ARCHITECTS DESIGNERS PLANNERS
No. 183, DOUBLE ROAD, NEXT TO CAUVERY SCHOOL,
INDIRANAGAR 2nd STAGE, BANGALORE : 530 038
TEL. 080 40928100 FAX. 080 25202079
email : cde@cdeindia.com www.cdeindia.com

CRITICAL OVERVIEW

My experience in Center of Design Excellence was great and very productive. It was my pleasure to be a part of their family and to work with their team. In this opportunity of my internship, I have learnt many new things. I have got to understand the practical knowledge of the project, how the firm works and how things are coordinated between different departments. Working with different people, I got to learn many new CAD skills. Also, by working in different projects, I got different perspectives of designing. It was a great platform for learning.