



SATHYABAMA

INSTITUTE OF SCIENCE AND TECHNOLOGY
(DEEMED TO BE UNIVERSITY)

Accredited with “A” grade by NAAC | 12B Status by UGC | Approved by AICTE

Jeppiaar Nagar, Rajiv Gandhi Salai, Chennai – 600 119

www.sathyabama.ac.in

SCHOOL OF BUILDING AND ENVIRONMENT
DEPARTMENT OF ARCHITECTURE
PRACTICAL TRAINING PORTFOLIO (SAR4063)
MAY 2022

Name of the Student : **R.S Prem Mohan**

Reg No. : **37210026**

Semester : X

Batch : 2017-2022



SATHYABAMA

INSTITUTE OF SCIENCE AND TECHNOLOGY
(DEEMED TO BE UNIVERSITY)

Accredited with “A” grade by NAAC | 12B Status by UGC | Approved by AICTE

Jeppiaar Nagar, Rajiv Gandhi Salai, Chennai – 600 119

www.sathyabama.ac.in

SCHOOL OF BUILDING AND ENVIRONMENT

DEPARTMENT OF ARCHITECTURE

VIVA-VOCE EXAMINATION

This is to certify that the practical training SAR 4063 is the work of **R.S Prem Mohan** who had undergone training in **Murali Architects** has been monitored by the continuous assessment during December 2021 to MAY 2022.

Dr. Devyani Gangopadhyay
DEAN

Submitted for Viva voce Examination held on 09/05/2022

Internal Examiner

External Examiner



SATHYABAMA

INSTITUTE OF SCIENCE AND TECHNOLOGY
(DEEMED TO BE UNIVERSITY)

Accredited with “A” grade by NAAC | 12B Status by UGC | Approved by AICTE

Jeppiaar Nagar, Rajiv Gandhi Salai, Chennai – 600 119

www.sathyabama.ac.in

DECLARATION

I **R.S Prem Mohan** here by declare that the Training Report **28/12/2022 – 30/05/2022** done by me under the guidance of **Ar.Murali Murugan** is submitted in partial fulfillment of the requirements for the completion of practical training session.

DATE : 09/05/2022

PLACE : Adyar, Chennai.

SIGNATURE OF CANDIDATE

ACKNOWLEDGEMENT

I am pleased to acknowledge my sincere thanks to **Board of Management of SATHYABAMA** for their kind encouragement in doing this project and for completing it successfully. I am grateful to them.

I convey my thanks to **Dr. Devyani Gangopadhyay**, Dean, School of Building and Environment and **Dr. SURESH KUPPUSAMY**, Design Chair, Department of Architecture for having been a constant source of support and encouragement.

I wish to express my thanks to all Teaching and Non-teaching staff members of the Department of who were helpful in many ways for the completion of the project.

I also wish to express my thanks to **Ar. Murali Murugan**, Chief Architect of Murali Architects, Chennai, for providing me an opportunity to complete my internship under his guidance.



MA / Ref. No. 007 / December

28.12.2021
Chennai

To
The Head of Department
Sathyabama Institute of Science & Technology
Chennai, Tamilnadu.

Sub: Confirmation & Joining Letter for Practical Training

Respected Sir/Madam,

This is to confirm that Mr. Prem Mohan R.S (Register No - 37210026), 5th Year B.Arch. Student of Sathyabama Institute of Science & Technology will be undergoing the entire period of the Practical Training program during 10th Semester, at our office Murali Architects from 28.12.2021 to 31.05.2022

Thanking you,

Yours sincerely,

M. MURALI, M.Arch., (MC Gill-Canada)
Registered Architect CA No: CA/85/9551
142, Second Street, Kamaraj Avenue,
Adyar, Chennai - 600 020.
Phone: 044 - 24914226, 24413230


M. Murali
Murali Architects

M.MURALI

 142, Second Street,

© 98403 20001,94452 55706, 81220 57127
aashu.murali1@gmail.com



CONFIRMATION & JOINING LETTER

MONTHLY REPORT - FEBRUARY



SATHYABAMA

INSTITUTE OF SCIENCE AND TECHNOLOGY
(DEEMED TO BE UNIVERSITY)
Accredited "A" Grade by NAAC | 12B Status by UGC | Approved by AICTE
www.sathyabama.ac.in

DEPARTMENT OF ARCHITECTURE

PROFESSIONAL PRACTICAL TRAINING REPORT 2022

(Continuous progress report of the trainee architect for the period of One month in the office to submitted to HOD by the Trainee in Charge of the Organization)

1. Name of the office / organization : Murali Architects

2. Address & Contact Number : 044 2441 3230 / Kamaraj Avenue 2nd St, Adyar, CH-20

3. Name of the student : R.S. Prem Mohan

4. Duration : From 01/02/2022 To 28/02/2022

5. Total No. of days (Working) : 23 days

6. Evaluation of Performance criteria shall be on

* Note: Kindly grade the student as per his/her overall performance in the office during the assessment month which will be converted to the allotted 90 marks by the department.

Description of works	Excellent	Good	Fair	Poor	NA
Understanding of office culture	✓				
Participation in the office	✓				
Reading of drawings		✓			
Presentation Techniques		✓			
Model making works	✓				
Understanding of construction details		✓			
Drafting Skills (Manual / Computer)	✓				
Site Supervision / Discussion with clients		✓			
Adherence to Time schedule	✓				
Other computer skills	✓				
File and Office Maintenance	✓				
Coordination with other consultants	✓				
Overall Grading*	A				

(A - 9.0, B - 8.0, C - 7.0, D - 6.0, E - 5.0)



SATHYABAMA

INSTITUTE OF SCIENCE AND TECHNOLOGY
(DEEMED TO BE UNIVERSITY)
Accredited "A" Grade by NAAC | 12B Status by UGC | Approved by AICTE
www.sathyabama.ac.in

7. Any other Remarks :


8. Signature of the:
Head of the Office
/ Organization
(With Seal)



M. MURALI, M.Arch., (MC Gill-Canada)
Registered Architect CA No: CA/85/9551.
142, Second Street, Kamaraj Avenue,
Adyar, Chennai - 600 020.
Phone: 044 - 24914226, 24413230



MONTHLY REPORT - MARCH

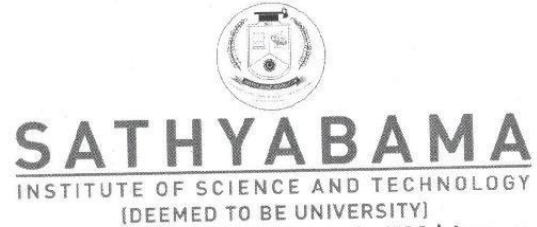

Accredited "A" Grade by NAAC | 12B Status by UGC | Approved by AICTE
www.sathyabama.ac.in

DEPARTMENT OF ARCHITECTURE

PROFESSIONAL PRACTICAL TRAINING REPORT 2022

(Continuous progress report of the trainee architect for the period of One month in the office to submitted to HOD by the Trainee in Charge of the Organization)


1. Name of the office / organization : Murali Architects
2. Address & Contact Number : 044 2441 3230 / Kamaraj Avenue 2nd St, Adyar, Ch-20
3. Name of the student : R.S. Prem Nehan
4. Duration : From 01/03/2022 To 31/03/2022
5. Total No. of days (Working) : 27 days.

6. Evaluation of Performance criteria shall be on

* Note: Kindly grade the student as per his/her overall performance in the office during the assessment month which will be converted to the allotted 90 marks by the department.

Description of works	Excellent	Good	Fair	Poor	NA
Understanding of office culture	✓				
Participation in the office	✓				
Reading of drawings		✓			
Presentation Techniques	✓				
Model making works	✓				
Understanding of construction details		✓			
Drafting Skills (Manual / Computer)	✓				
Site Supervision / Discussion with clients		✓			
Adherence to Time schedule	✓				
Other computer skills	✓				
File and Office Maintenance	✓				
Coordination with other consultants	✓				
Overall Grading*	A				

(A - 9.0, B - 8.0, C - 7.0, D - 6.0, E - 5.0)

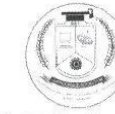

Accredited "A" Grade by NAAC | 12B Status by UGC | Approved by AICTE
www.sathyabama.ac.in

7. Any other Remarks :

8. Signature of the:
Head of the Office
/ Organization
(With Seal)

M. MURALI (MC Gill-Canada)
Registered Architect CA No: CA/85/9551
142, Second Street, Kamaraj Avenue,
Adyar, Chennai - 600 020.
Phone: 044 - 24914226, 24413230

M. MURALI, M.Arch., (MC Gill-Canada)
Registered Architect CA No: CA/85/9551
142, Second Street, Kamaraj Avenue,
Adyar, Chennai - 600 020.
Phone: 044 - 24914226, 24413230

MONTHLY REPORT- APRIL



SATHYABAMA
INSTITUTE OF SCIENCE AND TECHNOLOGY
(DEEMED TO BE UNIVERSITY)
Accredited "A" Grade by NAAC | 12B Status by UGC | Approved by AICTE
www.sathyabama.ac.in

DEPARTMENT OF ARCHITECTURE

PROFESSIONAL PRACTICAL TRAINING REPORT 2022

(Continuous progress report of the trainee architect for the period of One month in the office to submitted to HOD by the Trainee in Charge of the Organization)

1. Name of the office / organization : Murali Architects
2. Address & Contact Number : No 142, 2nd Street, Kamaraj Avenue, Adyar
CH-600020, TN.
3. Name of the student : R.S. Prem Mohan
4. Duration : From 01/04/2022 To 01/05/2022
5. Total No. of days : 23 days

6. Evaluation of Performance criteria shall be on

* Note: Kindly grade the student as per his/her overall performance in the office during the assessment month which will be converted to the allotted 90 marks by the department.

Description of works	Excellent	Good	Fair	Poor	NA
Understanding of office culture	✓				
Participation in the office	✓				
Reading of drawings	✓				
Presentation Techniques	✓				
Model making works	✓				
Understanding of construction details		✓			
Drafting Skills (Manual / Computer)		✓			
Site Supervision / Discussion with clients		✓			
Adherence to Time schedule	✓				
Other computer skills	✓				
File and Office Maintenance	✓				
Coordination with other consultants	✓				
Overall Grading*	A				

(A - 9.0, B - 8.0, C - 7.0, D - 6.0, E - 5.0)



SATHYABAMA

INSTITUTE OF SCIENCE AND TECHNOLOGY
(DEEMED TO BE UNIVERSITY)

Accredited "A" Grade by NAAC | 12B Status by UGC | Approved by AICTE
www.sathyabama.ac.in


7. Any other Remarks : VERY SINCERE, HARD WORKING,
YOUNG ARCHITECT.

8. Signature of the:
Head of the Office
/ Organization
(With Seal)

M. MURALI, M.Arch., (India)
Registered Architect CA No: CA/05/9551
142, Second Street, Kamaraj Avenue,
Adyar, Chennai - 600 020.
Phone: 044 - 24914226, 24413230

WORK DIARY

WEEKS	PROJECT NAME	WORK DONE
Week 1	Dr. Bharat Residence, Sathyamangalam.	Ground Floor Joinery Elevations & Overhead tank detail.
Week 2 – Week 4	Dr. Madhan Residence, Chengalpattu.	Steel Staircase sections & detailing.
Week 5 – Week 6	Lotus Hospital, Erode.	Interior elevation drawings for consultation rooms.
Week 7 – Week 8	Kannan Residence, Erode.	Floor plan corrections & 3d modelling for rendering.
Week 9 – Week 12	Janani Residence, Kottivakkam.	Lift well section detail & Interior toilet elevation details.
Week 1 – Week 2	Jai Arunash Residence , Anna Nagar.	Floor plan corrections & full building sections.
Week 3 – Week 4	Rajakannan's Residence, Kangeyam.	All side elevation drawings & 3d modelling for rendering.
Week 13 – Week 15	Sukumar Residence, Poonamallee.	All floor toilet layout and elevations, Steel staircase drawings and details, door elevations and fixing details & 3d modelling.
Week 10 – Week 11	Sumangali Residence, Ellampillai	All side elevations, full building sections & 3d modelling.
Week 16 – Week 17	AVA Complex, Sullipalayam	Electrical layout drawings.

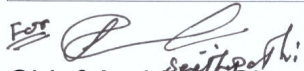For 

Chief Architect Signature:

Office seal:

M. MURALI, M.Arch., (MC Gill-Canada)
 Registered Architect CA No: CA/85/9551.
 142, Second Street, Kamaraj Avenue,
 Adyar, Chennai - 600 020.
 Phone: 044 - 24914226, 24413230

Consolidated Certificate

TABLE OF CONTENTS

CHAPTER NO	TITLE	PAGE NO
1.1	GENERAL	1
1.2	FIRM HISTORY	1
1.3	PROJECT 1 - Dr. Bharat's Residence at Sathyamangalam.	2
1.4	DRAWINGS : Ground floor joinery elevations.	3 - 5
1.5	PROJECT 2 - Dr. Madhan's Residence at Sathyamangalam.	6
1.6	DRAWINGS : Steel staircase sections & details.	7 - 8
1.7	PROJECT 3 - Jai Arunash's Residence at Anna Nagar.	9
1.8	DRAWINGS : All floor plans correction & full building sections.	10 - 17
1.9	PROJECT 4 - Janani Residence at Kottivakkam.	18
1.10	DRAWINGS : Lift well section & all floor toilet elevation details.	19 - 22
1.11	PROJECT 5 - Kannan Residence at Erode.	23
1.12	DRAWINGS : Plan corrections and 3d modelling for render.	24 - 29
1.13	PROJECT 6 - Lotus Hospital at Erode.	30
1.14	DRAWINGS : Interior elevation drawings for consultation rooms.	31 - 33
1.15	PROJECT 7 - Rajakannan Residence at Kangeyam.	34
1.16	DRAWINGS : All side elevations & 3D modelling for renders.	35 - 41

1.17	PROJECT 8 - Sukumar Balakrishnan Residence at Poonamalle.	42
1.18	DRAWINGS : All floor toilet elevation, door frame elevation and details, steel staircase detail drawings and 3d modelling.	43 - 64
1.19	PROJECT 9 - Sumangali Residence at Ellampillai.	65
1.20	DRAWINGS : All side elevations & entire building sections.	66 - 72
1.21	PROJECT 10 – AVA Complex at Sullipalayam	73
1.22	DRAWINGS : Electrical layout drawings.	74 - 75
1.23	CRITICAL OVERVIEW OF THE FIRM	76

1.1 GENERAL

Murali architects, one of the innovative design practices in Tamil Nadu, offers services in Architecture and Interior design.

An excellent team of Architects, Interior Designers, Civil engineers headed by the **Chief Architect M. Murali, M.Arch**, (Mc Gill – Canada) creates innovative and inspiring residential, commercial, Institutional and hospital projects. Our projects are unique and possess qualitative architecture as an outcome of commitment to our core value of design excellence and are dedicated to research & development.

ABOUT THE ARCHITECT

Ar. Murali Murugan, the Principal Architect of Murali Architects, a leading architecture firm in Chennai which was set up in the year 1990. He graduated his Bachelors in Architecture from School of Architecture and Planning, Anna university and his Masters at Mc Gill University, Canada. He has dedicated “30” years of his career on deliberating through his design philosophy that focuses on uniting people through architecture.

1.2 HISTORY

The firm had successfully accomplished large scale projects like the Chennai Mofussil bus stand CMBT, Koyambedu and Thirumayilai railway station at Mylapore, educational and medical institutions and residential villas.

In recent times projects like Jayalalitha memorial, Manoj Bhavan, Shanti Priya residence etc had been recognized by many architectural journals and magazines.


PROJECT 1 - DR. BHARATH RESIDENCE AT SATHYAMANGALAM



CLIENT NAME : Dr. Bharath & Family | **SITE LOCATION :** Sathyamangalam. | **PROJECT STATUS :** Under Construction.

DESIGN TEAM : Ar. Murali Murugan, Ar. Seethapathy, Ar. Dhipakar, R.S Prem Mohan.

LIST OF WORKS DONE : Ground Floor Joinery Elevations & Overhead tank detail.

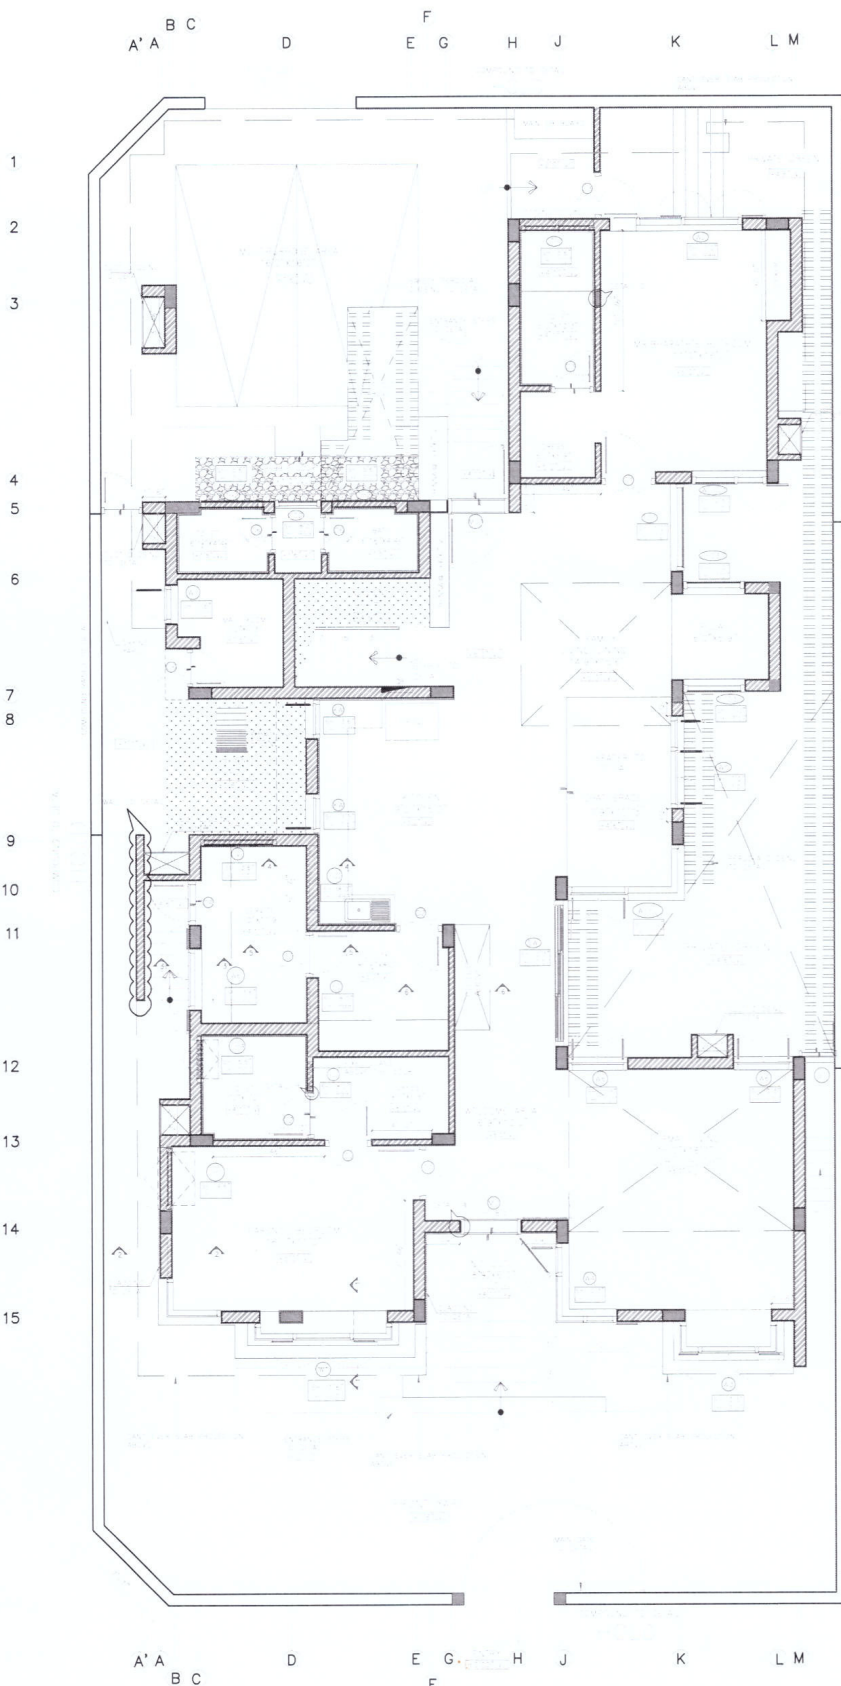

SCHEDULE OF JOINERY -Ground floor plan

SCHEDULE OF JOINERY - GROUND FLOOR			
TYPE	DESCRIPTION	TYPE	NO
MD	MAIN DOOR	40"x70"	1 NOS
MD1	MAIN DOOR 1	40"x70"	1 NOS
D1	DOOR	36"x70"	2 NOS
D2	DOOR	30"x70"	4 NOS
D3	DOOR	28"x70"	1 NOS
D4	DOOR	28"x70"	1 NOS
D5	DOOR	26"x70"	3 NOS
W1	WINDOW 1	(210"x110"+32"x5"+211"x40"+22"x5"x70")	1 NOS
W2	WINDOW 2	(1111"x30"x40"xRBB)	1 NOS
W3	WINDOW 3	(177"x91"x40"x177"x70")	1 NOS
W4	WINDOW 4	(1111"x210"+14"x1111"x70")	1 NOS
W5	WINDOW 5	(20"x39"x70")	1 NOS
W6	WINDOW 6	40"x70"	1 NOS
W7	WINDOW 7	310"x70"	2 NOS
W8	WINDOW 8	26"x70"	1 NOS
KW	KITCHEN WINDOW	26"x70"	2 NOS
SW	SLIDING WINDOW	97"x70"	1 NOS
WFG	WINDOW / FIXED GLASS	(40"x210"+256"x70")	1 NOS
WFG1	WINDOW / FIXED GLASS MOSQUITO SHUTTER	(26"x211"x70")	1 NOS
FG	FIXED GLASS	66"xRBB	1 NOS
FG1	FIXED GLASS	59"x70"	1 NOS
FG2	FIXED GLASS	43"xRBB	1 NOS
FG3	FIXED GLASS	40"x70"	2 NOS
FG4	FIXED GLASS	30"xRBB	1 NOS
V	VENTILATOR/MOSQUITO SHUTTER	50"x36"	1 NOS
TH	TOP HANGMOSQUITO SHUTTER	49"x16"	1 NOS
TH1	TOP HANGMOSQUITO SHUTTER	40"x26"	1 NOS
TH2	TOP HANGMOSQUITO SHUTTER	40"x16"	2 NOS
TH3	TOP HANGMOSQUITO SHUTTER	30"x16"	1 NOS

Junior Architect	Ar.Dhipakar
Project co-ordinator	Er.Shafiullah
Senior Engineer	Er.Palaniappan muthu
Design Architect	Ar.Deepak muthukumar S
Senior Architect	Ar.Nizar Ahamad
Senior Architect	Ar.Seethapathi
Chief Architect	Ar.Murali Murugan

REVISION	DRG NO	DATE	REMARKS
REVISION			

ADVANCE COPY

project
PROPOSED RESIDENCE FOR
Dr.BARATH AT
SATHYAMANGALAM

Drawn	Ar. Dhipakar
checked	Ar. Deepak
approved	
file no.	



architects
MURALI ARCHITECTS
MURALI *[Signature]*

drg. title
GROUND FLOOR BRICKWORK

MA-BH-AR-BW-01-R0-2021	scale = FTS
SHEET 01 OF 03	Date 21.12.2021

PROJECT 2 – DR. MADHAN’S RESIDENCE AT CHENGALPATTU

CLIENT NAME : Dr. Madhan & Family | **SITE LOCATION :** Chengalpattu | **PROJECT STATUS :** Construction stage

DESIGN TEAM : Ar. Murali Murugan, Ar. Seethapathy, Ar. Jeethesh, R.S Prem Mohan.

LIST OF WORKS DONE : Steel staircase sections & details.

PROJECT

PROPOSED RESIDENCE FOR DR.MATHAN AND FAMILY AT CHENGALPATTU

DRAWING TITLE:

GROUND FLOOR PLAN

BRICK WORK DRAWING

DATE :22.04.2022

SCALE : NTS

DRAWN :Jeethesh

CHECKED :Sadak

APPROVED : Murali Murugan

MURALI ARCHITECTS M.MURALI M.Arch.(McGill-Canada)

142, Second Street, Kamaraj Avenue, Adyar, Chennai 20.

Ph - 044 - 24914226, 044 - 24413230.


email:archimurali@gmail.com

email:archimurali@hotmail.com


email:archengal1@yahoo.co.in




ARCHITECTS

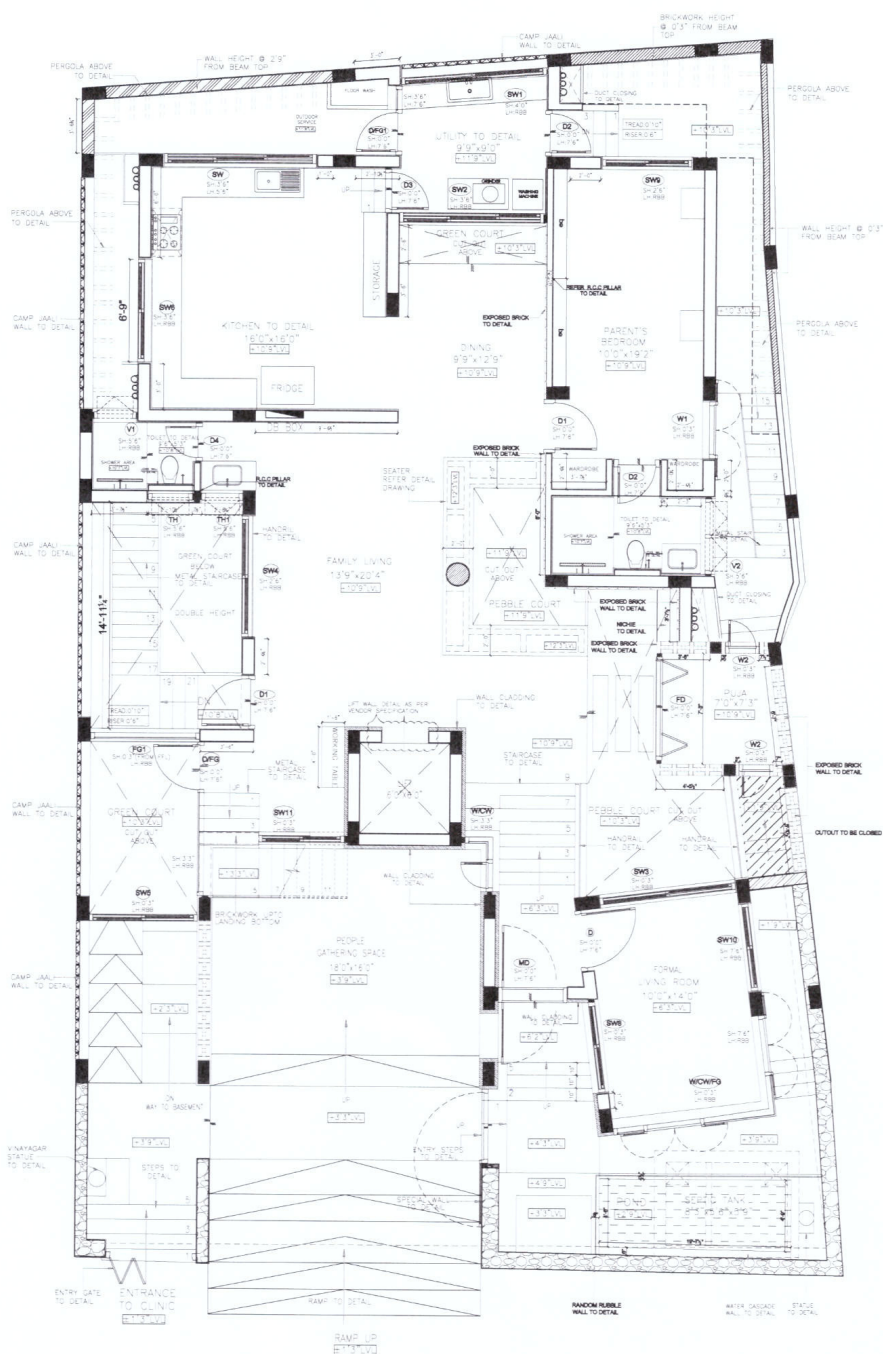


M. MURALI, M Arch., (MC Gill-Canada)
Registered Architect CA No: CA/85/9551.
142, Second Street, Kamaraj Avenue,
Adyar, Chennai - 600 020.
Phone: 044 - 24914226, 24413230

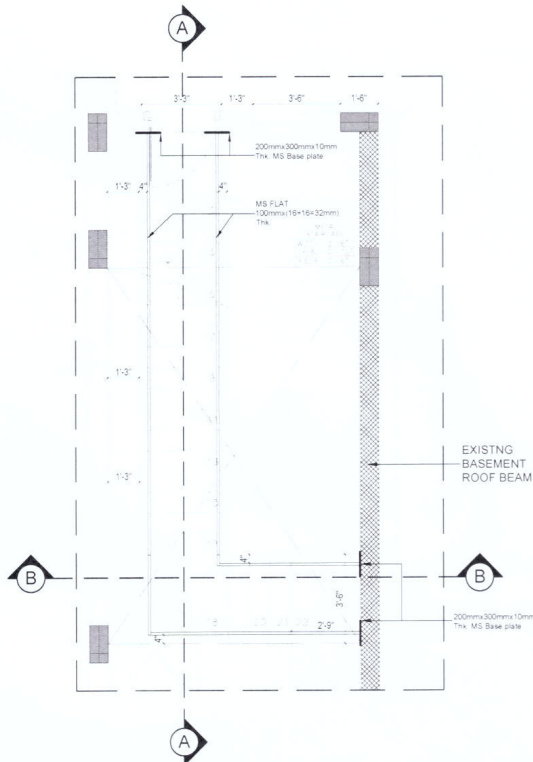


Ground to first mezzanine metal staircase part plan (Metal support)

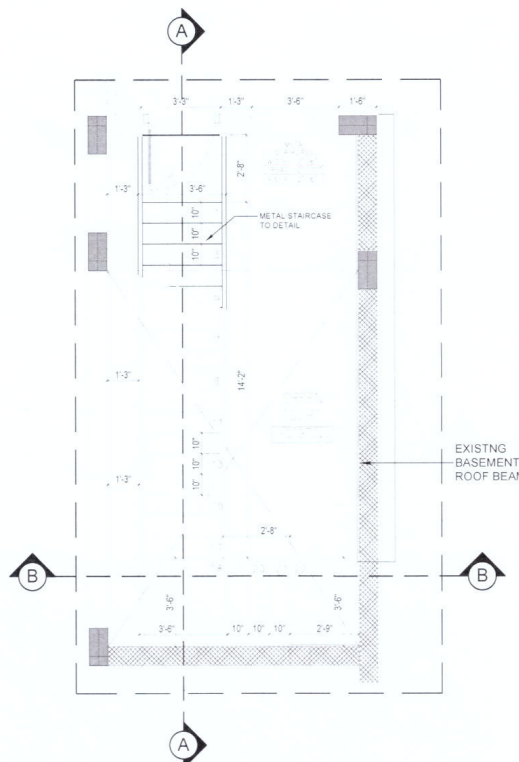


Ground to first mezzanine metal staircase part plan - (0'-3" to 10'-9")

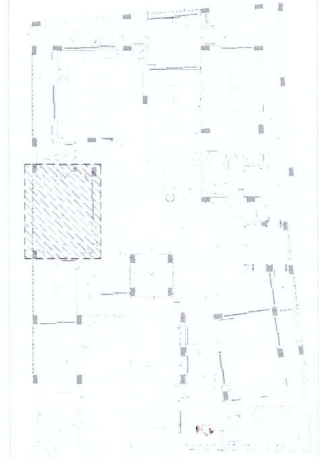

KEY PLAN

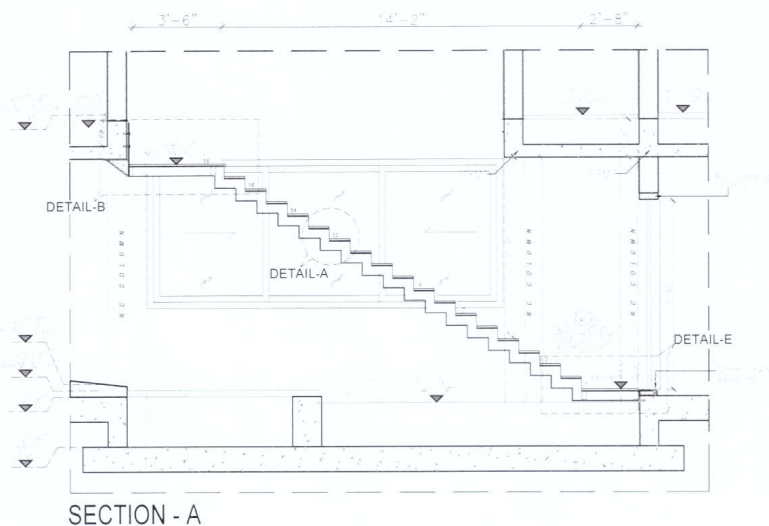

SECTION - A

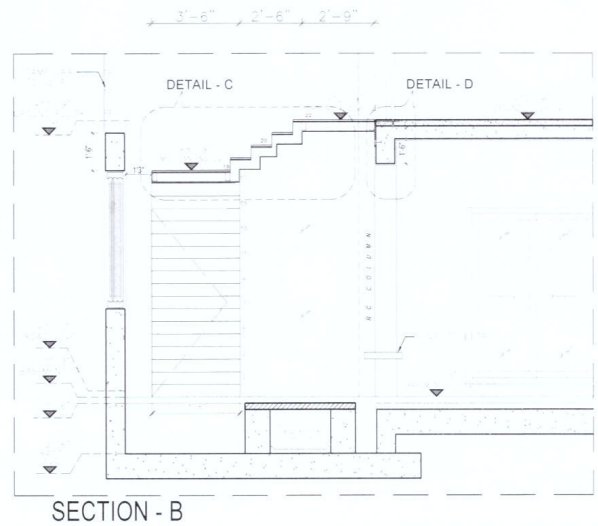

SECTION - B

GOOD FOR CONSTRUCTION

project	MA-BSK-AR-ST-GF-003	drg. title	BASEMENT TO GROUND FLOOR METAL STAIRCASE DETAIL		drawn	Ar Sadak	MURALI ARCHITECTS M MURALI, M.Arch., (McGill-Canada) # 142, Second Street, Kamaraj Avenue, Adyar, Chennai-20 Ph: 044 - 24914226, 044 - 24413230, 044 - 24901910 email: archimurali@hotmail.com archaast01@yahoo.co.in archimurali1@gmail.com www.muraliarchitects.blogspot.com
PROJECT TEAM	MA-BSK-AR-ST-GF-003	scale = FTS	Junior Architect	Ar Jeethesh	checked	Ar Seethapathy	
Design Architect	MA-BSK-AR-ST-GF-003	scale = FTS	Project Coordinator	Ar Nazar Ahmed	approved	M Murali	
Design Architect	MA-BSK-AR-ST-GF-003	scale = FTS	Project Architect	Ar Sadak	file no.		
Design Architect	MA-BSK-AR-ST-GF-003	scale = FTS	Chief Architect	Ar M Murali			
01/02	Date = 26.04.2022						

M. MURALI, M.Arch., (McGill-Canada)
Registered Architect CA No: CA/85/9551
142, Second Street, Kamaraj Avenue,
Adyar, Chennai - 600 020.
Phone: 044 - 24914226, 24413230

PROJECT 3 - JAI ARUNASH'S RESIDENCE AT ANNA NAGAR




CLIENT NAME : Jai Arunash & Family. | **SITE LOCATION :** Anna Nagar. | **PROJECT STATUS :** Under Construction.

DESIGN TEAM : Ar. Murali Murugan, Ar. Seethapathy, Ar. Yogesh, R.S Prem Mohan.

LIST OF WORKS DONE : All floor plans correction & full building sections.

45'-9"

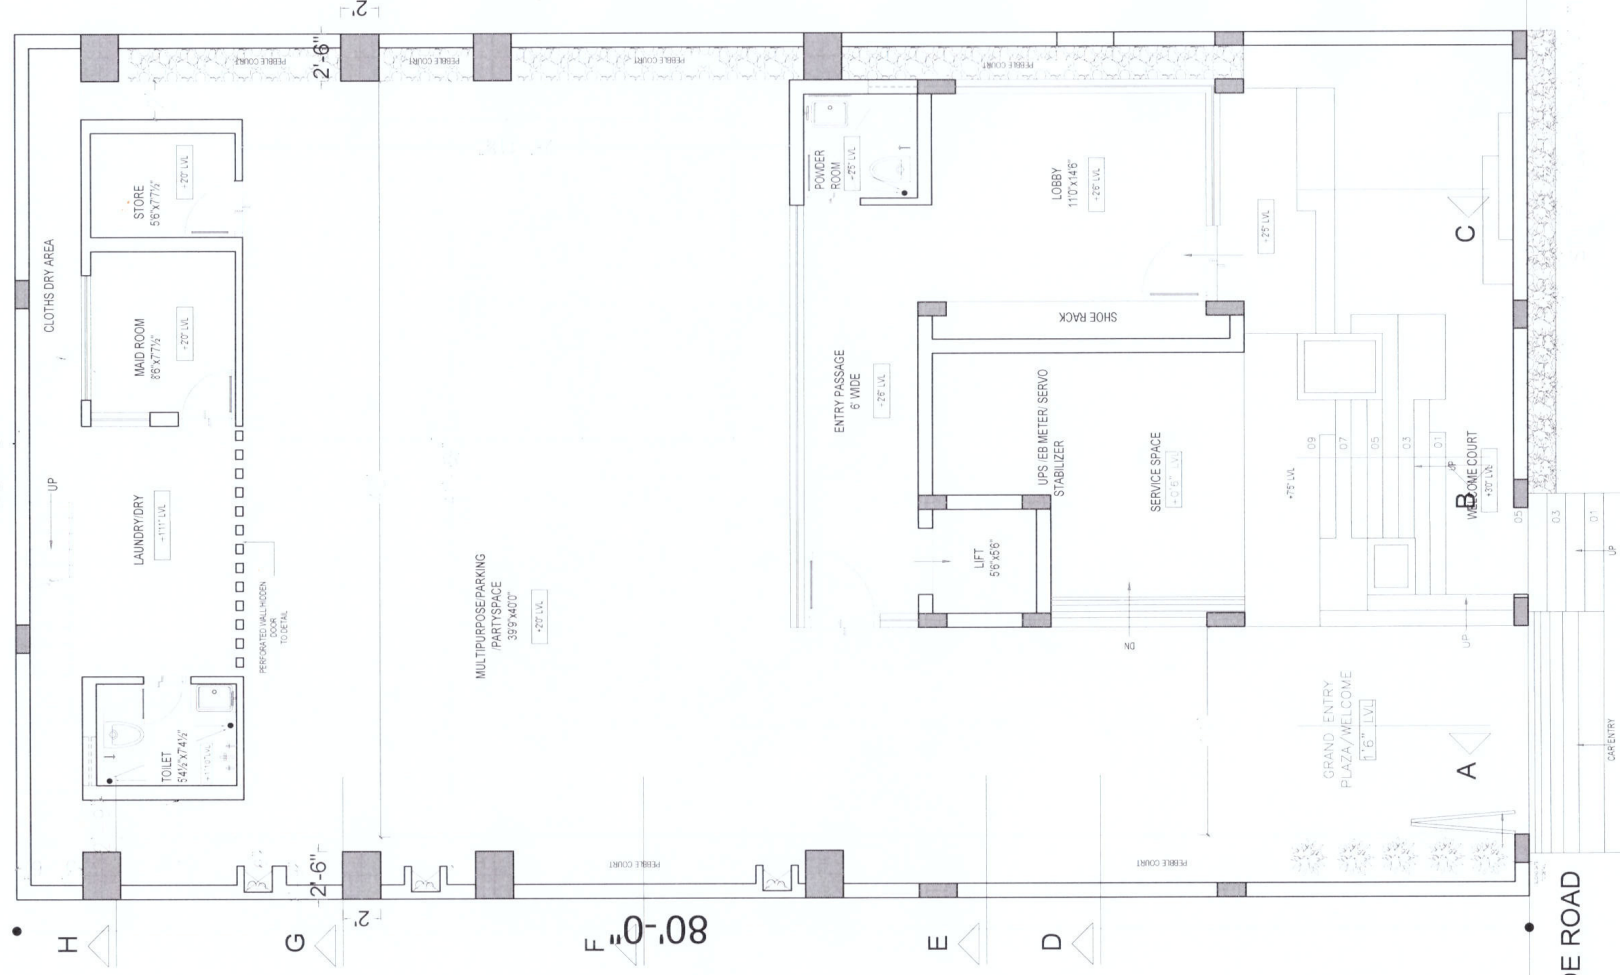

30' WIDE ROAD



M. MURALI, M.Arch., (MC Gill-Canada)
Registered Architect **CANo: CA/85/9551**
142, Second Street, Kamaraj Avenue,
Adyar, Chennai - 600 020.
Phone: 044 - 24914226, 24413230

Phone: 044 - 24914226, 24413230

Phone: 044 - 24914226, 24413230

45'-9"

H

G

2'

80'-0"

E

D

30' WIDE ROAD

2'-6"

CLOTHES DRY AREA

LAUNDRY DRY

TOILET

MAD ROOM

STORE

MULTI PURPOSE / PARKING

39'9" x 40'0"

ENTRY PASSAGE

6' WIDE

LIFT

55' x 55'

FORMAL LIVING

15'9" x 15'9"

LOBBY

13'0" x 14'6"

GRAND ENTRY

PLAZA / WELCOME


WIDE COURT

43'2" x 15'

C


A

CAR ENTRY

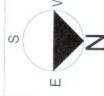

M. MURALI, M. Arch., (MC Gil-Canada)
 Registered Architect CA No: CA/8519551
 142, Second Street, Kamaraj Avenue,
 Adyar, Chennai - 600 020.
 Phone: 044 - 24914226, 24413230

MURALI ARCHITECTS M. MURALI M. Arch. (MC Gil-Canada)

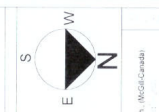


M. MURALI, M.Arch., (MC Gill-Canada)
Registered Architect CA No: CA/85/9551.
142, Second Street, Kamarej Avenue,
Adyar, Chennai - 600 020.
Phone: 044 - 24914226, 24413230

MURALI ARCHITECTS M MURALI M Arch. (McGill-Canada)

30' WIDE ROAD

45'-9"

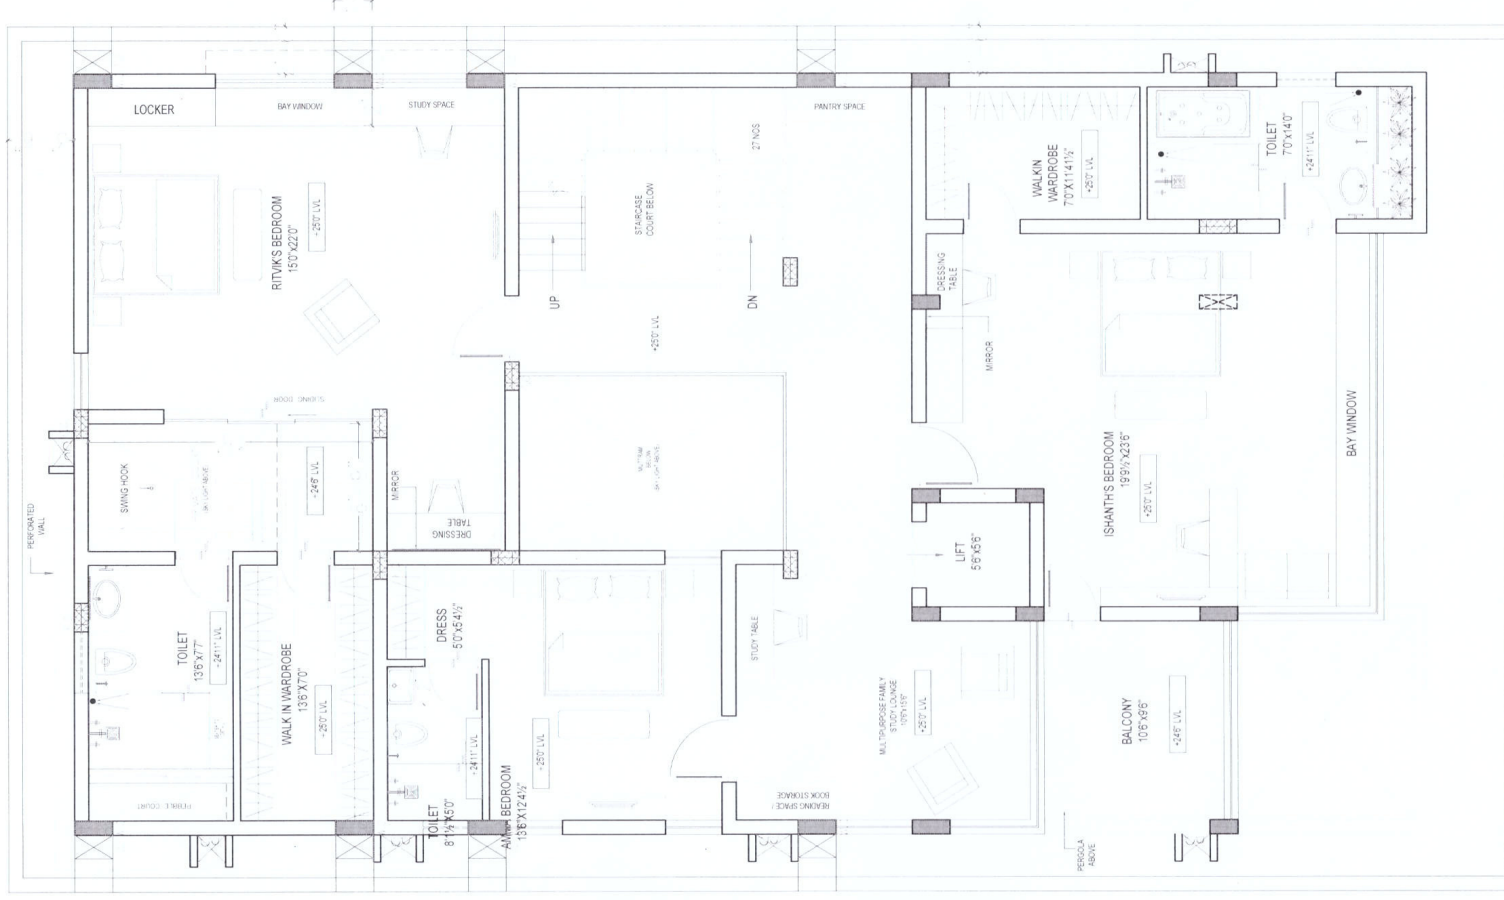

80'-0"


30' WIDE ROAD



M. MURALI, M.Arch., (MC Gil-Canada)
Registered Architect CA No: CA/85/9551
142, Second Street, Kamraj Avenue,
Adyar, Chennai - 600 020.
Phone: 044 - 24914226, 24413230

MURALI ARCHITECTS M MURALI M Arch MC Gil Canada



45'-9"

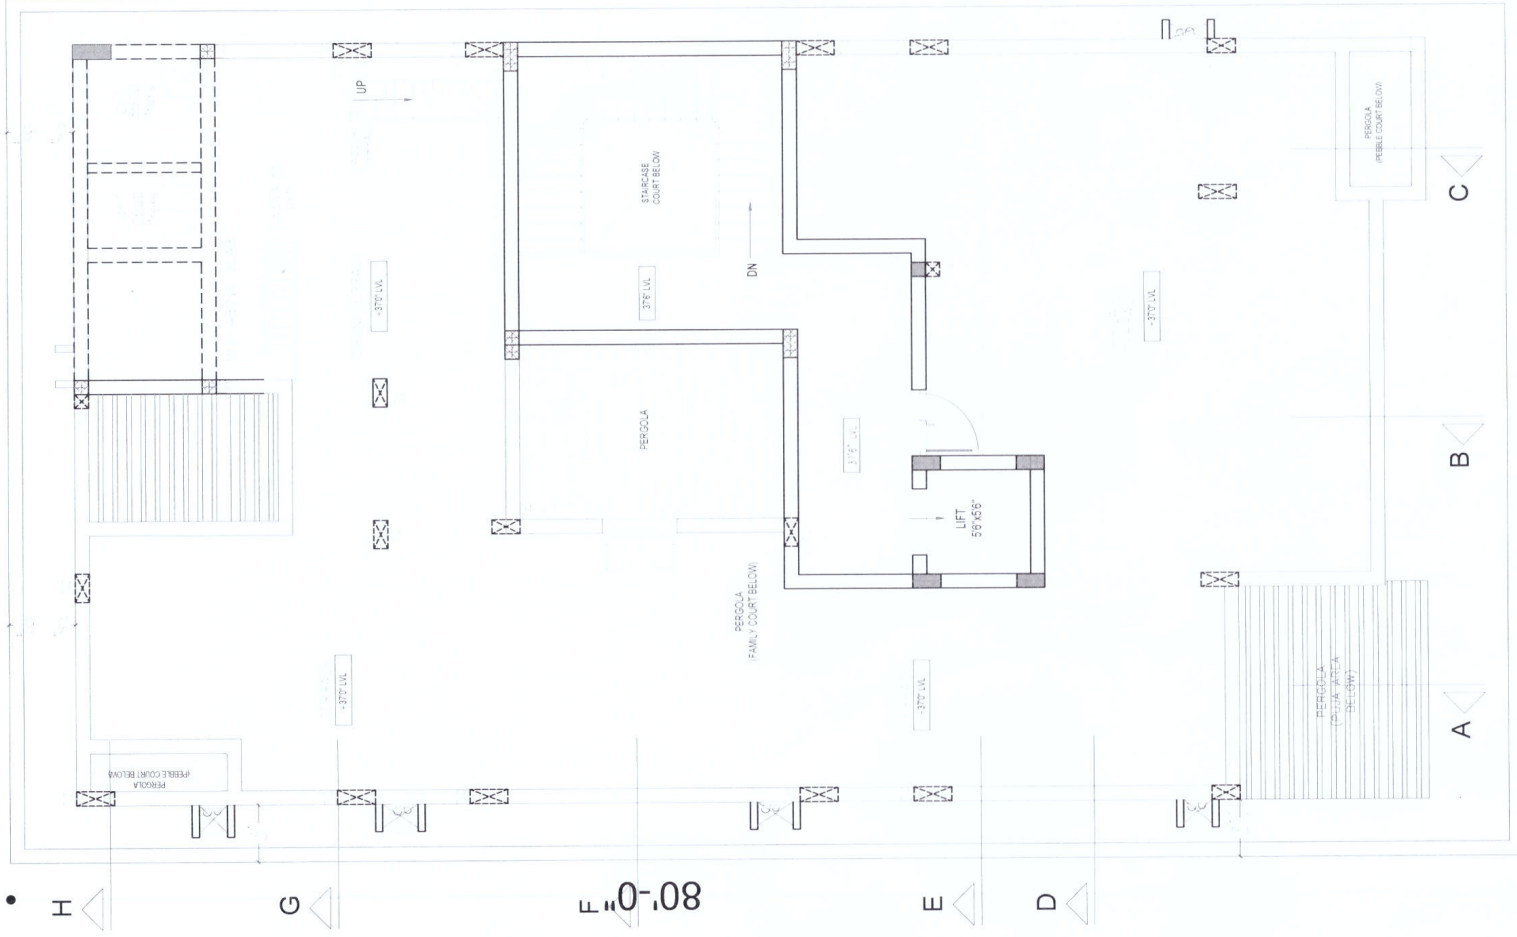

M. MURALI, M.Arch., (MC Gill-Canada)
 Registered Architect CA No: CA/85/9551
 142, Second Street, Kamaraj Avenue,
 Adyar, Chennai - 600 020.
 Phone: 044 - 24914226, 24413230

M



MURALI ARCHITECTS M MURALI M Arch (MC Gill-Canada)

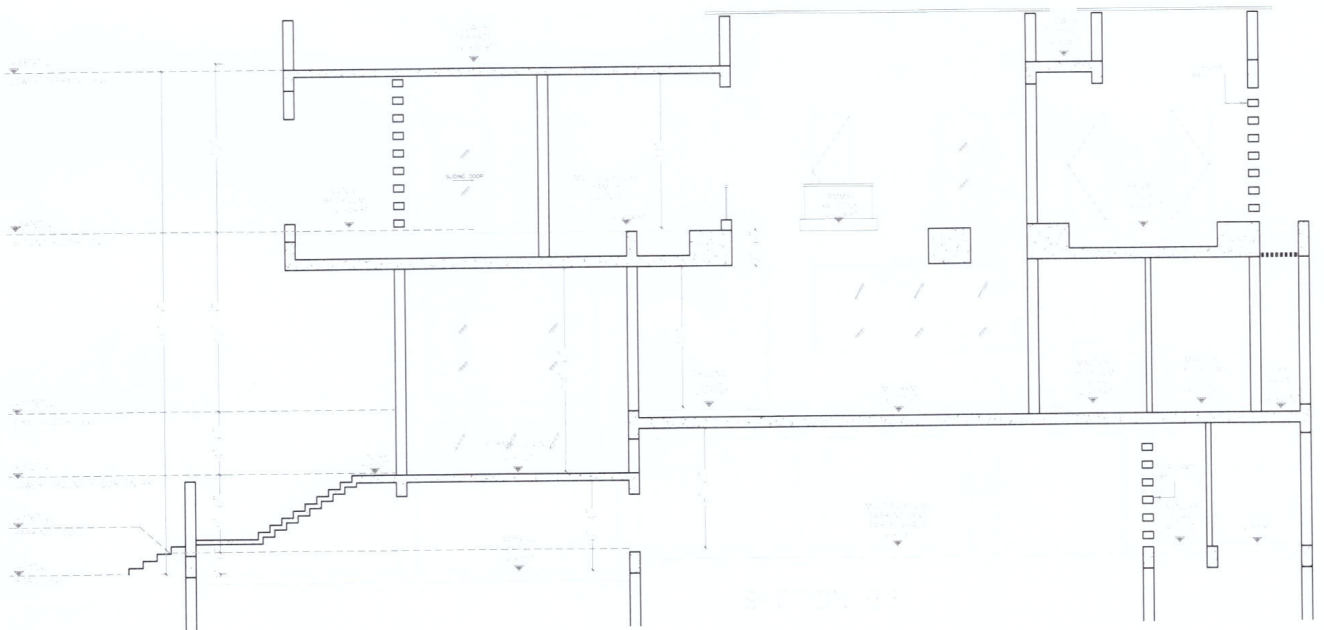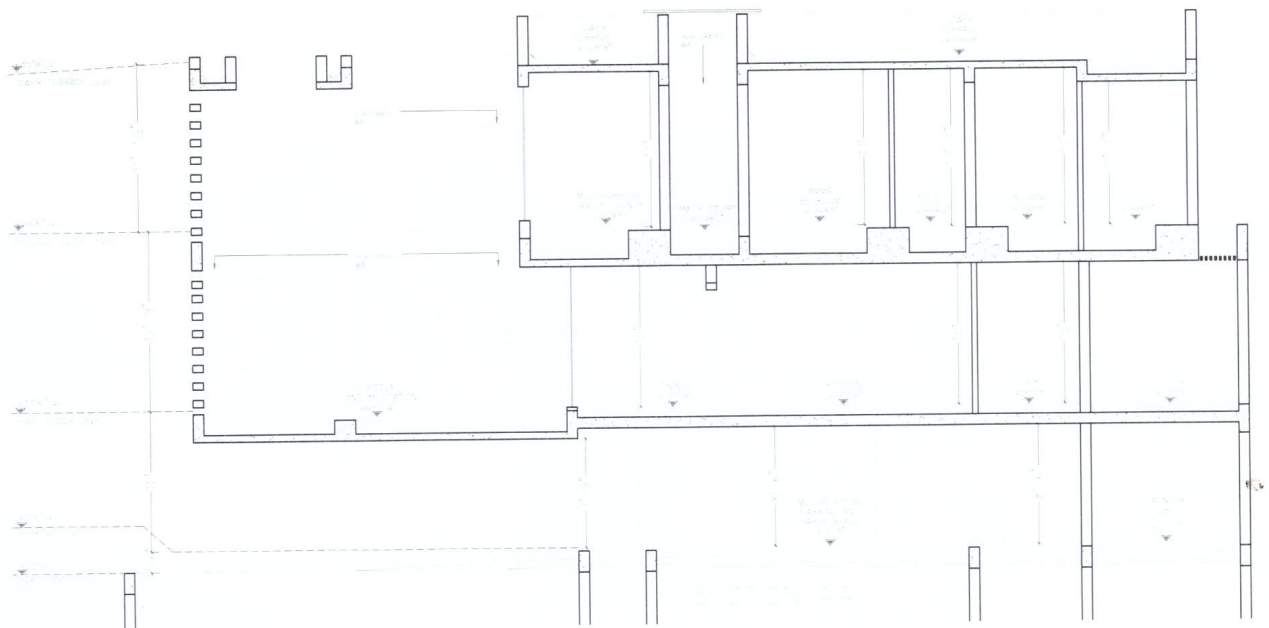

PROPOSED LA ARUNAS RESERVE AND PARK AT ANNANAGAR

DATE: 10/10/2018		
BY: MURALI ARCHITECTS	CHECKED: MURALI ARCHITECTS	
SCALE: 1/8" = 1'-0"	1/4" = 1'-0"	
PROJECT NO: 18-001		
CLIENT: MURALI ARCHITECTS		
LOCATION: ANNANAGAR, CHENNAI		
DESIGNER: MURALI ARCHITECTS		
DATE: 10/10/2018		
MURALI ARCHITECTS		
M. MURALI & CO. ARCHITECTS		
142, SECOND STREET, KAMARAJ AVENUE, CHENNAI - 600008		
TEL: 044-26100000		
WWW.MURALIARCHITECTS.COM		




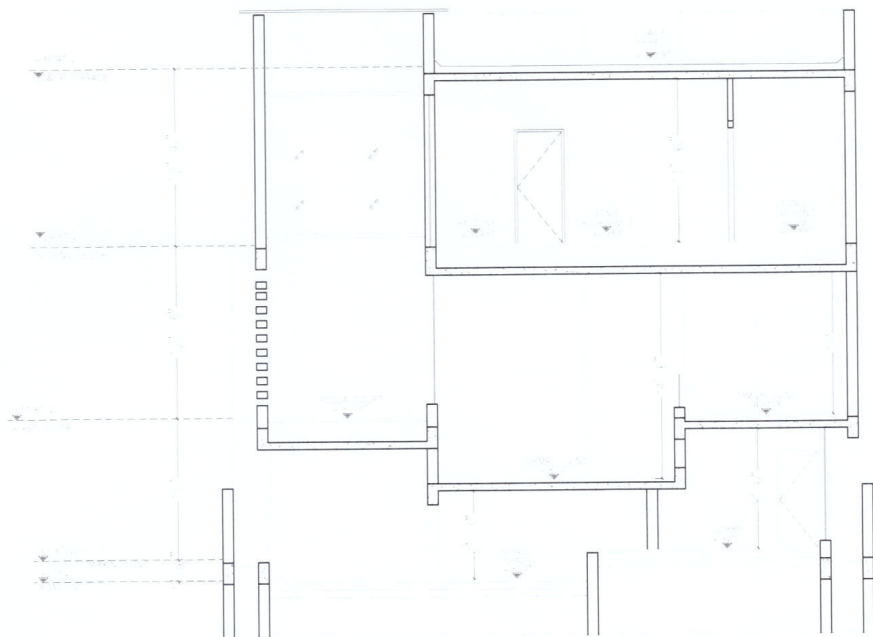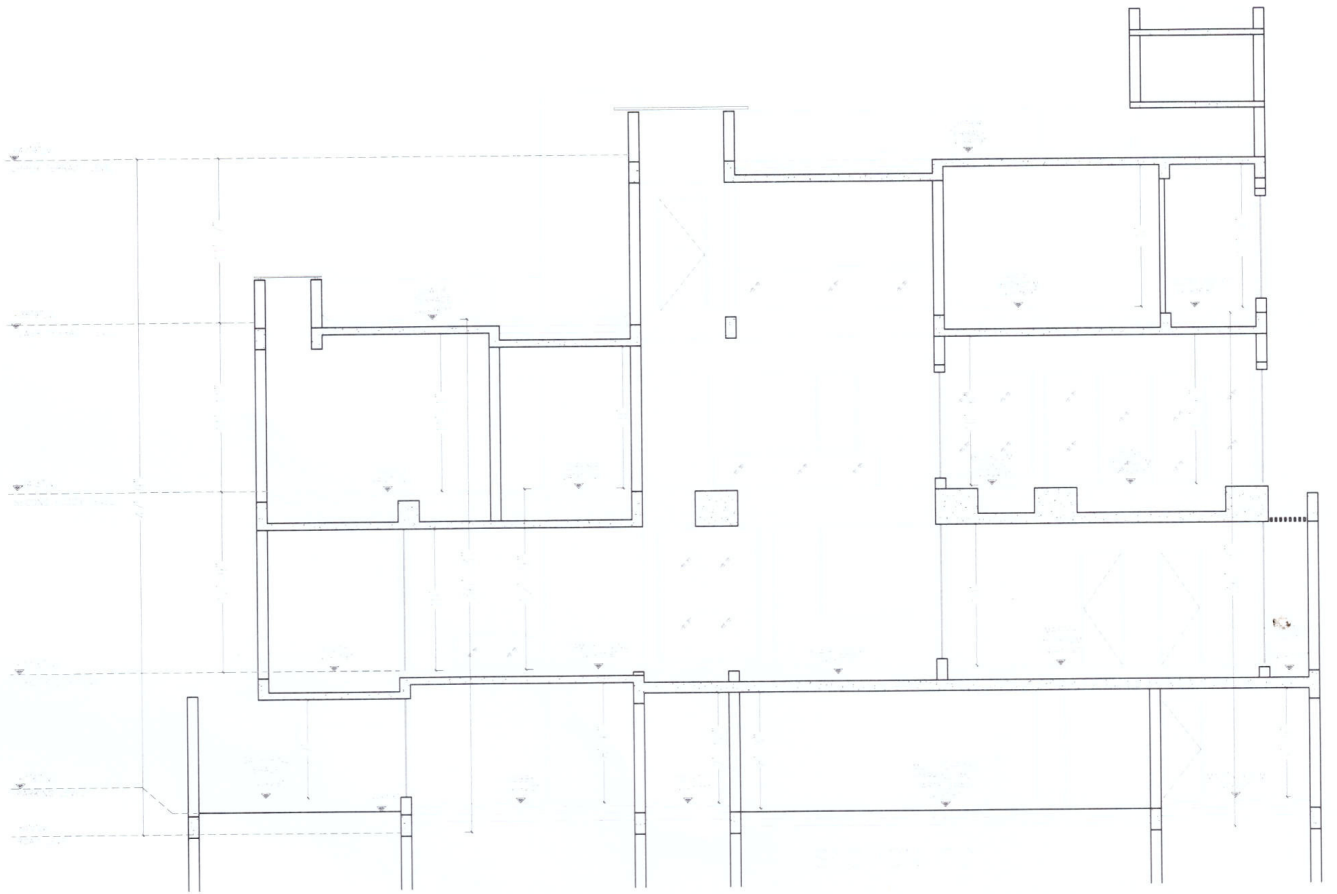


PROPOSED 1st FLOOR PLAN - RESIDENTIAL UNIT - 1st FLOOR PLAN

M. MURALI, M.Arch., (MC Gill-Canada)
 Registered Architect CA No: CA/85/9551
 142, Second Street, Kamaraj Avenue,
 Adyar, Chennai - 600 020.
 Phone: 044 - 24914226, 24413230



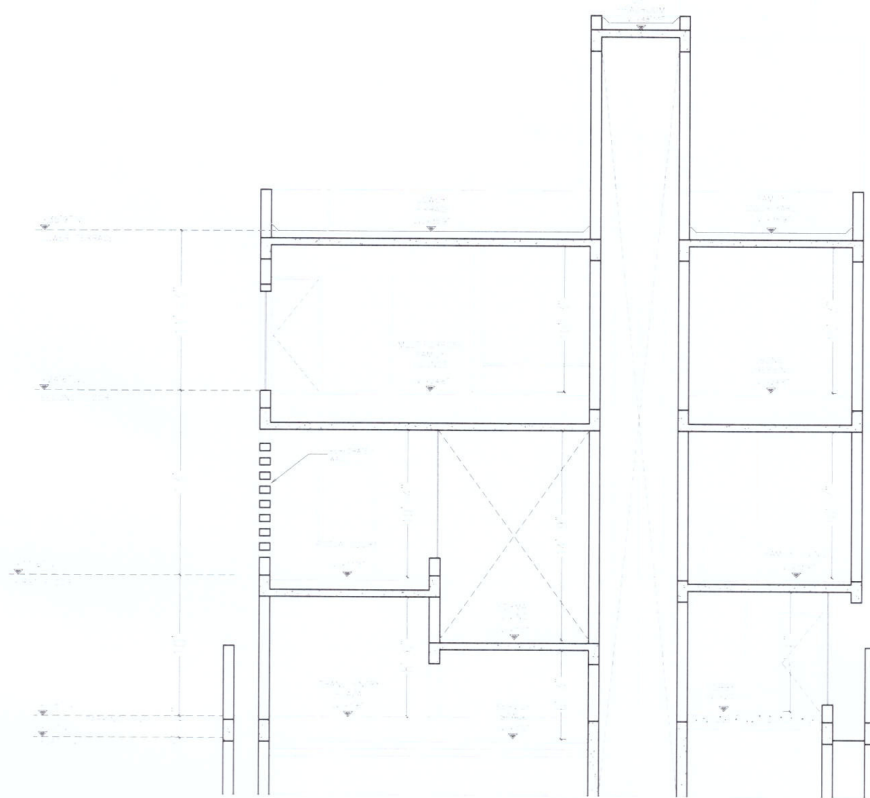

SECTION 1-1

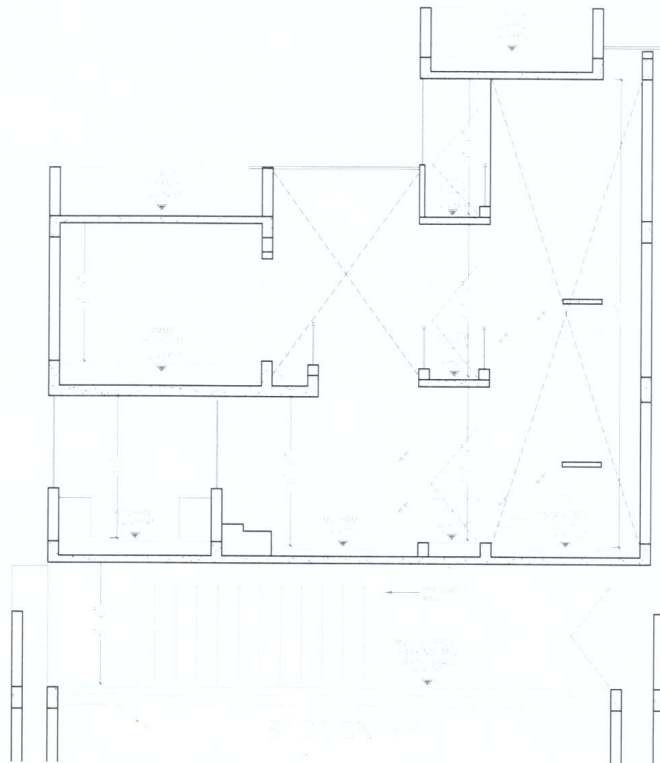

SECTION 2-2

PROJECT: A. ARUNAS - HOUSE
NO. 142, 2nd STREET, KAMARAJ AVENUE,
ADYAR, CHENNAI - 600 020.

M. MURALI, M.Arch., (MC Gill-Canada)
Registered Architect CA No: CA/85/9551.
142, Second Street, Kamaraj Avenue,
Adyar, Chennai - 600 020.
Phone: 044 - 24914226 24413230

MURALI ARCHITECTS 18 MURALI STREET, ADYAR, CHENNAI - 600 020.










PROJECT 4 - JANANI RESIDENCE AT KOTTIVAKKAM




















CLIENT NAME : Janani & Family | **SITE LOCATION :** Kottivakkam | **PROJECT STATUS :** Under Construction.

DESIGN TEAM : Ar. Murali Murugan, Ar. Seethapathy, Ar. Gothaman, R.S Prem Mohan.


LIST OF WORKS DONE : Lift well section & all floor toilet elevation details.

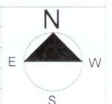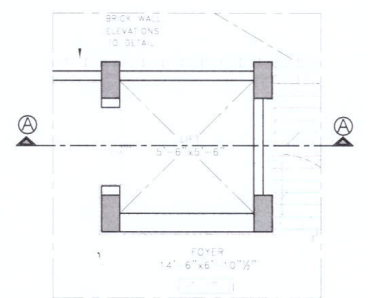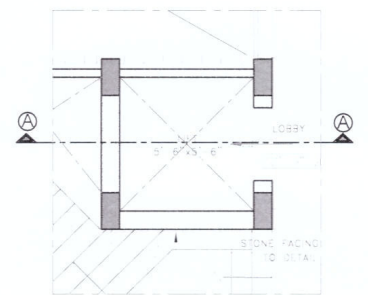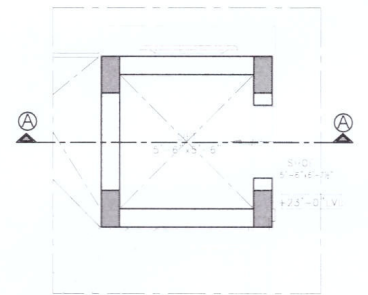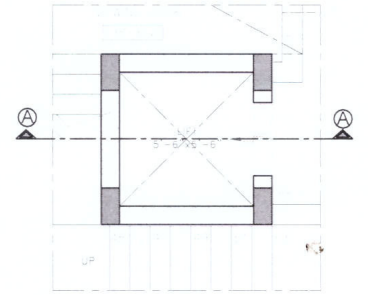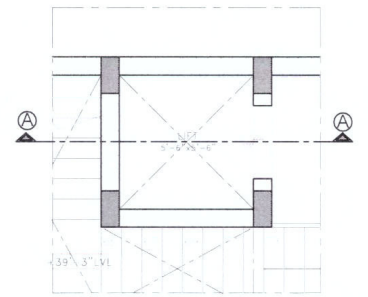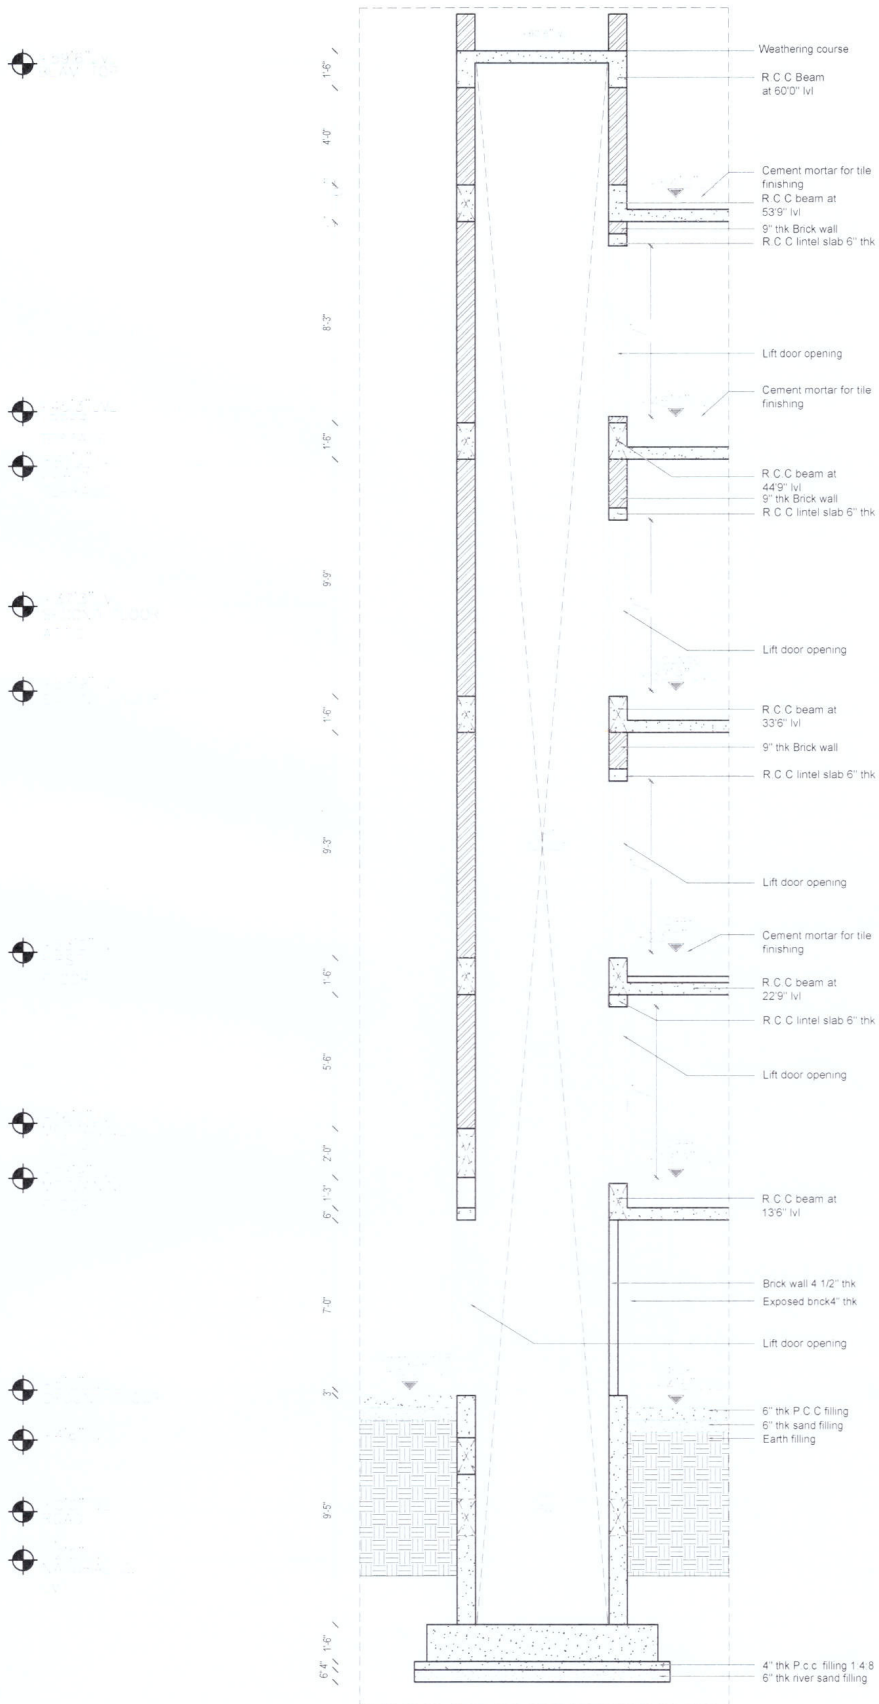

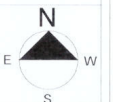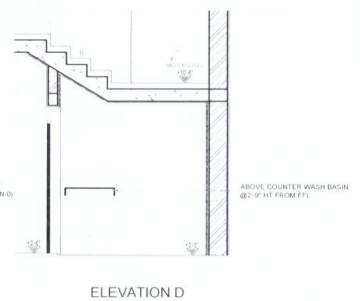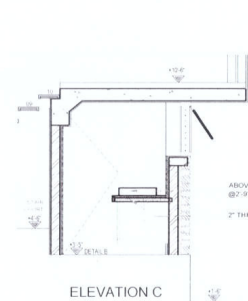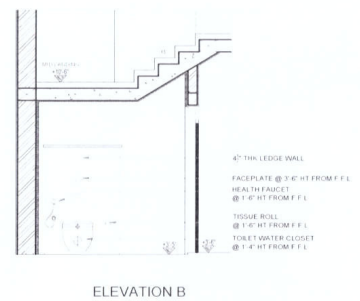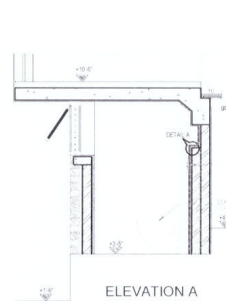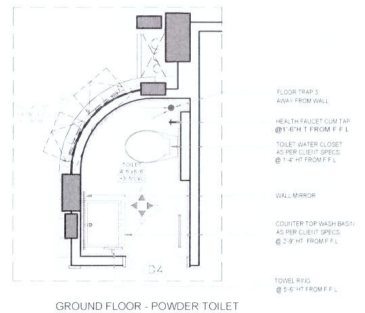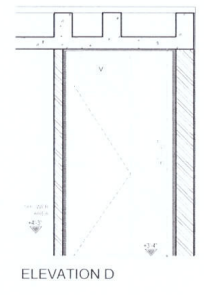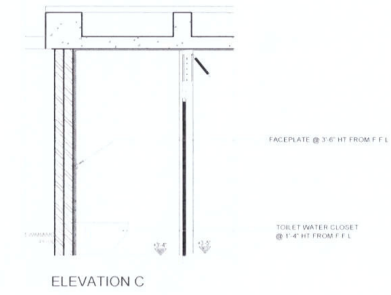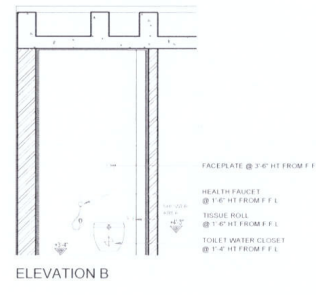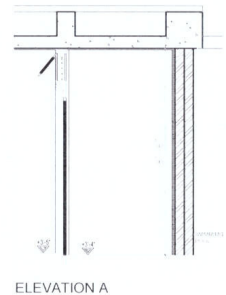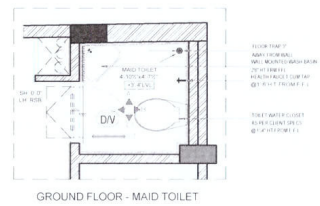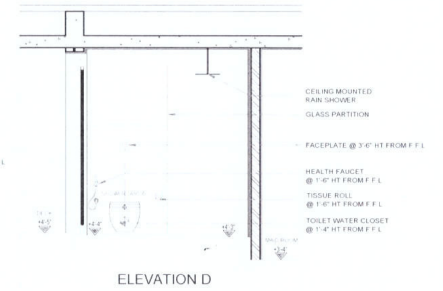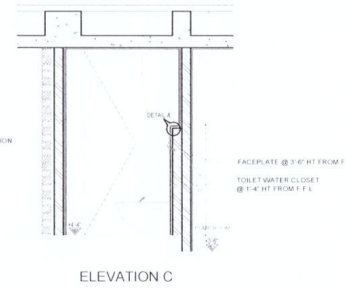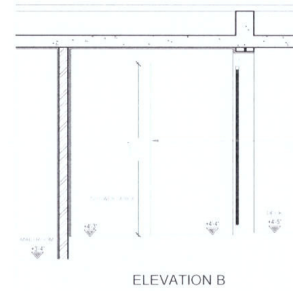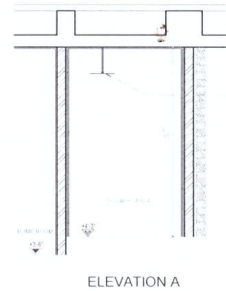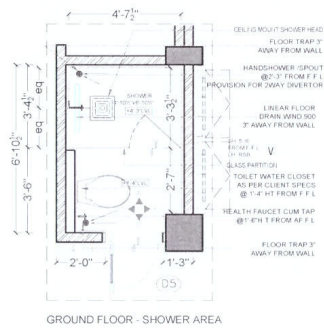


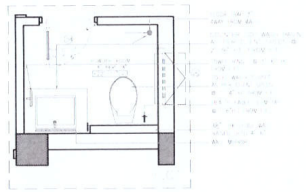


FIRST FLOOR - POWDER TOILET

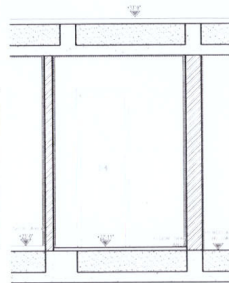


ELEVATION A

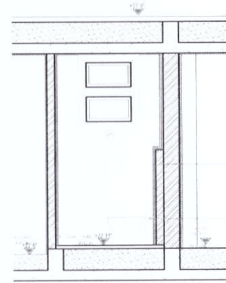


ELEVATION B

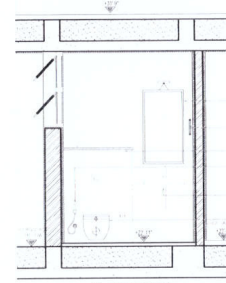


ELEVATION C

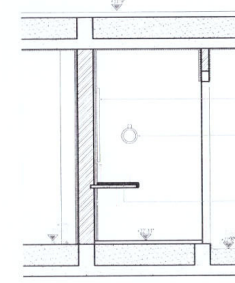


ELEVATION D

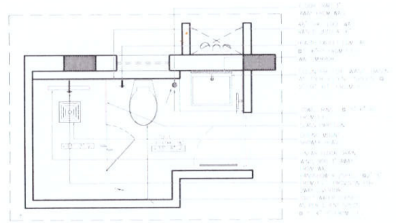


SECOND FLOOR - KIDS BED ROOM TOILET

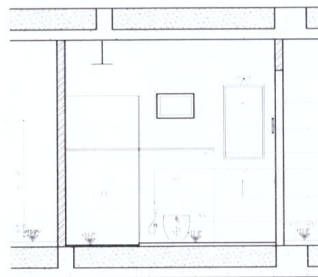


ELEVATION A

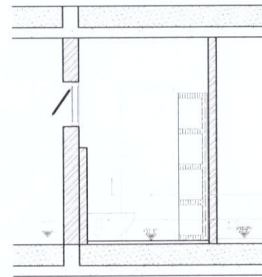


ELEVATION B

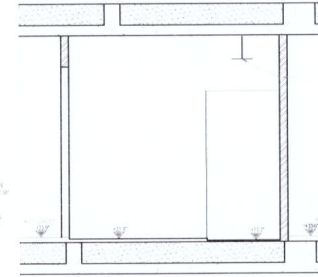


ELEVATION C

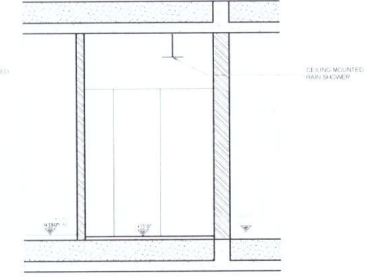


ELEVATION D

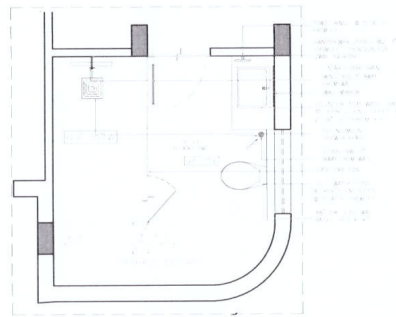


SECOND FLOOR - PARENTS BEDROOM TOILET

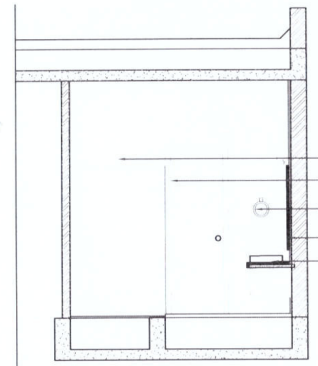


ELEVATION A

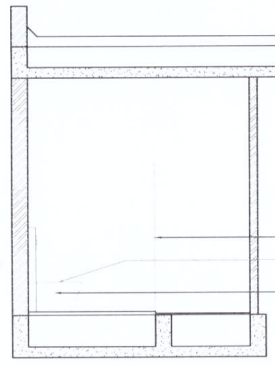

ELEVATION B

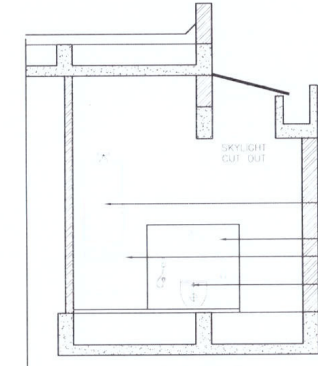

















ELEVATION C

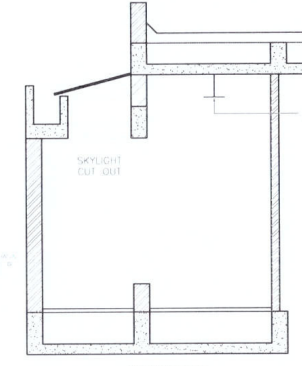

ELEVATION D



 MURALI ARCHITECTS M. MURALI & ASSOCIATES

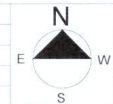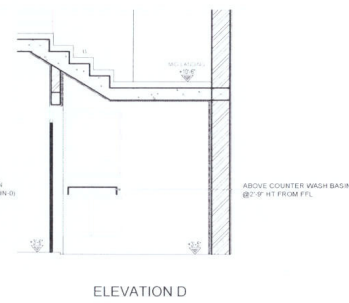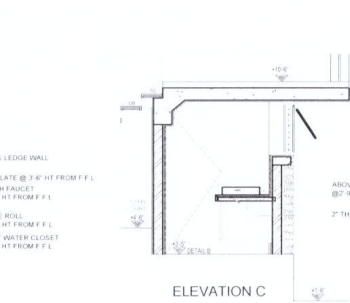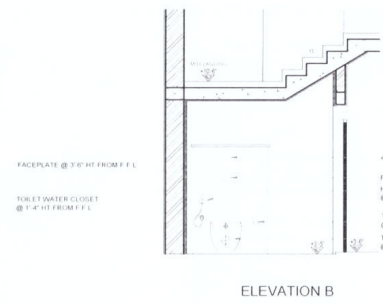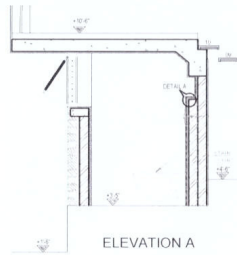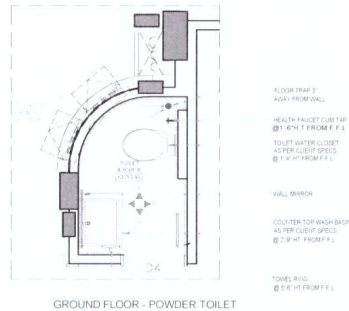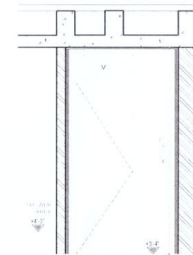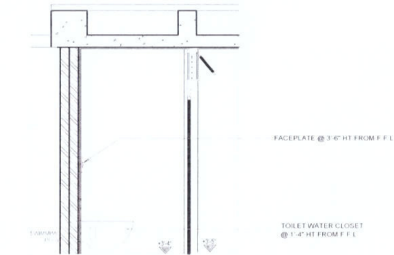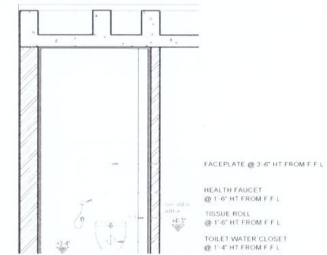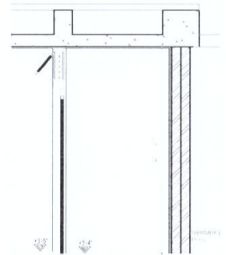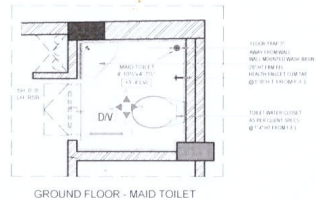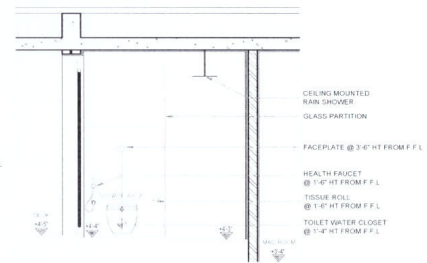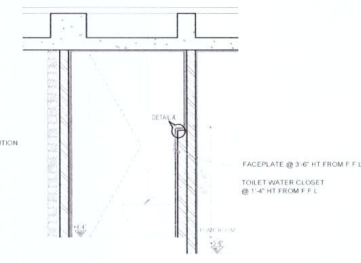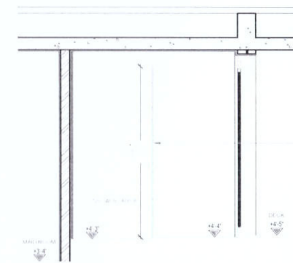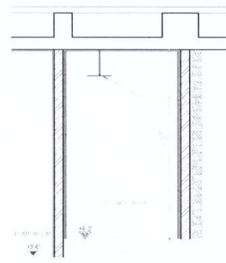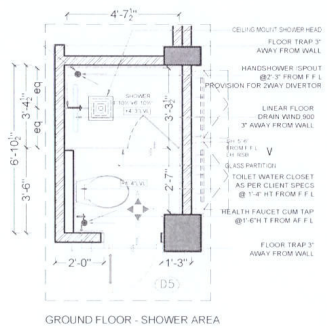


PROJECT 5 - KANNAN RESIDENCE AT ERODE



CLIENT NAME : Mr. Kannan & Family | **SITE LOCATION :** Erode | **PROJECT STATUS :** Under Construction.

DESIGN TEAM : Ar. Murali Murugan, Ar. Seethapathy, Ar. Rifaath, R.S Prem Mohan.

LIST OF WORKS DONE : Plan corrections and 3d modelling for render.

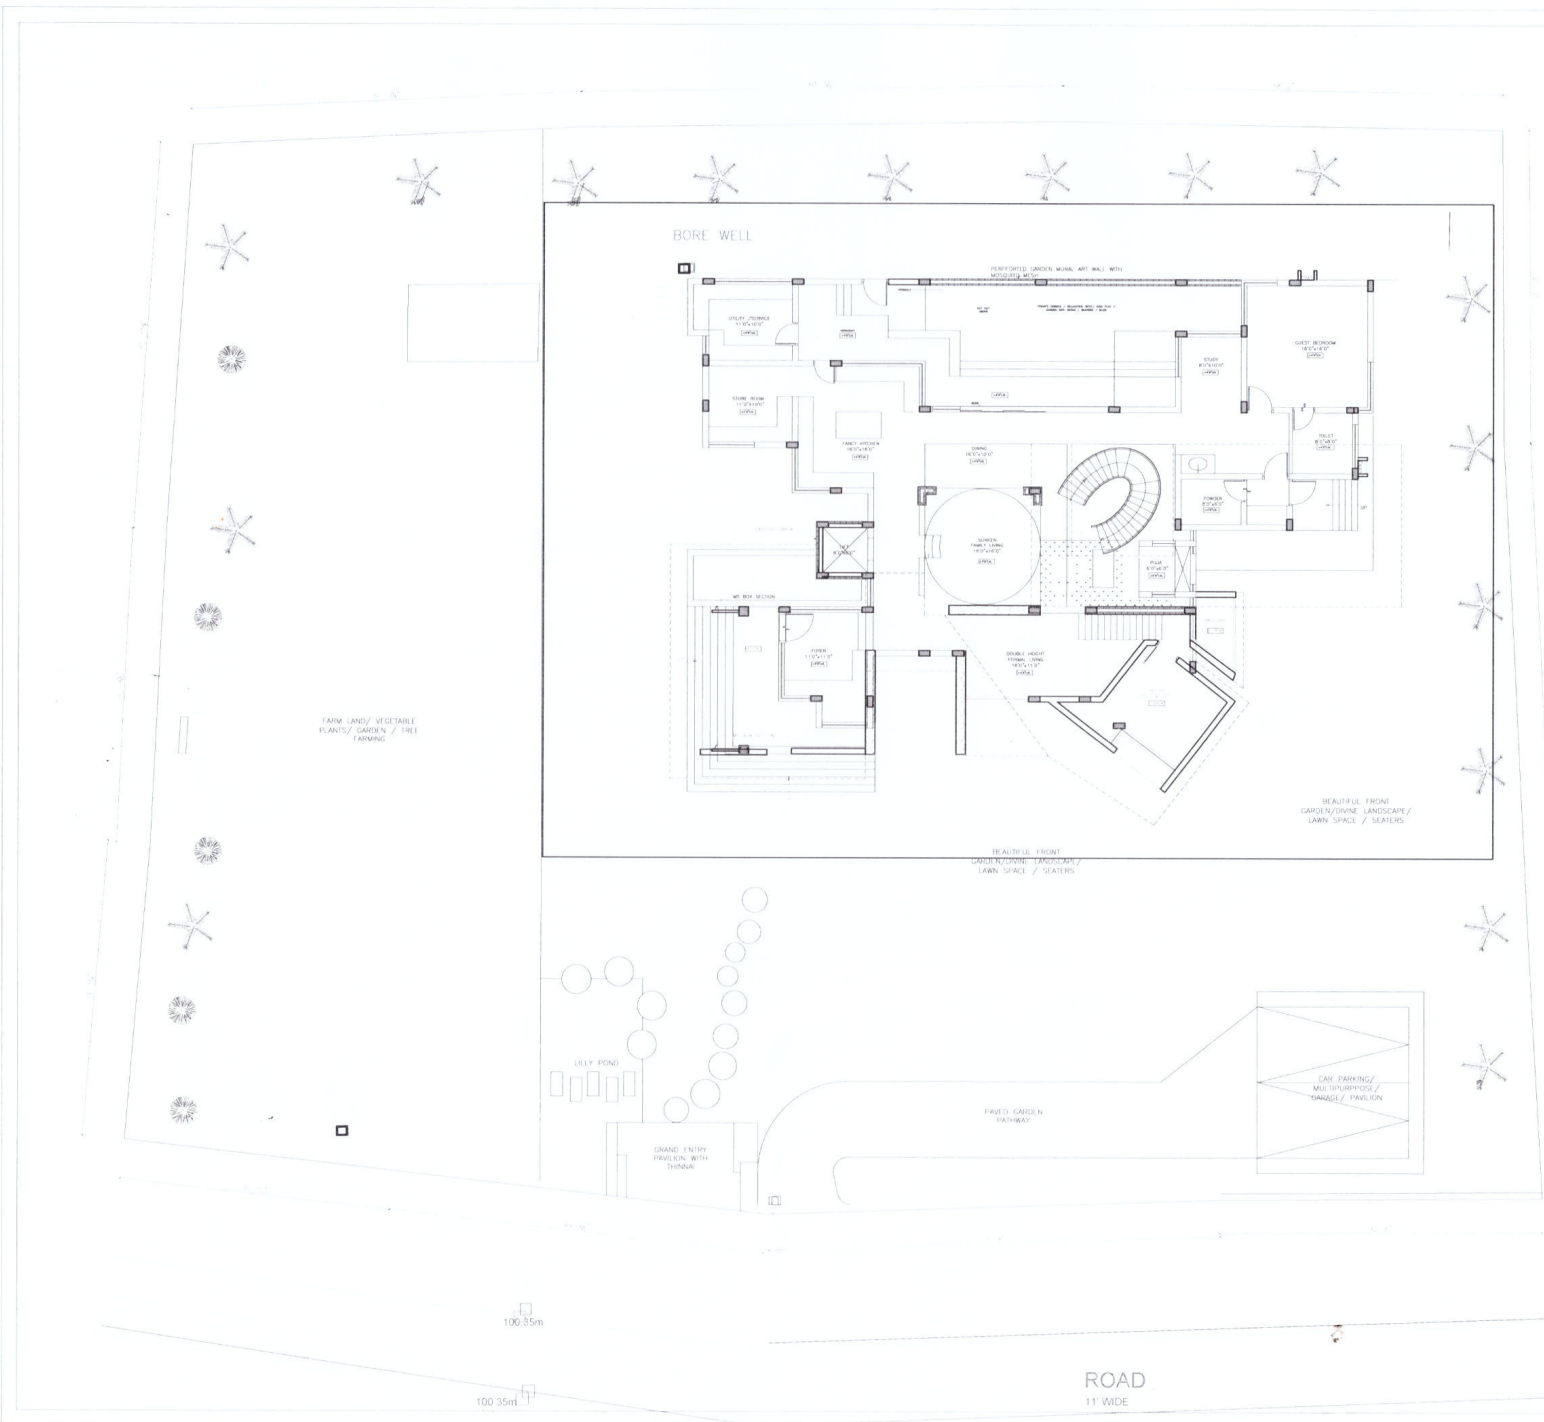

GENERAL NOTES:
 ALL DIMENSIONS ARE IN FEET & INCHES AND ARE UNFINISHED DIMENSIONS UNLESS OTHERWISE SPECIFIED
 ALL LEVELS ARE IN FEET & INCHES AND ARE FINISHED LEVELS UNLESS OTHERWISE SPECIFIED
 DO NOT SCALE DRAWINGS. ONLY WRITTEN DIMENSIONS SHALL BE FOLLOWED. ANY DISCREPANCIES NOTED SHALL BE BROUGHT TO THE NOTICE OF THE ARCHITECT PRIOR TO EXECUTION
 FOR DETAILS SUCH AS DOORS, WINDOWS, GRILLS, GATES, SKYLIGHT, TOILETS, STAIRCASES, HANDRAIL, RAILING, ETC. REFER RESPECTIVE ARCHITECTURAL DRAWINGS
 THESE DRAWINGS SHALL BE CORRELATED AND READ IN CONJUNCTION WITH RESPECTIVE CONSULTANTS APPROVED DRAWINGS FOR STRUCTURAL MEMBERS, SERVICES SUCH AS PLUMBING, SANITARY, ELECTRICAL
 PLAN, SECTION AND ELEVATION DRAWINGS REFER ORG. NO. XYZ

M. MURALI, M.Arch., (MC Gil-Canada)
 Registered Architect CA No: CA/85/9551
 142, Second Street, Kamaraj Avenue,
 Adyar, Chennai - 600 020.
 Phone: 044 - 24914226, 24413230

REFERENCE COPY

PROPOSED RESIDENCE FOR
 Mr. KANNAN AT ERODE

drawn: Ar. Rifaath
 checked: En. Nazeer A. Ar. Seethapathi
 approved: Ar. M. Murali
 file no:

MURALI ARCHITECTS
 M. MURALI (M.Arch. MC Gil-Canada)
 #142, Second Street, Kamaraj Avenue, Adyar, Chennai-20
 Ph: 044-24914226, 044-24413230, 044-24499110
 email: anithemurali@gmail.com
 archaadi@yahoo.co.in
 anithemurali@gmail.com
 www.muraliarchitects.blogspot.com


MEZZANINE FLOOR PLAN

scale = FTS

Date = 02.04.2022



EAST (130'-6")

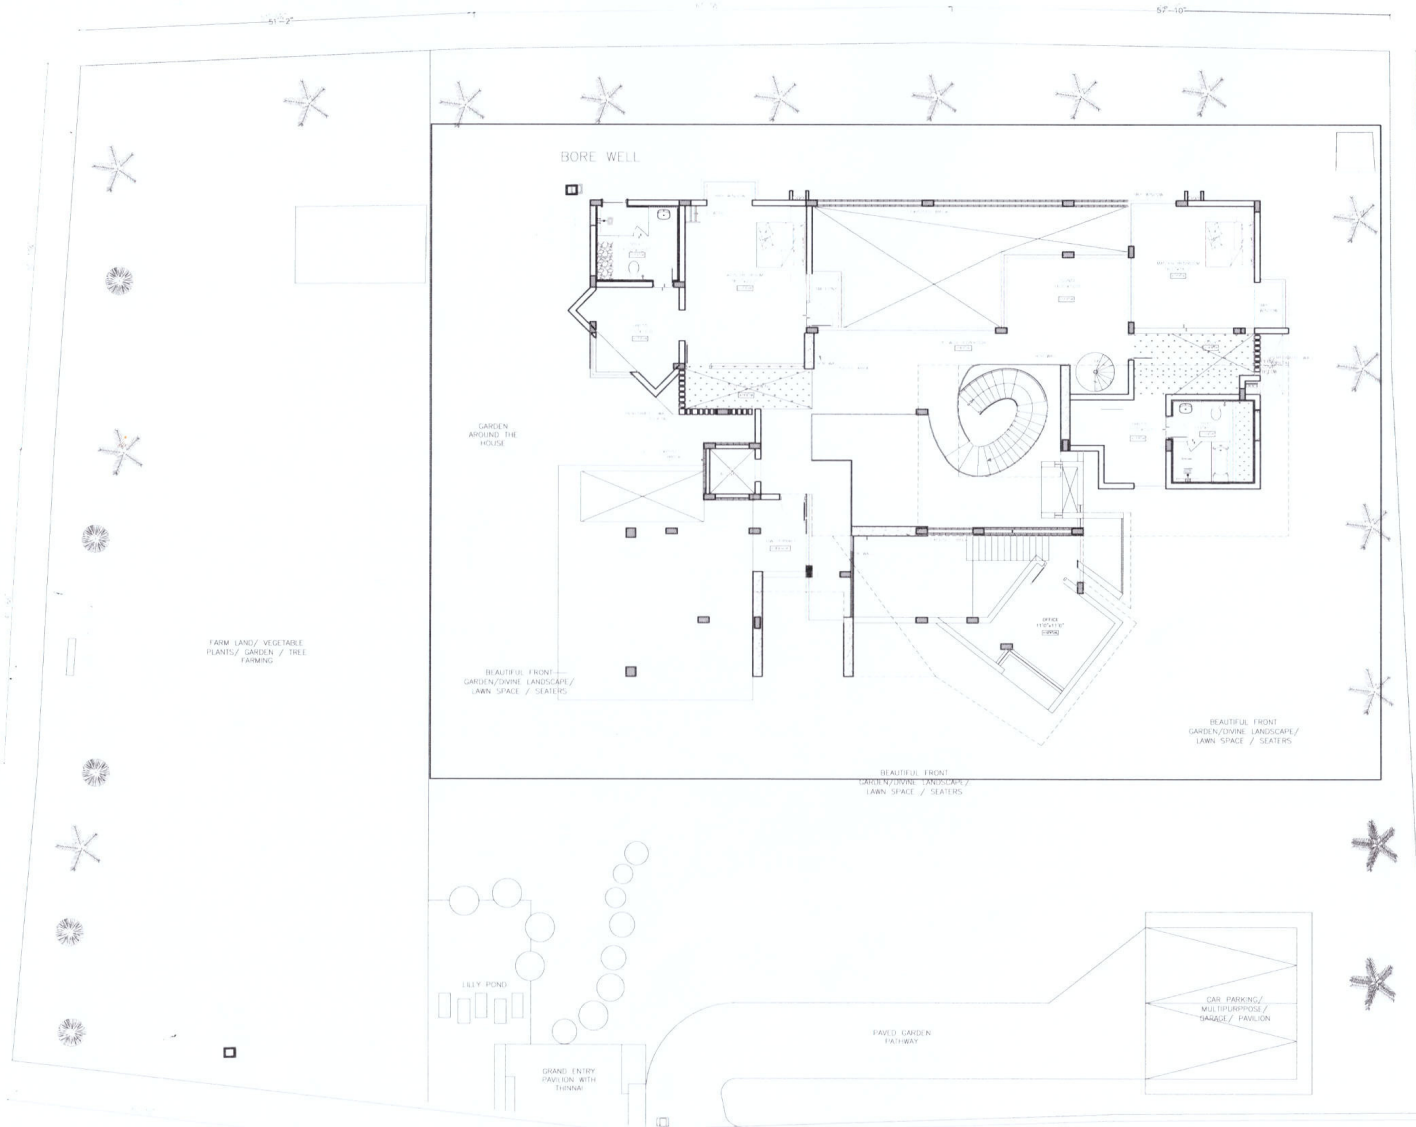

GENERAL NOTES:
ALL DIMENSIONS ARE IN FEET & INCHES AND ARE UNFINISHED DIMENSIONS UNLESS OTHERWISE SPECIFIED
ALL LEVELS ARE IN FEET & INCHES AND ARE FINISHED LEVELS UNLESS OTHERWISE SPECIFIED
DO NOT SCALE DRAWINGS. ONLY WRITTEN DIMENSIONS SHALL BE FOLLOWED. ANY DISCREPANCIES NOTED SHALL BE BROUGHT TO THE NOTICE OF THE ARCHITECT PRIOR TO EXECUTION.
FOR DETAILS SUCH AS DOORS, WINDOWS, GRILLS, GATES, SKYLIGHT, TOILETS, STAIRCASES, HANDRAIL, RAILING, ETC. REFER RESPECTIVE ARCHITECTURAL DRAWINGS
THESE DRAWINGS SHALL BE CORRELATED AND READ IN CONJUNCTION WITH RESPECTIVE CONSULTANTS APPROVED DRAWINGS FOR STRUCTURAL MEMBERS, SERVICES SUCH AS PLUMBING, SANITARY, ELECTRICAL, PLAN, SECTION AND ELEVATION DRAWINGS REFER DRG NO. XYZ

M. MURALI, M.Arch., (MC Gill-Canada)
Registered Architect CA No: CA/85/9551.
142, Second Street, Kamaraj Avenue,
Adyar, Chennai - 600 020.
Phone: 044 - 24914226, 24413230

REFERENCE COPY

PROPOSED RESIDENCE FOR
Mr. KANNAN AT ERODE

drawn: Ar. R. Rajath
checked: Spc. Nazeer A. Ar. P. B. Seethapathi
approved: Ar. M. Murali
file no:

MURALI ARCHITECTS
M. MURALI, M.Arch. (McGill-Canada)
142, Second Street, Kamaraj Avenue, Adyar, Chennai-20
Ph: 044 - 24914226, 044 - 24413230, 044 - 24901910
email: archmurali@rediffmail.com
archmurali@yahoo.co.in
archmurali@gmail.com
www.muraliarchitects.blogspot.com


FIRST FLOOR PLAN

scale = FTS

Date = 02.04.2022



EAST (130'-6")

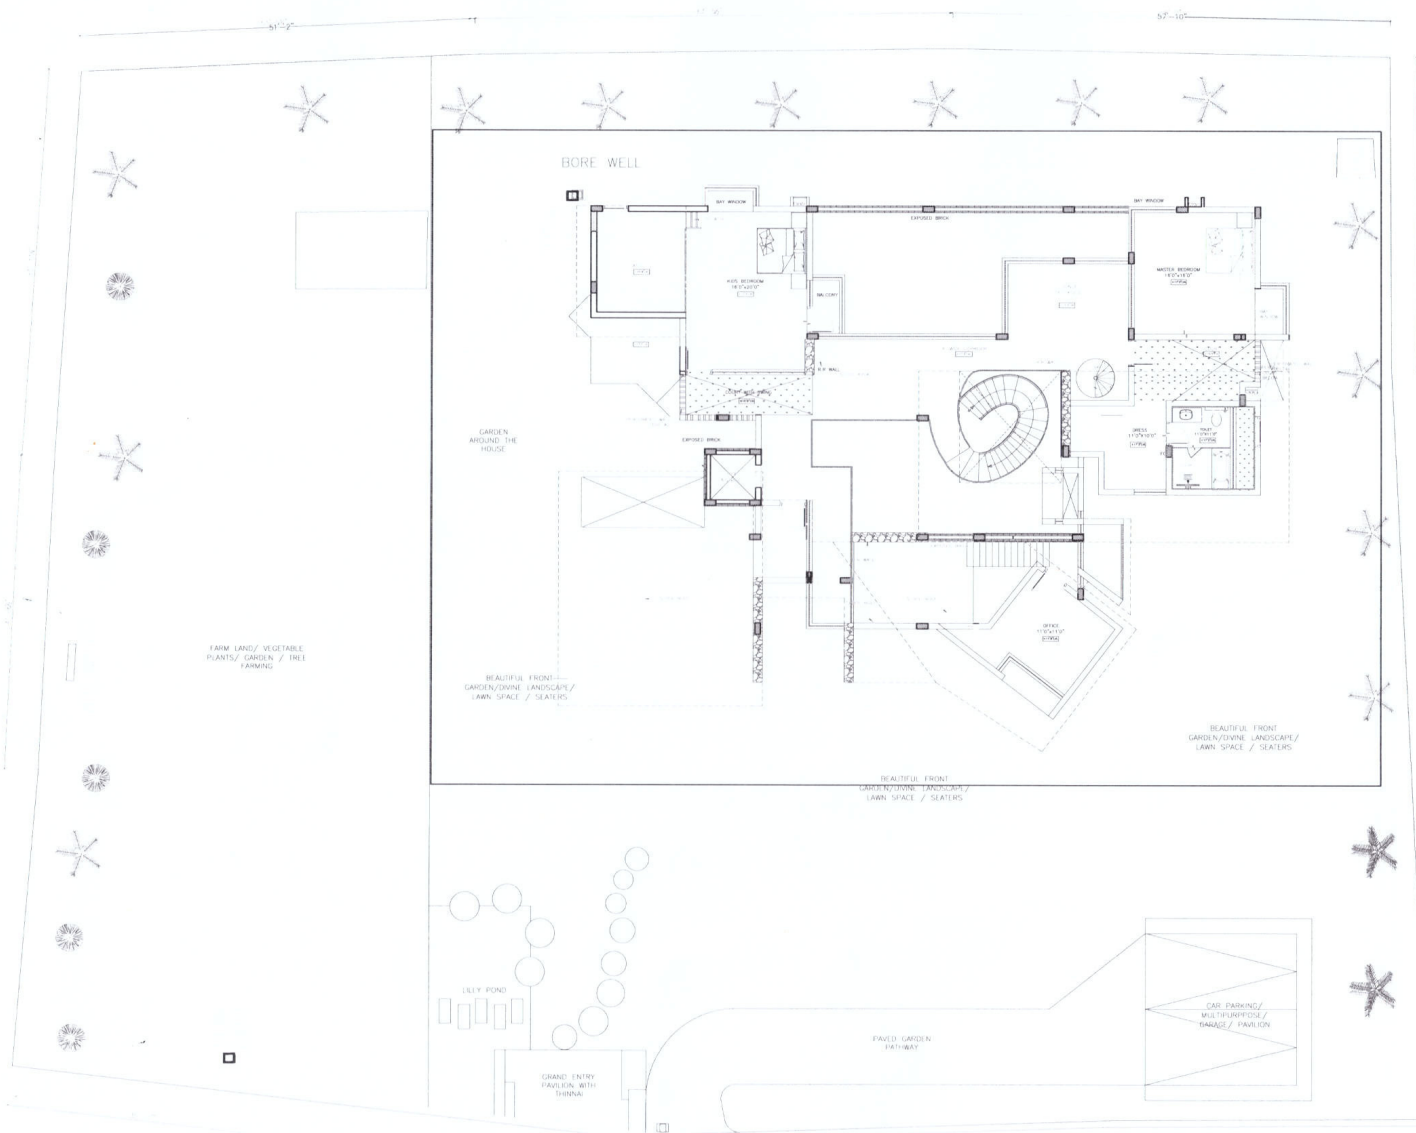

GENERAL NOTES:
ALL DIMENSIONS ARE IN FEET & INCHES AND ARE UNFINISHED DIMENSIONS UNLESS OTHERWISE SPECIFIED.
ALL LEVELS ARE IN FEET & INCHES AND ARE FINISHED LEVELS UNLESS OTHERWISE SPECIFIED.
DO NOT SCALE DRAWINGS. ONLY WRITTEN DIMENSIONS SHALL BE FOLLOWED.
ANY DISCREPANCIES NOTED SHALL BE BROUGHT TO THE NOTICE OF THE ARCHITECT PRIOR TO EXECUTION.
FOR DETAILS SUCH AS DOORS, WINDOWS, GRILLS, GATES, SKYLIGHT, TOILETS, STAIRCASES, HANDRAIL, RAILING, ETC. REFER RESPECTIVE ARCHITECTURAL DRAWINGS.
THESE DRAWINGS SHALL BE CORRELATED AND READ IN CONJUNCTION WITH RESPECTIVE CONSULTANTS' APPROVED DRAWINGS FOR STRUCTURAL MEMBERS' SERVICES, SUCH AS PLUMBING, SANITARY, ELECTRICAL.
PLAN, SECTION AND ELEVATION DRAWINGS REFER DRG NO. - XYZ

M. MURALI, M.Arch., (MC Gill-Canada)
Registered Architect CA No: CA/85/9551.
142, Second Street, Kamaraj Avenue,
Adyar, Chennai - 600 020.
Phone: 044 - 24914226, 24413230

REFERENCE COPY

PROPOSED RESIDENCE FOR
Mr. KANNAN AT ERODE

drawn: Ar. Rishabh
checked: Spc. Nazim A. Ar. P. B. Senthapathi
approved: Ar. M. Murali
file no:

MURALI ARCHITECTS
M. MURALI (M. Arch. - McGill - Canada)
142, Second Street, Kamaraj Avenue, Adyar, Chennai-20
Ph: 044 - 24914226, 044 - 24413230, 044 - 24901910
email: archmurali@hotmail.com
archmurali@yahoo.co.in
archmurali@gmail.com
www.muraliarchitects.blogspot.com


ATTIC FLOOR PLAN

scale = FTS

Date = 02.04.2022



EAST(130'-6")

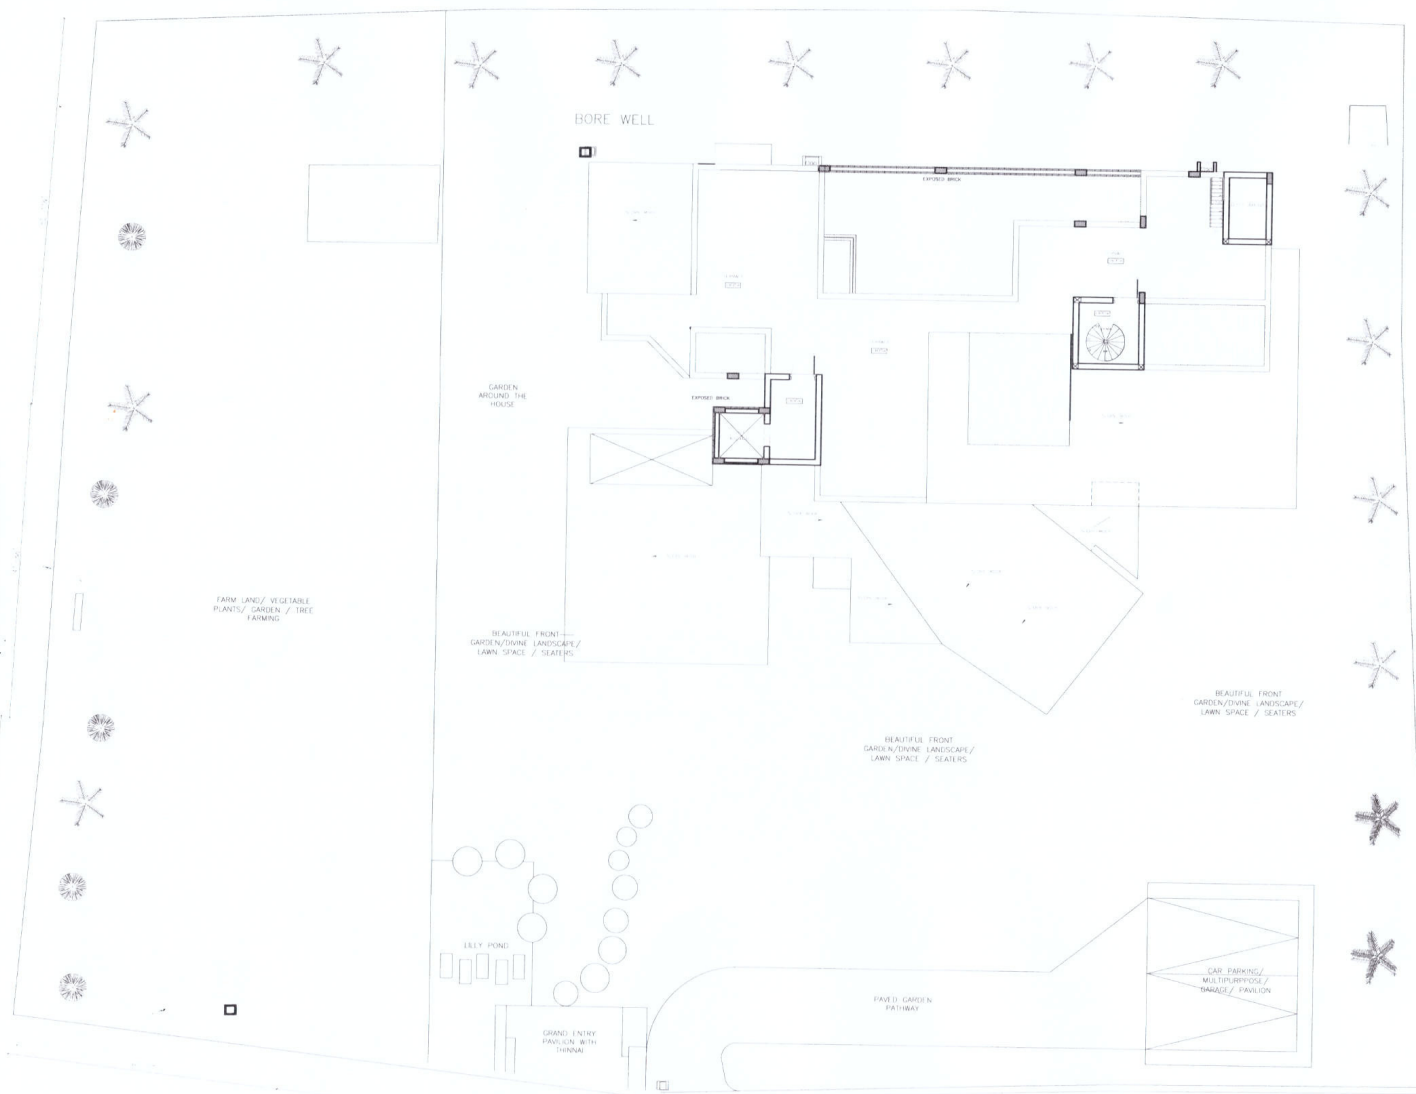

GENERAL NOTES:
 ALL DIMENSIONS ARE IN FEET & INCHES AND ARE UNFINISHED DIMENSIONS UNLESS OTHERWISE SPECIFIED
 ALL LEVELS ARE IN FEET & INCHES AND ARE FINISHED LEVELS UNLESS OTHERWISE SPECIFIED
 DO NOT SCALE DRAWINGS. ONLY WRITTEN DIMENSIONS SHALL BE FOLLOWED. ANY DISCREPANCIES NOTED SHALL BE BROUGHT TO THE NOTICE OF THE ARCHITECT PRIOR TO EXECUTION.
 FOR DETAILS SUCH AS DOORS, WINDOWS, GRILLS, GATES, SKYLIGHT, TOILETS, STAIRCASES, HANDRAIL, RAILING, ETC. REFER RESPECTIVE ARCHITECTURAL DRAWINGS.
 THESE DRAWINGS SHALL BE CORRELATED AND READ IN CONJUNCTION WITH THE RESPECTIVE CONSULTANT'S APPROVED DRAWINGS FOR STRUCTURAL, MEMBERS, SERVICES, SUCH AS PLUMBING, SANITARY, ELECTRICAL, PLAN, SECTION AND ELEVATION DRAWINGS REFER DRG. NO. XYZ

M. MURALI, M.Arch., (MC Gill-Canada)
Registered Architect CA No: CA/85/9551
142, Second Street, Kamaraj Avenue,
Adyar, Chennai - 600 020.
Phone: 044 - 24914226, 24413230

REFERENCE COPY

PROPOSED RESIDENCE FOR
 Mr. KANNAN AT ERODE

drawn: Ar. Refath
 checked: Spc. Nazeer A. Ar. P. B. Seethapathi
 approved: Ar. M. Murali

MURALI ARCHITECTS
 M. MURALI, M.Arch. (MC Gill-Canada)
 # 142, Second Street, Kamaraj Avenue, Adyar, Chennai-20
 Ph: 044 - 24914226, 044 - 24413230, 044 - 24601910
 email: archmurali@rediffmail.com
 archmurali@yahoo.co.in
 archmurali@gmail.com
 www.muraliarchitects.blogspot.com

TERRACE FLOOR PLAN

scale = FTS

Date = 02.04.2022





GENERAL NOTES:
ALL DIMENSIONS ARE IN FEET & INCHES AND ARE UNFINISHED DIMENSIONS UNLESS OTHERWISE SPECIFIED.
ALL LEVELS ARE IN FEET & INCHES AND ARE FINISHED LEVELS UNLESS OTHERWISE SPECIFIED.
DO NOT SCALE DRAWINGS. ONLY WRITTEN DIMENSIONS SHALL BE FOLLOWED. ANY DISCREPANCIES NOTED SHALL BE BROUGHT TO THE NOTICE OF THE ARCHITECT PRIOR TO EXECUTION.
FOR DETAILS SUCH AS DOORS, WINDOWS, GRILLS, GATES, SKYLIGHT, TOILETS, STAIRCASES, HANDRAIL, RAILING, ETC. REFER RESPECTIVE ARCHITECTURAL DRAWINGS.
THESE DRAWINGS SHALL BE CORRELATED AND READ IN CONJUNCTION WITH RESPECTIVE CONSULTANT'S APPROVED DRAWINGS FOR STRUCTURAL, MECHANICAL, SERVICES SUCH AS PLUMBING, SANITARY, ELECTRICAL, PLAN, SECTION AND ELEVATION DRAWINGS REFER DRG. NO. XYZ.

M. MURALI, M.Arch., (MC Gill-Canada)
Registered Architect CA No: CA/85/9551.
142, Second Street, Kamaraj Avenue,
Adyar, Chennai - 600 020.
Phone: 044 - 24914226, 24413230

PROPOSED RESIDENCE FOR
Mr. KANNAN AT ERODE

drawn: _____
checked: Sps. Nazier A. Ar P B Seethapathi
approved: Ar. M Murali
file no: _____

MURALI ARCHITECTS
M. MURALI, M.Arch., (MC Gill - Canada)
142, Second Street, Kamaraj Avenue, Adyar, Chennai-20.
Ph: 044 - 24914226, 044 - 24413230, 044 - 24901910
email: archmurali@hotmail.com
archmurali@yahoo.co.in
archmurali1@gmail.com
www.muraliarchitects.blogspot.com

EXTERIOR VIEWS
scale = FTS
Date = 17.02.2022




PROJECT 6 - LOTUS HOSPITAL AT ERODE



CLIENT NAME : - | **SITE LOCATION :** Erode | **PROJECT STATUS :** Interior renovation.

DESIGN TEAM : Ar. Murali Murugan, Ar. Seethapathy, Ar. Dhinakar, R.S Prem Mohan.


LIST OF WORKS DONE : Interior elevation drawings for consultation rooms.

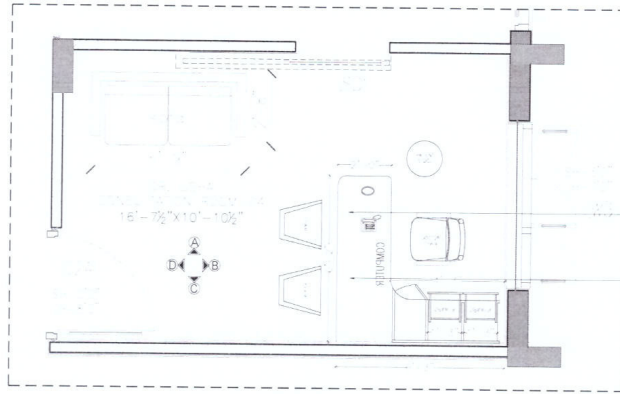


PLAN




SECTION ELEVATION - A

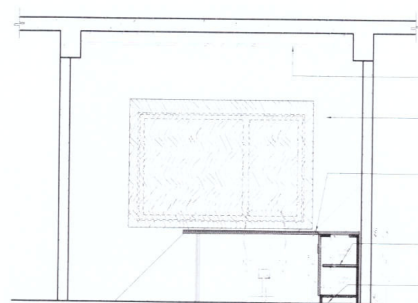

SECTION ELEVATION - B

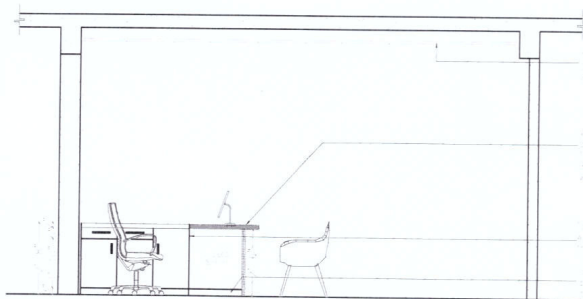

SECTION ELEVATION - C

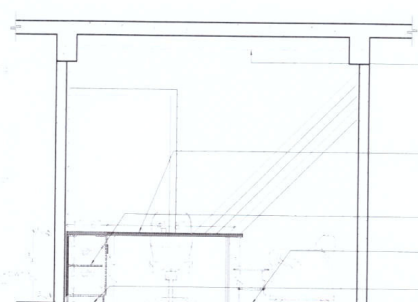



SECTION ELEVATION - D

PROPOSED LOTUS IVF
HOSPITAL INTERIORS AT ERODE

LEVEL 5 INTERIOR
DR.USHA CONSULTATION ROOM

M. MURALI, M.Arch., (MC Gill-Canada)
Registered Architect CA No: CA/85/9551.
142, Second Street, Kamaraj Avenue,
Adyar, Chennai - 600 020.
Phone: 044 - 24914226, 24413230


XM

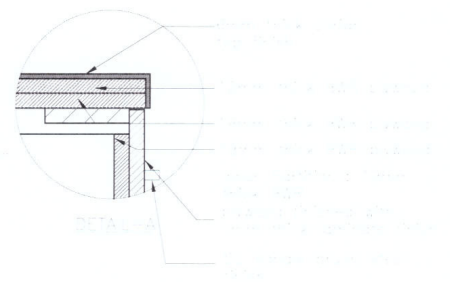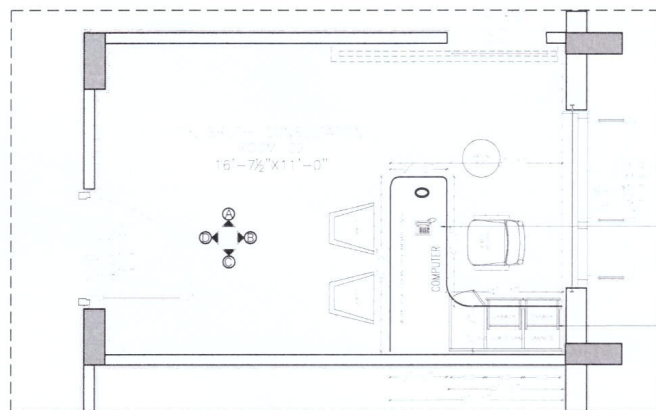


PLAN




SECTION ELEVATION - A

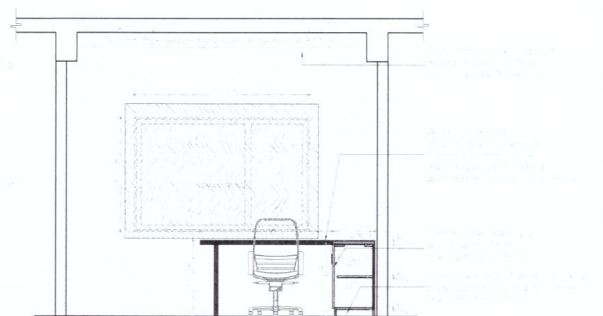

SECTION ELEVATION - B

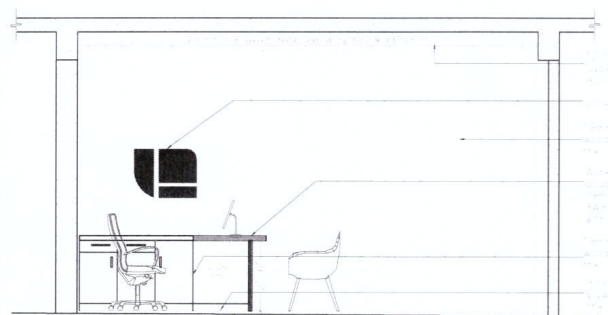

SECTION ELEVATION - C

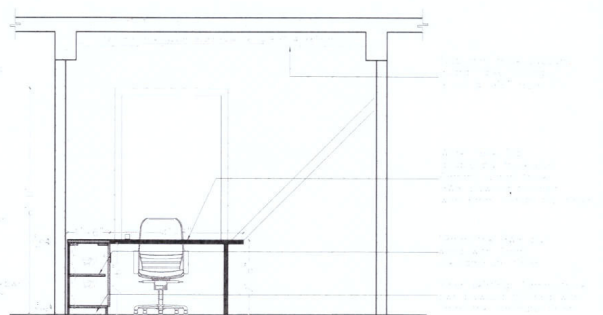


SECTION ELEVATION - D

PROPOSED LOTUS IVF
HOSPITAL INTERIORS AT
ERODE


LEVEL 5 INTERIOR
DR. SRUTHI CONSULTATION ROOM - 02

M. MURALI, M.Arch., (MC Gill-Canada)
Registered Architect CA No: CA/85/9551
142, Second Street, Kamaraj Avenue,
Adyar, Chennai - 600 020.
Phone: 044 - 24914226, 24413230




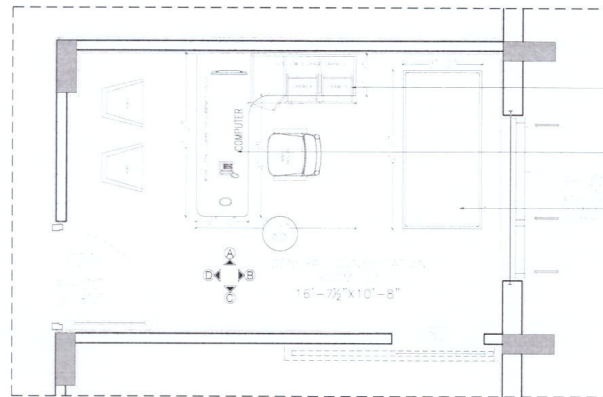


PLAN

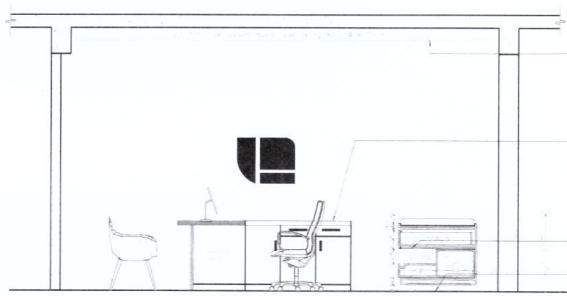


SECTION ELEVATION - A

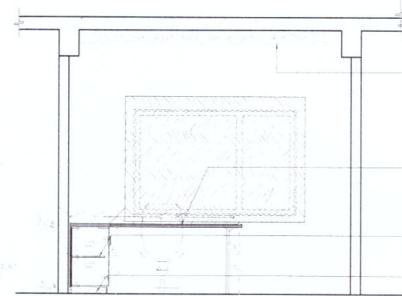

SECTION ELEVATION - B

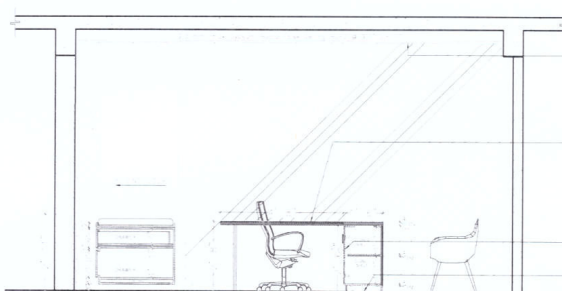

SECTION ELEVATION - C

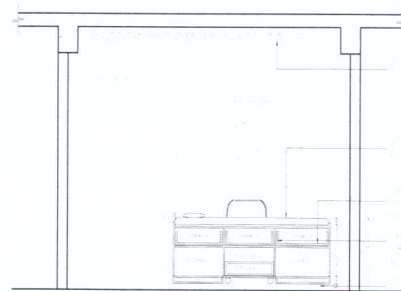

SECTION ELEVATION - D

M. MURALI, M.Arch., (MC Gill-Canada)
 Registered Architect CA No: CA/85/9551.
 142, Second Street, Kamaraj Avenue,
 Adyar, Chennai - 600 020.
 Phone: 044 - 24914226, 24413230

PROPOSED LOTUS IVF
 HOSPITAL INTERIORS AT ERODE

LEVEL 5 INTERIOR
 GENERAL CONSULTATION ROOM-03

Handwritten signature


PROJECT 7 – RAJAKANNAN'S RESIDENCE AT KANGEYAM



CLIENT NAME : Mr. Rajakannan & Family | **SITE LOCATION :** Kangeyam | **PROJECT STATUS :** Under Construction.


DESIGN TEAM : Ar. Murali Murugan, Ar. Seethapathy, Ar. Deepak Ignoyal, R.S Prem Mohan.

LIST OF WORKS DONE : All side elevations & 3D modelling for renders.

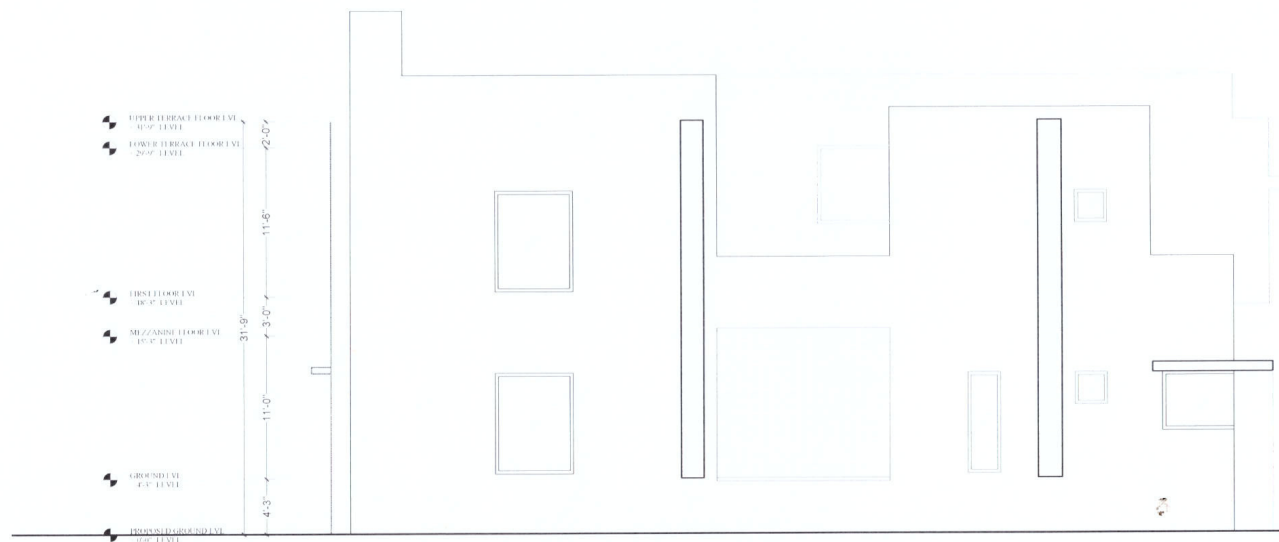

Scale = 1" = 16'0"

Date = 05.03.2022

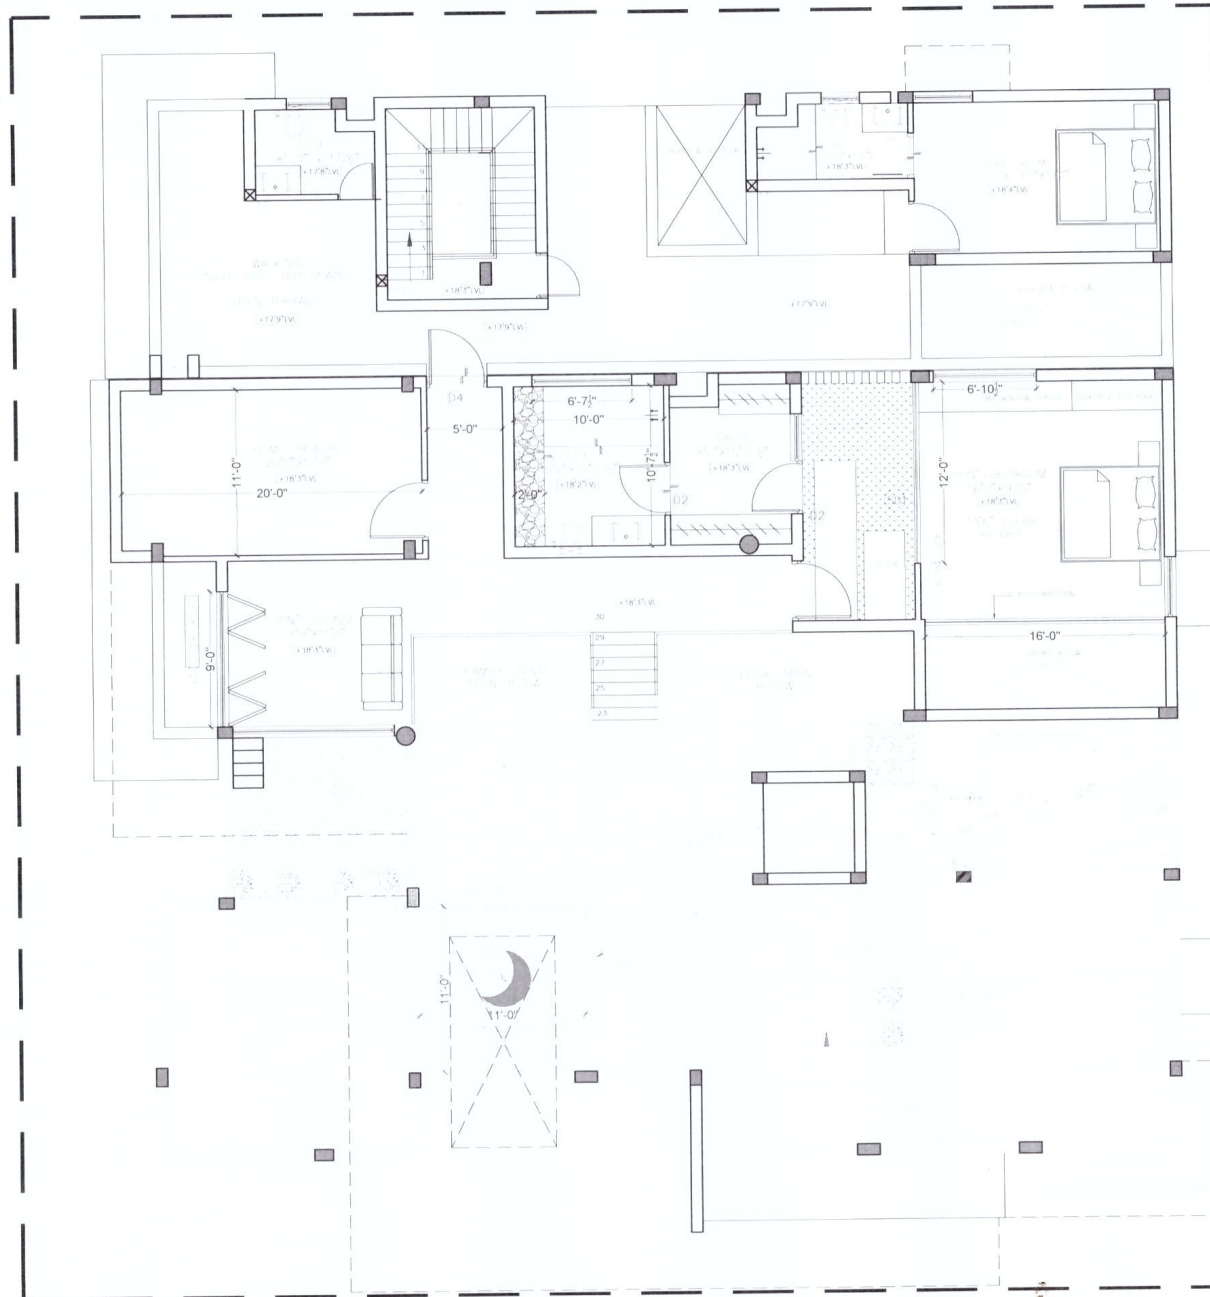

NOTES

1. ALL COLUMNS WILL BE AS PER VASTU
2. FLOATING STAIRCASE ABOVE LILLY POND

M. MURALI, M.Arch., (MC Gill-Canada)
Registered Architect CA No: CA/85/9551
142, Second Street, Kamaraj Avenue,
Adyar, Chennai - 600 020.
Phone: 044 - 24914226, 24413230

MR . RAJKANNAN

KEY PLAN

REVISION	DATE	REMARKS
NO.	DATE	TO WHOM

DISTRIBUTION OF PRINTS

PROPOSED RESIDENTIAL BUILDING
 FOR MR . RAJKANNAN & FAMILY
 NO 627/3.4, ILIYAMPUTHUR ROAD,
 AGSATHILINGAPALAYAM, KOVAI ROAD,
 KANGEYAM, TIRUPUR.

REFERENCE COPY

Drawn	Ar Deepak
Checked	Er Muthu / Ar Seethapathi / Ar Deepan
Approved	Ar Murali


MURALI ARCHITECTS
 M. MURALI, M.Arch. (McGill - Canada)
 # 142, Second Street, Kamaraj Avenue, Adyar, Chennai-20
 Ph. 044 - 24914226, 044 - 24413230, 044 - 24901910
 email: anchemu.al@rediffmail.com
 anchemu.al@ymail.com
 archmurali1@gmail.com
 www.muraliarchitects.blogspot.com

FIRST FLOOR PLAN

Scale = 1" = 16'0"

Date = 05.03.2022



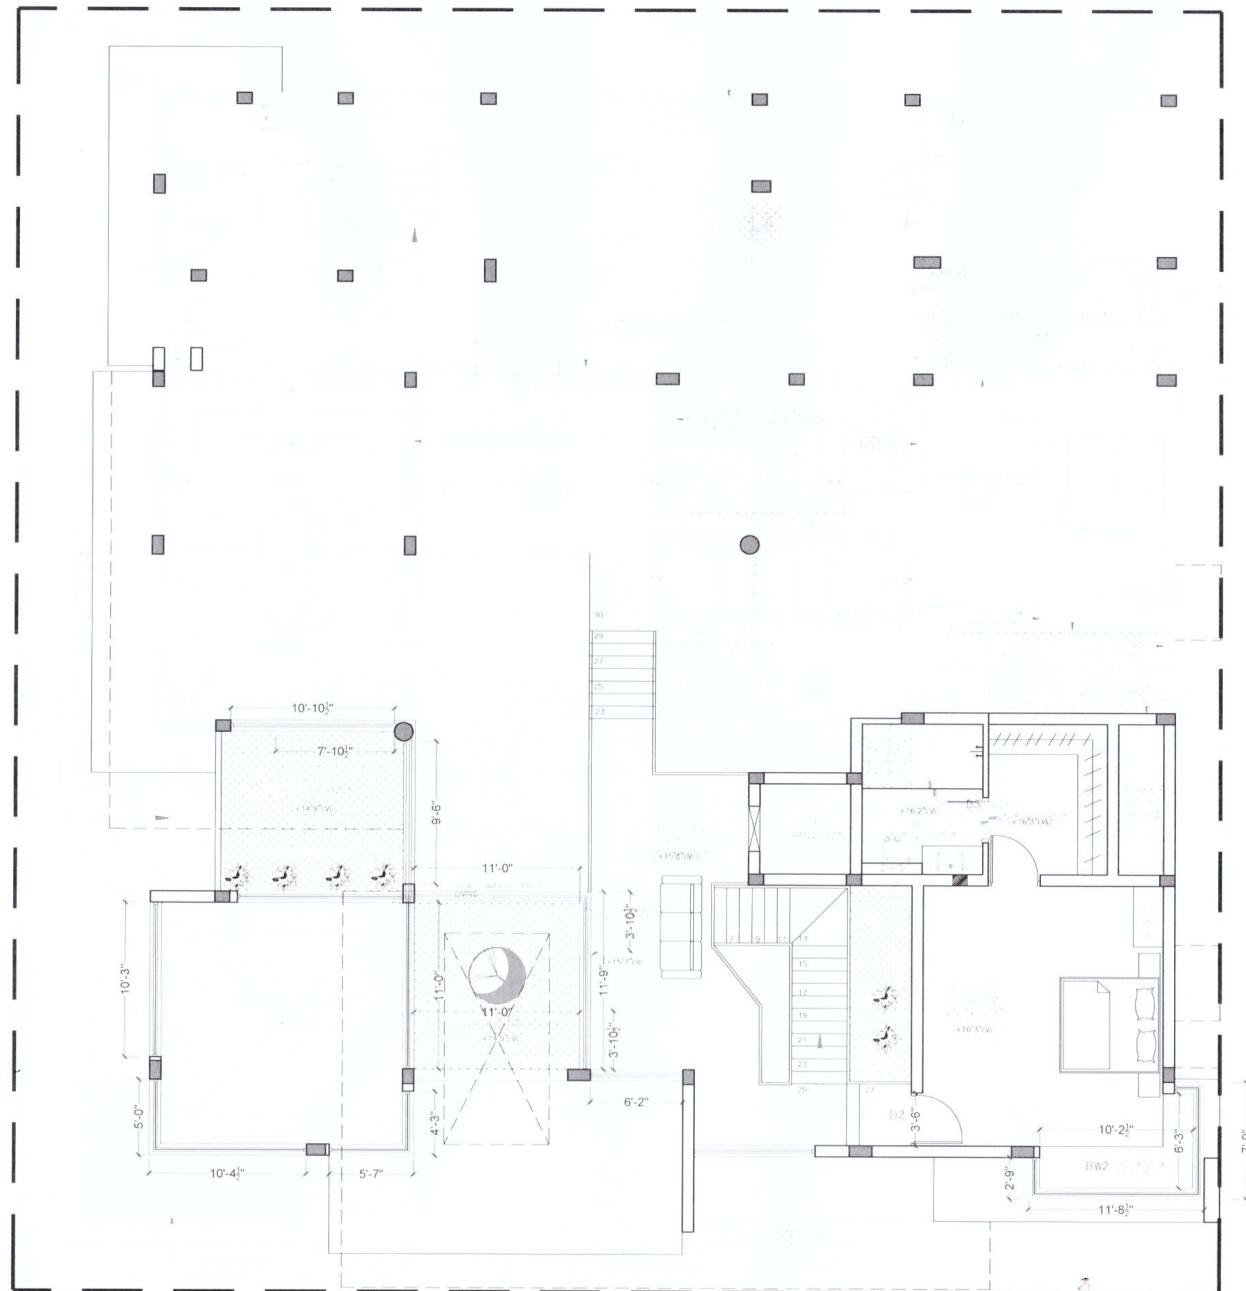

NOTES

1. ALL COLUMNS WILL BE AS PER VASTU
2. FLOATING STAIRCASE ABOVE LILLY POND

M. MURALI, M.Arch., (MC Gill-Canada)
Registered Architect CA No: CA/85/9551
142, Second Street, Kamaraj Avenue,
Adyar, Chennai - 600 020.
Phone: 044 - 24914226, 24413230

MR . RAJKANNAN

KEY PLAN

REVISION	DATE	REMARKS
NO	DATE	TO WHOM

REVISION

NO	DATE	TO WHOM
DISTRIBUTION OF PRINTS		

PROPOSED RESIDENTIAL BUILDING
 FOR MR . RAJKANNAN & FAMILY
 NO 627/3.4, ILIYAMPUTHUR ROAD,
 AGSATHILINGAPALAYAM, KOVAI ROAD,
 KANGAYAM, TIRUPUR.

REFERENCE COPY


Drawn: Ar Deepak
 Checked: Er Muthu / Ar Seethapathi / Ar Deepan
 Approved: Ar Murali

MURALI ARCHITECTS
 M MURALI, M.Arch., (McGill - Canada)
 # 142, Second Street, Kamaraj Avenue, Adyar, Chennai-20
 Ph: 044 - 24914226, 24413230, 244 - 24910910
 email: archmurali@gmail.com
 archmurali@yahoo.co.in
 archmurali@gmail.com
 www.muraliarchitects.blogspot.com

MEZZANINE FLOOR PLAN

Scale = 1" = 16'0"
 Date = 05.03.2022



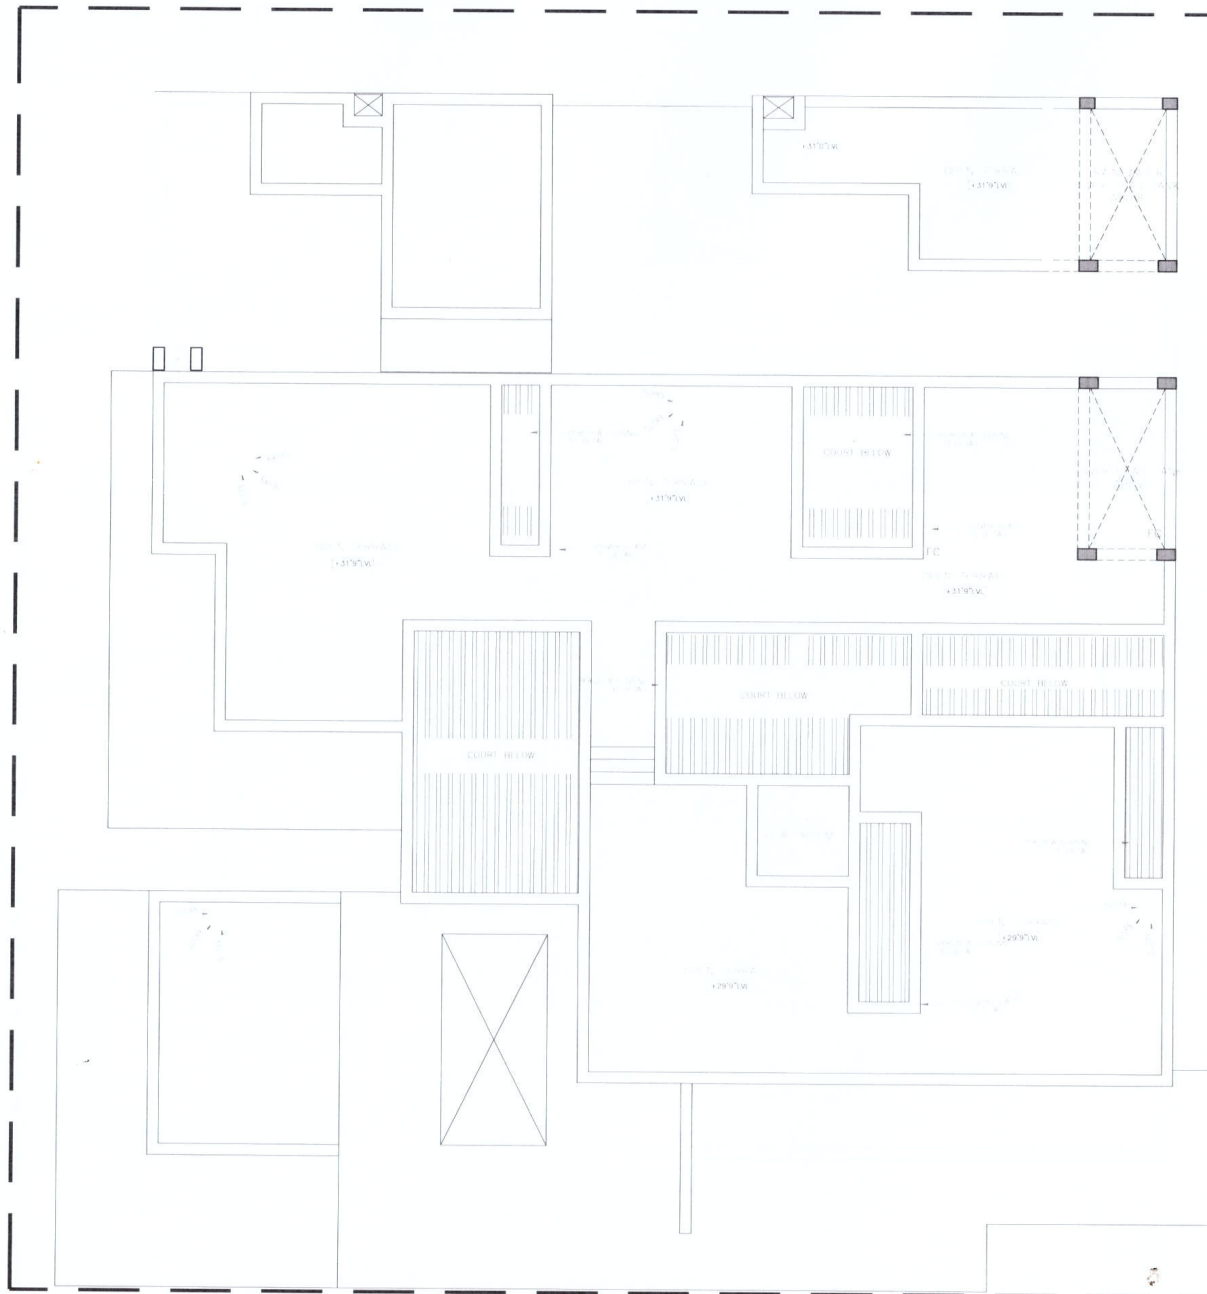

NOTES

1. ALL COLUMNS WILL BE AS PER VASTU
2. FLOATING STAIRCASE ABOVE LILLY POND

M. MURALI, M.Arch., (MC Gill-Canada)
Registered Architect CA No: CA/85/9551.
142, Second Street, Kamaraj Avenue,
Adyar, Chennai - 600 020.
Phone: 044 - 24914226, 24413230

MR . RAJKANNAN



KEY PLAN

REVISION	DATE	REMARKS

NO	DATE	TO WHOM

DISTRIBUTION OF PRINTS

PROPOSED RESIDENTIAL BUILDING
 FOR MR . RAJKANNAN & FAMILY
 NO.627/3.4, ILIYAMPUTHUR ROAD,
 AGSATHILINGAPALAYAM, KOVAI ROAD,
 KANGAYAM, TIRUPUR.

ARCHITECTURAL DRAWING

Drawn	Ar Deepak
Checked	Er Muthu / Ar Seethapathi / Ar Deepan
Approved	Ar Murali

MURALI ARCHITECTS
 M MURALI M Arch. (MC Gill - Canada)

#142 Second Street, Kamaraj Avenue, Adyar, Chennai-20
 Ph : 044 - 24914226, 044 - 24413230, 044 - 24901910
 email: archmurali@rediffmail.com
 archmurali@yahoo.co.in
 archmurali@gmail.com
 www.muraliarchitects.blogspot.com

TERRACE FLOOR PLAN

Scale = 1" = 16'0"

Date = 17.02.2022




PROJECT 8 – SUKUMAR BALAKRISHNAN'S RESIDENCE AT POONAMALLE



CLIENT NAME : Mr. Sukumar Balakrishnan & Family | **SITE LOCATION :** Poonamalle | **PROJECT STATUS :** Under Construction.

DESIGN TEAM : Ar. Murali Murugan, Ar. Seethapathy, Ar. Jagan, R.S Prem Mohan.

LIST OF WORKS DONE : All floor toilet elevation, door frame elevation and details, steel staircase detail drawings and 3d modelling.

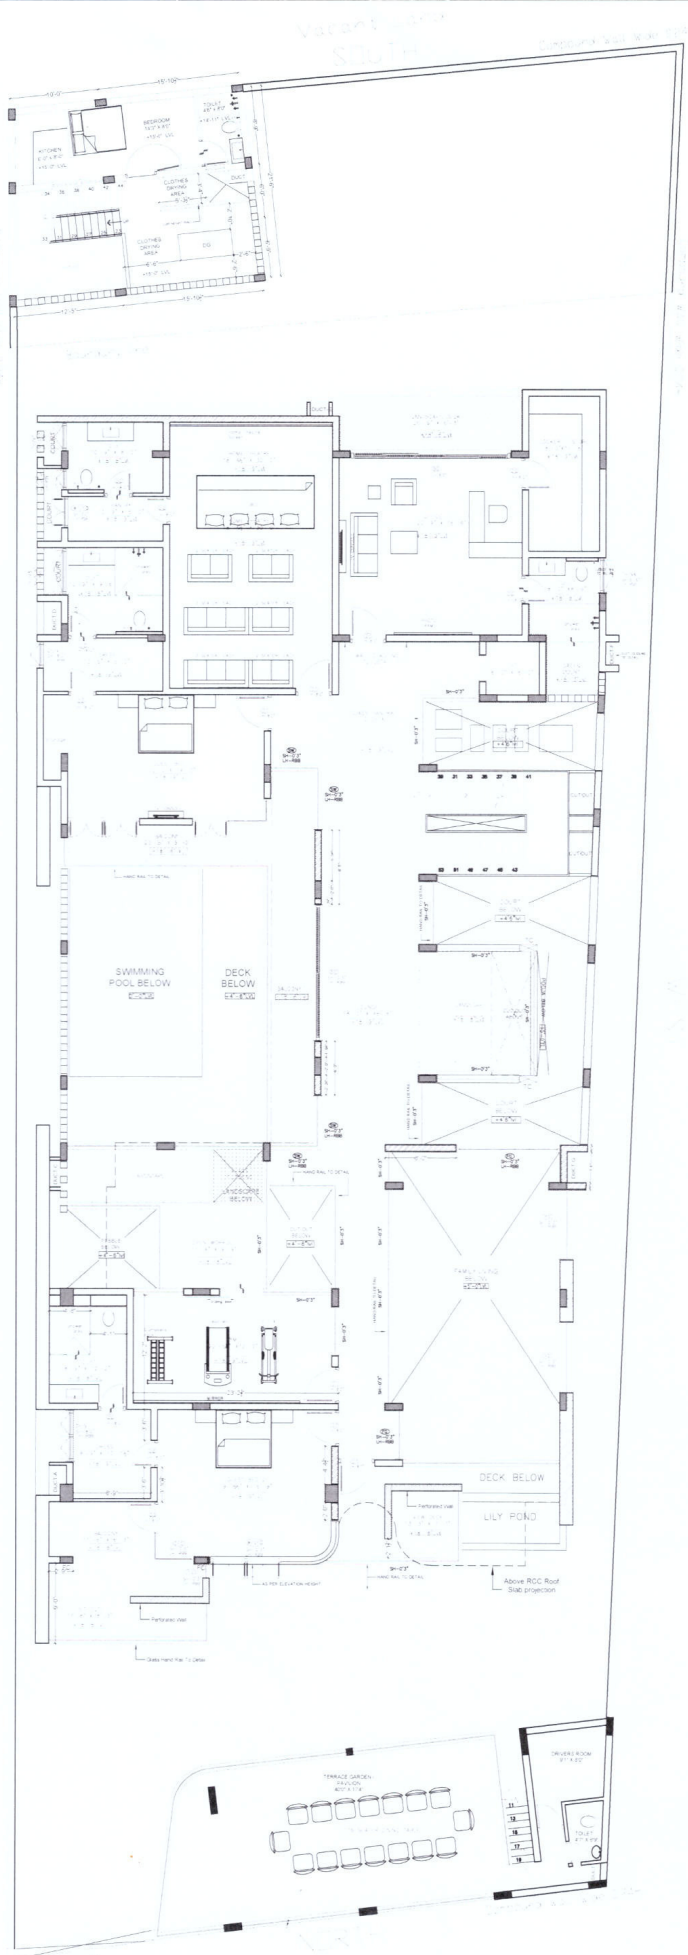

M: MURALI, M.Arch., (MC Gill-Canada)
 Registered Architect CA No: CA/85/9551.
 142, Second Street, Kamaraj Avenue,
 Adyar, Chennai - 600 020.
 Phone: 044 - 24914226, 24413230

REFERENCE COPY

Project Title
**PROPOSED RESIDENCE FOR
 Mr. SUKUMAR BALAKRISHNAN
 AND FAMILY AT POONAMALLEE**

Client Name
Mr. SUKUMAR AND Mrs. SUDHA

FIRST FLOOR PLAN


Architect	M. Murali
Client Name	Mr. Sukumar and Mrs. Sudha
Project Name	Proposed Residence for Mr. Sukumar and Family at Poonamallee
Address	142, Second Street, Kamaraj Avenue, Adyar, Chennai - 600 020.
Phone	044 - 24914226, 24413230
Website	www.muraliarchitects.com



Proposed residence for
 Mr. Sukumar
 Balakrishnan and family
 at Poonamallee

MURALI ARCHITECTS
 M. Murali
 Registered Architect CA No: CA/85/9551.
 142, Second Street, Kamaraj Avenue,
 Adyar, Chennai - 600 020.
 Phone: 044 - 24914226, 24413230
 www.muraliarchitects.com


FIRST FLOOR PLAN

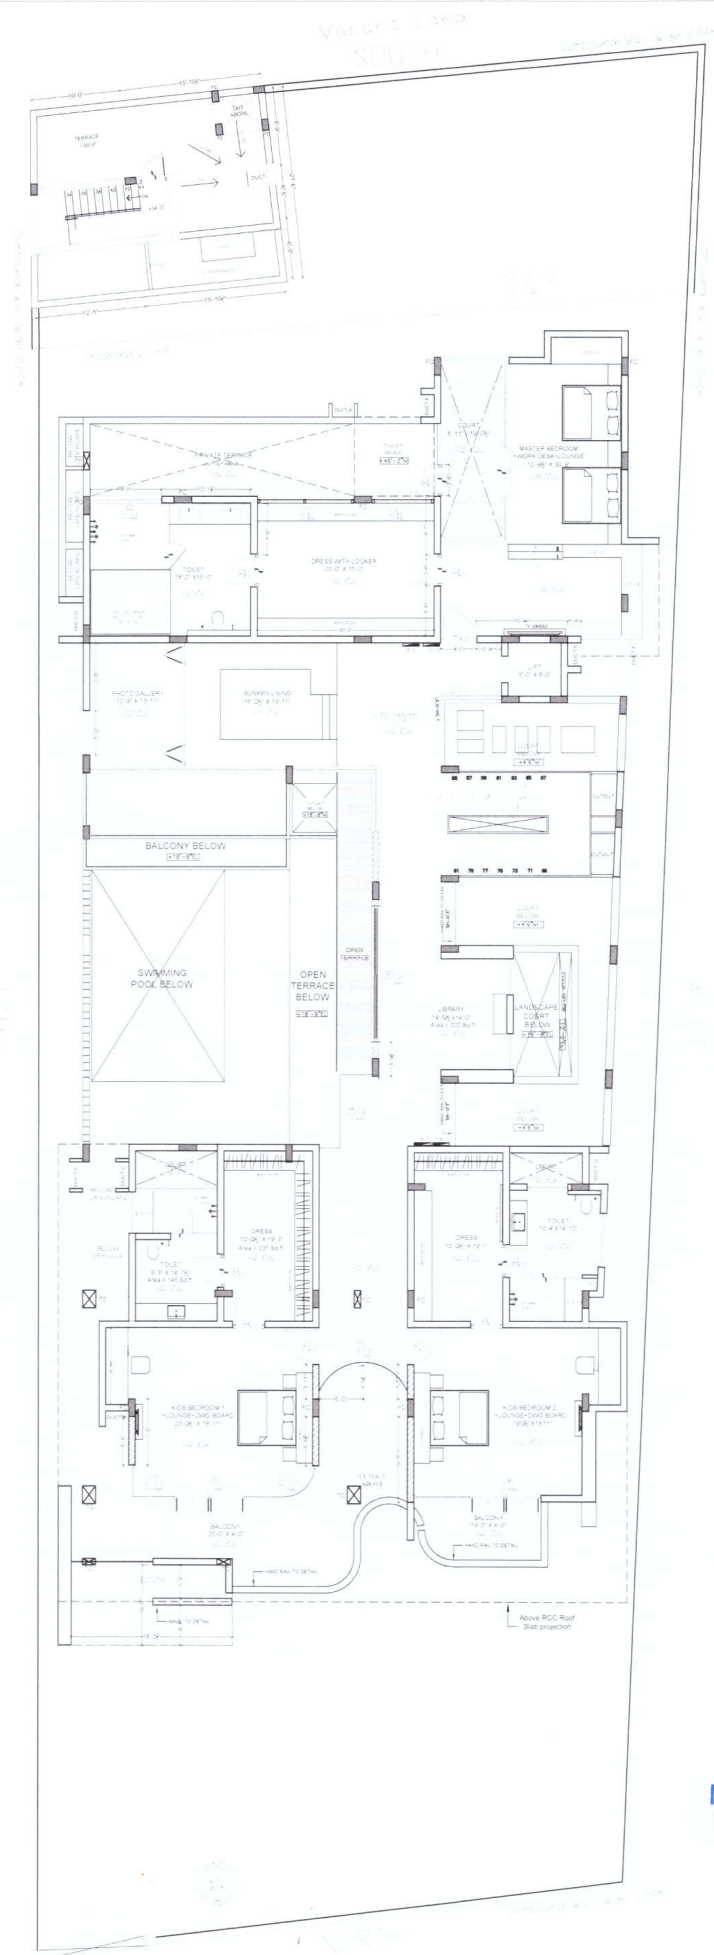

M. MURALI, M.Arch., (MC Gill-Canada)
 Registered Architect CA No: CA/85/9551.
 142, Second Street, Kamaraj Avenue,
 Adyar, Chennai - 600 020.
 Phone: 044 - 24914226, 24413230

REFERENCE COPY

Project Title PROPOSED RESIDENCE FOR Mr. SUKUMAR BALAKRISHNAN AND FAMILY AT POONAMALLEE	SECOND FLOOR PLAN				Proposed residence for Mr. Sukumar Balakrishnan and family at Poonamallee MURALI ARCHITECTS M. MURALI 142, Second Street, Kamaraj Avenue, Adyar, Chennai - 600 020. Phone: 044 - 24914226, 24413230 SECOND FLOOR PLAN
Client Name Mr. SUKUMAR AND Mrs. SUDHA				Date: 10/10/2014 Scale: 1/8" = 1'-0" Project No: 142/2014 Drawing No: 2014/02/01 Revision: 1 Author: M. Murali Checker: M. Murali Approver: M. Murali	Sheet No: 1 of 1 Date: 10/10/2014

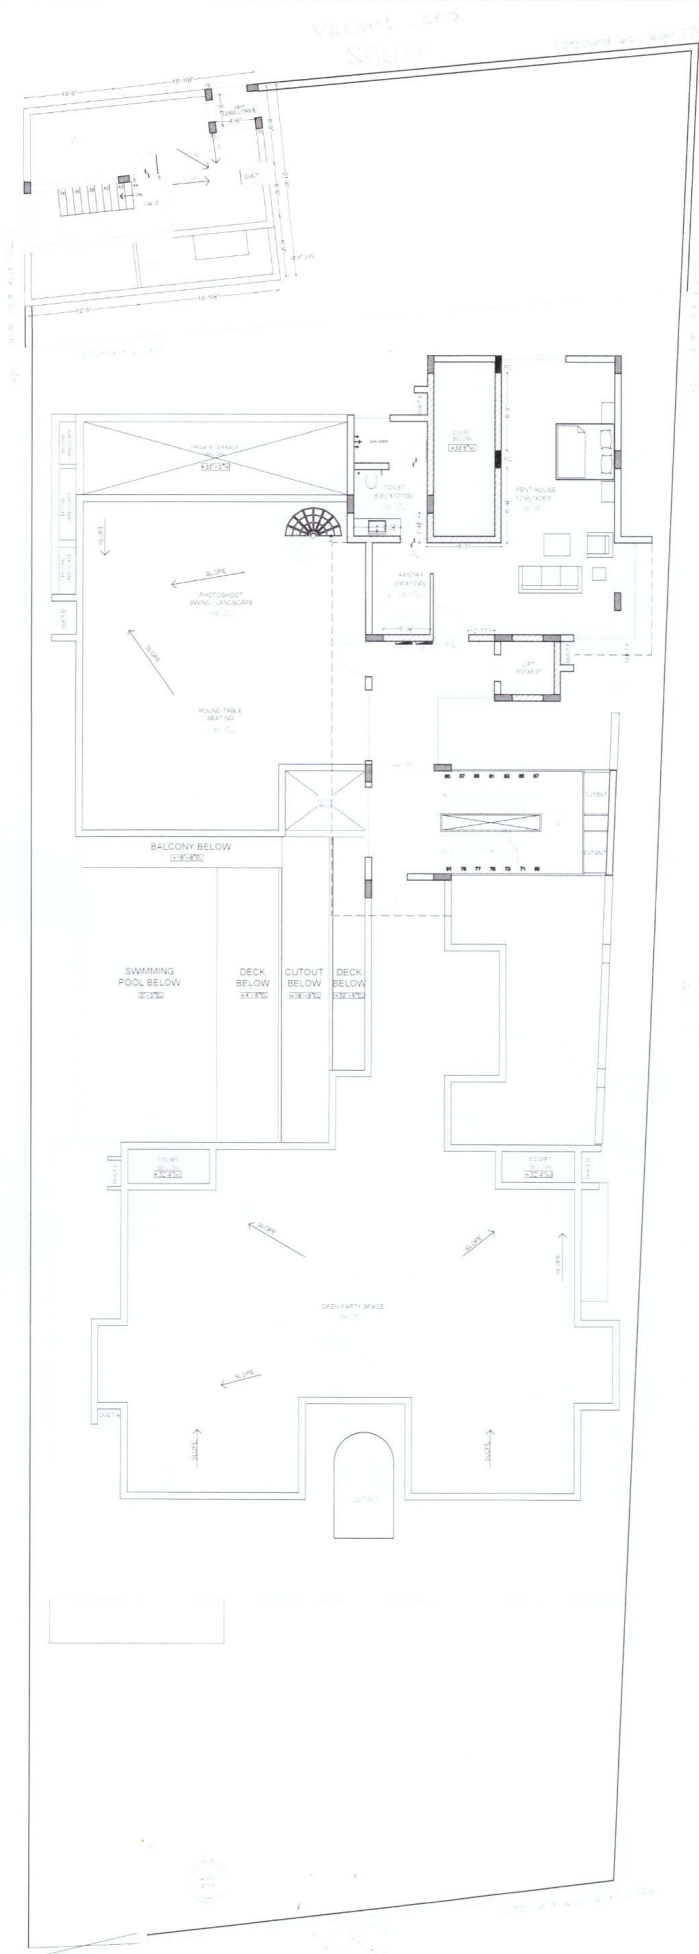


M. MURALI, M.Arch., (MC Gill-Canada)
 Registered Architect CA No: CA/85/9551
 142, Second Street, Kamaraj Avenue,
 Adyar, Chennai - 600 020.
 Phone: 044 - 24914226, 24413230

REFERENCE COPY


Project Title
**PROPOSED RESIDENCE FOR
 Mr.SUKUMAR BALAKRISHNAN
 AND FAMILY AT POONAMALLEE**

TERRACE FLOOR PLAN


DATE: 10/10/2020	BY: M. MURALI		Proposed residence for Mr. Sukumar Balakrishnan and family at Poonamallee	MURALI ARCHITECTS M. MURALI 142, Second Street, Kamaraj Avenue, Adyar, Chennai - 600 020. Phone: 044 - 24914226, 24413230 www.muraliarchitects.com
DATE: 10/10/2020	BY: M. MURALI			
DATE: 10/10/2020	BY: M. MURALI			
DATE: 10/10/2020	BY: M. MURALI			

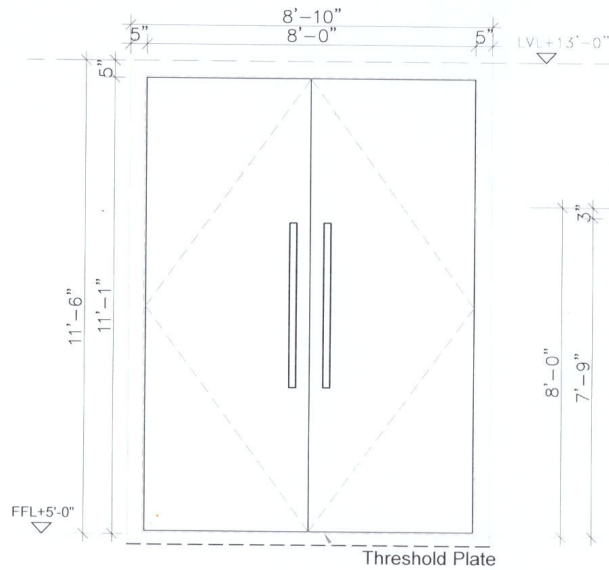


MD=(8'-0"x11'-6")-1No
G.F- WELCOME PAVILLION

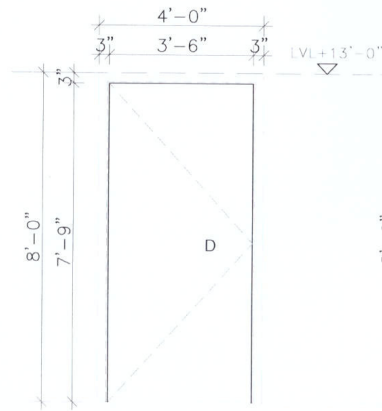


D1=(4'-0"x8'-0")-2Nos
G.F-VISITORS ROOM,
PARENTS BEDROOM

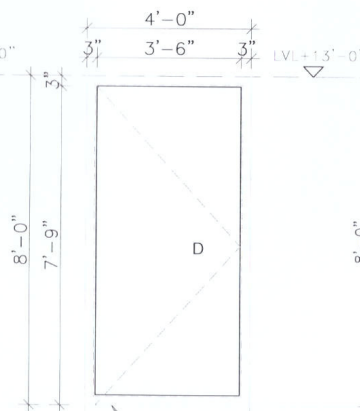


D1=(4'-0"x8'-0")-1Nos
G.F-UTILITY ROOM,

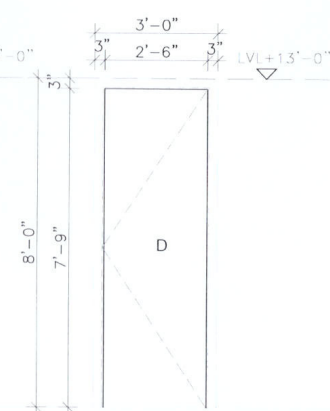


D2=(3'-0"x8'-0")-6Nos
G.F- VISITORS TOILET,
SWIMMING POOL TOILET,
POWDER ROOM TOILET, STORAGE,
PARENTS BEDROOM DRESS & TOILET

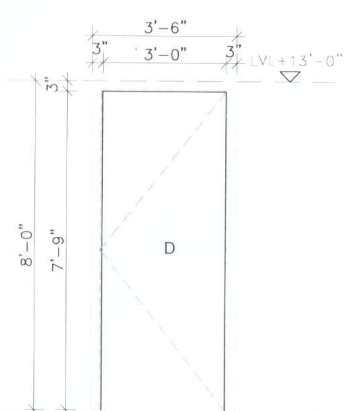

D3=(3'-6"x8'-0")-1No
G.F- SHOE ROOM

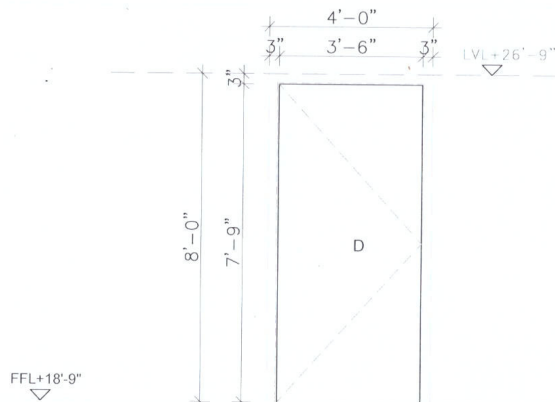

D1=(4'-0"x8'-0")-5Nos
F.F-OFFICE ROOM, HOME THEATRE,
GUEST BEDROOM 1, C.V.,
GUEST BEDROOM 2

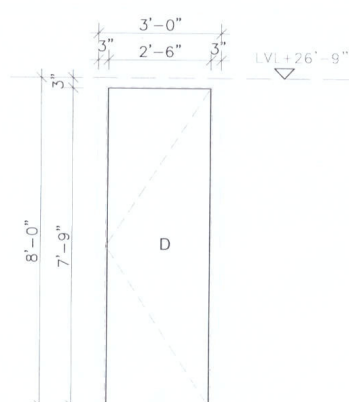

D2=(3'-0"x8'-0")-8Nos
F.F- OFFICE ROOM TOILET, LOCKER ROOM,
HOME THEATRE TOILET, PANTRY,
GUEST BEDROOM 1 DRESS & TOILET
GUEST BEDROOM 2 DRESS & TOILET

GROUND FLOOR & FIRST FLOOR DOOR FRAME SCHEDULE

TYPE	DESCRIPTION	SIZE	NOS
MD	DOOR	8'-0" X 11'-6"	1No
D1	DOOR	4'-0" x 8'-0"	8Nos
D2	DOOR	3'-0" x 8'-0"	14Nos
D3	DOOR	3'-6" x 8'-0"	1No

ADVANCE COPY

PROJECT

PROPOSED RESIDENCE FOR
Mr.SUKUMAR and FAMILY, POONAMALLEE


DRAWING TITLE

GROUND FLOOR & FIRST FLOOR
DOOR FRAME DETAILS

M. MURALI, M.Arch., (MC Gill-Canada)
Registered Architect CA No: CA/85/9551.
142, Second Street, Kamaraj Avenue,
Adyar, Chennai - 600 020.
Phone: 044 - 24914226, 24413230


REVISION	DATE	23.03.2022
S No	DESCRIPTION	DATE
R0	ADVANCE COPY	23.03.2022
DRAWN	Ar Jagan	CHECKED
APPROVED	Ar Murali Murugan	Ar Seethapathi
DWG NO	MA-SK-AR-JS-01-R0-0022	REVISION NO
MURALI ARCHITECTS M MURALI M Arch. (McGill-Canada)		
# 142, Second Street, Kamaraj Avenue, Adyar, Chennai-20		
Ph - 044 - 24914226, 044 - 24413230		
email archmurali@gmail.com		
email archmurali@hotmail.com		
email archaallo1@yahoo.co.in		

ARCHITECTS

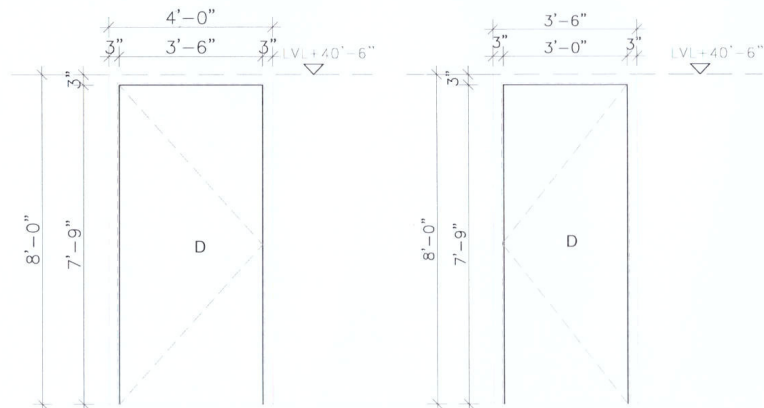

D1=(4'-0"x8'-0")-3Nos
S.F- MASTER BEDROOM,
KIDS BEDROOM 1,
KIDS BEDROOM 2

D3=(3'-6"x8'-0")-7Nos
S.F- MASTER BEDROOM DRESS & TOILET,
MASTER BEDROOM PRIVATE TERRACE,
KIDS BEDROOM 1 DRESS & TOILET,
KIDS BEDROOM 2 DRESS & TOILET

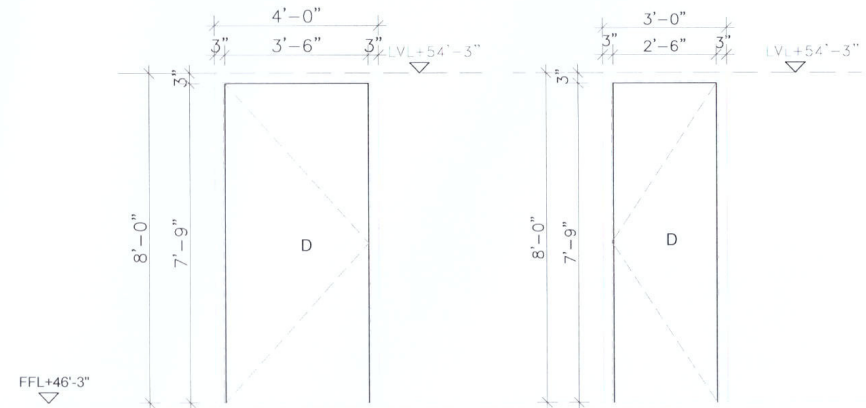

D1=(4'-0"x8'-0")-3Nos
T.F- PENT HOUSE,
PHOTOSHOOT AREA,
OPEN TERRACE

D2=(3'-0"x8'-0")-1No
T.F- PENT HOUSE TOILET,


5"x1" teak wood
Top rail section

1" tk. Plywood infill

5"x1" teak wood
Lock rail section

1" tk. Plywood infill

8"x1" teak wood
Bottom rail section

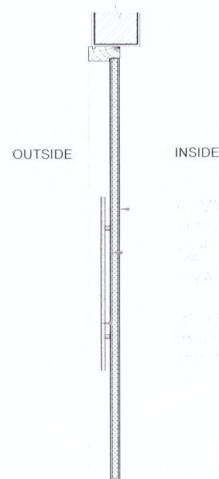

Typical internal door
Cross section detail

INTERNAL DOOR
SECTIONAL ELEVATION

SECOND FLOOR & PENT HOUSE DOOR FRAME SCHEDULE

TYPE	DESCRIPTION	SIZE	NOS
D1	DOOR	4'-0" x 8'-0"	6Nos
D2	DOOR	3'-0" x 8'-0"	1No
D3	DOOR	3'-6" x 8'-0"	7Nos

ADVANCE COPY

PROJECT


PROPOSED RESIDENCE FOR
Mr.SUKUMAR and FAMILY, POONAMALLEE

FIRST, SECOND & PENT HOUSE FLOOR
DOOR FRAME DETAILS


M. MURALI, M.Arch., (MC Gill-Canada)
Registered Architect CA No: CA/85/9551
142, Second Street, Kamaraj Avenue,
Adyar, Chennai - 600 020.
Phone: 044 - 24914226, 24413230

REVISION			DATE	
S.No	DESCRIPTION	DATE	SCALE	FTS
R0	GOOD FOR CONSTRUCTION	23.03.2022	DRAWN	Ar Jagan
APPROVED			Ar Murali Murugan	CHECKED Ar Seethapathi
DWG NO			MA-SK-AR-JS-07-04-2022	REVISION NO R0
MURALI ARCHITECTS # 142, Second Street, Kamaraj Avenue, Adyar, Chennai-20 Ph: 044 - 24914226, 044 - 24413230 email: archmurali1@gmail.com email: archmurali@hotmail.com email: archaallo1@yahoo.co.in				


ARCHITECTS

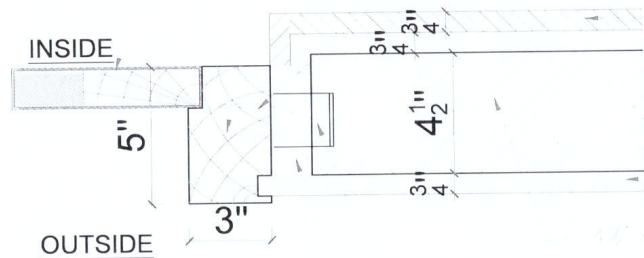


4 1/2" WALL TYPICAL INSIDE TILES CLADDING AREA
DOOR FRAME DETAIL
Frame : 5" x 3"

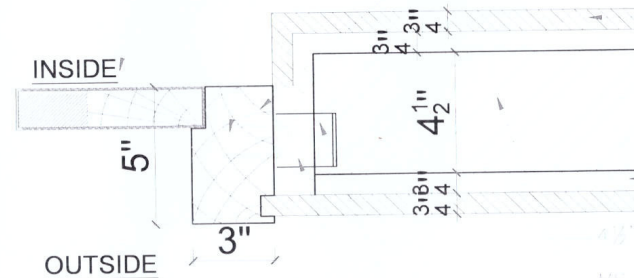


4 1/2" WALL BOTH SIDE TILES/ GRANITE CLADDING AREA
DOOR FRAME DETAIL
Frame : 5" x 3"

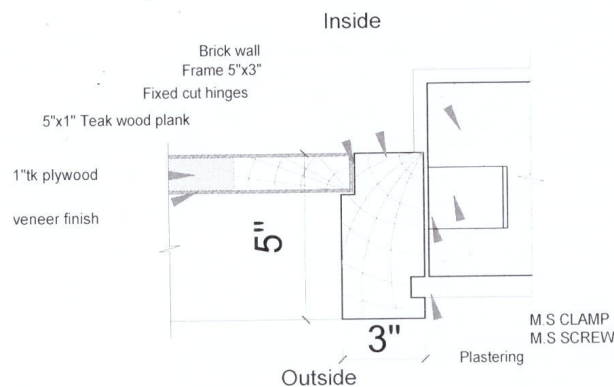

Typical Internal Door Frame Detail
Frame : 5" x 3"

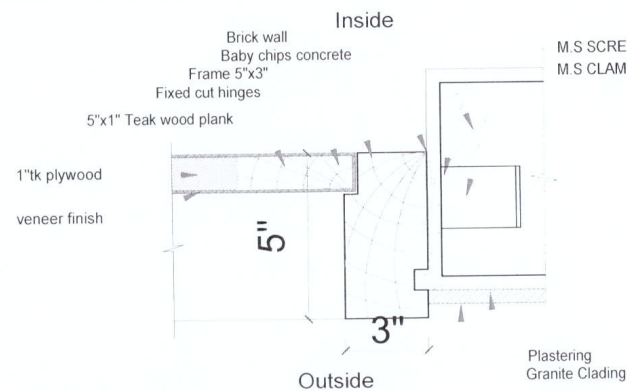

9" WALL OUTSIDE STONE / GRANITE CLADDING AREA
DOOR FRAME DETAIL
Frame : 5" x 3"

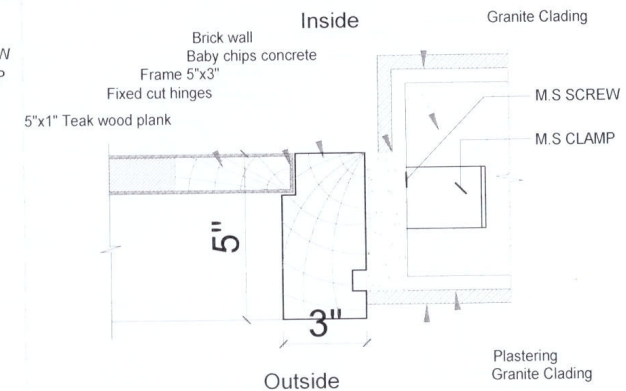

9" WALL BOTH SIDE STONE / GRANITE CLADDING AREA
DOOR FRAME DETAIL
Frame : 5" x 3"

PROJECT

PROPOSED RESIDENCE FOR MR.SUKUMAR AND FAMILY
AT POONAMALLEE

M. MURALI, M.Arch., (MC Gill-Canada)
Registered Architect CA No: CA/85/9551.
142, Second Street, Kamaraj Avenue,
Adyar, Chennai - 600 020.
Phone: 044 - 24914226, 24413230

DRAWING TITLE


TYPICAL DOOR FRAME
FIXING DETAILS

DATE : 23.03.2022
SCALE : F.T.S
Drawn : Ar.Jagan
Checked : Ar.Seethapathi
Approved : Ar.Murali Murugan

MURALI ARCHITECTS
142, Second Street, Kamaraj Avenue, Adyar, Chennai-20.
Ph - 044 - 24914226, 044 - 24413230.
email: archmurali1@gmail.com
email: archmurali@hotmail.com
email: archadatto1@yahoo.co.in

ADVANCE COPY

ARCHITECTS

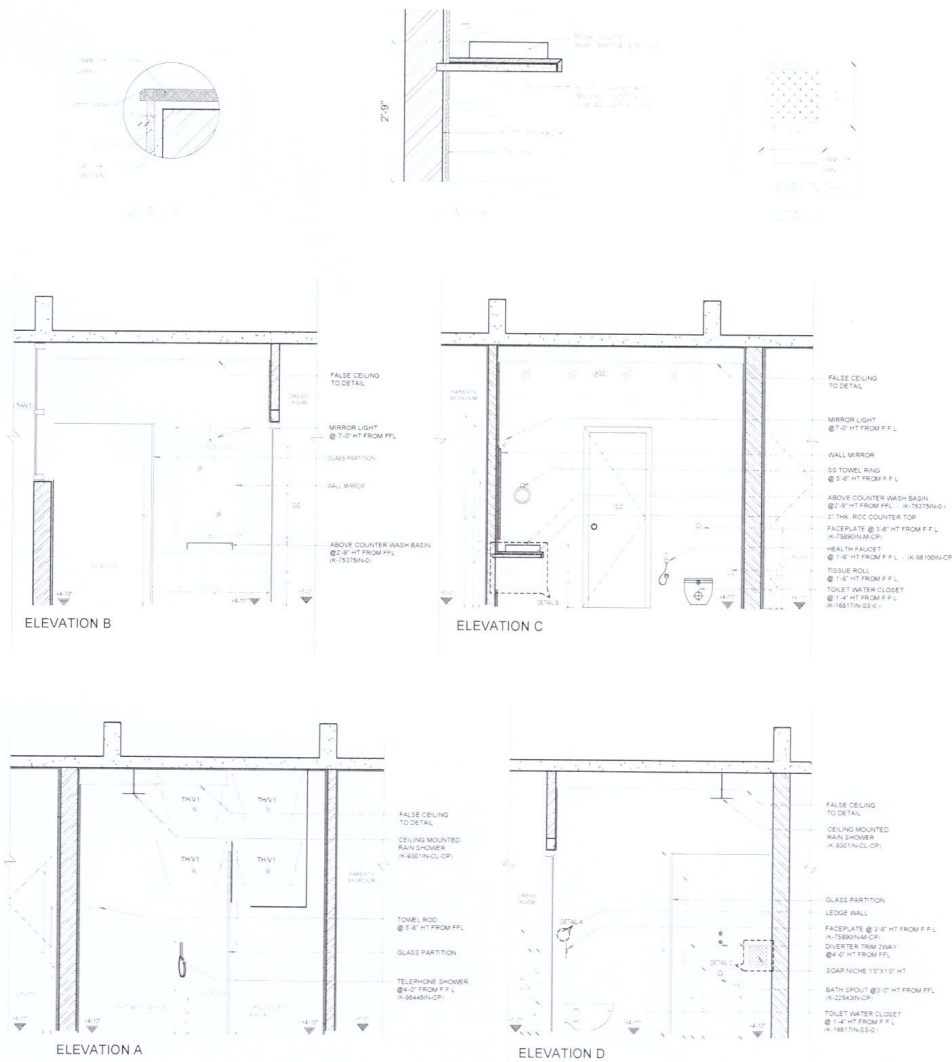

KEY PLAN

Junior Architect	Ar. Vishmaya
Senior Architect	Ar. Seethapathi
Chief Architect	Ar. Murali Murugan

REVISION DRG. NO.	DATE	REMARKS
REVISION		

PROPOSED RESIDENCE FOR
Mr. SUKUMAR BALAKRISHNAN
AND FAMILY AT POONAMALLE

Drawn Ar. Vishmaya Checked Er. Muthu

Checked Ar. Seethapathi

Approved Ar. M. Murali




file no. SUK-ARC-TD-01

MURALI ARCHITECTS
MURALI ARCHITECTS
142, Second Street, Kamaraj Avenue,
Adyar, Chennai - 600 020.
Phone: 044 - 24914226, 24413230


**GROUND FLOOR
PARENTS BEDROOM TOILET**

SUK-ARC-TD-01	Scale = FTS	
SHEET 01 OF 04	Date: 23.04.2022	


M. MURALI, M. Arch., (MC Gill-Canada)
Registered Architect CA No: CA/85/9551.
142, Second Street, Kamaraj Avenue,
Adyar, Chennai - 600 020.
Phone: 044 - 24914226, 24413230

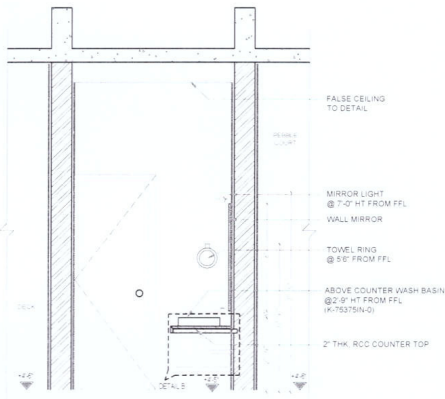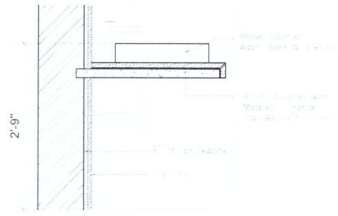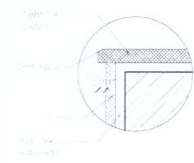


ELEVATION B

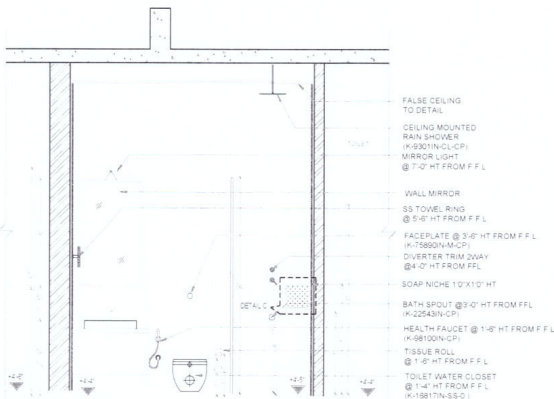


ELEVATION C

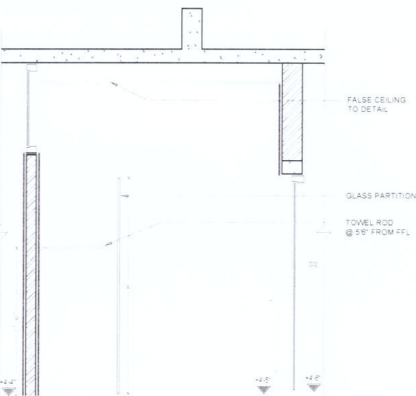


ELEVATION A

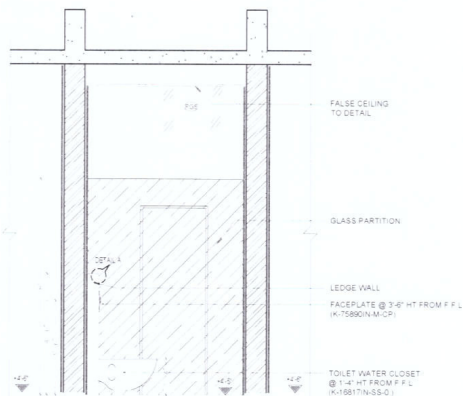

ELEVATION D

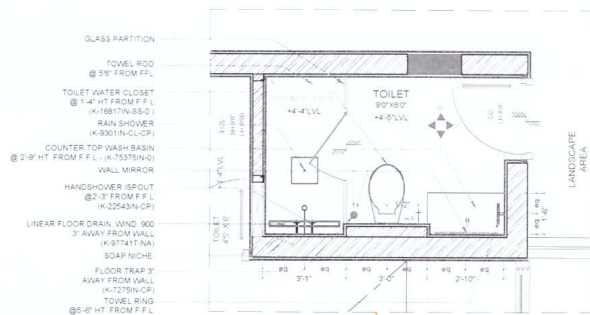

PLAN

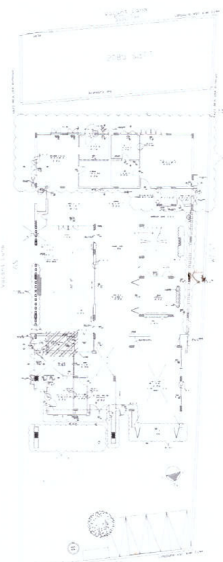

KEY PLAN

Junior Architect	Ar.Vishmaya
Senior Architect	Ar.Seethapathi
Chief Architect	Ar.Murali Murugan

REVISION	DRG. NO.	DATE	REMARKS
REVISION			

project
PROPOSED RESIDENCE FOR
Mr.SUKUMAR BALAKRISHNAN
AND FAMILY AT POONAMALLE

Drawn Ar.Vishmaya Checked Er.Muthu

Checked Ar.Seethapathi

Approved Ar.M.Murali

file no. SUK-ARC-TD-02

architects
MURALI ARCHITECTS


MURALI

drg title
GROUND FLOOR
SWIMMING POOL TOILET

SUK-ARC-TD-02	Scale = FTS
SHEET 02 OF 04	Date:23.04.2022




M. MURALI, M.Arch., (MC Gill-Canada)
Registered Architect CA No: CA/85/9551.
142, Second Street, Kamaraj Avenue,
Adyar, Chennai - 600 020.
Phone: 044 - 24914226, 24413230

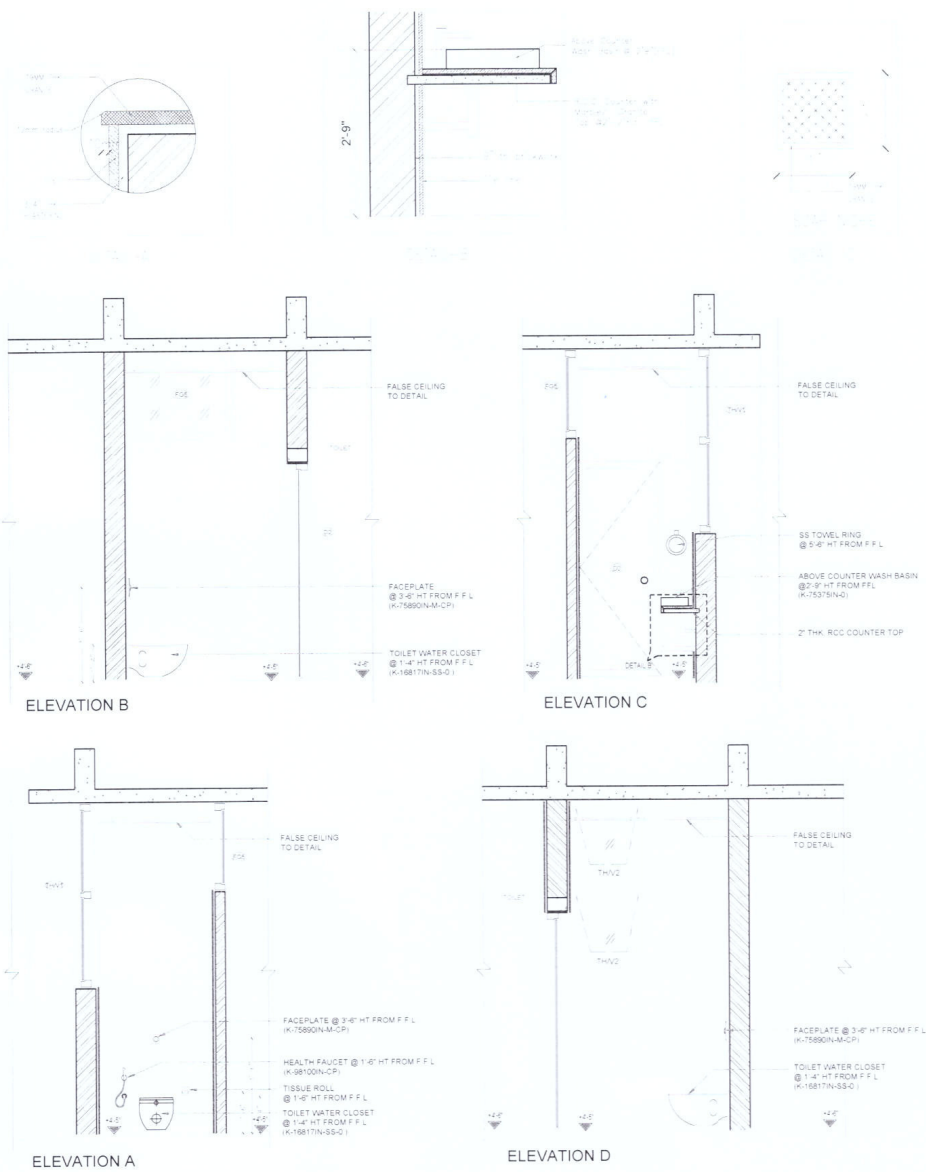

AS PER CITY SPECIFICATION

FOR MR. S. K. BALAKRISHNAN,
142, SECOND STREET, KAMARAJ AVENUE,
ADYAR, CHENNAI - 600 020.

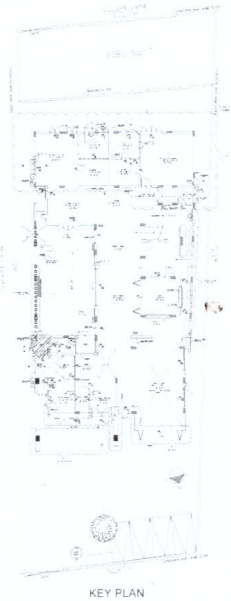

Junior Architect Ar. Vishmaya
Senior Architect Ar. Seethapathy
Chief Architect Ar. Murali Murugan

REVISION	DRG. NO.	DATE	REMARKS
REVISION			

PROJECT
PROPOSED RESIDENCE FOR
Mr. S. K. BALAKRISHNAN
AND FAMILY AT POONAMALLE

Drawn	Ar. Vishmaya	Checked	Er. Muthu
Checked	Ar. Seethapathy		
Approved	Ar. M. Murali		
file no.	SUK-ARC-TD-03		









architects
MURALI ARCHITECTS
MURALI

dra title
GROUND FLOOR
VISITOR'S ROOM TOILET

dra. no.	SUK-ARC-TD-03	Scale = FTS
dra. no.	SHEET 03 OF 04	Date: 23.04.2022



M. MURALI, M.Arch., (MC Gill-Canada)
Registered Architect CA No: CA/85/9551
142, Second Street, Kamaraj Avenue,
Adyar, Chennai - 600 020.
Phone: 044 - 24914226, 24413230

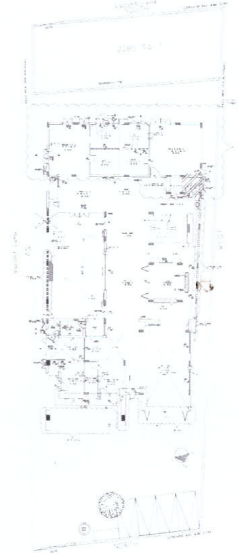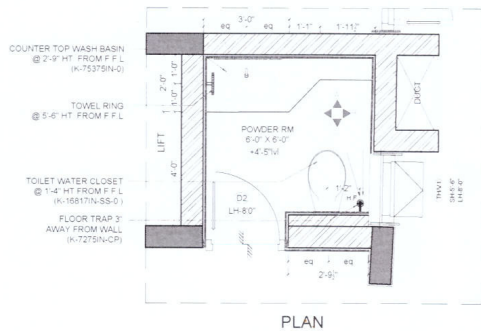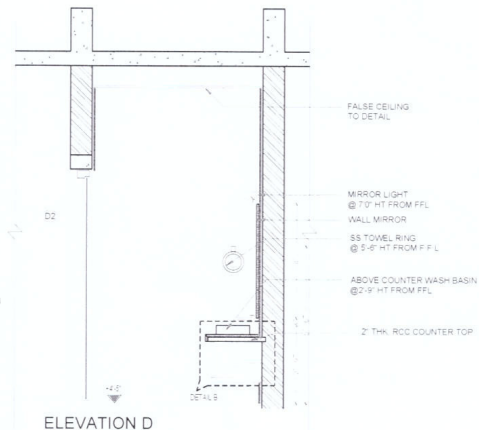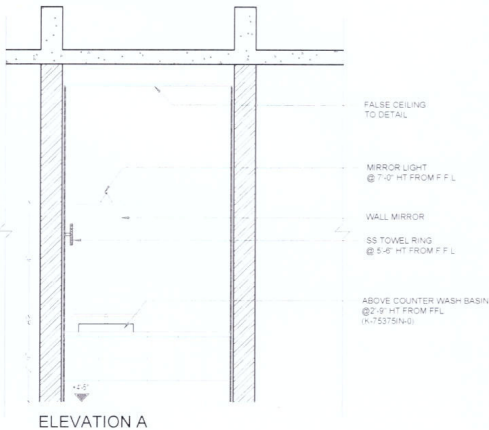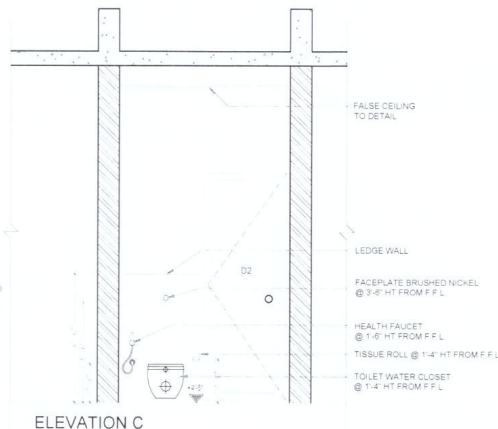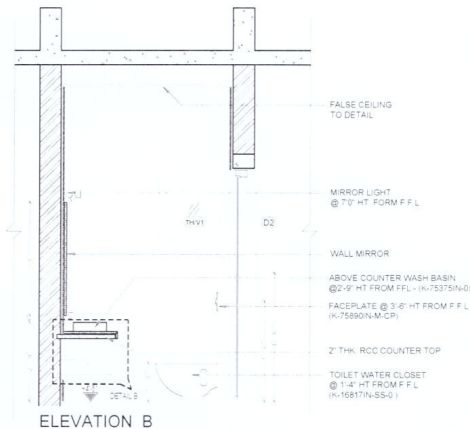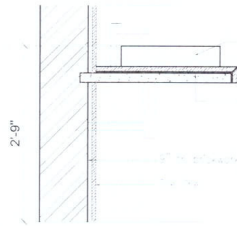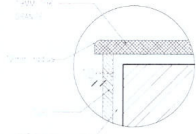

KEY PLAN

Junior Architect Ar.Vishmaya
Senior Architect Ar.Seethapathy
Chief Architect Ar.Murali Murugan

REVISION	DRG. NO.	DATE	REMARKS

PROPOSED RESIDENCE FOR
Mr.SUKUMAR BALAKRISHNAN
AND FAMILY AT POONAMALLE

Drawn Ar. Vishmaya Checked Er.Muthu

Checked Ar. Seethapathy

Approved Ar. M Murali

file no. SUK-ARC-TD-03

MURALI ARCHITECTS
MURALI

[Signature]

GROUND FLOOR
POWDER ROOM

SUK-ARC-TD-04




Scale = FTS

SHEET 04 OF 04


Date: 23.04.2022




M. MURALI, M.Arch., (MC Gill-Canada)
Registered Architect CA No: CA/85/9551
142, Second Street, Kamaraj Avenue,
Adyar, Chennai - 600 020.
Phone: 044 - 24914226, 24413230

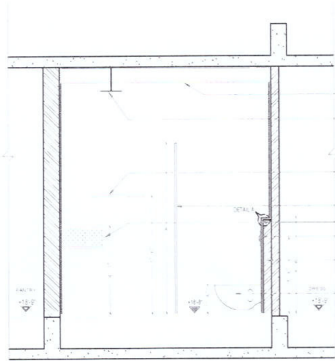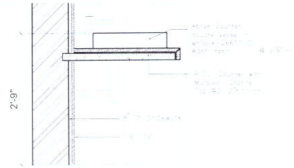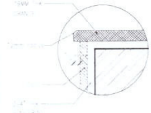


ELEVATION B

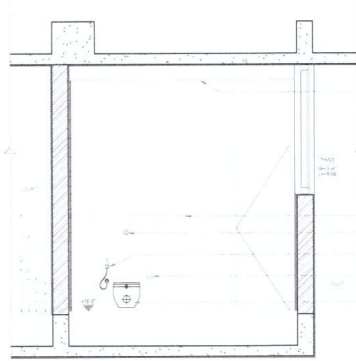


ELEVATION C

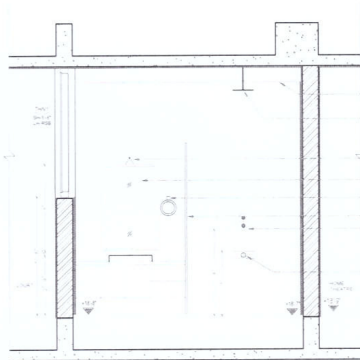

ELEVATION A

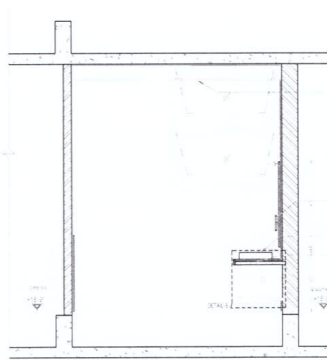

ELEVATION D

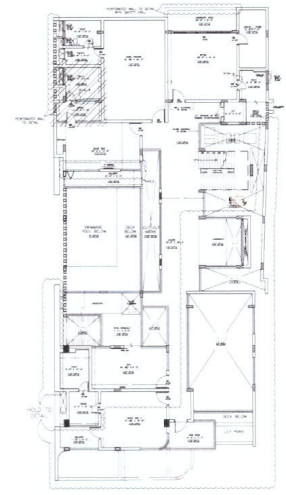

KEY PLAN

Junior Architect	Ar.Sindhuja
Senior Architect	Ar.Seethapathi
Chief Architect	Ar.Murali Murugan

REVISION DRG. NO.	DATE	REMARKS
REVISION		


PROPOSED RESIDENCE FOR
Mr. SUKUMAR BALAKRISHNAN
AND FAMILY AT POONAMALLE

Drawn	Ar.Sindhuja	Checked	Er.Muthu
Checked	Ar.Seethapathi		
Approved	Ar.M.Murali		
file no.	SUK-ARC-TD-01		

MURALI ARCHITECTS
MURALI


FIRST FLOOR
GUEST BEDROOM 1 TOILET

drg. no.	SUK-ARC-TD-01	Scale = FTS	
drg. nodrg. no.	SHEET 02 OF 04	Date: 23.04.2022	

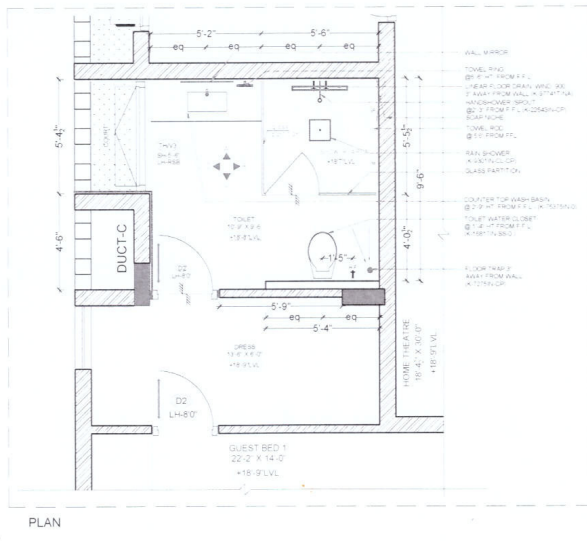


PLAN

M. MURALI, M.Arch., (MC Gill-Canada)
Registered Architect CA No: CA/85/9551
142, Second Street, Kamaraj Avenue,
Adyar, Chennai - 600 020.
Phone: 044 - 24914325, 24443226

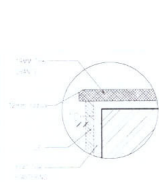


DETAIL A

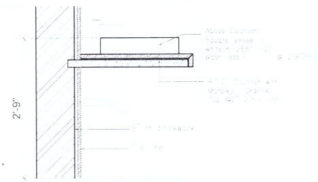


DETAIL B




DETAIL C

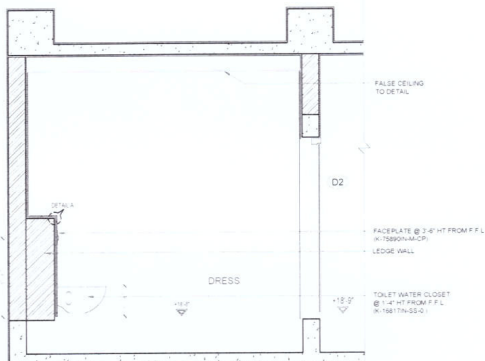


ELEVATION B

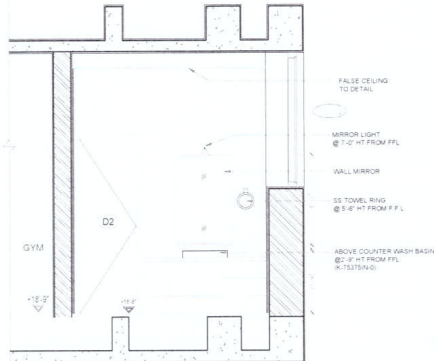


ELEVATION C

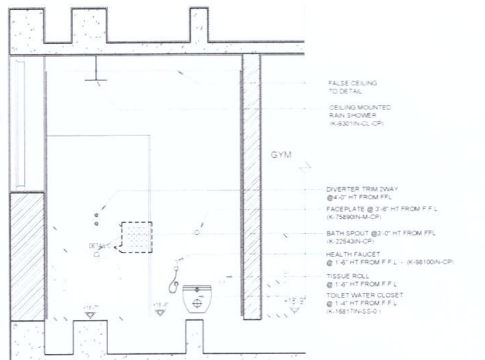


ELEVATION A

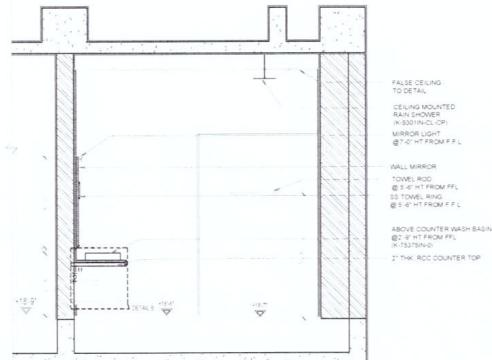

ELEVATION D

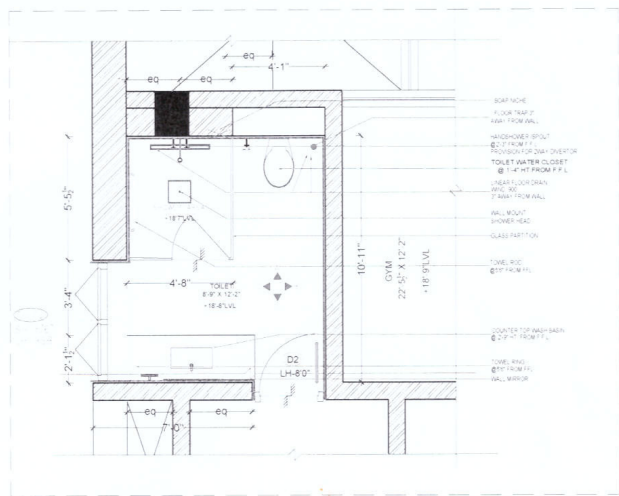

PLAN

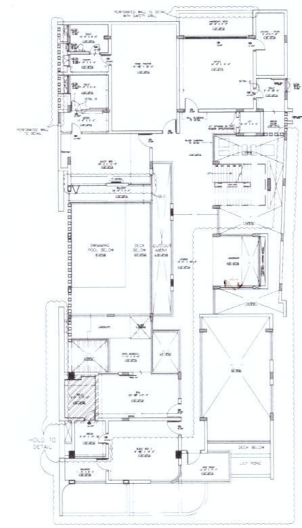

KEY PLAN

Junior Architect	Ar.Sindhuja
Senior Architect	Ar.Seethapathi
Chief Architect	Ar.Murali Murugan

REVISION	DRG. NO.	DATE	REMARKS
REVISION			

PROPOSED RESIDENCE FOR
Mr.SUKUMAR BALAKRISHNAN
AND FAMILY AT POONAMALLE



Drawn	Ar.Sindhuja	Checked	Er.Muthu
Checked	Ar.Seethapathi		
Approved	Ar.M.Murali		
file no.	SUK-ARC-TD-01		

MURALI ARCHITECTS
MURALI
SUKUMAR BALAKRISHNAN AND FAMILY AT POONAMALLE

FIRST FLOOR
GUEST BEDROOM 2 TOILET


drw. nodrg. no.	SUK-ARC-TD-01	Scale = FTS	
	SHEET 03 OF 04	Date: 23.04.2022	

M. MURALI, M.Arch., (MC Gill-Canada)
Registered Architect CA No: CA/85/9551
142, Second Street, Kamaraj Avenue,
Adyar, Chennai - 600 020.
Phone: 044 - 24914226, 24413230

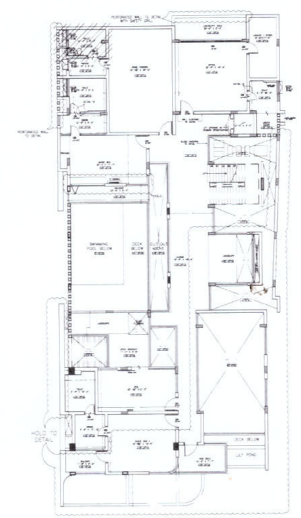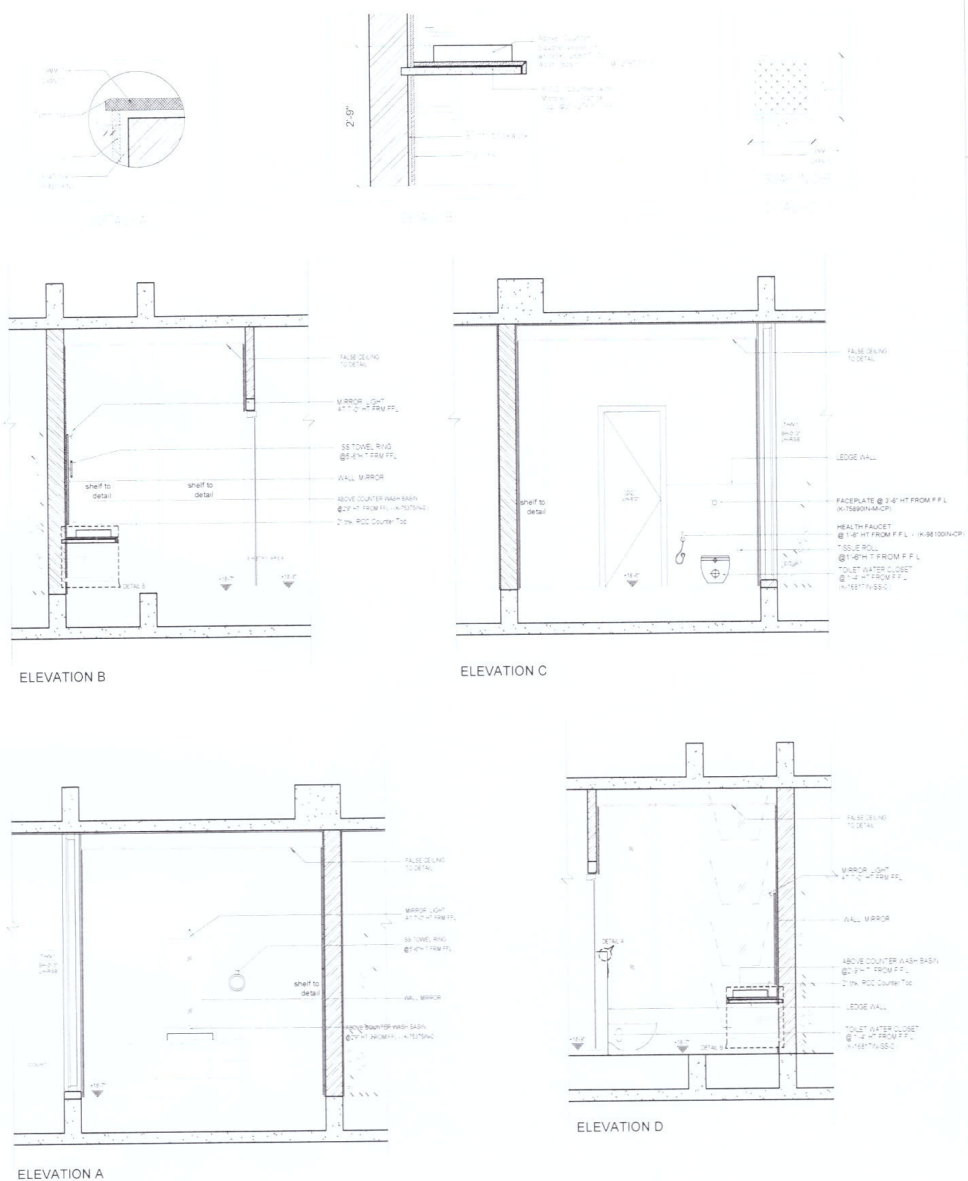


Junior Architect		Ar.Sindhuja	
Senior Architect		Ar.Seethapathi	
Chief Architect		Ar.Murali Murugan	
REVISION DRG. NO.		DATE	REMARKS
REVISION			
project	PROPOSED RESIDENCE FOR Mr.SUKUMAR BALAKRISHNAN AND FAMILY AT POONAMALLE		
	Drawn	Ar.Sindhuja	Checked Er.Muthu
	Checked	Ar. Seethapathi	
	Approved	Ar.M Murali	
	file no.	SUK-ARC-TD-01	
architects	MURALI ARCHITECTS		
	MURALI		
			
drg. title	FIRST FLOOR HOME THEATER TOILET		
drg. modif. no.	SUK-ARC-TD-01	Scale = FTS	
	SHEET 01 OF 04	Date:23.04.2022	


M. MURALI, M.Arch., (MC Gill-Canada)
 Registered Architect CA No: CA/85/9551.
 142, Second Street, Kamaraj Avenue,
 Adyar, Chennai - 600 020.
 Phone: 044 - 24914226, 24413230

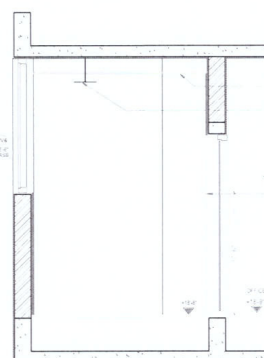


ELEVATION C

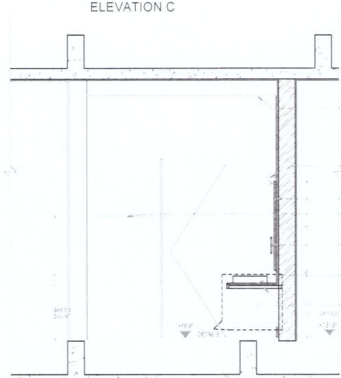

ELEVATION D

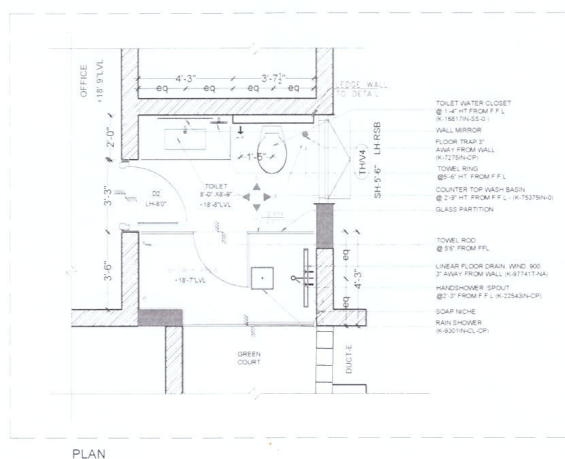

PLAN

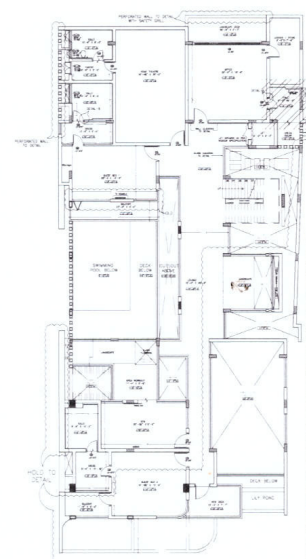

KEY PLAN

Junior Architect	Ar.Sindhuja
Senior Architect	Ar.Seethapathi
Chief Architect	Ar.Murali Murugan

REVISION DRG. NO.	DATE	REMARKS
REVISION		

project PROPOSED RESIDENCE FOR
Mr.SUKUMAR BALAKRISHNAN
AND FAMILY AT POONAMALLE

Drawn	Ar.Sindhuja	Checked	Er.Muthu
-------	-------------	---------	----------

Checked	Ar.Seethapathy
---------	----------------

Approved	Ar.M.Murali
----------	-------------

file no.	SUK-ARC-TD-01
----------	---------------




MURALI ARCHITECTS
MURALI

Xn


1 FIRST FLOOR
2 OFFICE ROOM TOILET

g. nodrg. no.	SUK-ARC-TD-01	Scale = FTS
	SHEET 04 OF 04	Date: 23.04.2022




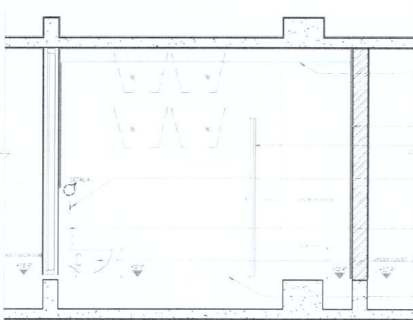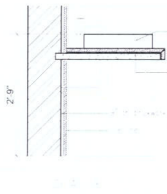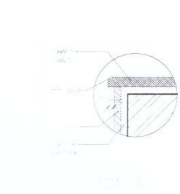


ELEVATION B

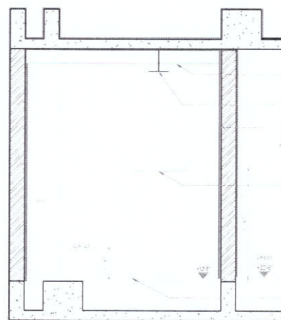


ELEVATION C

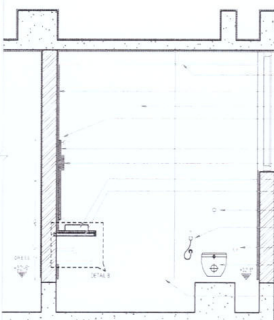


ELEVATION A

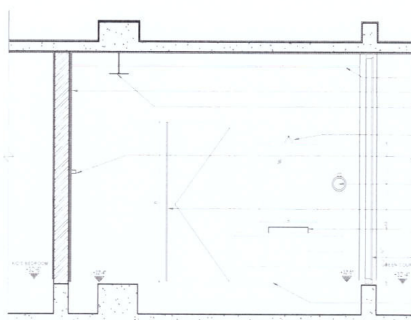

ELEVATION D

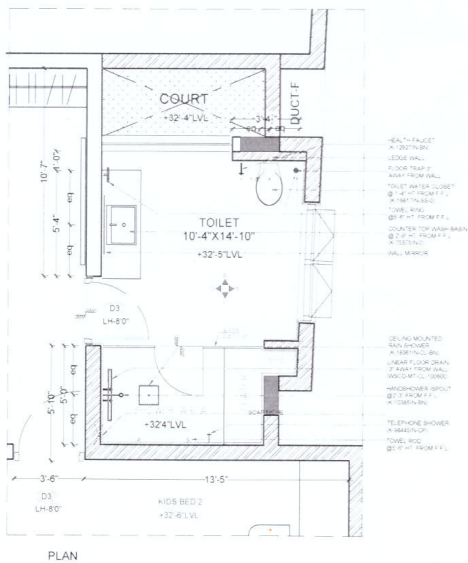

PLAN

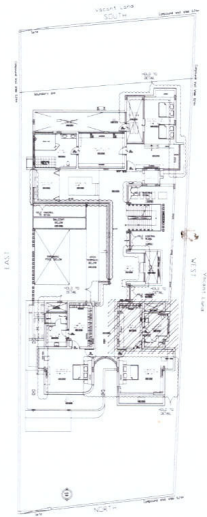

KEY PLAN

Junior Architect	Ar. Sindhuja
Senior Architect	Ar. Seethapathi
Chief Architect	Ar. Murali Murugan

REVISION	DRG. NO.	DATE	REMARKS
REVISION			

project
**PROPOSED RESIDENCE FOR
 Mr. SUKUMAR BALAKRISHNAN
 AND FAMILY AT POONAMALLE**

Drawn	Ar. Sindhuja	Checked	Er. Muthu
Checked	Ar. Seethapathi		
Approved	Ar. M. Murali		
file no.	SUK-ARC-TD-01		




architects
MURALI ARCHITECTS
 MURALI

drg. title
**SECOND FLOOR
 KIDS BEDROOM 2 TOILET**

drg. no.	SUK-ARC-TD-01	Scale = FTS
SHEET 01 OF 01	Date: 27.04.2022	




M. MURALI, M.Arch., (MC Gill-Canada)
 Registered Architect CA No: CA/85/9551
 142, Second Street, Kamaraj Avenue,
 Adyar, Chennai - 600 020.
 Phone: 044 - 24914226, 24413230

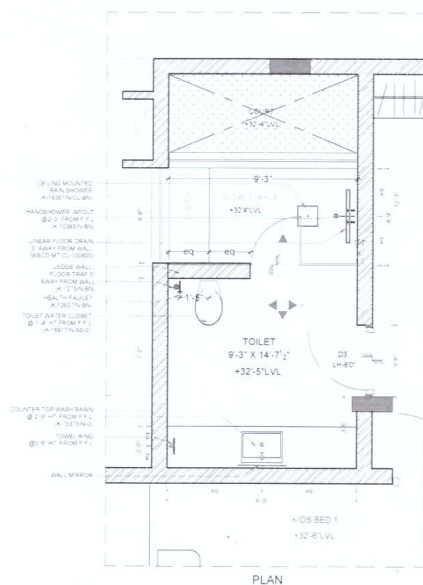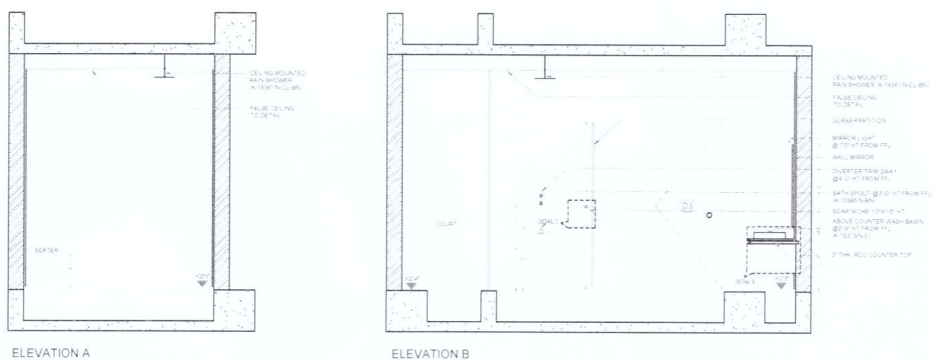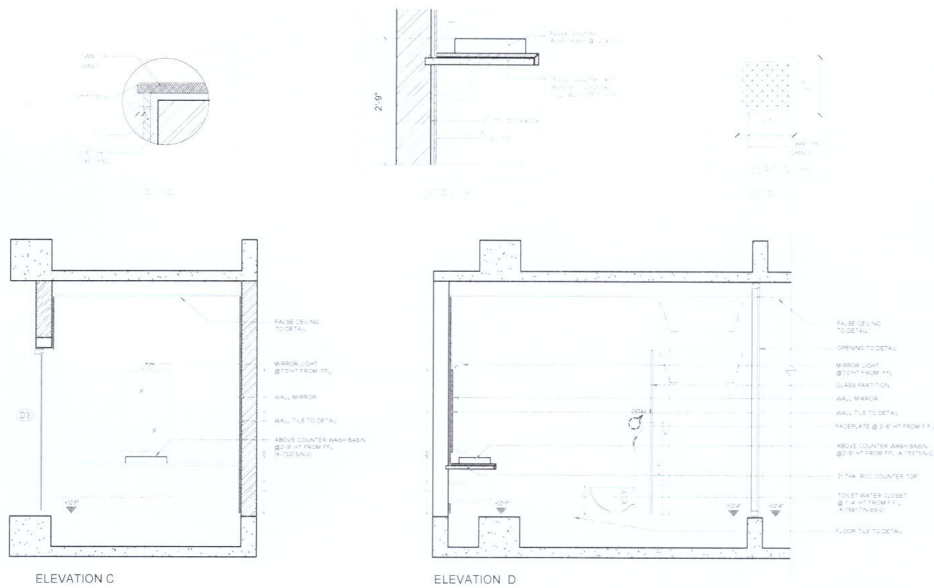

SEE 1
AS PER I.E.M. SPECIFICATION

FOR ANY OTHER WORKS, REFER TO THE ARCHITECT'S SPECIFICATION

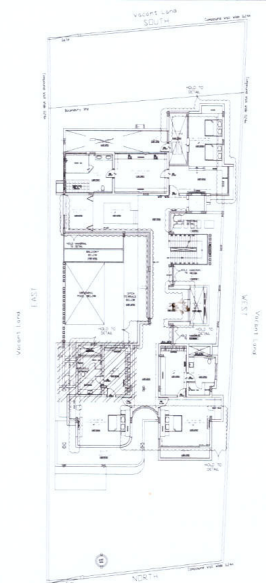

Junior Architect Ar.Vishmaya
Senior Architect Ar.Seethapathy
Chief Architect Ar.Murali Murugan

REVISION	DRG. NO.	DATE	REMARKS
REVISION			

project
PROPOSED RESIDENCE FOR
Mr.SUKUMAR BALAKRISHNAN
AND FAMILY AT POONAMALLE

Drawn Ar.Vishmaya Checked Er.Muthu

Checked Ar.Seethapathy

Approved Ar.M.Murali


file no. SUK-ARC-TD-03

architects
MURALI ARCHITECTS
MURALI


1
drg title
SECOND FLOOR
KIDS BEDROOM 1 TOILET

drg. no.	SUK-ARC-TD-04	Scale = FTS	
drg. no.	SHEET 04 OF 04	Date: 27.04.2022	

M. MURALI, M.Arch., (MC Gill-Canada)
Registered Architect CA No: CA/85/9551.
142, Second Street, Kamaraj Avenue,
Adyar, Chennai - 600 020.
Phone: 044 - 24914226, 24413230

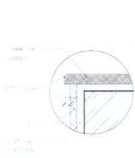


DETAIL A

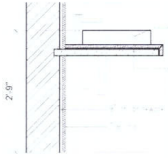


DETAIL B




DETAIL C

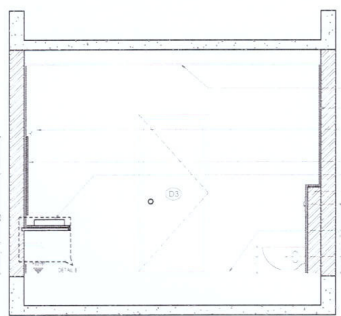


ELEVATION B

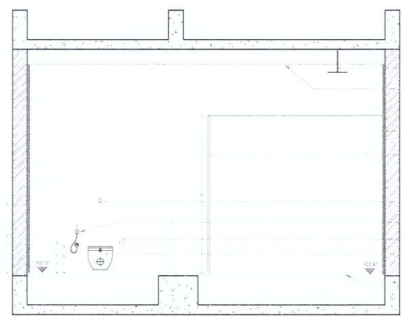


ELEVATION C

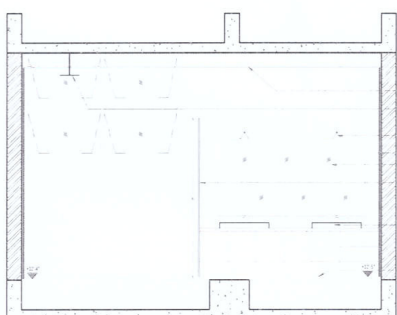

ELEVATION A

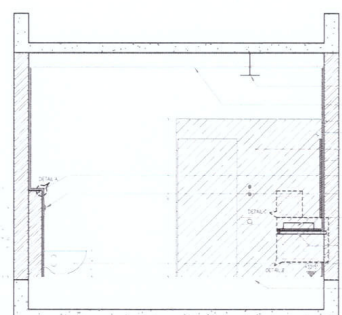

ELEVATION D

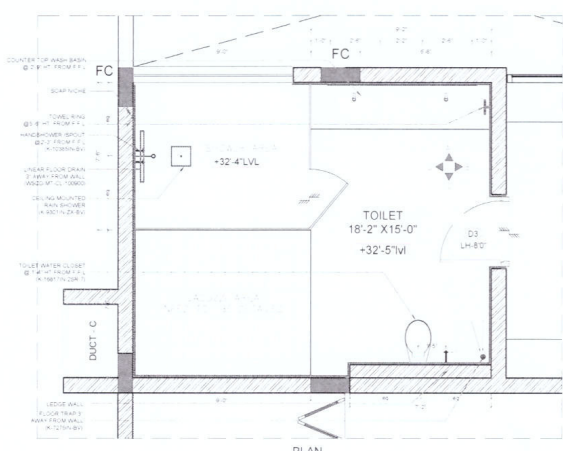


PLAN

AS PER ARCHITECT'S DRAWING

ARCHITECT'S DRAWING

ARCHITECT'S DRAWING

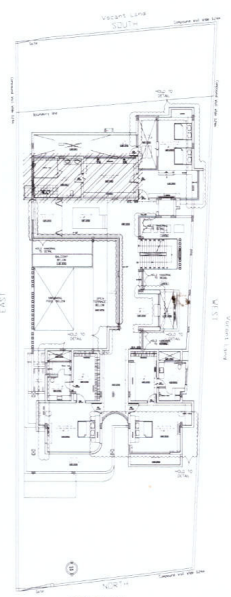

KEY PLAN

Junior Architect	Ar. Vishmaya
Senior Architect	Ar. Seethapathi
Chief Architect	Ar. Murali Murugan

REVISION	DRG. NO.	DATE	REMARKS
REVISION			

PROPOSED RESIDENCE FOR
Mr. SUKUMAR BALAKRISHNAN
AND FAMILY AT POONAMALLE




Drawn	Ar. Vishmaya	Checked	Er. Muthu
Checked	Ar. Seethapathi		
Approved	Ar. M. Murali		
file no.	SUK-ARC-TD-03		

MURALI ARCHITECTS
MURALI


SECOND FLOOR
MASTER BEDROOM TOILET

drw. no.	SUK-ARC-TD-04	Scale = FTS	
drw. no.	SHEET 04 OF 04	Date: 27.04.2022	


M. MURALI, M.Arch., (MC Gill-Canada)
Registered Architect CA No: CA/85/9551
142, Second Street, Kamaraj Avenue,
Adyar, Chennai - 600 020.
Phone: 044 - 24914226, 24413230

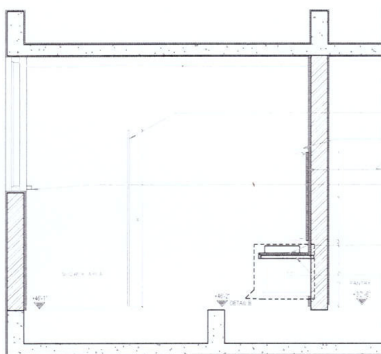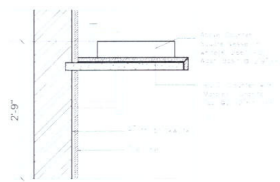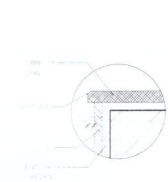


ELEVATION B

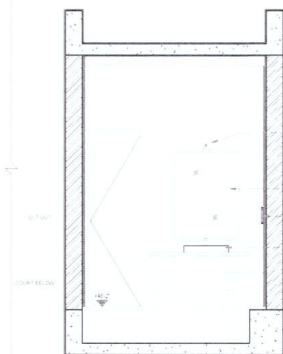


ELEVATION C

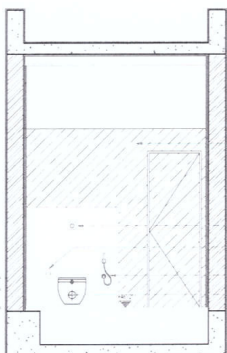

ELEVATION A

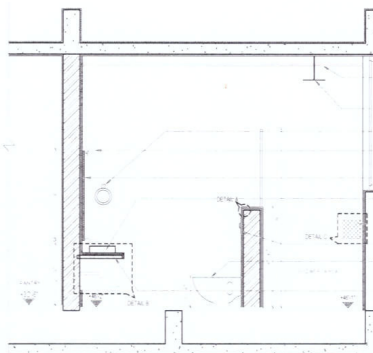

ELEVATION D

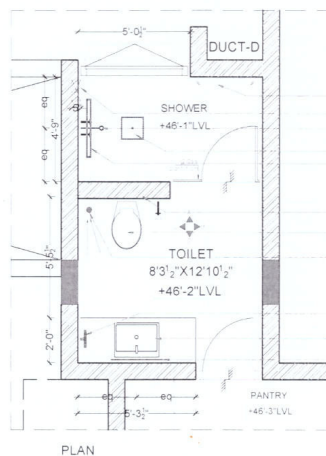


PLAN

TOWEL ROD
@ 5'-0" HT FROM F.F.L.
SOAP NICHE
HANDSHOWER SPOUT
@ 2'-0" FROM F.F.L.
RAIN SHOWER
@ 3'-0" FROM F.F.L.
LINEAR FLOOR DRAIN
3" AWAY FROM WALL

LEDGE WALL
TOILET WATER CLOSET
@ 1'-4" HT FROM F.F.L.
FLOOR TRAP 2"
AWAY FROM WALL

TOWEL RING
@ 5'-0" HT FROM F.F.L.
COUNTER TOP WASH-BASIN
@ 2'-0" HT FROM F.F.L.
WALL MIRROR

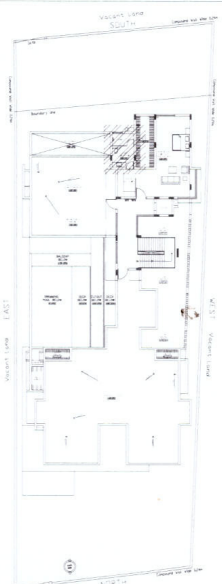

KEY PLAN

Junior Architect	Ar. Sindhuja
Senior Architect	Ar. Seethapathi
Chief Architect	Ar. Murali Murugan

REVISION	DRG. NO.	DATE	REMARKS
REVISION			

PROPOSED RESIDENCE FOR
Mr. SUKUMAR BALAKRISHNAN
AND FAMILY AT POONAMALLE

Drawn	Ar. Sindhuja	Checked	Er. Muthu
Checked	Ar. Seethapathi		
Approved	Ar. M. Murali		
file no.	SUK-ARC-TD-01		

MURALI ARCHITECTS
MURALI
Architects
P.O. Box 1234, Chennai - 600 020
Phone: 044-2345 6789, 24413230

**TERRACE FLOOR
PENTHOUSE TOILET**

drg. no.	SUK-ARC-TD-01	Scale = FTS
drg. modg. no.	SHEET 01 OF 01	Date: 27.04.2022



M. MURALI, M.Arch., (MC Gill-Canada)
Registered Architect CA No: CA/85/9551
142, Second Street, Kamaraj Avenue,
Adyar, Chennai - 600 020.
Phone: 044-2345 6789, 24413230


PLAN
GROUND TO FIRST FLOOR

PLAN
FIRST TO SECOND FLOOR

PLAN
SECOND TO PENTHOUSE FLOOR




TYPICAL TREAD DETAILS

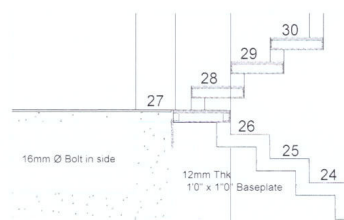


DETAIL-B

TREAD TUBULAR FRAME DETAIL

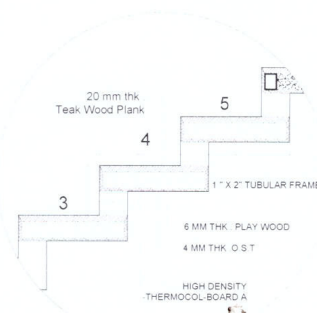

DETAIL -A

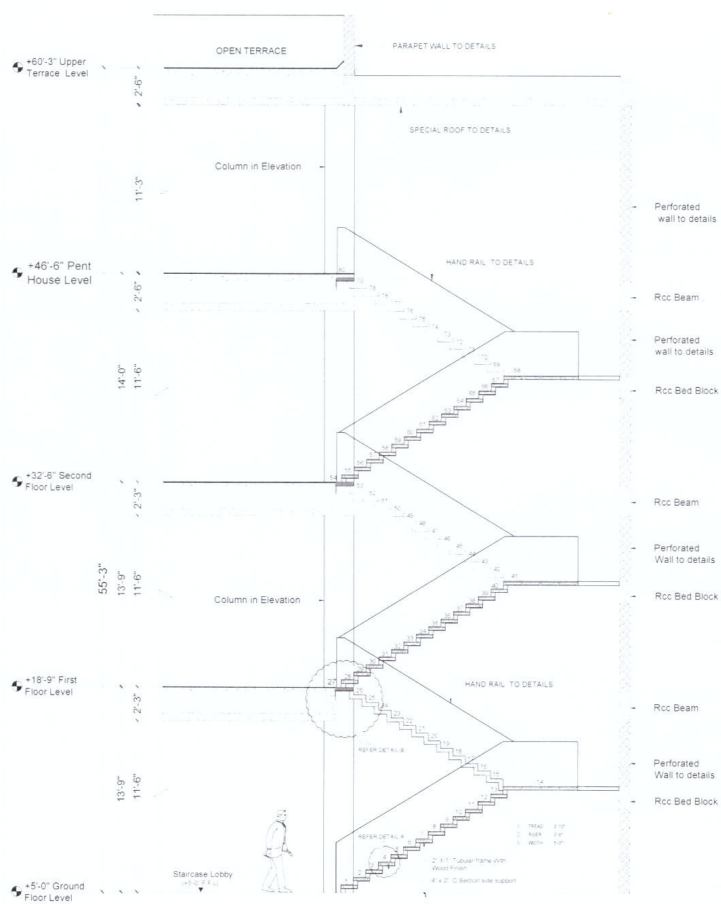

SECTION - X X

M. MURALI, M.Arch., (MC Gill-Canada)
Registered Architect CA No: CA/85/9551.
142, Second Street, Kamaraj Avenue,
Adyar, Chennai - 600 020.
Phone: 044 - 24914226, 24413230

GOOD FOR CONSTRUCTION

Project File	PROPOSED RESIDENCE FOR Mr. SUKUMAR BALAKRISHNAN AND FAMILY AT POONAMALLEE
Client Name	Mr. SUKUMAR AND Mrs. SUDHA

METAL STAIRCASE DETAILS

	Proposed Residence for Mr. Sukumar Balakrishnan and Family at Poonamallee	MURALI ARCHITECTS M. Murali Mohan - Murali - Canada #142, Street 10, Poonamallee - Chennai-60 Ph: 044-26611000, 26611001, 26611002 Fax: 044-26611003 E: murali@murarchi.com www.muraliarchi.com, murali@gmail.com
ST 18/03/2012	Drawn: A. Senthil	METAL STAIRCASE DETAILS
NE 18/03/2012	Checked: A. Senthil	Date: 17/03/2012
36/25/12 DATE: 18/03/2012	Approved: A. Murali	Date: 17/03/2012



PROPOSED RESIDENCE FOR
Mr. SUKUMAR BALAKRISHNAN
AND FAMILY AT POONAMALLEE

Mr. SUKUMAR AND Mrs. SUDHA

EXTERIOR 3D VIEWS

M. MURALI, M.Arch., (MC Gill-Canada)
Registered Architect CA No: CA/85/9551
142, Second Street, Kamaraj Avenue,
Adyar, Chennai - 600 020.
Phone: 044 - 24914226, 24413230

REVISION	DATE	REMARKS

Proposed residence for
Mr. Sukumar
Balakrishnan and family
at Poonamallee

drawn	
checked	Ar Seethapathi
approved	Ar Murali

MURALI ARCHITECTS
(M. MURALI, M.Arch., (McGill - Canada))

142, Second Street, Kamaraj Avenue, Adyar, Chennai-20
Ph - 044 - 24914226, 044 - 24413230, 044 - 24901910

email: archmurali@hotmail.com
archmurali@yahoo.co.in
archmurali@gmail.com
www.muraliarchitects.blogspot.com

EXTERIOR 3D VIEWS

scale = FTS
Date = 16.03.2022


PROJECT 9 - SUMANGALI RESIDENCE AT ELLAMPILLAI

CLIENT NAME : Mrs Sumangali & Family | **SITE LOCATION :** Ellampillai | **PROJECT STATUS :** Scheme Stage.

DESIGN TEAM : Ar. Murali Murugan, Ar. Seethapathy, Ar. Rifaath, R.S Prem Mohan.

LIST OF WORKS DONE : All side elevations & 3D modelling for renders.

15 Feet Road

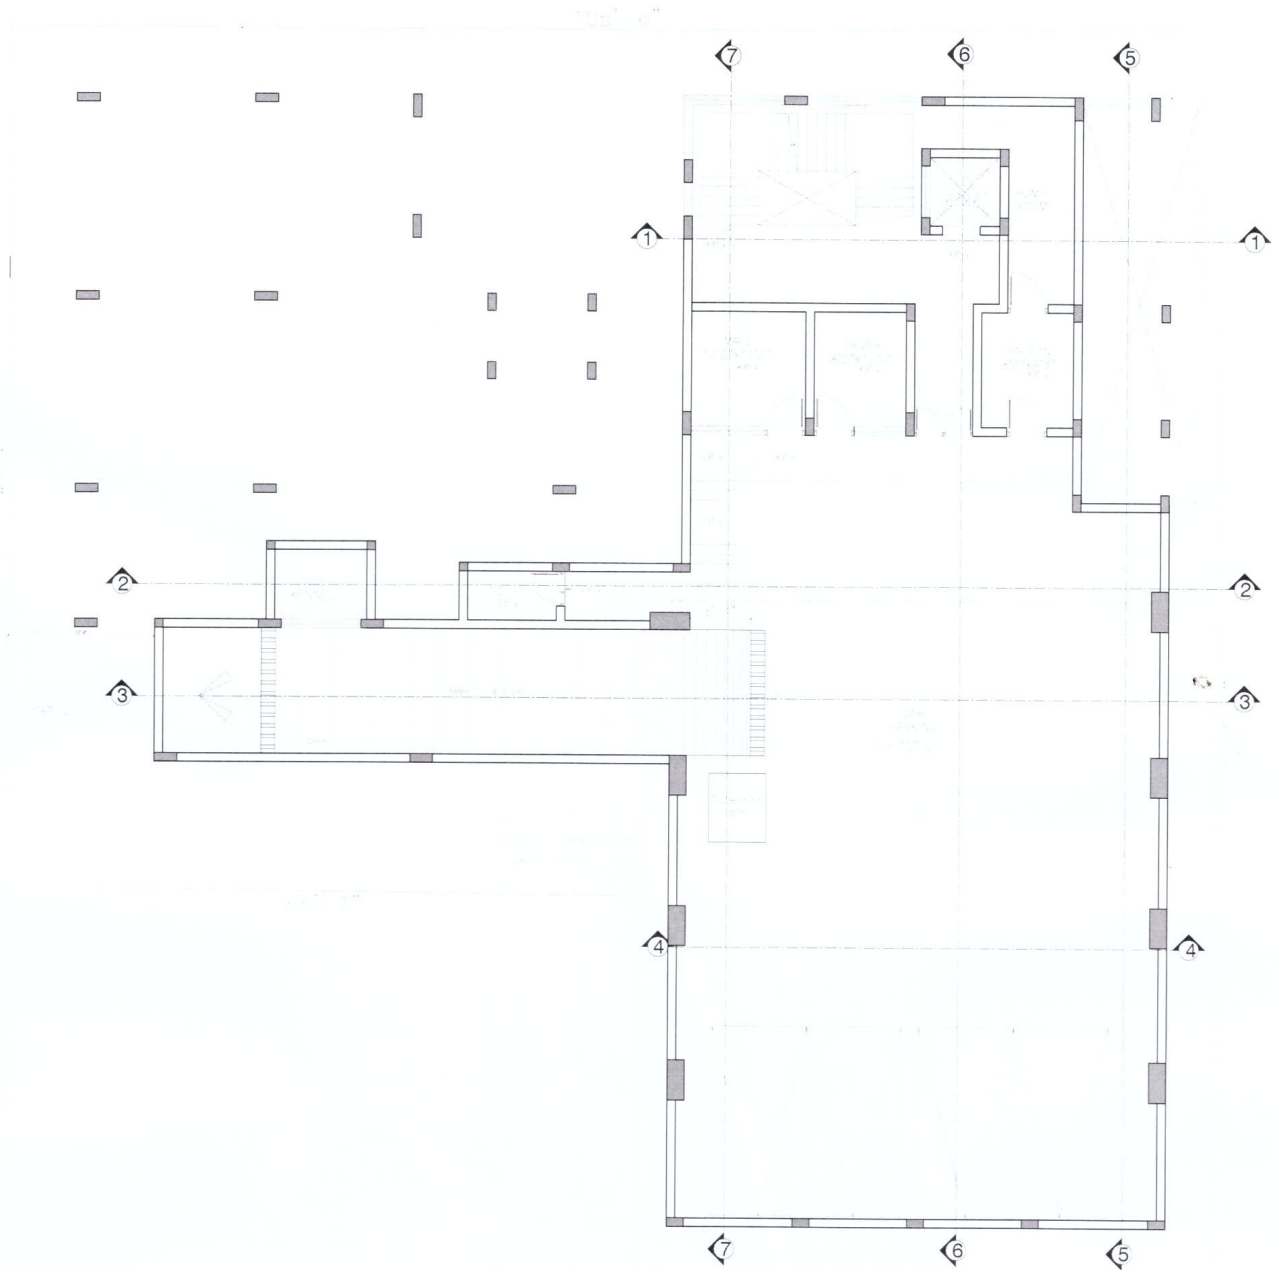

ENTRY

20 Feet Road


M. MURALI, M.Arch., (MC Gill-Canada)
 Registered Architect CA No: CA/85/9551
 142, Second Street, Kamaraj Avenue,
 Adyar, Chennai - 600 020.
 Phone: 044 - 24914226, 24413230

PROPOSED RESIDENCE FOR M. S. ANILKUMAR
 AND FAMILY AT ELAYAPALLA

BASIS PLAN
 1:100

MURALI ARCHITECTS M. MURALI M.Arch., (McGill-Canada)
 # 142, Second Street, Kamaraj Avenue, Adyar, Chennai-20.
 Ph - 044 - 24914226, 044 - 24413230.
 Telefax - 044 - 24413230.




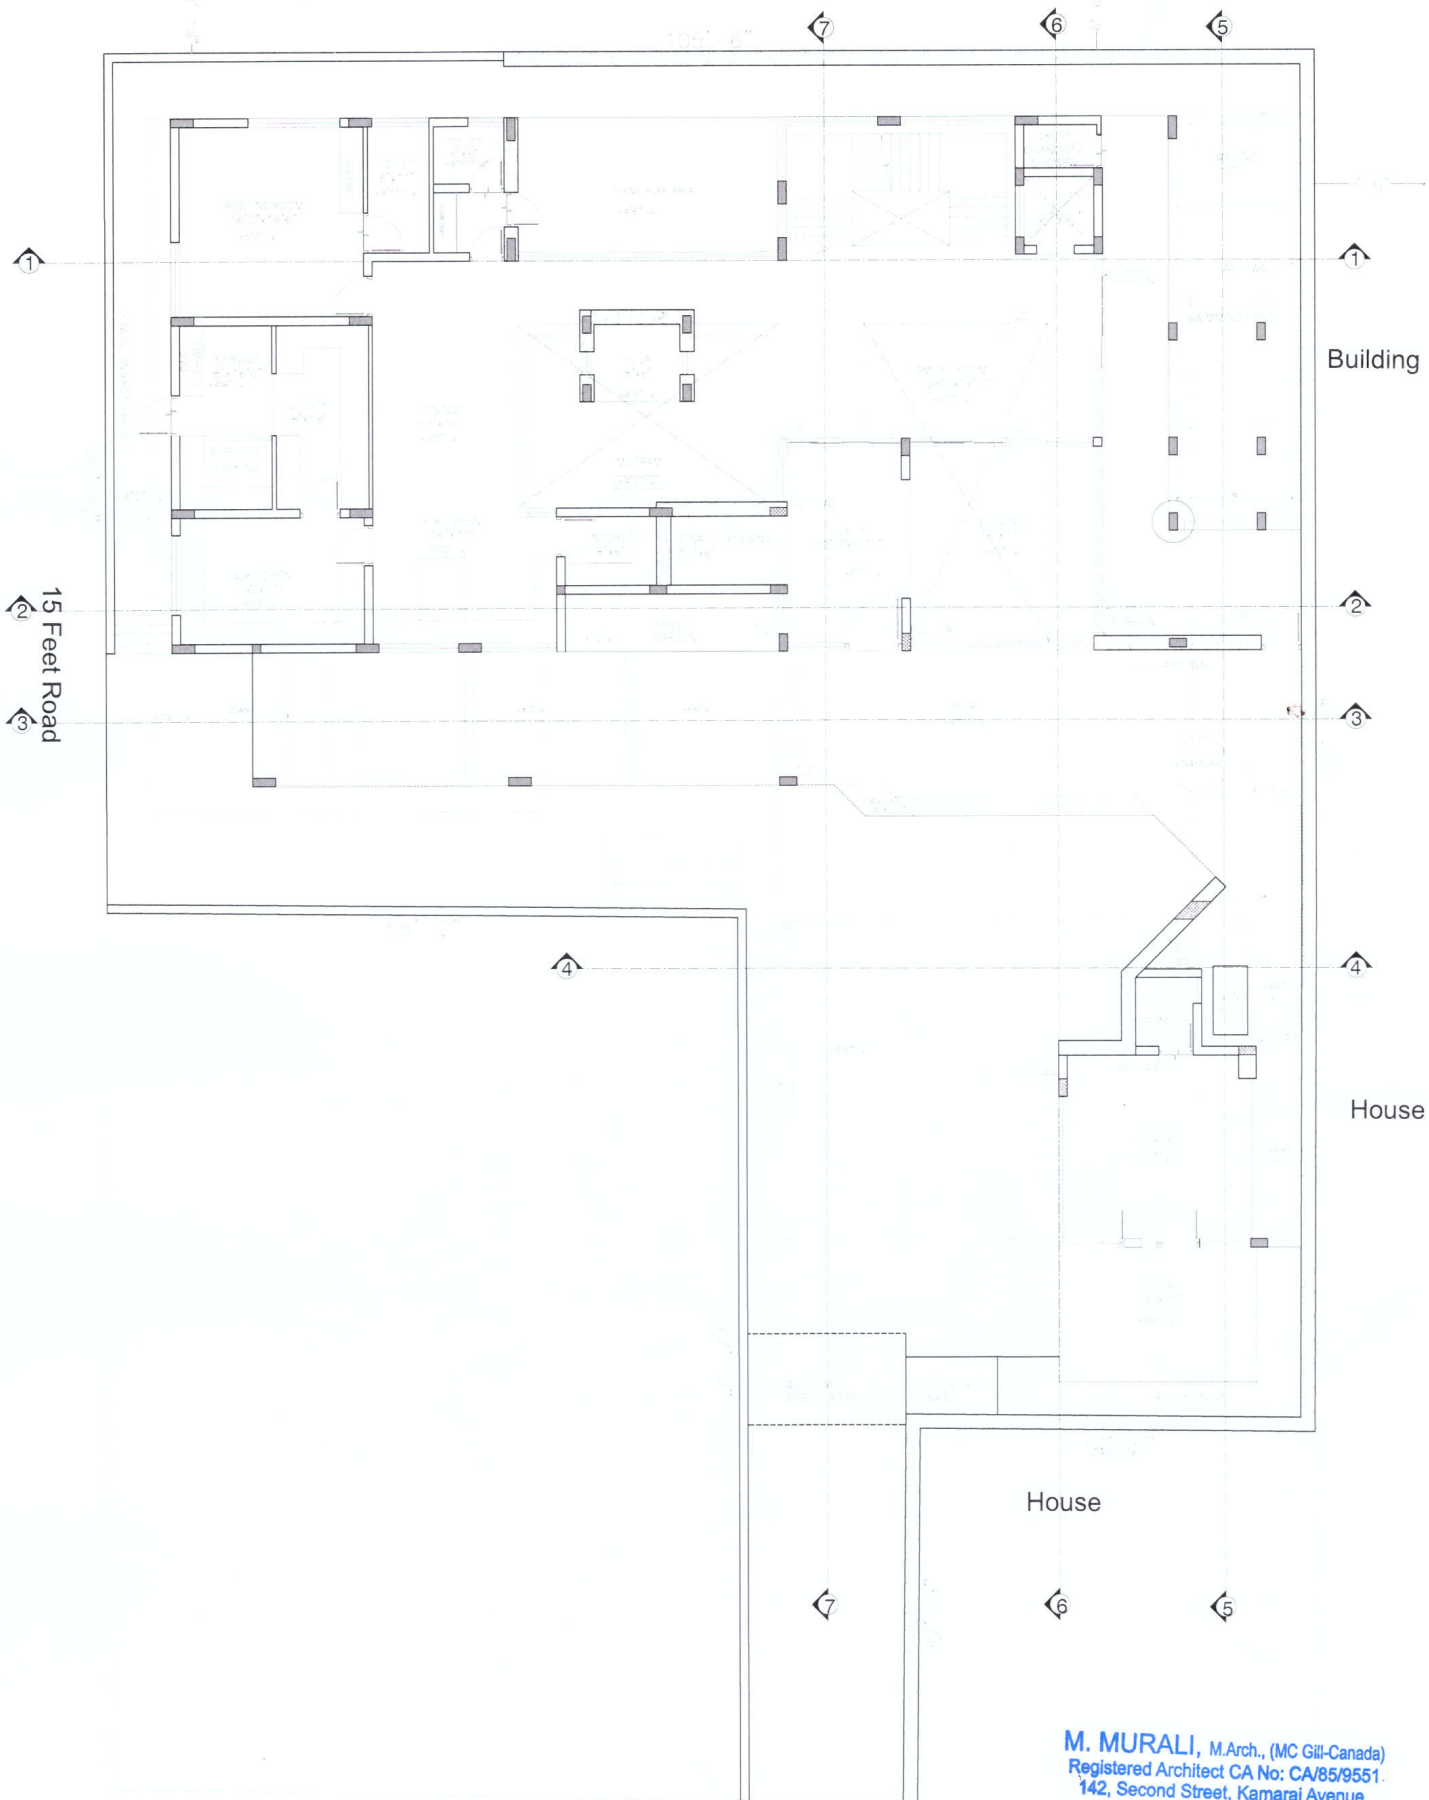

M. MURALI, M.Arch., (MC Gill-Canada)
 Registered Architect CA No: CA/85/9551.
 142, Second Street, Kamaraj Avenue,
 Adyar, Chennai - 600 020.
 Phone: 044 - 24914226, 24413230

ADVANCE COPY

15 Feet Road

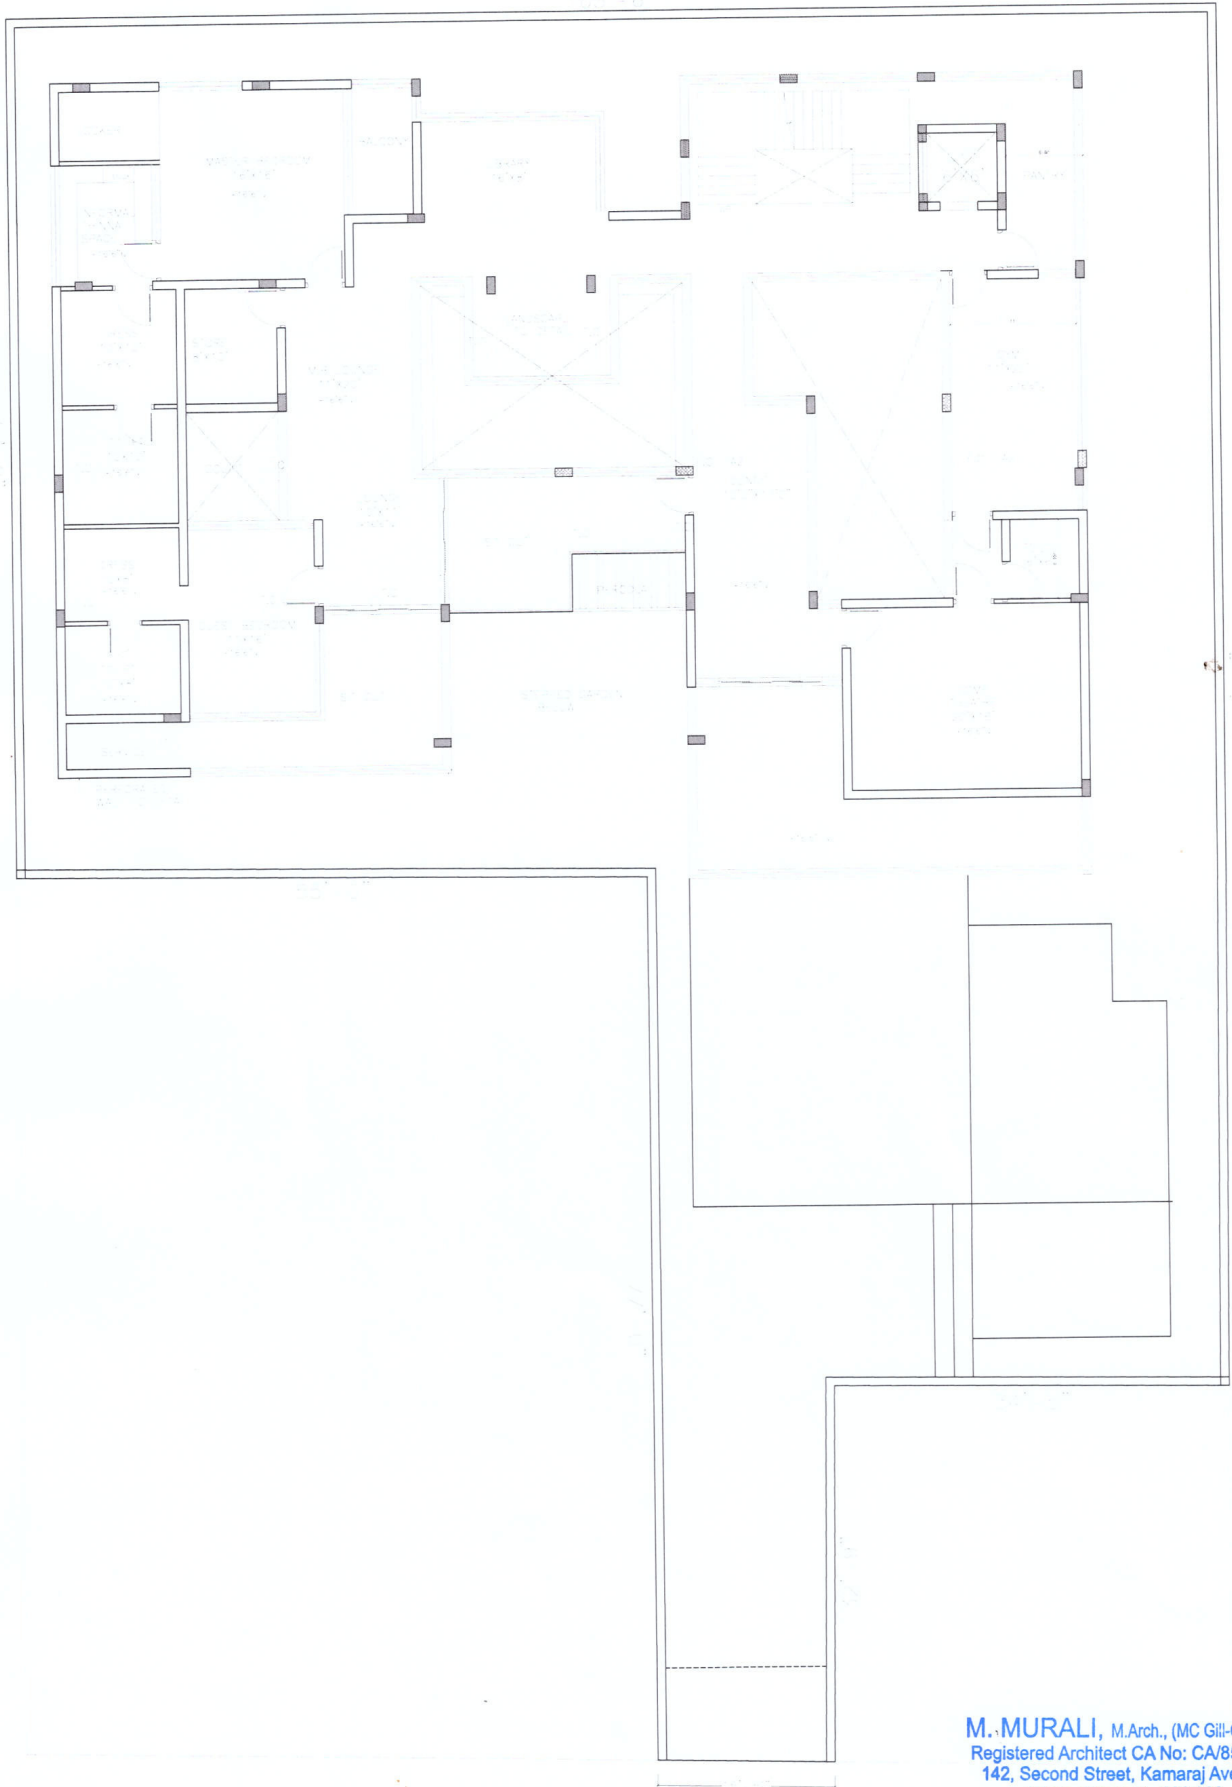

20 Feet Road

M. MURALI, M.Arch., (MC Gill-Canada)
 Registered Architect CA No: CA/85/9551.
 142, Second Street, Kamaraj Avenue,
 Adyar, Chennai - 600 020.
 Phone: 044 - 24914226, 24413230

MURALI ARCHITECTS M.MURALI M.Arch., (McGill-Canada)
 # 142, Second Street, Kamaraj Avenue, Adyar, Chennai-20.
 Ph - 044 - 24914226, 044 - 24413230.
 Telefax - 044 - 24413230;
 email: archmurali1@gmail.com



15 Feet Road

20 Feet Road

M. MURALI, M.Arch., (MC Gill-Canada)
 Registered Architect CA No: CA/85/9551.
 142, Second Street, Kamaraj Avenue,
 Adyar, Chennai - 600 020,
 Phone: 044 - 24914226, 24413230

PROPOSED RESIDENCE FOR MR. SHANMUGAM
 AND FAMILY AT ELAYAPALLA

20th Nov 2022
 FIRST FLOOR PLAN

DATE	20/11/22
PROJECT	PROPOSED RESIDENCE FOR MR. SHANMUGAM AND FAMILY AT ELAYAPALLA
CLIENT	MR. SHANMUGAM
LOCATION	ELAYAPALLA




MURALI ARCHITECTS M.MURALI M.Arch., (McGill-Canada)
 # 142, Second Street, Kamaraj Avenue, Adyar, Chennai-20.
 Ph - 044 - 24914226, 044 - 24413230.
 Telefax - 044 - 24413230.

15 Feet Road


20 Feet Road

M. MURALI, M.Arch., (MC Gill-Canada)
 Registered Architect CA No: CA/85/9551
 142, Second Street, Kamaraj Avenue,
 Adyar, Chennai - 600 020.
 Phone: 044 - 24914226, 24413230



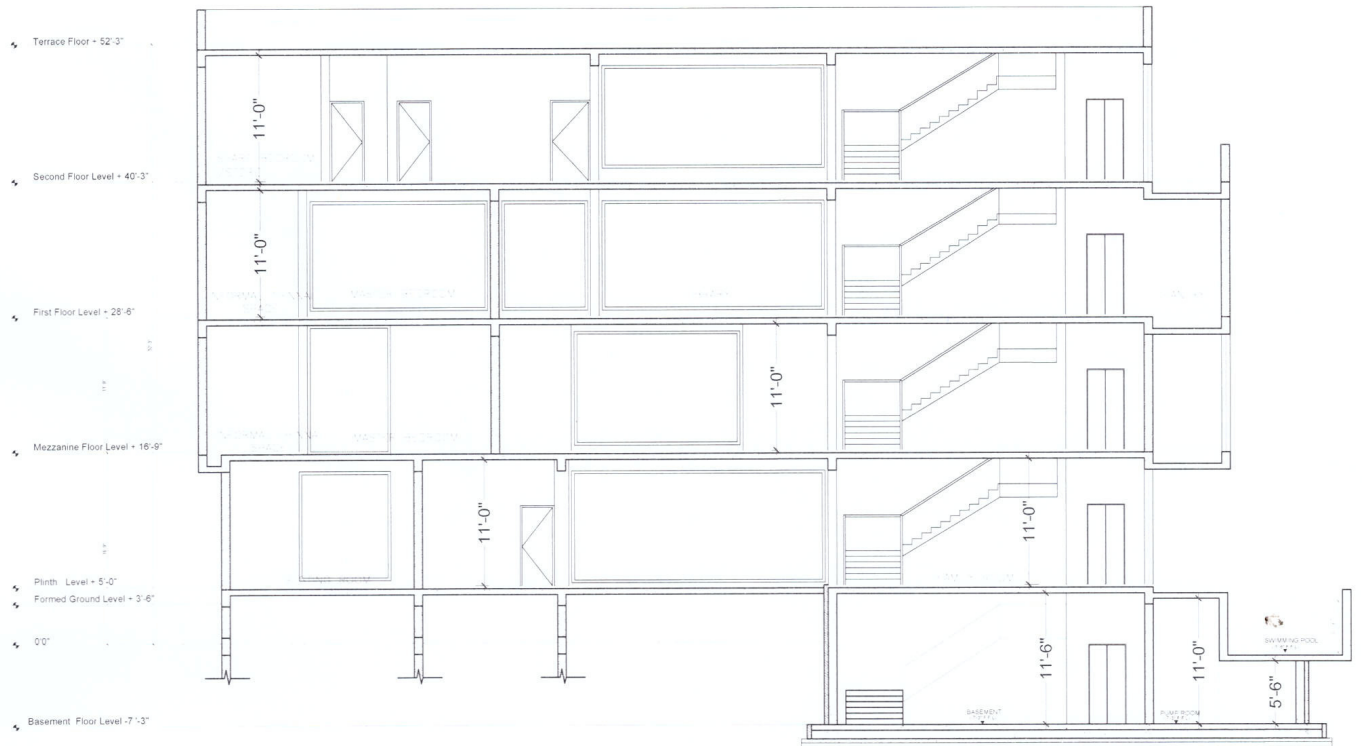


SECTION-1

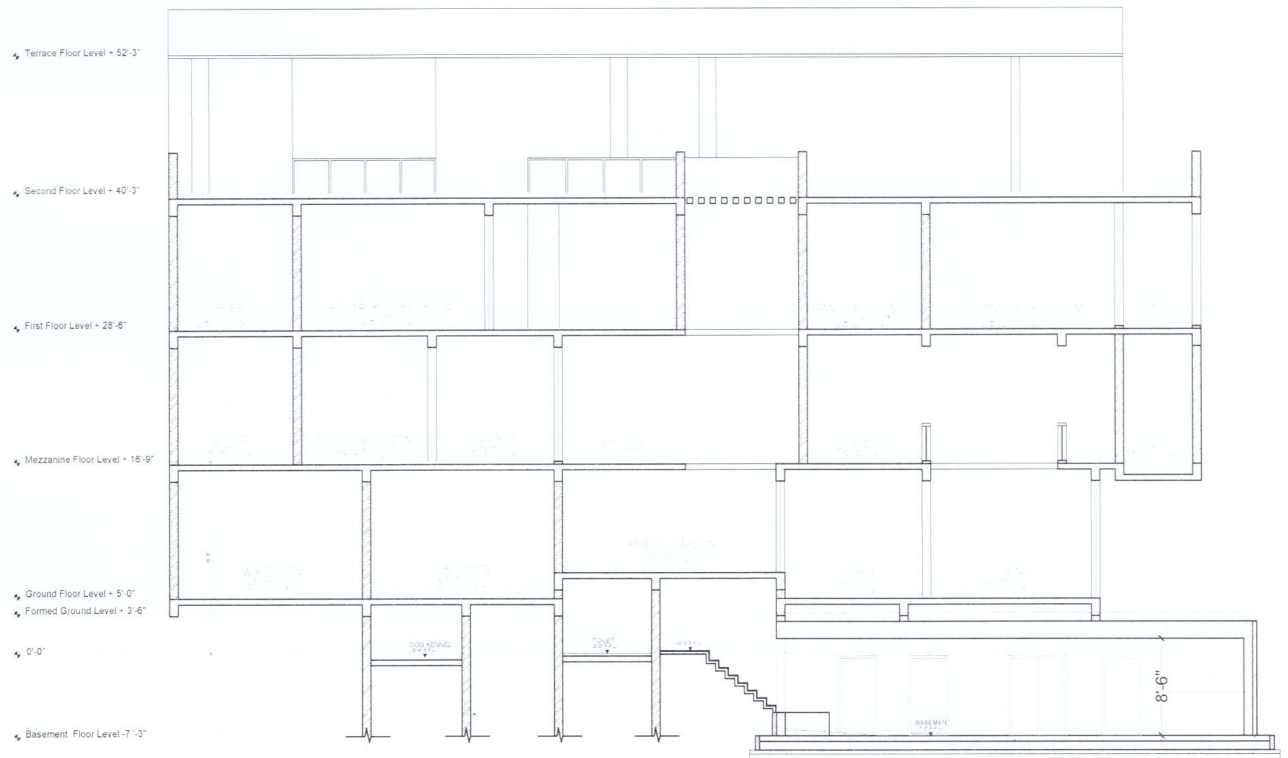


SECTION-2

M. MURALI, M.Arch., (MC Gill-Canada)
 Registered Architect CA No: CA/85/9551.
 142, Second Street, Kamaraj Avenue,
 Adyar, Chennai - 600 020.
 Phone: 044 - 24914226, 24413230

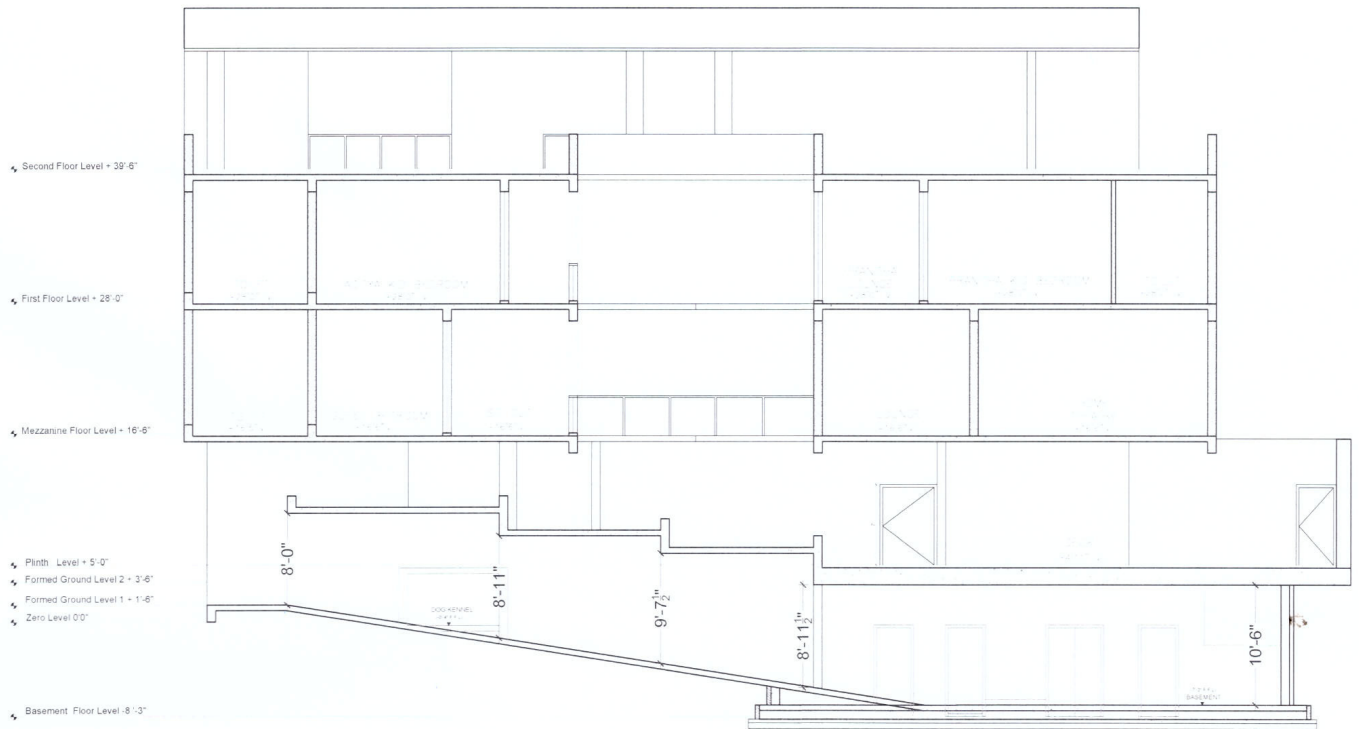

SECTION-3

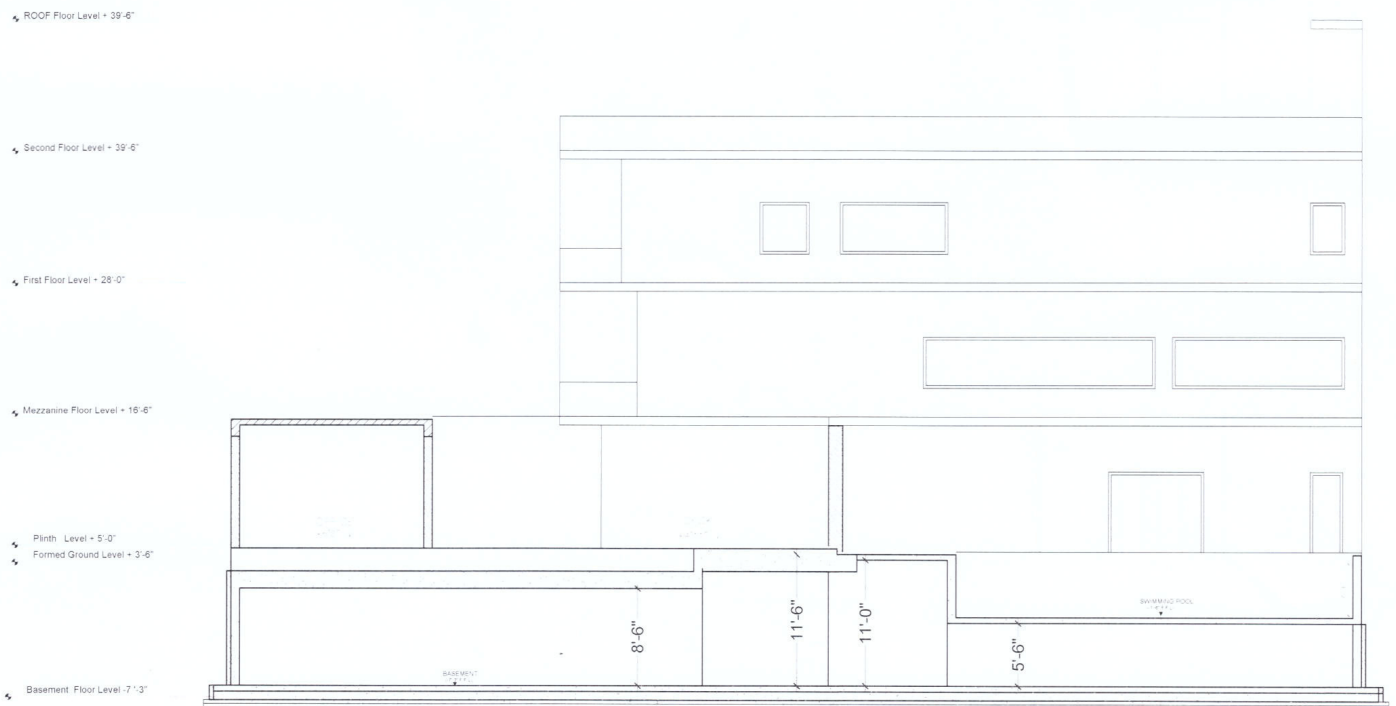

SECTION-5

M. MURALI, M.Arch., (MC Gill-Canada)
 Registered Architect CA No: CA/85/9551
 142, Second Street, Kamaraj Avenue,
 Adyar, Chennai - 600 020.
 Phone: 044 - 24914226, 24413230

ROOF Floor Level + 39'-6"

Second Floor Level + 39'-6"

First Floor Level + 28'-0"


Mezzanine Floor Level + 16'-6"

Plinth Level + 5'-0"

Formed Ground Level + 3'-6"

Level + 0'-0"

Basement Floor Level -8'-3"

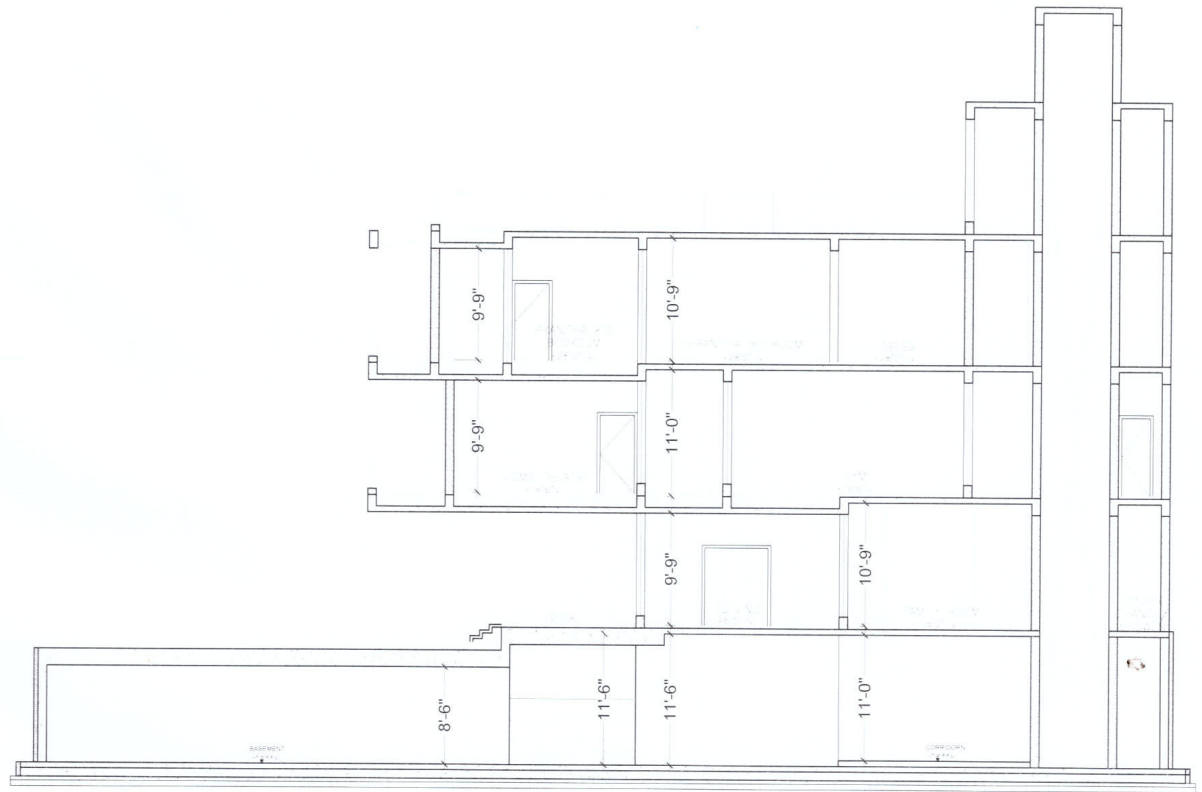

SECTION-6

ROOF Floor Level + 39'-6"

Second Floor Level + 39'-6"

First Floor Level + 28'-0"


Mezzanine Floor Level + 16'-6"

Plinth Level + 5'-0"

Formed Ground Level + 3'-6"

Level + 0'-0"

Basement Floor Level -7'-3"

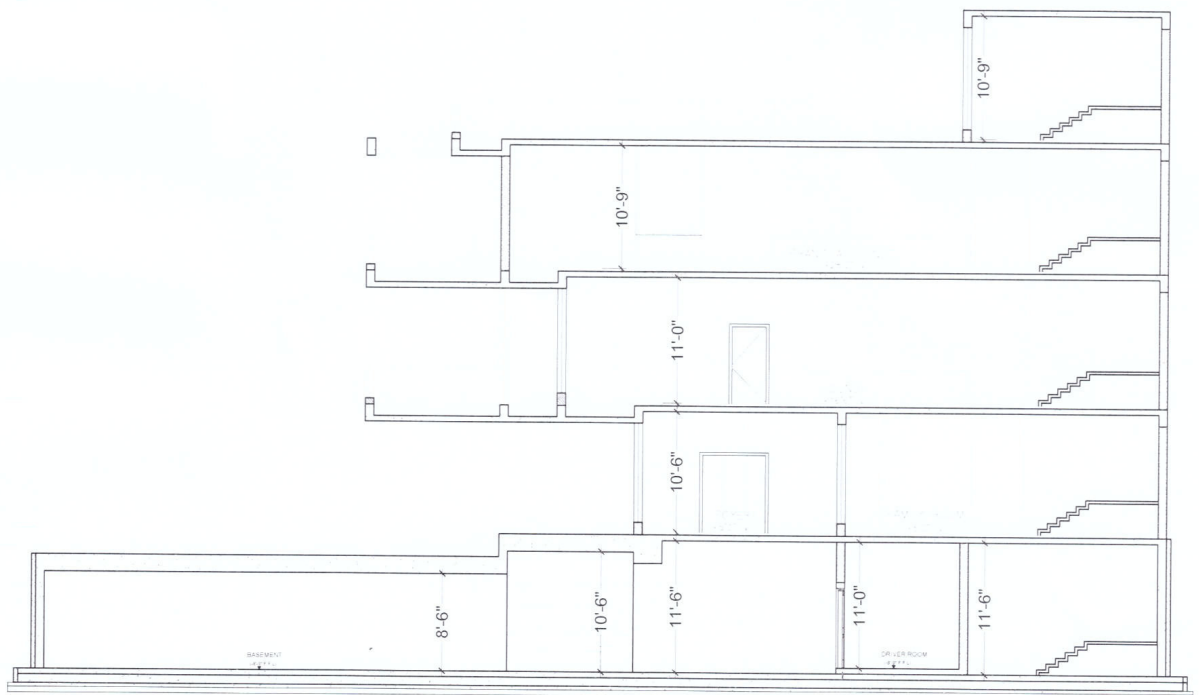

SECTION-7

M. MURALI, M.Arch., (MC Gill-Canada)
 Registered Architect CA No: CA/85/9551
 142, Second Street, Kamaraj Avenue,
 Adyar, Chennai - 600 020.
 Phone: 044 - 24914226, 24413230

PROPOSED RESIDENCE FOR M. S. ANILKAVI 30' x 40' x 10' AT ELAVARLA	DATE: 14/05/2020 SCALE: 1/8" = 1'-0"	DESIGNED BY: M. MURALI CHECKED BY: M. MURALI APPROVED BY: M. MURALI	N
---	--	--	----------

PROJECT 10 – AVA COMPLEX AT SULLIPALAYAM



CLIENT NAME : -| **SITE LOCATION :** Sullipalayam | **PROJECT STATUS :** Construction stage.

DESIGN TEAM : Ar. Murali Murugan, Ar. Seethapathy, Ar. Gowthaman, R.S Prem Mohan.

LIST OF WORKS DONE : Electrical layouts.

F O U N D A T I O N

PROPOSED AVA COMPLEX AT SULLIPALAYAM

M. MURALI, M.Arch., (MC Gil-Canada)
 Registered Architect CA No: CA/85/9551
 142, Second Street, Kamaraj Avenue,
 Adyar, Chennai - 600 020.
 Phone: 044 - 24914226, 24413230

GROUND FLOOR ELECTRICAL ALYOUT

REVISION		
S.No	DESCRIPTION	DATE
RO	ADVANCE COPY	03.12.2021

DATE : 03.12.2021

SCALE : 1"=8'0"

Drawn : AR.Gowthaman


Checked: MR.Murali

FILE NO. :

MURALI ARCHITECTS M.MURALI M.Arch., (McGil-Canada)
 # 142, Second Street, Kamaraj Avenue, Adyar, Chennai - 20.
 Ph - 044 - 24914226, 044 - 24413230.
 Telefax - 044 - 24413230.
 email: archmurali@gmail.com



ARCHITECT'S

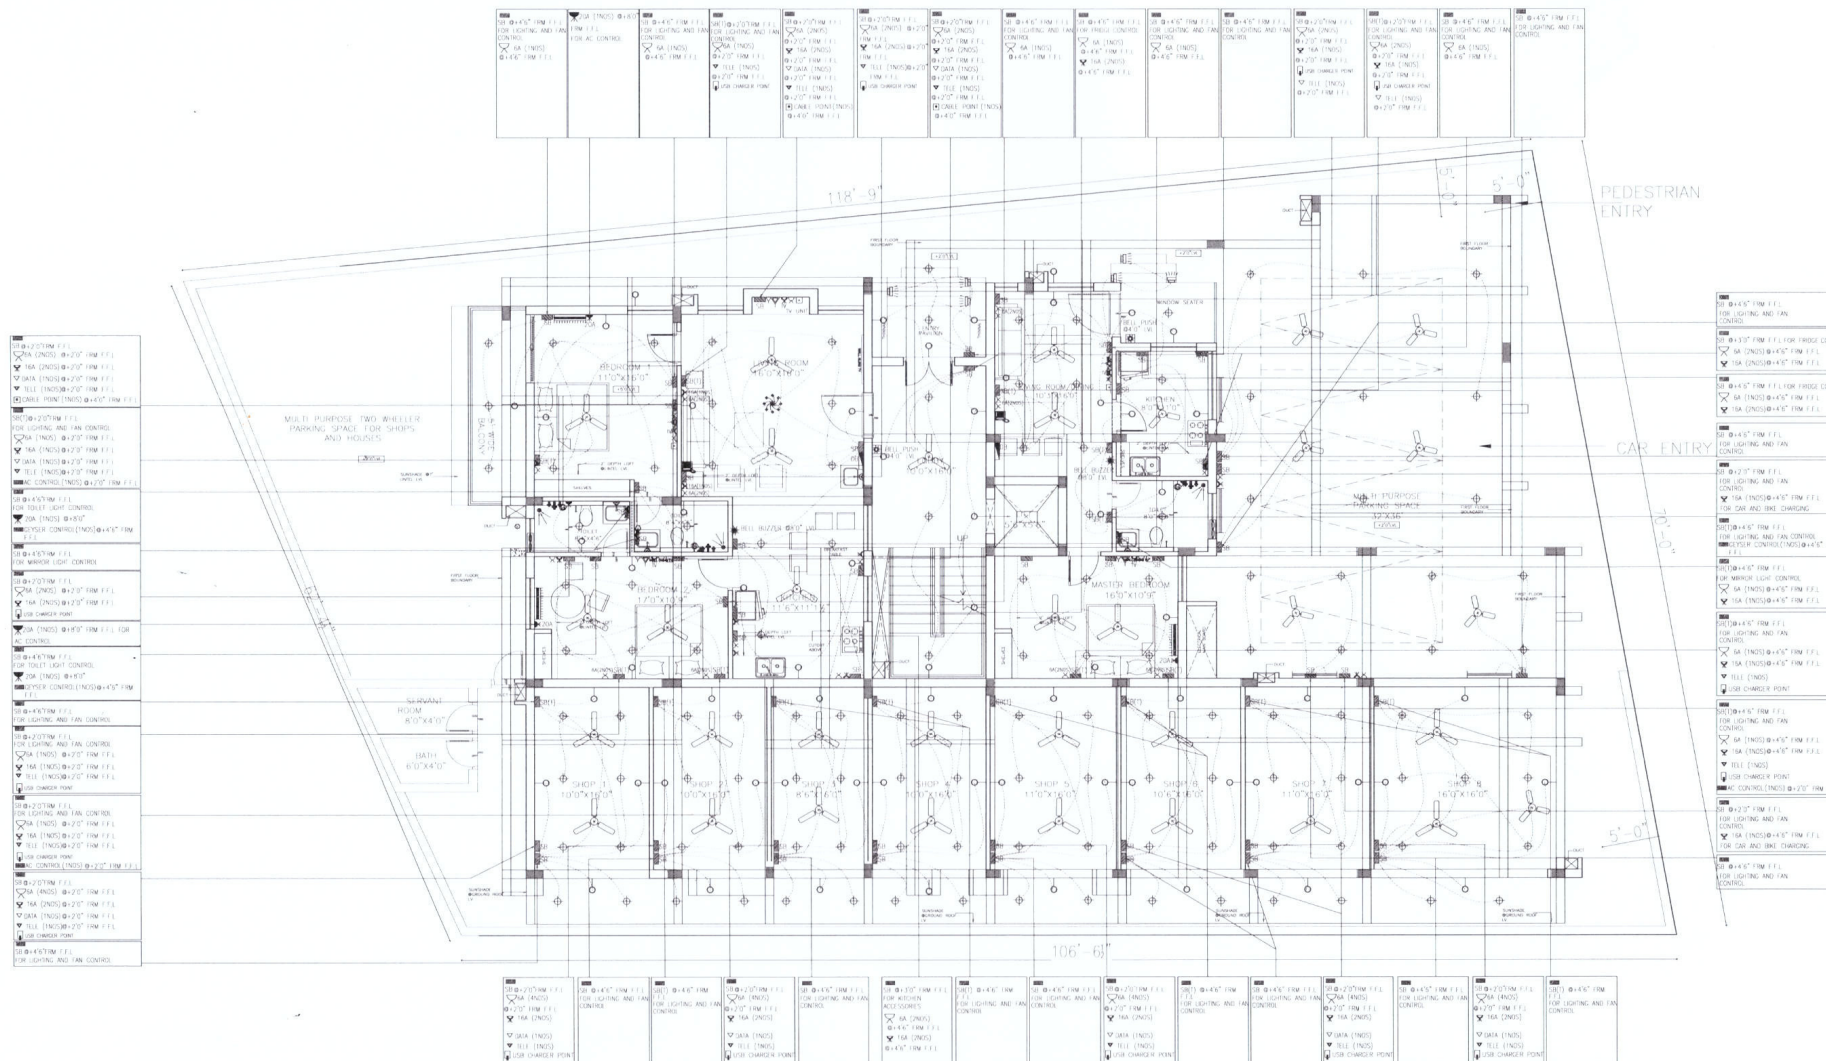

LEGEND	
	Main electrical panel (MCP)
	Distribution board at F/B
	Ceiling fan
	Decorative wall light
	Down light
	Switch board at F/B
	Cable TV outlet at F/B
	Alarm light at F/B
	Component light at F/B
	Chandelier
	Inset panel at F/B
	Door phone Monitor at F/B
	White Phone Camera at F/B
	Flood Light at F/B
	CCTV at F/B
	Bore light in the room
	Cable connected system
	Emergency alarm (buzzer)
	Power light
	Smoke point
	Floor lamp
	Track lighting

1.23 CRITICAL OVERVIEW OF THE FIRM

Each and every project is a learning experience at **Murali Architects**. The friendly and boundary less culture there gave me to explore so much. The completion of a project, Deadlines, Client meetings, Site Visits detailing all these gave me lots of exposure in the practical field. Talking about the practical field, unlike academics' project there are much more criteria that we should be looking before proceeding into a design.

We should full fill the clients needs and requirements, put in our ideas, check for the feasibility of the concept n design when taken to structures and construction and much more. **“Design is a back-and-forth process”** this is the statement which is very common to me since the time I have been introduced to the term ‘design’. But in the practical field I have seen the words come true. With lots of work, efforts, critical thinking, brain storming sessions, multiple redo’s and back – forth process a proper and fruitful design is produced.

Working on a live project and preparing working drawings for the same, gives you a lot of knowledge regarding the construction and technical details. Looking into the drawings coming into reality at site gives you a more better understanding than those lines on thin sheet of paper. Murali Architects gave me an opportunity to explore all this and made me gain a good exposure in the field and a good learning to carry forth in my professional life further.