



SATHYABAMA

**INSTITUTE OF SCIENCE AND TECHNOLOGY
(DEEMED TO BE UNIVERSITY)**

Accredited with “A” grade by NAAC | 12B Status by UGC | Approved by AICTE

Jeppiaar Nagar, Rajiv Gandhi Salai, Chennai – 600 119

www.sathyabama.ac.in

**SCHOOL OF BUILDING AND ENVIRONMENT
DEPARTMENT OF ARCHITECTURE
PRACTICAL TRAINING PORTFOLIO (SAR4063)
MAY 2022**

Name of the Student : YOKESH.V Reg No. :

37210046

Semester : X

Batch : 2017-2022



SATHYABAMA

INSTITUTE OF SCIENCE AND TECHNOLOGY
(DEEMED TO BE UNIVERSITY)

Accredited with “A” grade by NAAC | 12B Status by UGC | Approved by AICTE

Jeppiaar Nagar, Rajiv Gandhi Salai, Chennai – 600 119

www.sathyabama.ac.in

SCHOOL OF BUILDING AND ENVIRONMENT

DEPARTMENT OF ARCHITECTURE

VIVA-VOCE EXAMINATION

This is to certify that the practical training SAR 4063 is the work of **YOKESH.V** who had undergone training in **PSP DESIGN** has been monitored by the continuous assessment during December 2021 to MAY 2022.

Dr. Devyani Gangopadhyay

DEAN

Submitted for Viva voce Examination held on 09/05/2022

Internal Examiner

Ar. Selvakumar

External Examiner



SATHYABAMA

INSTITUTE OF SCIENCE AND TECHNOLOGY
(DEEMED TO BE UNIVERSITY)

Accredited with “A” grade by NAAC | 12B Status by UGC | Approved by AICTE

Jeppiaar Nagar, Rajiv Gandhi Salai, Chennai – 600 119

www.sathyabama.ac.in

DECLARATION

I **YOKESH.V** hereby declare that the Training Report **DECEMBER 2021 – MAY 2022** done by me under the guidance of **Ar.SUNIIL PHILIIP** is submitted in partial fulfillment of the requirements for the completion of practical training session.

DATE : 09/05/2022

PLACE : CHENNAI

SIGNATURE OF CANDIDATE

ACKNOWLEDGEMENT

I am pleased to acknowledge my sincere thanks to **Board of Management of SATHYABAMA** for their kind encouragement in doing this project and for completing it successfully. I am grateful to them.

I convey my thanks to **Dr. Devyani Gangopadhyay**, Dean, School of Building and Environment and **Dr. SURESH KUPPUSAMY**, Design Chair, Department of Architecture for having been a constant source of support and encouragement.

I wish to express my thanks to all Teaching and Non-teaching staff members of the Department of who were helpful in many ways for the completion of the project.

I would like to express my sincere and deep sense of gratitude to **Ar. SUNIL PHILIIP, PSP DESIGN** for his valuable guidance, support and constant encouragement which paved way for the successful completion of my Practical training session. I also wish to express my gratitude to the entire **PSP DESIGN** team who gave me complete freedom to explore and experiment my ideas.

Joining Letter



PSP Design
103/124, Punga Reddy
Gardens, Old Street
Nadapalayam,
Chennai - 600115

office@pspdesign.in
www.pspdesign.in

Ref. No. PSP/App Lt/21-22/01
Date - 27th December 2021

Mr. V. Yokesh,
No.33, 5th Main Road,
Thillai Ganga Nagar, Nanganallur,
Chennai - 600061

Sub: Appointment as Trainee Architectural Consultant.

Dear Mr. Yokesh,

With reference to your application for the post for "Trainee Architectural Consultant" in our Organization, we are pleased to appoint you on the following terms and conditions.

Start Date - 27th December 2021

REMUNERATION

Your Remuneration per month will be
- Rs.5000/-

PROBATION/CONFIRMATION

You will be on probation for a period of six months from the date you report for duty. Upon completion of probation you will be confirmed provided your work and conduct have been found satisfactory.

During probation in the event of your resignation or termination of service, either side will have to give notice of 15 days or salary in lieu of. Subsequently the notice period of one month or salary in lieu of will be given by either side.

LEAVE

You will be entitled to 15 days privilege leave after completing a year of service. You will be entitled to 6 days of casual leave in a year. Any leave on account of sickness will be adjusted against entitlement of casual or privilege leave as applicable. These are subject to changes as per company policy.

SECURITY

You are requested not to divulge or pass any information related to any aspect of the company to any person not employed by the company. You are also requested not to take any drawings out of the office except for official purpose, in hard or soft copy. Indulgence in such activity will render your service liable for termination with immediate effect. You are also required to maintain the secrecy of and not divulge any information regarding your remuneration / terms of employment.

ADDITIONAL EMPLOYMENT

You are not to engage yourself in other gainful or commercial employment / business, part or full time, directly or indirectly, as long as you are a consultant with the company.

OTHER TERMS AND CONDITIONS

The management reserves the right to change your designation and / or duties as and when required and transfer to any place in India for assignment.

The current mode of operation is work from home, so there is no need to report to office at the current moment. As and when the organisation decides to open its offices, you will be required to report to the said office for work.

Please sign the duplicate copy of the appointment letter and return to us your acceptance of the appointment and other terms and conditions.

We would like to welcome you to our organisation and are sure of a long and mutually fruitful association.

Yours sincerely,

For PSP Design,

A handwritten signature in black ink, appearing to be "V. Yokesh", written over a horizontal line.

Partner

Monthly Report



SATHYABAMA

INSTITUTE OF SCIENCE AND TECHNOLOGY
(DEEMED TO BE UNIVERSITY)
Accredited "A" Grade by NAAC | 12B Status by UGC | Approved by AICTE
www.sathyabama.ac.in

DEPARTMENT OF ARCHITECTURE

PROFESSIONAL PRACTICAL TRAINING REPORT 2022

(Continuous progress report of the trainee architect for the period of One month in the office to be submitted to HOD by the Trainee in Charge of the Organization)

- Name of the office / organization : PSP DESIGN
- Address & Contact Number : D3, P4, Ranga Reddy Garden, Meenambur, Chennai - 115, Ph. No: 98271029584
- Name of the student : V. YOGESH
- Duration : From 1/02/2022 To 29/02/2022
- Total No. of days : 22 days
- Evaluation of Performance criteria shall be on
* Note: Kindly grade the student as per his/her overall performance in the office during the assessment month which will be converted to the allotted 90 marks by the department.

Description of works	Excellent	Good	Fair	Poor	NA
Understanding of office culture		✓			
Participation in the office		✓			
Reading of drawings		✓			
Presentation Techniques					✓
Model making works					✓
Understanding of construction details					✓
Drafting Skills (Manual / Computer)		✓			✓
Site Supervision / Discussion with clients					
Adherence to Time schedule		✓			
Other computer skills		✓			
File and Office Maintenance					✓
Coordination with other consultants					✓
Overall Grading*	B.				

(A - 90, B - 80, C - 70, D - 60, E - 50)



SATHYABAMA

INSTITUTE OF SCIENCE AND TECHNOLOGY
(DEEMED TO BE UNIVERSITY)
Accredited "A" Grade by NAAC | 12B Status by UGC | Approved by AICTE
www.sathyabama.ac.in

7. Any other Remarks : _____

8. Signature of the Head of the Office / Organization (With Seal)



SUNIL THOMAS PHILIP (Architect)
3A, Riviera Park,
No. 11, 4th Main Road Estn.,
Kallur Gardens, Kottapalem,
Chennai - 600 065.
Phone: +91-44-24472328
CCA Reg. No: CA/2001/28446
CMAA Reg. No: RA/07/07305201



SATHYABAMA

INSTITUTE OF SCIENCE AND TECHNOLOGY

(DEEMED TO BE UNIVERSITY)

Accredited "A" Grade by NAAC | 12B Status by UGC | Approved by AICTE

www.sathyabama.ac.in

DEPARTMENT OF ARCHITECTURE

PROFESSIONAL PRACTICAL TRAINING REPORT 2022

(Continuous progress report of the trainee architect for the period of One month in the office to submitted to HOD by the Trainee in Charge of the Organization)

1. Name of the office / organization : PSP DESIGN
2. Address & Contact Number : D3, D4, Ranga Reddy Gootan, Nellore District, CL-115 Ph No: 9841029584
3. Name of the student : V. YOKESH
4. Duration : From 01/04/2022 To 30/04/2022
5. Total No. of days : 21 days

6. Evaluation of Performance criteria shall be on

* Note: Kindly grade the student as per his/her overall performance in the office during the assessment month which will be converted to the allotted 90 marks by the department.

Description of works	Excellent	Good	Fair	Poor	NA
Understanding of office culture	✓				
Participation in the office	✓				
Reading of drawings	✓				
Presentation Techniques	✓				
Model making works	NA				NA
Understanding of construction details	✓				
Drafting Skills (Manual / Computer)	✓				
Site Supervision / Discussion with clients	NA				NA
Adherence to Time schedule	✓				
Other computer skills	✓				
File and Office Maintenance	NA				NA
Coordination with other consultants	NA				NA
Overall Grading*	A				

(A-90, B-80, C-70, D-60, E-50)



SATHYABAMA

INSTITUTE OF SCIENCE AND TECHNOLOGY

(DEEMED TO BE UNIVERSITY)

Accredited "A" Grade by NAAC | 12B Status by UGC | Approved by AICTE

www.sathyabama.ac.in

7. Any other Remarks :

8. Signature of the Head of the Office / Organization (With Seal)

[Signature]




WORK DIARY

WEEKS	PROJECT NAME	WORK DONE
1	AMPERE SHOWROOM	SCHEMATIC DRAWINGS
2 - 3	MR.VINAY ASRANI RESIDENCE	BOQ AND CABINETRY DRAWINGS
4	AMPERE SHOWROOM & VINAY ASRARI	SINGLE LINE BOQ & FURNITURE DRAWINGS
5	ACCORD METROPOLITAN, CHENNAI	PRESENTATION SHEETS
6 - 9	VINAY ASRARI	WARDROBE DRAWINGS & SECTIONAL ELEVATION
10	LILAC, KUMBAKONAM	SINGLE LINE BOQ
11	MR.VINAY ASRANI, MR.GAMBIR CHORDIA	FALSE CEILING LAYOUT, DECK AREA DRAWING
12	MR.VINAY ASRANI RESIDENCE	FALSE CEILING & SECTIONAL ELEVATION
13	MR.AZHAR RESIDENCE	DOOR DETAIL
14 - 17	MR.VINAY ASRANI RESIDENCE	ELECTRICAL DRAWING, BRICK WORK DRAWING, WARDROBE DRAWING, SECTIONAL ELEVATION AND FALSE CEILING REVISED

Chief Architect Signature:

Office seal:

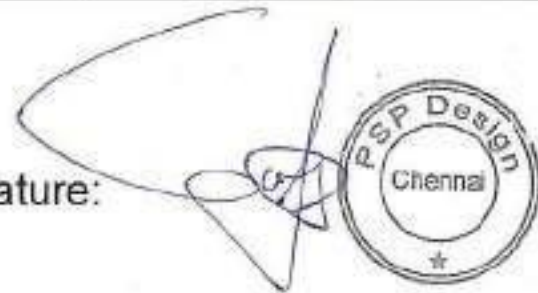

Consolidated Certificate



30th April 2022

To,
The Director,
Sathyabama Institute of Science and Technology,
Semmencheri,
Chennai – 600 119

Dear Sir,

Mr. Yokesh V Reg No. 37210046 has joined our office dt.27.12.2021 for his 10th Semester Internship Programme.

He has successfully completed his 92 days Internship period from this office starting from 27th December 2021 to 30th April 2022.

He has worked on various **Architectural & Interior Design projects**. His work involved Concept Design Development, Working Drawings and Coordinating with all team members.

His conduct has been very good during his tenure at PSP Design and we wish him the very best.



Office Seal

A handwritten signature in black ink, appearing to read "Ar. Sunil Thomas Philip".

Signature of Chief Architect

Ar. Sunil Thomas Philip

TABLE OF CONTENTS

CHAPTER NO	TITLE	PAGE NO
1.1	GENERAL	1
1.2	ABOUT THE FIRM	2
1.3	VINAY ASRANI RESIDENCE - CHENNAI	4
	1.3.1 STILT FLOOR CIVIL MARKING LAYOUT	5
	1.3.2 FALSE CEILING LAYOUT	6
	1.3.3 ELECTRICAL LAYOUT	8
	1.3.4 LOOPING LAYOUT	10
	1.3.5 SECTIONAL ELEVATION	11
	1.3.6 WARDROBE DRAWINGS	21
1.4	AMPERE SHOWROOM - BANGALORE	45
	1.4.1 SCHEMATIC LAYOUT	46
	1.4.2 SINGLE LINE BOQ	48

1.5	LILAC - KUMBAKONAM	49
1.5.1	SINGLE LINE BOQ	49
1.6	SAJI / RENU RETREAT - ECR	51
1.6.1	SCHEMATIC LAYOUT	52
1.7	ACCORD METROPOLITAN - CHENNAI	54
1.7.1	ROOM ELEVATION	55
1.7.2	BATHROOM ELEVATIONS	56
1.7.3	MATERIAL BOARD	57
1.7.4	FURNITURE REFERENCES	58
1.8	AZHARUDDIN RESIDENCE	59
1.9	GAMBIR CHORDIA RESIDENCE	61
1.10	CRITICAL OVERVIEW OF THE FIRM	62

1.1 GENERAL :

As a fresher, I was looking for a company, where I can apply the knowledge, my skills, and insights that, I have gained during my college days. PSP design is well-known that promoting and allowing young minds to grow with a supportive back and encouraging push. Furthermore, it has different working positions which match my abilities and interests, so, I see a good career start in the firm where I could work passionately and with great sincerity.

I've heard of your reputation in the industry, consistently listed as one of the top places to work and I would be proud to work for a company with such an excellent track record and a strong example of leadership in the industry and also I see this opportunity to learn office organization, quality detail drawings and the work flow in an organization.


1.2 ABOUT THE FIRM:

PSP Design founded in 2001, is a multi-disciplinary firm of architects in Chennai, with experience in the fields of architecture, interior design and graphic design. The firm is dedicated to developing well designed and creative solutions for residential, commercial and institutional projects. We believe in working with a team of qualified specialists, tailored to the need of each project, that will allow the firm to handle a range of projects while guaranteeing personal attention to every detail.


Our works seek to minimize the negative environmental impact of buildings by working on efficiency and moderation on the use of materials, energy and development space. Energy efficiency over the entire life cycle of a building is the most important goal of sustainable architecture and this is achieved by different techniques to reduce the energy needs of the building and capture or generate their own energy.

PSP DESIGN has also secured second prize in global competition for the National War Memorial, Delhi and several other awards related to various fields in architecture.

INTERNSHIP
P O R T

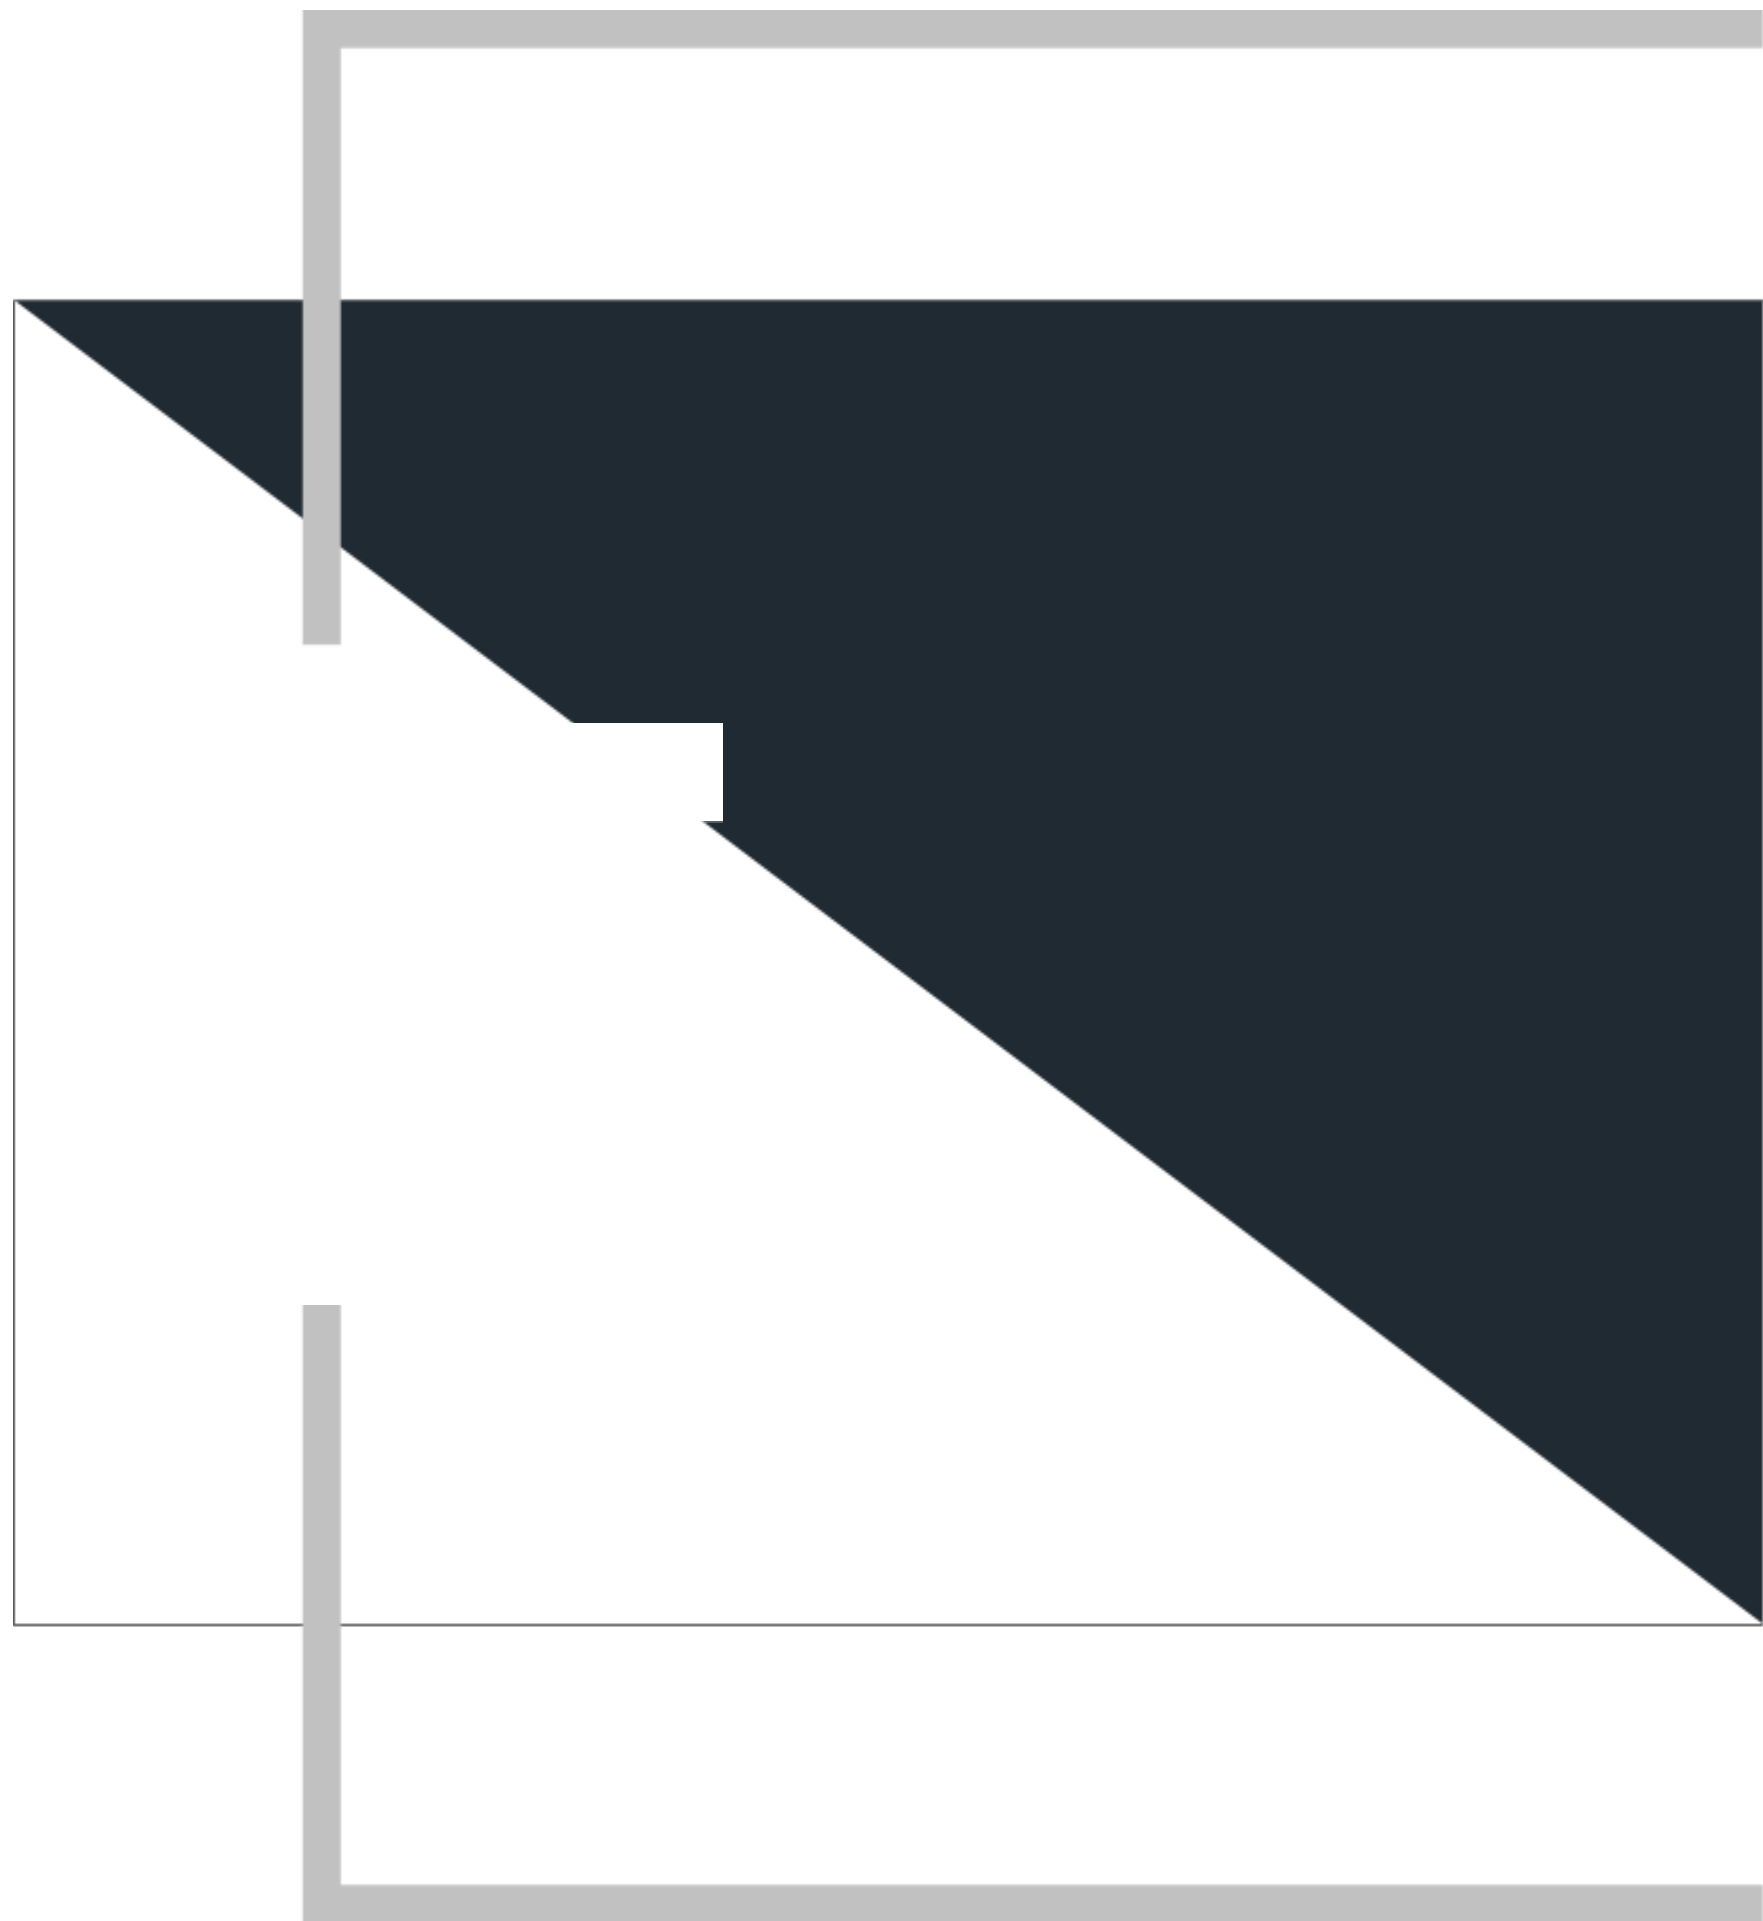




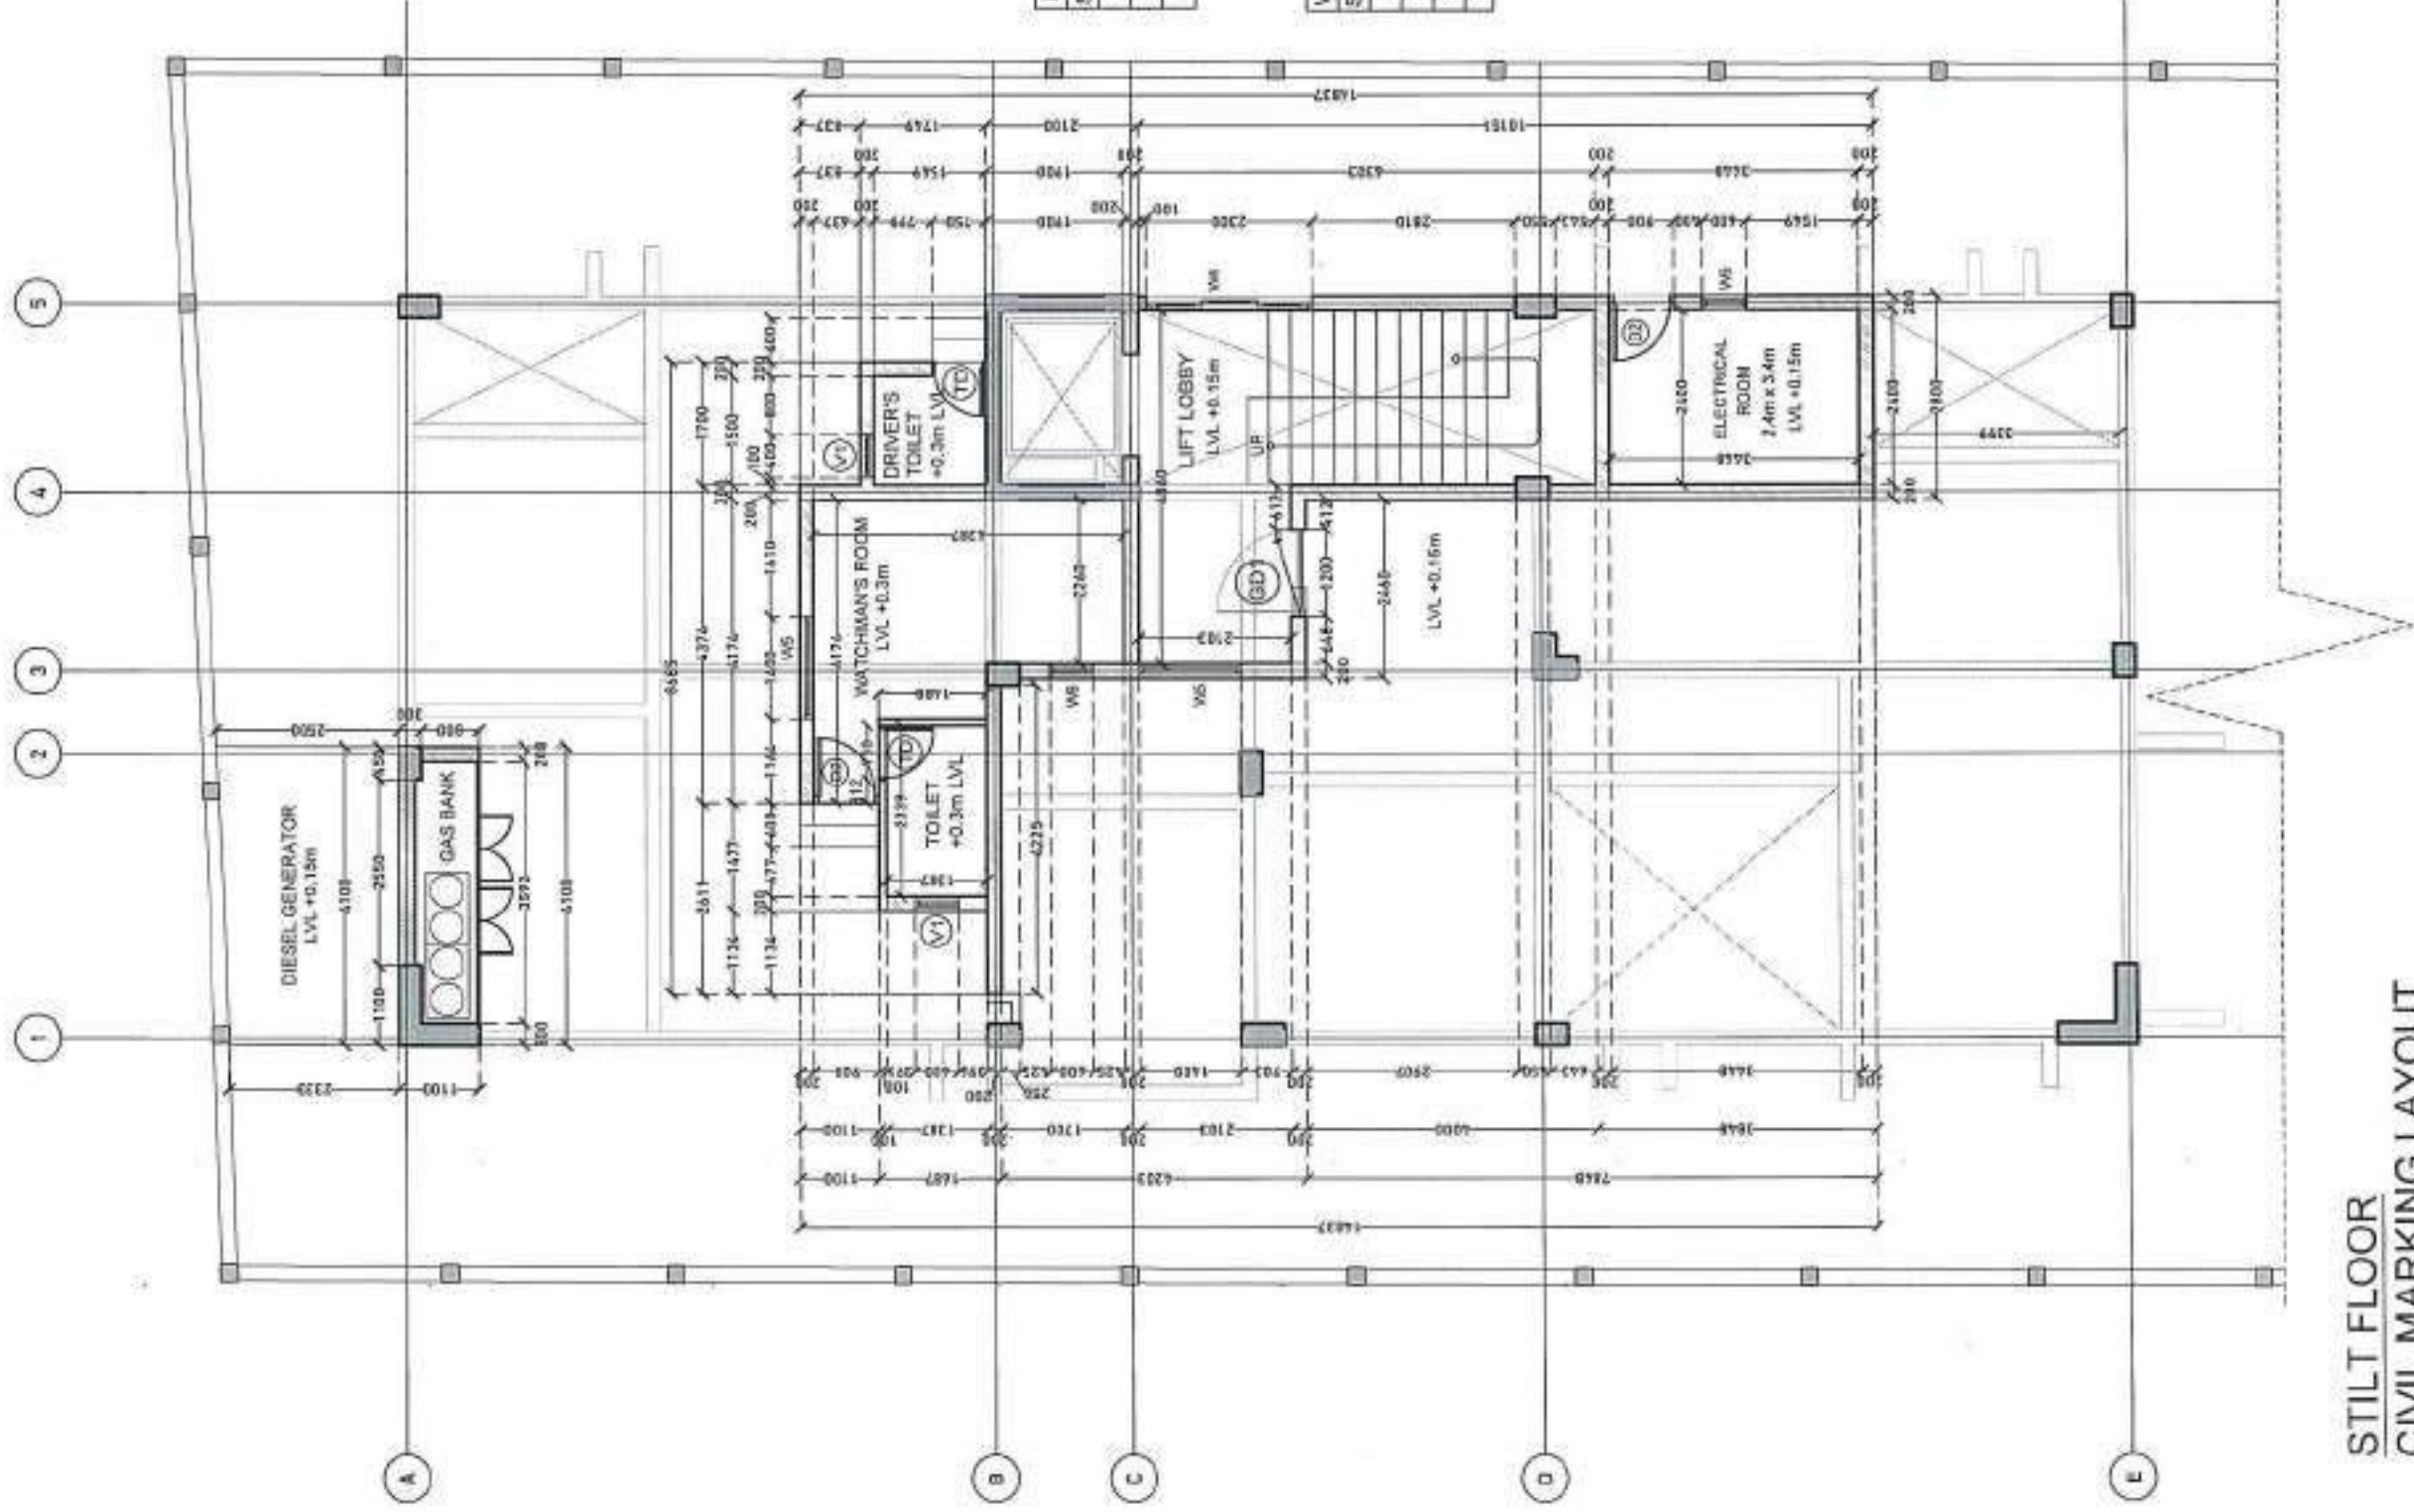

**STILT FLOOR
CIVIL MARKING LAYOUT**


DOOR SCHEDULE				
S.NO	DOOR	HEIGHT	WIDTH	NO.
1	GD1	2100	1200	GLASS DOOR 1
2	D2	2100	900	FLUSH DOOR 2
3	TD	2100	750	FLUSH DOOR 2

WINDOW SCHEDULE				
S.NO	WINDOW	HEIGHT	WIDTH	NO.
1	W4	1350	2300	750
2	W5	1350	1400	750
3	W6	1950	600	600
4	V1	600	600	1500

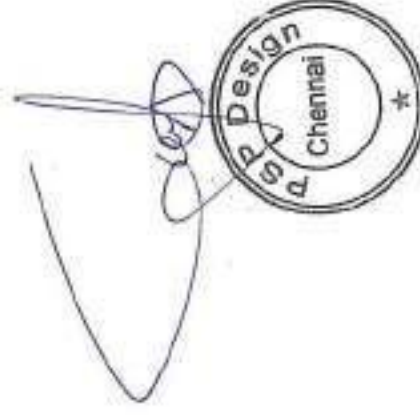

SHEET NOTES: • ALL DIMENSIONS ARE IN MILLIMETERS AND LEVELS ARE IN METERS UNLESS STATED OTHERWISE. • THE DRAWING SHOULD BE READ AND NOT REPRODUCED. • THE DRAWING IS A COPYRIGHT AND PROPERTY OF THE ARCHITECT. • ALL ARCHITECTURAL DRAWINGS MUST BE REVIEWED IN CONFORMANCE WITH STRUCTURAL AND SERVICES DRAWINGS. • ALL DIMENSIONS MUST BE REVIEWED ON SITE PRIOR TO START OF WORK. ANY DISCREPANCY SHALL BE REPORTED TO THE NOTICE OF THE ARCHITECT. • ALL SPECIALIST WORKS DETAILS AND ANY DEVIATIONS FROM THIS CONTRACTOR DRAWINGS, THE CONTRACTOR / SUB-CONTRACTOR ARE TO PROVIDE SHAP DRAWINGS FOR ARCHITECTS / ENGINEERS APPROVAL PRIOR TO CONSTRUCTION.		GOOD FOR CONSTRUCTION		DRAWING STILT FLOOR CIVIL MARKING LAYOUT		ARCHITECTS	
		REVISION DESCRIPTION		PROJECT VINAY AGARWAL		CLIENT VINAY AGARWAL	
R. NO	DATE	INITIAL					
1							
2							
3							
4							
5							


SCALE	SHEET SIZE	DATE	DRAWN	CHECKED
1/100	A3	30/04/2022	W	SF
DRAWING NUMBER	PROJECT	TRADE	DWG TYPE	SHEET NO
VA12	AR - GFC-01	RD		

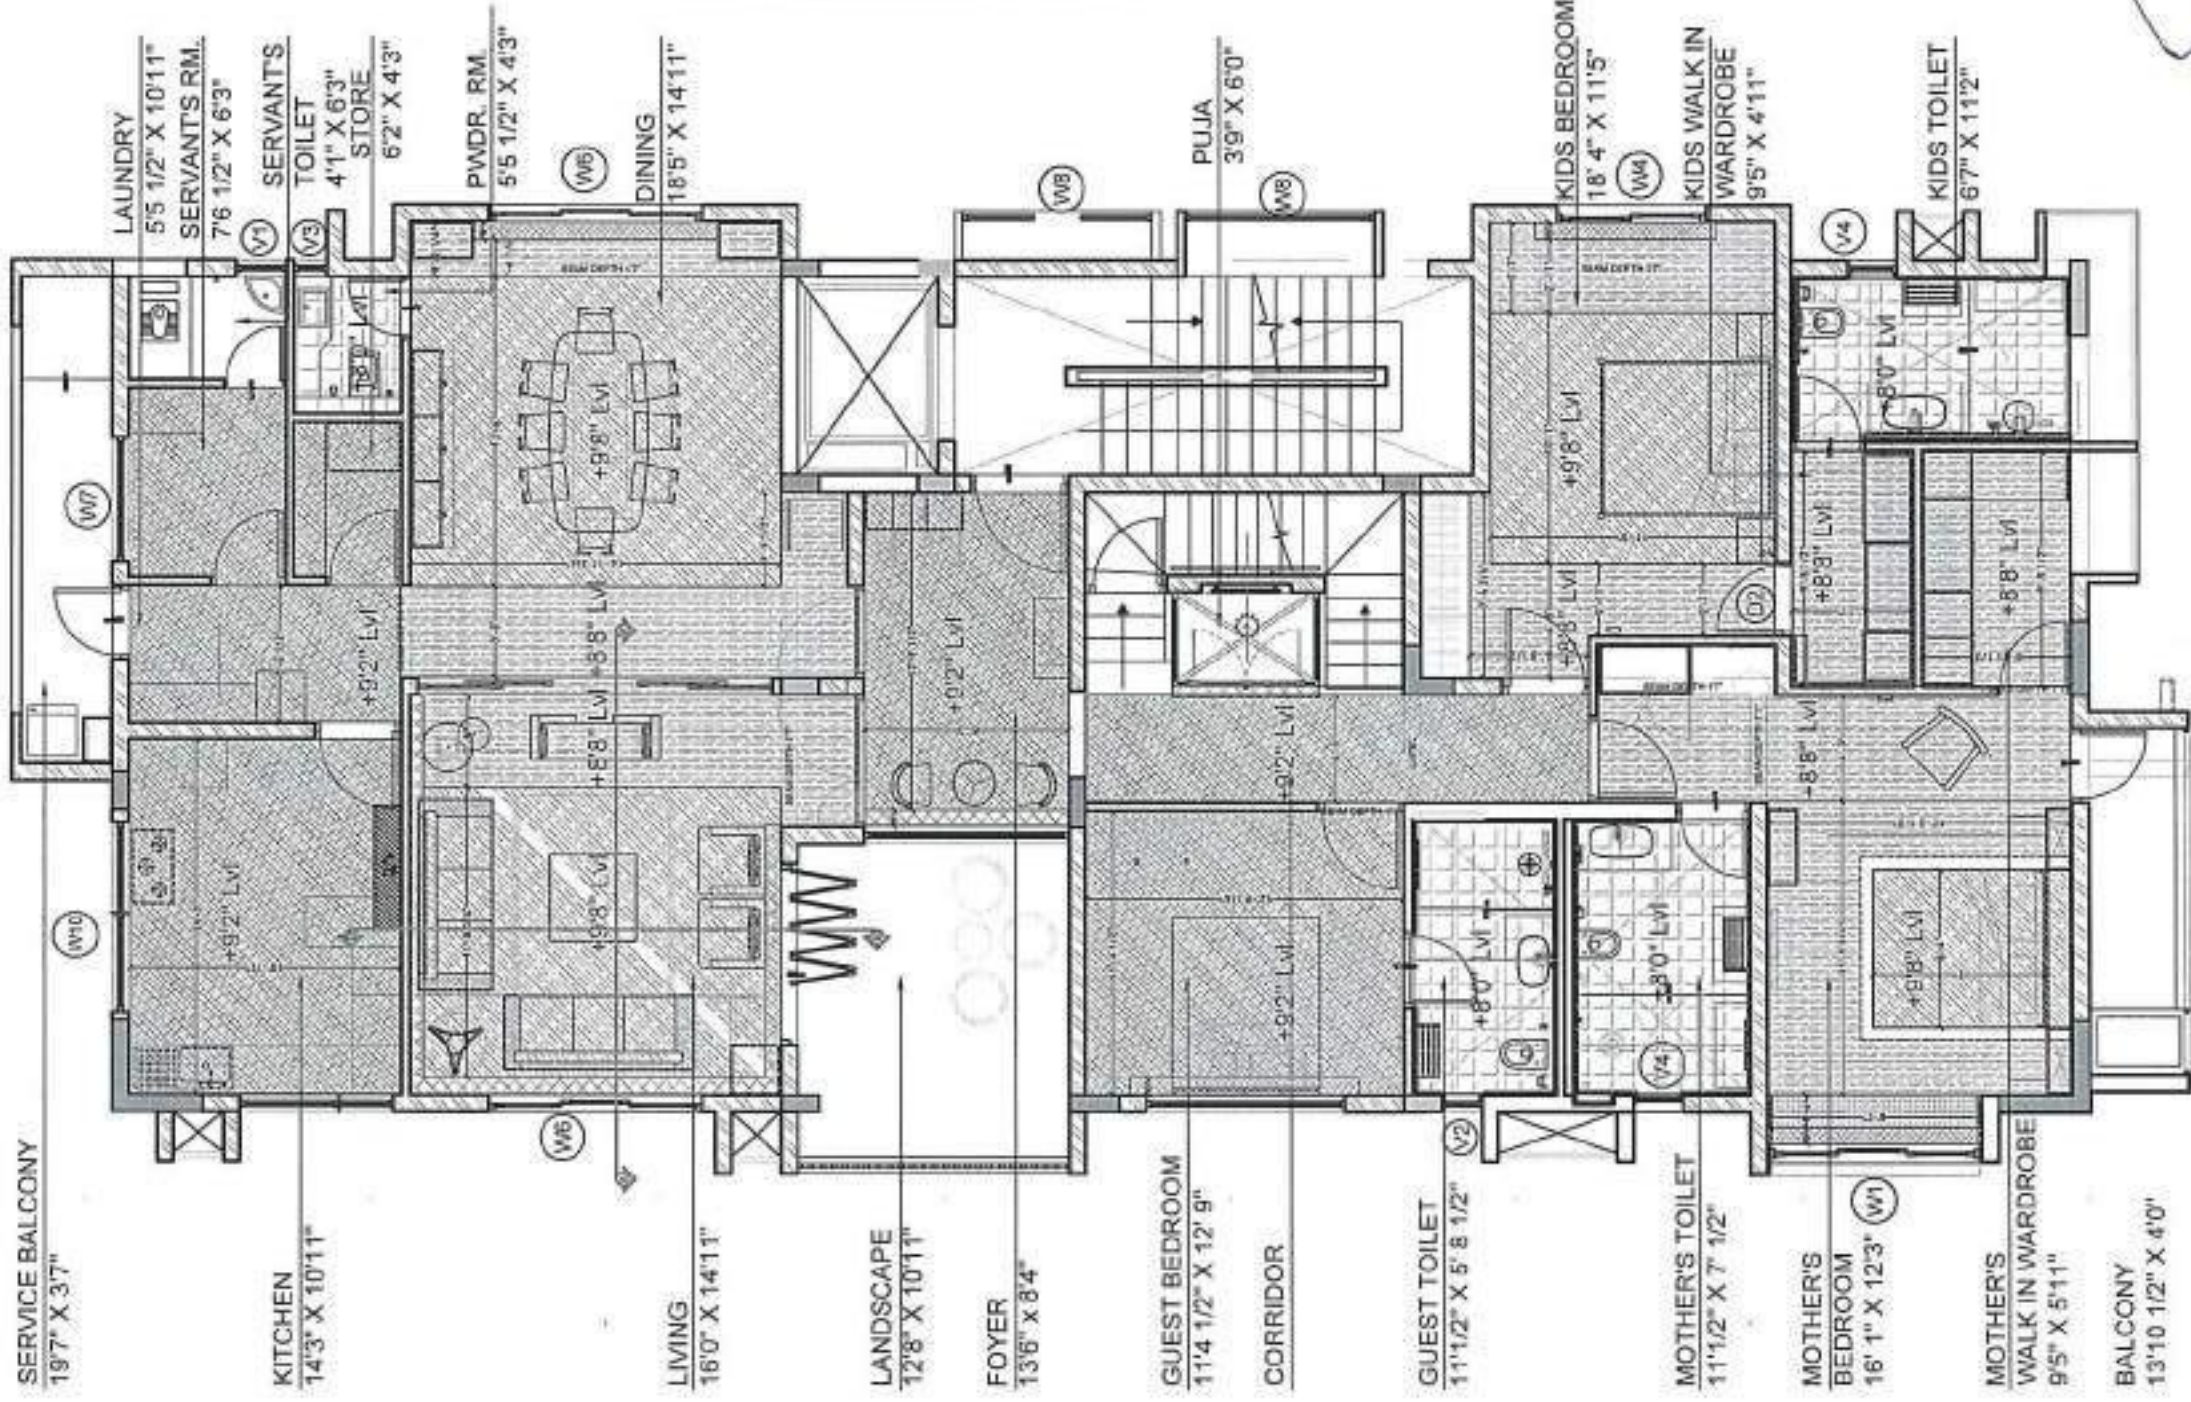

CLEAR HEIGHT- 10'4"

FALSE CEILING LEGEND	+9'2"
	+8'0"
	+9'10"
	+8'8"
	+8'0"
	COVE/PELMET
	CORNICE
	+9'2"
	+8'7"

THIRD FLOOR FALSE CEILING LAYOUT

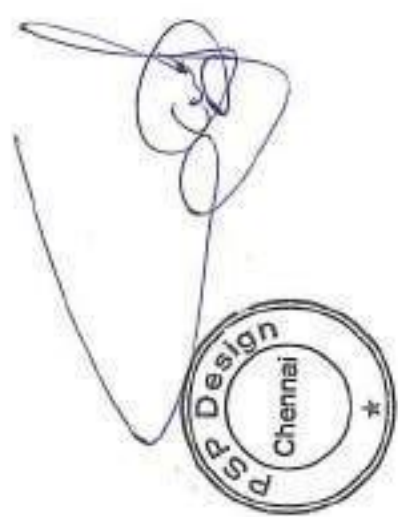

SHEET NOTES:

- ALL DIMENSIONS ARE IN FEET AND INCHES UNLESS STATED OTHERWISE.
- THIS DRAWING SHOULD BE READ AND NOT REPRODUCED.
- THIS DRAWING IS A COPYRIGHT AND PROPERTY OF THE ARCHITECT.
- ALL ARCHITECTURAL DRAWINGS MUST BE REVIEWED IN COORDINATION WITH STRUCTURAL AND SERVICES DRAWINGS.
- ALL DIMENSIONS MUST BE NOTED ON SITE FROM START OF WORK.
- ANY DISCREPANCY SHALL BE BROUGHT TO THE NOTICE OF THE ARCHITECT.
- ALL SPECIALIST WORKING DETAILS AND ART DEVIATIONS FROM THIS CONSTRUCTION DRAWINGS, THE CONTRACTOR / SUB-CONTRACTOR ARE TO PROVIDE SHOP DRAWINGS FOR ARCHITECTS / ENGINEERS APPROVAL PRIOR TO CONSTRUCTION.

GOOD FOR CONSTRUCTION


R. NO	DATE	REVISION DESCRIPTION	INITIAL
1			
2			
3			
4			
5			

DRAWING	THIRD FLOOR FALSE CEILING LAYOUT
PROJECT	WINDY ASPHAR RESIDENCE
CLIENT	WINDY ASPHAR

ARCHITECTS	PSP DESIGN		progressive sustainable practices		
SCALE	SHEET SIZE	DATE	DRAWN	CHECKED	
1:100	A3	18-01-22	1	SP	
DRAWING NUMBER	PROJECT	TRADE	DWG TYPE	SHEET NO	REVISION
VA12	AR	GFC	01	R1	

PSP DESIGN

progressive sustainable practices

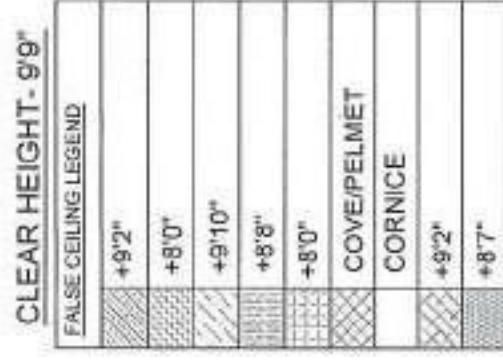


A handwritten signature in blue ink is written over a circular stamp. The stamp has a double border. Inside the inner circle, the text "P.S.P. Design" is written in a semi-circle at the top, and "Chennai" is written in a semi-circle at the bottom. A small star is located on the right side of the inner circle.

- ALL DIMENSIONS ARE IN FEET AND INCHES UNLESS STATED OTHERWISE.
- THIS DRAWING SHOULD BE READ AND NOT MEASURED.
- THIS DRAWING IS A COPYRIGHT AND PROPERTY OF THE ARCHITECT.
- ALL ARCHITECTURAL DIMENSIONS MUST BE RETURNED IN COORDINATION WITH STRUCTURAL AND SERVICES DRAWINGS.
- ALL DIMENSIONS MUST BE NOTED ON THE FIRST START OF WORK.
- ANY DISCREPANCY SHALL BE BROUGHT TO THE NOTICE OF THE ARCHITECT.
- ALL PROJECT WORK DETAILS ARE ANY DEVIATIONS FROM THE CONSTRUCTION DRAWINGS. THE CONTRACTOR / SUB-CONTRACTOR IS TO PROVIDE SHOP DRAWINGS FOR ARCHITECT'S / ENGINEER'S APPROVAL PRIOR TO CONSTRUCTION.

R. NO	DATE	PERSON DESCRIPTION	INITIAL
1			
2			
3			
4			
5			

SCALE	SHEET SIZE	DATE	DRAWN	CHECKED
2:100	A3	10-04-22	F	SP
PROJECT		TRADE / DWG TYPE / SHEET NO / REVNO		
DRAWING NUMBER		VA12 AR - GFC - 02 - R1		

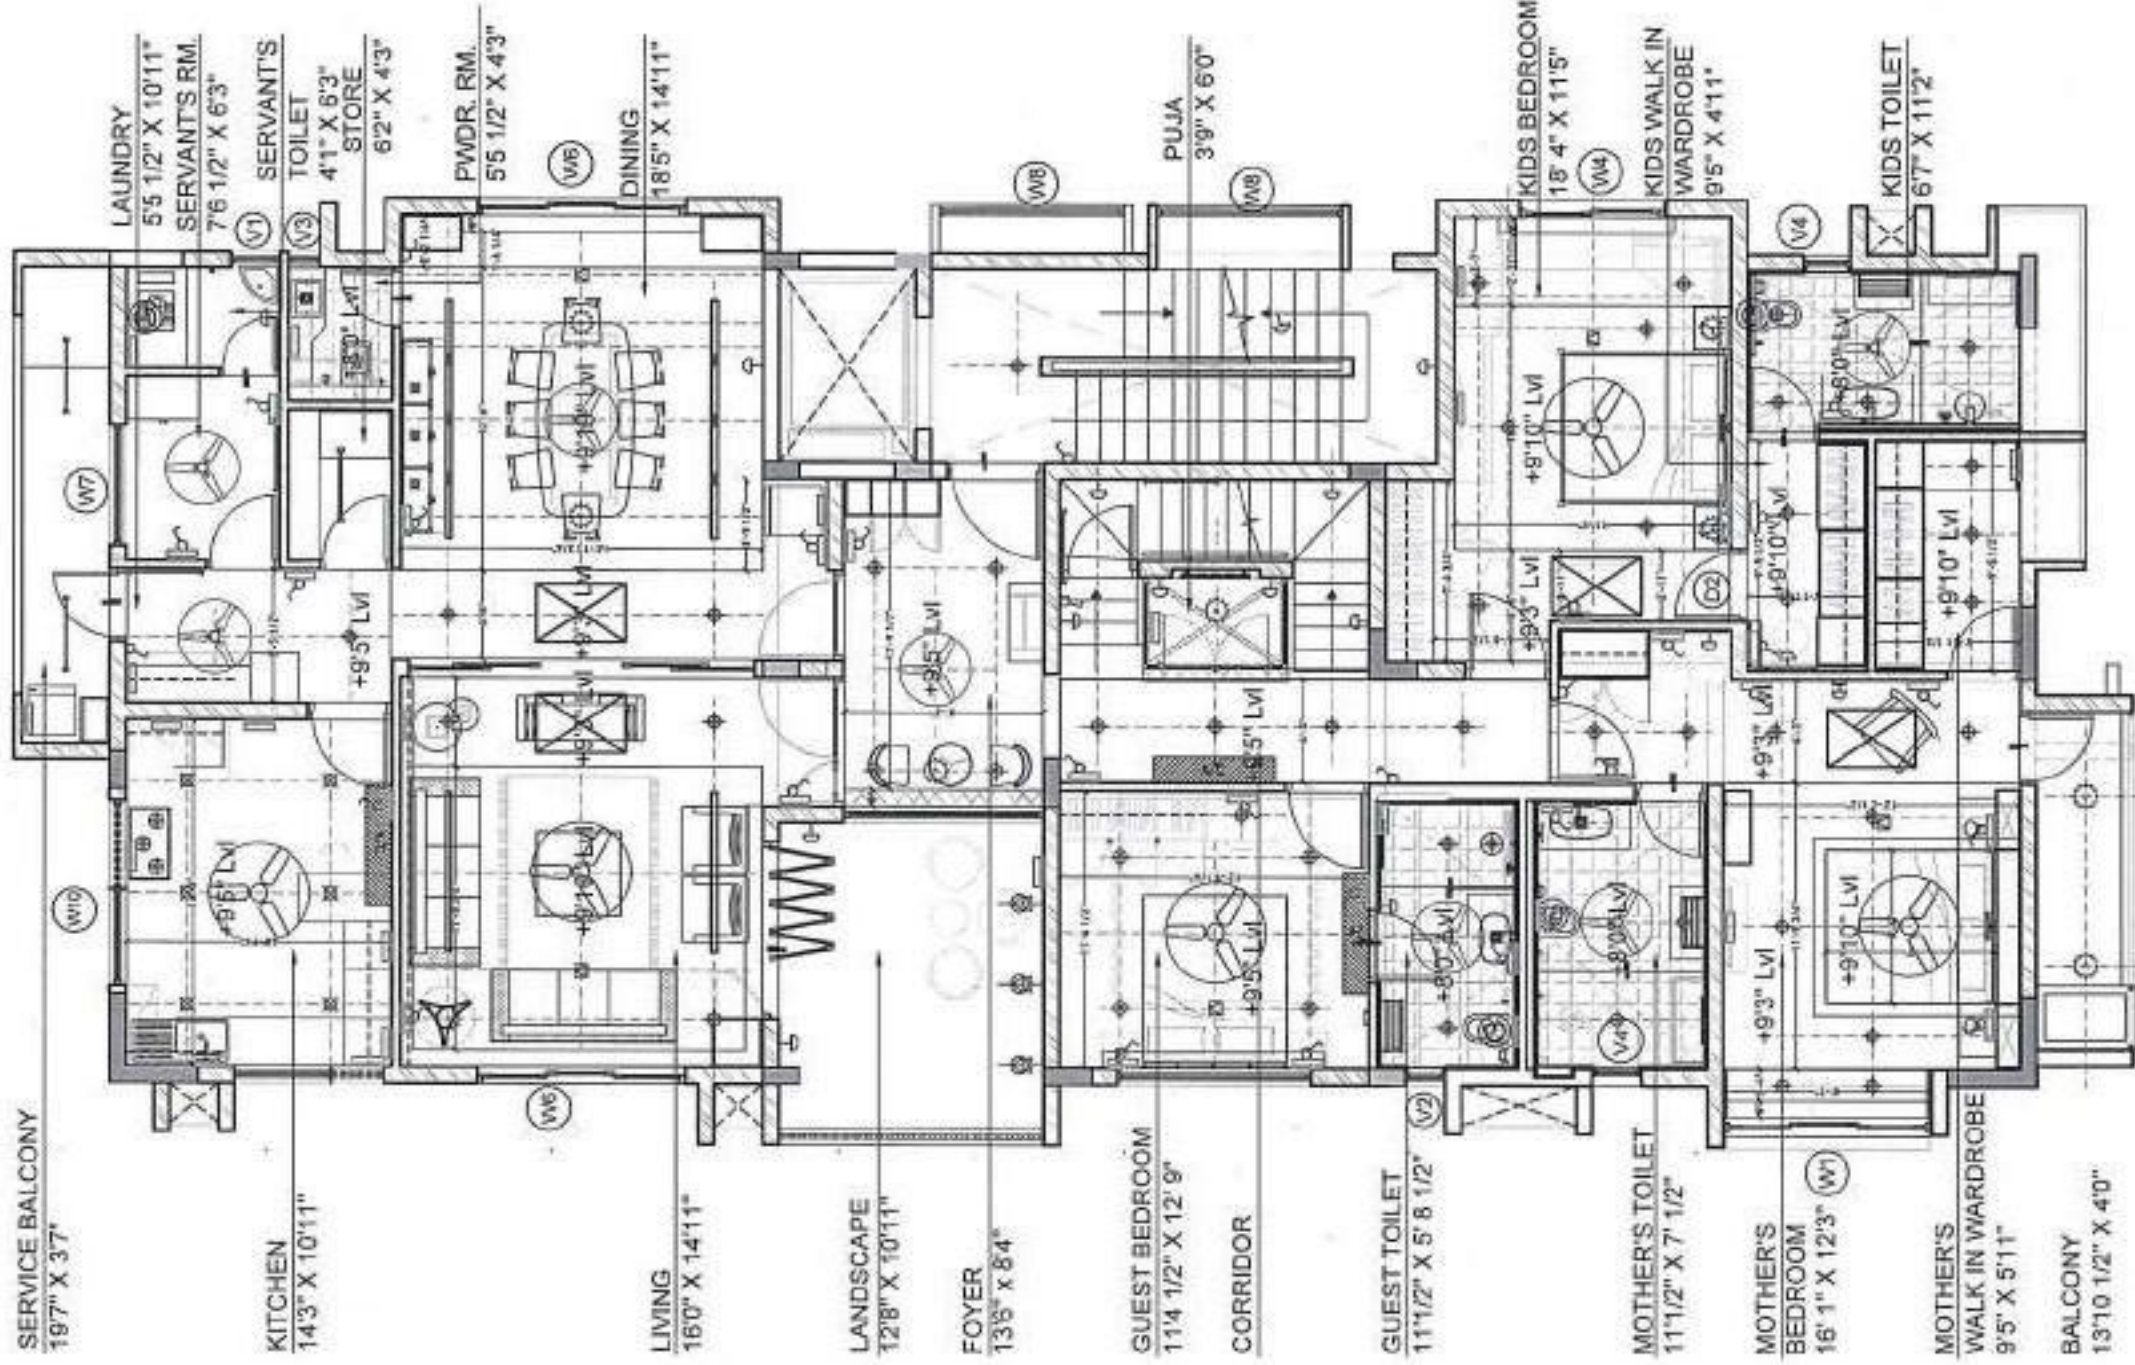

THIRD FLOOR ELECTRICAL LAYOUT

SYMBOL	DESCRIPTION
	DISTRIBUTION BOX
	ELECTRICAL POINT
	A/C SWITCH
	LIGHT/FAN SWITCH CONTROL
	GEYSER SWITCH (15A)
	EXHAUST FAN
	CASSETTE AC SYSTEM
	SPLIT AC AT 8'LVL
	CEILING FAN - 4' DIA
	CEILING FAN - 3' DIA
	WALL WASHER
	TUBELIGHT @ True Ceiling
	FLOOR FIXED UPLIGHT
	CEILING FIXED SPOT LIGHT
	WALL LIGHT @ 7'6"LVL
	7W MIRROR SPOT LIGHT
	CEILING DOWNLIGHT (LED)
	CHANDELIER/HANGING LIGHT
	UP-DOWNLIGHT @ 4850 mm LVL
	FOOT LIGHT @ 1' LVL
	aligning with Switch point
	CABINET LIGHT
	SWITCH LOOP
	FITTING ON INVERTER
	LED STRIP
	VIDEO DOOR PHONE CAMERA
	VIDEO DOOR PHONE MONITOR
	CCTV
	WIFI



SHEET NOTES:

- ALL DIMENSIONS ARE IN FEET AND INCHES UNLESS STATED OTHERWISE.
- THIS DRAWING SHOULD BE READ AND NOT MEASURED.
- THIS DRAWING IS A COPYRIGHT AND PROPERTY OF THE ARCHITECT.
- ALL ARCHITECTURAL DIMENSIONS MUST BE INTRODUCED IN COORDINATION WITH STRUCTURAL AND SERVICES DRAWINGS.
- ALL DIMENSIONS MUST BE VERIFIED ON SITE PRIOR START OF WORK.
- ANY DISCREPANCY SHALL BE BROUGHT TO THE NOTICE OF THE ARCHITECT.
- ALL SPECIALIST WORKS DETAILS AND ANY DEVIATIONS FROM THIS CONSTRUCTION DRAWINGS, THE CONTRACTOR / SUB-CONTRACTOR ARE TO PROVIDE SHOP DRAWINGS FOR ARCHITECTS / ENGINEERS APPROVAL PRIOR TO CONSTRUCTION.

REFERENCE COPY


R. NO	DATE	REVISION DESCRIPTION	INITIAL
1			
2			
3			
4			
5			

DRAWING	THIRD FLOOR ELECTRICAL DRAWING
PROJECT	VINAY ASHWIN RESIDENCE
CLIENT	VINAY ASHWIN
ARCHITECTS	

SCALE	SHEET SIZE	DATE	DRAWN	CHECKED
1:100	A3	18-01-22	Y	SP
DRAWING NUMBER	PROJECT	TRADE	JOING TYPE	SHEET NO
VA12	AR - RD - 01	R1		


PSP DESIGN

progressive sustainable practices

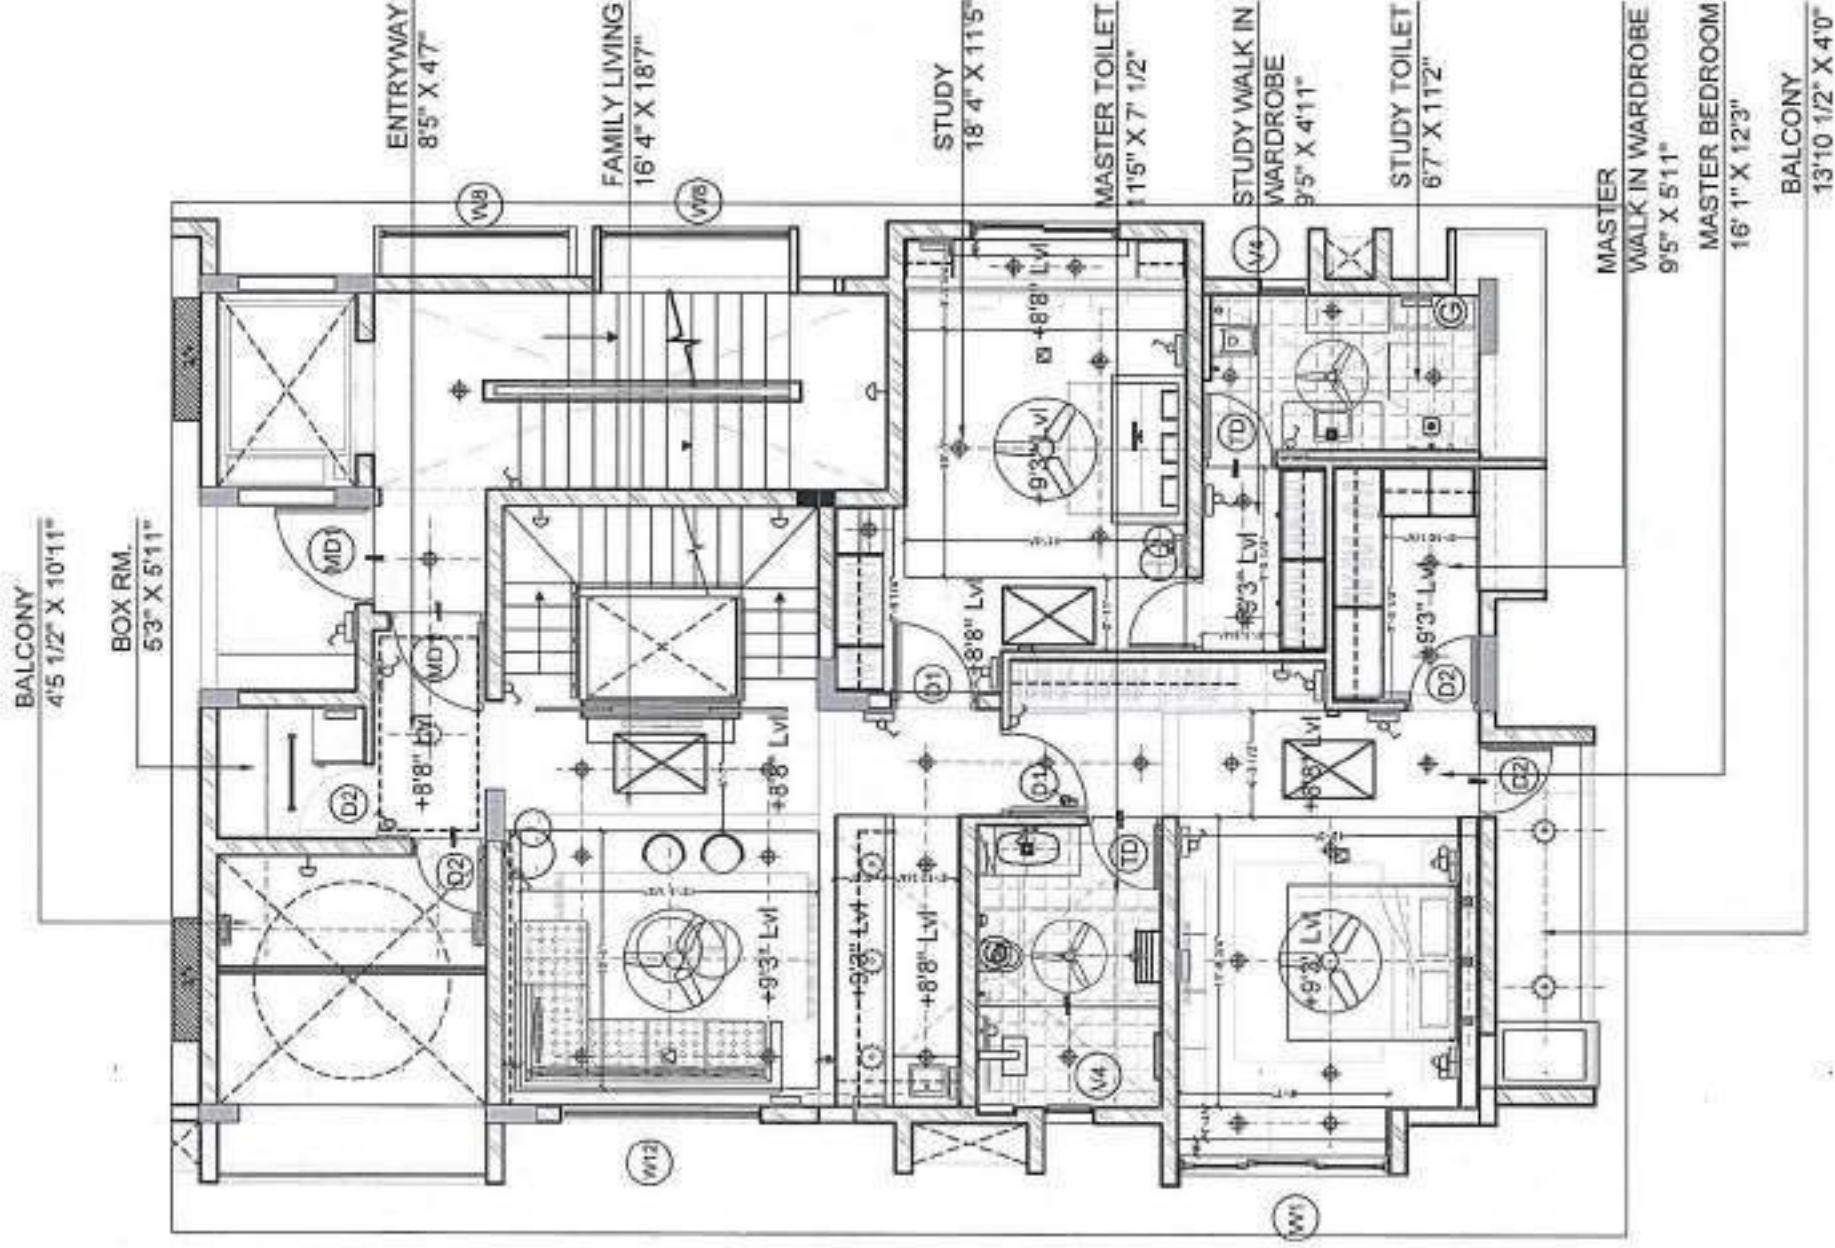

FOURTH FLOOR ELECTRICAL LAYOUT

SYMBOL	DESCRIPTION
	DISTRIBUTION BOX
	ELECTRICAL POINT
	AC SWITCH
	LIGHT/FAN SWITCH CONTROL
	GEYSER SWITCH (15A)
	EXHAUST FAN
	CASSETTE AC SYSTEM
	SPLIT AC AT 8'LVL
	CEILING FAN - 4' DIA
	CEILING FAN - 3' DIA
	WALL WASHER
	TUBELIGHT @ True Ceiling
	FLOOR FIXED UPLIGHT
	CEILING FIXED SPOT LIGHT
	WALL LIGHT @ 7'6"LVL
	7W MIRROR SPOT LIGHT
	CEILING DOWNLIGHT (LED)
	CHANDELIER/HANGING LIGHT
	UP-DOWNLIGHT @ 4850 mm LVL
	FOOT LIGHT @ 1' LVL aligning with Switch point
	CABINET LIGHT
	SWITCH LOOP
	FITTING ON INVERTER
	LED STRIP
	VIDEO DOOR PHONE CAMERA
	VIDEO DOOR PHONE MONITOR
	CCTV
	WIFI

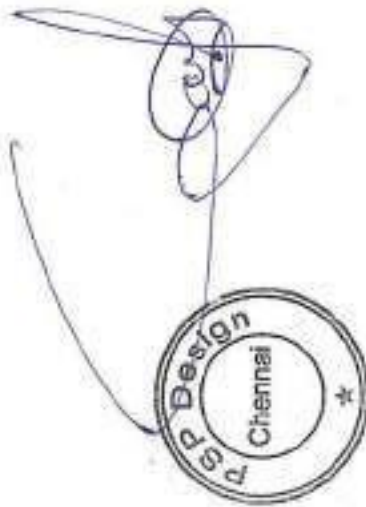

SHEET NOTES:

- ALL DIMENSIONS ARE IN FEET AND INCHES UNLESS STATED OTHERWISE.
- THIS DRAWING SHOULD BE READ AND NOT MISREAD.
- THIS DRAWING IS A COPYRIGHT AND PROPERTY OF THE ARCHITECT.
- ALL ARCHITECTURAL DIMENSIONS MUST BE INTERPRETED IN COORDINATION WITH STRUCTURAL AND SERVICES DIMENSIONS.
- ALL DIMENSIONS MUST BE WORKED ON SITE PRIOR START OF WORK.
- ANY DISCREPANCY SHALL BE BROUGHT TO THE NOTICE OF THE ARCHITECT.
- ALL SPECIFIC WORKS DETAILS AND ANY DEVIATIONS FROM THIS CONSTRUCTION DRAWINGS, THE CONTRACTOR / SUB-CONTRACTOR ARE TO PROVIDE SHOP DRAWINGS FOR ARCHITECTS / ENGINEERS APPROVAL PRIOR TO CONSTRUCTION.

REFERENCE COPY		
R.NO	DATE	INITIAL
1		
2		
3		
4		
5		

DRAWING	FOURTH FLOOR ELECTRICAL DRAWING
PROJECT	WVAAY ASPIRAH RESIDENCE
CLIENT	WVAAY ASPIRAH



ARCHITECTS		PSP DESIGN		progressive sustainable practices					
SCALE	1:500	SHEET SIZE	A3	DATE	10.04.22	DRAWN	Y	CHECKED	SP
DRAWING NUMBER	PROJECT		TRABE	PROJECT TYPE	RD	SHEET NO	02	REVISION	R1

STILT FLOOR
LIGHT LOOPING LAYOUT






SYMBOL	DESCRIPTION
	DISTRIBUTION BOX
	ELECTRICAL POINT
	A/C SWITCH
	LIGHT/FAN SWITCH CONTROL
	SWITCH POINT CONTROL
	GEYSER SWITCH (15A)
	VRF AC SYSTEM
	SPLIT AC AT 8'LVL
	CEILING FAN - 4' DIA
	CEILING FAN - 3' DIA
	TUBELIGHT @ True Ceiling
	WALL LIGHT @ 7'6"LVL
	MIRROR LIGHT @ 6'6"LVL
	CEILING DOWNLIGHT (LED)
	FOOT LIGHT @ 1' LVL aligning with Switch point
	FLOOR UPLIGHTS (IP Rated)
	SWITCH LOOP
	FITTING ON INVERTER
	LANDSCAPE UPLIGHTS
	COMPOUND WALL LIGHTS

NOTE:

- Two way switch to be provided for all fans and 1 way light in each bedroom as indicated
- Concealed footlamps to be provided from Bedrooms
- Electrical features to be supported by plaster as indicated
- Switch control for all Mirror lights in Toilets are inside
- 1 No. SMCPP point to be provided in all Main Switch boards
- All switchboards at 1350mm from FFL unless specified in point requirement layout

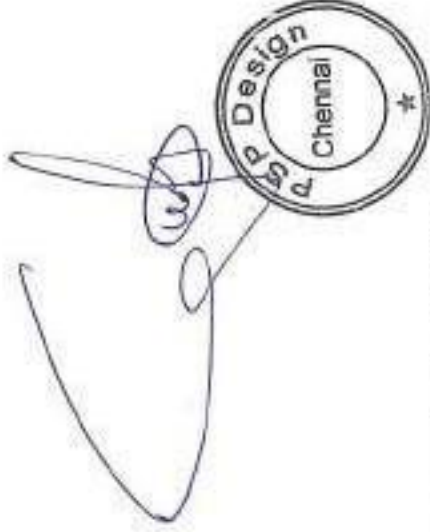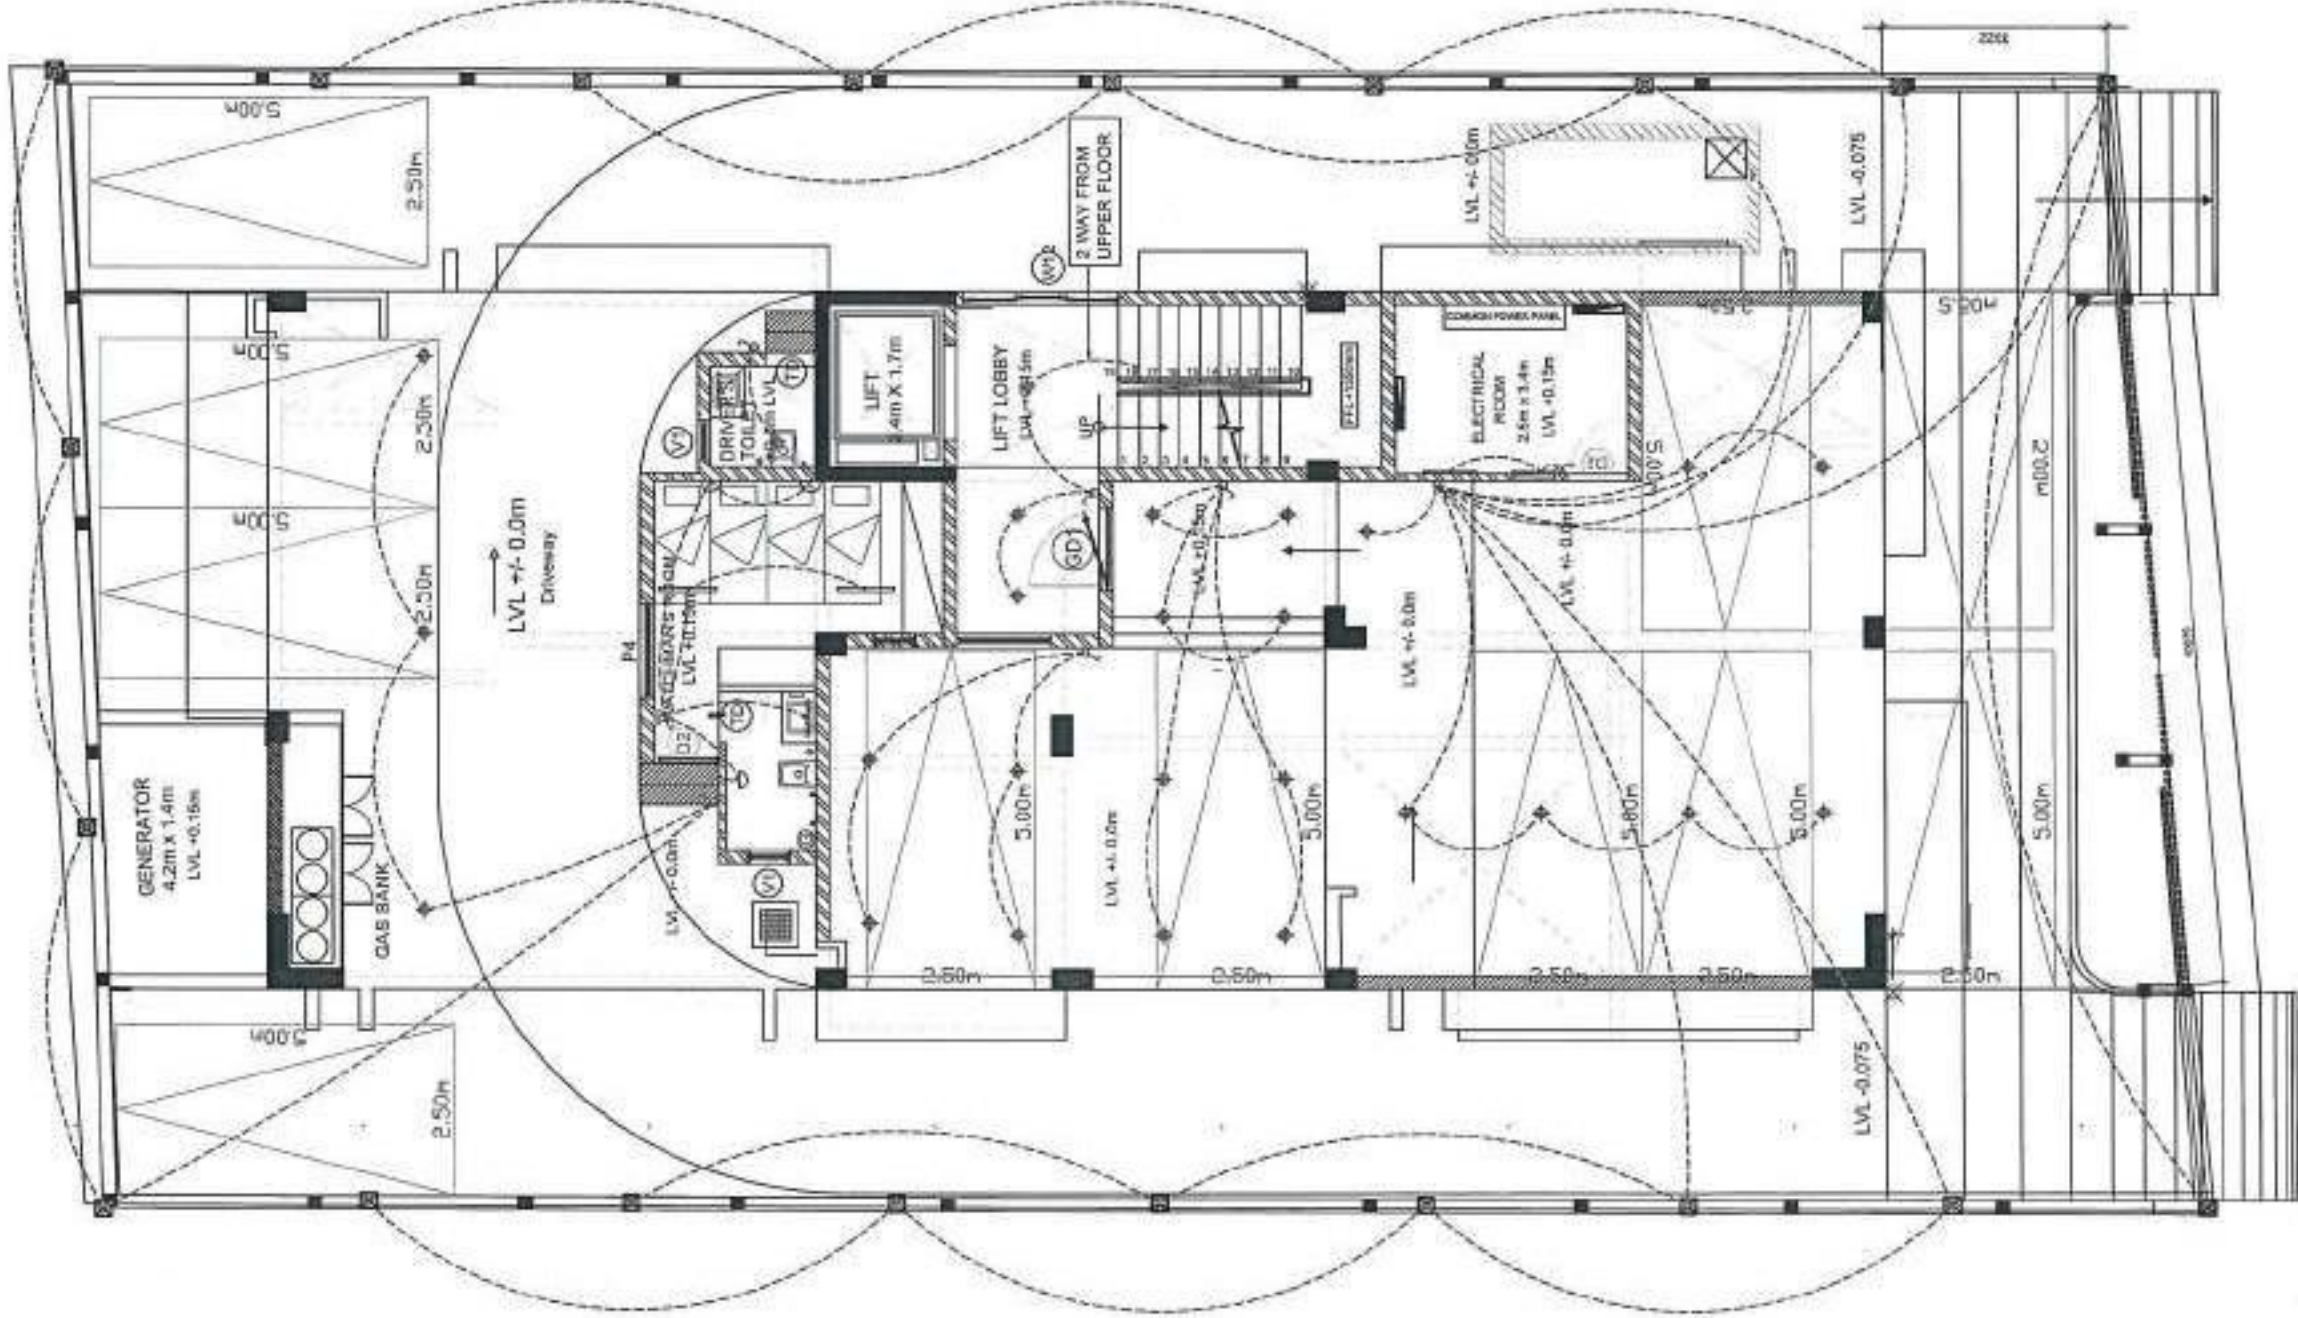

SHEET NOTES:										GOOD FOR CONSTRUCTION			DRAWING		STULTFLOOR ELECTRICAL DRAWING		N		ARCHITECTS	
• ALL DIMENSIONS ARE IN FEET AND INCHES UNLESS STATED OTHERWISE. • THIS DRAWING SHOULD BE READ AND NOT MEASURED. • THIS DRAWING IS A COPYRIGHT AND PROPERTY OF THE ARCHITECT. • ALL ARCHITECTURAL DRAWINGS MUST BE RECEIVED IN COORDINATION WITH STRUCTURAL AND SERVICES DRAWINGS. • ALL DRAWINGS MUST BE VERIFIED ON SITE PRIOR START OF WORK. ANY DISCREPANCY SHALL BE BROUGHT TO THE NOTICE OF THE ARCHITECT. • ALL STRUCTURAL WORKS DETAILS AND ANY DEVIATIONS FROM THIS CONSTRUCTION DRAWINGS, THE CONSTRUCTION / SUB-CONTRACTOR ARE TO PROVIDE SHOP DRAWINGS FOR APPROVALITY / ENGINEER'S APPROVAL PRIOR TO CONSTRUCTION.										DATE			REVISION DESCRIPTION			INITIAL	
										0. NO	
										1	
										2	
										3	
4	
5	
DRAWING NUMBER: VA12										AR		GFC		01		R1		PSP DESIGN		progressive sustainable practices		SCALE		SHEET SIZE		DATE		DRAWING		CHECKED		DRAWING		PROJECT		TRADE		DWG TYPE		SHEET NO.		REVISION	
																						1:10		A3		00/04/23		Y				SP	</	

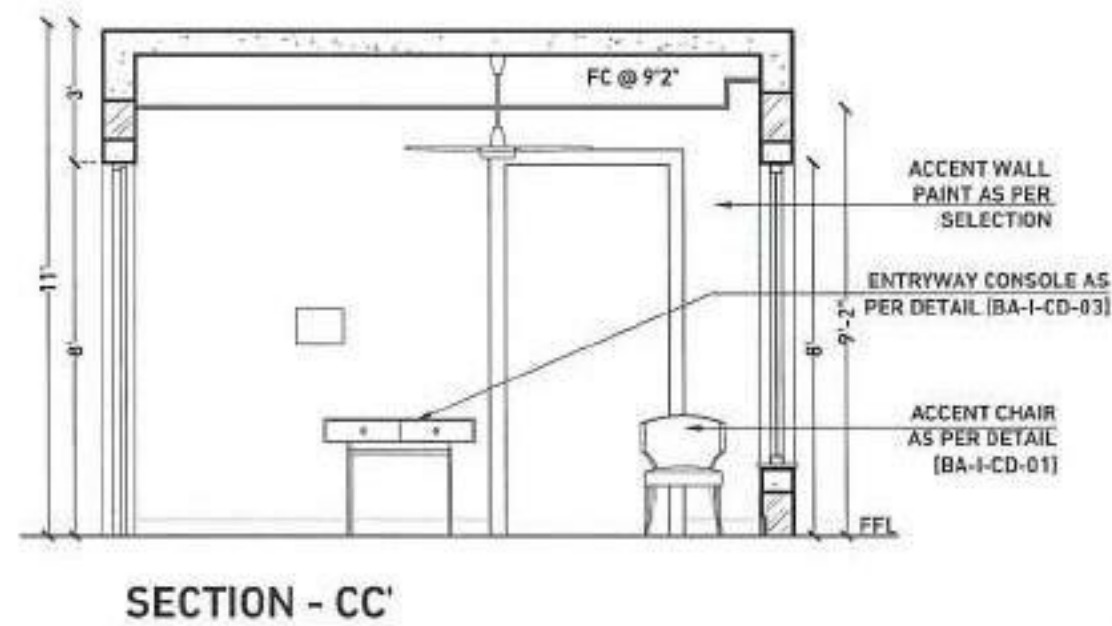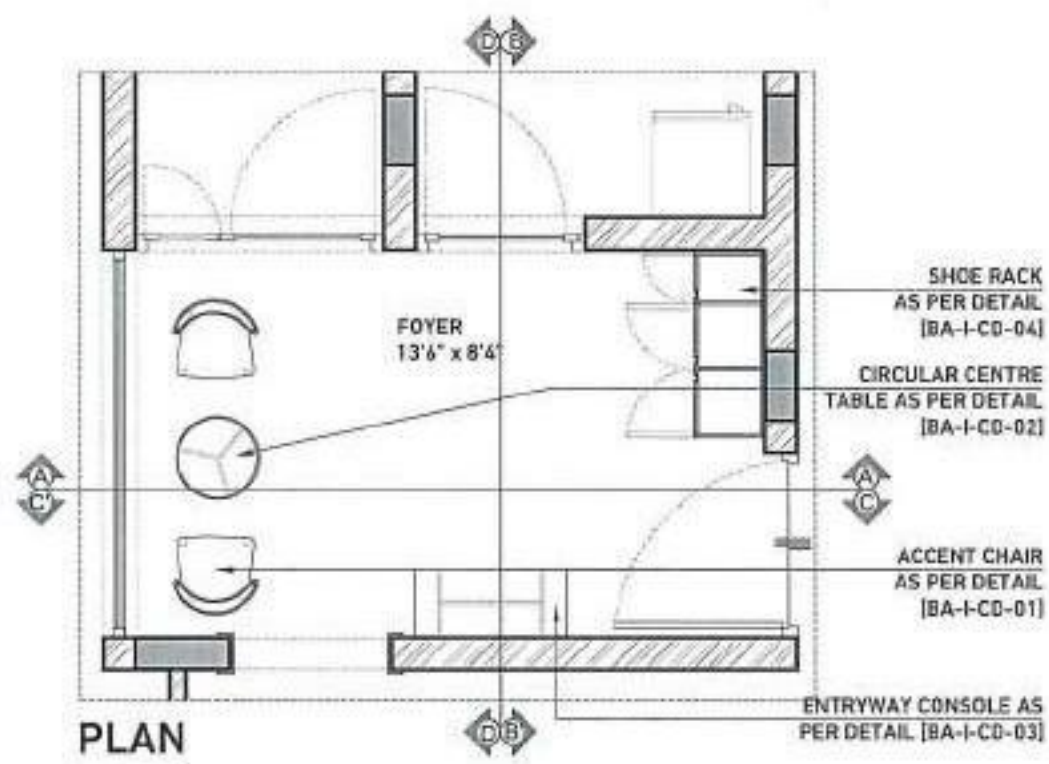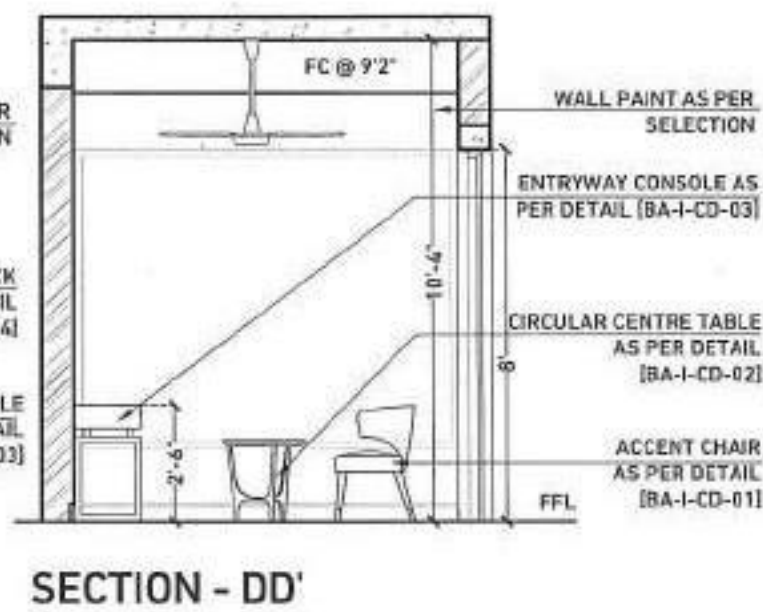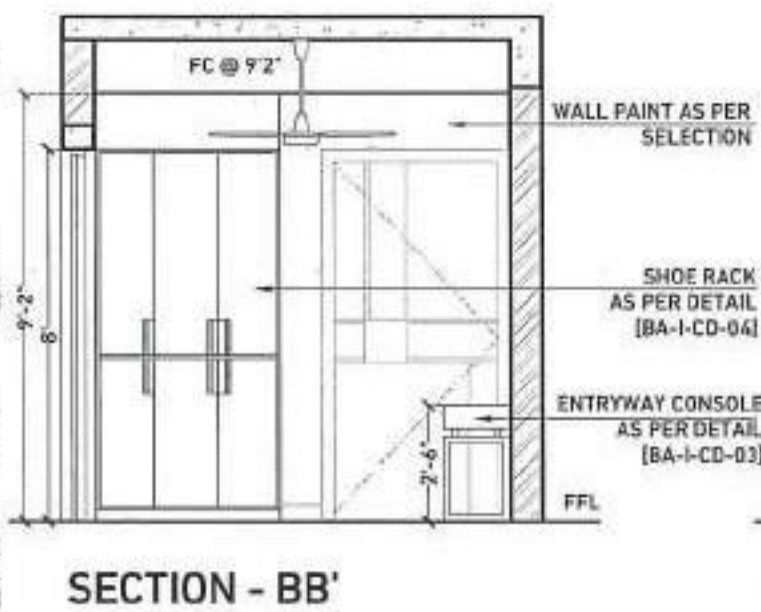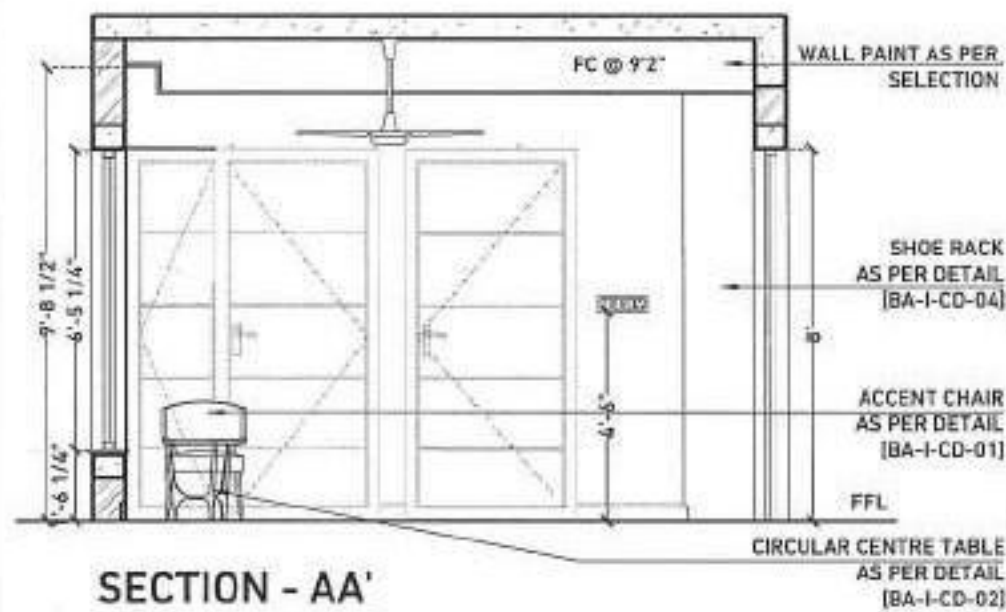

SHEET NOTES:

- ALL DIMENSIONS ARE IN FEET AND INCHES UNLESS STATED OTHERWISE.
- THIS DRAWING SHOULD BE READ AND NOT MEASURED.
- THIS DRAWING IS A COPYRIGHT AND PROPERTY OF THE ARCHITECT.
- ALL ARCHITECTURAL DRAWINGS MUST BE REFERRED IN COORDINATION WITH STRUCTURAL AND SERVICES DRAWINGS.
- ALL DRAWINGS MUST BE VERIFIED ON SITE PRIOR TO START OF WORK. ANY DISCREPANCY SHALL BE BROUGHT TO THE NOTICE OF THE ARCHITECT.
- ALL SPECIALIST WORKS DETAILS AND ANY DEVIATIONS FROM THIS CONSTRUCTION DRAWINGS, THE CONTRACTOR / SUB-CONTRACTOR ARE TO PROVIDE SHOP DRAWINGS FOR ARCHITECTS / ENGINEERS APPROVAL PRIOR TO CONSTRUCTION.

KEYPLAN



REVISION

R. NO	DATE	DESCRIPTION	INITIAL
1			
2			
3			
4			
5			

CONSULTANTS

REFERENCE COPY

DRAWING
FOYER SECTIONAL ELEVATION



PROJECT
VINAY ASRANI RESIDENCE

CLIENT
VINAY ASRANI






ARCHITECTS

PSP DESIGN
progressive sustainable practices

SCALE	SHEET SIZE	DATE	DRAWN	CHECKED	
1:48	A3	04.11.2022	VJ/M	SP	
DRAWING NUMBER:	PROJECT	TRADE	DWG TYPE	SHEET NO	REVISION
	VA12	AR - RD	01	R1	

SECTIONAL ELEVATIONS- FOYER



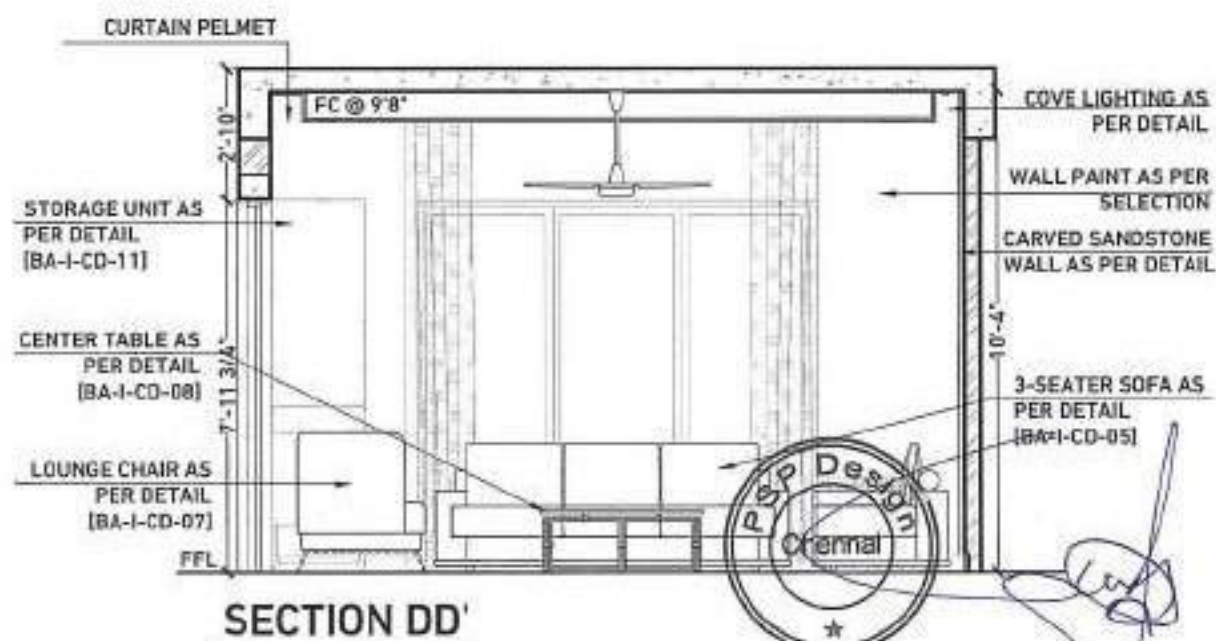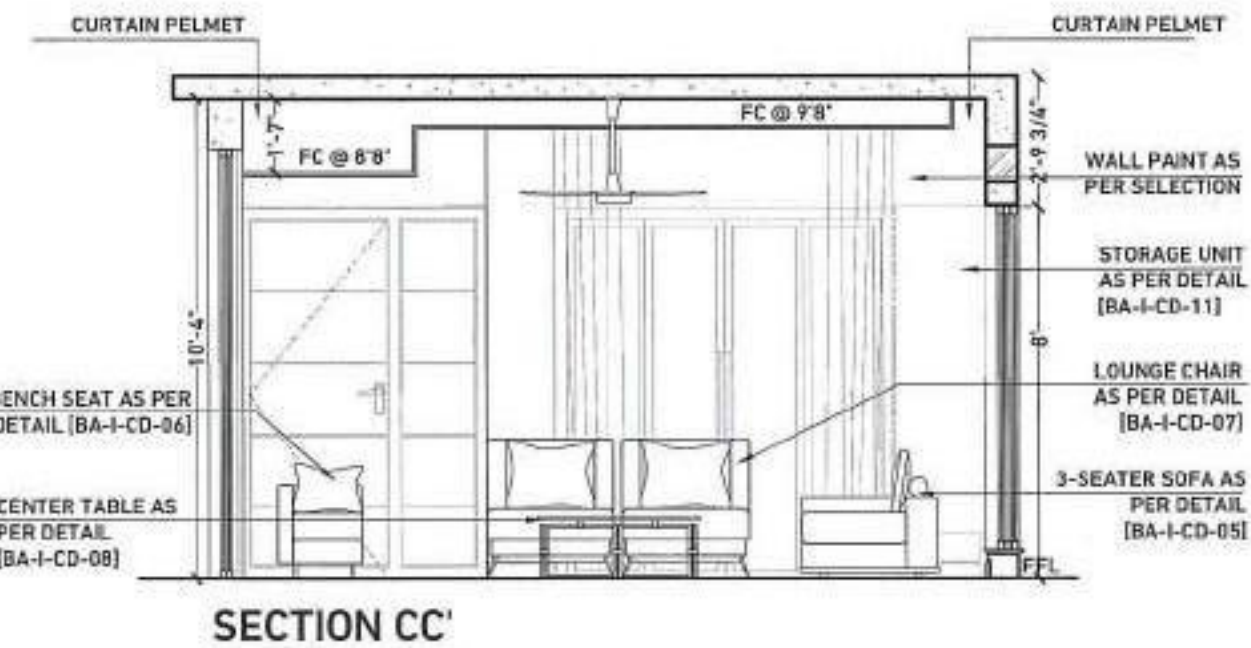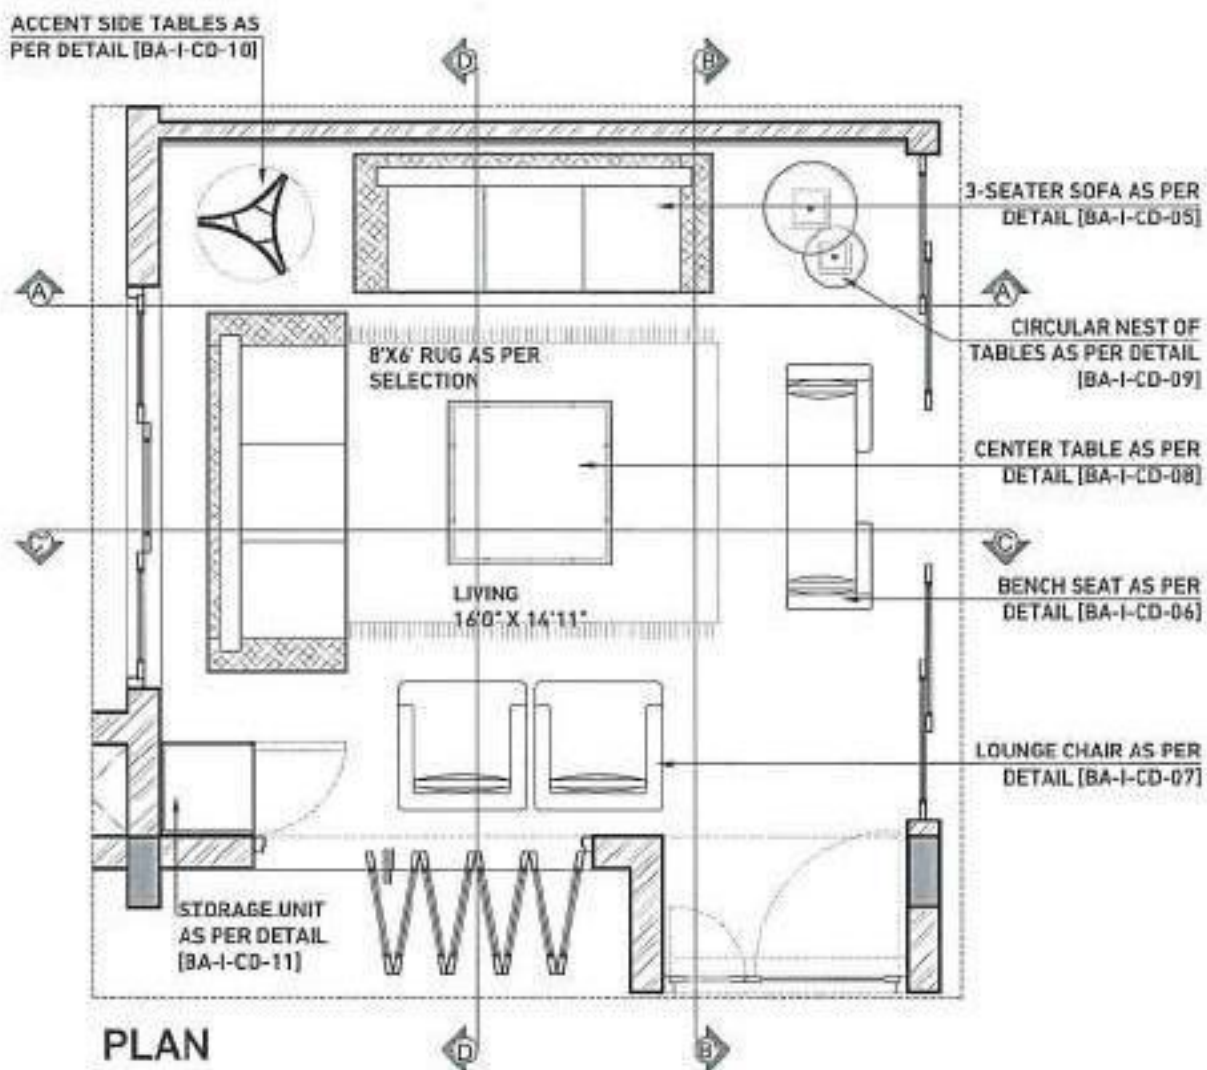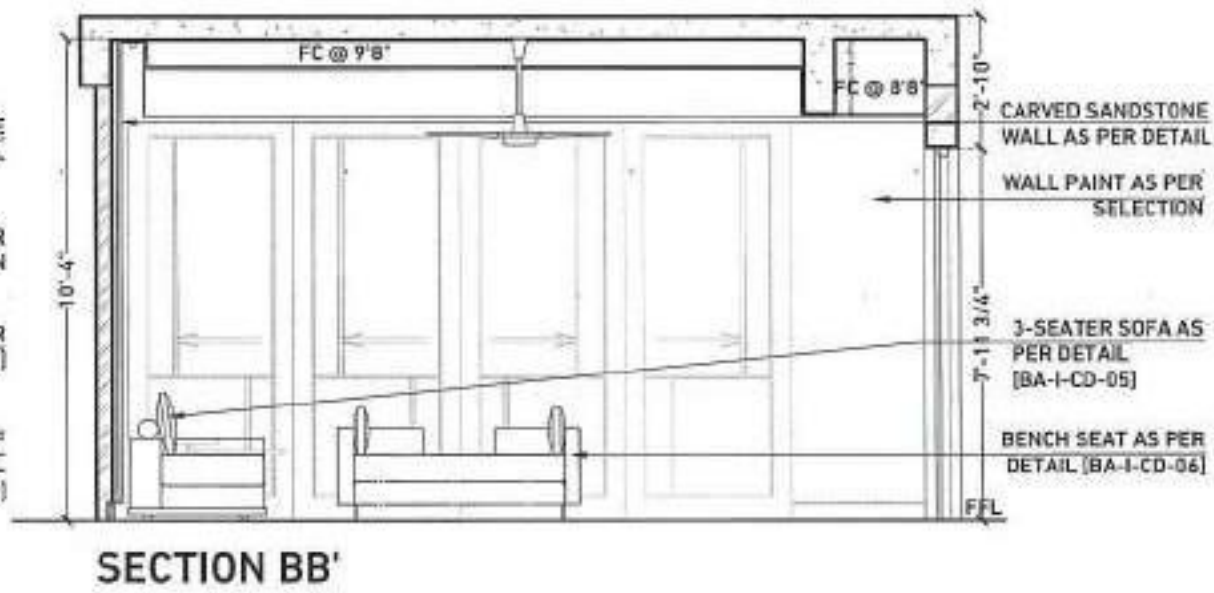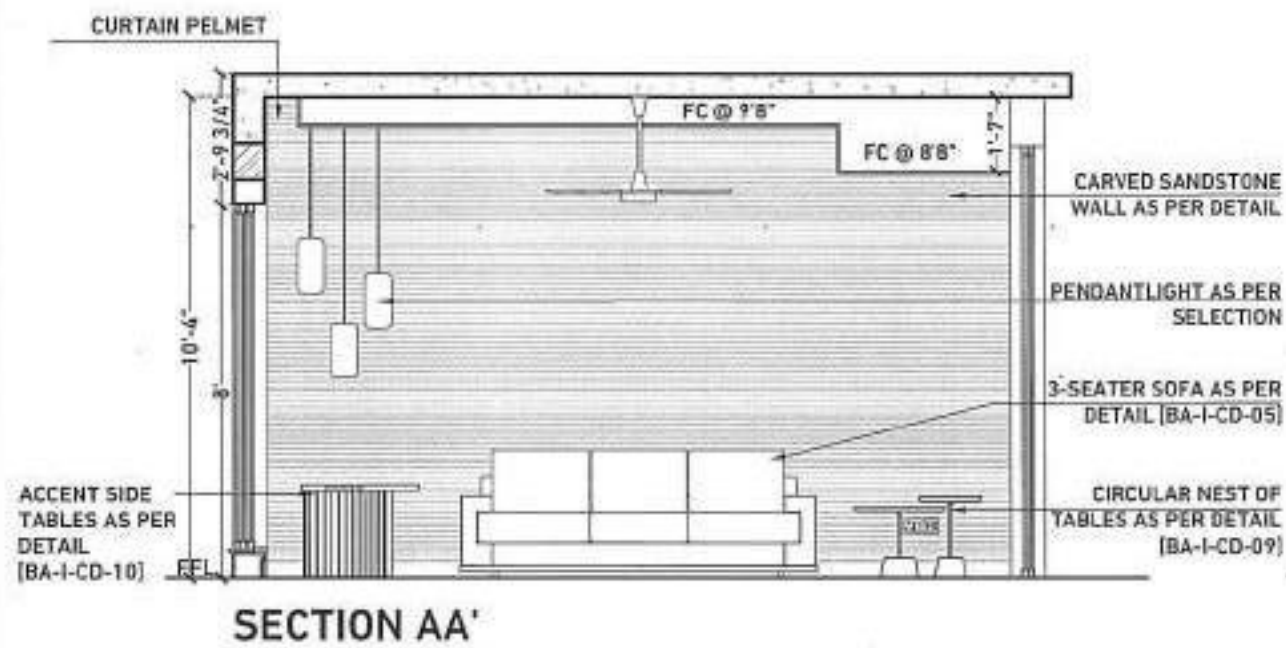

SHEET NOTES:

- ALL DIMENSIONS ARE IN FEET AND INCHES UNLESS STATED OTHERWISE.
- THIS DRAWING SHOULD BE READ AND NOT MEASURED.
- THIS DRAWING IS A COPYRIGHT AND PROPERTY OF THE ARCHITECT.
- ALL ARCHITECTURAL DRAWINGS MUST BE REFERRED IN COORDINATION WITH STRUCTURAL AND SERVICES DRAWINGS.
- ALL DRAWINGS MUST BE VERIFIED ON SITE PRIOR START OF WORK. ANY DISCREPANCY SHALL BE BROUGHT TO THE NOTICE OF THE ARCHITECT.
- ALL SPECIALIST WORKS DETAILS AND ANY DEVIATIONS FROM THIS CONSTRUCTION DRAWING, THE CONTRACTOR / SUB-CONTRACTOR ARE TO PROVIDE SHOP DRAWINGS FOR ARCHITECT'S / ENGINEER'S APPROVAL PRIOR TO CONSTRUCTION.

KEYPLAN



REVISION

R. NO	DATE	DESCRIPTION	INITIAL
1			
2			
3			
4			
5			

CONSULTANTS

REFERENCE COPY

DRAWING	N
LIVING SECTIONAL ELEVATION	


PROJECT	YINAY ASRANI RESIDENCE
---------	------------------------

CLIENT	YINAY ASRANI
--------	--------------


ARCHITECTS	PSP DESIGN
	progressive sustainable practices

SCALE	SHEET SIZE	DATE	DRAWN	CHECKED	
1/8"	A3	04.12.2021	YINAY	SP	
DRAWING NUMBER:	PROJECT	TRADE	DWG TYPE	SHEET NO	REVISION
	VA12	AR	RD	02	R1


SECTIONAL ELEVATIONS- LIVING

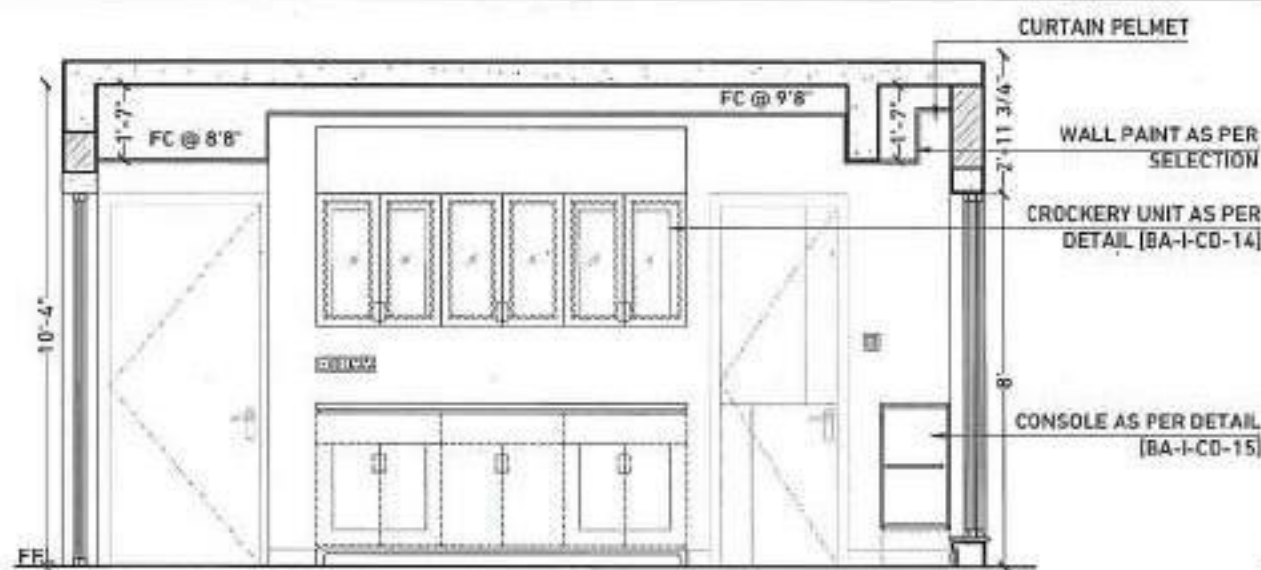


SECTION AA'

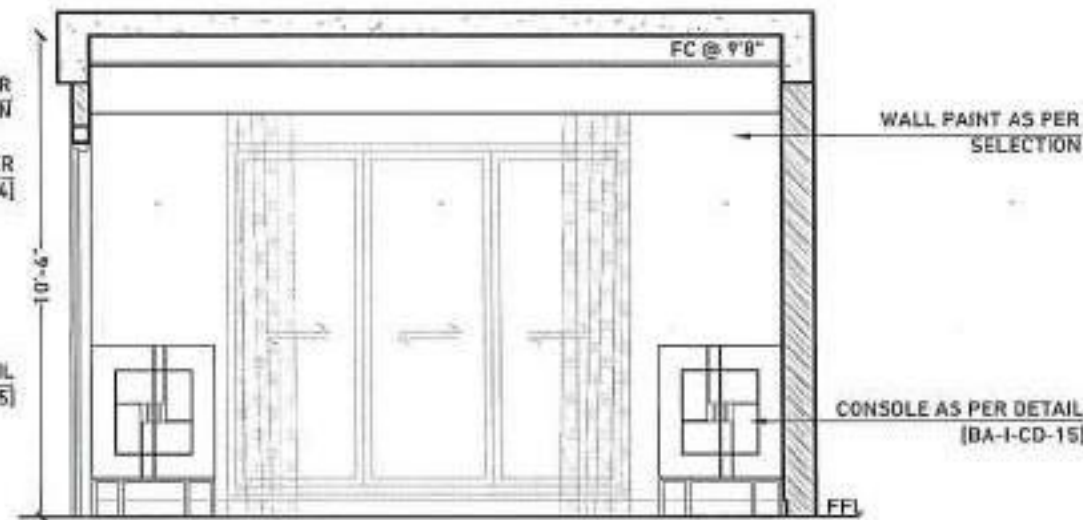


SECTION BB'

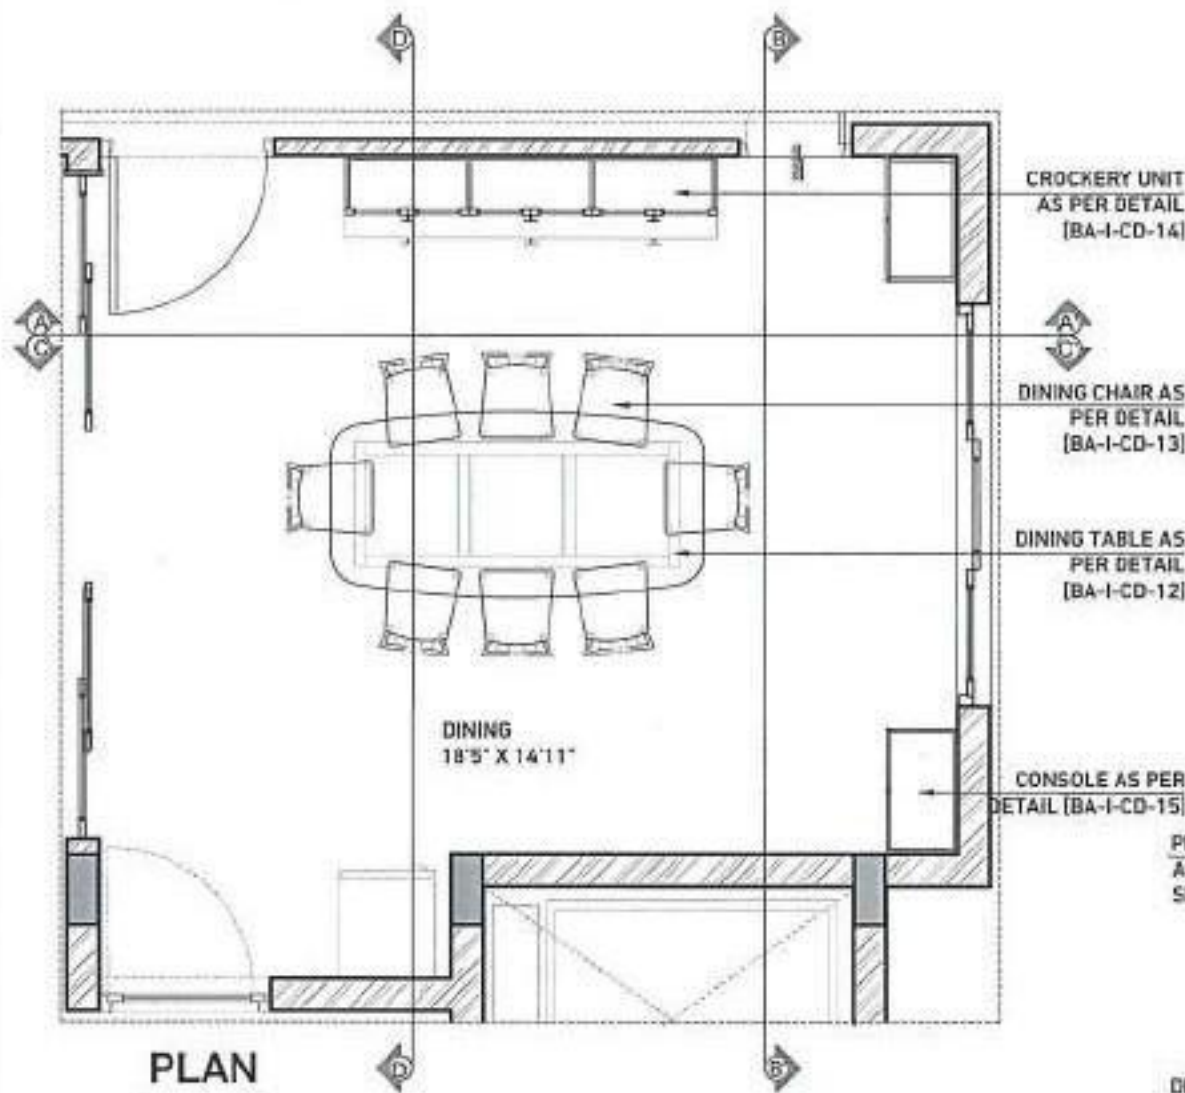

PLAN

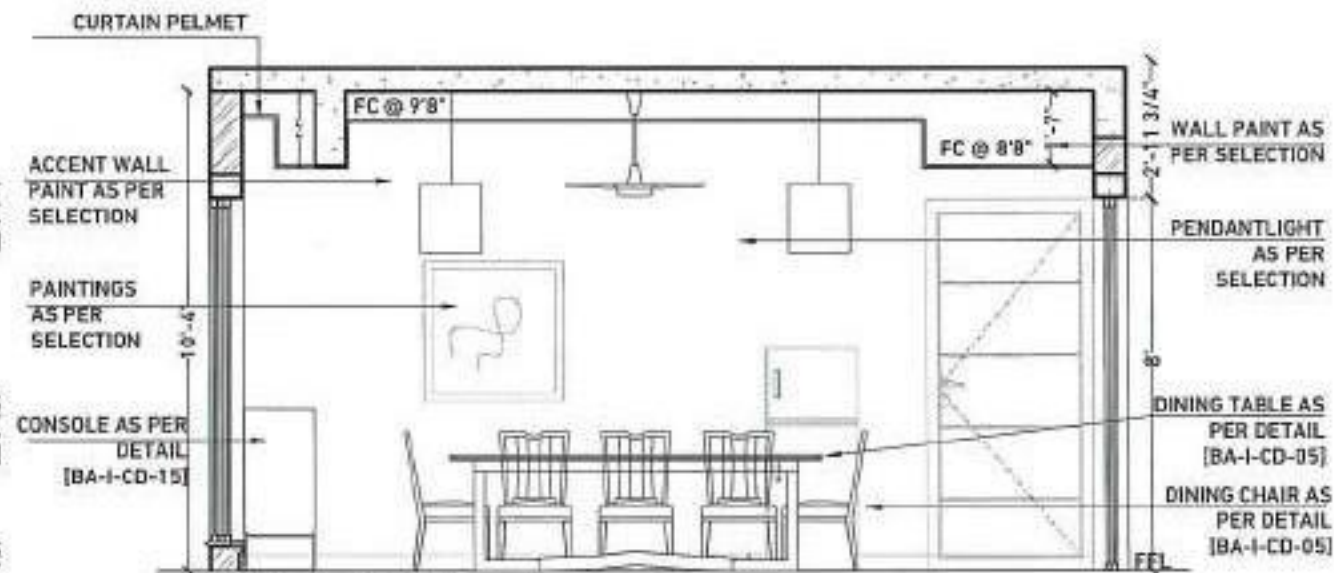

SECTION CC'

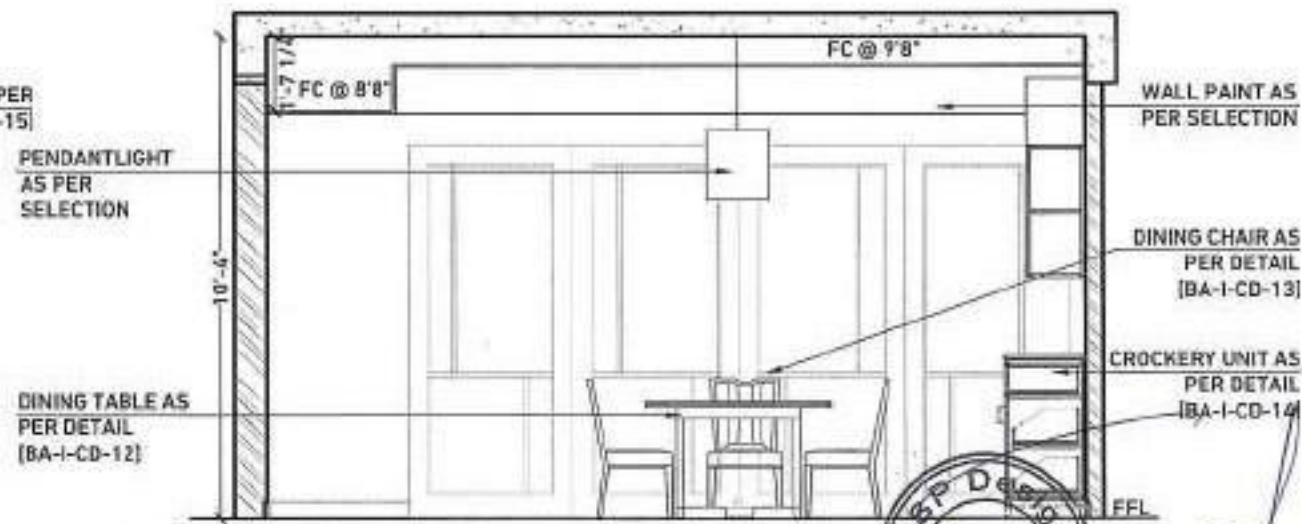

SECTION DD'

SHEET NOTES:

- ALL DIMENSIONS ARE IN FEET AND INCHES UNLESS STATED OTHERWISE.
- THIS DRAWING SHALL BE READ AND NOT MEASURED.
- THIS DRAWING IS A COPYRIGHT AND PROPERTY OF THE ARCHITECT.
- ALL ARCHITECTURAL DRAWINGS MUST BE REFERRED IN COORDINATION WITH STRUCTURAL AND SERVICES DRAWINGS.
- ALL DRAWINGS MUST BE VIEWED ON SITE PRIOR START OF WORK. ANY DISCREPANCY SHALL BE BROUGHT TO THE NOTICE OF THE ARCHITECT.
- ALL SPECIALIST WORKS DETAILS AND ANY DEVIATIONS FROM THIS CONSTRUCTION DRAWINGS, THE CONTRACTOR / SUB-CONTRACTOR ARE TO PROVIDE SHOP DRAWINGS FOR ARCHITECT'S / ENGINEER'S APPROVAL PRIOR TO CONSTRUCTION.

KEYPLAN



REVISION

R. NO	DATE	DESCRIPTION	INITIAL
1			
2			
3			
4			
5			

CONSULTANTS

REFERENCE COPY

DRAWING
DINING SECTIONAL ELEVATION



PROJECT
VINAY ASHWIN RESIDENCE






CLIENT
VINAY ASHWIN

ARCHITECTS

PSP DESIGN 
progressive sustainable practices

SCALE	SHEET SIZE	DATE	DRAWN	CHECKED	
1:08	A3	24/12/2023	YVN	SP	
DRAWING NUMBER:	PROJECT	TRADE	DWG TYPE	SHEET NO	REVISION
	VA12 AR - RD - D3 - R1				

SECTIONAL ELEVATIONS- DINING

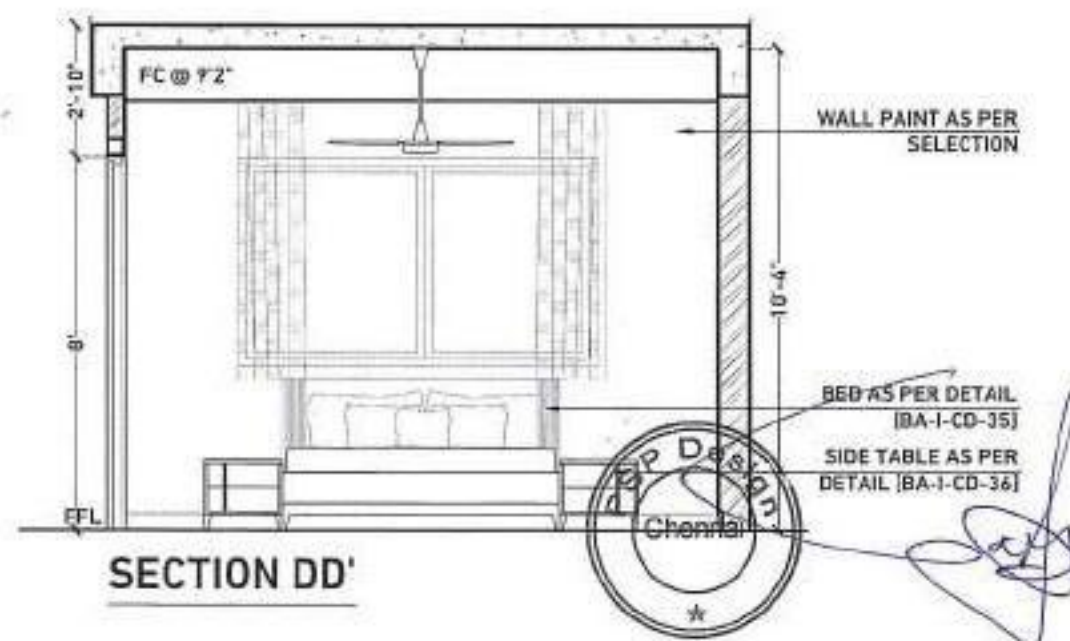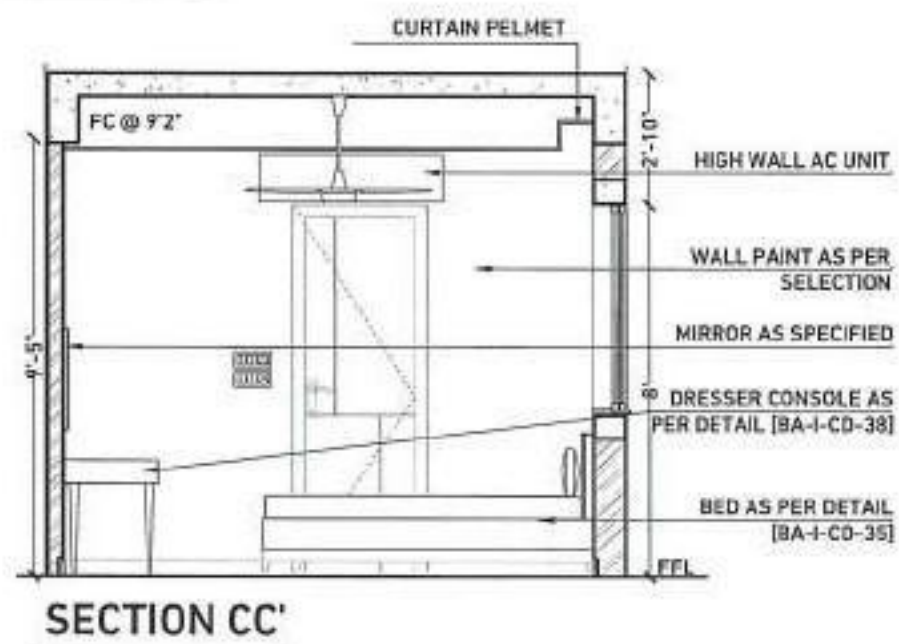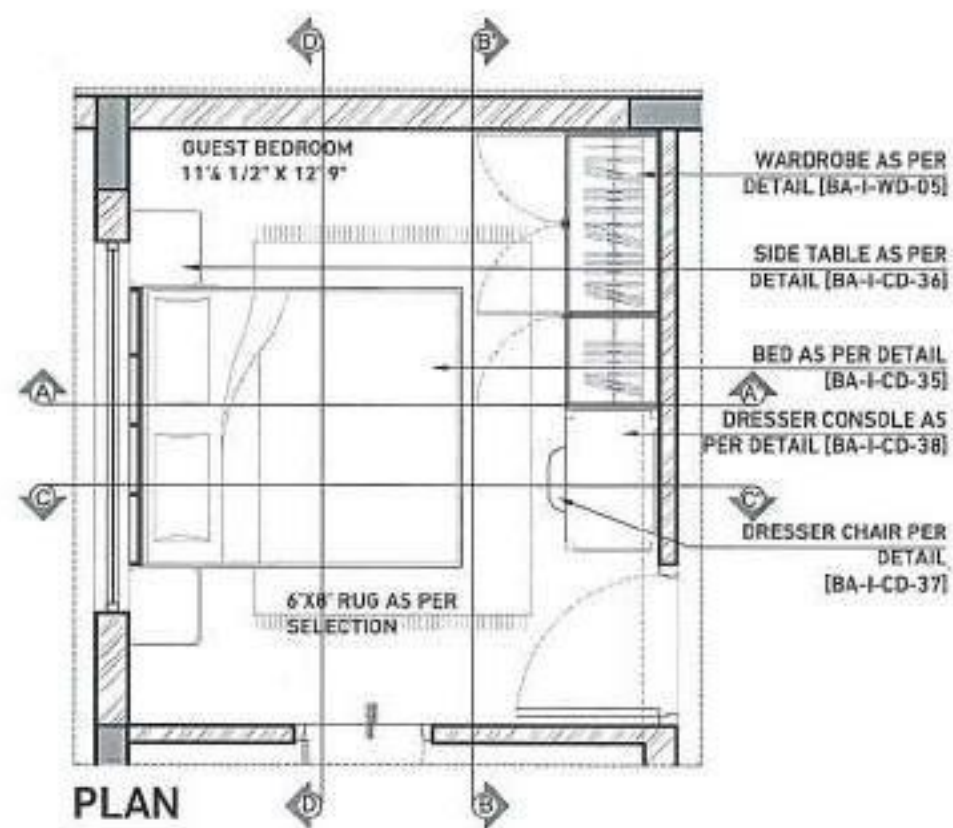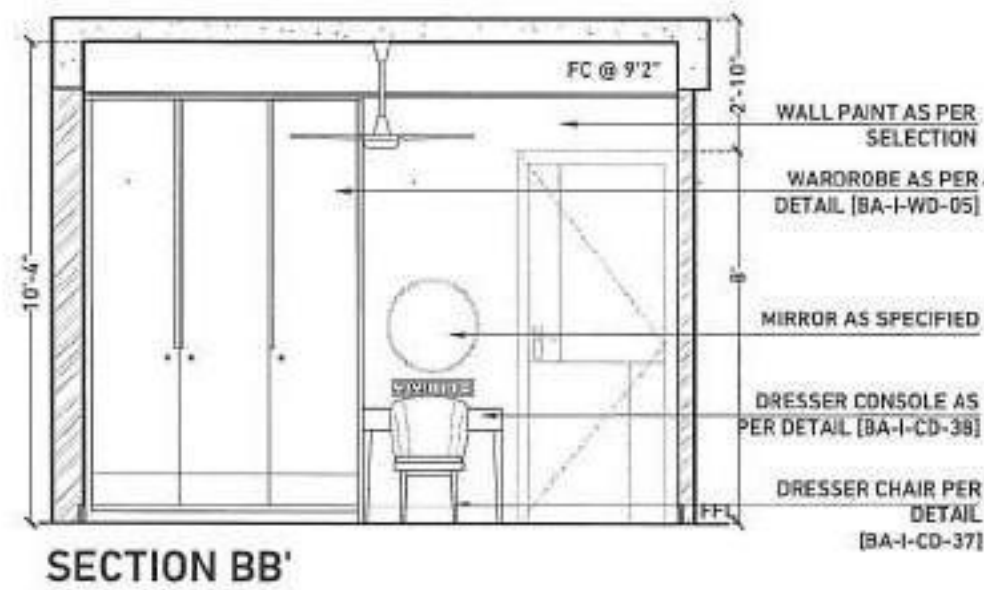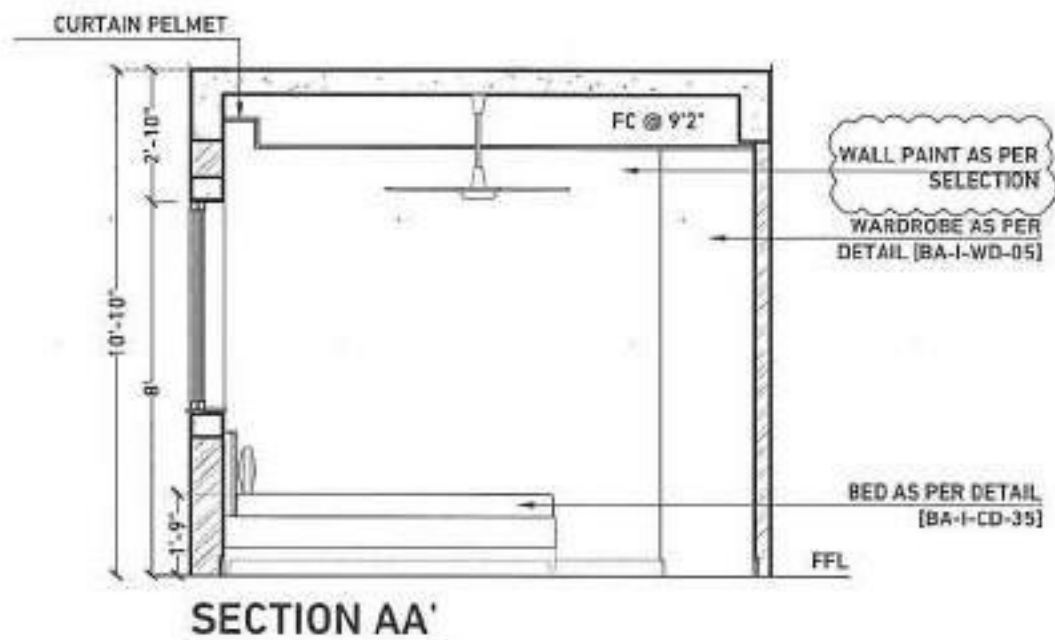

SHEET NOTES:

- ALL DIMENSIONS ARE IN FEET AND INCHES UNLESS STATED OTHERWISE.
- THIS DRAWING SHOULD BE READ AND NOT MEASURED.
- THIS DRAWING IS A COPYRIGHT AND PROPERTY OF THE ARCHITECT.
- ALL ARCHITECTURAL DRAWINGS MUST BE REFERRED IN COORDINATION WITH STRUCTURAL AND SERVICES DRAWINGS.
- ALL DRAWINGS MUST BE VERIFIED ON SITE PRIOR TO START OF WORK. ANY DISCREPANCY SHALL BE BROUGHT TO THE NOTICE OF THE ARCHITECT.
- ALL SPECIALIST WORKS DETAILS AND ANY DEVIATIONS FROM THIS CONSTRUCTION DRAWINGS, THE CONTRACTOR / SUB-CONTRACTOR ARE TO PROVIDE SHOP DRAWINGS FOR ARCHITECT'S / ENGINEER'S APPROVAL PRIOR TO CONSTRUCTION.

KEYPLAN




REVISION

R.NO	DATE	DESCRIPTION	INITIAL
1			
2			
3			
4			
5			

CONSULTANTS

REFERENCE COPY

DRAWING
POOJA ROOM SECTIONAL ELEVATION

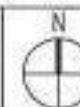

PROJECT
VINAY ASHANI RESIDENCE






CLIENT
VINAY ASHANI

ARCHITECTS

PSP DESIGN
progressive sustainable practices

SCALE	SHEET SIZE	DATE	DRAWN	CHECKED	
1/8"	A3	04.10.2022	UJH	SP	
DRAWING NUMBER:	PROJECT	TRAC	DWG TYPE	SHEET NO	REVISION
	VA12	AR	RD	06	R1

SECTIONAL ELEVATIONS- GUEST BEDROOM

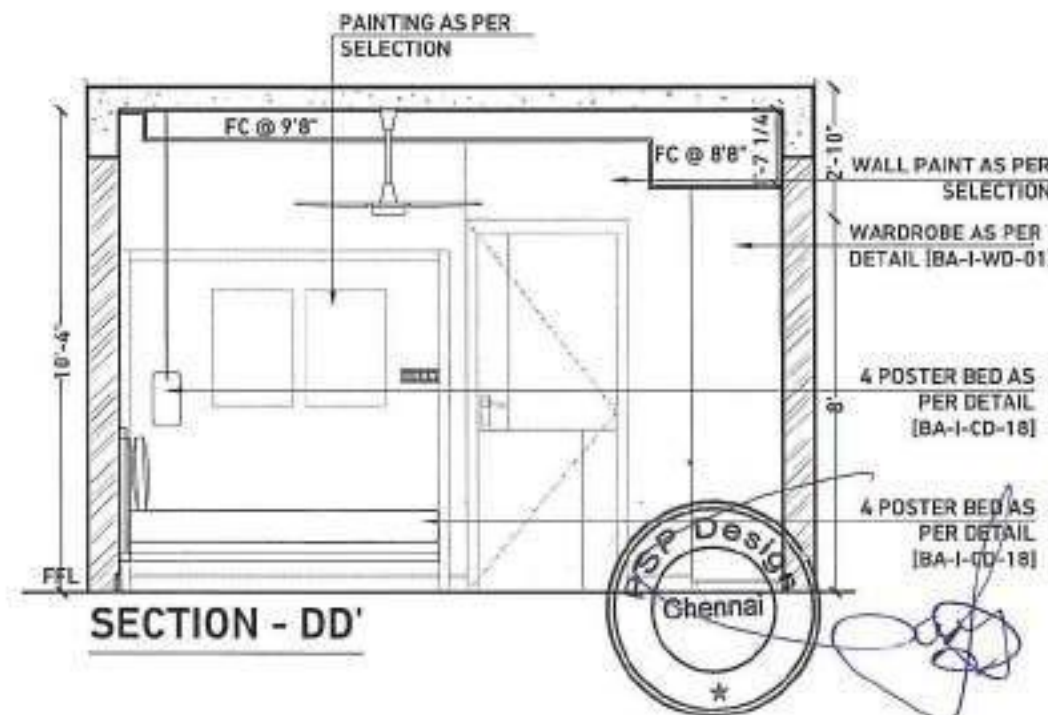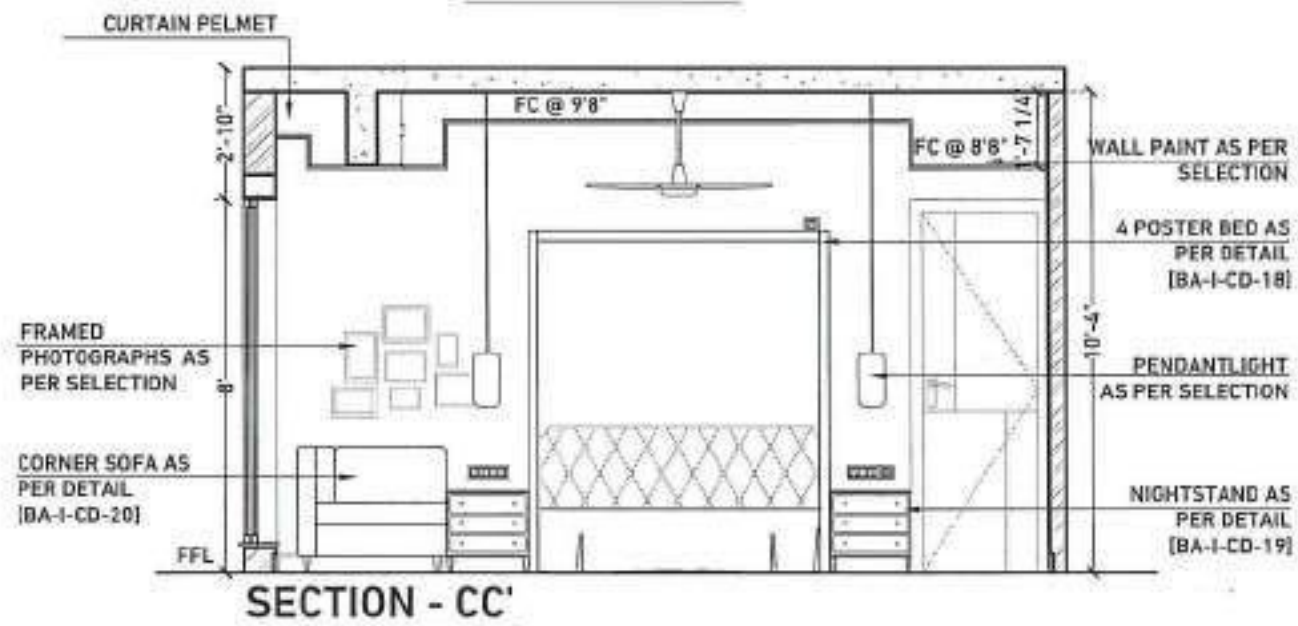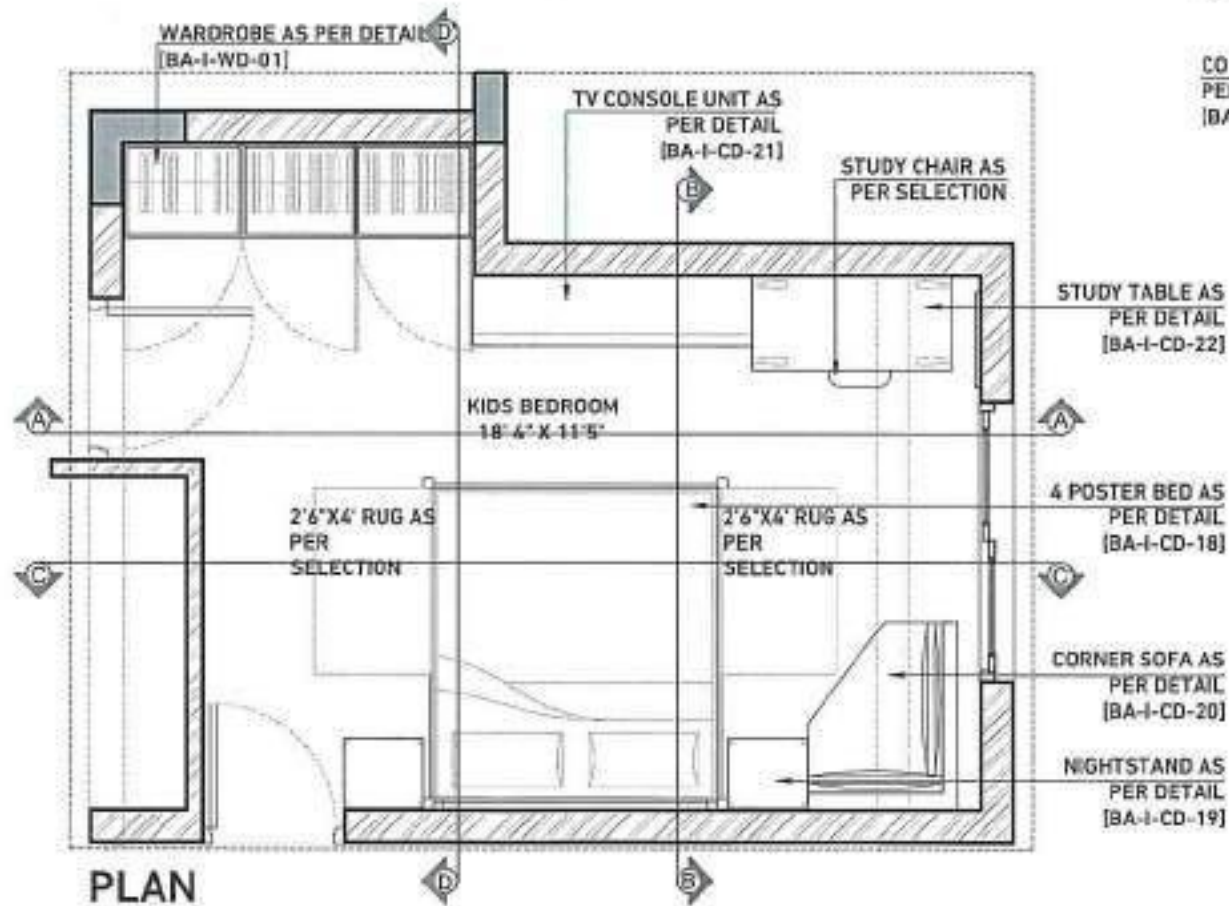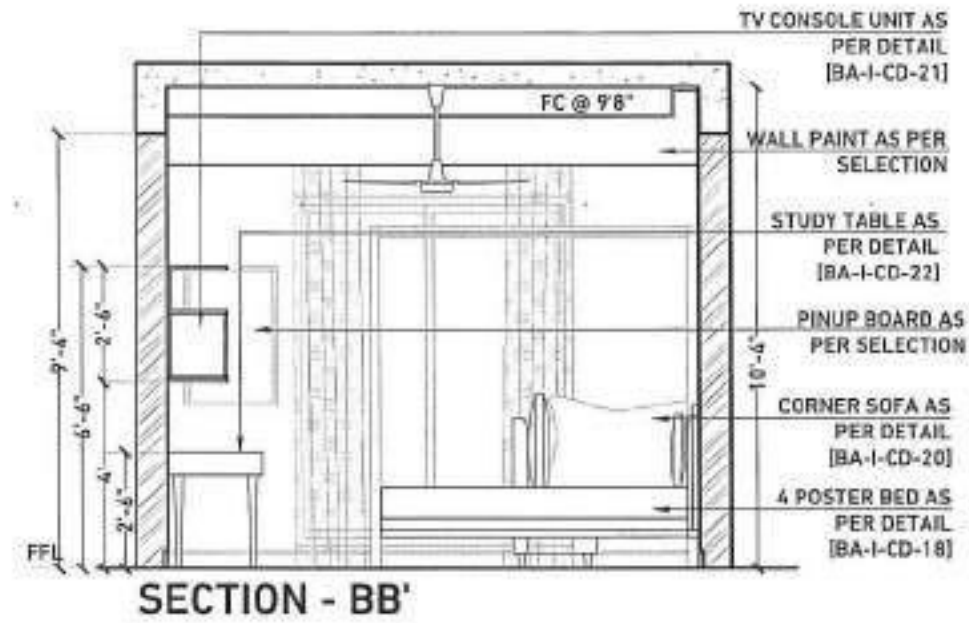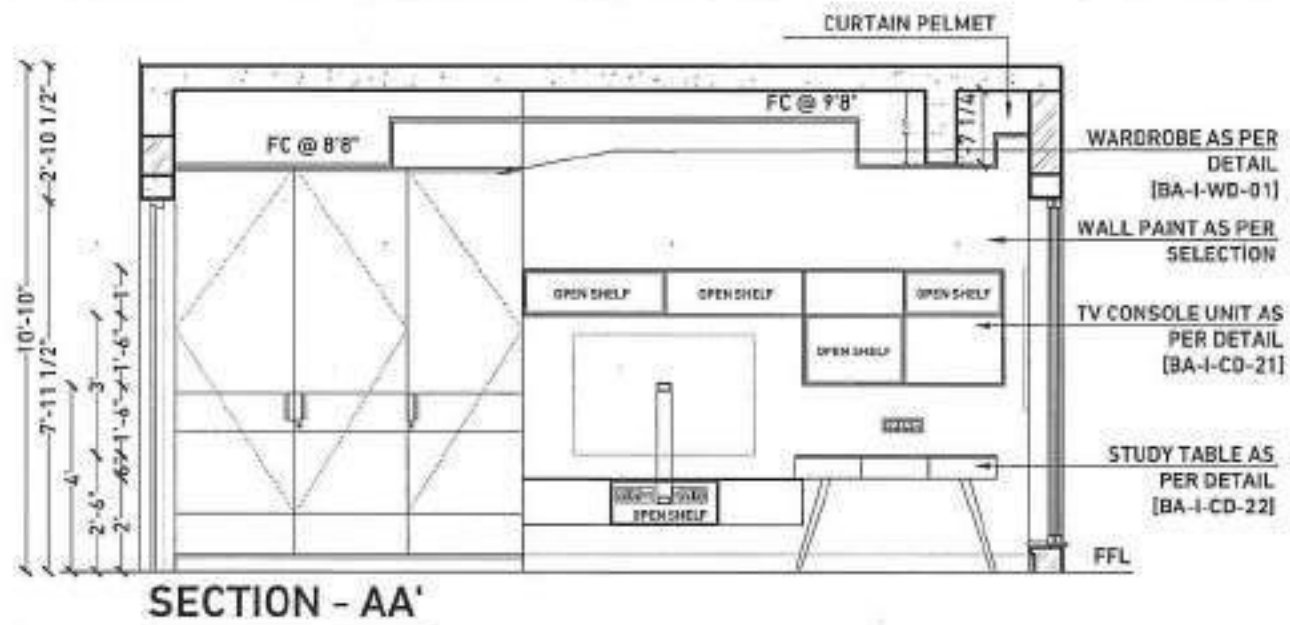

- SHEET NOTES:**
- ALL DIMENSIONS ARE IN FEET AND INCHES UNLESS STATED OTHERWISE.
 - THIS DRAWING IS A COPYRIGHT AND PROPERTY OF THE ARCHITECT.
 - ALL ARCHITECTURAL DRAWINGS MUST BE REFERRED IN COORDINATION WITH STRUCTURAL AND SERVICES DRAWINGS.
 - ALL DRAWINGS MUST BE VERIFIED ON SITE PRIOR START OF WORK. ANY DISCREPANCY SHALL BE BROUGHT TO THE NOTICE OF THE ARCHITECT.
 - ALL SPECIALIST WORKS DETAILS AND ANY DEVIATIONS FROM THIS CONSTRUCTION DRAWINGS, THE CONTRACTOR / SUB-CONTRACTOR ARE TO PROVIDE SHOP DRAWINGS FOR ARCHITECT'S / ENGINEER'S APPROVAL PRIOR TO CONSTRUCTION.



REVISION			
R. NO.	DATE	DESCRIPTION	INITIAL
1			
2			
3			
4			
5			

CONSULTANTS

REFERENCE COPY

DRAWING
KID'S BEDROOM SECTIONAL ELEVATION


PROJECT
VINAY ASHANI RESIDENCE

CLIENT
VINAY ASHANI


ARCHITECTS
PSP DESIGN | 
progressive sustainable practices

SCALE	SHEET SIZE	DATE	DRAWN	CHECKED	
1/8"	A3	04.10.2022	VAM	SP	
DRAWING NUMBER:	PROJECT	TRADE	DWG TYPE	SHEET NO	REVISION
	VA12	AR	RD	04	R1


SECTIONAL ELEVATIONS-KID'S ROOM

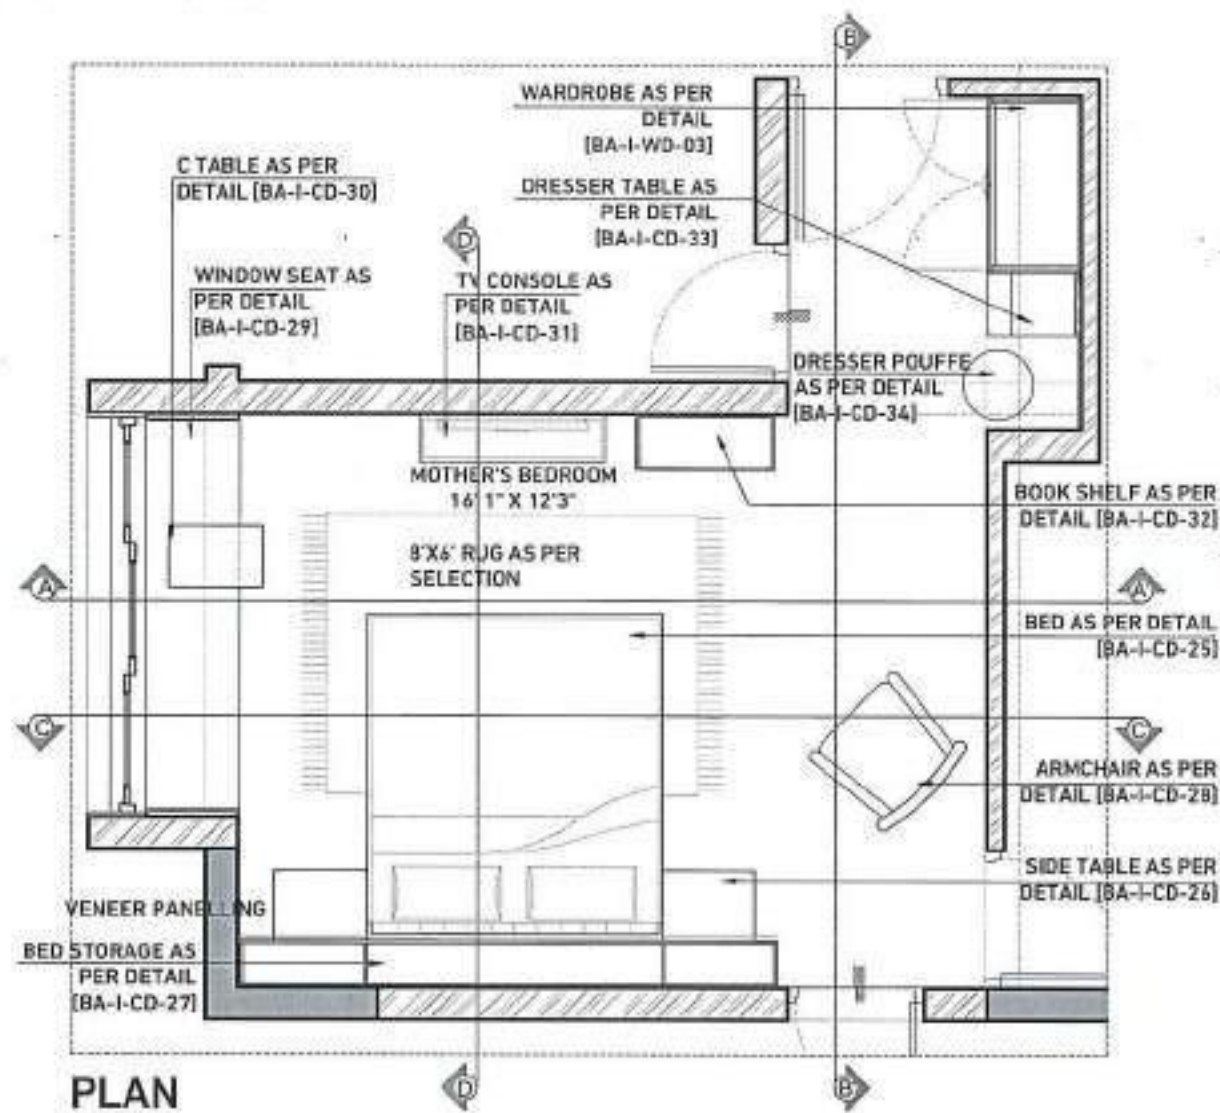


PLAN

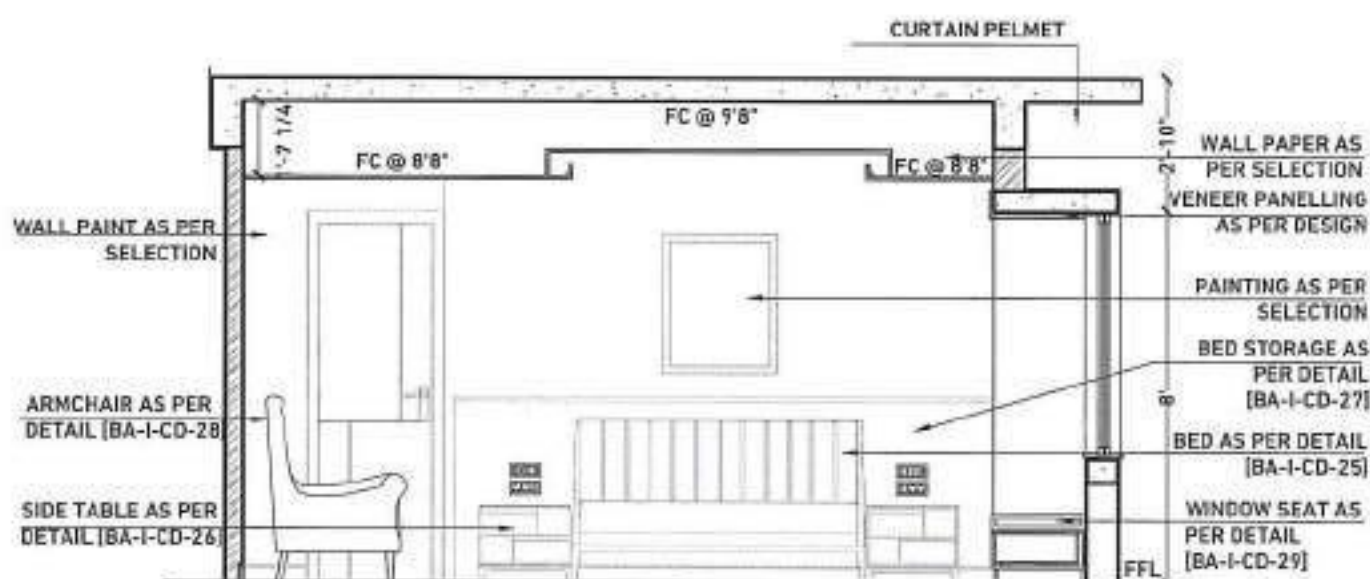


SECTION CC'

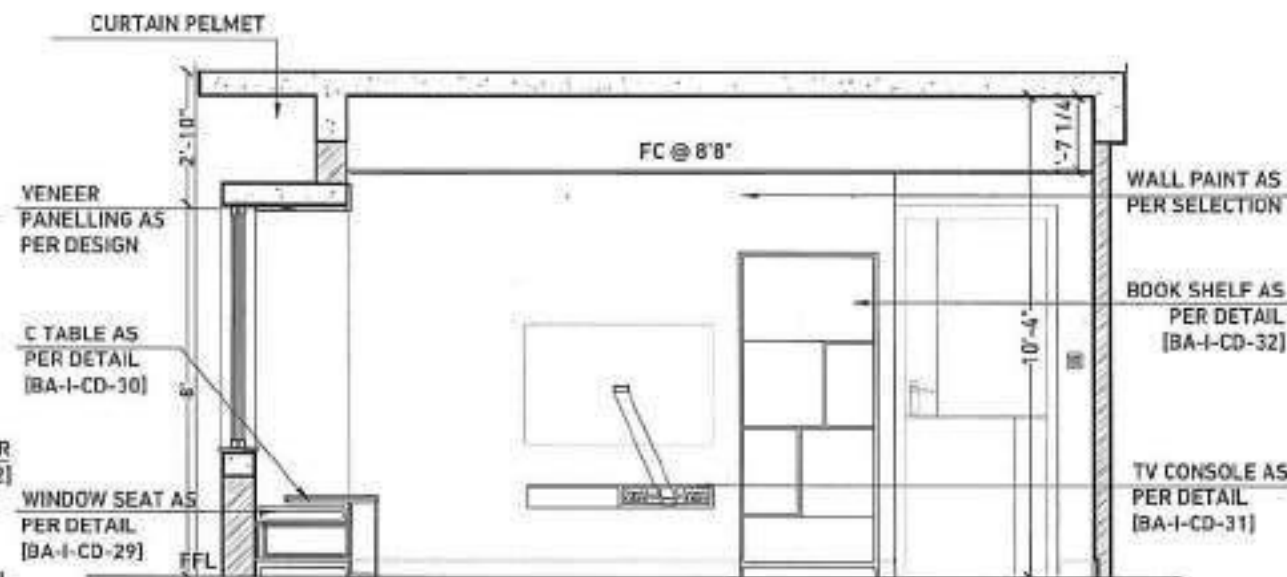

SECTION AA'

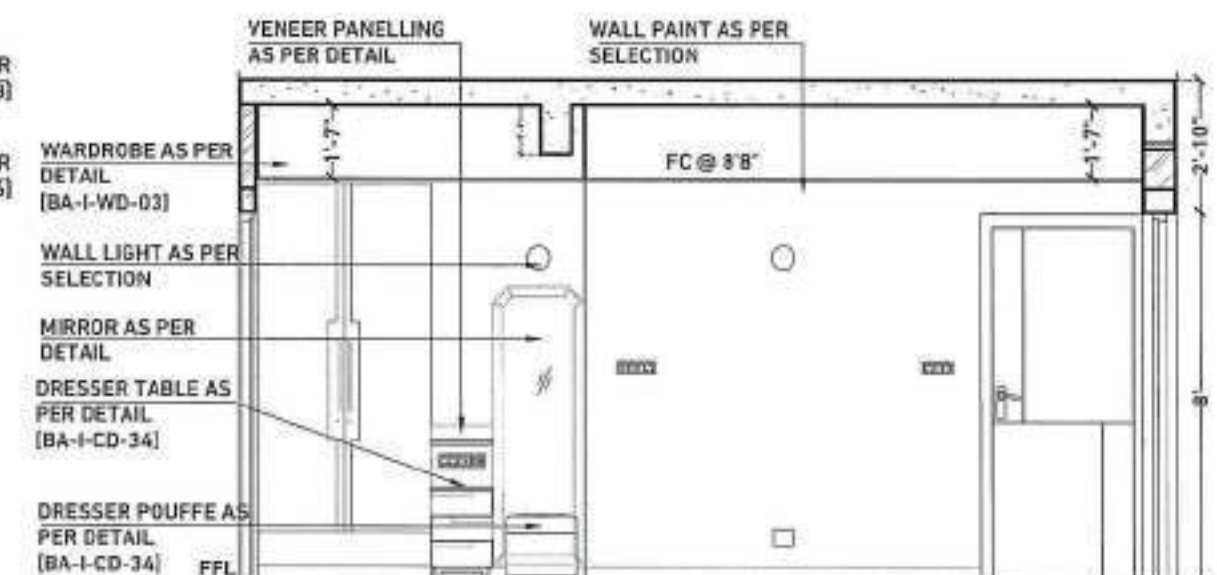

SECTION - BB'

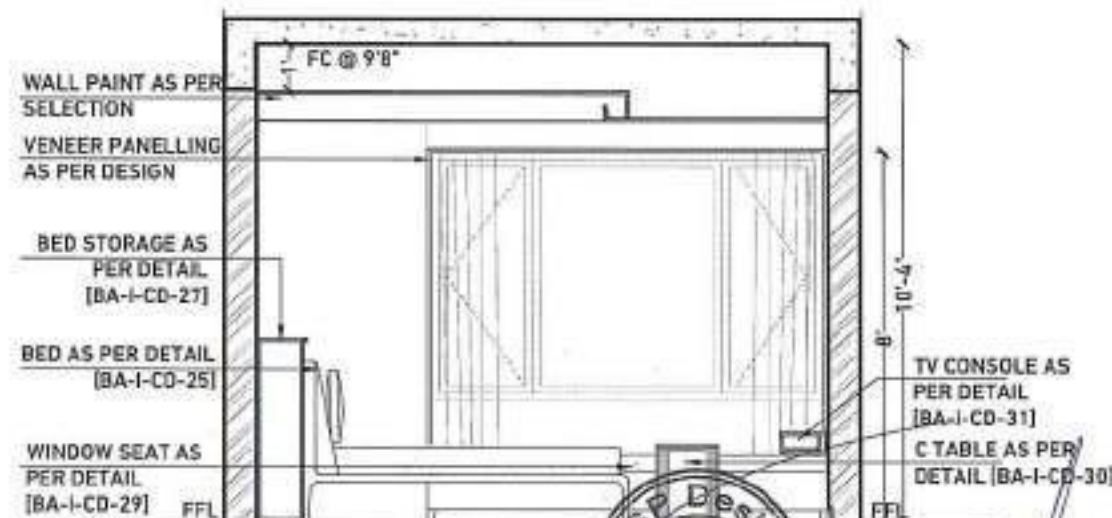

SECTION DD'

SHEET NOTES:

- ALL DIMENSIONS ARE IN FEET AND INCHES UNLESS STATED OTHERWISE.
- THIS DRAWING SHALL BE READ AND NOT MEASURED.
- THIS DRAWING IS A COPYRIGHT AND PROPERTY OF THE ARCHITECT.
- ALL ARCHITECTURAL DRAWINGS MUST BE REFERRED IN COORDINATION WITH STRUCTURAL AND SERVICES DRAWINGS.
- ALL DRAWINGS MUST BE VERIFIED BY THE ARCHITECT PRIOR TO THE START OF WORK. ANY DISCREPANCY SHALL BE BROUGHT TO THE NOTICE OF THE ARCHITECT.
- ALL SPECIALIST WORKS DETAILS AND ANY DEVIATIONS FROM THIS CONSTRUCTION DRAWINGS, THE CONTRACTOR / SUB-CONTRACTOR ARE TO PROVIDE SHOP DRAWINGS FOR ARCHITECT'S / ENGINEER'S APPROVAL PRIOR TO CONSTRUCTION.

KEYPLAN



REVISION

R.NO	DATE	DESCRIPTION	INITIAL
1			
2			
3			
4			
5			

CONSULTANTS

REFERENCE COPY

DRAWING	N
MOTHER'S BEDROOM SECTIONAL ELEVATION	






PROJECT	
VINAY ASHWIN RESIDENCE	

CLIENT	
VINAY ASHWIN	

ARCHITECTS	
PSP DESIGN	
progressive sustainable practices.	

SCALE	SHEET SIZE	DATE		DRAWN	CHECKED
1:8	A3	04.11.2022		YAW	SP
DRAWING NUMBER:	PROJECT	TRADE	DWG TYPE	SHEET NO	REVISION
	VA12 AR - RD - 05 - R1				

SECTIONAL ELEVATIONS-MOTHER'S ROOM

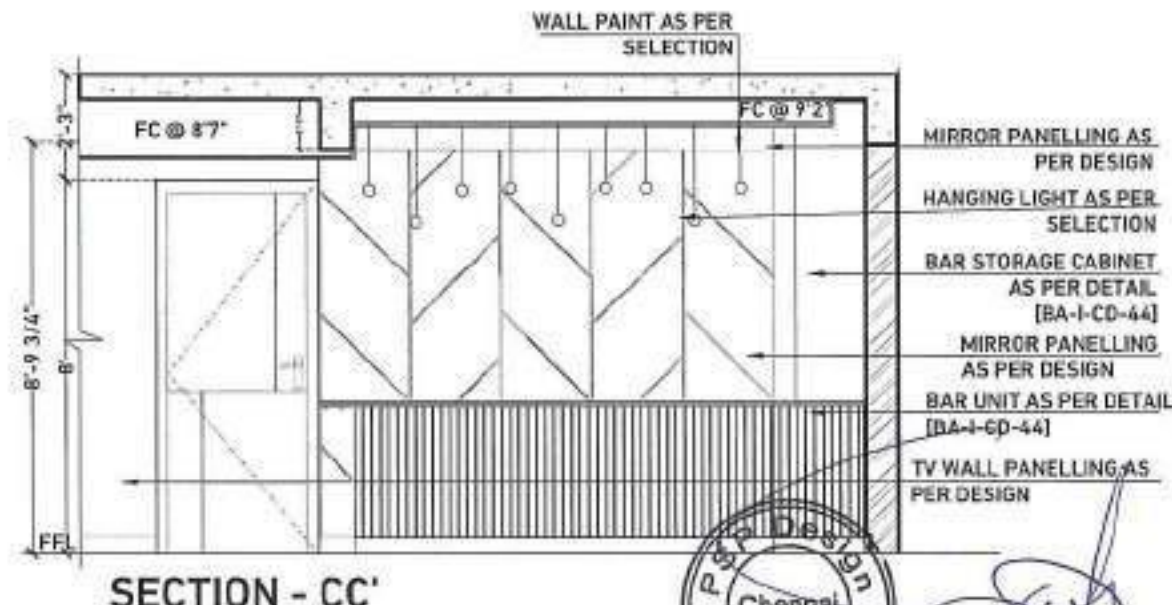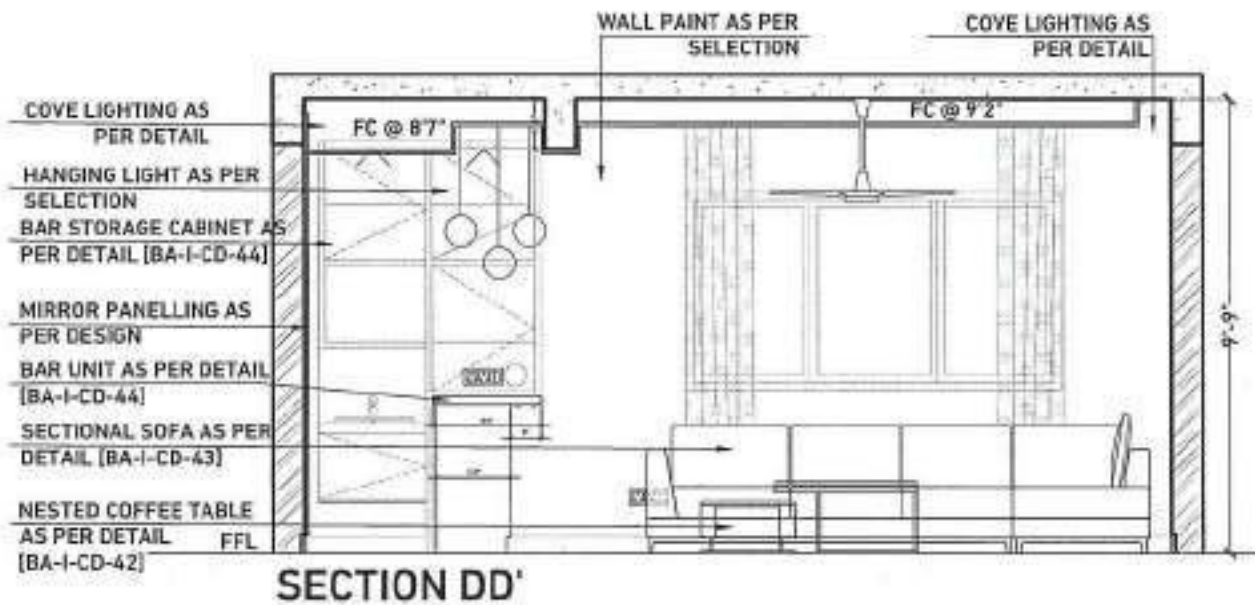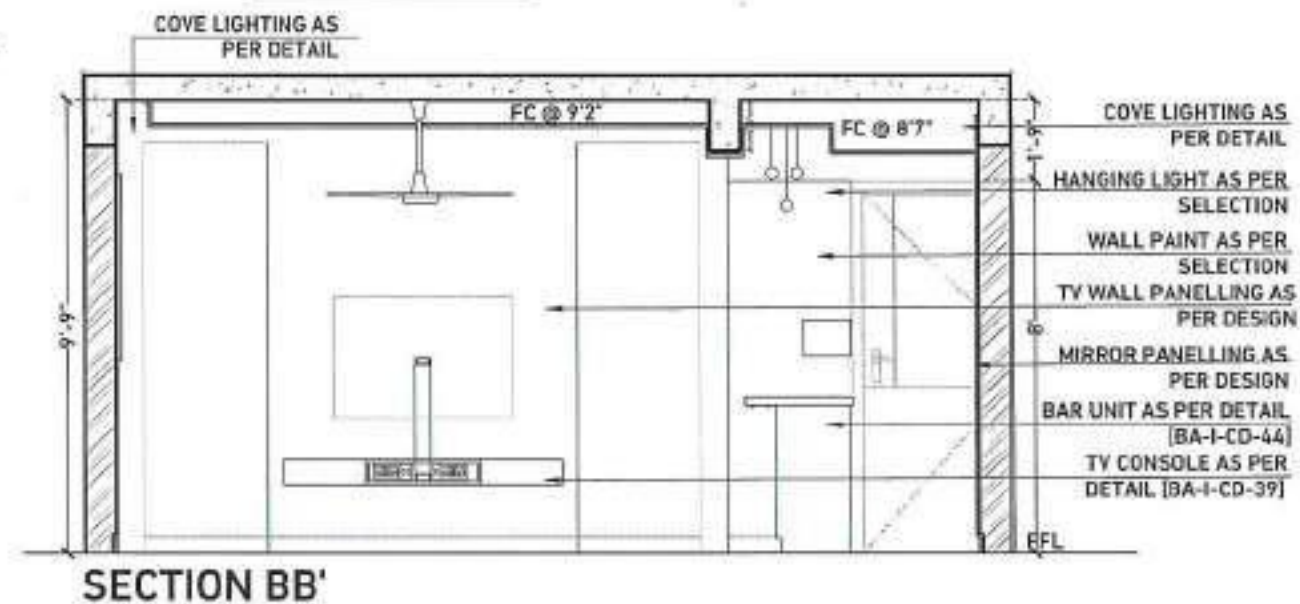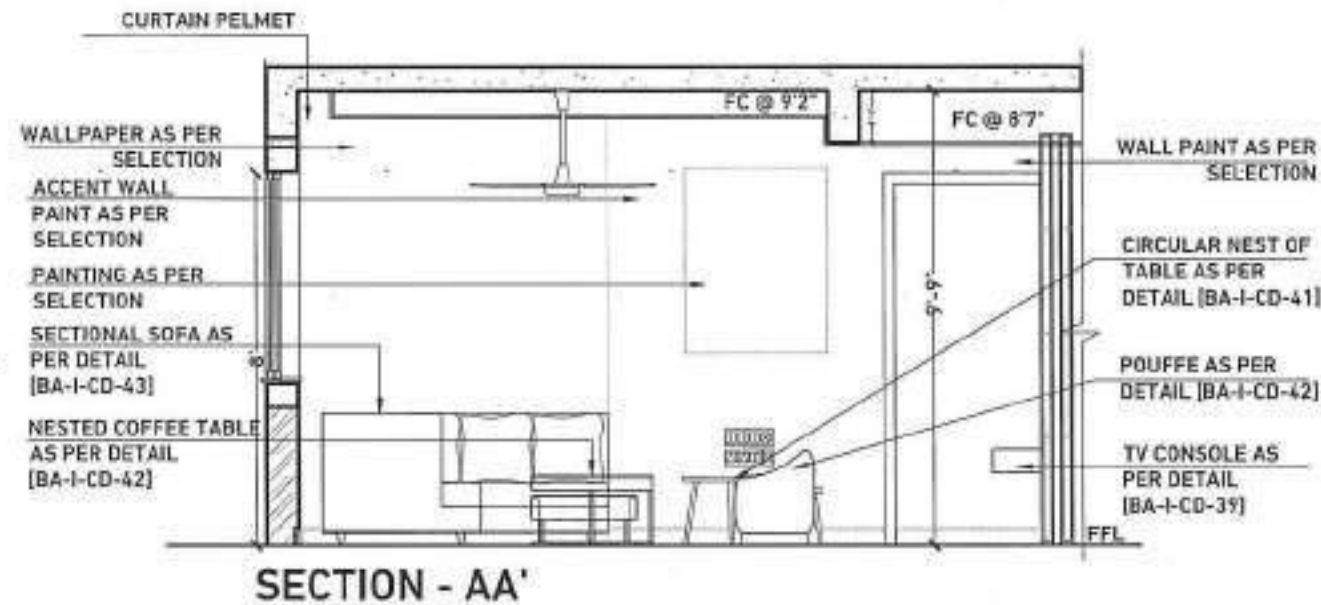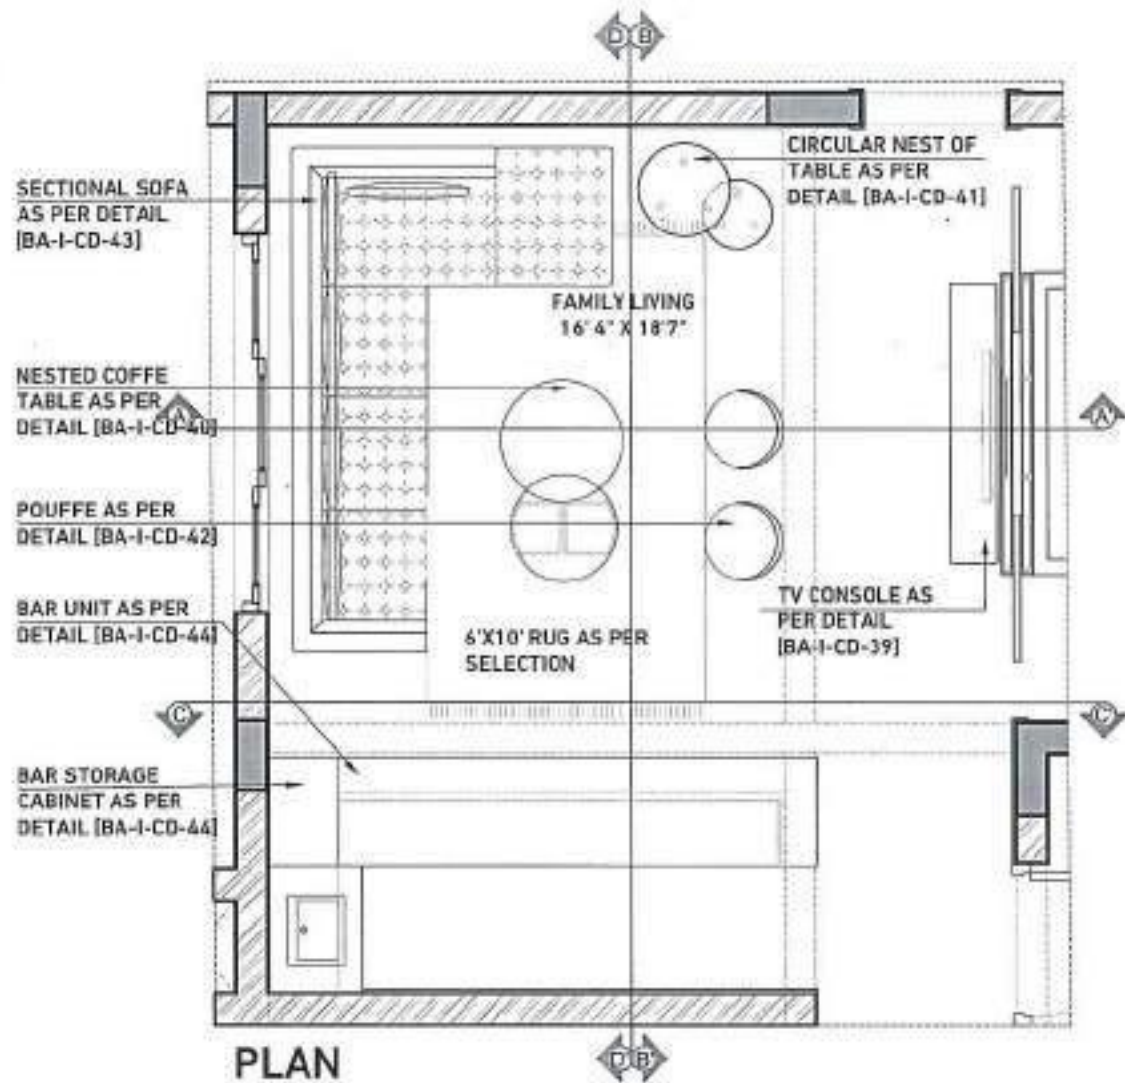

SHEET NOTES:

- ALL DIMENSIONS ARE IN FEET AND INCHES UNLESS STATED OTHERWISE.
- THIS DRAWING SHOULD BE READ AND NOT MEASURED.
- THIS DRAWING IS A COPYRIGHT AND PROPERTY OF THE ARCHITECT.
- ALL ARCHITECTURAL DRAWINGS MUST BE REFERRED IN COORDINATION WITH STRUCTURAL AND SERVICES DRAWINGS.
- ALL DRAWINGS MUST BE VERIFIED ON SITE PRIOR START OF WORK. ANY DISCREPANCY SHALL BE BROUGHT TO THE NOTICE OF THE ARCHITECT.
- ALL SPECIALIST WORKS DETAILS AND ANY DEVIATIONS FROM THIS CONSTRUCTION DRAWING, THE CONTRACTOR / SUB-CONTRACTOR ARE TO PROVIDE SHOP DRAWINGS FOR ARCHITECT'S / ENGINEER'S APPROVAL PRIOR TO CONSTRUCTION.

KEYPLAN



REVISION

R.NO	DATE	DESCRIPTION	INITIAL
1			
2			
3			
4			
5			

CONSULTANTS

REFERENCE COPY

DRAWING	N
FAMILY LIVING SECTIONAL ELEVATION	

PROJECT
VINAY ASHWINI RESIDENCE






CLIENT
VINAY ASHWINI

ARCHITECTS

PSP DESIGN
progressive sustainable practices

SCALE	SHEET SIZE	DATE	DRAWN	CHECKED	
1/8"	A3	01.11.2022	YAM	SP	
DRAWING NUMBER:	PROJECT	TRADE	OWG TIME	SHEET NO	REVISION
	VA12	AR	RD	07	R1

SECTIONAL ELEVATIONS-FAMILY LIVING

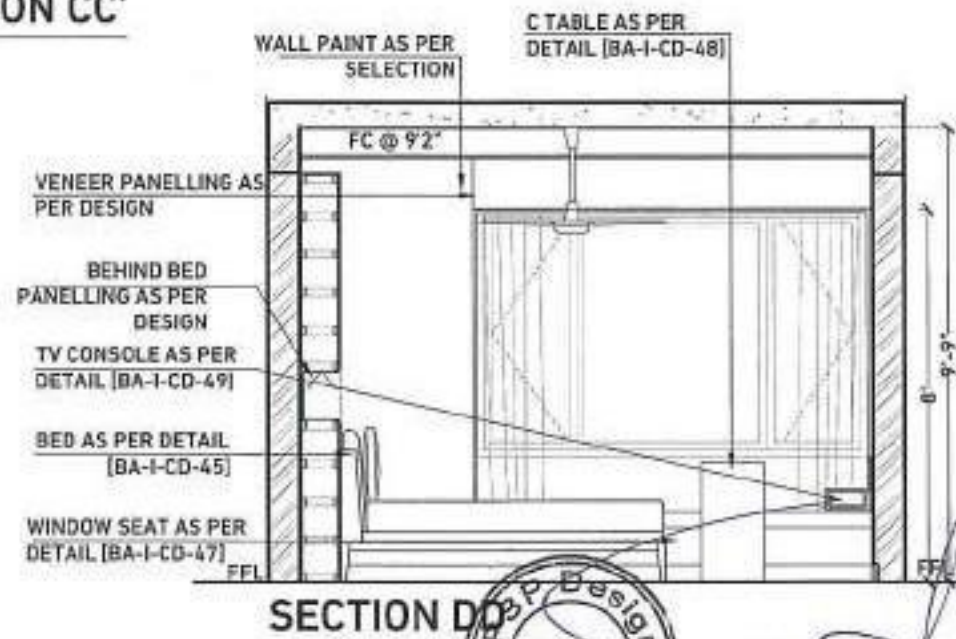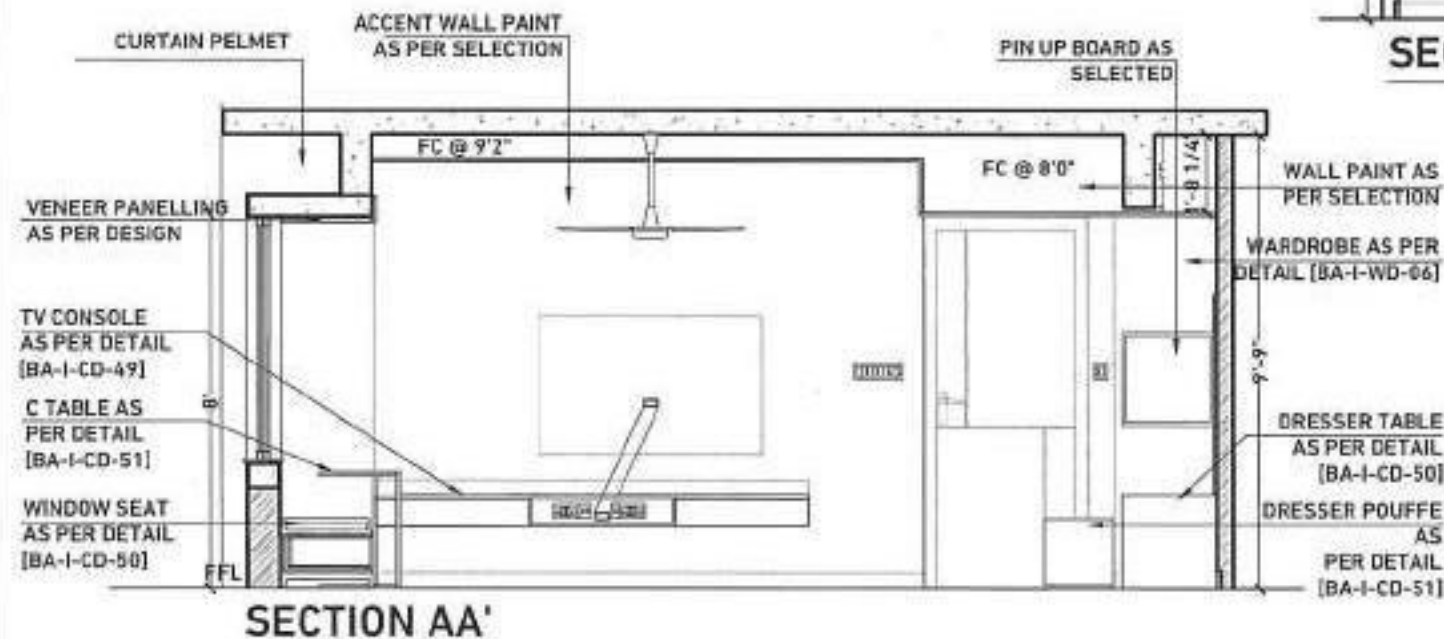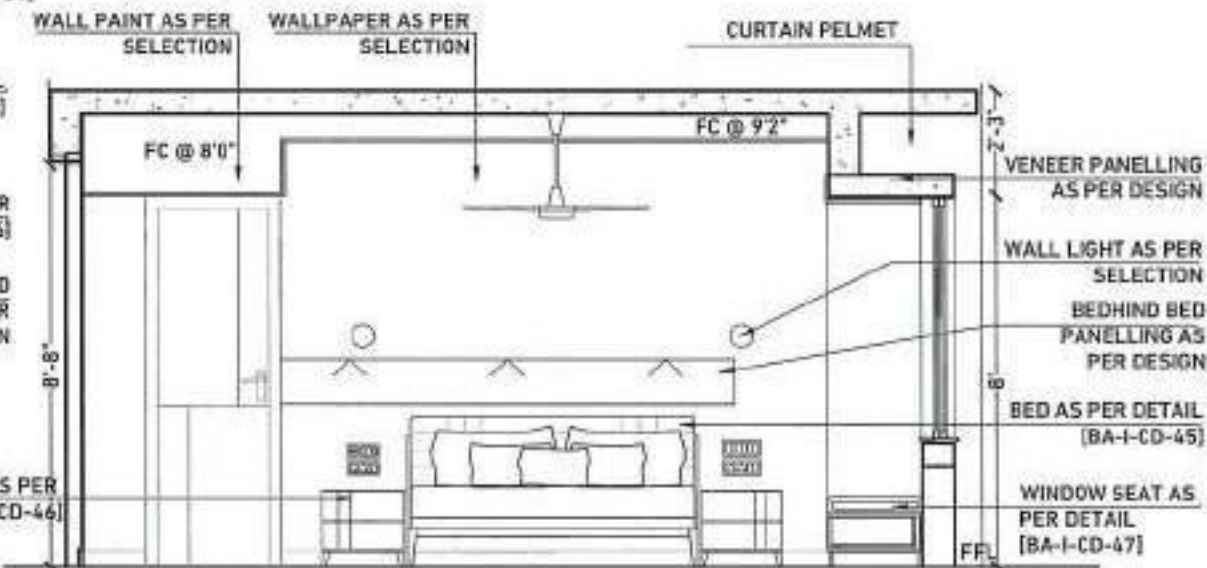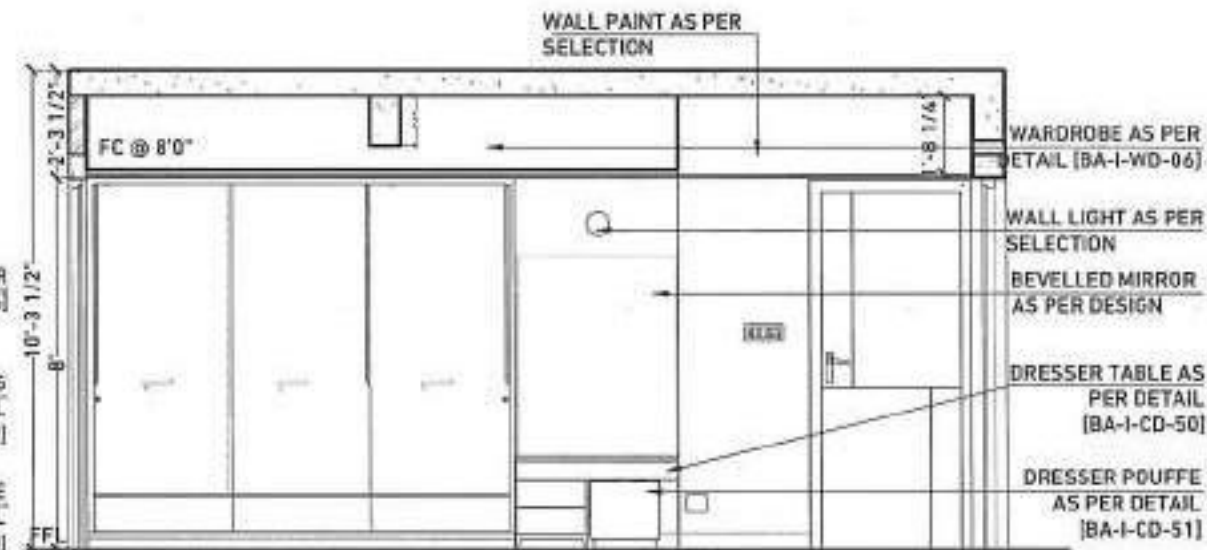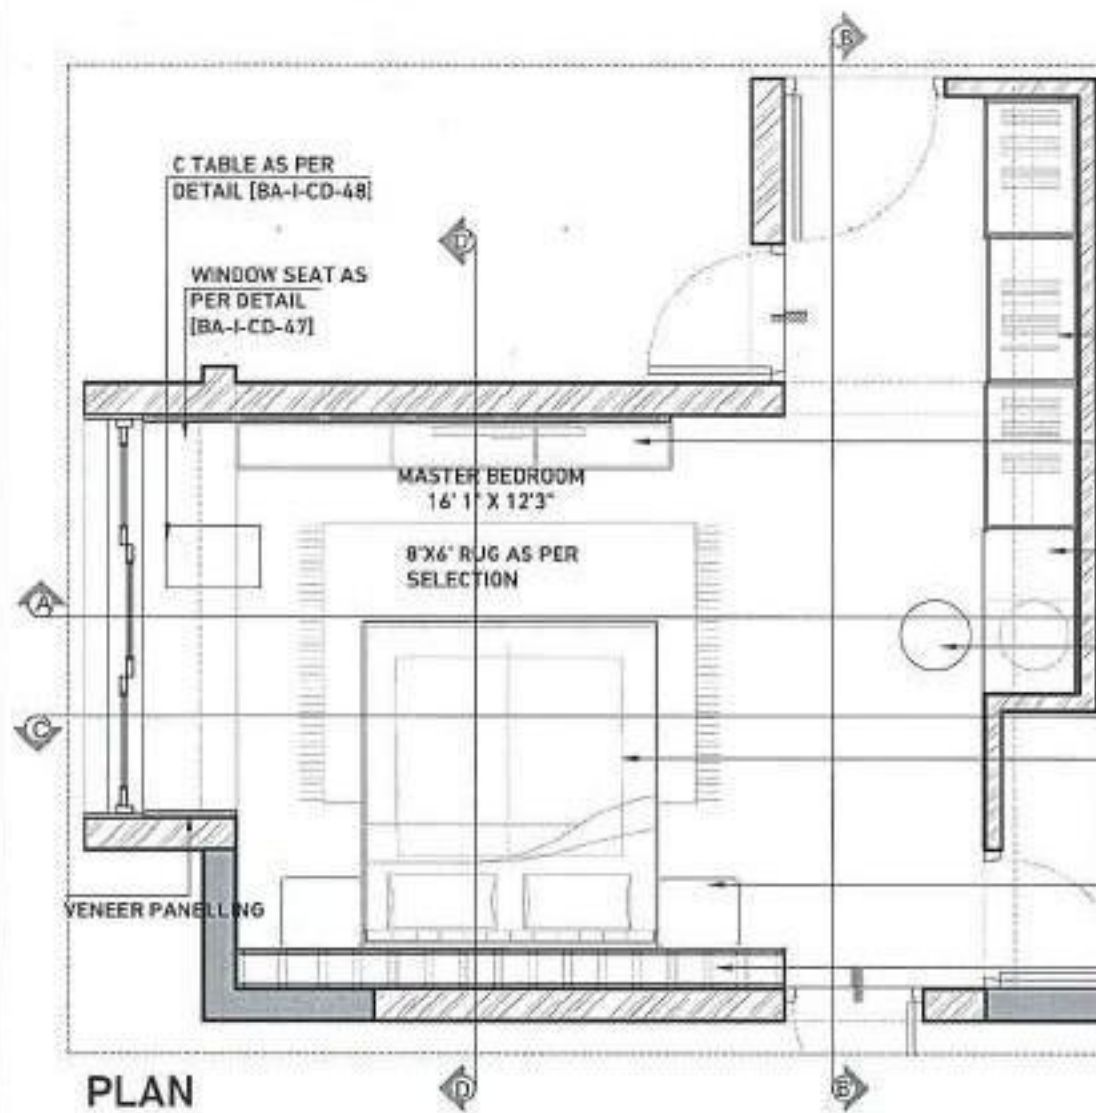

SHEET NOTES:

- ALL DIMENSIONS ARE IN FEET AND INCHES UNLESS STATED OTHERWISE.
- THIS DRAWING SHOULD BE READ AND NOT MISREAD.
- THIS DRAWING IS A COPYRIGHT AND PROPERTY OF THE ARCHITECT.
- ALL ARCHITECTURAL DRAWINGS MUST BE REFERRED IN COORDINATION WITH STRUCTURAL AND SERVICES DRAWINGS.
- ALL DRAWINGS MUST BE VERIFIED ON SITE PRIOR START OF WORK. ANY DISCREPANCY SHALL BE BROUGHT TO THE NOTICE OF THE ARCHITECT.
- ALL SPECIALIST WORKS DETAILS AND ANY DEVIATIONS FROM THIS CONSTRUCTION DRAWING, THE CONTRACTOR / SUB-CONTRACTOR ARE TO PROVIDE SHOP DRAWINGS FOR ARCHITECTS / ENGINEER'S APPROVAL PRIOR TO CONSTRUCTION.

KEYPLAN



REVISION

R. NO	DATE	DESCRIPTION	INITIAL
1			
2			
3			
4			
5			

CONSULTANTS

REFERENCE COPY

DRAWING
MASTER BEDROOM SECTIONAL ELEVATION

PROJECT
VINAYASRANI RESIDENCE


CLIENT
VINAYASRANI






ARCHITECTS

PSP DESIGN | 
progressive sustainable practices

SCALE	SHEET SIZE	DATE	DRAWN	CHECKED	
1:48	A0	06.12.2022	YVAR	SP	
DRAWING NUMBER:	PROJECT	TRADE	DWG TYPE	SHEET NO	REVISION
	VA12	AR	RD	08	R1

SECTIONAL ELEVATIONS-MASTER BEDROOM

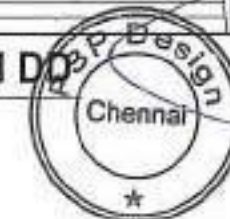

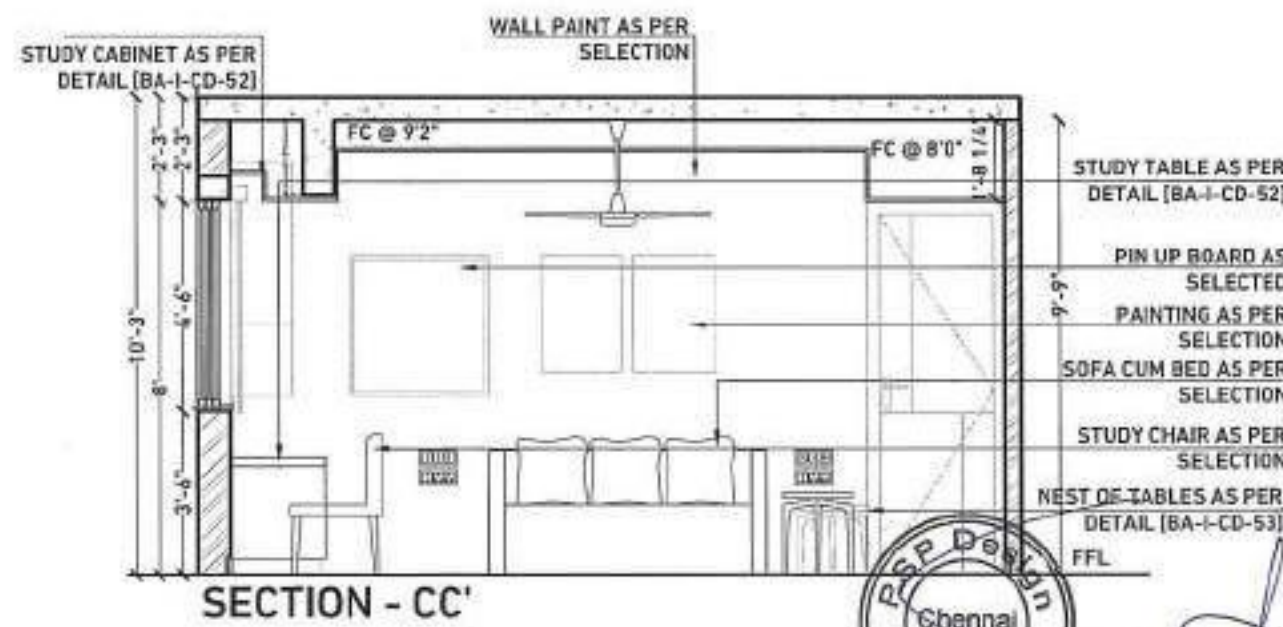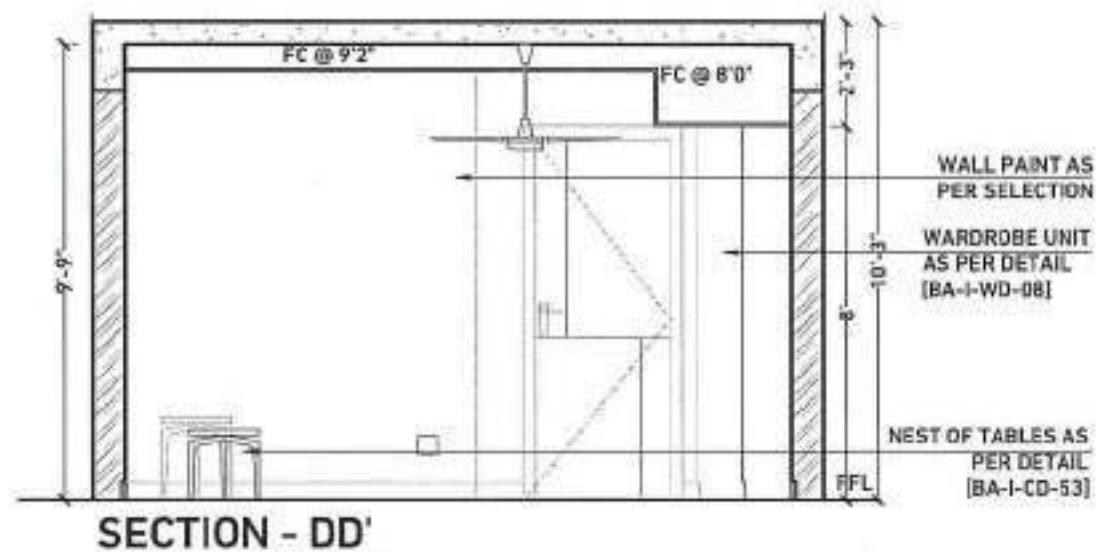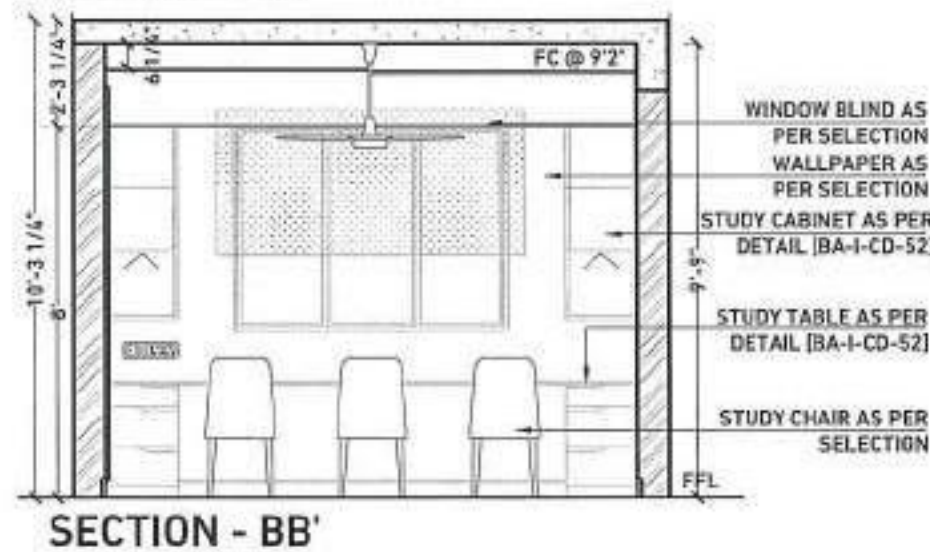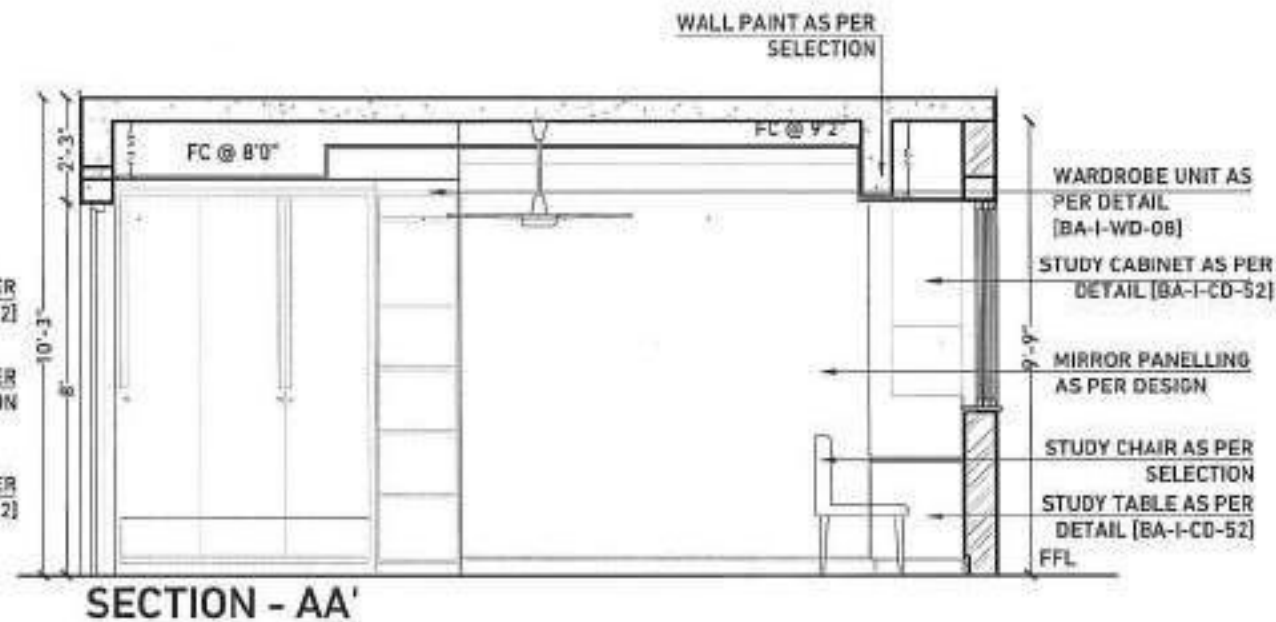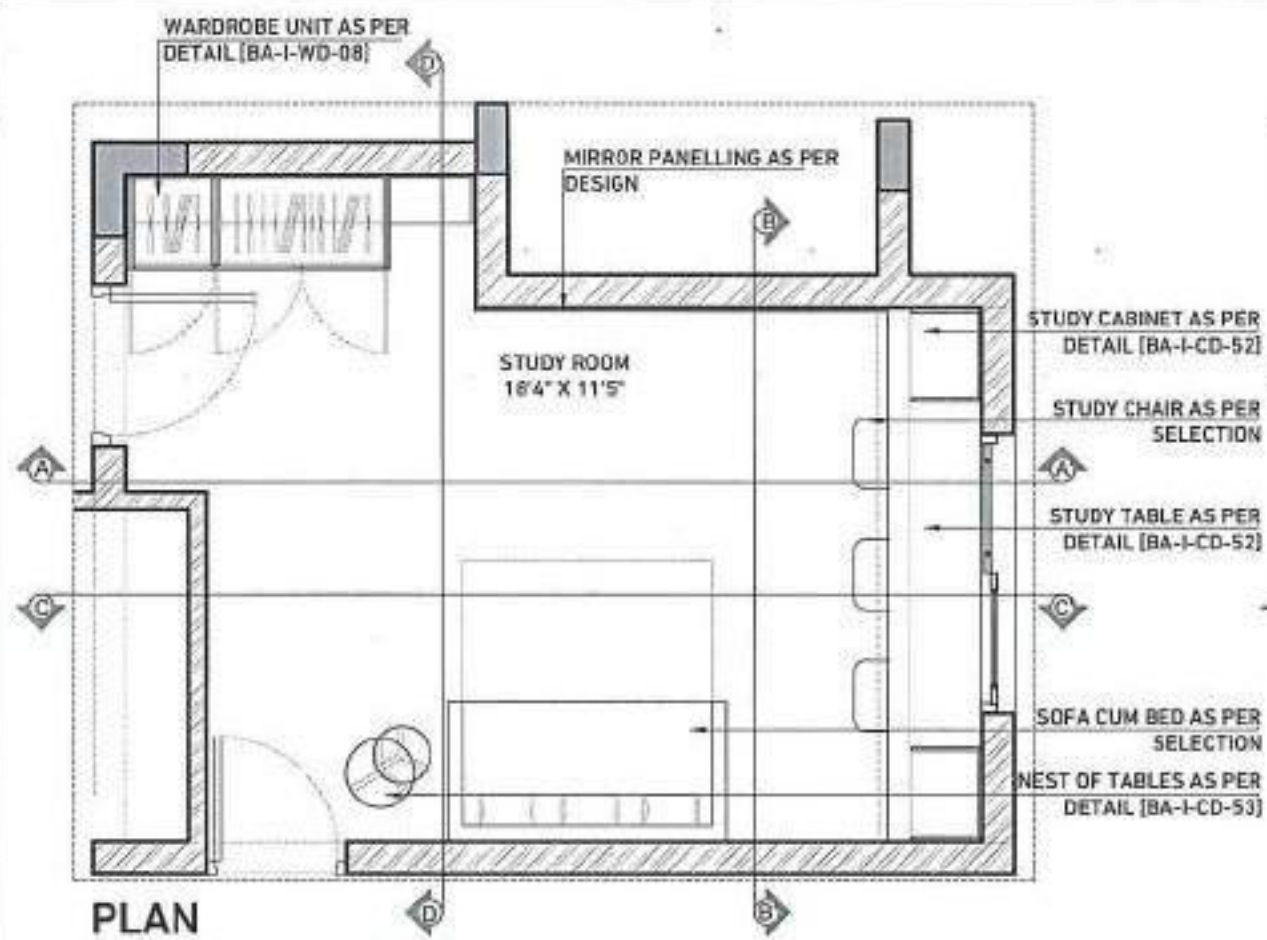

SHEET NOTES:

- ALL DIMENSIONS ARE IN FEET AND INCHES UNLESS STATED OTHERWISE.
- THIS DRAWING IS A COPYRIGHT AND PROPERTY OF THE ARCHITECT.
- ALL ARCHITECTURAL DRAWINGS MUST BE REFERRED IN COORDINATION WITH STRUCTURAL AND SERVICES DRAWINGS.
- ALL DRAWINGS MUST BE VERIFIED ON SITE PRIOR START OF WORK. ANY DISCREPANCY SHALL BE BROUGHT TO THE NOTICE OF THE ARCHITECT.
- ALL SPECIALIST WORKS DETAILS AND ANY DEVIATIONS FROM THIS CONSTRUCTION DRAWINGS, THE CONTRACTOR / SUB-CONTRACTOR ARE TO PROVIDE SHOP DRAWINGS FOR ARCHITECT'S / ENGINEER'S APPROVAL PRIOR TO CONSTRUCTION.

KEYPLAN



REVISION

R. NO	DATE	DESCRIPTION	INITIAL
1			
2			
3			
4			
5			

CONSULTANTS

REFERENCE COPY

DRAWING	N
STUDY ROOM SECTIONAL ELEVATION	

PROJECT
VINAY ASHWIN RESIDENCE



CLIENT
VINAY ASHWIN

ARCHITECTS




PSP DESIGN 
progressive sustainable practices

SCALE	SHEET SIZE	DATE	DRAWN	CHECKED	
1:48	A3	04.12.2021	VAN	SP	
DRAWING NUMBER:	PROJECT	TRADE	DWG TYPE	SHEET NO	REVISION
	VA12	AR - RD - 09	- R1		

SECTIONAL ELEVATIONS-STUDY

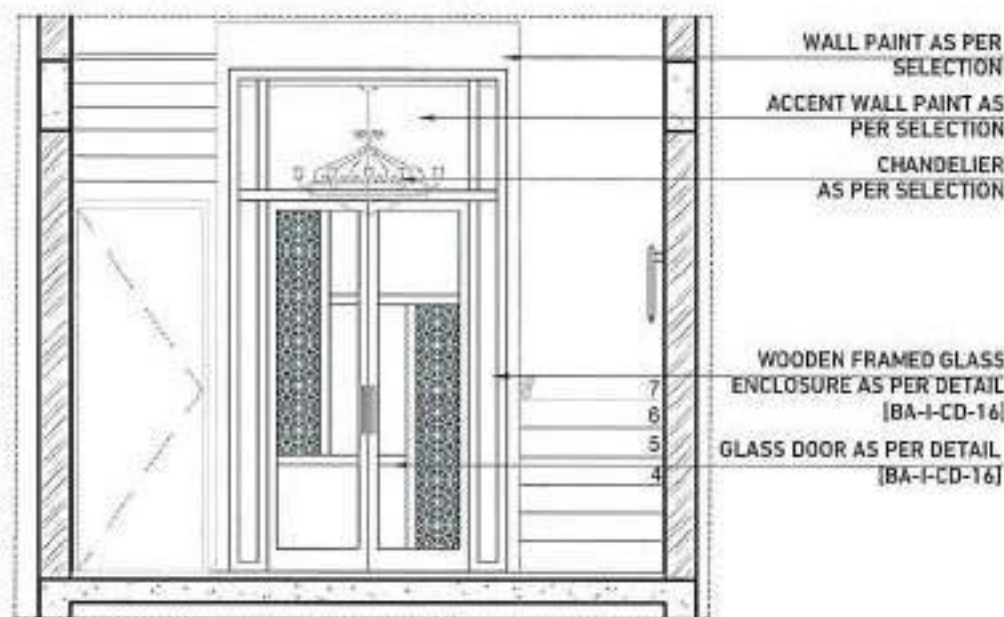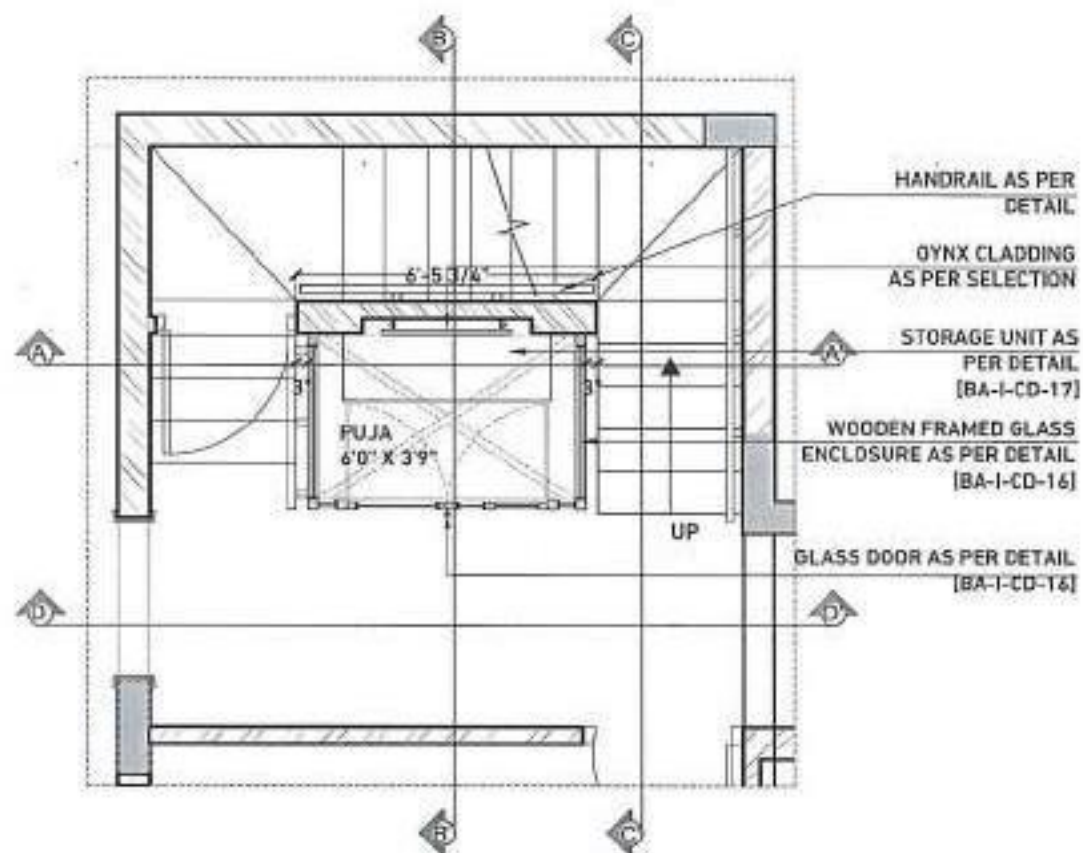

SECTIONAL ELEVATIONS- PUJA

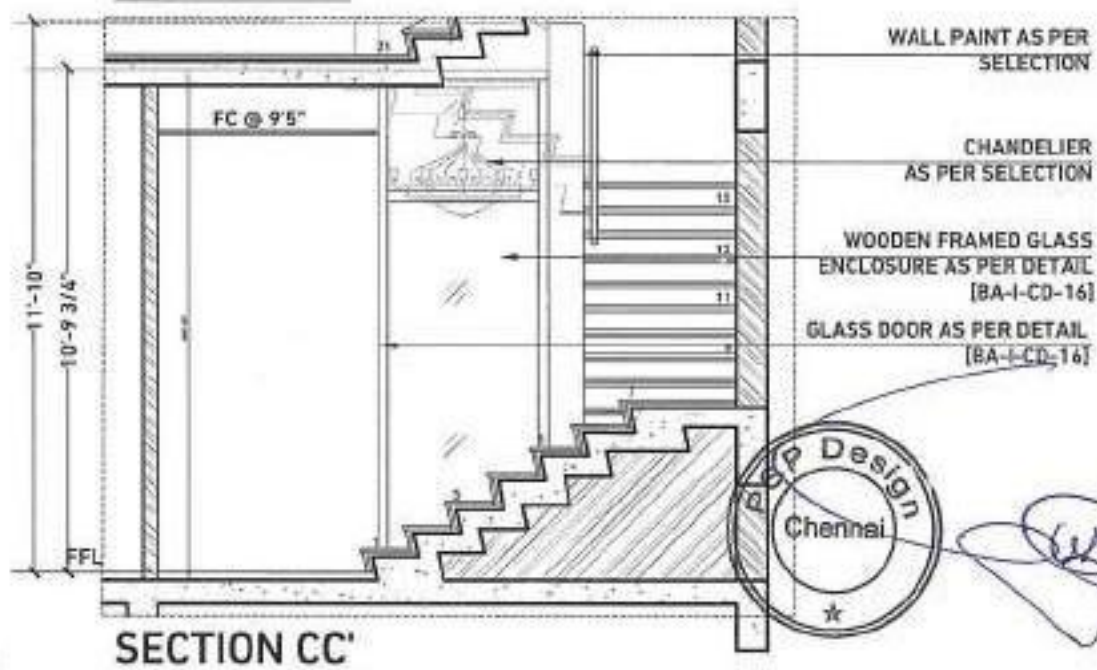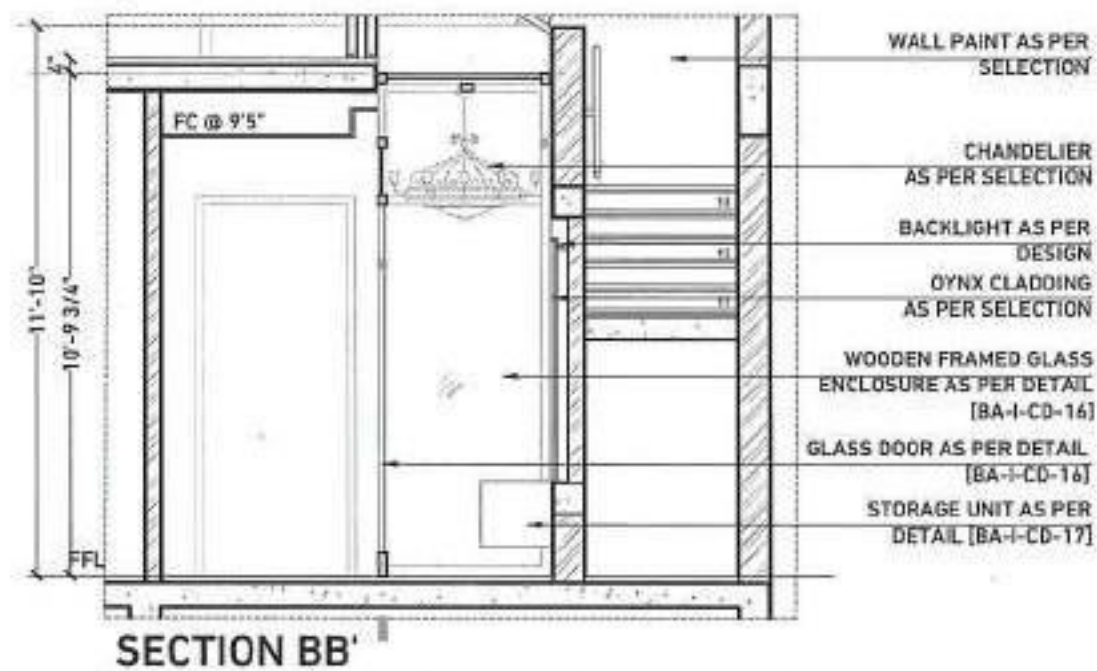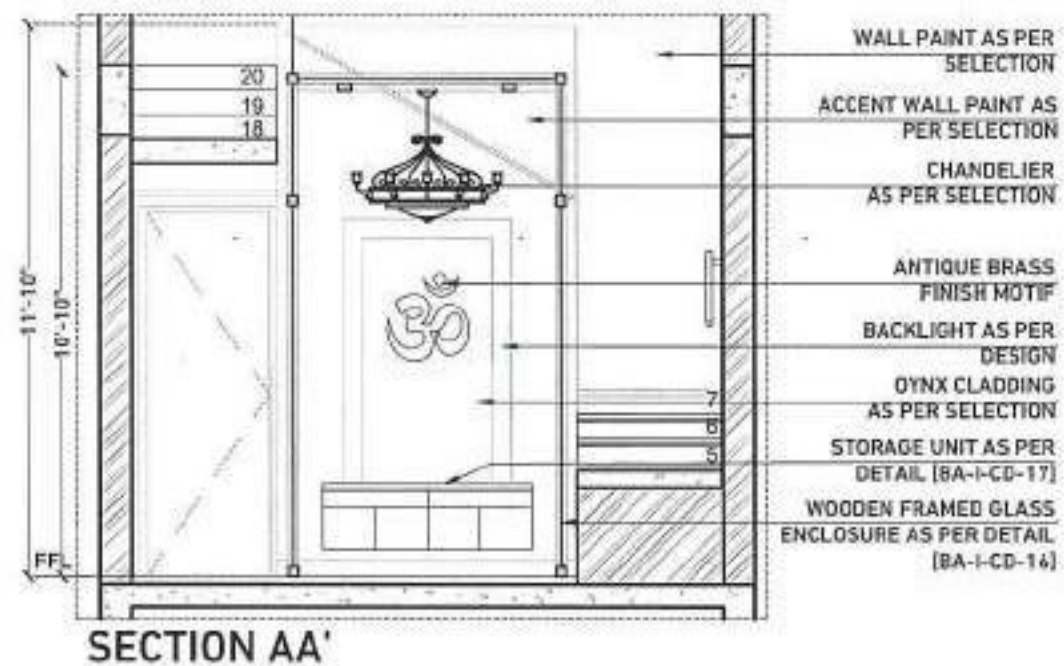

SHEET NOTES:

- ALL DIMENSIONS ARE IN FEET AND INCHES UNLESS STATED OTHERWISE.
- THIS DRAWING SHOULD BE READ AND NOT MISUSED.
- THIS DRAWING IS A COPYRIGHT AND PROPERTY OF THE ARCHITECT.
- ALL ARCHITECTURAL DRAWINGS MUST BE REFERRED IN COORDINATION WITH STRUCTURAL AND SERVICES DRAWINGS.
- ALL DRAWINGS MUST BE VERIFIED ON SITE PRIOR START OF WORK. ANY DISCREPANCY SHALL BE BROUGHT TO THE NOTICE OF THE ARCHITECT.
- ALL SPECIALIST WORKS DETAILS AND ANY DEVIATIONS FROM THIS CONSTRUCTION DRAWINGS, THE CONTRACTOR / SUB-CONTRACTOR ARE TO PROVIDE SHOP DRAWINGS FOR ARCHITECT'S / ENGINEER'S APPROVAL PRIOR TO CONSTRUCTION.

KEYPLAN

REVISION

R.NO	DATE	DESCRIPTION	INITIAL
1			
2			
3			
4			
5			

CONSULTANTS

REFERENCE COPY





DRAWING	POOJA ROOM SECTIONAL ELEVATION	N
---------	--------------------------------	---

PROJECT
VINAY ASHWIN RESIDENCE

CLIENT
VINAY ASHWIN

ARCHITECTS
PSP DESIGN | 
progressive sustainable practices

SCALE	SHEET SIZE	DATE	DRAWN	CHECKED	
1:10	A3	04.12.2023	VIAH	SP	
DRAWING NUMBER:	PROJECT	TRADE	DWG TYPE	SHEET NO	REVISION
	VA12	AR - RD	10	R1	

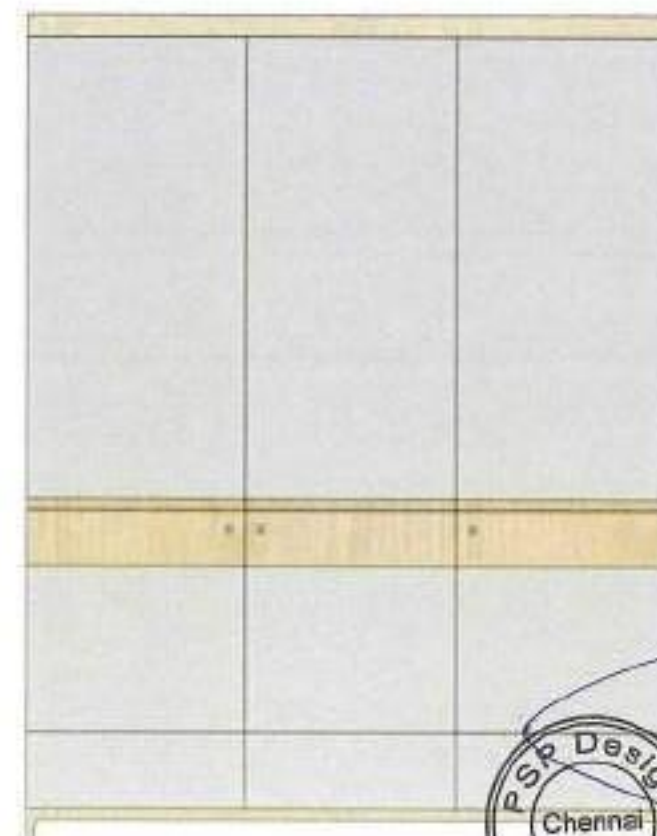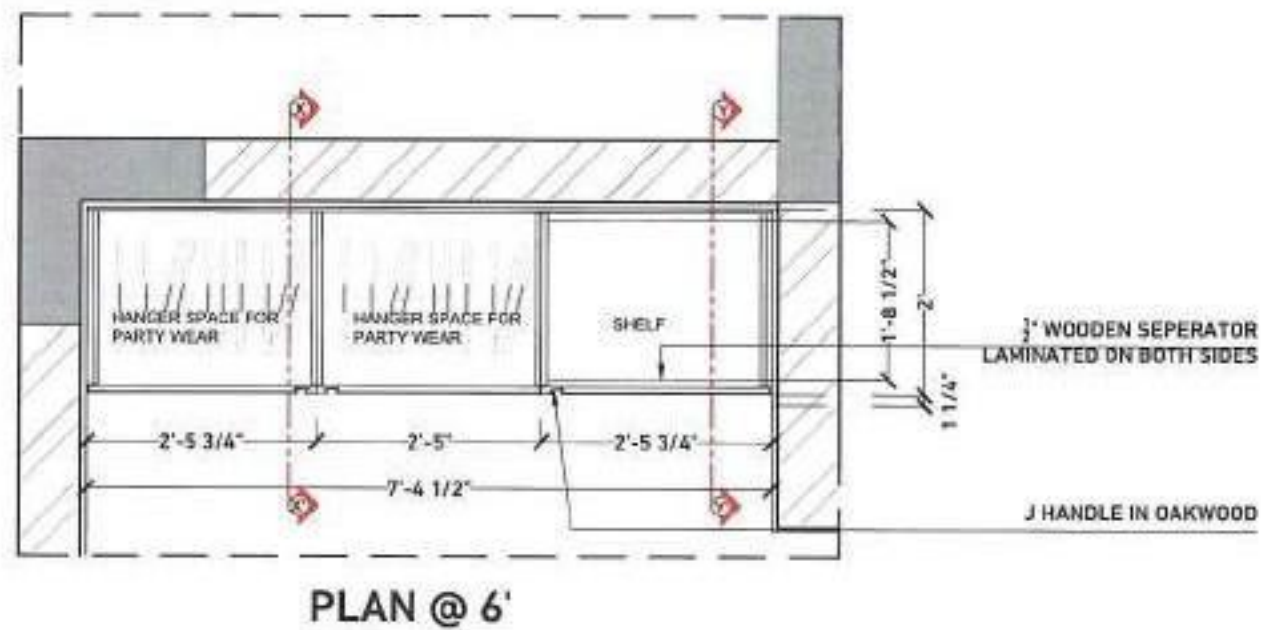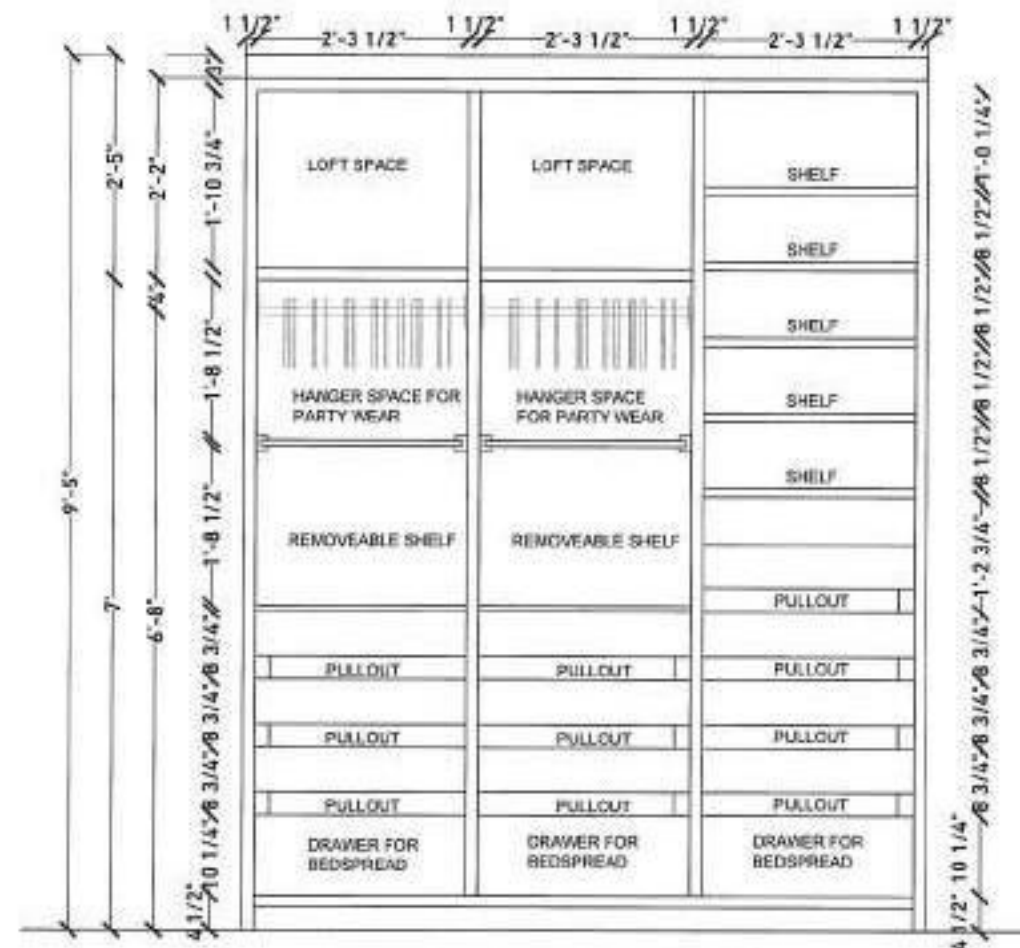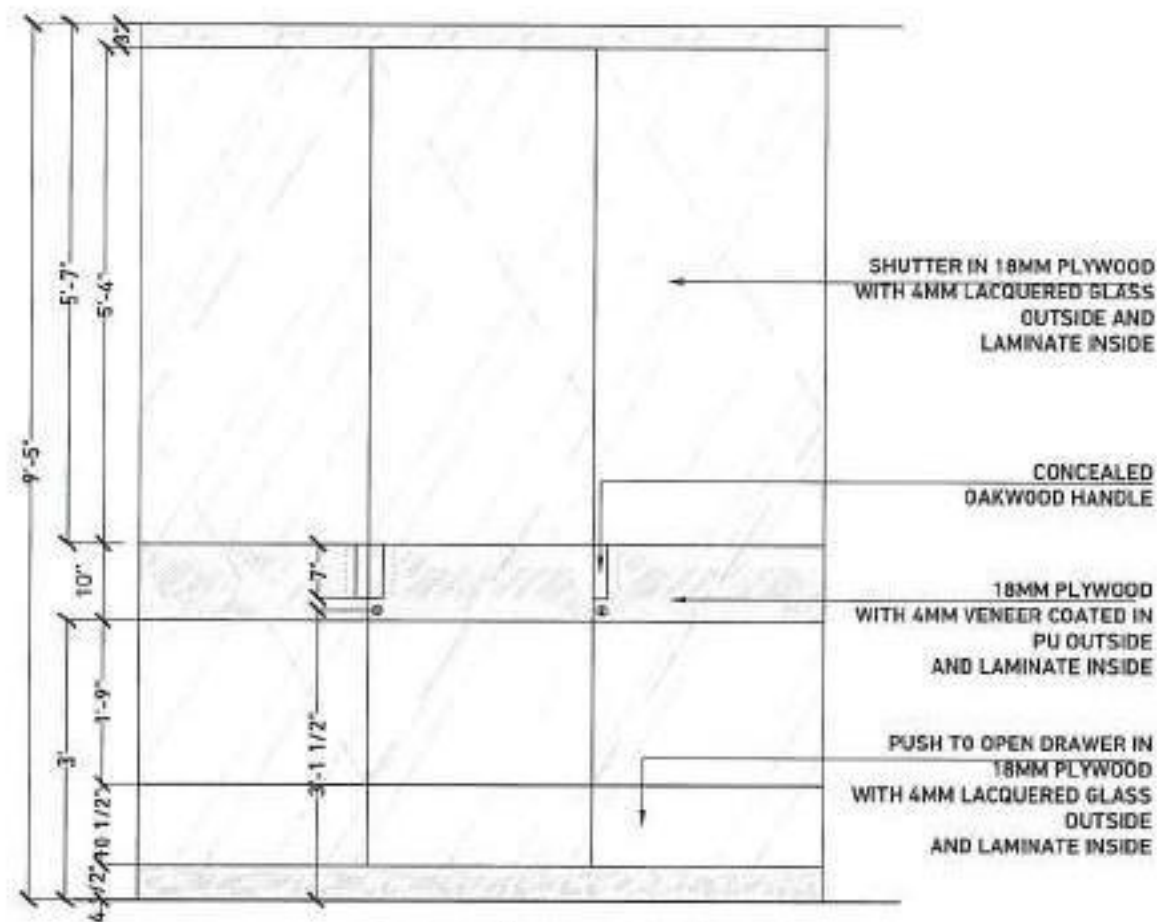

WD1 - WARDROBE 1 / KID'S BEDROOM

SHEET NOTES:

- ALL DIMENSIONS ARE IN FEET AND INCHES UNLESS STATED OTHERWISE.
- THIS DRAWING SHOULD BE READ AND NOT MEASURED.
- THIS DRAWING IS A COPYRIGHT AND PROPERTY OF THE ARCHITECT.
- ALL ARCHITECTURAL DRAWINGS MUST BE REFERRED IN COMBINATION WITH STRUCTURAL AND SERVICES DRAWINGS.
- ALL DRAWINGS MUST BE VERIFIED ON SITE FROM START OF WORK. ANY DISCREPANCY SHALL BE BROUGHT TO THE NOTICE OF THE ARCHITECT.
- ALL SPECIALIST WORKS DETAILS AND ANY DEVIATIONS FROM THIS CONSTRUCTION DRAWINGS, THE CONTRACTOR / SUB-CONTRACTOR AND TO PROVIDE SHOP DRAWINGS FOR ARCHITECTS / ENGINEER'S APPROVAL PRIOR TO CONSTRUCTION.

REVISION

FL NO	DATE	DESCRIPTION	INITIAL
1			
2			
3			
4			
5			

GODD FOR CONSTRUCTION

DRAWING
WARDROBE 1 / KIDS BEDROOM



PROJECT
VIVAY ASRAHI RESIDENCE

CLIENT
VINAY ASHWIN



ARCHITECTS

**PSP
DESIGN** | 

progressive sustainable practice

progressive sustainable practices

SCALE	SHEET SIZE	DATE	DRAWN	CHECKED
1:24	A3	11-03-2022	TAGS	PP
DRAWING NUMBER:	PROJECT	TRADE	OWN TYPE	SHEET NO
	VA12- INT - GEC- 01 - RO			

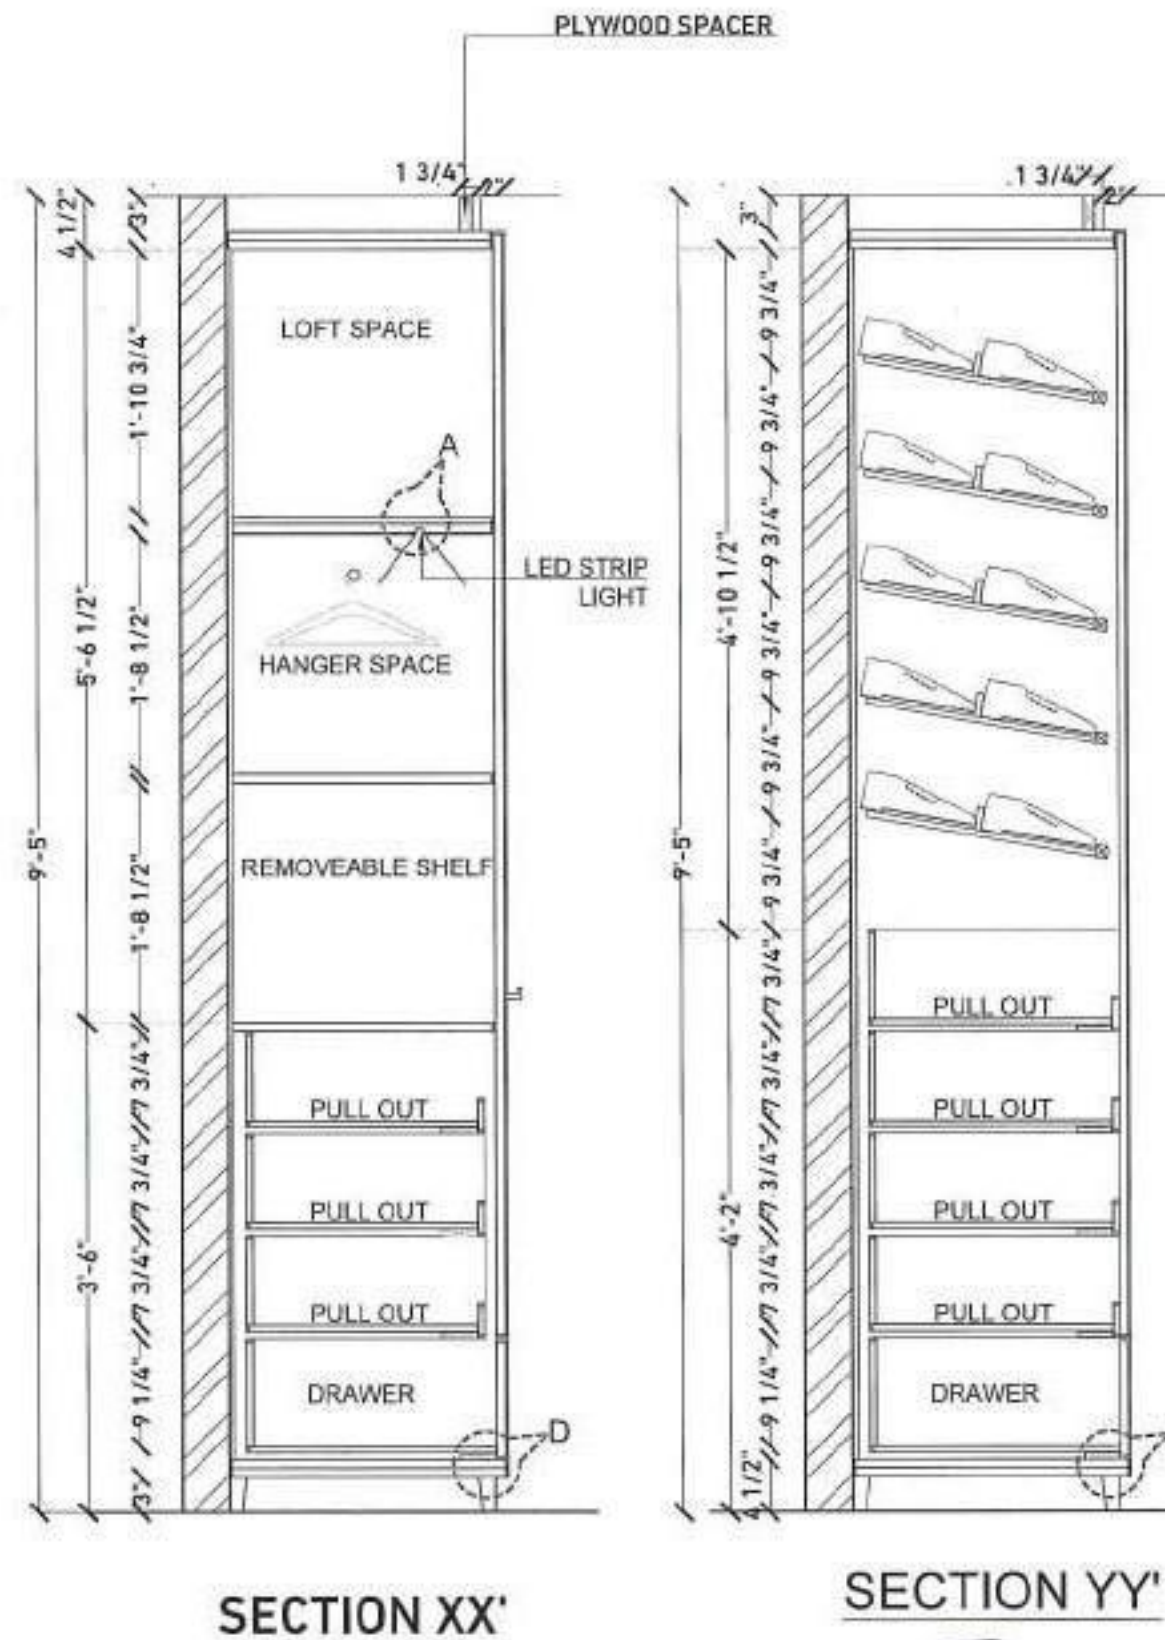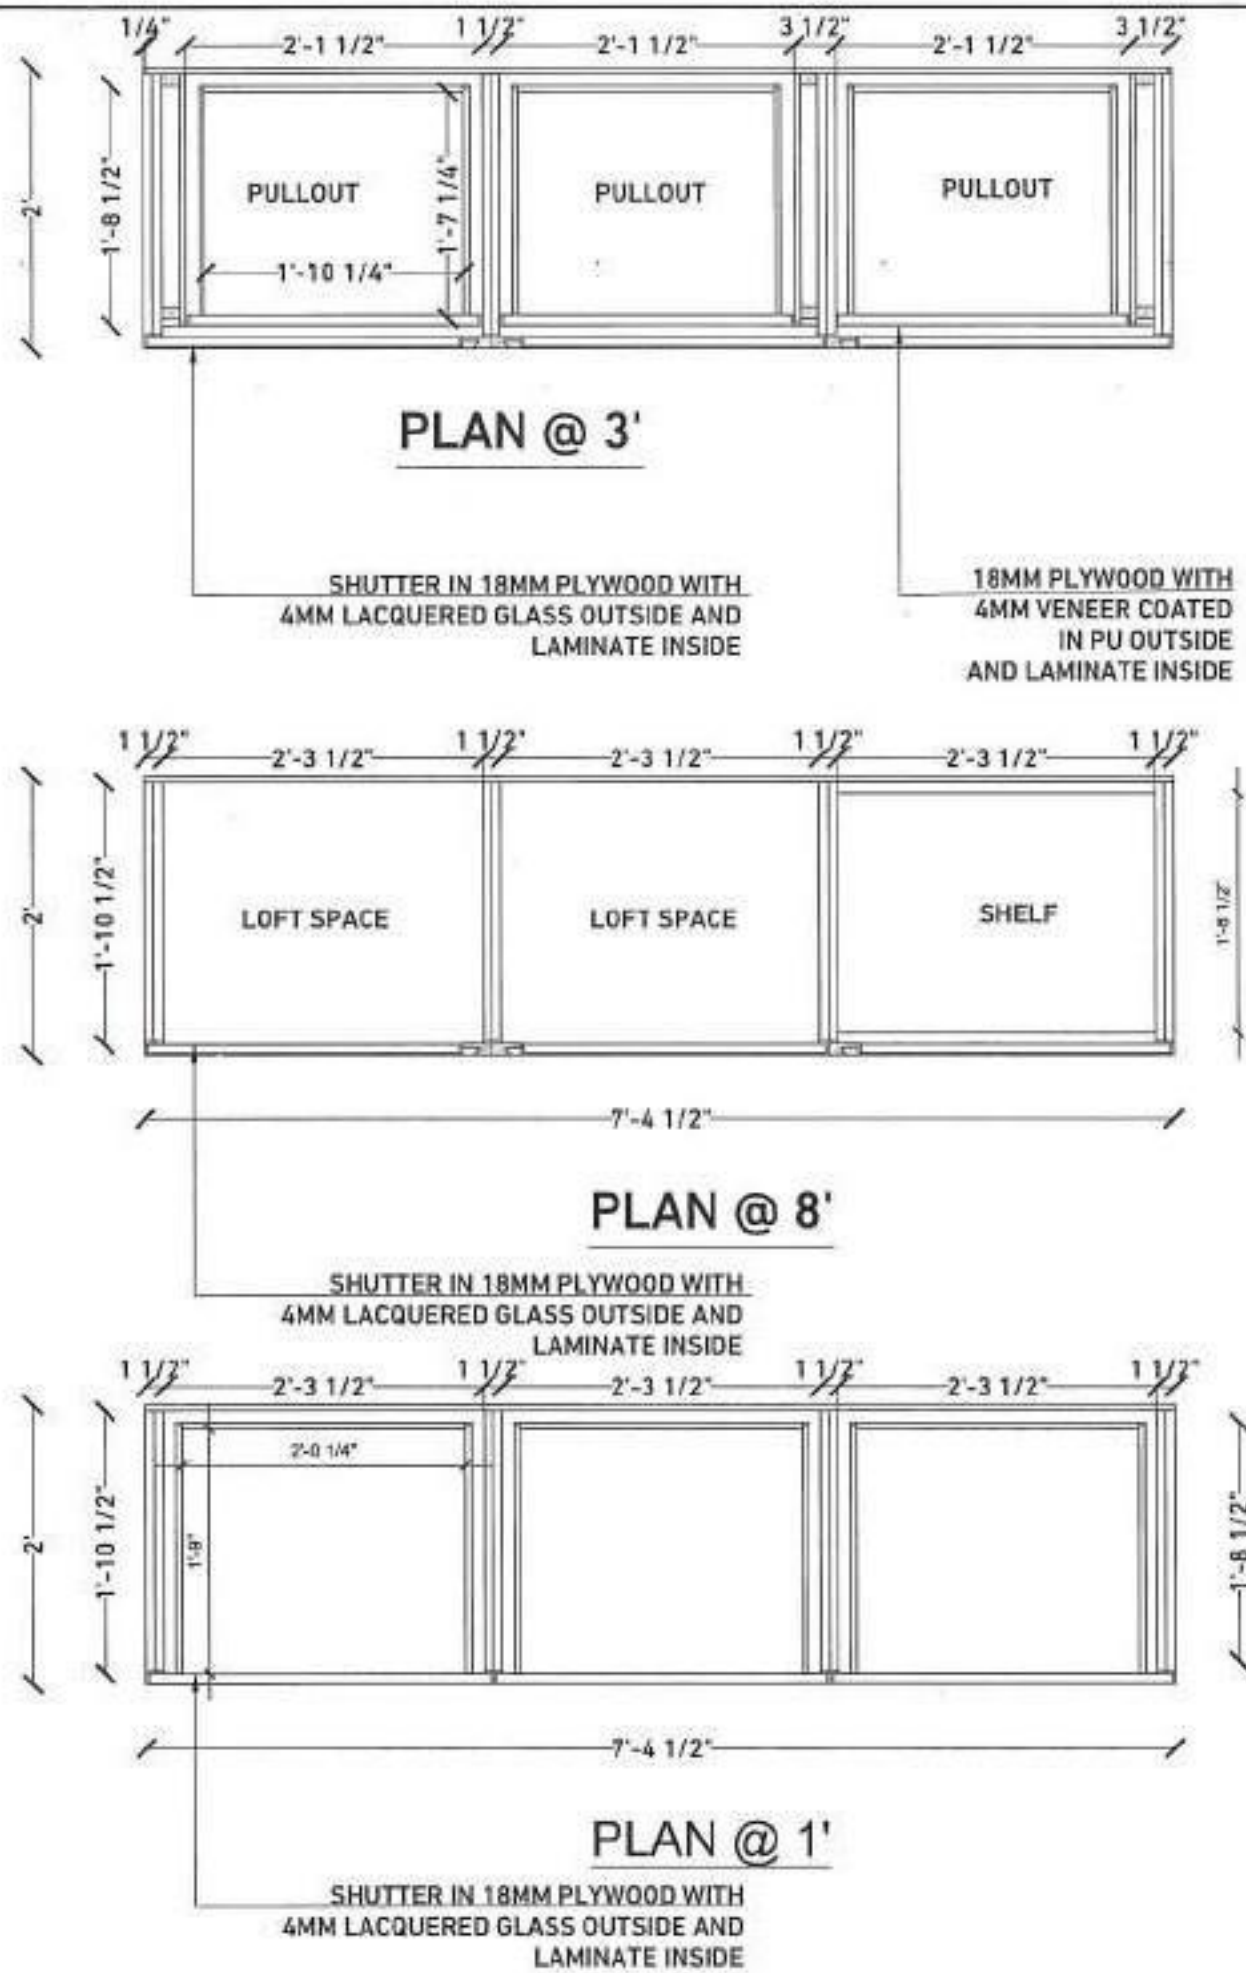

SHEET NOTES:

- ALL DIMENSIONS ARE IN FEET AND INCHES UNLESS STATED OTHERWISE.
- THIS DRAWING SHOULD BE READ AND NOT MEASURED.
- THIS DRAWING IS A COPYRIGHT AND PROPERTY OF THE ARCHITECT.
- ALL ARCHITECTURAL DRAWINGS MUST BE REFERRED IN COORDINATION WITH STRUCTURAL AND SERVICES DRAWINGS.
- ALL DRAWINGS MUST BE REVIEWED ON SITE PRIOR START OF WORK. ANY DISCREPANCY SHALL BE BROUGHT TO THE NOTICE OF THE ARCHITECT.
- ALL SPECIAL WORKS DETAILS AND AMENDMENTS FROM THIS CONSTRUCTION DRAWING, THE CONTRACTOR / SUB-CONTRACTOR ARE TO PROVIDE SHOP DRAWINGS FOR ARCHITECT'S / ENGINEER'S APPROVAL PRIOR TO CONSTRUCTION.

KEYPLAN



REVISION

R.NO	DATE	DESCRIPTION	INITIAL
1			
2			
3			
4			
5			

CONSULTANTS

GOOD FOR CONSTRUCTION

DRAWING
WARDROBE 1 / KID'S BEDROOM



PROJECT
VINAY ASRANI RESIDENCE

CLIENT
VINAY ASRANI

ARCHITECTS


PSP DESIGN 
progressive sustainable practices

SCALE	SHEET SIZE	DATE	DRAWN	CHECKED	
1/24	A3	11-01-2022	YIAY	PP	
DRAWING NUMBER:	PROJECT	TRADE	DWG TYPE	SHEET NO	REVISION
	VA12- INT - GFC - 01 - R0				


WD1 - WARDROBE 1 / KID'S BEDROOM




[Handwritten signature]

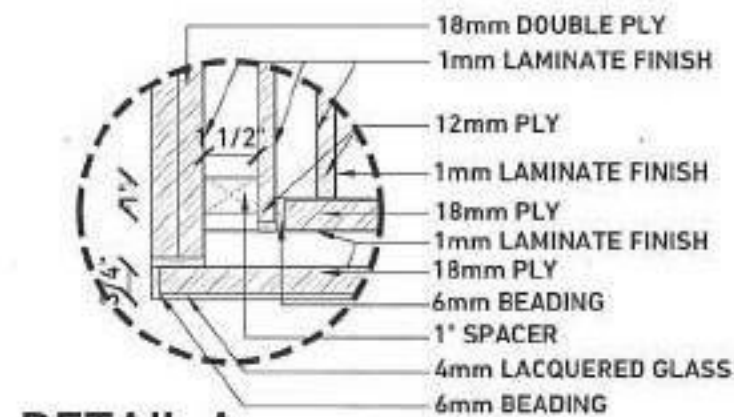


DETAIL A

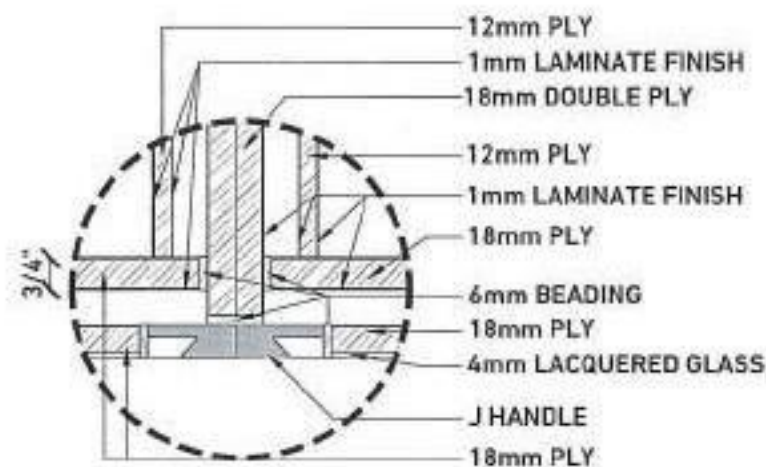


DETAIL B

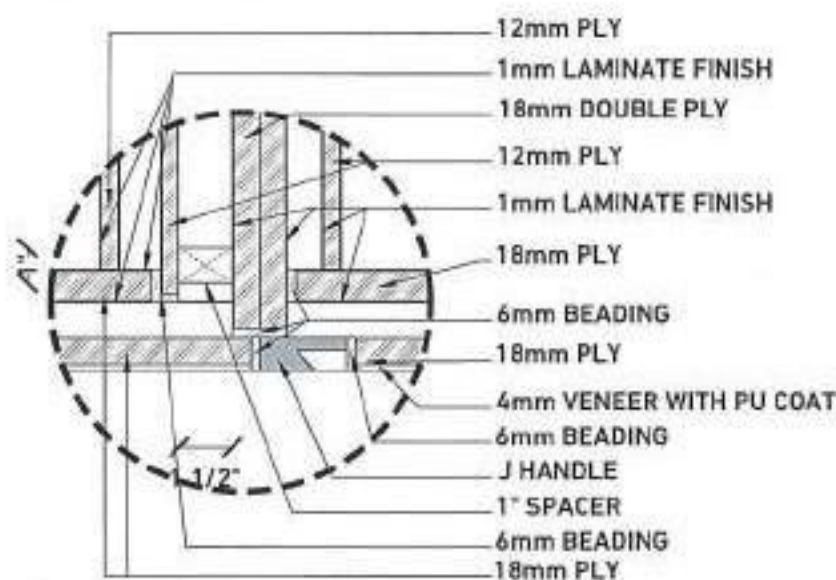


DETAIL C

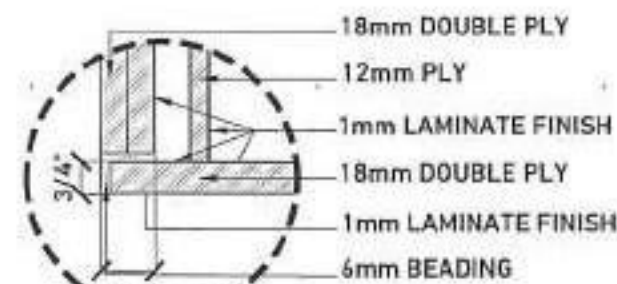


DETAIL D

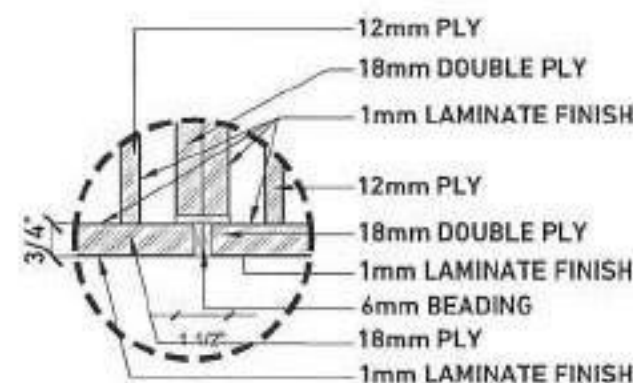


DETAIL E

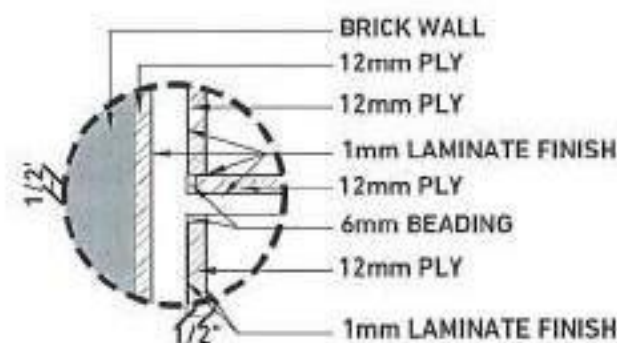


DETAIL F

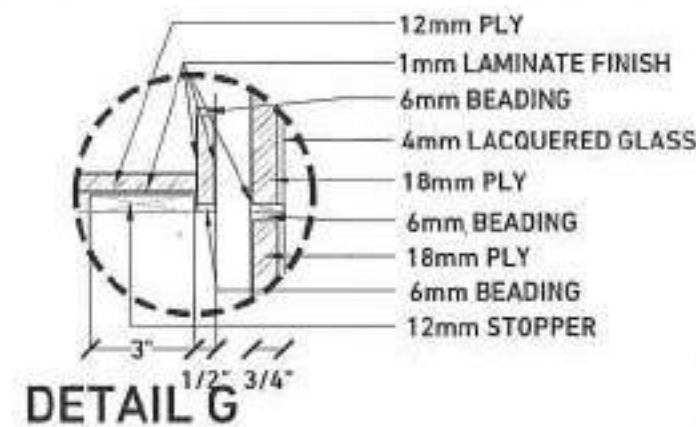


DETAIL G

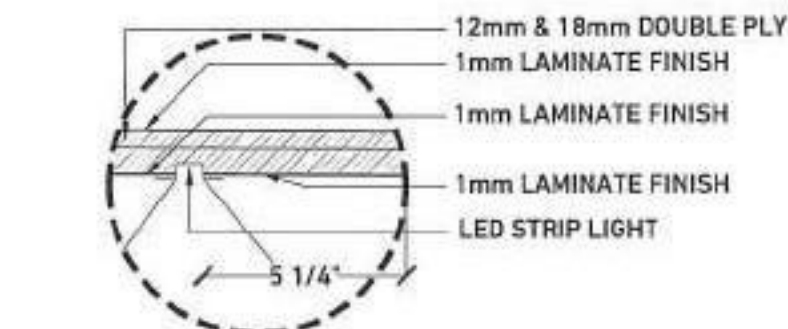

DETAIL H

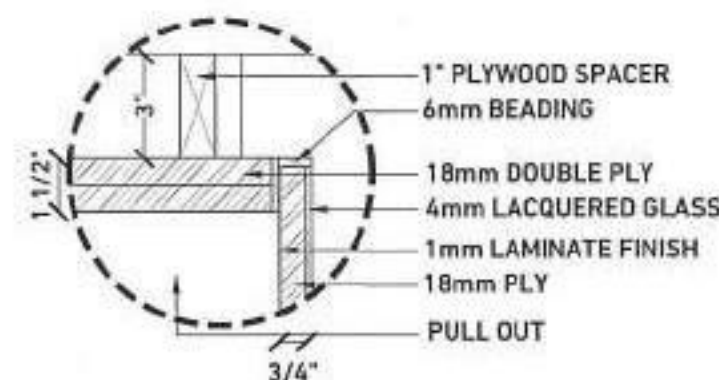

DETAIL I

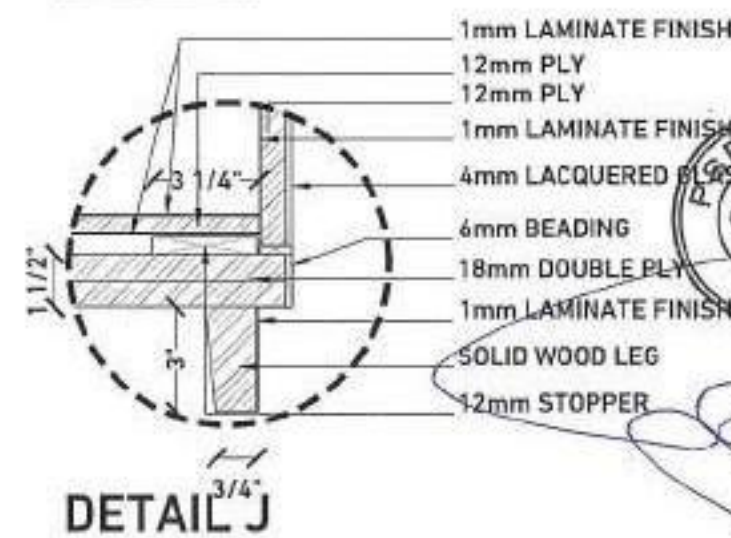

DETAIL J

SHEET NOTES:

- ALL DIMENSIONS ARE IN FEET AND INCHES UNLESS STATED OTHERWISE.
- THIS DRAWING SHOULD BE READ AND NOT MEASURED.
- THIS DRAWING IS A COPYRIGHT AND PROPERTY OF THE ARCHITECT.
- ALL ARCHITECTURAL DRAWINGS MUST BE REFERRED IN COORDINATION WITH STRUCTURAL AND SERVICES DRAWINGS.
- ALL DRAWINGS MUST BE VERIFIED ON SITE PRIOR START OF WORK. ANY DISCREPANCY SHALL BE BROUGHT TO THE NOTICE OF THE ARCHITECT.
- ALL SPECIALIST WORK DETAILS AND ANY DEVIATIONS FROM THIS CONSTRUCTION DRAWING, THE CONTRACTOR / SUB-CONTRACTOR ARE TO PROVIDE SHOP DRAWINGS FOR ARCHITECT'S / ENGINEER'S APPROVAL PRIOR TO CONSTRUCTION.

KEYPLAN



REVISION

R.NO	DATE	DESCRIPTION	INITIAL
1			
2			
3			
4			
5			

CONSULTANTS

GOOD FOR CONSTRUCTION

DRAWING
WARDROBE 1 / KID'S BEDROOM



PROJECT
VINAY ASHWINI RESIDENCE


CLIENT
VINAY ASHWINI

ARCHITECTS


PSP DESIGN
progressive sustainable practices

SCALE	SHEET SIZE	DATE	DRAWN	CHECKED	
1:30	A3	11-02-2022	VVA	PP	
DRAWING NUMBER:	PROJECT	TRADE	DWG TYPE	SHEET NO	REVISION
	VA12- INT - GFC - 01 - R0				


WD1 - WARDROBE 1 / KID'S BEDROOM

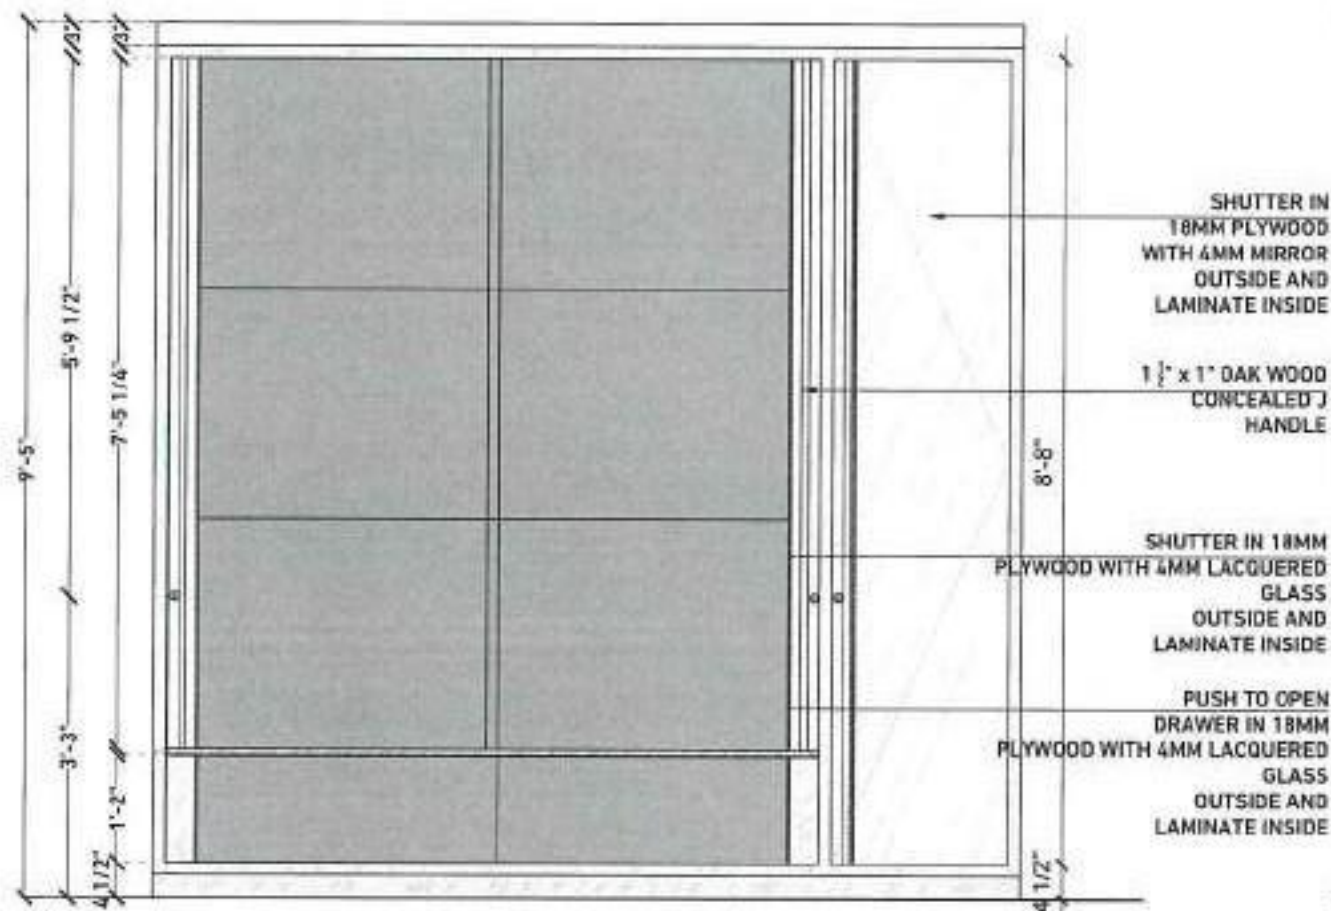

SHUTTER ELEVATION

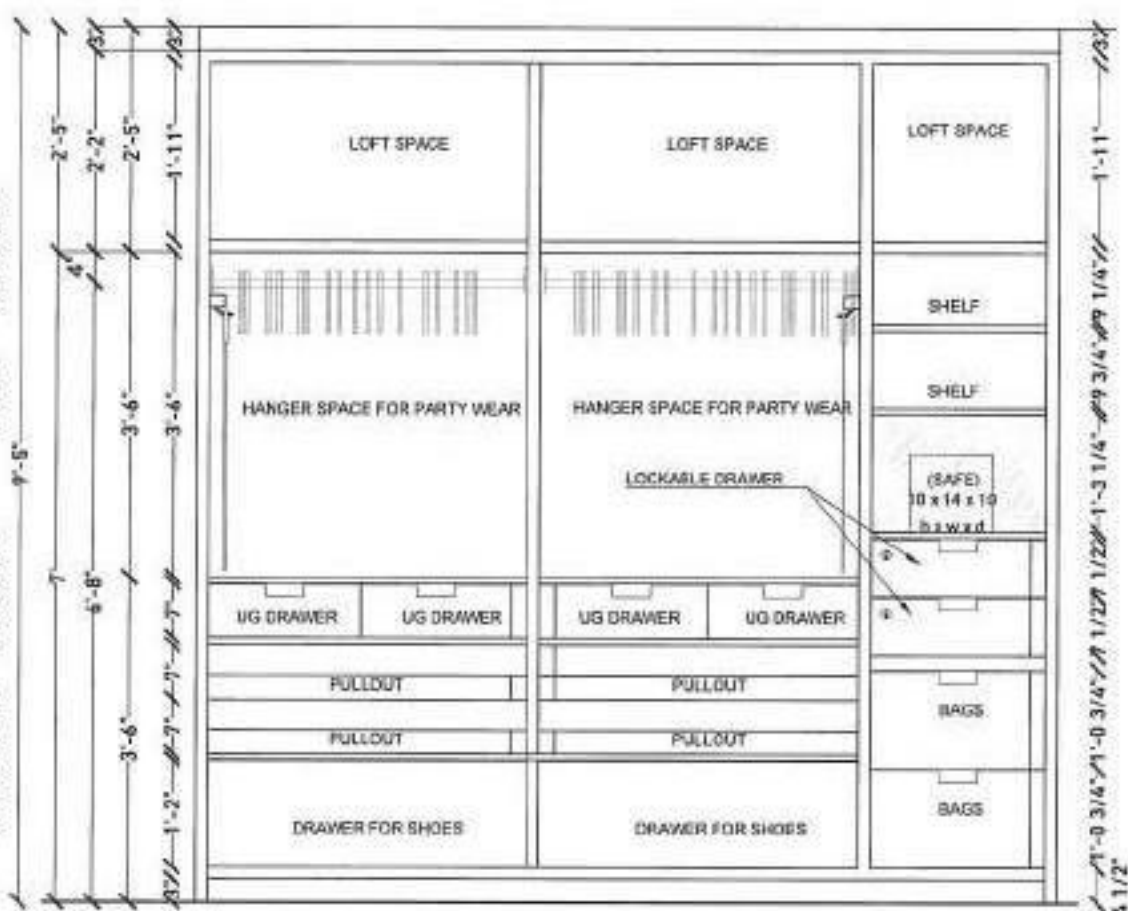

OPEN ELEVATION

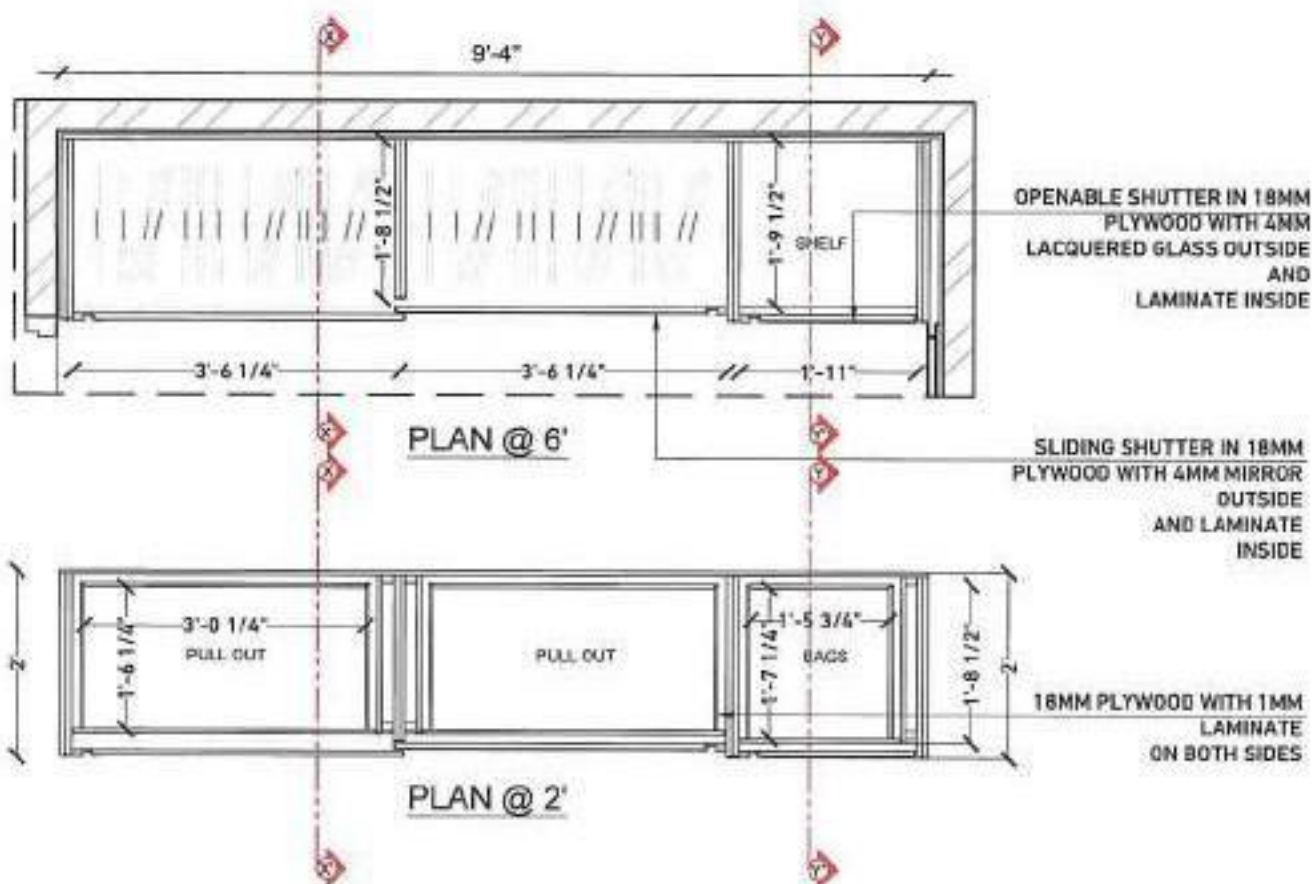

WD2 - WARDROBE 2 / KID'S BEDROOM WALK IN WARDROBE

SHEET NOTES:

- ALL DIMENSIONS ARE IN FEET AND INCHES UNLESS STATED OTHERWISE.
- THIS DRAWING SHOULD BE READ AND NOT MEASURED.
- THIS DRAWING IS A COPYRIGHT AND PROPERTY OF THE ARCHITECT.
- ALL ARCHITECTURAL DRAWINGS MUST BE REFERRED IN COORDINATION WITH STRUCTURAL AND SERVICES DRAWINGS.
- ALL DRAWINGS MUST BE VERIFIED ON SITE PRIOR START OF WORK. ANY DISCREPANCY SHALL BE BROUGHT TO THE NOTICE OF THE ARCHITECT.
- ALL SPECIALIST WORKS DETAILS AND ANY DEVIATIONS FROM THIS CONSTRUCTION DRAWINGS, THE CONTRACTOR / SUB-CONTRACTOR ARE TO PROVIDE SHOP DRAWINGS FOR ARCHITECTS / ENGINEERS APPROVAL PRIOR TO CONSTRUCTION.

KEYPLAN



REVISION

R. NO	DATE	DESCRIPTION	INITIAL
1			
2			
3			
4			
5			

CONSULTANTS

GOOD FOR CONSTRUCTION

DRAWING

KID'S BEDROOM WALK IN WARDROBE

PROJECT

VINAY ASRAM RESIDENCE

CLIENT


VINAY ASRAM

ARCHITECTS


PSP DESIGN
progressive sustainable practices

SCALE	SHEET SIZE	DATE	DRAWN	CHECKED	
1/4"	A3	11-03-2022	UAB	RP	
DRAWING NUMBER	PROJECT	TRADE	DWG TYPE	SHEET NO	REVISION
	VA12- INT - GFC - 01 - R0				

PLAN @ 3'

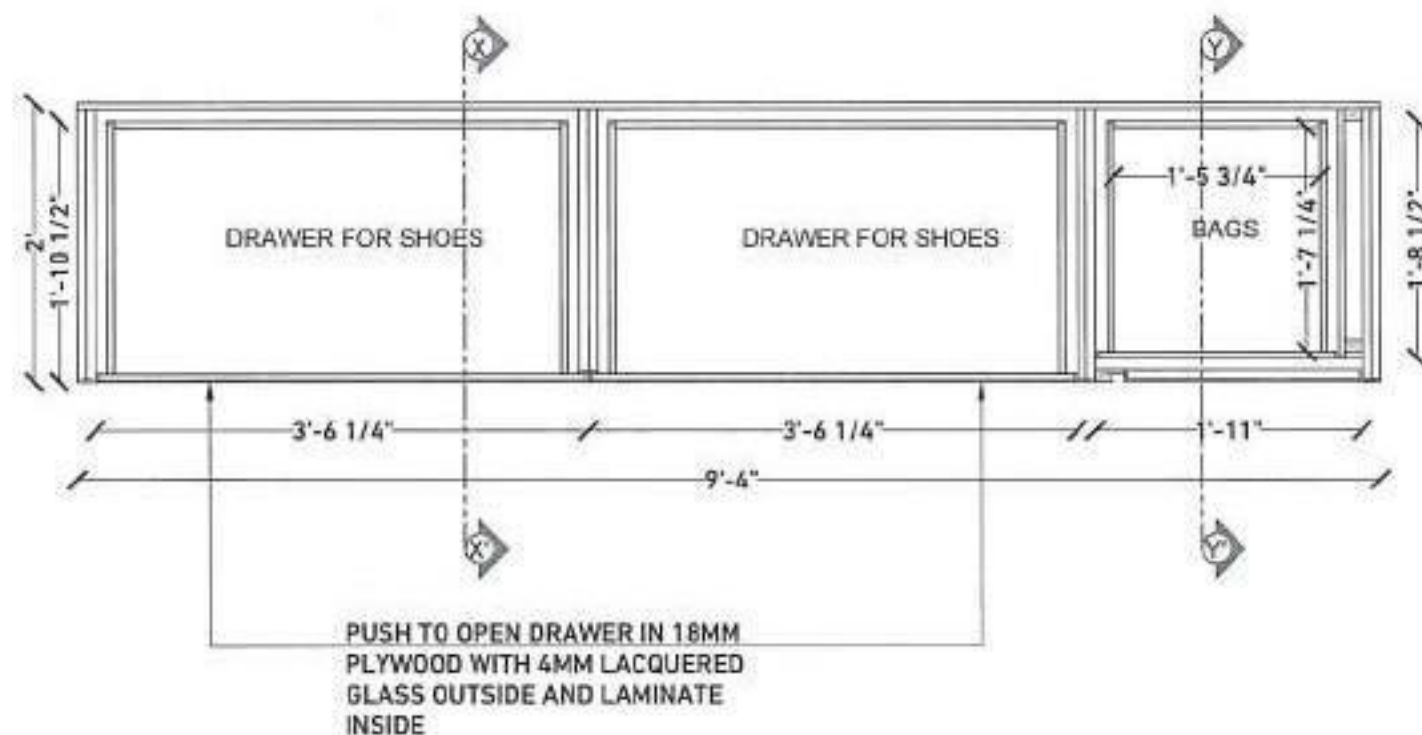

PLAN @ 1'

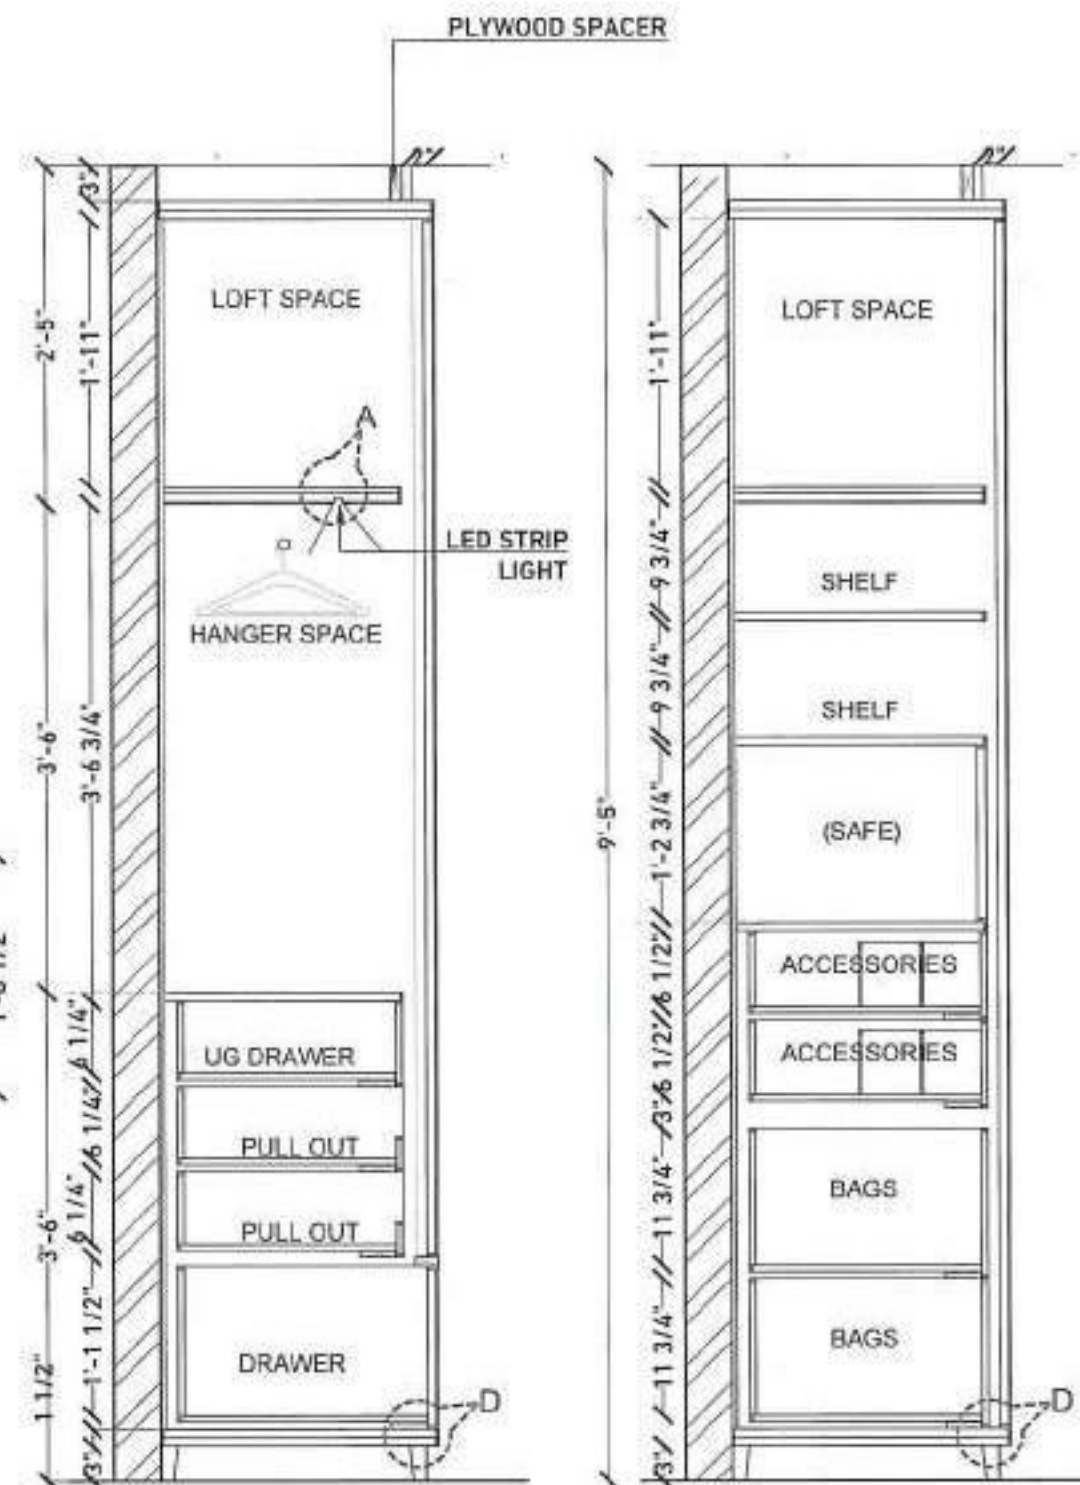

SECTION XX'

SECTION YY'

SHEET NOTES:

- ALL DIMENSIONS ARE IN FEET AND INCHES UNLESS STATED OTHERWISE.
- THIS DRAWING SHOULD BE READ AND NOT MEASURED.
- THIS DRAWING IS A COPYRIGHT AND PROPERTY OF THE ARCHITECT.
- ALL ARCHITECTURAL DRAWINGS MUST BE REFERRED IN COORDINATION WITH STRUCTURAL AND SERVICES DRAWINGS.
- ALL DRAWINGS MUST BE VERIFIED ON SITE PRIOR START OF WORK, ANY DISCREPANCY SHALL BE BROUGHT TO THE NOTICE OF THE ARCHITECT.
- ALL SPECIALIST WORKS DETAILS AND ANY DEVIATIONS FROM THIS CONSTRUCTION DRAWING, THE CONTRACTOR / SUB-CONTRACTOR ARE TO PROVIDE SHOP DRAWINGS FOR ARCHITECT'S / ENGINEER'S APPROVAL PRIOR TO CONSTRUCTION.

KEYPLAN



REVISION

R.NO	DATE	DESCRIPTION	INITIAL
1			
2			
3			
4			
5			

CONSULTANTS

GOOD FOR CONSTRUCTION

DRAWING
CDS BEDROOM WALK IN WARDROBE



PROJECT
VINAY ASRANI RESIDENCE

CLIENT
VIRAT ASSANI


ARCHITECTS

**PSP
DESIGN** | 
progressive sustainable practice


SCALE	SHEET SIZE	DATE	DRAWN	CHECKED	
1:24	A3	11-01-2001	MMH	FP	
DRAWING NUMBER	PROJECT	TRADE	OWC TYPE	SHEET NO	REVISION
	VA12- INT - GEC- 01 - RD				

WD2 - WARDROBE 2 / KID'S BEDROOM WALK IN WARDROBE




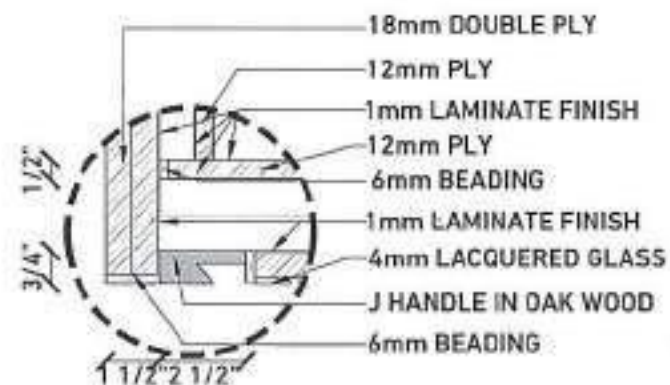


DETAIL A

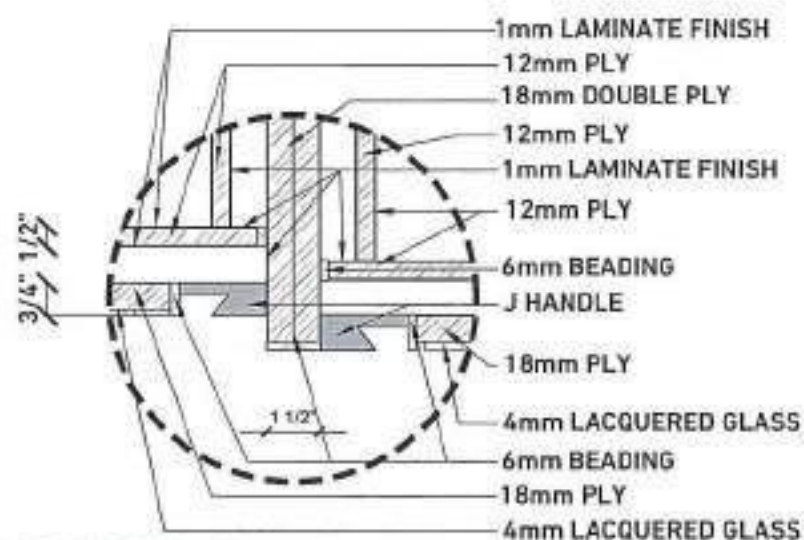


DETAIL B

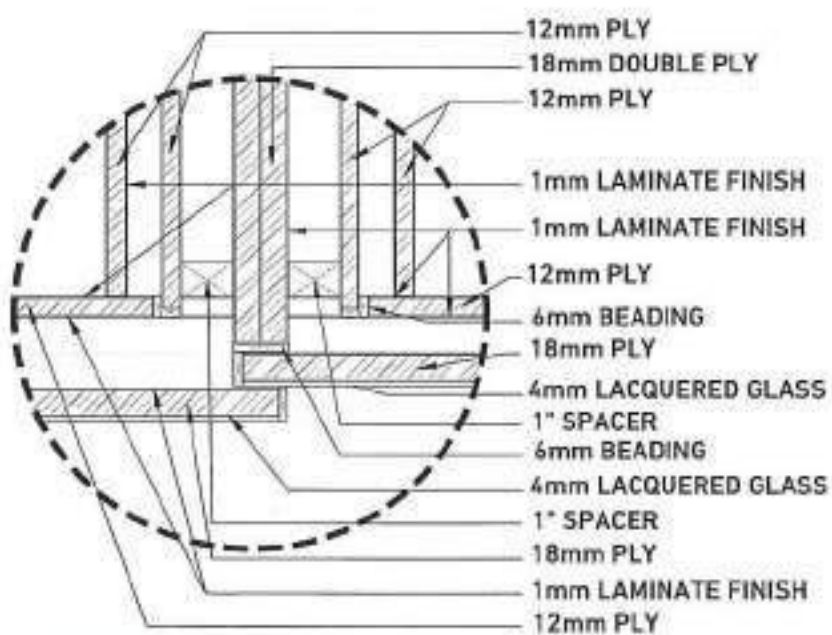


DETAIL G

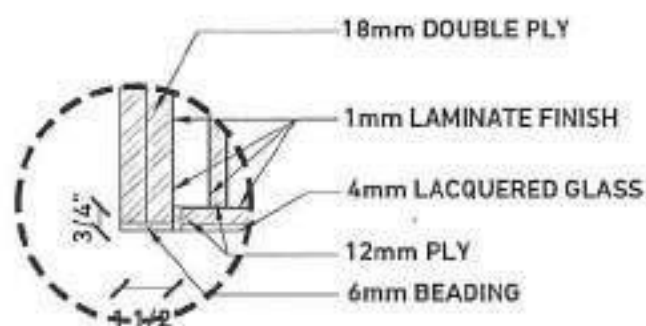


DETAIL C

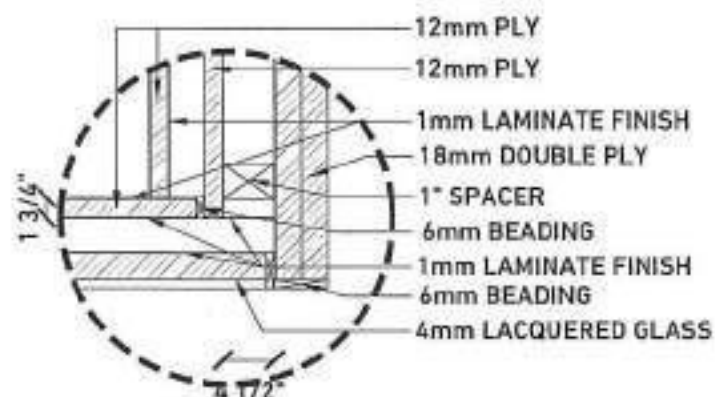


DETAIL E

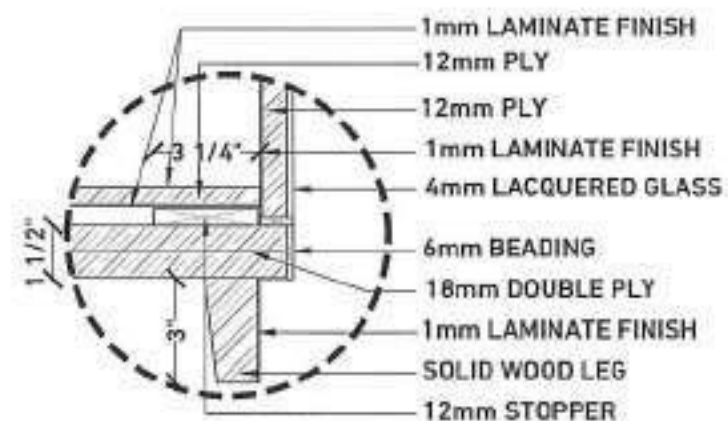


DETAIL F

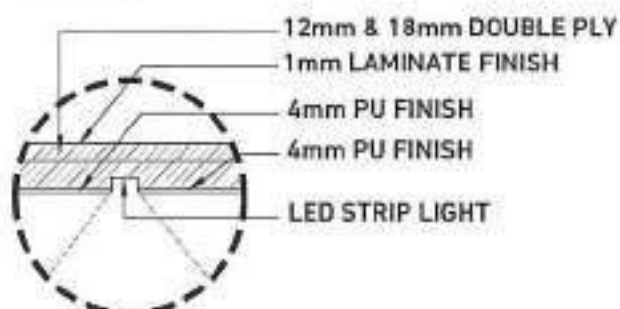


DETAIL H

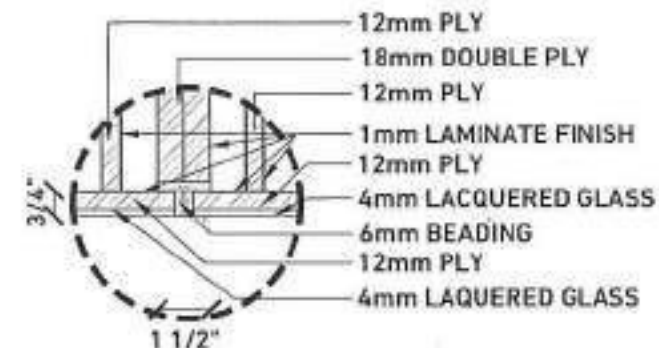


DETAIL D

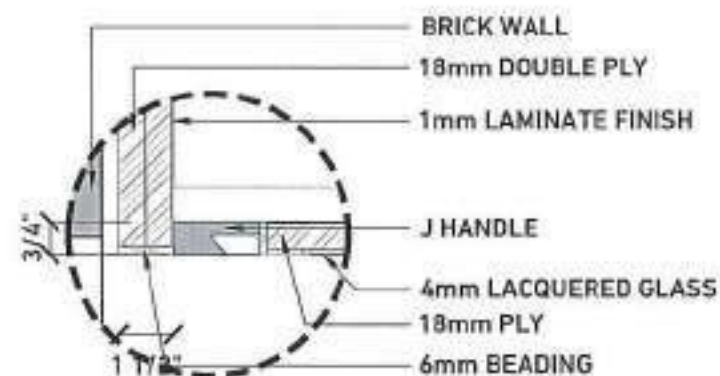

DETAIL I

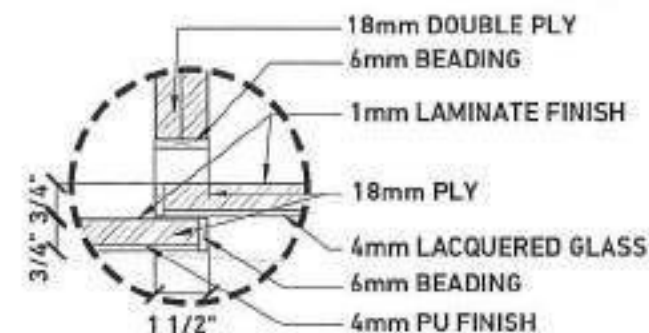

DETAIL J

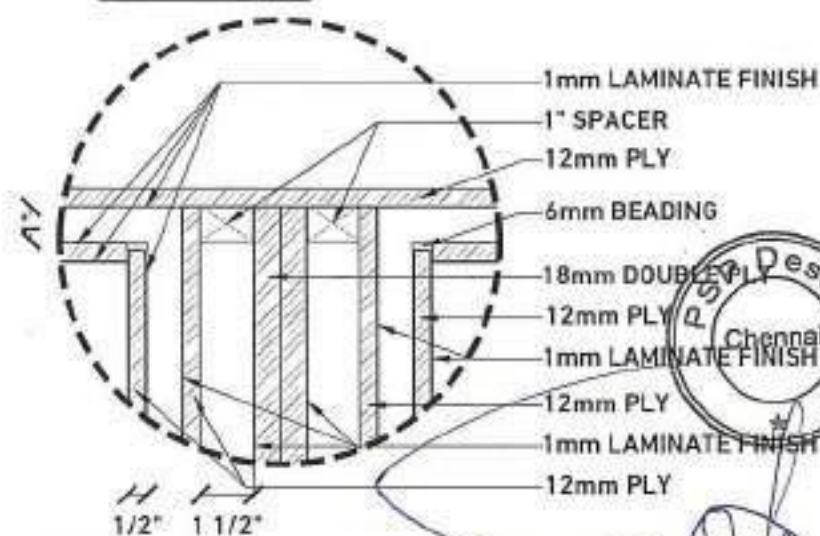

DETAIL K

SHEET NOTES:

- ALL DIMENSIONS ARE IN FEET AND INCHES UNLESS STATED OTHERWISE.
- THIS DRAWING SHOULD BE READ AND NOT MEASURED.
- THIS DRAWING IS A COPYRIGHT AND PROPERTY OF THE ARCHITECT.
- ALL ARCHITECTURAL DRAWINGS MUST BE REFERRED IN COORDINATION WITH STRUCTURAL AND SERVICES DRAWINGS.
- ALL DRAWINGS MUST BE VERIFIED ON SITE PRIOR START OF WORK. ANY DISCREPANCY SHALL BE BROUGHT TO THE NOTICE OF THE ARCHITECT.
- ALL SPECIALIST WORKS DETAILS AND ANY DEVIATIONS FROM THIS CONSTRUCTION DRAWINGS, THE CONTRACTOR / SUB-CONTRACTOR ARE TO PROVIDE SHOP DRAWINGS FOR ARCHITECT'S / ENGINEER'S APPROVAL PRIOR TO CONSTRUCTION.

KEYPLAN



REVISION

R. NO	DATE	DESCRIPTION	INITIAL
1			
2			
3			
4			
5			

CONSULTANTS

GOOD FOR CONSTRUCTION

DRAWING
KID'S BEDROOM WALK IN WARDROBE








PROJECT
VINAYASRAMI RESIDENCE

CLIENT
VINAYASRAMI

ARCHITECTS

PSP DESIGN
progressive sustainable practices


SCALE	SHEET SIZE	DATE	DRAWN	CHECKED	
1/24	A3	11-02-2022	SKM	FP	
DRAWING NUMBER:	PROJECT	TRADE	DWG TYPE	SHEET NO	REVISION
	VA12- INT - GFC - 01 - R0				

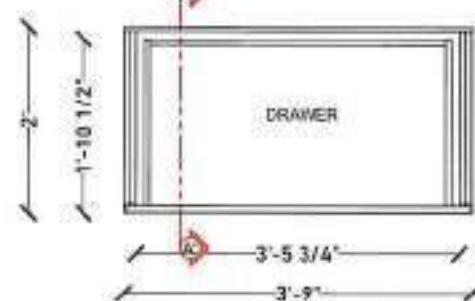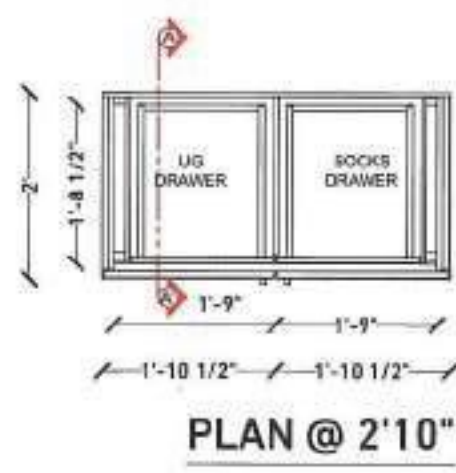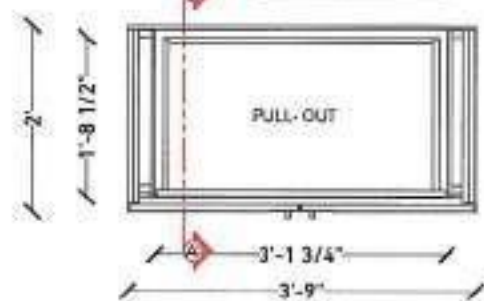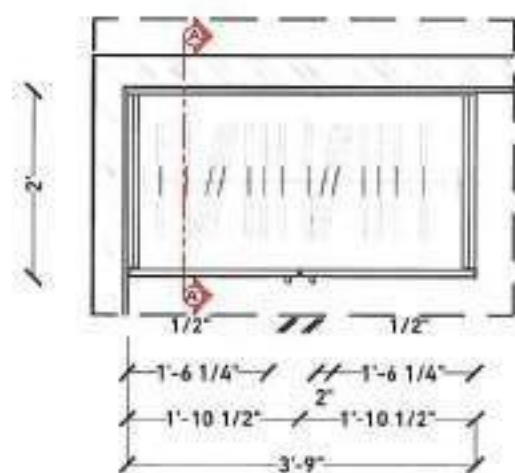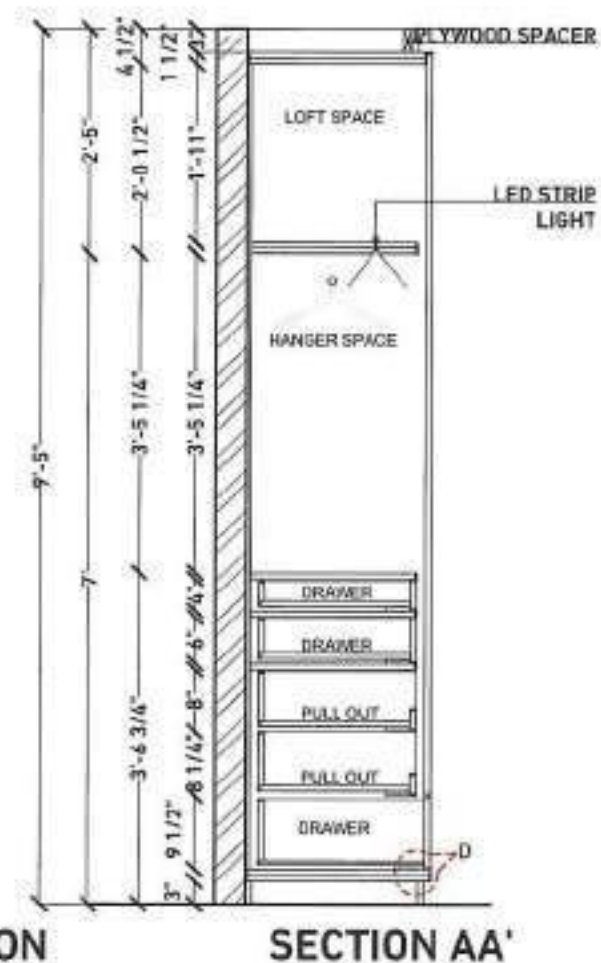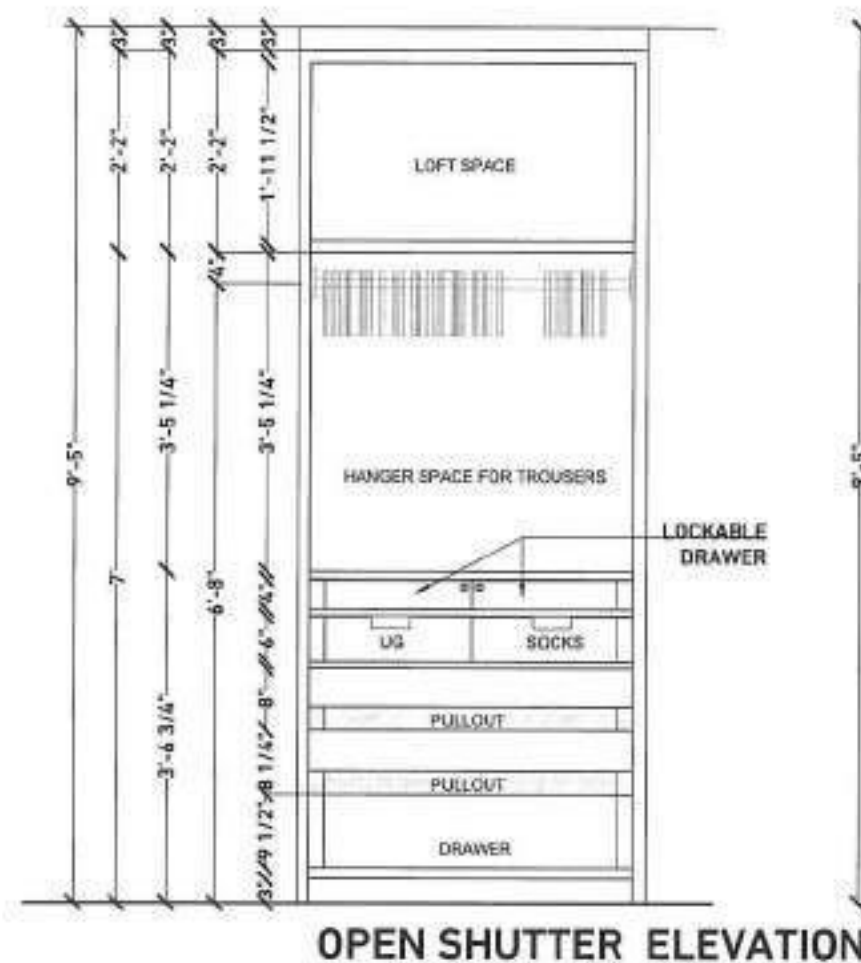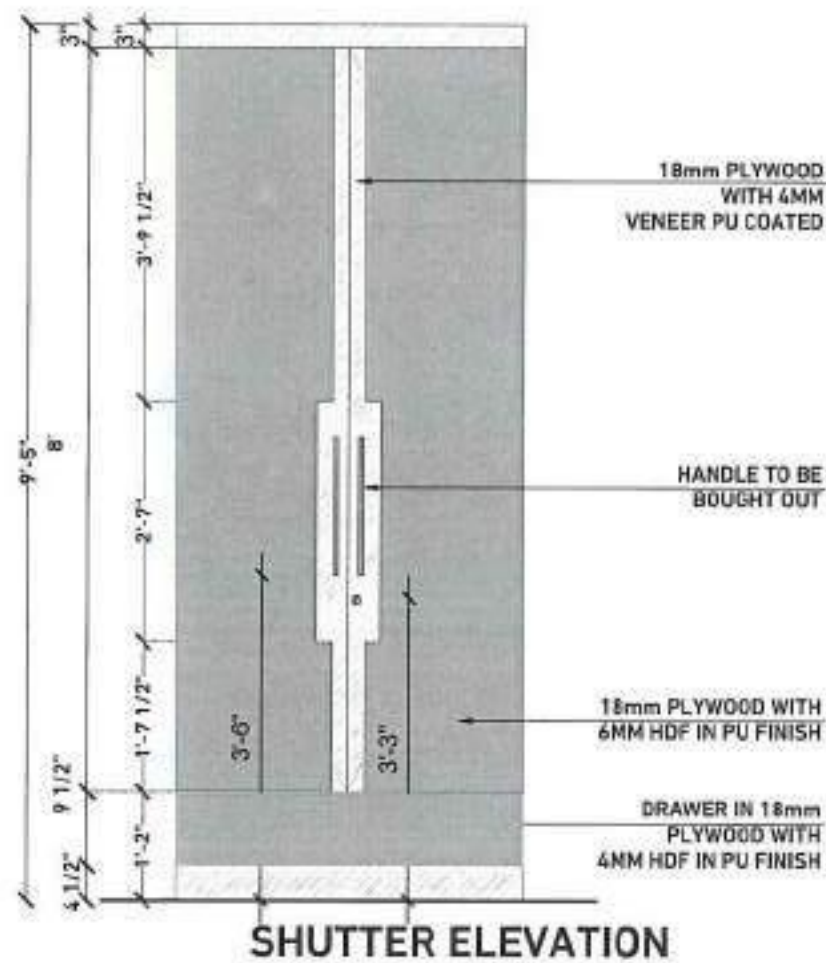

LEGENDS :

■ - HDF

□ - VENEER

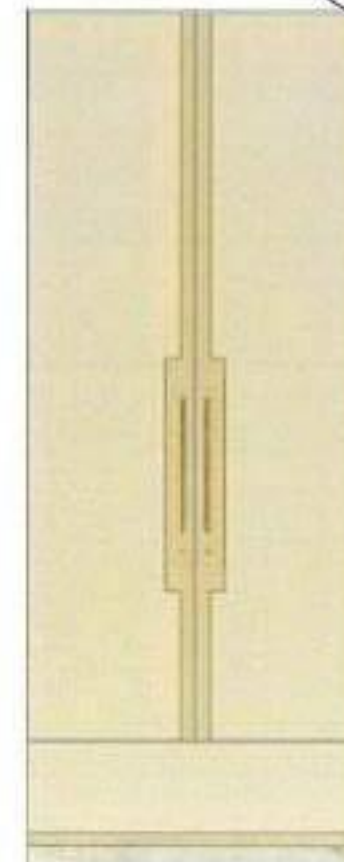

SHEET NOTES:

- ALL DIMENSIONS ARE IN FEET AND INCHES UNLESS STATED OTHERWISE.
- THIS DRAWING SHOULD BE READ AND NOT MEASURED.
- THIS DRAWING IS A COPYRIGHT AND PROPERTY OF THE ARCHITECT.
- ALL ARCHITECTURAL DRAWINGS MUST BE REFERRED IN COORDINATION WITH STRUCTURAL AND SERVICES DRAWINGS.
- ALL DRAWINGS MUST BE VERIFIED ON SITE PRIOR START OF WORK, ANY DISCREPANCY SHALL BE BROUGHT TO THE NOTICE OF THE ARCHITECT.
- ALL SPECIALIST WORKS DETAILS AND ANY DEVIATIONS FROM THIS CONSTRUCTION DRAWING, THE CONTRACTOR / SUB-CONTRACTOR ARE TO PROVIDE SHOP DRAWINGS FOR ARCHITECT'S / ENGINEER'S APPROVAL PRIOR TO CONSTRUCTION.

KEYPLAN



REVISION

R.NO	DATE	DESCRIPTION	INITIAL
1			
2			
3			
4			
5			

CONSULTANTS



GOOD FOR CONSTRUCTION

DRAWING
WARDROBE 3 / MOTHER'S BEDROOM

PROJECT
VINAY ASRANI RESIDENCE


CLIENT
VINAY ASRANI

ARCHITECTS


PSP DESIGN | 
progressive sustainable practices

SCALE	SHEET SIZE	DATE	DRAWN	CHECKED	
1/2"	A2	11-02-2022	KAN	FF	
DRAWING NUMBER:	PROJECT	TRADE	DWG TYPE	SHEET NO	REVISION
	VA12- INT - GFC - 01 - R0				


WD3 - WARDROBE 3 / MOTHER'S ROOM

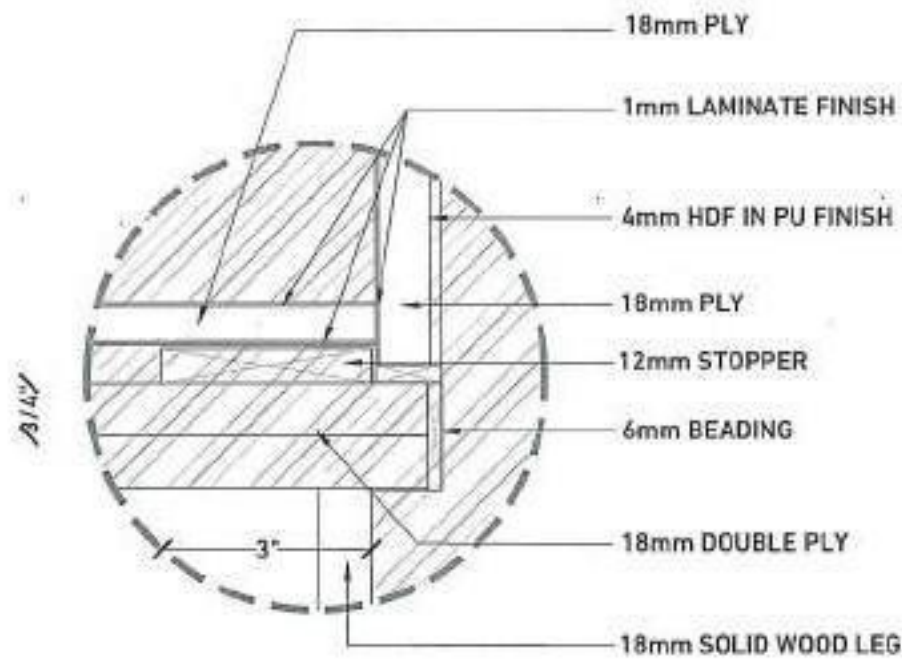


DETAIL C

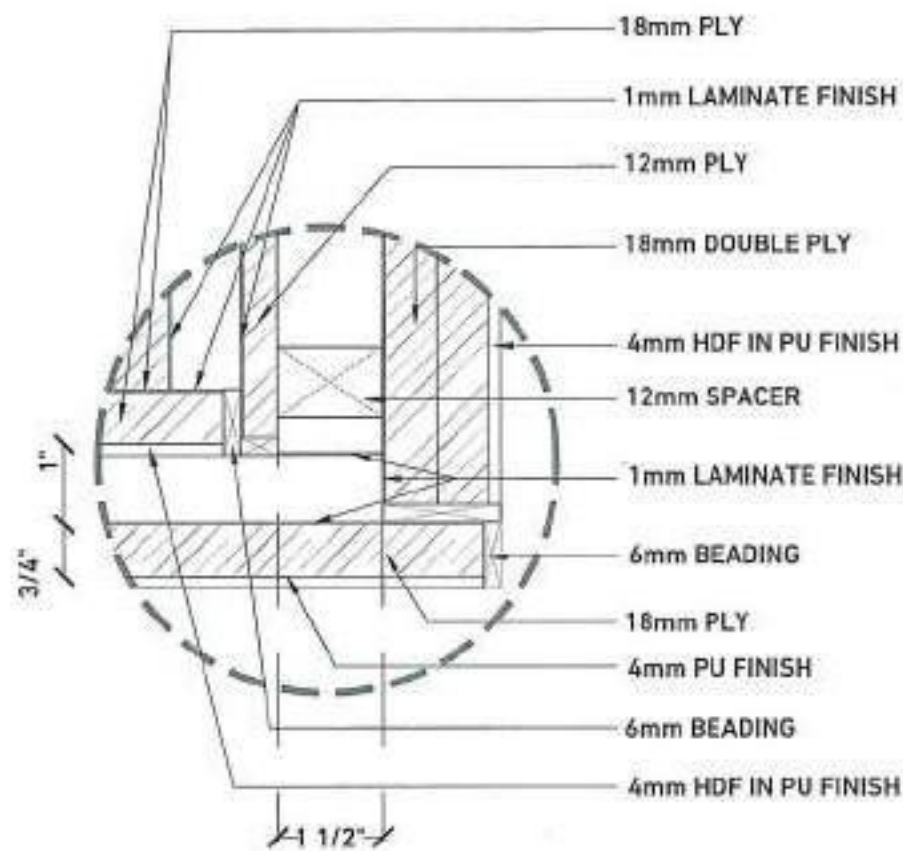

DETAIL E

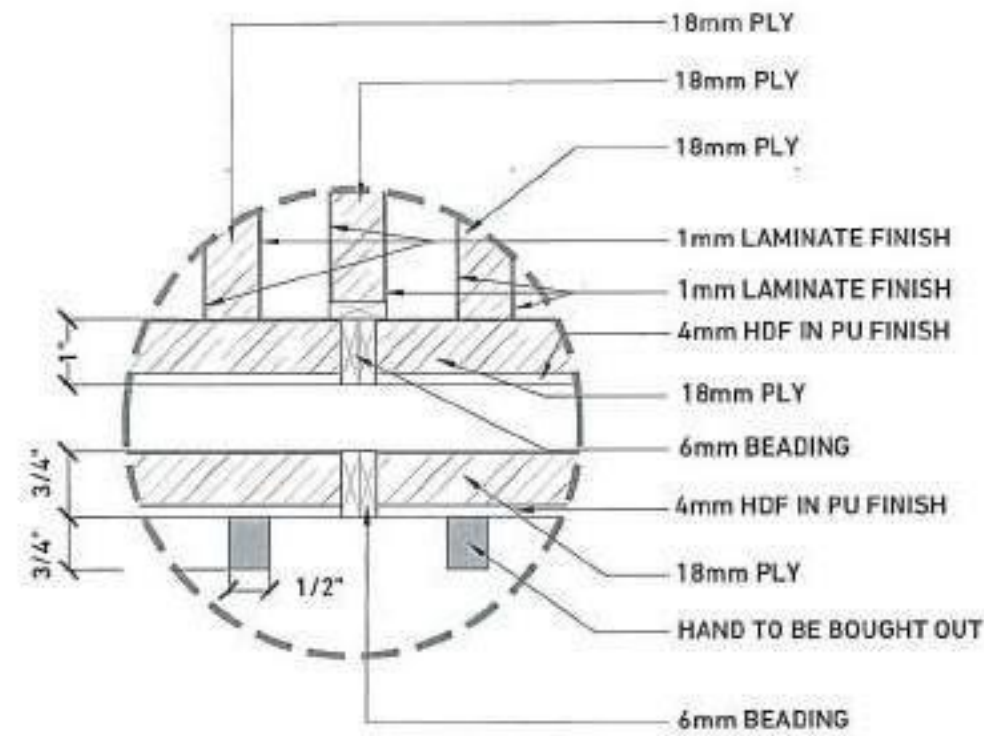

DETAIL D

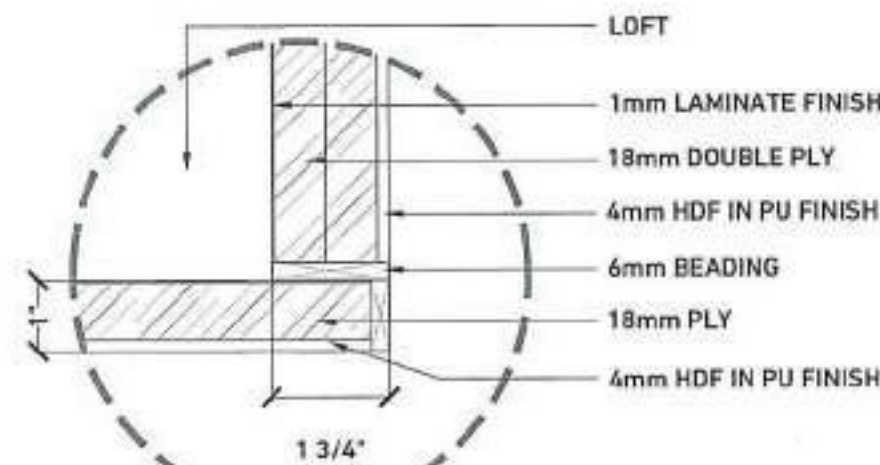

DETAIL F

SHEET NOTES:

- ALL DIMENSIONS ARE IN FEET AND INCHES UNLESS STATED OTHERWISE.
- THIS DRAWING SHOULD BE READ AND NOT MEASURED.
- THIS DRAWING IS A COPYRIGHT AND PROPERTY OF THE ARCHITECT.
- ALL ARCHITECTURAL DRAWINGS MUST BE REFERRED IN COORDINATION WITH STRUCTURAL AND SERVICES DRAWINGS.
- ALL DRAWINGS MUST BE VERIFIED ON SITE PRIOR START OF WORK. ANY DISCREPANCY SHALL BE BROUGHT TO THE NOTICE OF THE ARCHITECT.
- ALL SPECIALIST WORKS DETAILS AND ANY DEVIATIONS FROM THIS CONSTRUCTION DRAWING, THE CONTRACTOR / SUB-CONTRACTOR ARE TO PROVIDE SHOP DRAWINGS FOR ARCHITECT'S / ENGINEER'S APPROVAL PRIOR TO CONSTRUCTION.

KEYPLAN



REVISION

R. NO	DATE	DESCRIPTION	INITIAL
1			
2			
3			
4			
5			

CONSULTANTS

GOOD FOR CONSTRUCTION

DRAWING
WARDROBE 3 / MOTHER'S BEDROOM



PROJECT
VINAY ASHWINI RESIDENCE

CLIENT
VINAY ASHWINI

ARCHITECTS




PSP DESIGN 
progressive sustainable practices

SCALE	SHEET SIZE	DATE	DRAWN	CHECKED
1:10	A3	11-02-2022	YVR	PP

DRAWING NUMBER	PROJECT	TRADE	DWG TYPE	SHEET NO	REVISION
VA12- INT -	GFC -	01	-	RD	


WD3 - WARDROBE 3 / MOTHER'S ROOM



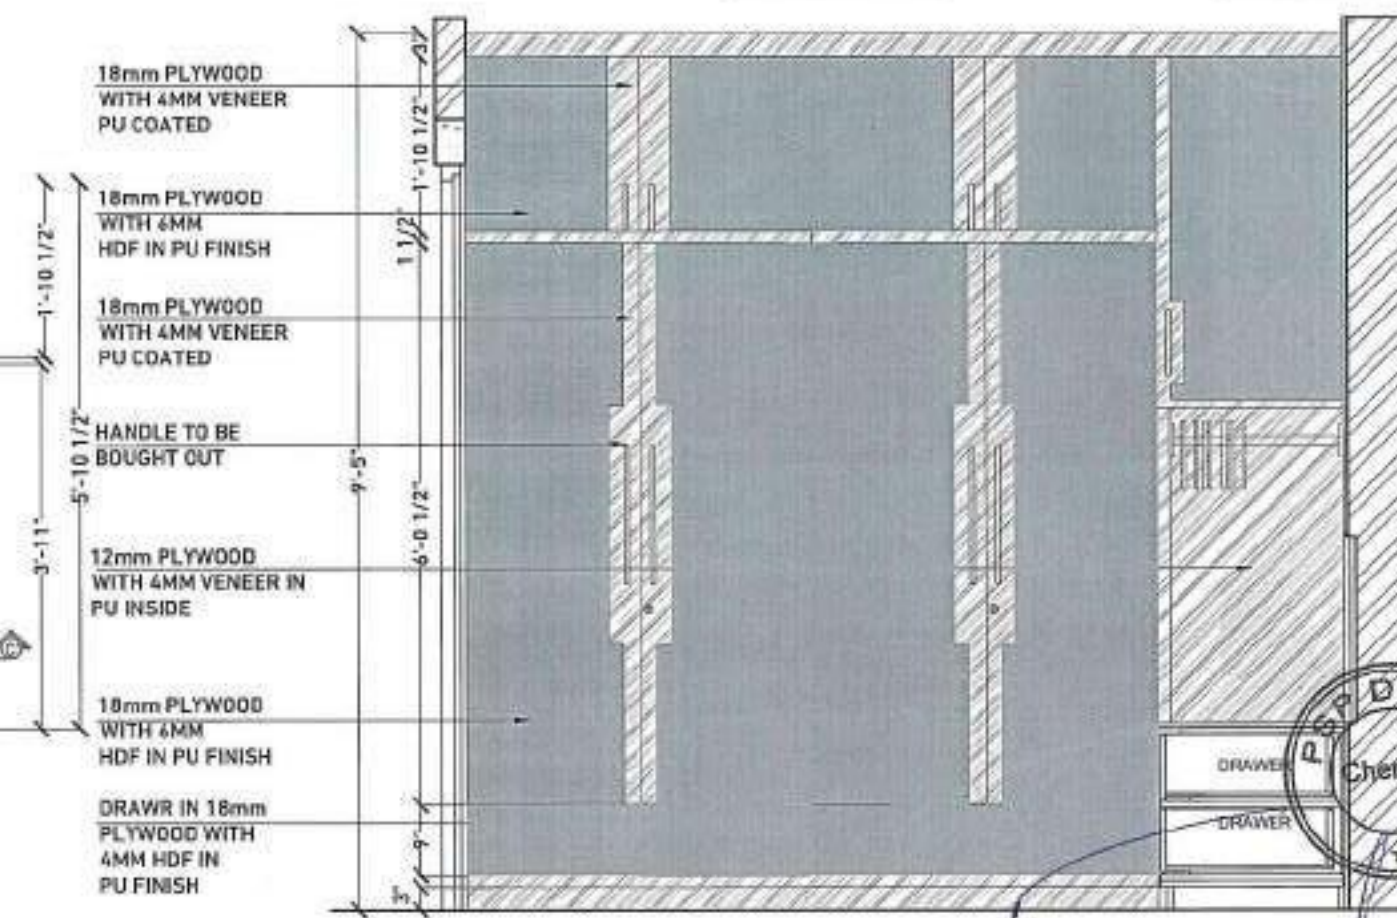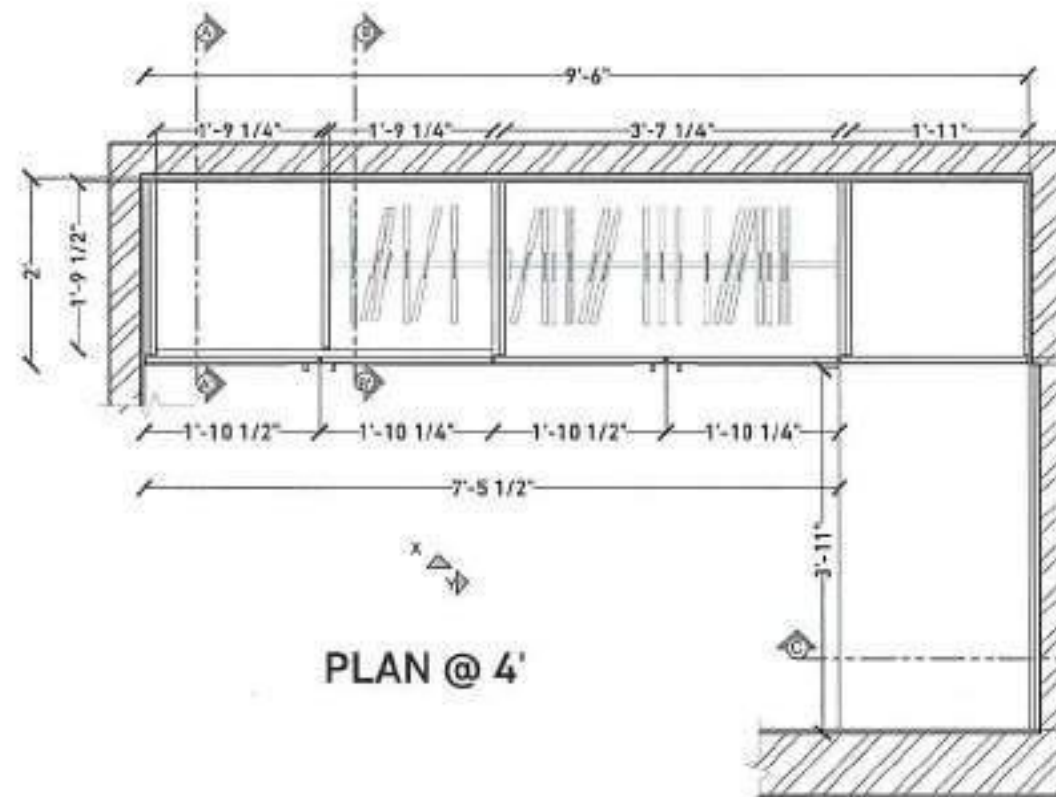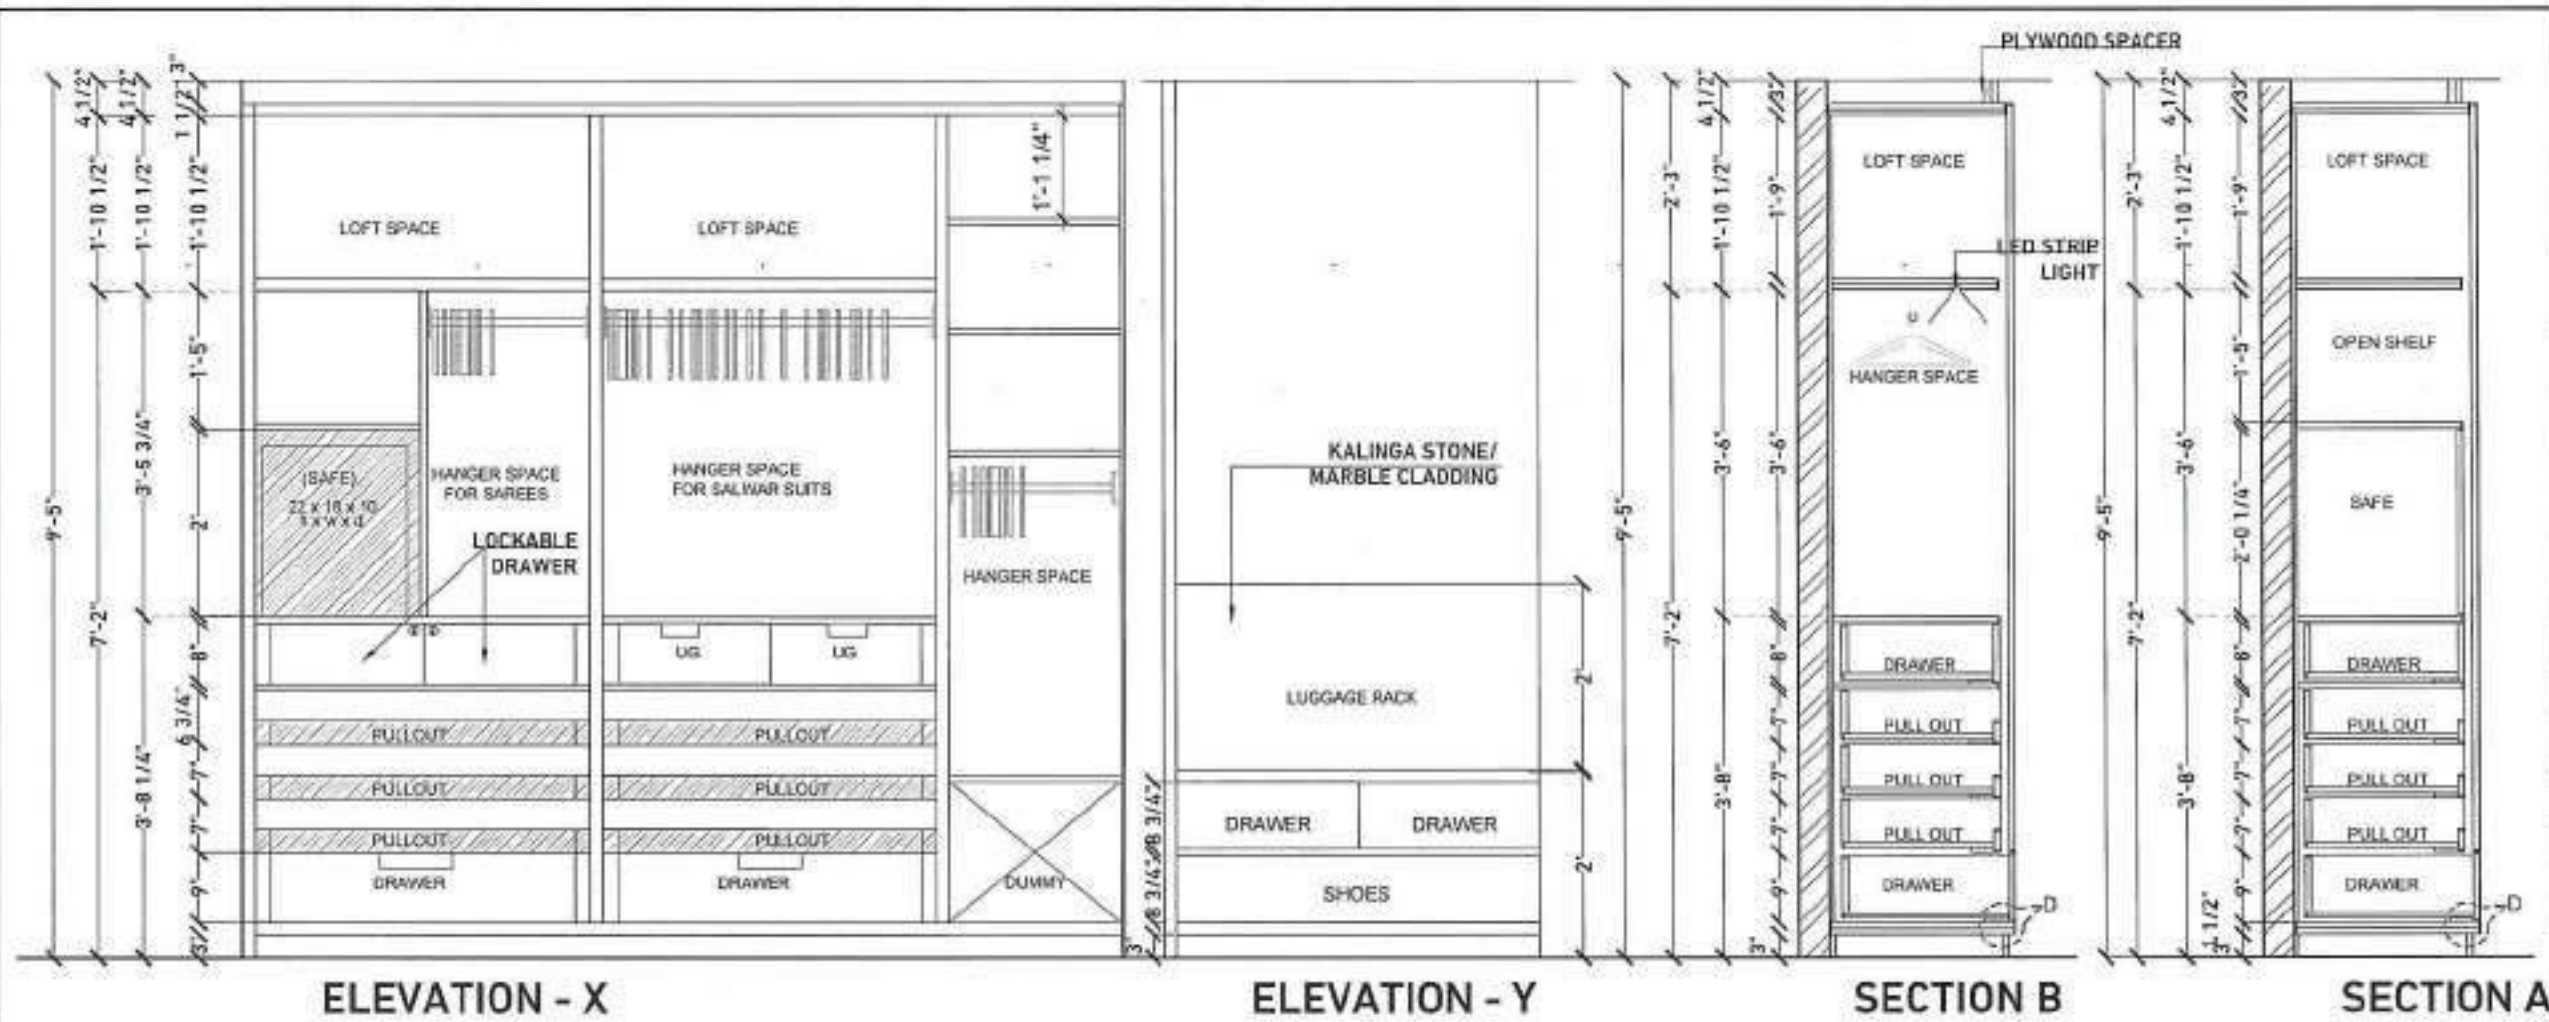

SHEET NOTES:

- ALL DIMENSIONS ARE IN FEET AND INCHES UNLESS STATED OTHERWISE.
- THIS DRAWING SHOULD BE READ AND NOT MEASURED.
- THIS DRAWING IS A COPYRIGHT AND PROPERTY OF THE ARCHITECT.
- ALL ARCHITECTURAL DRAWINGS MUST BE REPRODUCED IN COORDINATION WITH CONTRACTUAL AND SERVICES DRAWINGS.
- ALL DRAWINGS MUST BE NOTED ON SITE PRIOR START OF WORK. ANY DISCREPANCY SHALL BE BROUGHT TO THE NOTICE OF THE ARCHITECT.
- ALL SPECIALIST WORKS DETAILS AND ANY DEVIATIONS FROM THIS CONSTRUCTION DRAWINGS, THE CONTRACTOR / SUB-CONTRACTOR ARE TO PROVIDE SHOP DRAWINGS FOR ARCHITECTS / ENGINEER'S APPROVAL PRIOR TO CONSTRUCTION.

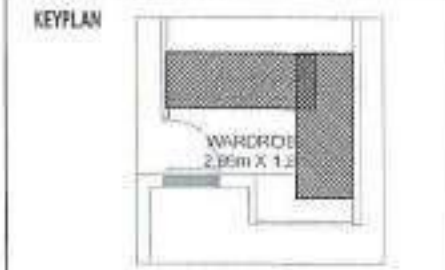

REVISION

R.NO	DATE	DESCRIPTION	INITIAL
1			
2			
3			
4			
5			

CONSULTANTS

GOOD FOR CONSTRUCTION

DRAWING
MOTHERS WALK IN WARDROBE


PROJECT
VINAY ASHWIN RESIDENCE

CLIENT
VINAY ASHWIN


ARCHITECTS
PSP DESIGN

GOOD FOR CONSTRUCTION					
DRAWING MOTHERS WALK IN WARDROBE					
PROJECT VINAY ASHWA RESIDENCE					
CLIENT VINAY ASHWA					
ARCHITECTS  PSP DESIGN progressive sustainable practices					
SCALE 1:20	SHEET SIZE A3	DATE 11-02-2022	DRAWN YAM	CHECKED PP	
DRAWING NUMBER:	PROJECT	TRADE	DWG TYPE	SHEET NO	REVISION
	VA12-	INT	GFC	01	RO


C36 , WD4 - WARDROBE 4 / MOTHER'S BEDROOM WALK-IN WARDROBE

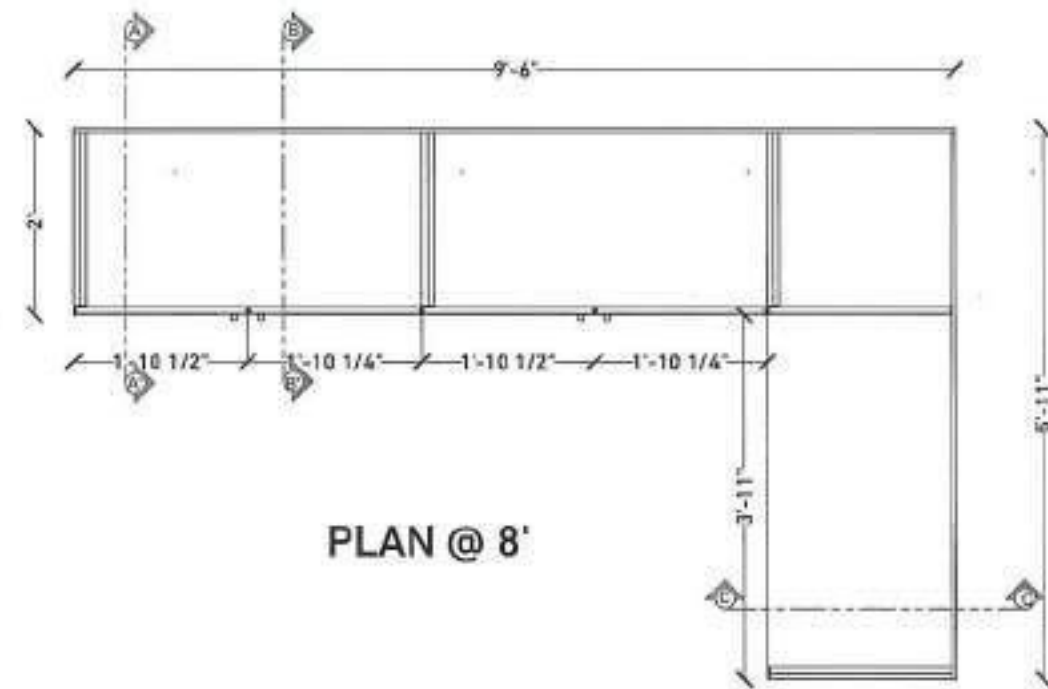

PLAN @ 8'

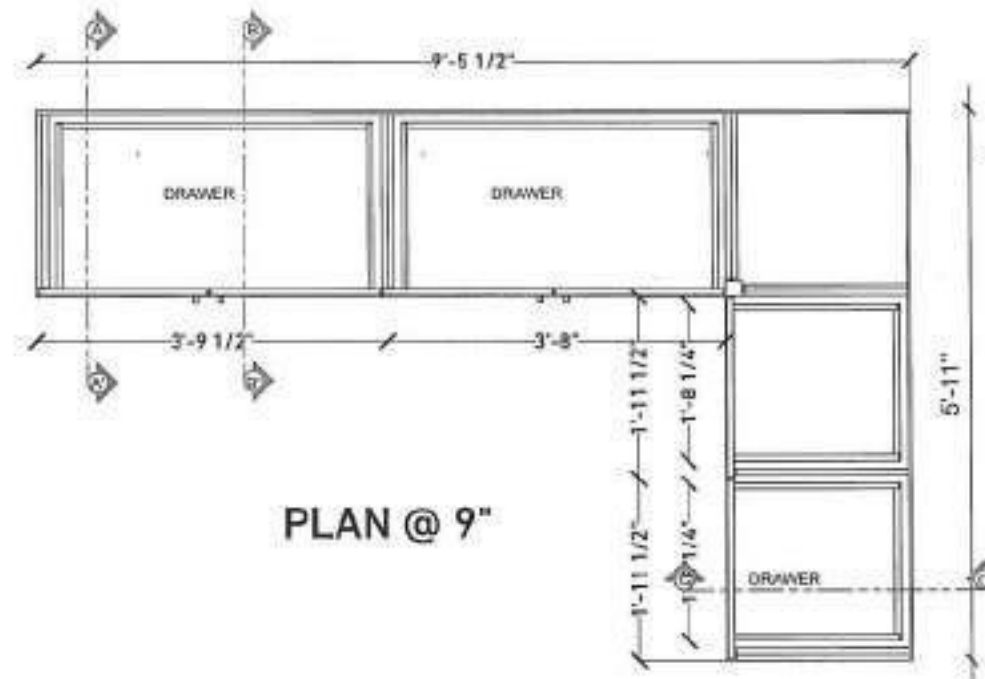


PLAN @ 9'

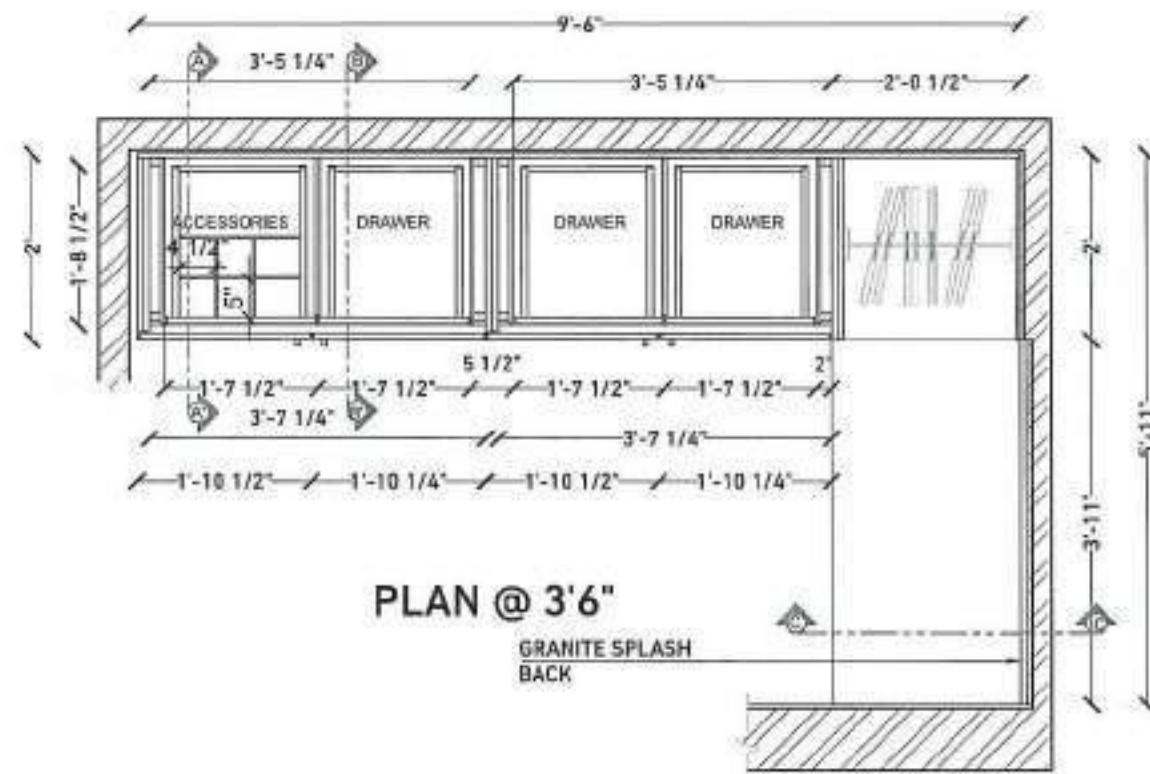

PLAN @ 3'6"

GRANITE SPLASH
BACK

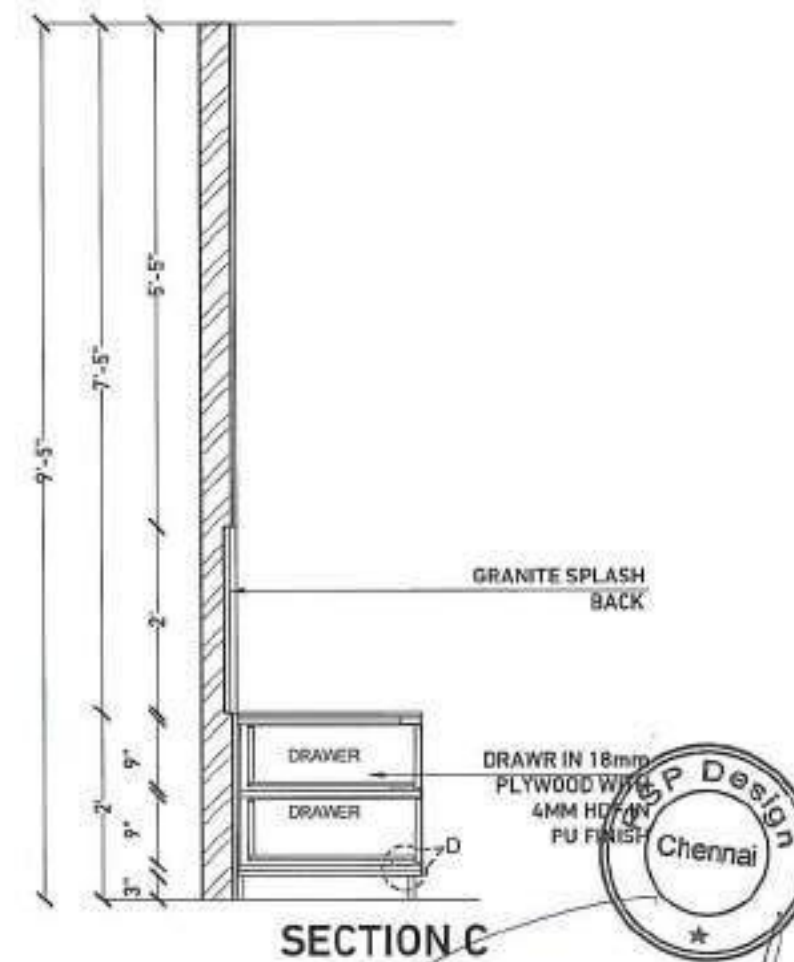

SECTION C

SHEET NOTES:

- ALL DIMENSIONS ARE IN FEET AND INCHES UNLESS STATED OTHERWISE.
- THIS DRAWING SHOULD BE READ AND NOT MEASURED.
- THIS DRAWING IS A COPYRIGHT AND PROPERTY OF THE ARCHITECT.
- ALL ARCHITECTURAL DRAWINGS MUST BE REFERRED IN COORDINATION WITH STRUCTURAL AND SERVICES DRAWINGS.
- ALL DRAWINGS MUST BE REVIEWED ON SITE PRIOR START OF WORK, ANY DISCREPANCY SHALL BE BROUGHT TO THE NOTICE OF THE ARCHITECT.
- ALL SPECIALIST WORKS DETAILS AND ANY DEVIATIONS FROM THIS CONSTRUCTION DRAWING, THE CONTRACTOR / SUB-CONTRACTOR ARE TO PROVIDE SHOP DRAWINGS FOR ARCHITECT'S / ENGINEER'S APPROVAL PRIOR TO CONSTRUCTION.

KEYPLAN



REVISION

R. NO	DATE	DESCRIPTION	INITIAL
1			
2			
3			
4			
5			

CONSULTANTS

GOOD FOR CONSTRUCTION

DRAWING
MOTHERS WALK-IN WARDROBE


PROJECT
VINAY ASRAM RESIDENCE

CLIENT
VINAY ASRAM


ARCHITECTS

PSP DESIGN | 
progressive sustainable practices


SCALE	SHEET SIZE	DATE	DRAWN	CHECKED	
1:24	A3	11-01-2022	YVS	PP	
DRAWING NUMBER:	PROJECT	TRADE	DWG TYPE	SHEET NO	REVISION
	VA12- INT - GFC 01 - R0				

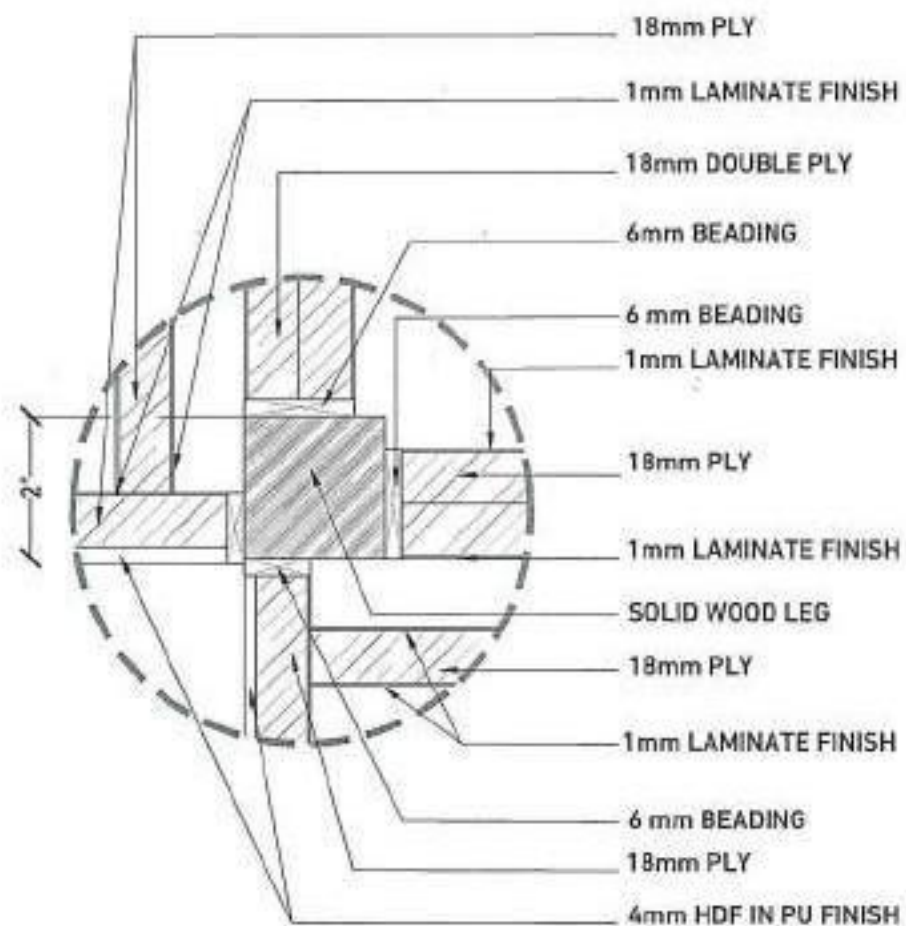


DETAIL J

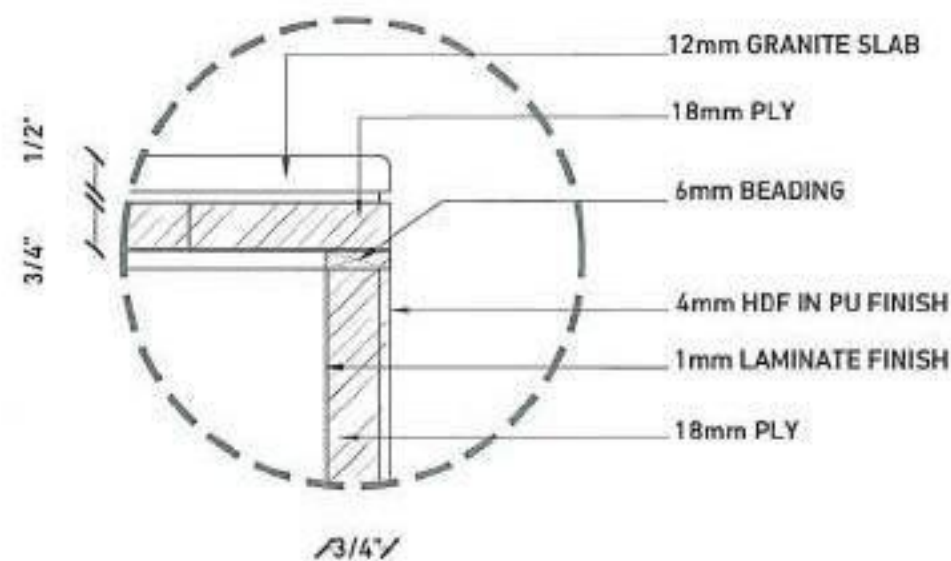

DETAIL K

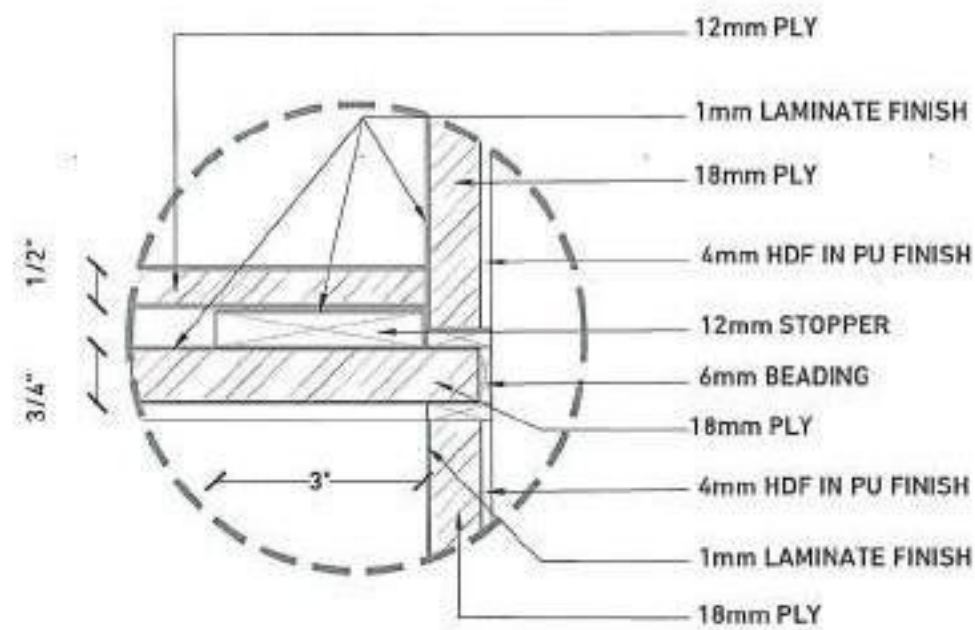

DETAIL L

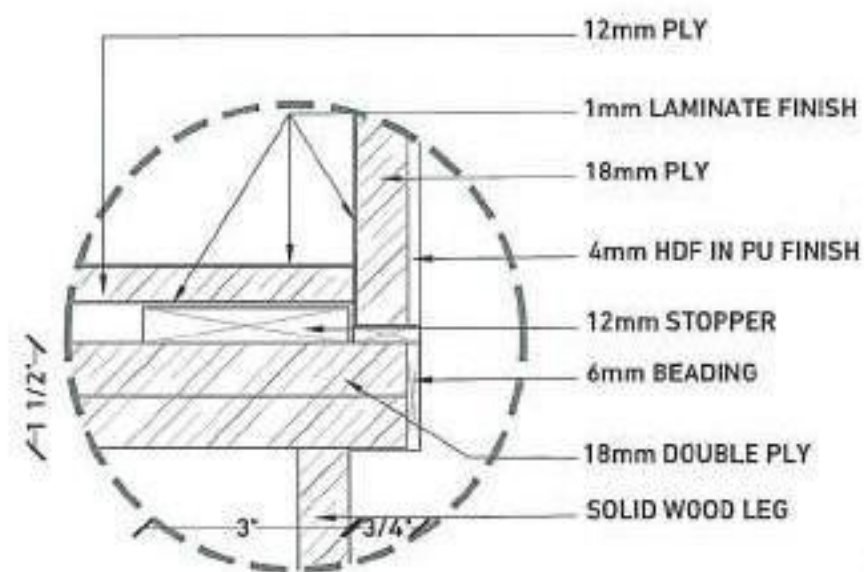

DETAIL C

SHEET NOTES:

- ALL DIMENSIONS ARE IN FEET AND INCHES UNLESS STATED OTHERWISE.
- THIS DRAWING SHOULD BE READ AND NOT MEASURED.
- THIS DRAWING IS A COPYRIGHT AND PROPERTY OF THE ARCHITECT.
- ALL ARCHITECTURAL DRAWINGS MUST BE REPRODUCED IN COORDINATION WITH STRUCTURAL AND SERVICES DRAWINGS.
- ALL DRAWINGS MUST BE REVIEWED ON SITE PRIOR START OF WORK. ANY DISCREPANCY SHALL BE BROUGHT TO THE NOTICE OF THE ARCHITECT.
- ALL SPECIALIST WORKS DETAILS AND ANY DEVIATIONS FROM THIS CONSTRUCTION DRAWINGS, THE CONTRACTORS / SUB-CONTRACTOR ARE TO PROVIDE SHOP DRAWINGS FOR ARCHITECTS / ENGINEERS APPROVAL PRIOR TO CONSTRUCTION.

KEYPLAN



REVISION

R.NO	DATE	DESCRIPTION	INITIAL
1			
2			
3			
4			
5			

CONSULTANTS

GOOD FOR CONSTRUCTION

DRAWING
MOTHERS WALK IN WARDROBE

PROJECT
ANAY ASRANI RESIDENCE

CLIENT
ANAY ASRANI



ARCHITECTS
PSP DESIGN
progressive sustainable practices

SCALE	SHEET SIZE	DATE	DRAWN	CHECKED	
1/24	A3	11-01-2022	YKH	PP	
DRAWING NUMBER:	PROJECT	TRADE	DWG TYPE	SHEET NO	REVISION
	VA12- INT - GFC - 01 - RD				

C36 , WD4 - WARDROBE 4 / MOTHER'S BEDROOM WALK-IN WARDROBE



[Handwritten signature]

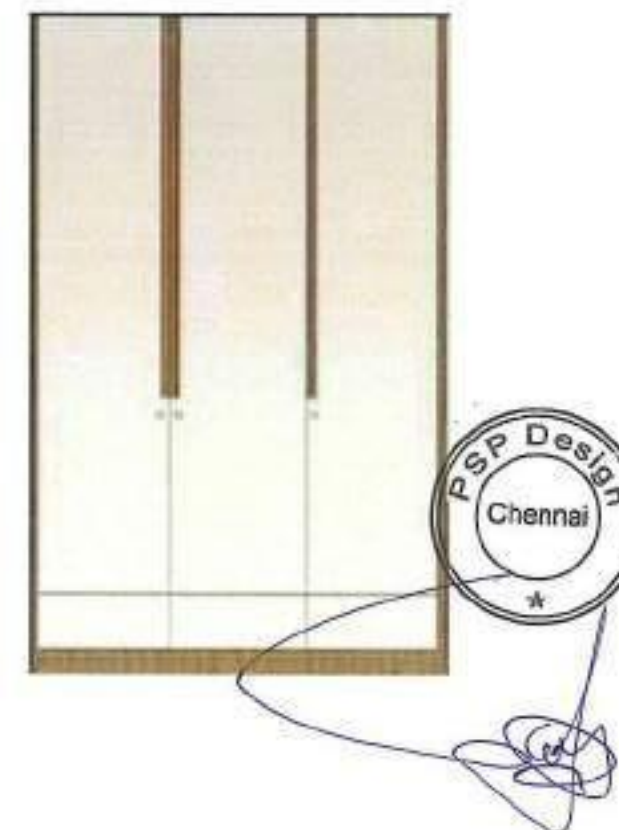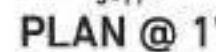


R. NO	DATE	DESCRIPTION	INITIAL
1			
2			
3			
4			
5			

GOOD FOR CONSTRUCTION


**PSP
DESIGN** | 
progressive sustainable practice

SCALE	SHEET SIZE	DATE	DRAWN	CHECKED	
1:24	A1	11-02-2002	YIHW	JP	
DRAWING NUMBER:	PROJECT	TRADE	DWG TYPE	SHEET NO	REVISION
	VA12- INT - GFC - 01 - R0				


WD5 - WARDROBE 5 / GUEST BEDROOM

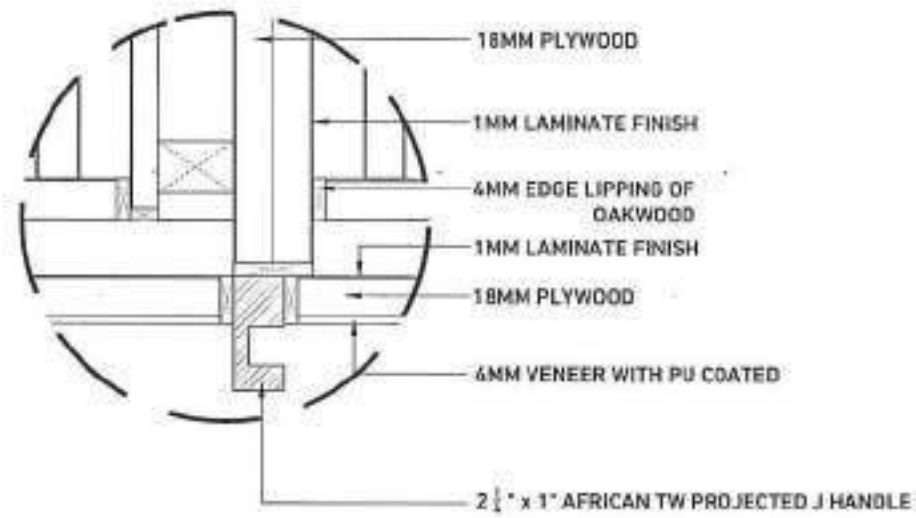


DETAIL A

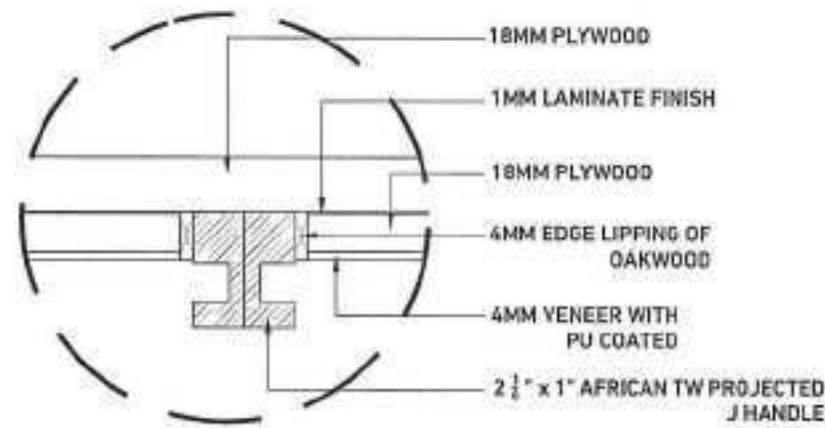


DETAIL C

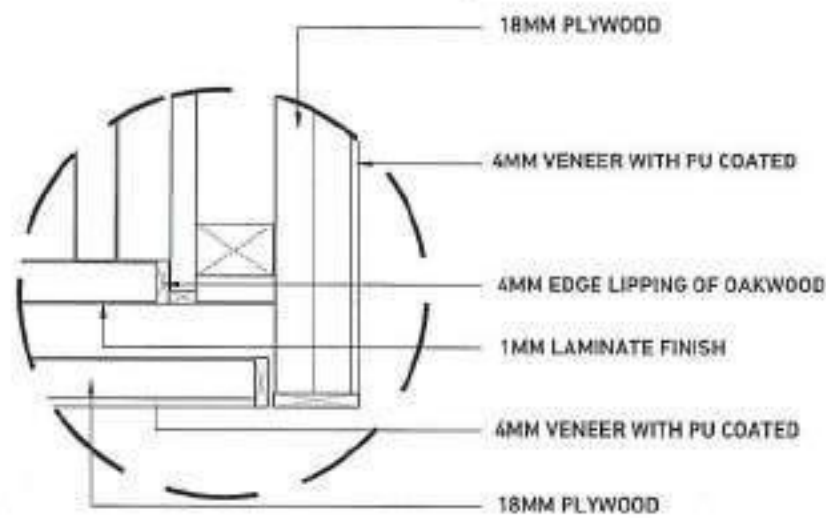


DETAIL E

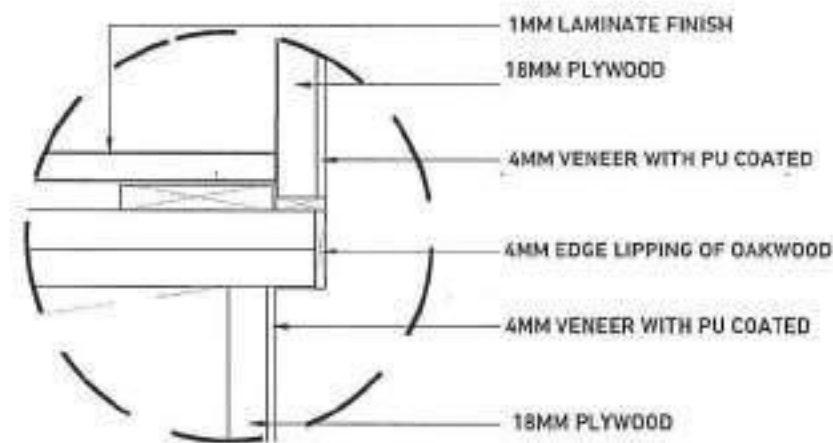

DETAIL B

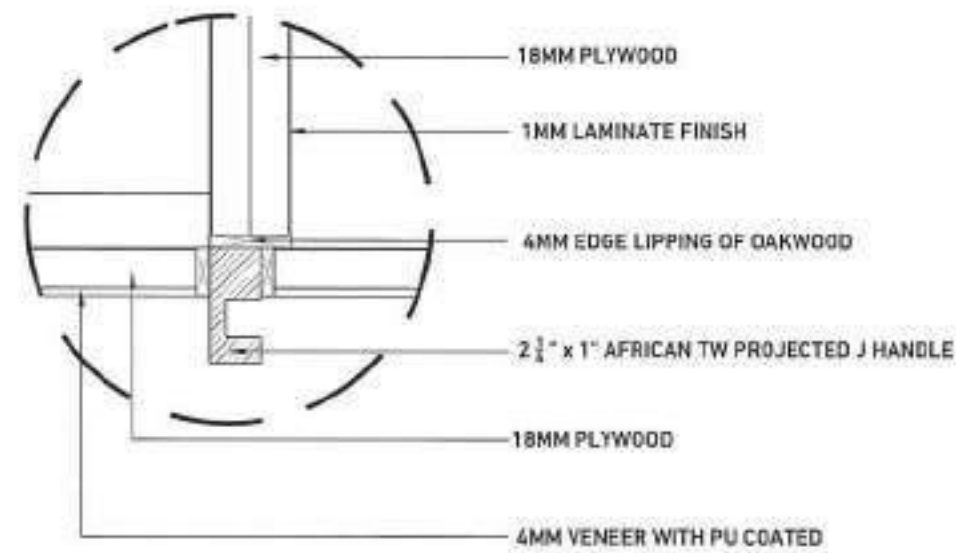

DETAIL D

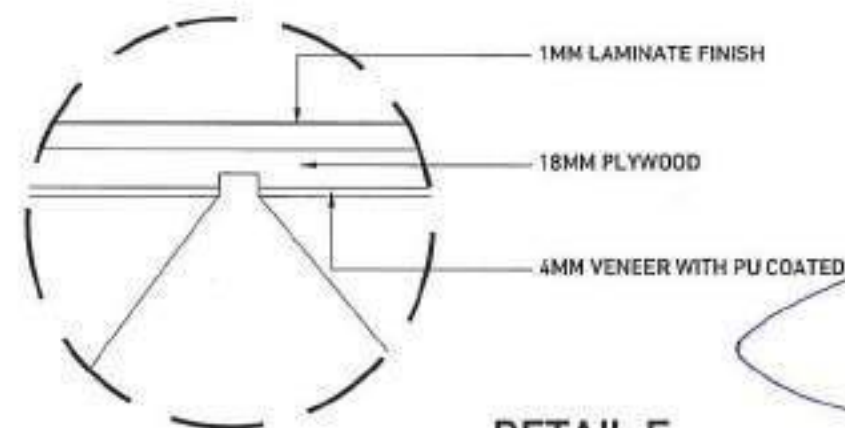

DETAIL F

SHEET NOTES:

- ALL DIMENSIONS ARE IN FEET AND INCHES UNLESS STATED OTHERWISE.
- THIS DRAWING SHOULD BE READ AND NOT MEASURED.
- THIS DRAWING IS A COPYRIGHT AND PROPERTY OF THE ARCHITECT.
- ALL ARCHITECTURAL DRAWINGS MUST BE REFERRED IN COORDINATION WITH STRUCTURAL AND SERVICES DRAWINGS.
- ALL DRAWINGS MUST BE VERIFIED ON SITE PRIOR START OF WORK. ANY DISCREPANCY SHALL BE BROUGHT TO THE NOTICE OF THE ARCHITECT.
- ALL SPECIALIST WORKS DETAILS AND ANY DEVIATIONS FROM THIS CONSTRUCTION DRAWINGS, THE CONTRACTOR / SUB-CONTRACTOR ARE TO PROVIDE SHOP DRAWINGS FOR ARCHITECTS / ENGINEER'S APPROVAL PRIOR TO CONSTRUCTION.

KEYPLAN



REVISION

R.NO	DATE	DESCRIPTION	INITIAL
1			
2			
3			
4			
5			

CONSULTANTS

GODD FOR CONSTRUCTION

DRAWING
WARDROBE 5 / GUEST BEDROOM



PROJECT
VINAY ASHWINI RESIDENCE


CLIENT
VINAY ASHWINI

ARCHITECTS


PSP DESIGN 
progressive sustainable practices

SCALE	SHEET SIZE	DATE	DRAWN	CHECKED	
1:24	A1	11-02-2022	VIAA	PP	
DRAWING NUMBER:	PROJECT	TRADE	DWG TYPE	SHEET NO	REVISION
	VA12- INT - GFC- 01 - R0				


WD5 - WARDROBE 5 / GUEST BEDROOM

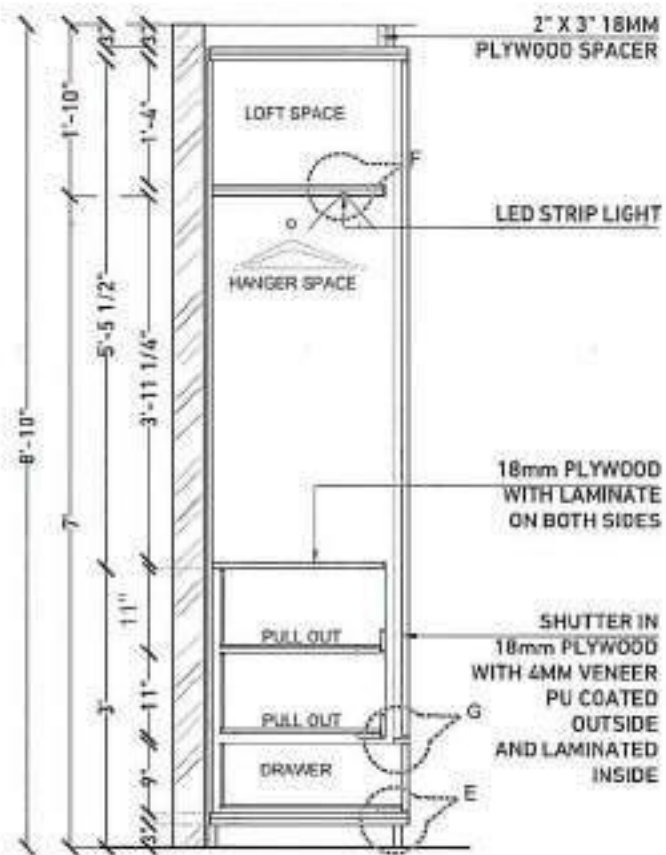


SECTION XX'

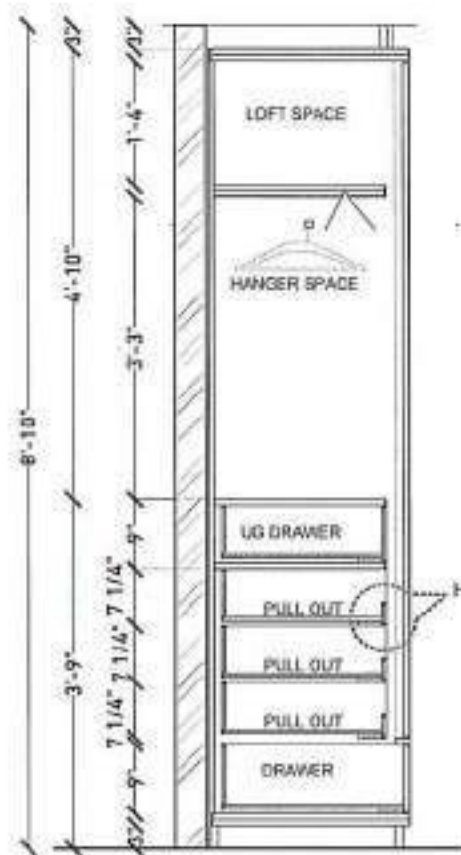


SECTION YY'

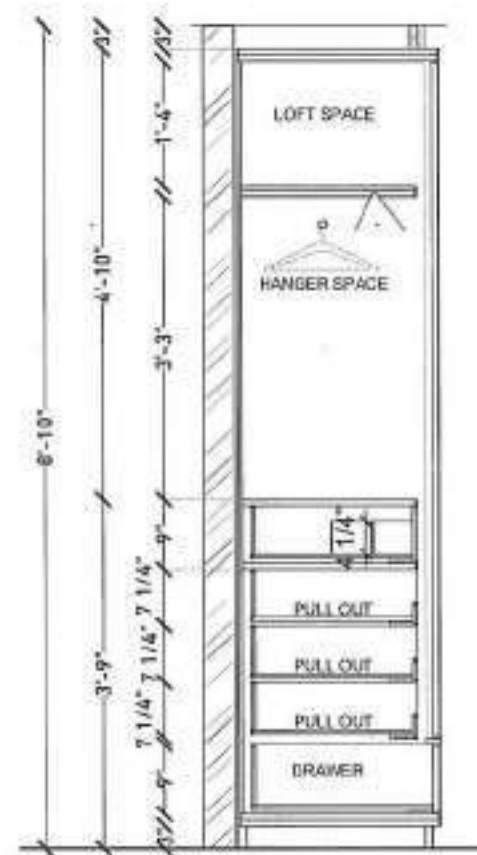

SECTION ZZ'

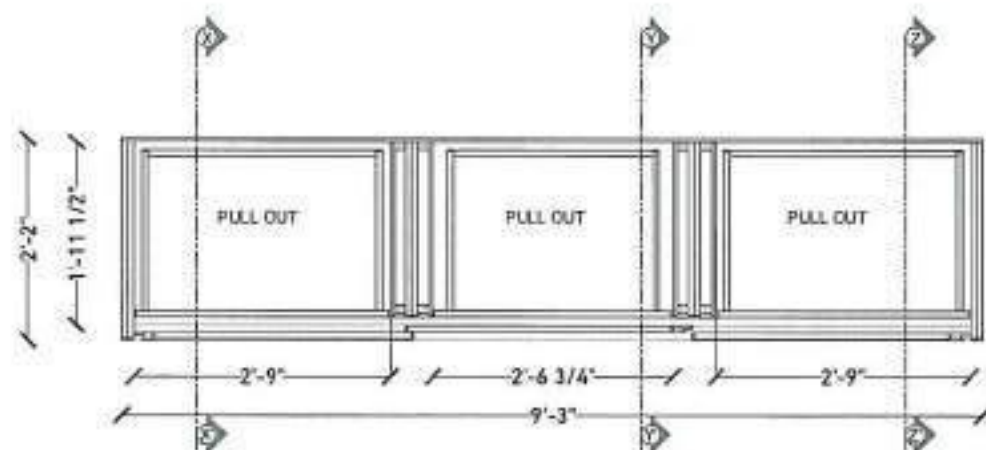

PLAN @ 2'

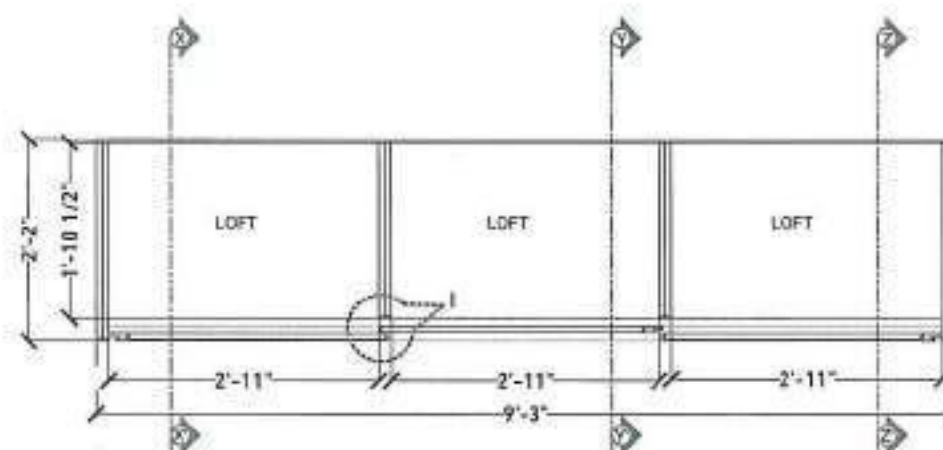


PLAN @ 8'

SHEET NOTES:

- ALL DIMENSIONS ARE IN FEET AND INCHES UNLESS STATED OTHERWISE.
- THIS DRAWING SHOULD BE READ AND NOT MEASURED.
- THIS DRAWING IS A COPYRIGHT AND PROPERTY OF THE ARCHITECT.
- ALL ARCHITECTURAL DRAWINGS MUST BE REFERRED IN COORDINATION WITH STRUCTURAL AND SERVICES DRAWINGS.
- ALL DIMENSIONS MUST BE VERIFIED ON SITE PRIOR START OF WORK. ANY DISCREPANCY SHALL BE BROUGHT TO THE NOTICE OF THE ARCHITECT.
- ALL SPECIALIST WORKS DETAILS AND ANY DEVIATIONS FROM THIS CONSTRUCTION DRAWING, THE CONTRACTOR / SUB-CONTRACTOR ARE TO PROVIDE SHOP DRAWINGS FOR ARCHITECTS / ENGINEERS APPROVAL PRIOR TO CONSTRUCTION.

KEYPLAN

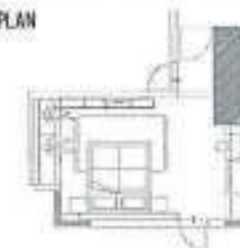


REVISION

R.NO	DATE	DESCRIPTION	INITIAL
1			
2			
3			
4			
5			

CONSULTANTS

GOOD FOR CONSTRUCTION

DRAWING
WARDROBE 6 / MASTER BEDROOM

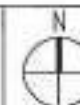

PROJECT
VINAY ASHANI RESIDENCE

CLIENT
VINAY ASHANI


ARCHITECTS


PSP DESIGN 
progressive sustainable practices

SCALE	SHEET SIZE	DATE	DRAWN	CHECKED	
1:24	A3	11-02-2022	YAM	PP	
DRAWING NUMBER:	PROJECT	TRADE	DWG TYPE	SHEET NO	REVISION
	VA12 - INT - GEC - 01 - R0				


WD6 - WARDROBE 6 / MASTER BEDROOM



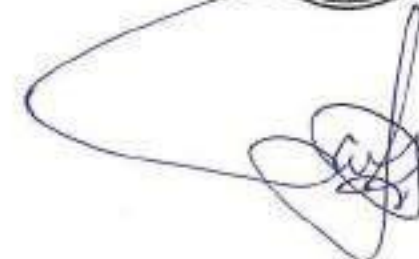


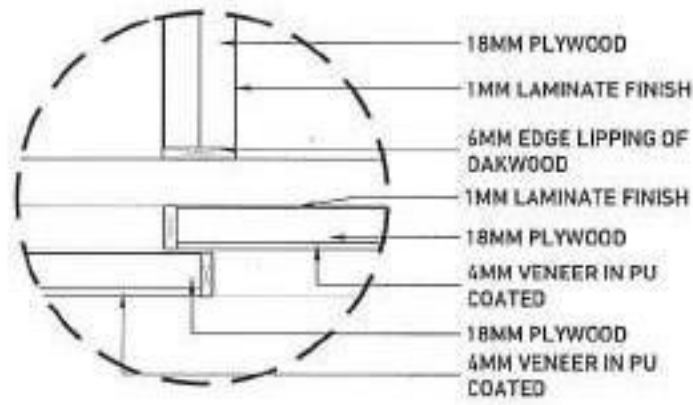


DETAIL - A

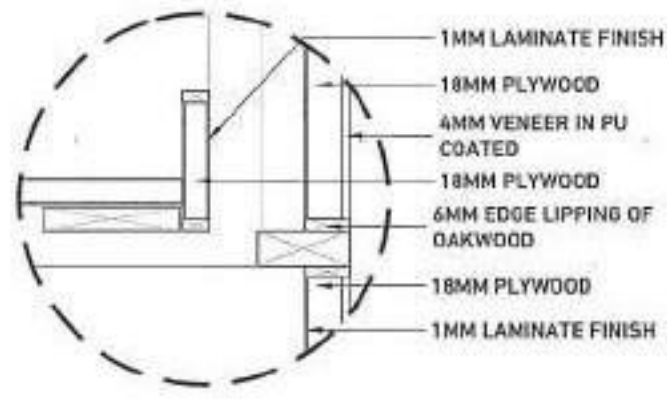


DETAIL - G

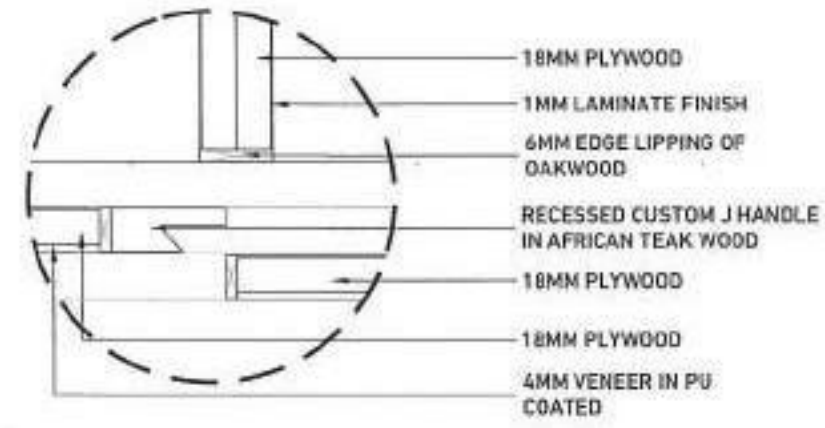


DETAIL - B

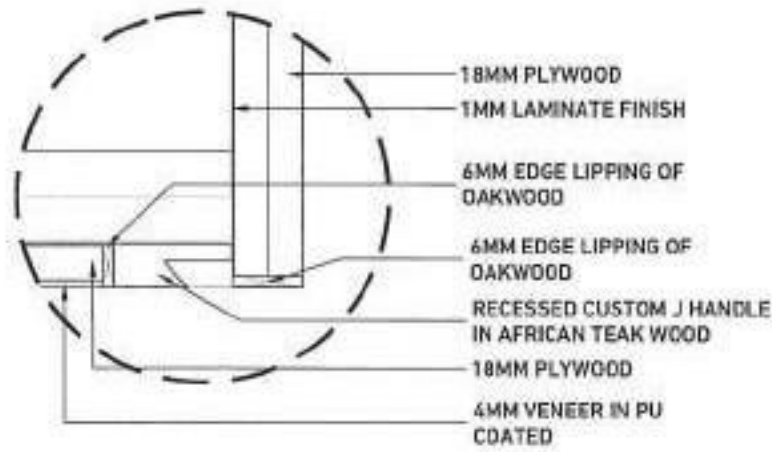


DETAIL - C

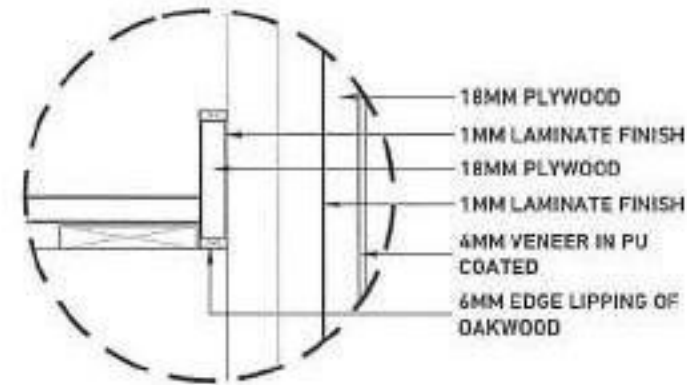


DETAIL - H

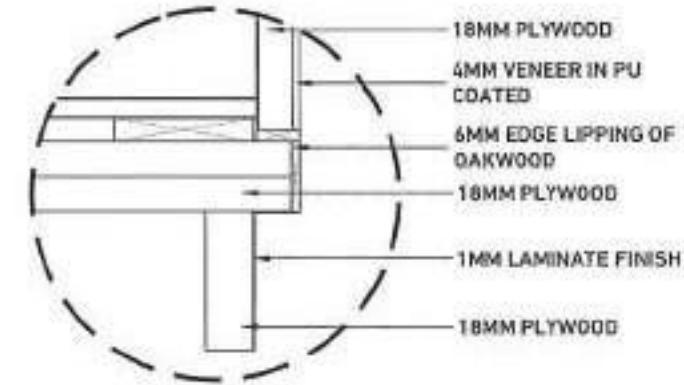


DETAIL - E

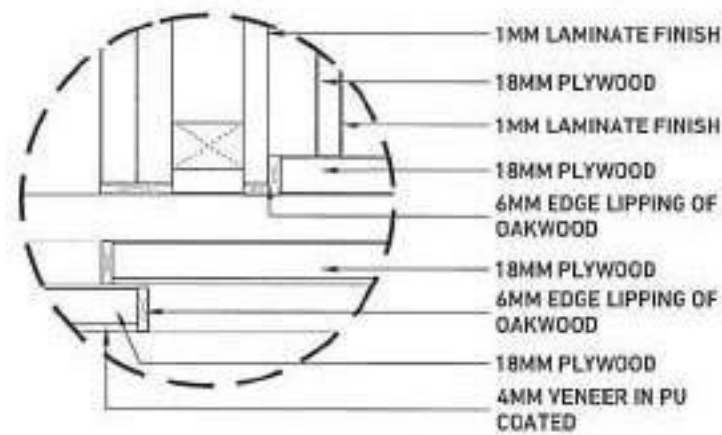

DETAIL - D

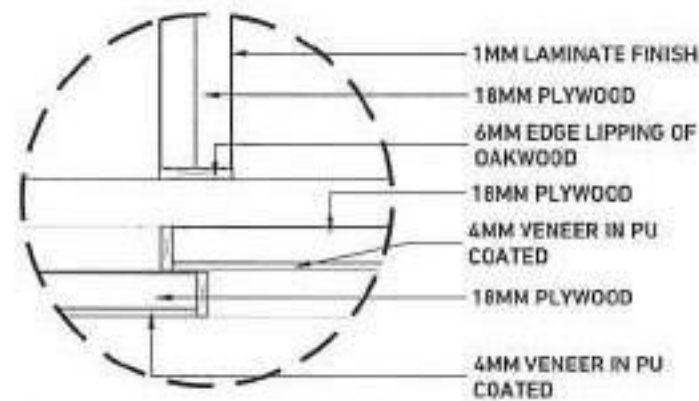


DETAIL - I

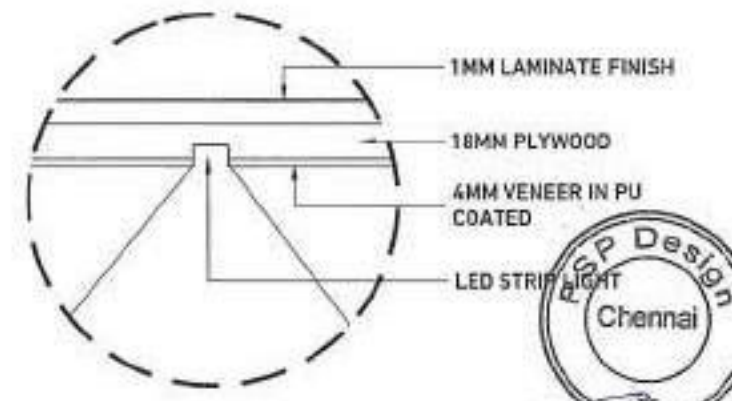

DETAIL - F

- SHEET NOTES:**
- ALL DIMENSIONS ARE IN FEET AND INCHES UNLESS STATED OTHERWISE.
 - THIS DRAWING SHOULD BE READ AND NOT MEASURED.
 - THIS DRAWING IS A COPYRIGHT AND PROPERTY OF THE ARCHITECT.
 - ALL ARCHITECTURAL DRAWINGS MUST BE REFERRED IN COORDINATION WITH STRUCTURAL AND SERVICES DRAWINGS.
 - ALL DRAWINGS MUST BE VERIFIED ON SITE PRIOR START OF WORK. ANY DISCREPANCY SHALL BE BROUGHT TO THE NOTICE OF THE ARCHITECT.
 - ALL SPECIALIST WORKS DETAILS AND ANY DEVIATIONS FROM THIS CONSTRUCTION DRAWINGS, THE CONTRACTOR / SUB-CONTRACTOR ARE TO PROVIDE SHOP DRAWINGS FOR ARCHITECTS / ENGINEER'S APPROVAL PRIOR TO CONSTRUCTION.

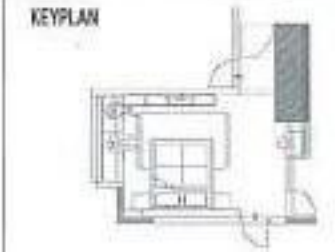

REVISION			
R.NO	DATE	DESCRIPTION	INITIAL
1			
2			
3			
4			
5			

CONSULTANTS			

GOOD FOR CONSTRUCTION

DRAWING
WARDROBE 6 / MASTER BEDROOM


PROJECT
VINAY ASHWINI RESIDENCE

CLIENT
VINAY ASHWINI

ARCHITECTS
PSP DESIGN
progressive sustainable practices

SCALE	SHEET SIZE	DATE	DRAWN	CHECKED	
1:24	A2	15-02-2022	SVR	RP	
DRAWING NUMBER:	PROJECT	TRADE	DWG TYPE	SHEET NO	REVISION
	VA12 INT - GFC - 01 - R0				

WD6 - WARDROBE 6 / MASTER BEDROOM

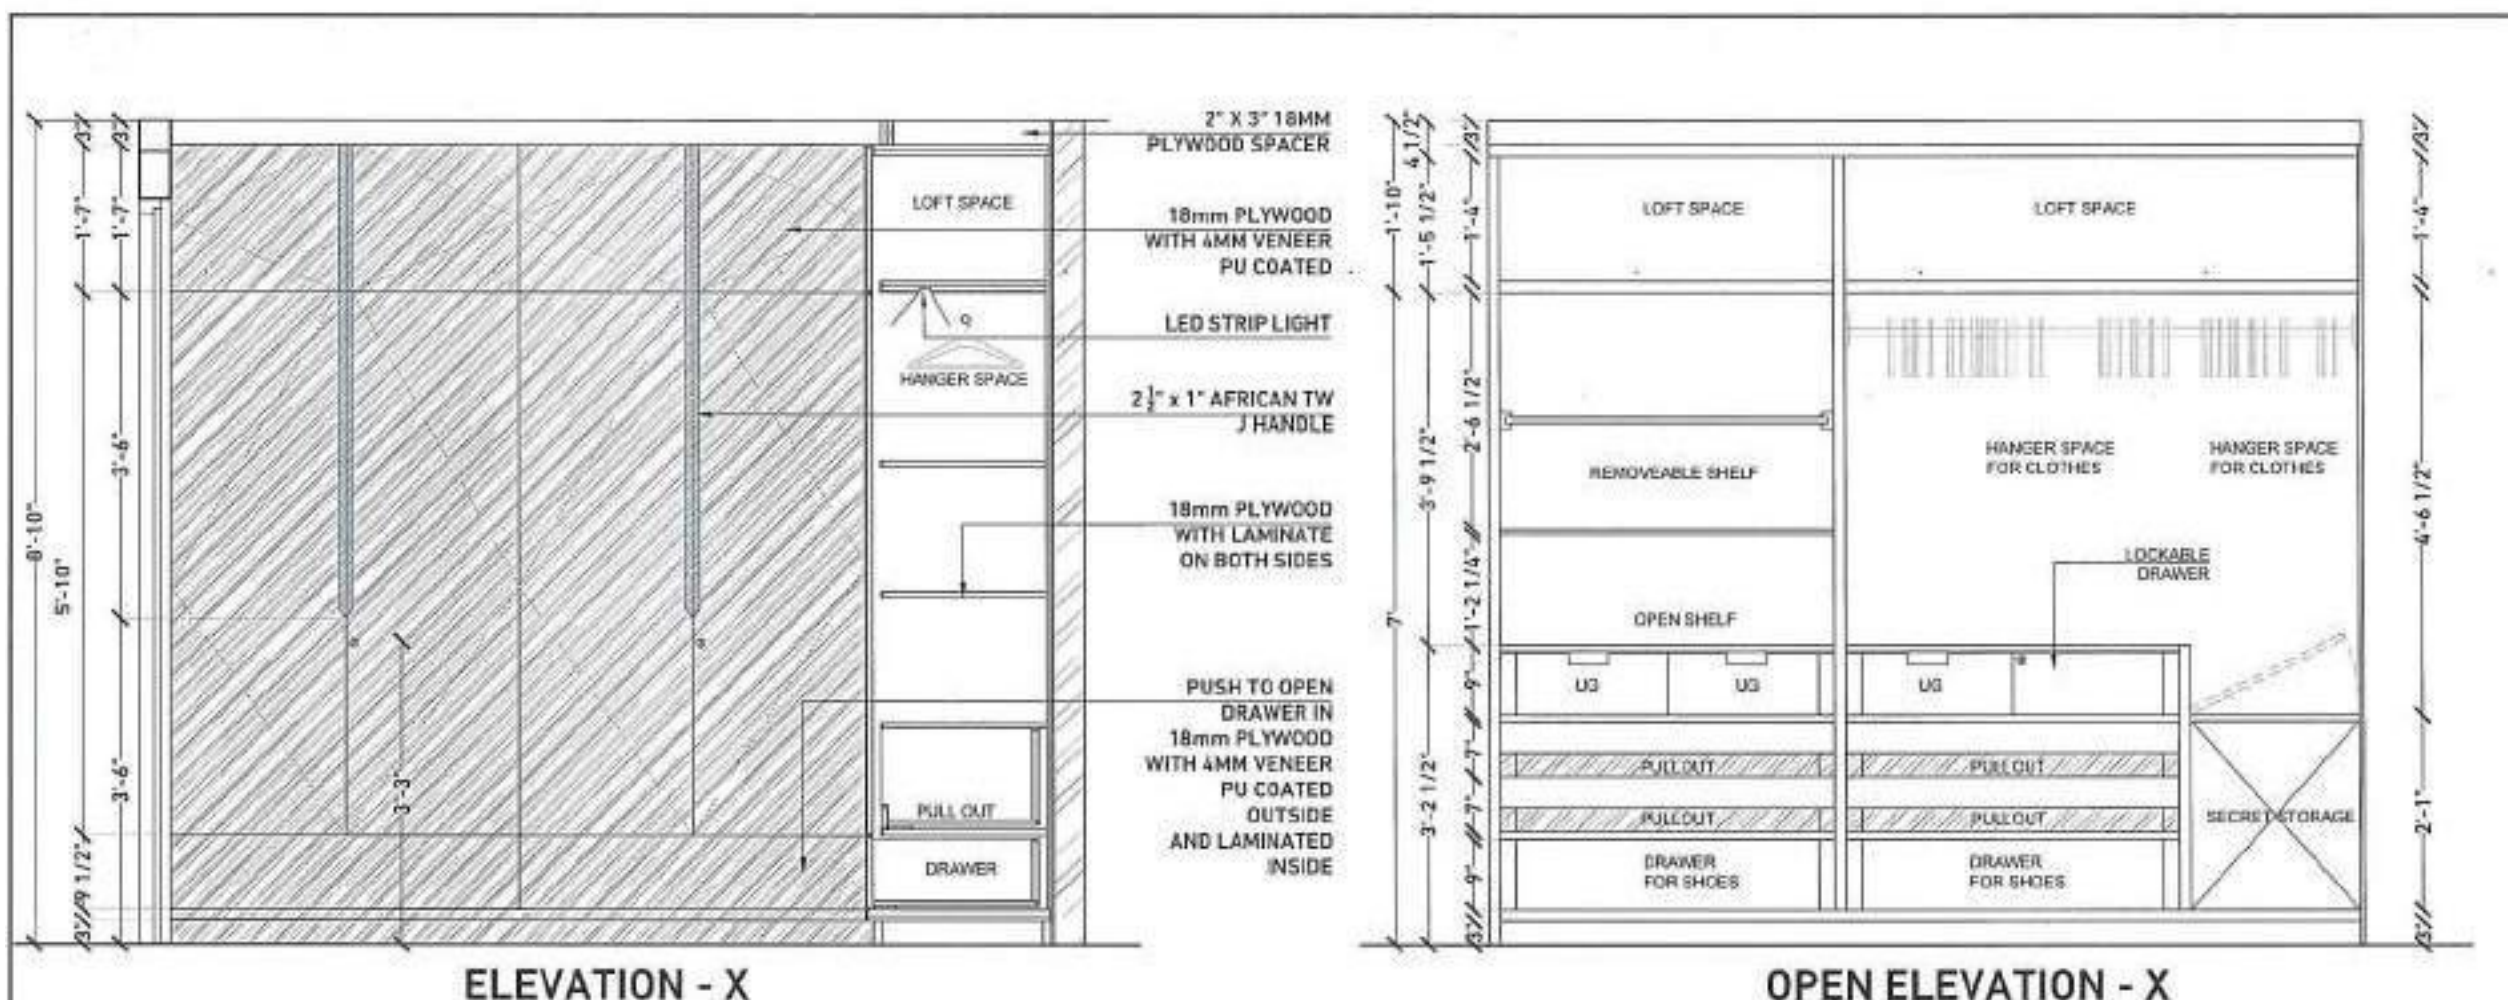


SHEET NOTES:

- ALL DIMENSIONS ARE IN FEET AND INCHES UNLESS STATED OTHERWISE.
- THIS DRAWING SHOULD BE READ AND NOT MEASURED.
- THIS DRAWING IS A COPYRIGHT AND PROPERTY OF THE ARCHITECT.
- ALL ARCHITECTURAL DRAWINGS MUST BE REFERRED IN COORDINATION WITH STRUCTURAL AND SERVICES DRAWINGS.
- ALL DRAWINGS MUST BE VERIFIED ON SITE PRIOR START OF WORK. ANY DISCREPANCY SHALL BE BROUGHT TO THE NOTICE OF THE ARCHITECT.
- ALL SPECIALIST WORKS DETAILS AND ANY DEVIATIONS FROM THIS CONSTRUCTION DRAWING, THE CONTRACTOR / SUB-CONTRACTOR ARE TO PROVIDE SHOP DRAWINGS FOR ARCHITECT'S / ENGINEER'S APPROVAL PRIOR TO CONSTRUCTION.




REVISION

R.NO	DATE	DESCRIPTION	INITIAL
1			
2			
3			
4			
5			

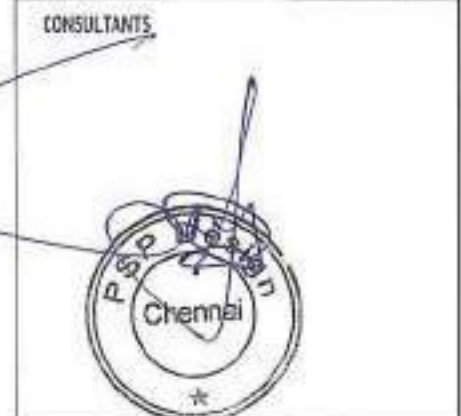


GOOD FOR CONSTRUCTION


DRAWING MASTER BEDROOM WALK IN WARDROBE		PROJECT VINAY ASRAM RESIDENCE	
CLIENT VINAY ASRAM		ARCHITECTS PSP DESIGN	
SCALE 1:24	SHEET SIZE A3	DATE 11-02-2022	DRAWN NAB
DRAWING NAME VA12- INT - GFC - 01 - R0		CHECKED PP	REVISION

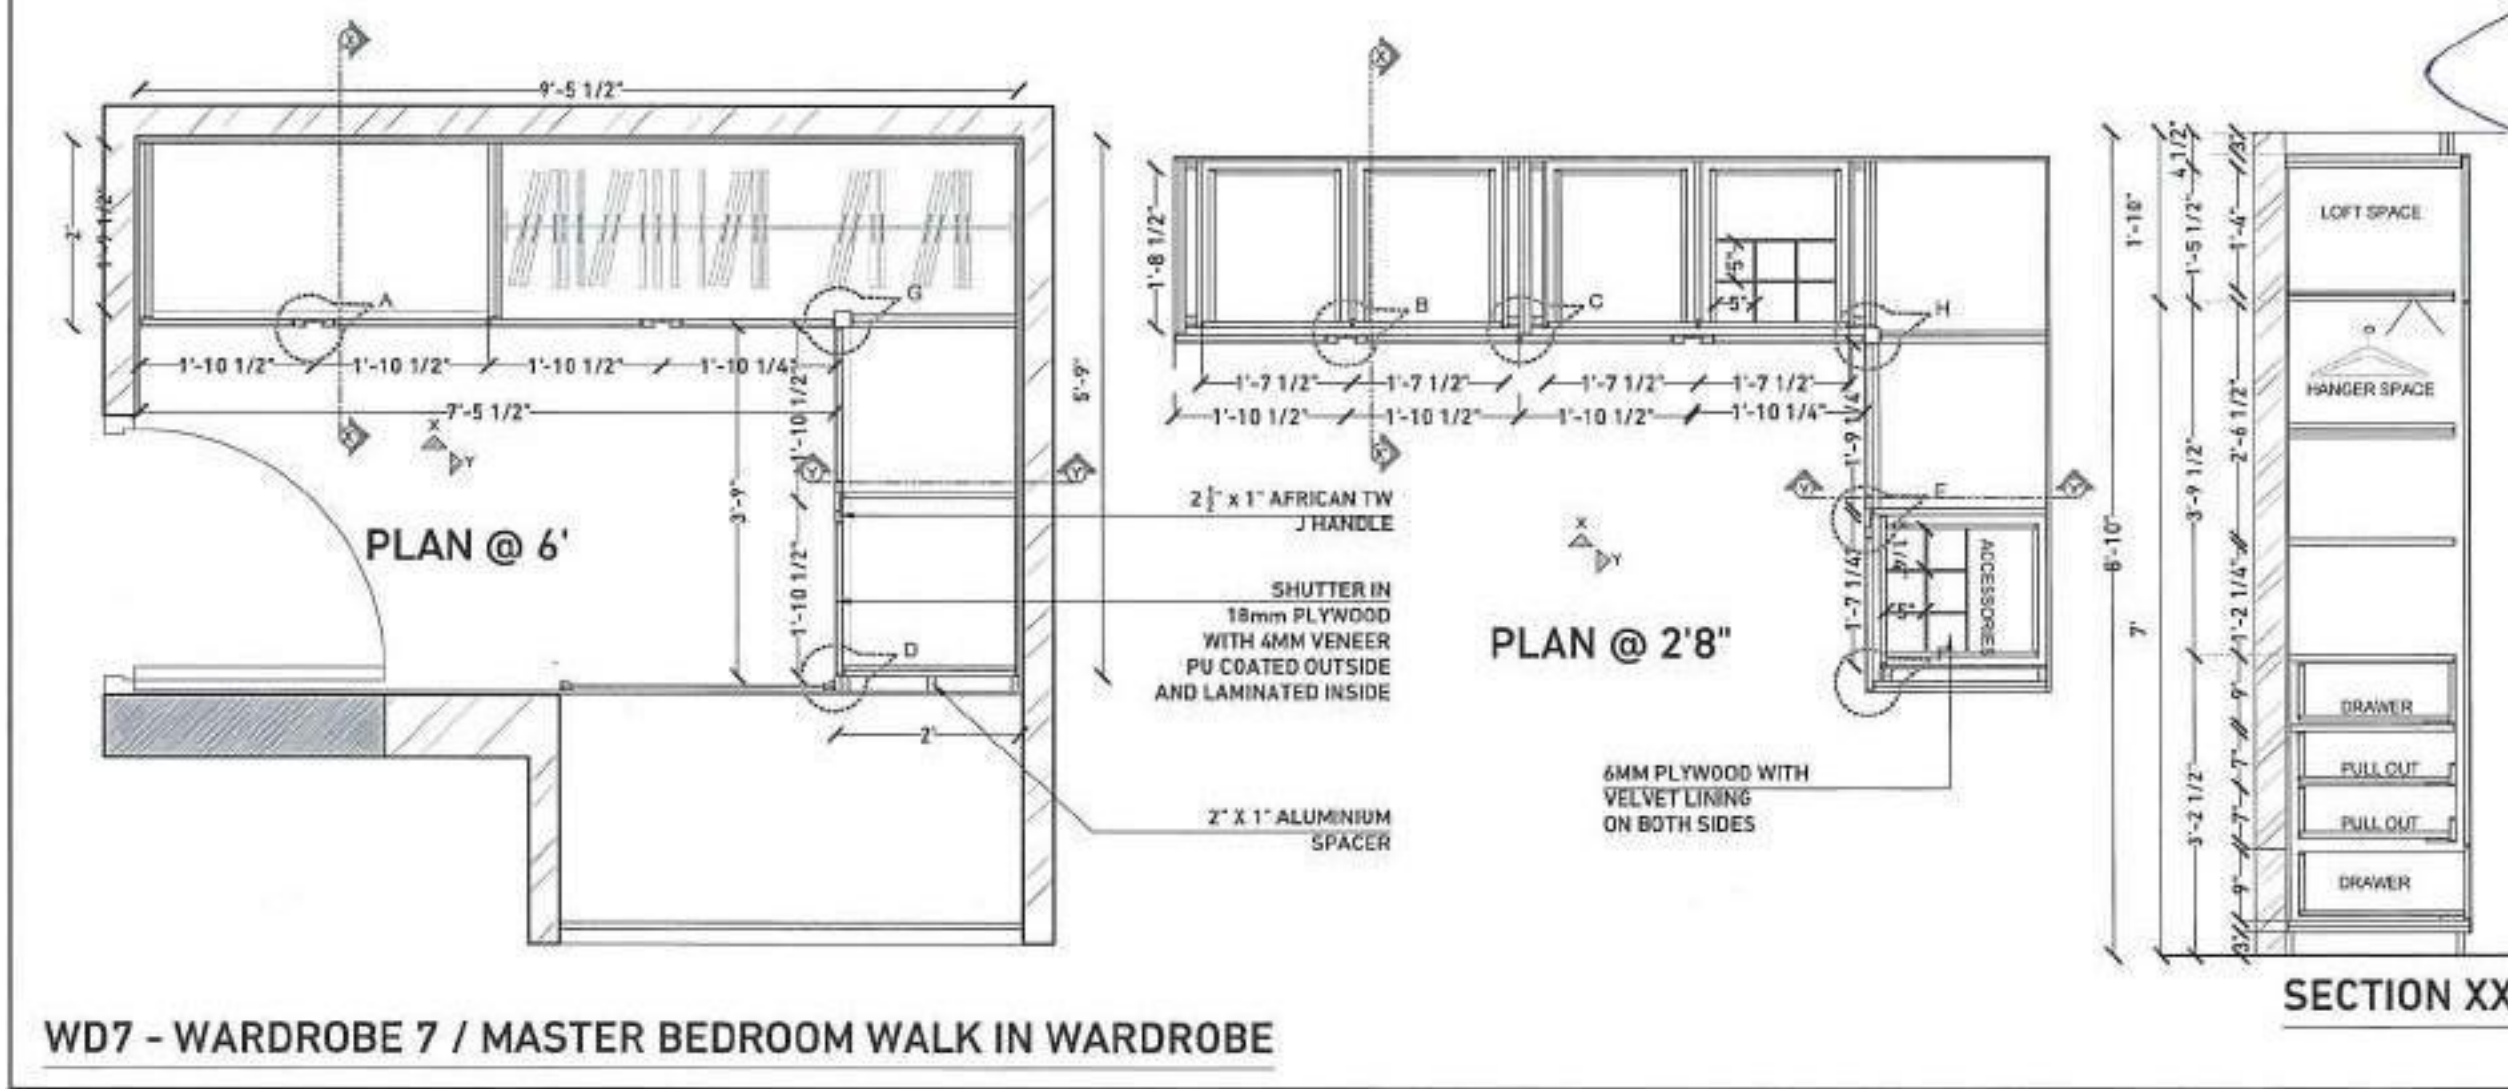


WD7 - WARDROBE 7 / MASTER BEDROOM WALK IN WARDROBE

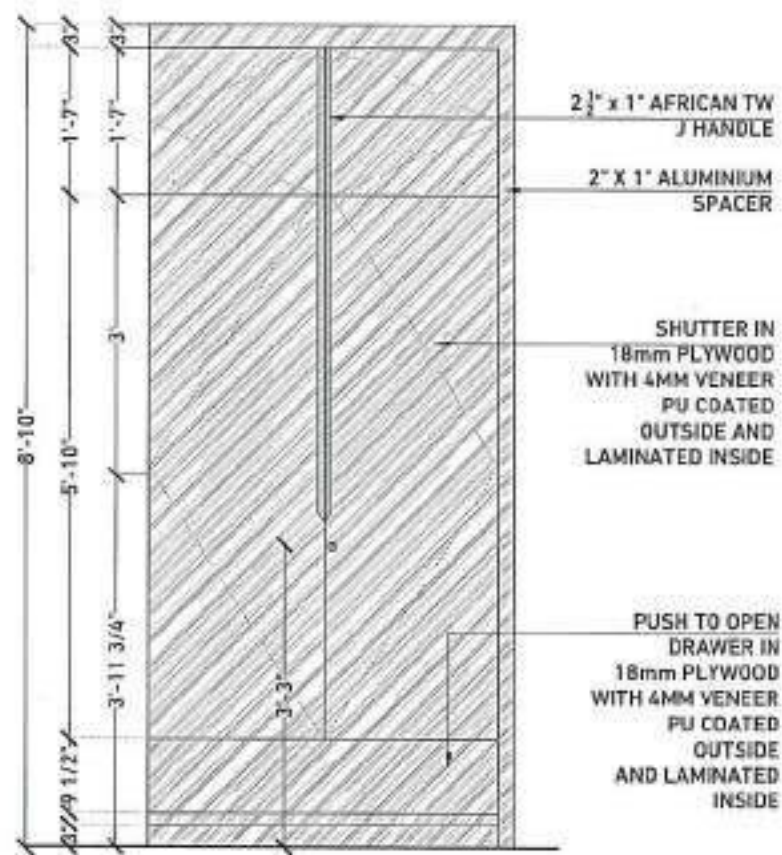



ELEVATION - Y

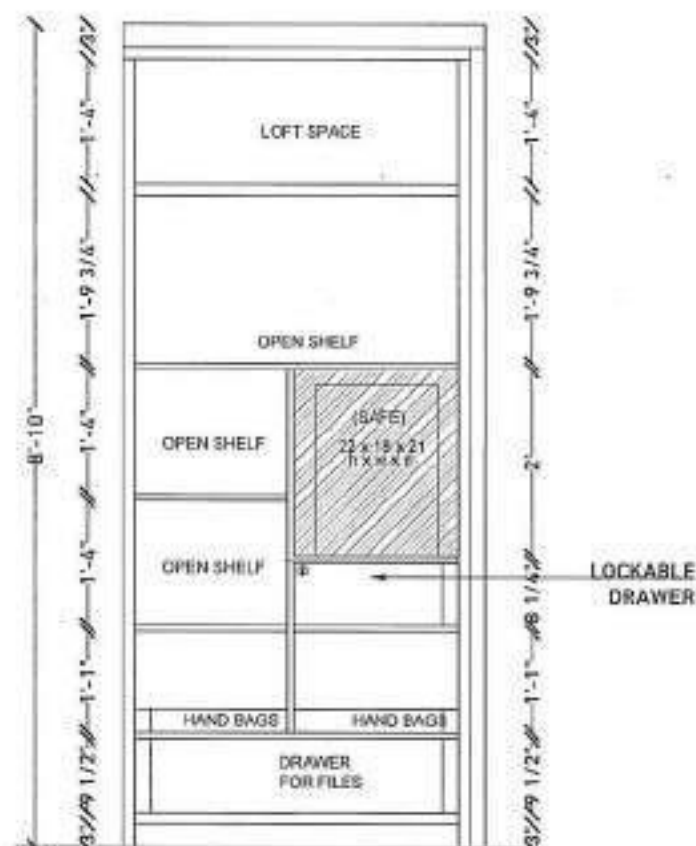

OPEN ELEVATION - Y

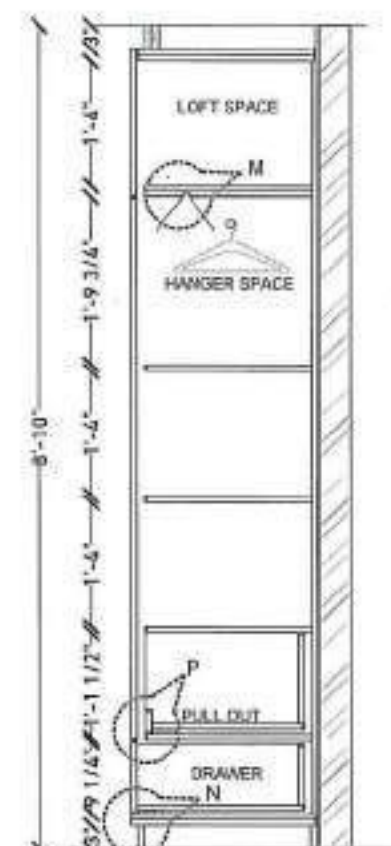

SECTION YY'

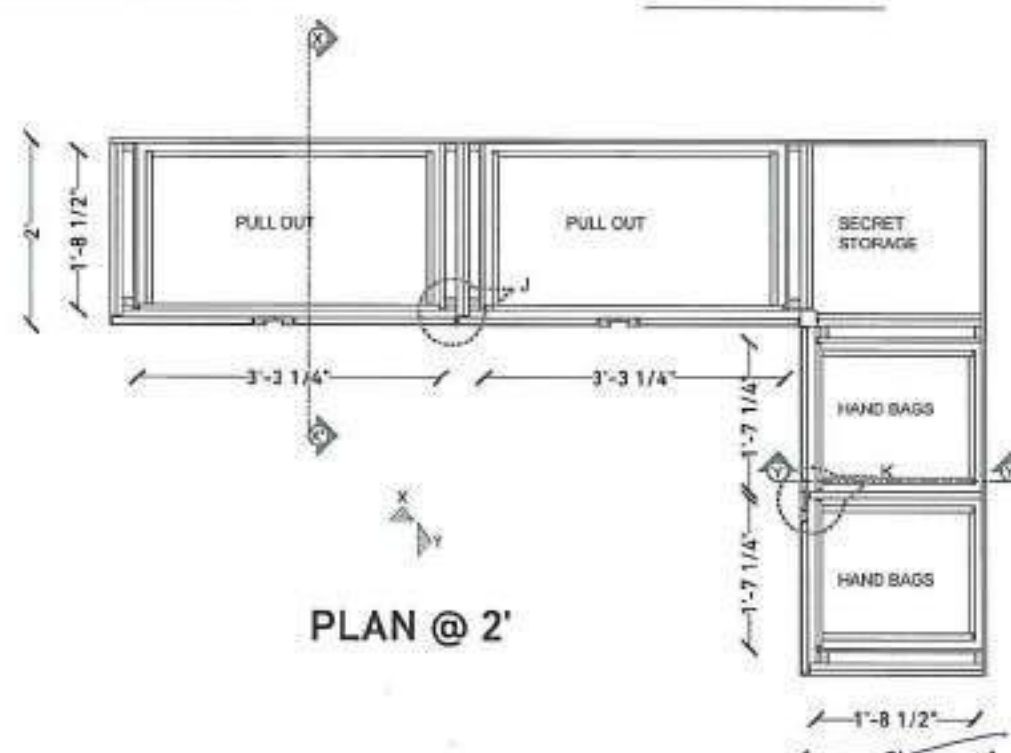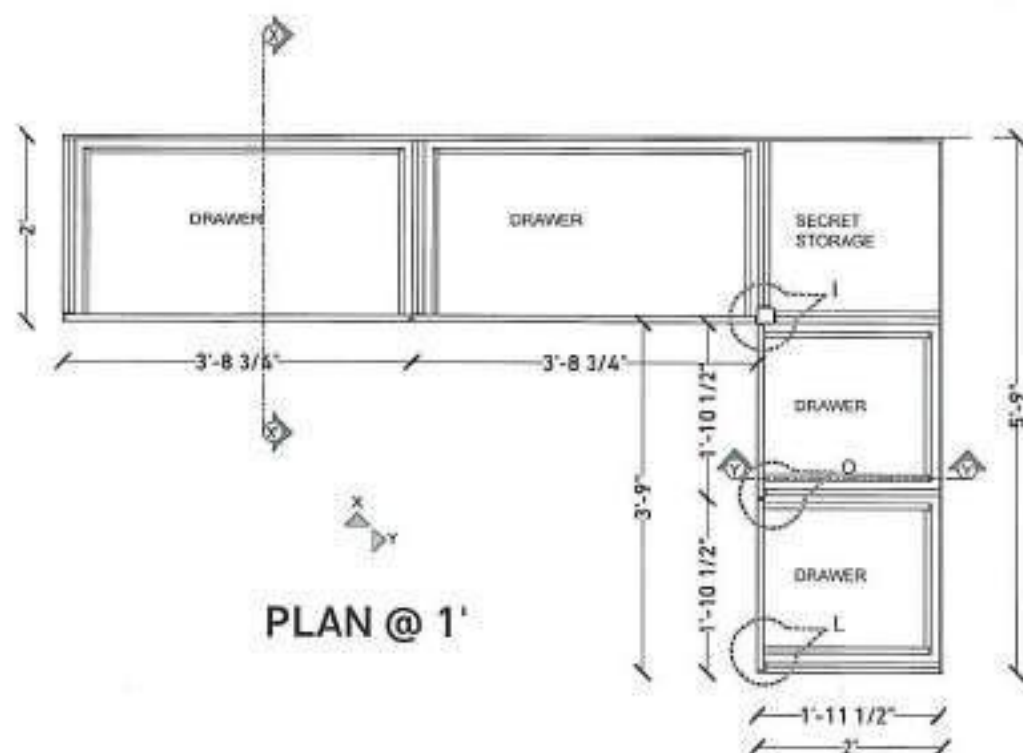

SHEET NOTES:

- ALL DIMENSIONS ARE IN FEET AND INCHES UNLESS STATED OTHERWISE.
- THIS DRAWING SHOULD BE READ AND NOT MEASURED.
- THIS DRAWING IS A COPYRIGHT AND PROPERTY OF THE ARCHITECT.
- ALL ARCHITECTURAL DRAWINGS MUST BE REFERRED IN COORDINATION WITH STRUCTURAL AND SERVICES DRAWINGS.
- ALL DRAWINGS MUST BE VERIFIED ON SITE PRIOR START OF WORK. ANY DISCREPANCY SHALL BE BROUGHT TO THE NOTICE OF THE ARCHITECT.
- ALL SPECIALIST WORKS DETAILS AND ANY DEVIATIONS FROM THIS CONSTRUCTION DRAWINGS, THE CONTRACTOR / SUB-CONTRACTOR ARE TO PROVIDE SHOP DRAWINGS FOR ARCHITECT'S / OWNER'S APPROVAL PRIOR TO CONSTRUCTION.

KEYPLAN



REVISION

R. NO	DATE	DESCRIPTION	INITIAL
1			
2			
3			
4			
5			

CONSULTANTS

GOOD FOR CONSTRUCTION


DRAWING
MASTER BEDROOM WALK IN WARDROBE

PROJECT
VINAY ASRANI RESIDENCE


CLIENT
VINAY ASRANI

ARCHITECTS
PSP DESIGN
progressive sustainable practices


SCALE	SHEET SIZE	DATE	DRAWN	CHECKED	
1:24	A2	11-02-2022	YUW	PP	
DRAWING NUMBER:	PROJECT	TRADE	DWG TYPE	SHEET NO	REVISION
	VA12 - INT - GFC - 01 - R0				

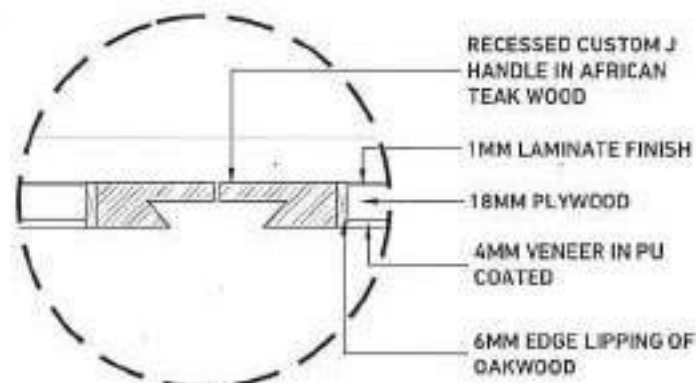


DETAIL - A

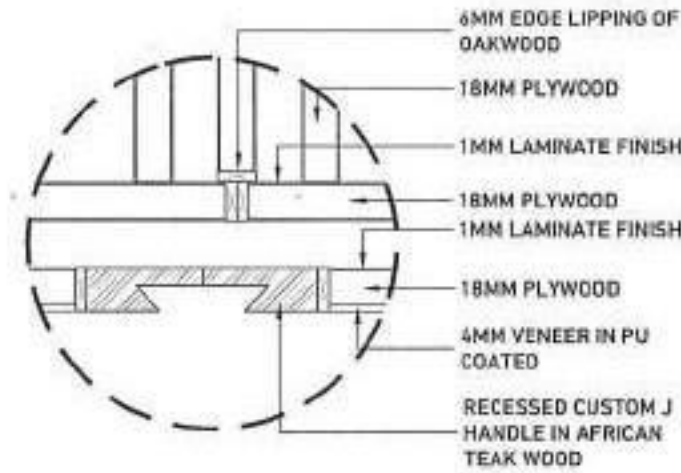


DETAIL - B

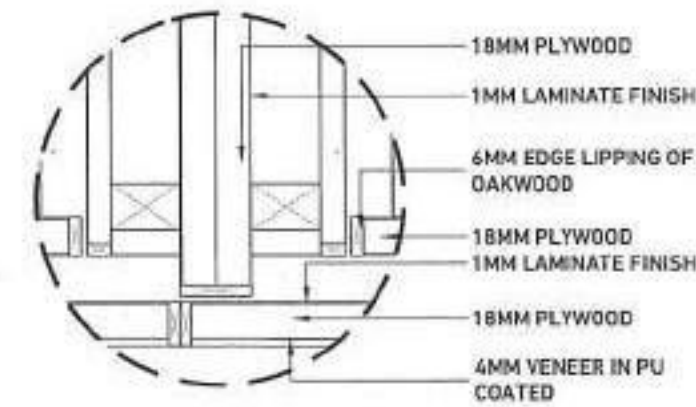


DETAIL - C

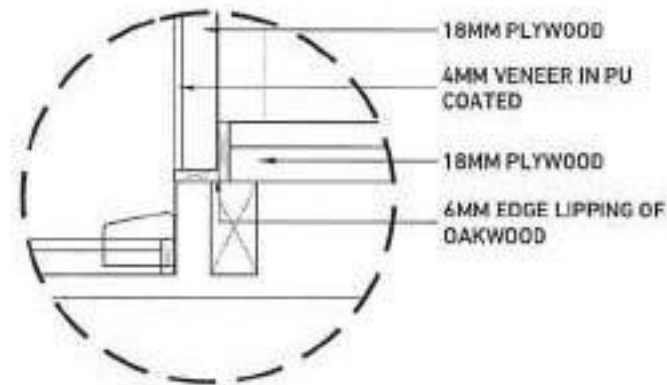


DETAIL - D

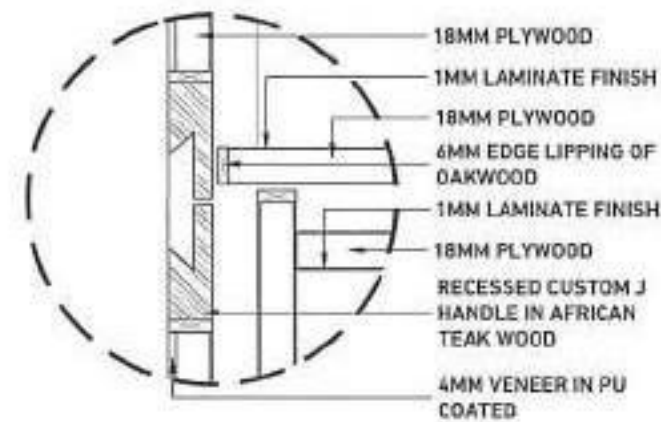


DETAIL - E

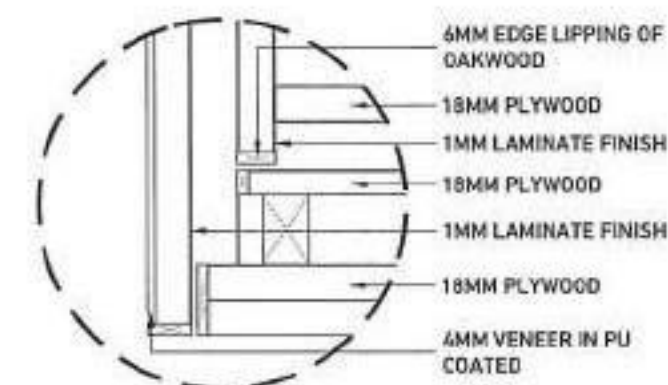

DETAIL - F

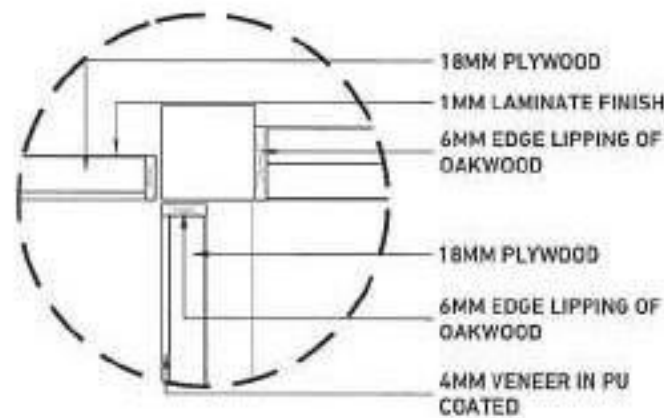

DETAIL - G

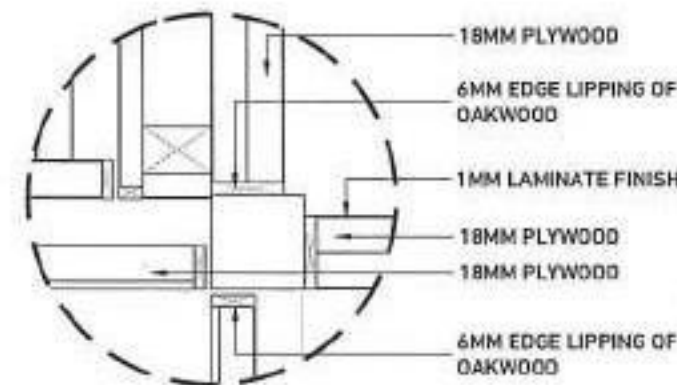

DETAIL - H

SHEET NOTES:

- ALL DIMENSIONS ARE IN FEET AND INCHES UNLESS STATED OTHERWISE.
- THIS DRAWING SHOULD BE READ AND NOT MEASURED.
- THIS DRAWING IS A COPYRIGHT AND PROPERTY OF THE ARCHITECT.
- ALL ARCHITECTURAL DRAWINGS MUST BE REFERRED IN COORDINATION WITH STRUCTURAL AND SERVICES DRAWINGS.
- ALL DRAWINGS MUST BE VERIFIED ON SITE PRIOR START OF WORK. ANY DISCREPANCY SHALL BE BROUGHT TO THE NOTICE OF THE ARCHITECT.
- ALL SPECIALIST WORKS DETAILS AND ANY DEVIATIONS FROM THIS CONSTRUCTION DRAWINGS, THE CONTRACTOR / SUB-CONTRACTOR ARE TO PROVIDE SHOP DRAWINGS FOR ARCHITECT'S / ENGINEER'S APPROVAL PRIOR TO CONSTRUCTION.

KEYPLAN



REVISION

R.NO	DATE	DESCRIPTION	INITIAL
1			
2			
3			
4			
5			

CONSULTANTS

GOOD FOR CONSTRUCTION

DRAWING
MASTER BEDROOM WALK IN WARDROBE



PROJECT
VINAY ASRANI RESIDENCE


CLIENT
VINAY ASRANI

ARCHITECTS


PSP DESIGN
progressive sustainable practices.

SCALE	SHEET SIZE	DATE	DRAWN	CHECKED	
1:24	A3	11-02-2022	Y/AM	RP	
DRAWING NUMBER:	PROJECT	TRADE	DWG TYPE	SHEET NO	REVISION
	VA12 - INT - GFC - 01 - R0				


WD7 - WARDROBE 7 / MASTER BEDROOM WALK IN WARDROBE

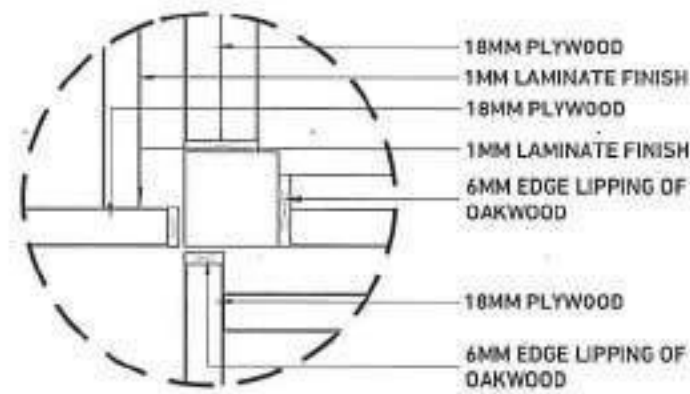


DETAIL - I

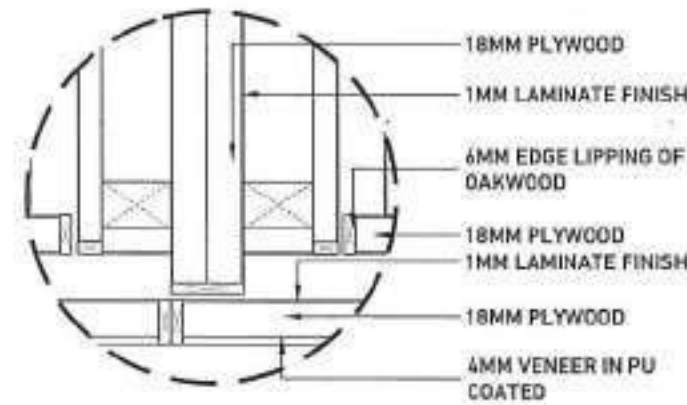


DETAIL - J

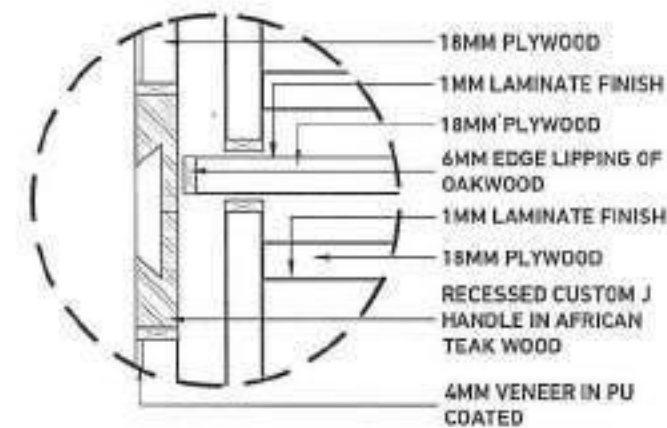


DETAIL - K

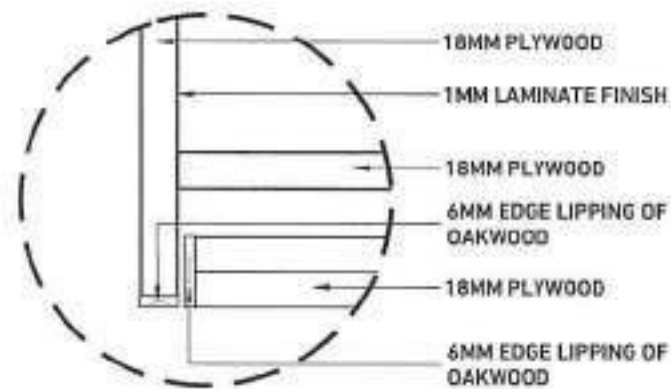


DETAIL - L

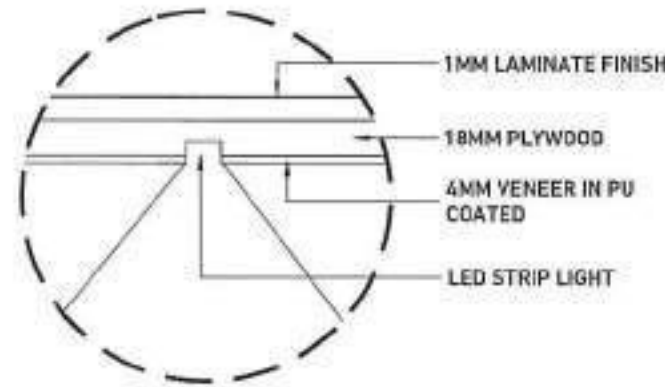


DETAIL - M

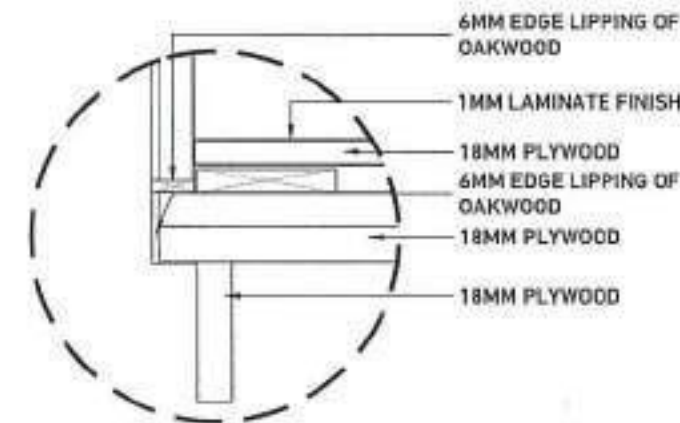

DETAIL - N

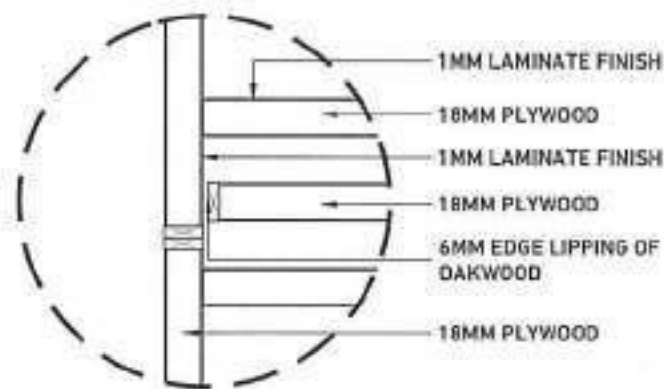

DETAIL - O

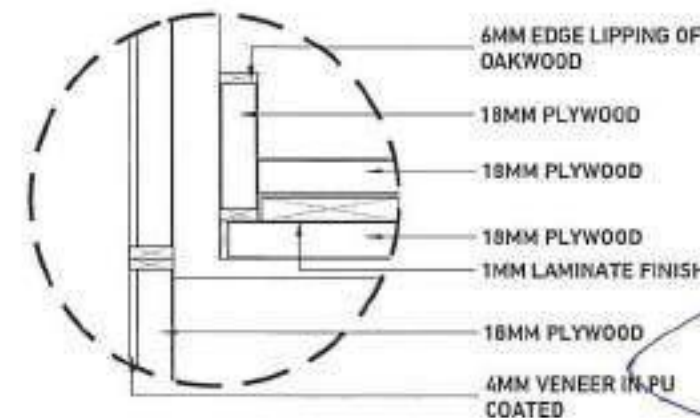

DETAIL - P

SHEET NOTES:

- ALL DIMENSIONS ARE IN FEET AND INCHES UNLESS STATED OTHERWISE.
- THIS DRAWING SHOULD BE READ AND NOT MEASURED.
- THIS DRAWING IS A COPYRIGHT AND PROPERTY OF THE ARCHITECT.
- ALL ARCHITECTURAL DRAWINGS MUST BE REFERRED IN COORDINATION WITH STRUCTURAL AND SERVICES DRAWINGS.
- ALL DRAWINGS MUST BE VERIFIED ON SITE FROM START OF WORK. ANY DISCREPANCY SHALL BE BROUGHT TO THE NOTICE OF THE ARCHITECT.
- ALL SPECIALIST WORKS DETAILS AND ANY DEVIATIONS FROM THIS CONSTRUCTION DRAWINGS, THE CONTRACTOR / SUB-CONTRACTOR ARE TO PROVIDE SHOP DRAWINGS FOR ARCHITECTS / ENGINEER'S APPROVAL PRIOR TO CONSTRUCTION.

KEYPLAN



REVISION

SL. NO	DATE	DESCRIPTION	INITIAL
1			
2			
3			
4			
5			

CONSULTANTS

GOOD FOR CONSTRUCTION

DRAWING
MASTER BEDROOM WALK IN WARDROBE



PROJECT
VINAY ASHANI RESIDENCE


CLIENT
VINAY ASHANI

ARCHITECTS


PSP DESIGN
progressive sustainable practices

SCALE	SHEET SIZE	DATE	DRAWN	CHECKED	
1:24	A3	11-01-2022	VW	PP	
DRAWING NUMBER:	PROJECT	TRADE	DWG TYPE	SHEET NO	REVISION
	VA12 - INT - GFC - 01 - R0				


WD7 - WARDROBE 7 / MASTER BEDROOM WALK IN WARDROBE

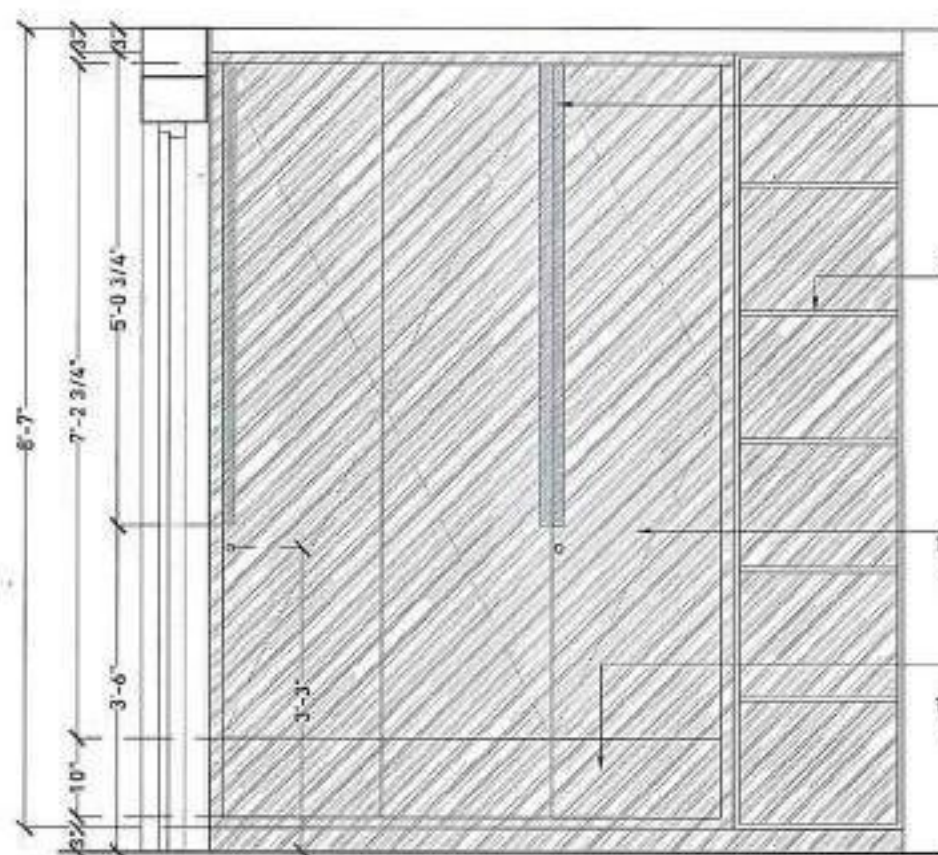


ELEVATION

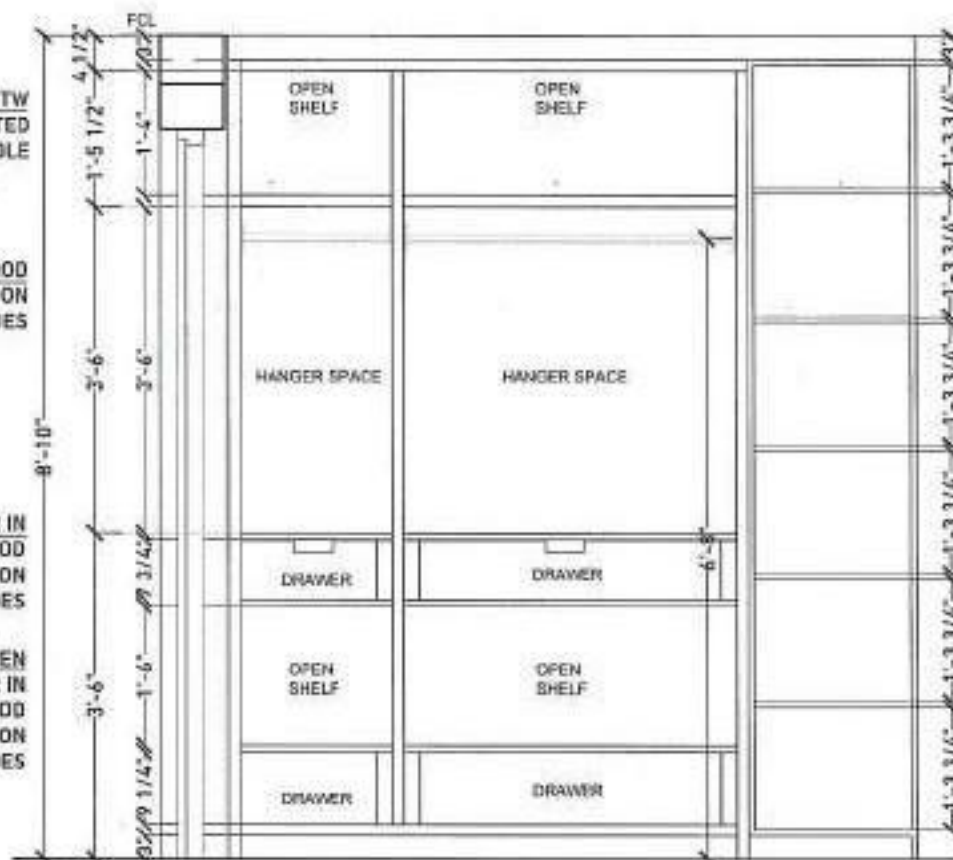


OPEN ELEVATION

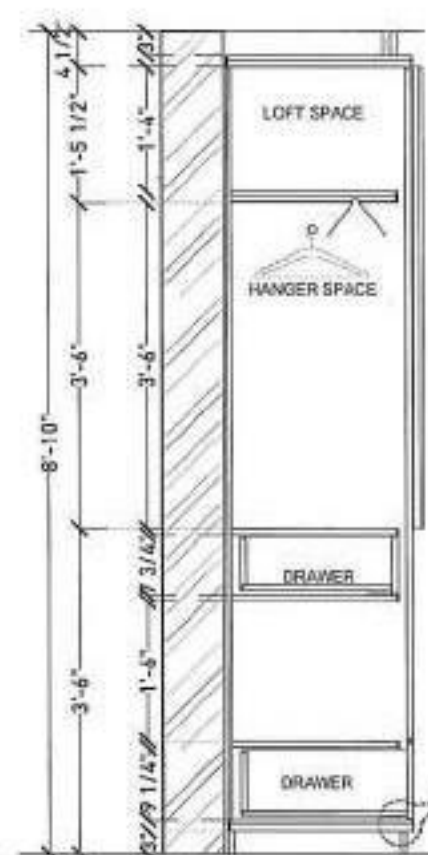


SECTION XX'

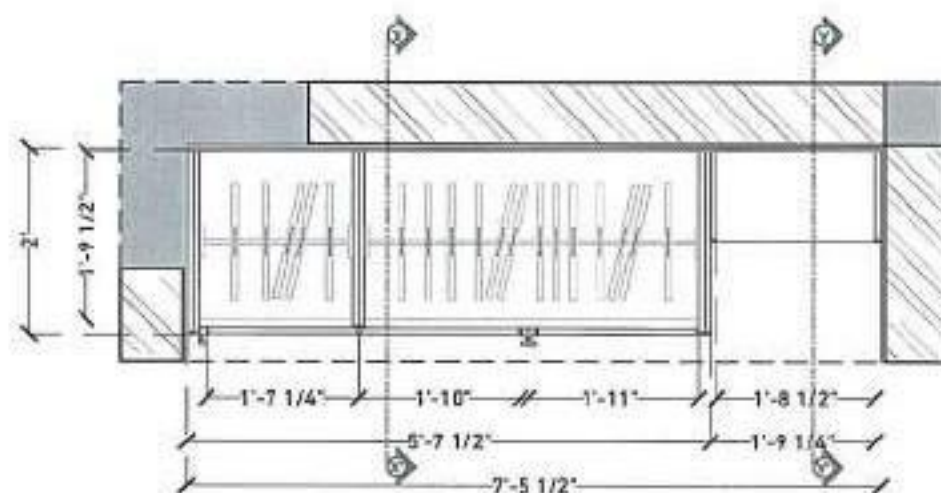

PLAN @ 6'10"

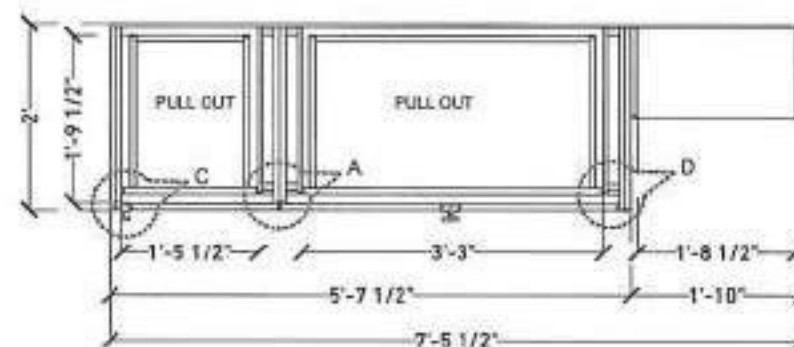

PLAN @ 3'0"

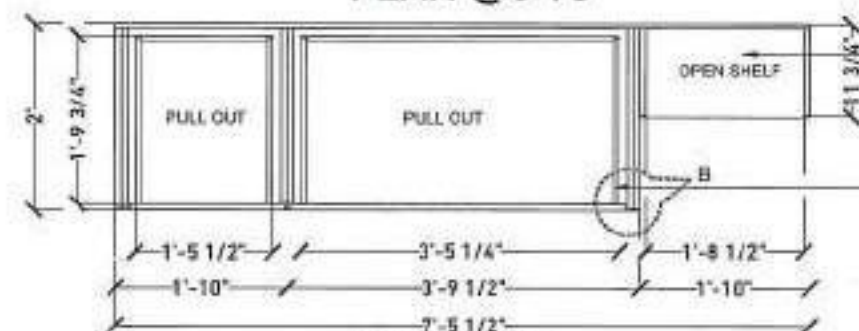

PLAN @ 1'

WD8 - WARDROBE 8 / STUDY

SHEET NOTES:

- ALL DIMENSIONS ARE IN FEET AND INCHES UNLESS STATED OTHERWISE.
- THIS DRAWING SHOULD BE READ AND NOT MEASURED.
- THIS DRAWING IS A COPYRIGHT AND PROPERTY OF THE ARCHITECT.
- ALL ARCHITECTURAL DRAWINGS MUST BE REFERRED IN COORDINATION WITH STRUCTURAL AND SERVICES DRAWINGS.
- ALL DRAWINGS MUST BE VERIFIED ON SITE PRIOR START OF WORK. ANY DISCREPANCY SHALL BE BROUGHT TO THE NOTICE OF THE ARCHITECT.
- ALL SPECIALIST WORKS DETAILS AND ANY DEVIATIONS FROM THIS CONSTRUCTION DRAWING, THE CONTRACTOR / SUB-CONTRACTOR ARE TO PROVIDE SHOP DRAWINGS FOR ARCHITECTS / ENGINEER'S APPROVAL PRIOR TO CONSTRUCTION.

KEYPLAN



REVISION

R. NO	DATE	DESCRIPTION	INITIAL
1			
2			
3			
4			
5			

CONSULTANTS



GOOD FOR CONSTRUCTION

DRAWING
WARDROBE 8 / STUDY ROOM

PROJECT
VINAY ASHWINI RESIDENCE


CLIENT
VINAY ASHWINI

ARCHITECTS


PSP DESIGN
progressive sustainable practices

SCALE: 1/24
SHEET SIZE: A3
DATE: 11-01-2021
DRAWN: VAM
CHECKED: PP


DRAWING NUMBER: VA12- NT - GFC- 01 - RD

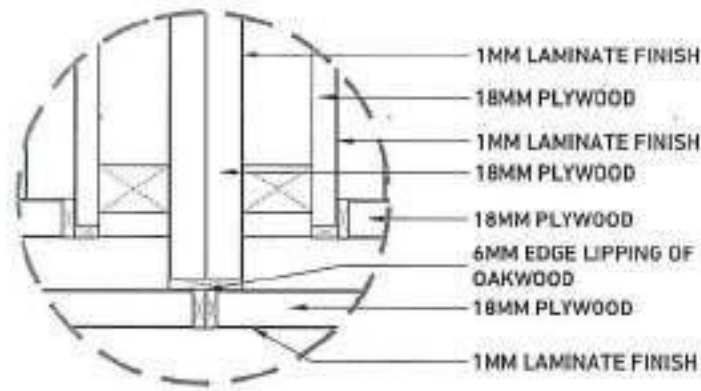


DETAIL - A

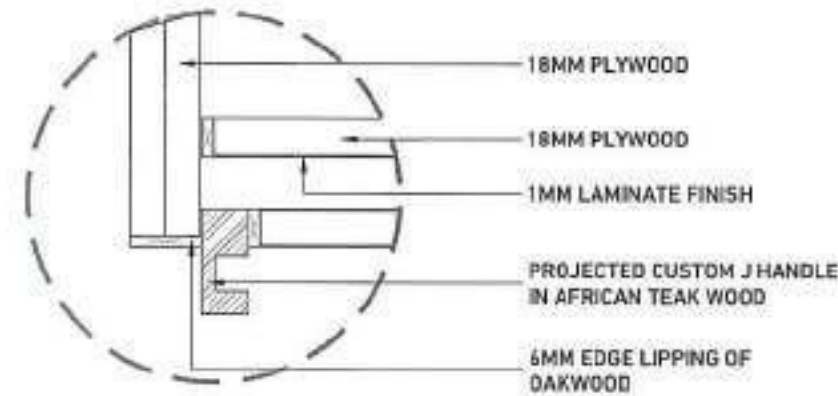


DETAIL - C

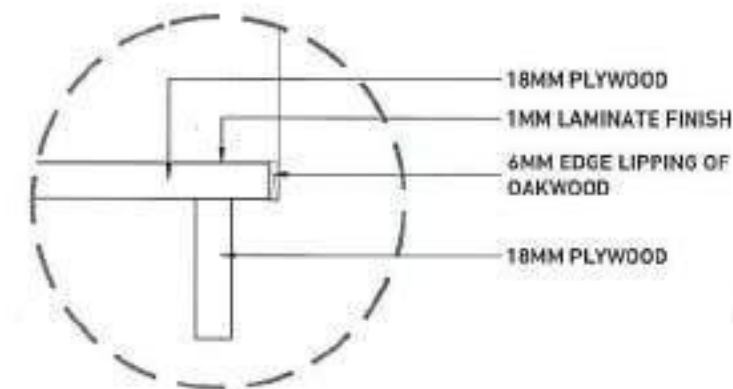


DETAIL - E

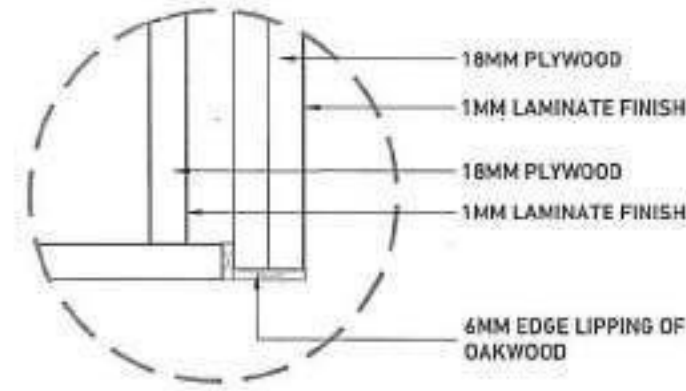

DETAIL - B

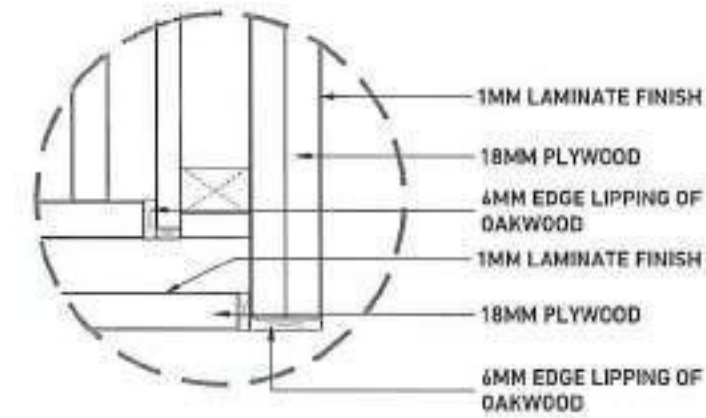

DETAIL - D

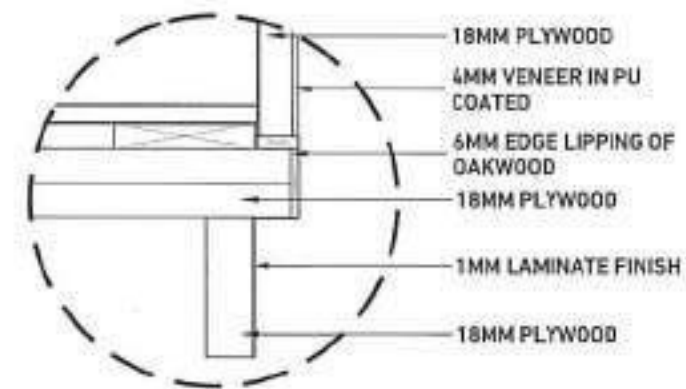


DETAIL - F

SHEET NOTES:

- ALL DIMENSIONS ARE IN FEET AND INCHES UNLESS STATED OTHERWISE.
- THIS DRAWING SHOULD BE READ AND NOT MEASURED.
- THIS DRAWING IS A COPYRIGHT AND PROPERTY OF THE ARCHITECT.
- ALL ARCHITECTURAL DRAWINGS MUST BE REFERRED IN CONNECTION WITH STRUCTURAL AND SERVICES DRAWINGS.
- ALL DRAWINGS MUST BE VERIFIED ON SITE PRIOR START OF WORK. ANY DISCREPANCY SHALL BE BROUGHT TO THE NOTICE OF THE ARCHITECT.
- ALL SPECIALIST WORKS DETAILS AND ANY DEVIATIONS FROM THIS CONSTRUCTION DRAWINGS, THE CONTRACTOR / SUB-CONTRACTOR ARE TO PROVIDE SHOP DRAWINGS FOR ARCHITECT'S / ENGINEER'S APPROVAL PRIOR TO CONSTRUCTION.

KEYPLAN

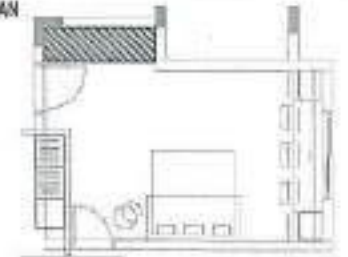

REVISION

R. NO	DATE	DESCRIPTION	INITIAL
1			
2			
3			
4			
5			

CONSULTANTS



GOOD FOR CONSTRUCTION

DRAWING
WARDROBE 8 / STUDY ROOM



PROJECT
VINAY ASRANI RESIDENCE


CLIENT
VINAY ASRANI

ARCHITECTS


PSP DESIGN 
progressive sustainable practices

SCALE	SHEET SIZE	DATE	DRAWN	CHECKED	
1:24	A3	11-01-2021	YVA	PP	
DRAWING NUMBER:	PROJECT	TRADE	DWG TYPE	SHEET NO.	REVISION
	VA12 - INT - GFC - 01 - R0				


WD8 - WARDROBE 8 / STUDY

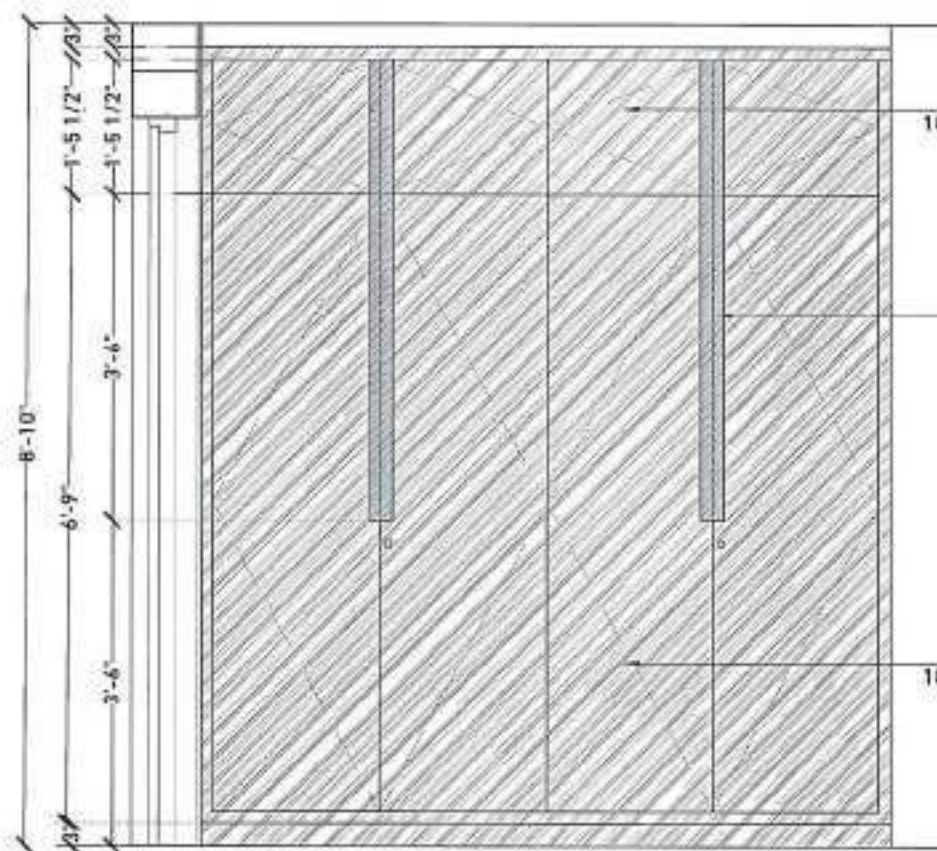


SHUTTER ELEVATION

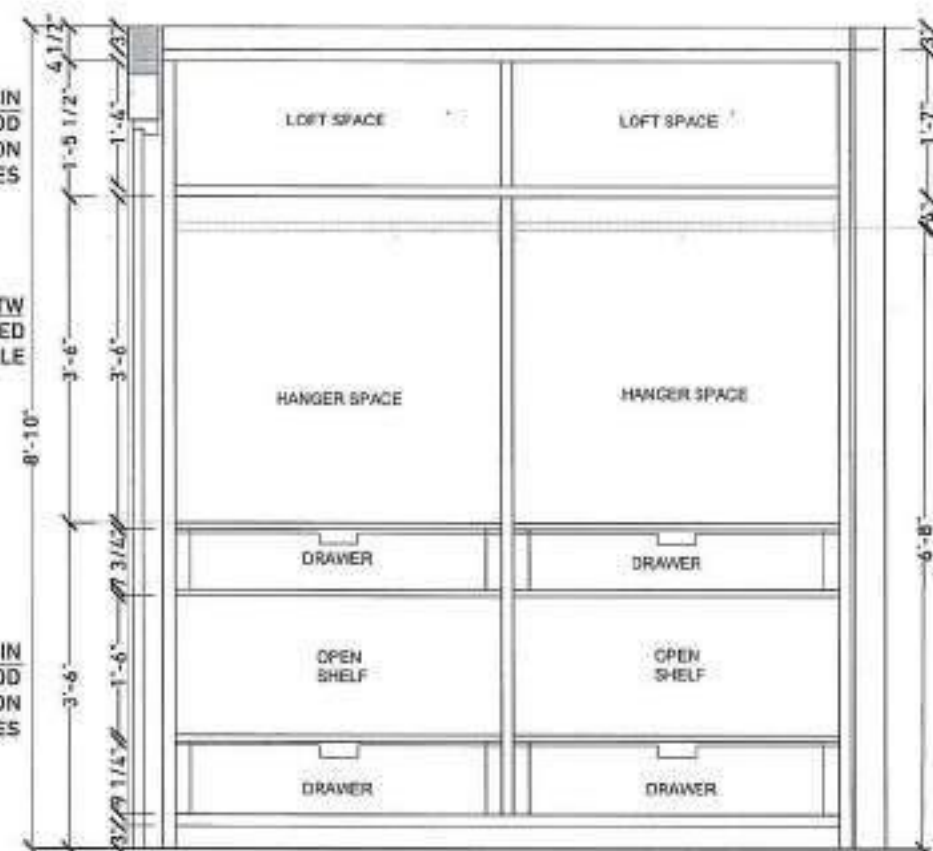


OPEN ELEVATION

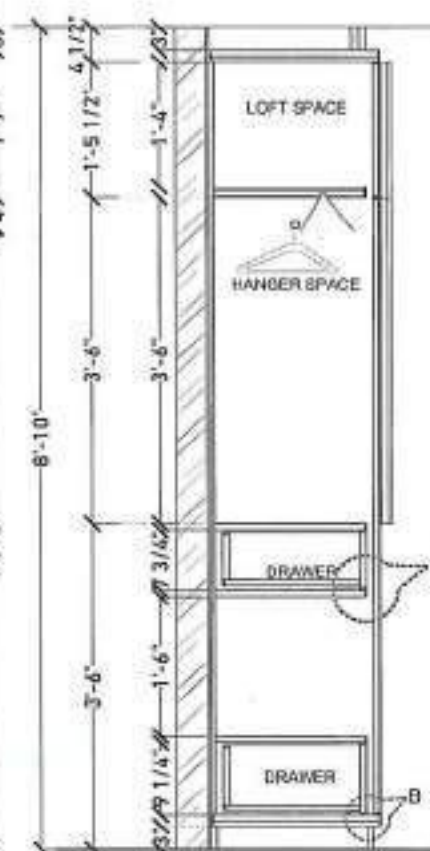

SECTION XX'

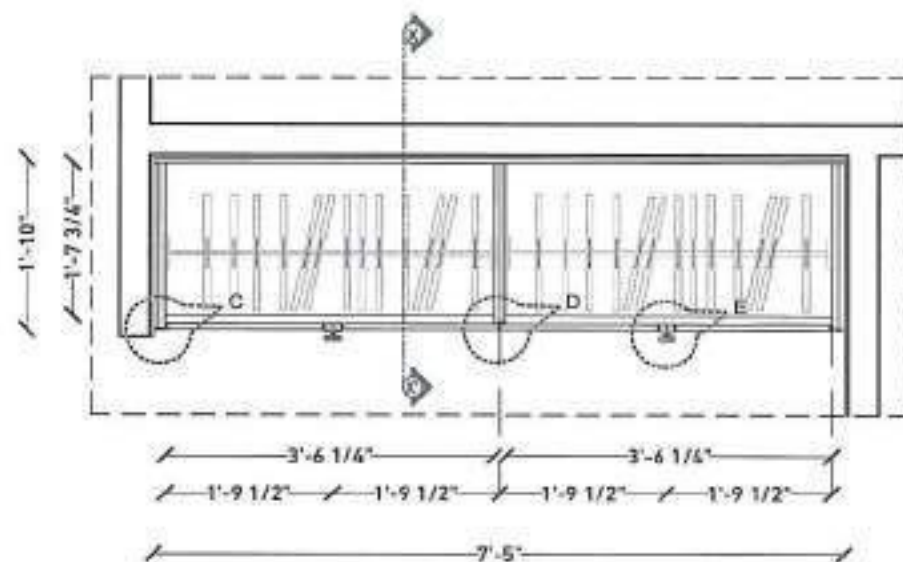

PLAN @ 6'10"

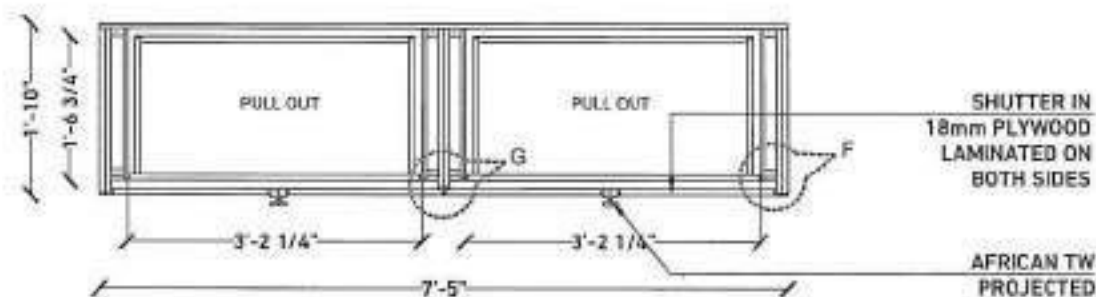

PLAN @ 3'0"

SHEET NOTES:

- ALL DIMENSIONS ARE IN FEET AND INCHES UNLESS STATED OTHERWISE.
- THIS DRAWING SHOULD BE READ AND NOT MEASURED.
- THIS DRAWING IS A COPYRIGHT AND PROPERTY OF THE ARCHITECT.
- ALL ARCHITECTURAL DRAWINGS MUST BE REFERRED IN COORDINATION WITH STRUCTURAL AND SERVICES DRAWINGS.
- ALL DRAWINGS MUST BE VERIFIED ON SITE PRIOR START OF WORK. ANY DISCREPANCY SHALL BE BROUGHT TO THE NOTICE OF THE ARCHITECT.
- ALL SPECIALIST WORKS DETAILS AND ANY DEVIATIONS FROM THIS CONSTRUCTION DRAWING, I.E. CONTRACTOR / SUB-CONTRACTOR ARE TO PROVIDE SHOP-DRAWINGS FOR ARCHITECT'S / ENGINEER'S APPROVAL PRIOR TO CONSTRUCTION.

KEYPLAN



REVISION

R. NO.	DATE	DESCRIPTION	INITIAL
1			
2			
3			
4			
5			

CONSULTANTS



GOOD FOR CONSTRUCTION

DRAWING

STUDY WALK IN WARDROBE



PROJECT

VINAY ASHWIN RESIDENCE

CLIENT


VINAY ASHWIN

ARCHITECTS


PSP DESIGN 
progressive sustainable practices

SCALE	SHEET SIZE	DATE	DRAWN	CHECKED	
1:30	A3	11-02-2022	VINAY	PP	
DRAWING NUMBER:	PROJECT	TRADE	DWG TYPE	SHEET NO	REVISION
	VA12 - INT - GFC - 01 - R0				


WD9 - WARDROBE 9 / STUDY WALK IN WARDROBE

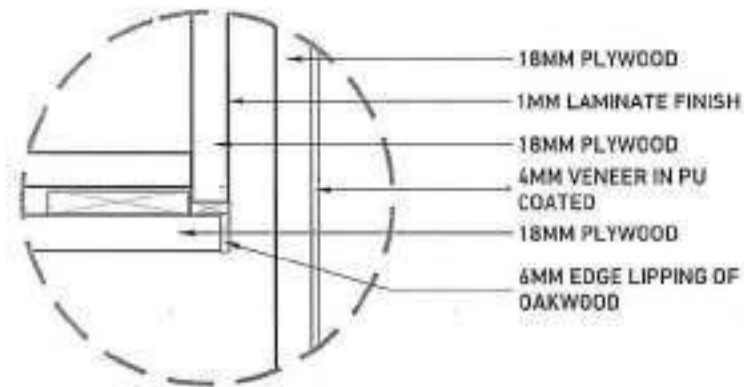


DETAIL - A

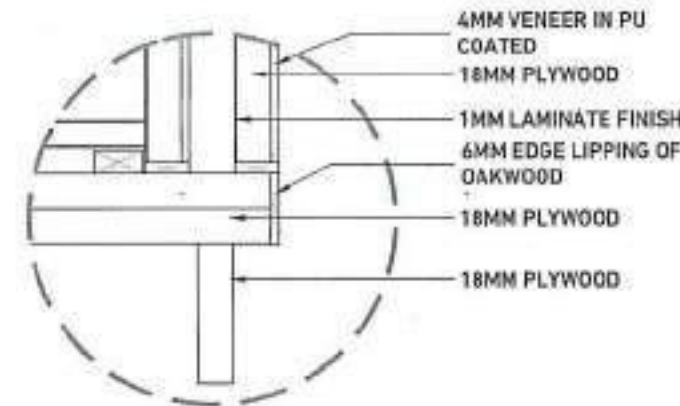


DETAIL - B

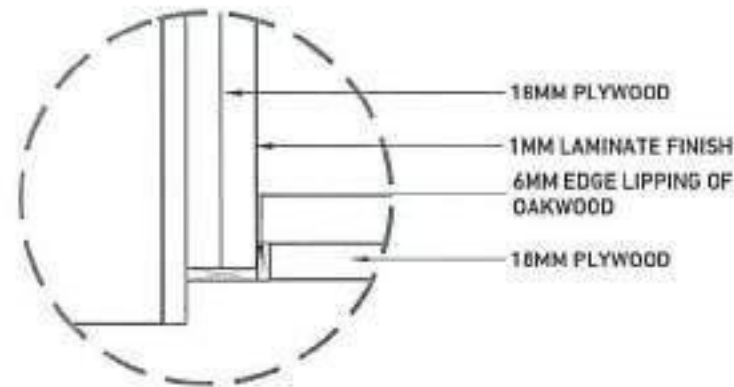


DETAIL - C

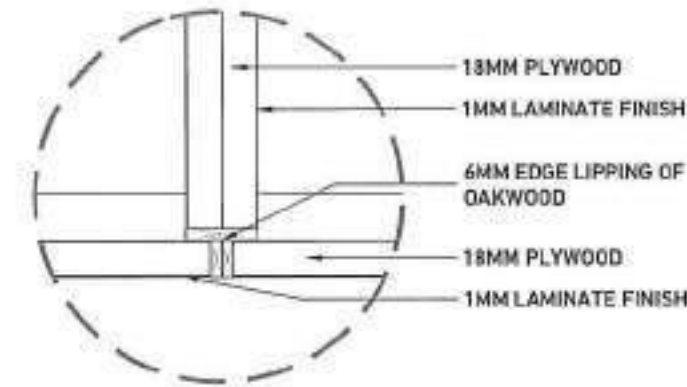


DETAIL - D

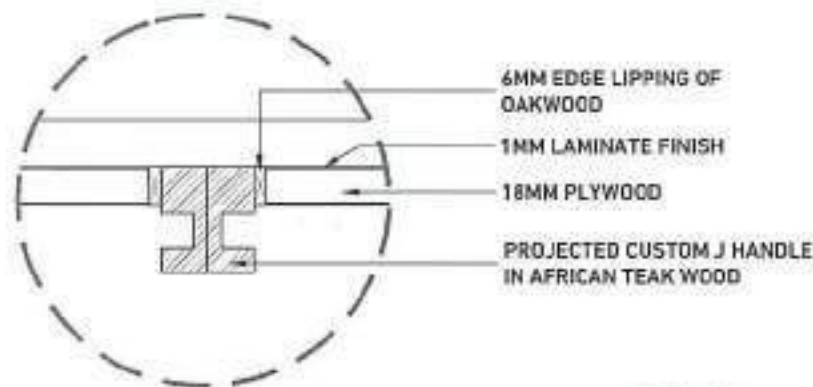

DETAIL - E

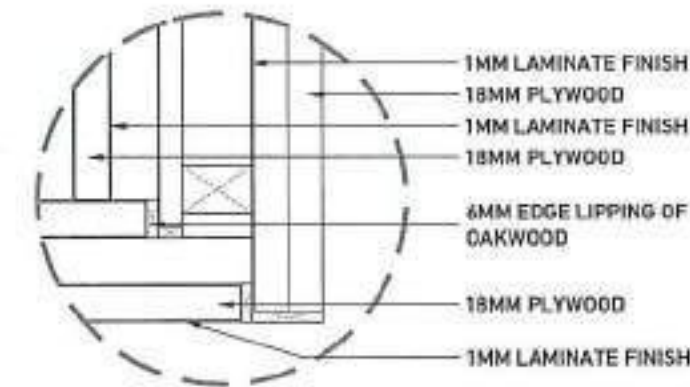

DETAIL - F

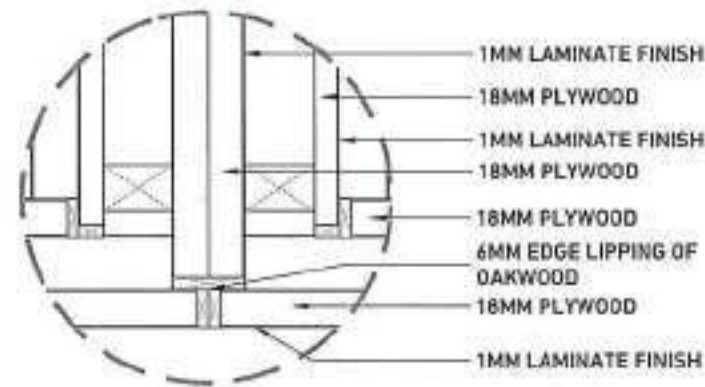

DETAIL - G

WD9 - WARDROBE 9 / STUDY WALK IN WARDROBE

SHEET NOTES:

- ALL DIMENSIONS ARE IN FEET AND INCHES UNLESS STATED OTHERWISE.
- THIS DRAWING SHOULD BE READ AND NOT MEASURED.
- THIS DRAWING IS A COPYRIGHT AND PROPERTY OF THE ARCHITECT.
- ALL ARCHITECTURAL DRAWINGS MUST BE REFERRED IN COORDINATION WITH STRUCTURAL AND SERVICES DRAWINGS.
- ALL DRAWINGS MUST BE VERIFIED ON SITE PRIOR START OF WORK. ANY DISCREPANCY SHALL BE BROUGHT TO THE NOTICE OF THE ARCHITECT.
- ALL SPECIALIST WORKS DETAILS AND ANY DEVIATIONS FROM THIS CONSTRUCTION DRAWING, THE CONTRACTOR / SUB-CONTRACTOR ARE TO PROVIDE SHOP DRAWINGS FOR ARCHITECT'S / OWNER'S APPROVAL PRIOR TO CONSTRUCTION.


KEYPLAN



REVISION

R. NO	DATE	DESCRIPTION	INITIAL
1			
2			
3			
4			
5			

CONSULTANTS

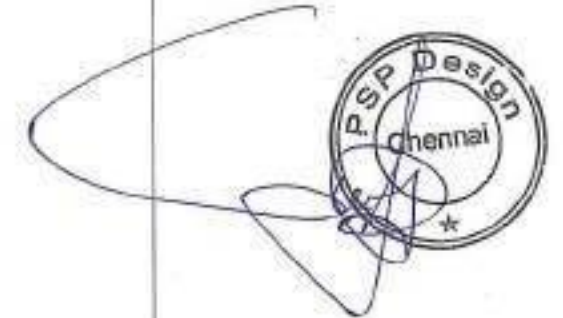

GOOD FOR CONSTRUCTION

DRAWING

STUDY WALK IN WARDROBE



PROJECT

VINAY ASHANI RESIDENCE

CLIENT

VINAY ASHANI

ARCHITECTS

PSP DESIGN 
progressive sustainable practices

SCALE	SHEET SIZE	DATE	DRAWN	CHECKED	
1:24	A3	11-02-2022	YAM	PP	
DRAWING NUMBER:	PROJECT	TRADE	DWG TYPE	SHEET NO	REVISION
	VA12 - INT -	GEC -	01 -	R0	





- LEGENDS :**
- 1. LOUNGE SEATING
 - 2. DISCUSSION TABLE
 - 3. COFFEE CORNER
 - 4. ELECTRICAL SCOOTER SERVICE AREA
 - 5. TOILET
 - 6. STORE




Concrete Finish Tile




Oak Wood Laminate



Oriented Strand Board (OSB)

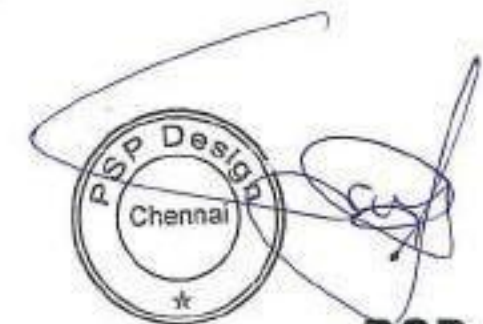

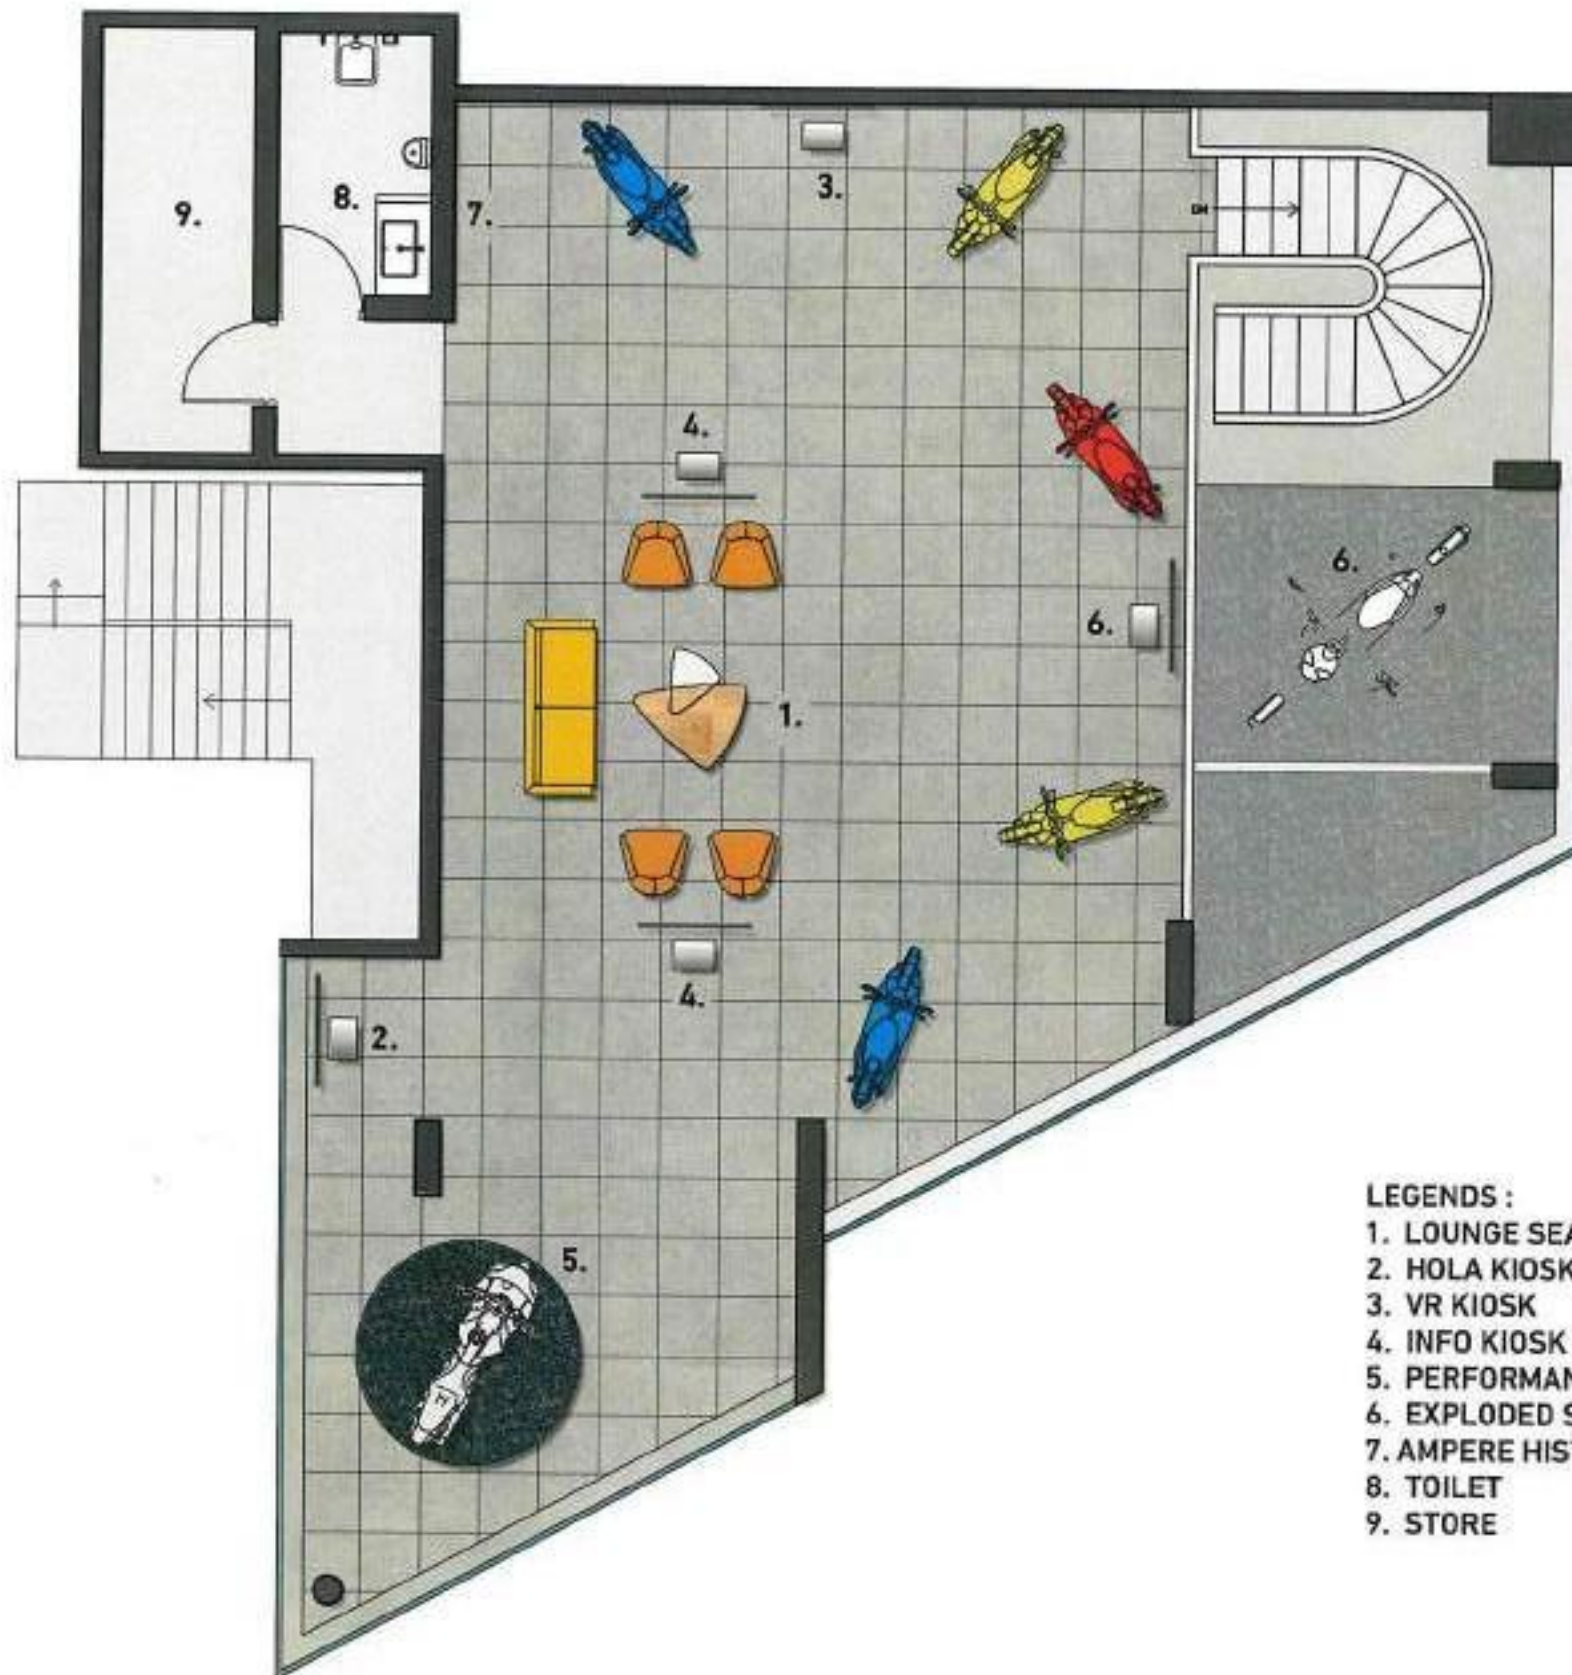

- LEGENDS :
1. LOUNGE SEATING
 2. HOLA KIOSK
 3. VR KIOSK
 4. INFO KIOSK
 5. PERFORMANCE AREA
 6. EXPLODED SCOOTER
 7. AMPERE HISTORY WALL
 8. TOILET
 9. STORE




Concrete Finish Tile



Oak Wood Laminate



Oriented Strand Board (OSB)

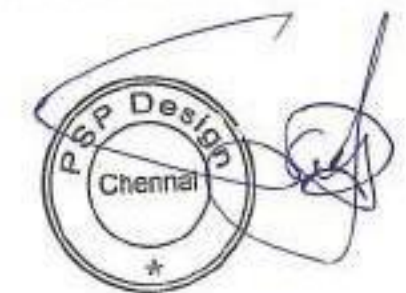


**PSP
DESIGN** | 

progressive sustainable practices

INTERIOR WORKS - COSTING						
AMPERE SHOWROOM, BANGALORE						
INTERIOR WORK						
SNO	DESCRIPTION	UNIT	QUANTITY	RATE	DATE	20-01-2022
AMOUNT	REMARKS					
1	FLOORING					
1.1	2"x2" CONCRETE FINISH TILE	Sq. ft	2170.00			
1.2	LEATHER FINISH GRANITE	Sq. ft	380.00			
1.3	WOODEN PLANKS FLOORING FOR CAFE	Sq. ft	154.00			
2	WALL/ COLUMN FINISHES					
2.1	PAINT ON PILLARS	Sq. ft	947.00			
2.2	PAINT ON CEILING	Sq. ft	2936.40			
2.3	PAINT ON AC DUCTS	LUMP SUM				
2.4	GFRP PANELS CLADDING ON THE WALL BEHIND WORKSTATIONS	Sq. ft	127.00			
2.5	WALL PAINT (OUTSIDE RESTROOM WALLS, ELEC. ROOM WALLS, AHU ROOM WALLS, CAFE HISTORY BASE WALL, MEZZANINE AHU ROOM WALLS)	Sq. ft	2863.60			
2.6	WALL GRAPHICS (VINYL) FOR PERFORMANCE AREA WALL	Sq. ft	200.00			
2.7	CAFE COUNTER WALL WOODEN BATTEN CLADDING WALL HT: 7'0"	R.F.T	9.00			
3	STAIRCASE					
3.1	STAIRCASE INCLUDING MS STRUCTURE/ PLYWOOD BASE/ GRANITE TREADS/ PAINTING HANDRAIL	LUMP SUM				
4	FURNITURE (INCLUDING HARDWARE, ACCESSORIES, UPOLESTERY, ETC)					
4.1	2-SEATER LOUNGE (SIZE: 6'6" x 2'6")	No.	2.00			
4.2	SINGLE SEATER LOUNGE (SIZE: 2'6" x 2'4")	No.	6.00			
4.3	SET OF COFFEE TABLES TABLE SIZE 1: 4'4" x 4'0" x 1'5" TABLE SIZE 2: 3'0" x 3'0" x 1'2"	No.	2.00			
4.4	MARKETING / SALES COUNTER (SIZE: 10' 10" x 2'0" x 2'6")	No.	1.00			
4.5	MOBILE STORAGE UNDER DISCUSSION TABLE	No.	2.00			
4.6	ERGONOMIC CHAIR	No.	2.00			
4.7	WIRE MESH CHAIR - FOR DISCUSSION TABLE	No.	4.00			
5	CAFE					
5.1	FRONT COUNTER (WITH BREAK FAST COUNTER)	Sq. ft	19.30			
5.2	BACK COUNTER	Sq. ft	15.40			
5.3	BAR STOOL CHAIR	No.	3.00			
6	DISPLAY					
6.1	DISPLAY PANEL FOR BATTERY, ENGINE, ETC (INC OF PODIUM TO KEEP MODELS)	No.	3.00			
6.2	HOLA COMMUNITY DISPLAY	No.	1.00			
6.3	EXPLODED SCOOTER DISPLAY	No.	1.00			
7	AMPERE LOGO					
7.1	ON GF GFRP WALL	LUMP SUM				
8	RESTROOMS					
8.1	WALL TILES	Sq. ft	487.30			
8.2	FLOOR TILES	Sq. ft	122.60			
8.3	FALSE CEILING	Sq. ft	118.00			
8.4	WC	No.	3.00			
8.5	WASHBASIN	No.	2.00			
8.6	CUBICAL PARTITIONS AND DOORS	LUMP SUM				
8.7	VANITIES INCLUSIVE OF COUNTER TOP (SIZE: 3'3" x 2'0")	No.	2.00			
8.8	FAUCET	No.	2.00			
8.9	HEALTH FAUCET	No.	3.00			
8.10	CONCEALED FLUSH TANK	No.	3.00			
8.11	TOILET PAPER HOLDER	No.	3.00			
8.12	TISSUE PAPER DISPENSER	No.	2.00			
8.13	OTHER ACCESSORIES	LUMP SUM				
9	LIGHTING					
9.1	SET OF 4 HANGING LIGHTS (LOUNGE SEATING)	SET	2.00			
9.2	CEILING SUSPENDED LIGHT FOR PERFORMANCE AREA	No.	1.00			
9.3	COMMERCIAL LIGHTING (TRACK SPOT LIGHTS, WALL WASHERS, DOWNLIGHTS, ETC.)	LUMP SUM				
9.4	DOME PENDANT LIGHTS CAFE	No.	3.00			
9.5	WIRE MESH HANGING LIGHTS (DISCUSSION TABLE)	No.	2.00			
TOTAL						
10	MISCELLANEOUS ITEMS (HARDWARE, ACCESSORIES, ETC)	LUMP SUM		10%		
TOTAL						

FF

GF

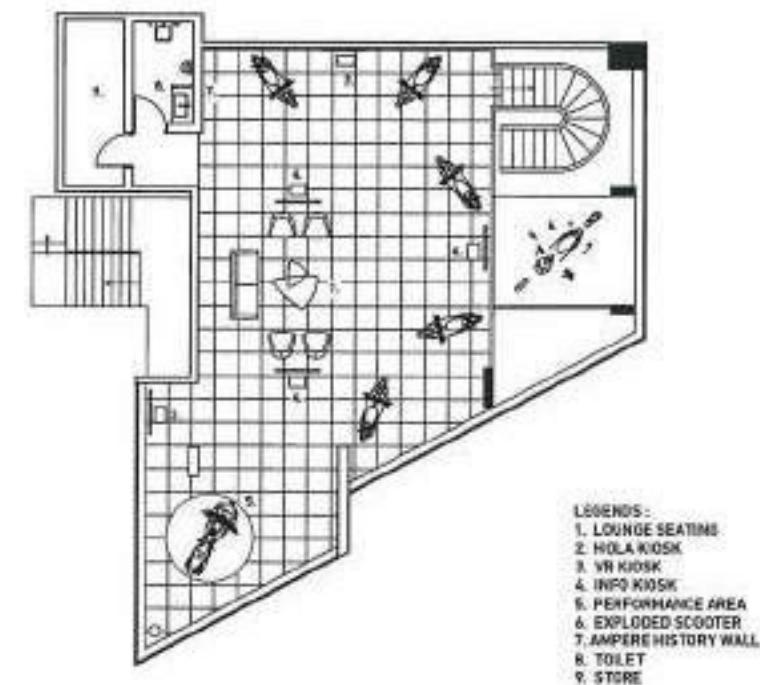

SINGLE LINE BOQ
AMPERE SHOWROOM

LILAC KUMBAKONAM						
						DATE
						03/03/2022
RECEPTION, GM'S CABIN, BACK OFFICE, LUGGAGE ROOM AND CORRIDOR						
S.NO	DESCRIPTION	AREA	UNITS	RATE	TOTAL	NOTE
1 FLOORING						
1.1	FLOORING - TILES	989	SQFT			
1.2	FLOORING - LEATHER FINISH GRANITE	135	SQFT			
1.3	FLOORING - HAND DRESSED STONE/ EMBOSSED GRANITE	24	SQFT			
1.4	FLOORING - TILES - CORRIDOR	571	SQFT			
1.5	FLOORING - LEATHER FINISH GRANITE - CORRIDOR	187	SQFT			
2 FALSE CEILING						
2.1	GYPSUM FALSE CEILING	867	SQFT			
2.2	GYPSUM FALSE CEILING - CORRIDOR	673	SQFT			
3 WALL FINISHES						
3.1	PAINT	2508	SQFT			
3.2	POP WALL PUNNING	2508	SQFT			
3.3	VENEER PANNELLING	134	SQFT			
3.4	HAND DRESSED STONE CLADDING	596	SQFT			
3.5	MS JAALI IN BRASS AUTOMATIVE PAINT FINISH	139	SQFT			
3.6	PAINT - CORRIDOR	2394	SQFT			
3.7	POP WALL PUNNING - CORRIDOR	2394	SQFT			
4 FURNITURE						
4.1	RECEPTION DESK (7' X 2'3")	1	NO			
4.2	ARMCHAIR	2	NOS			
4.3	CENTRE TABLE	2	NOS			
4.4	SOFA - 2 SEATER	2	NOS			
4.5	SIDE TABLE - SQUARE (1'9" X 1'9")	2	NOS			
4.6	SIDE TABLE - CIRCULAR (1'6" RADIUS)	1	NO			
4.7	PLANTERS	5	NOS			
4.8	MANAGERS TABLE - GM'S CABIN	1	NO			
4.9	WORK STATION CHAIR - GM'S CABIN	3	NOS			
4.10	WORKSTATION - BACK OFFICE	2	NOS			
4.11	STUDY CHAIR - BACK OFFICE	4	NOS			
4.12	FILING CABINETS - BACK OFFICES (6' X 1'3")	1	L.S			
4.13	GRANITE SHELVES - LUGGAGE ROOM (4'10" X 1'3")	1	L.S			


4.14	VENETIAN BUNDS - RECEPTION LOBBY, GM'S CABIN AND BACK OFFICE	224	SQFT			
5 LIGHT FITTINGS						
5.1	PENDANT LIGHTS - ABOVE RECEPTION DESK	5	NOS			
5.2	SUSPENDED LAMP - ABOVE SEATING	1	NO			
5.3	WALL LAMP	5	NOS			
5.4	SPOT LAMP	4	NOS			
6 MISCELLANEOUS						
6.1	ENTRANCE DOOR SLIDING (12'6" X 13'6")	169	SQFT			
6.2	FLUSH DOOR - GM'S CABIN, BACK OFFICE AND LUGGAGE ROOM (3' X 7')	3	NOS			
TOTAL						

LILAC KUMBAKONAM						
						DATE
						03/03/2022
LIFT LOBBY						
S.NO	DESCRIPTION	AREA	UNITS	RATE	TOTAL	NOTE
1 FLOORING						
1.1	FLOORING - TILES	212	SQFT			
1.2	FLOORING - LEATHER FINISH GRANITE	89	SQFT			
2 FALSE CEILING						
2.1	GYPSUM FALSE CEILING	275	SQFT			
3 WALL FINISHES						
3.1	PAINT	582	SQFT			
3.2	POP WALL PUNNING	582	SQFT			
4 FURNITURE						
4.1	PAINTINGS	4	NOS			
5 LIGHT FITTINGS						
5.1	SUSPENDED LAMP / CHANDELIER	1	NO			
5.2	SPOT LIGHT	4	NOS			
5.3	WALL LAMP	2	NOS			
6 MISCELLANEOUS						
6.1	MAIN DOOR (8' X 5')	40	SQFT			
6.2	DOOR TO STAIRCASE (3' X 7')	1	NOS			
TOTAL						



LILAC KUMBAKONAM						
						DATE
						03/03/2022
RESTAURANT						
S.NO	DESCRIPTION	AREA	UNITS	RATE	TOTAL	NOTE
1 FLOORING						
1.1	FLOORING - 2'x2' vitrified tiles	753	SQFT			
1.2	FLOORING - 2'x2' Patterned vitrified tiles	870	SQFT			
2 FALSE CEILING						
2.1	GYPSON FALSE CEILING	1544	SQFT			
2.2	RAFTERS	253	RFT			
3 WALL FINISHES						
3.1	PAINT	2700	SQFT			
3.2	POP WALL RUNNING	2700	SQFT			
3.3	FRESKO WALL (ARTWORK & WALLPAPER)	186	SQFT			
3.4	WAINSCOTING	196	RFT			
3.5	TERRACOTTA JAALI	100	SQFT			
3.6	POP WALL PANELLING	350	SQFT			
4 FURNITURE						
4.1	BUFFET COUNTER (2'6" X 5') (2'6" X 24'6")	29	RFT			
4.2	SOFA SEATING IN RUNNING FEET	52	RFT			
4.3	CHAIR	35	NOS			
4.4	BENCH (3 SEATER) (5'10" X 2'3")	7	NOS			
4.5	TABLE (2 SEATER) (2'6" X 2'6")	3	NOS			
4.6	TABLE (4 SEATER) (5' X 2'6")	11	NOS			
4.7	TABLE (6 SEATER) (6' X 2'6")	5	NOS			
4.8	CABINET (SERVICE STATION) (6' X 2" X 2'9")	16.5	SQFT			
4.9	HOSTESS DESK (3' X 2')	1	NO			
4.10	PAINTINGS (1'8" X 2'2")	5	NOS			
4.11	VENETIAN BLINDS	174	SQFT			
5 LIGHT FITTINGS						
5.1	SUSPENDED LAMP / CHANDELER	1	NO			
5.2	WALL LAMP	2	NOS			
5.3	SPOT LAMP	24	NOS			
6 MISCELLANEOUS						
6.1	MAIN DOOR (13' X 13') (WITH FIXED GLAZED ANODISED ALUMINUM HAVING 4 FEET WIDE DOOR)	369	SQFT			
6.2	DOOR NEAR SERVICE STATION (3' X 7')	1	NO			
6.3	DOOR TO KITCHEN (4'1" X 7")	1	NO			
TOTAL						


LILAC KUMBAKONAM						
						DATE
						03/03/2022
CORRIDOR (FIRST, SECOND AND THIRD FLOORS)						
S.NO	DESCRIPTION	AREA	UNITS	RATE	TOTAL	NOTE
1 FLOORING						
1.1	FLOORING - TILES	2925	SQFT			
1.3	FLOORING - LEATHER FINISH GRANITE	915	SQFT			
2 FALSE CEILING						
2.1	GYPSON FALSE CEILING	3285	SQFT			
3 WALL FINISHES						
3.1	PAINT	8660	SQFT			
3.2	POP WALL PUNNING	8660	SQFT			
3.3	PLYWOOD PANELING WITH LAMINATE	1764	SQFT			
5 LIGHT FITTINGS						
5.1	SPOT LIGHT	51	NOS			
5.2	WALL LAMP	30	NOS			
TOTAL						

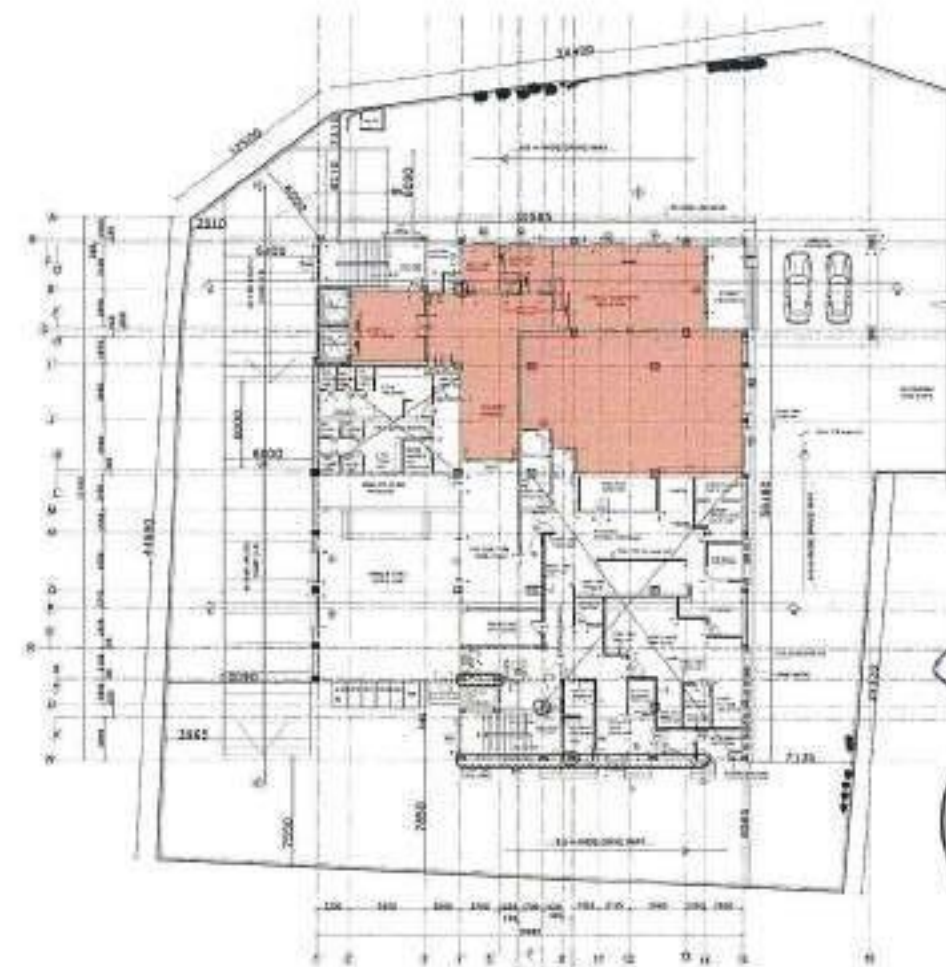







1. CAR PORCH
2. GARDEN / LAWN
3. STAIRCASE
4. PANTRY
5. LOUNGE
6. SWIMMING POOL
7. UTILITY
8. COMMON TOILET
9. STAFF QUARTERS

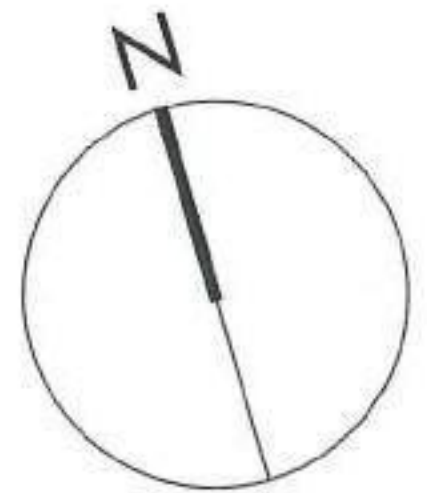

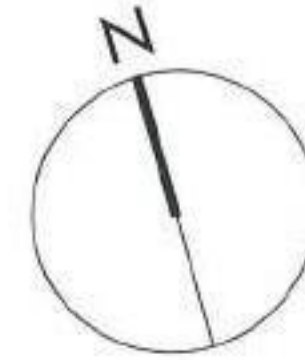


1. SIT OUT
2. LIVING ROOM
3. KITCHENETTE CUM DINING
4. BEDROOM
5. WALK-IN WARDROBE
6. BATH / TOILET
7. BALCONY



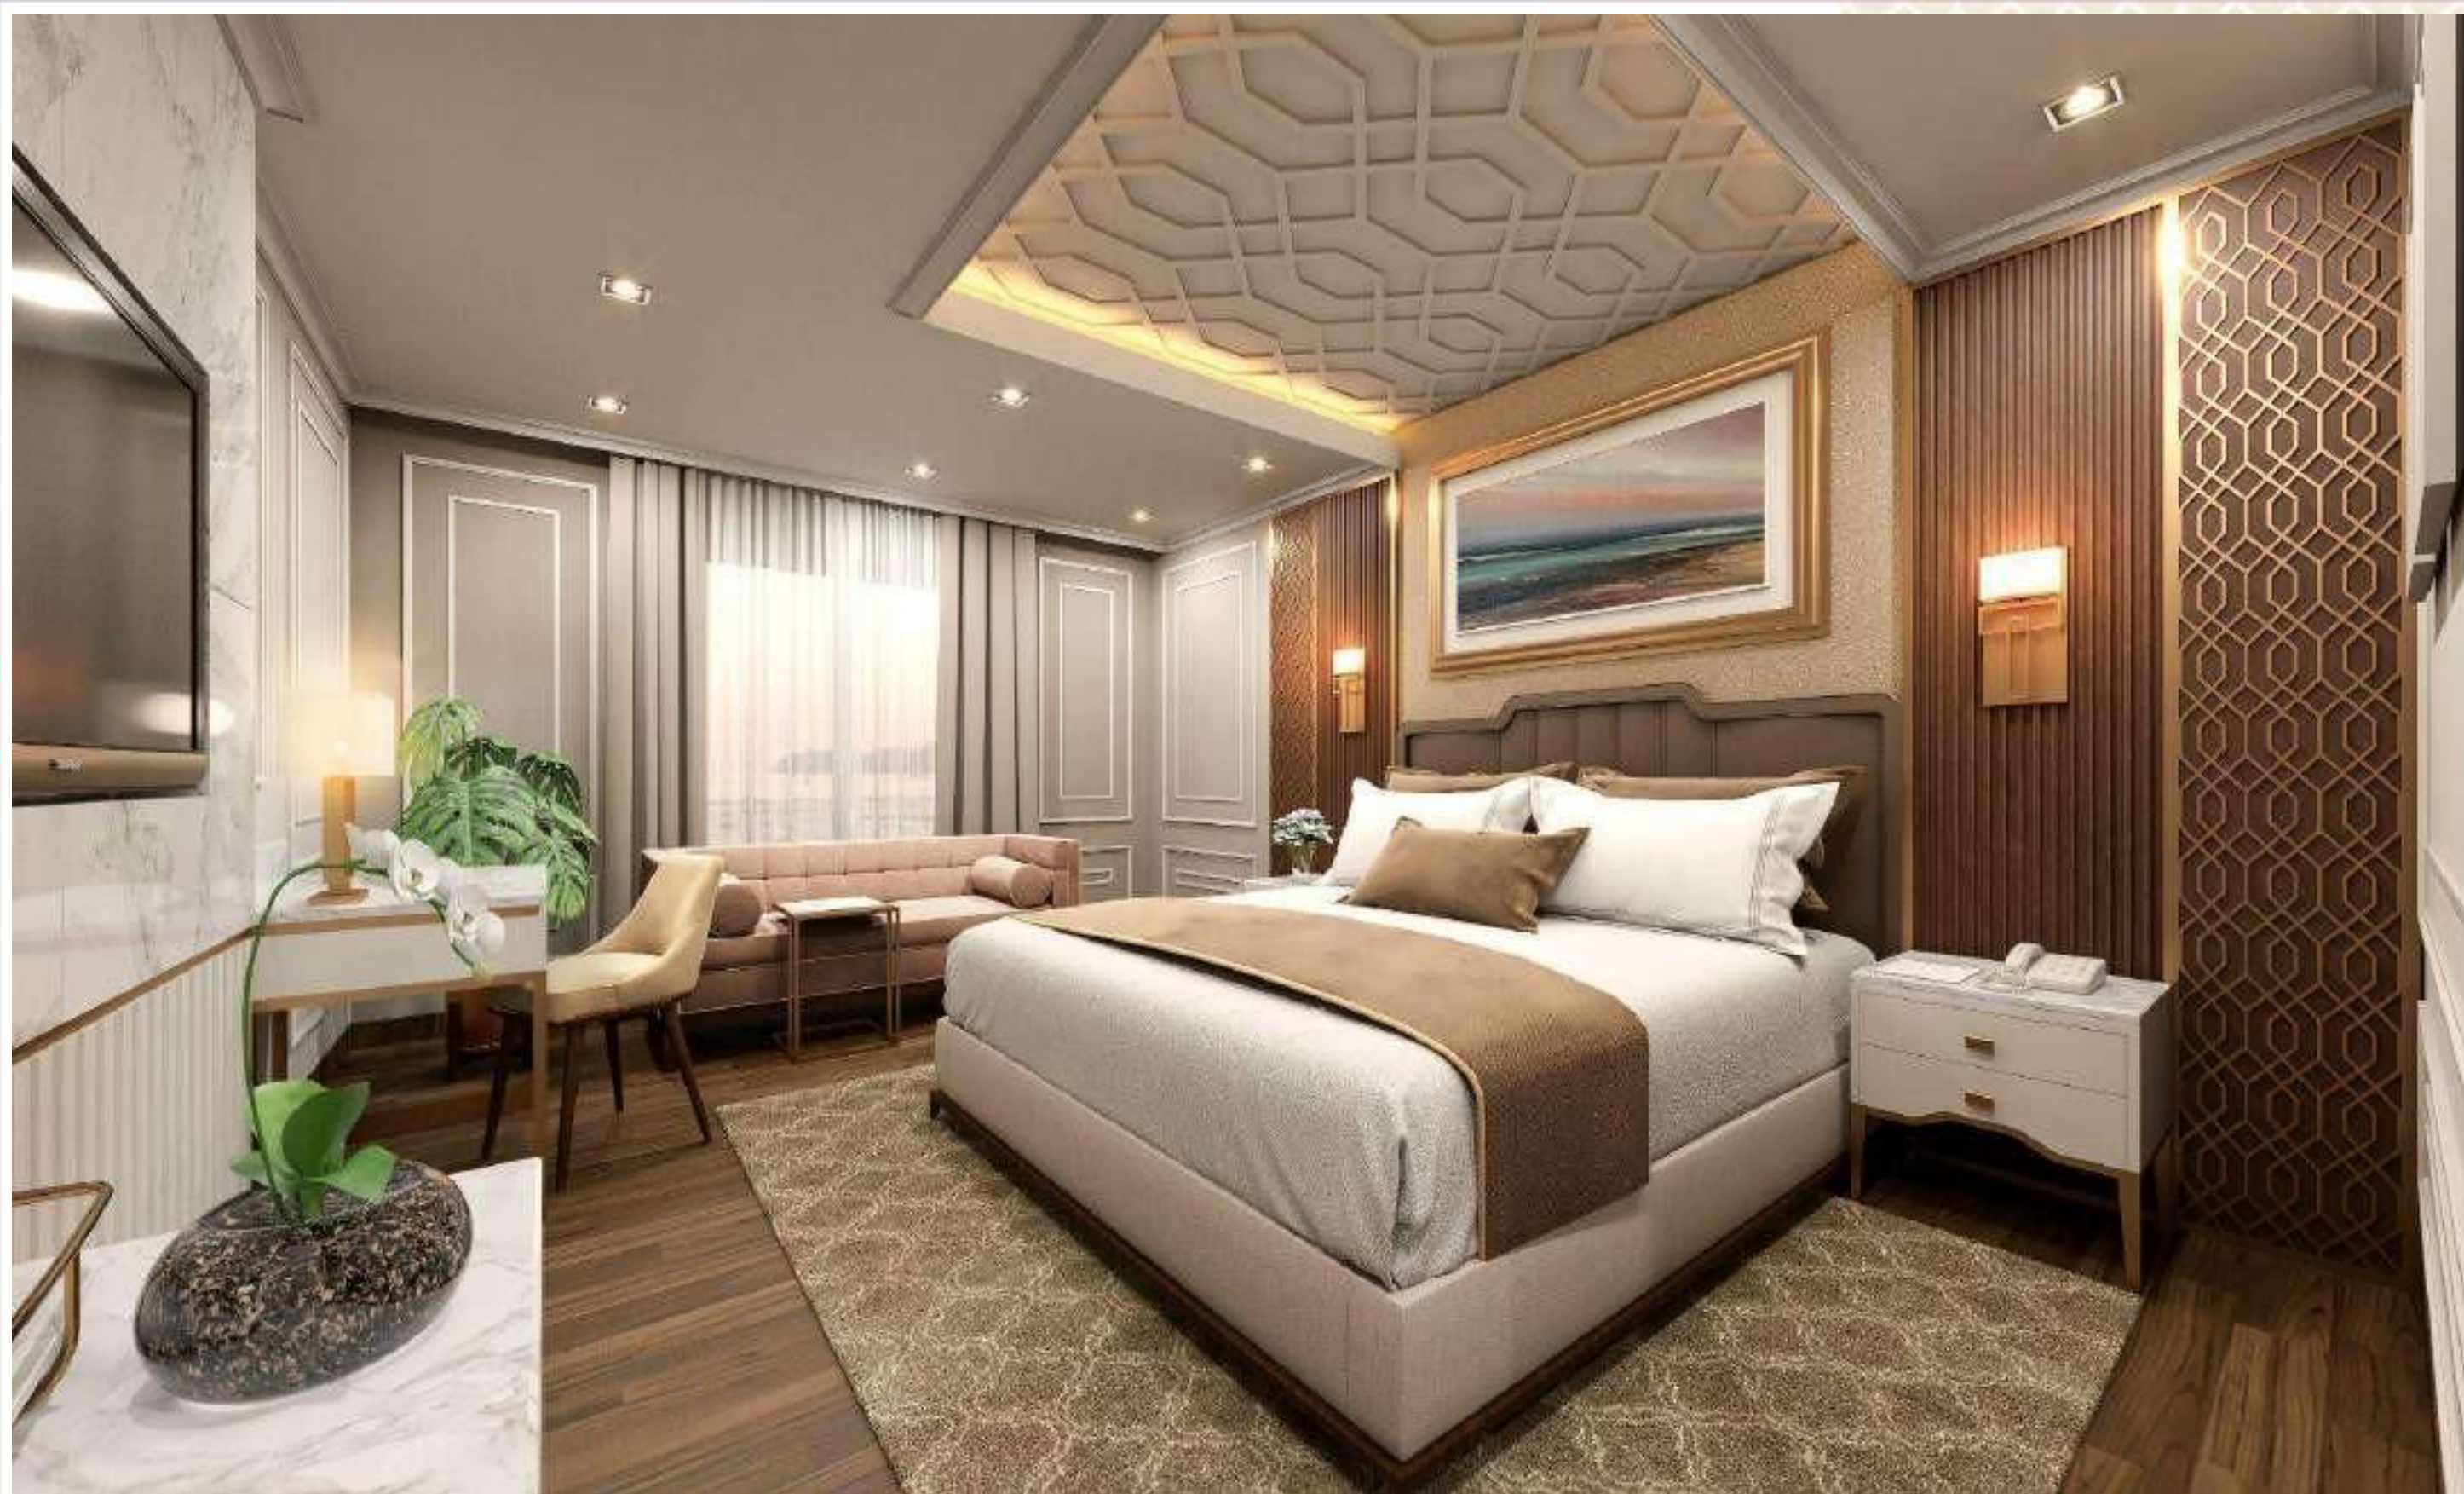



ELEVATION-B

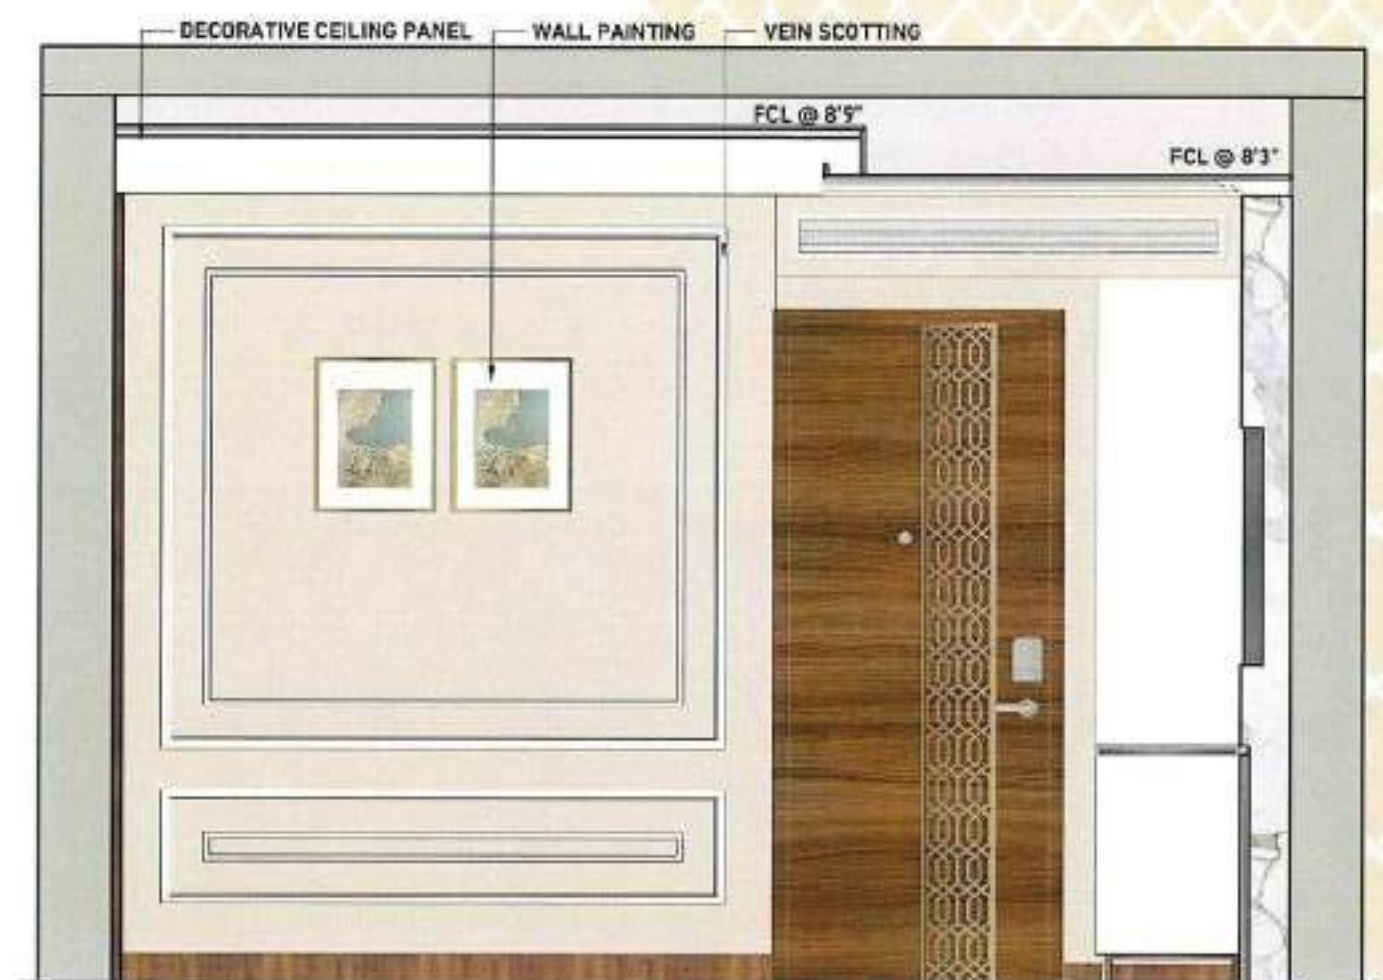


ELEVATION-D




KEY PLAN



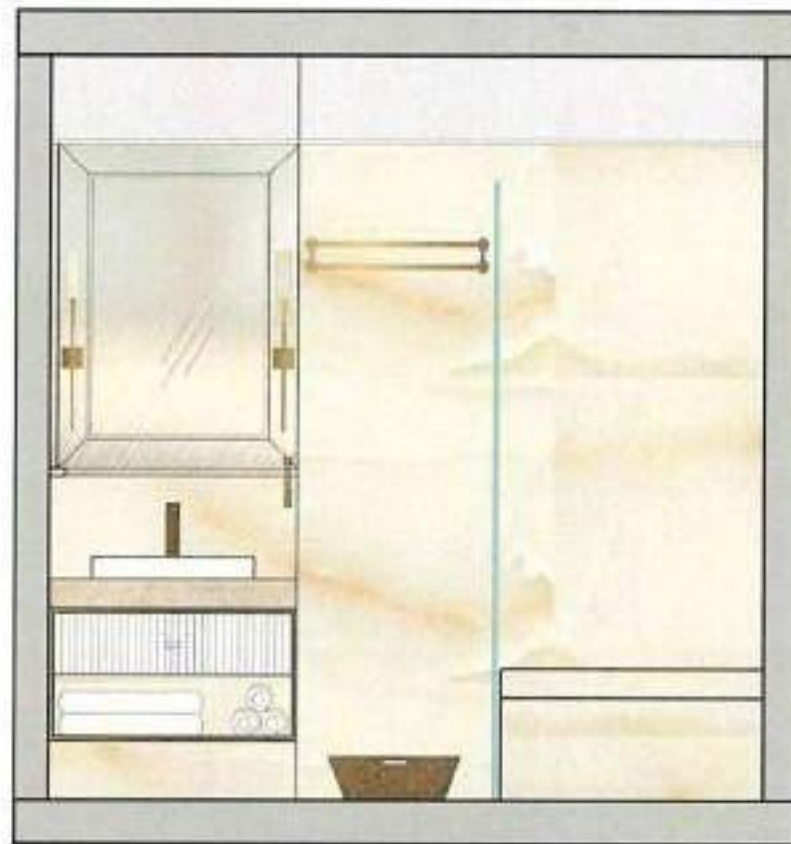


ELEVATION-A

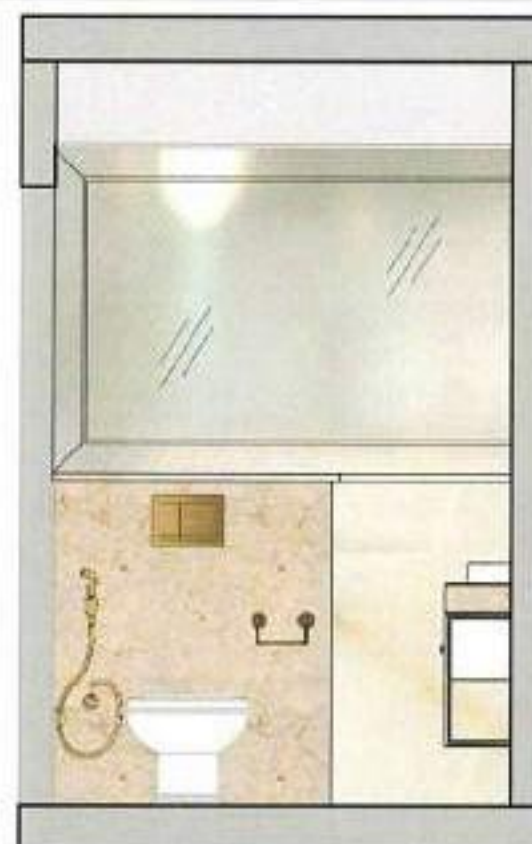


ELEVATION-B



ELEVATION-C

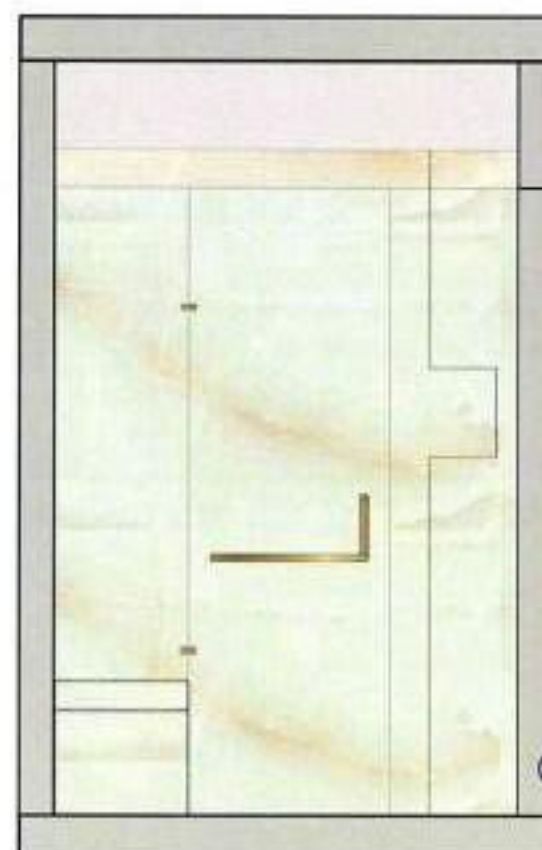

ELEVATION-D

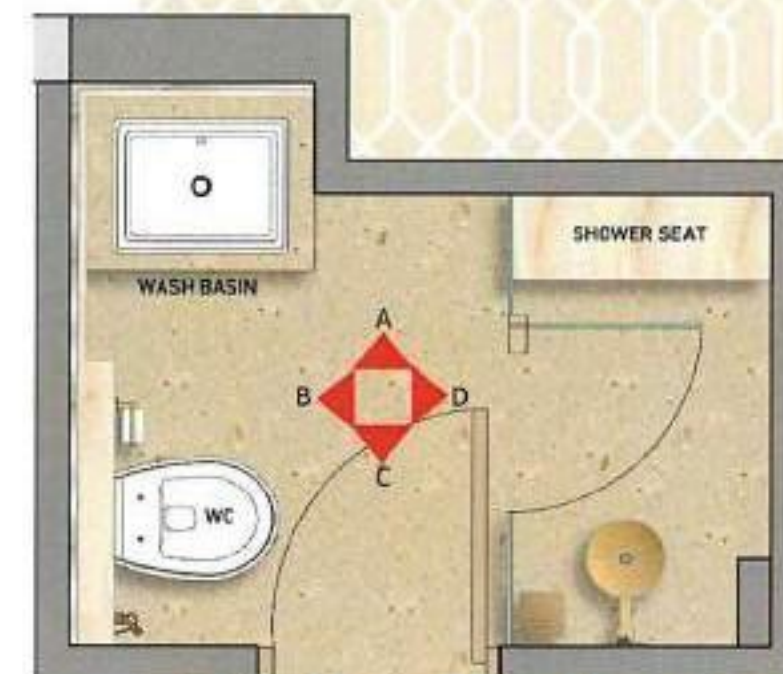

KEY PLAN



Onyx
Porcelain Stone




Brechia
Porcelain Stone



Wood
Veneer



Gold
Highlights

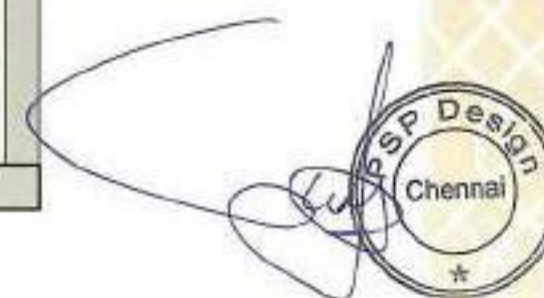

MATERIAL PALETTE

Inspired by contemporary neo-classical style

COLOUR PALETTE



VELVET FURNISHING



WOOD

VELVET FURNISHING



White Porcelain Stone

GOLD HIGHLIGHTS




WALLPAPER



VENEER



ARTWORK

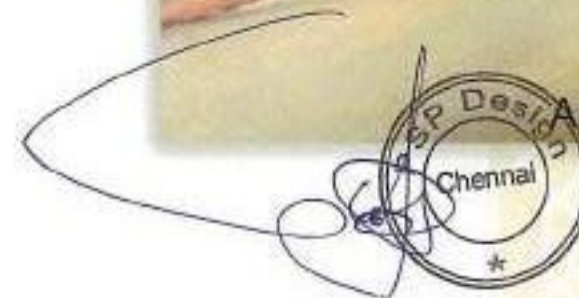

**PSP
DESIGN** | 
progressive sustainable practices



SOFA



C- TABLE



WALL SCONCE



NIGHT STAND



Gold highlights



Marble



Neutral tones




Stained Wood




STUDY CHAIR




BED

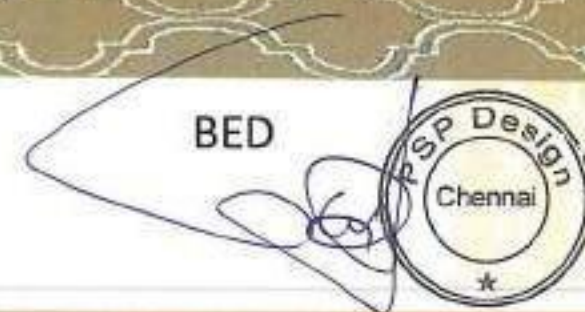


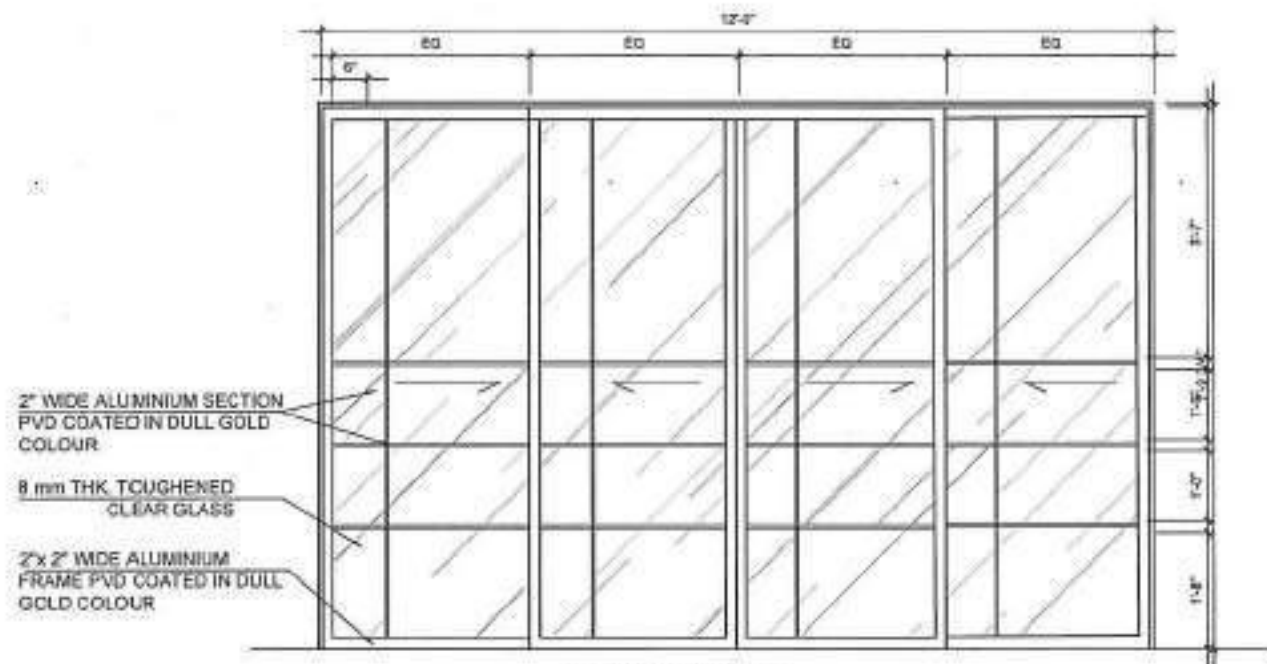


SD3 ELEVATION

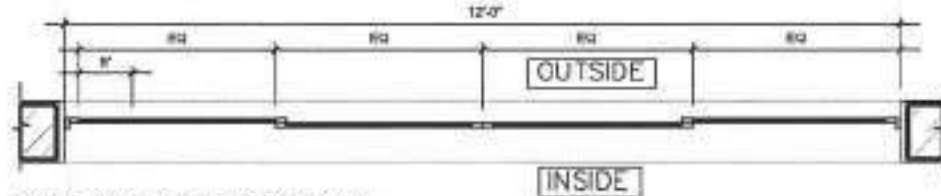


SD3- 12'-2 1/2" DOOR PLAN
WOODEN FRAME ALUMINIUM SLIDING DOOR

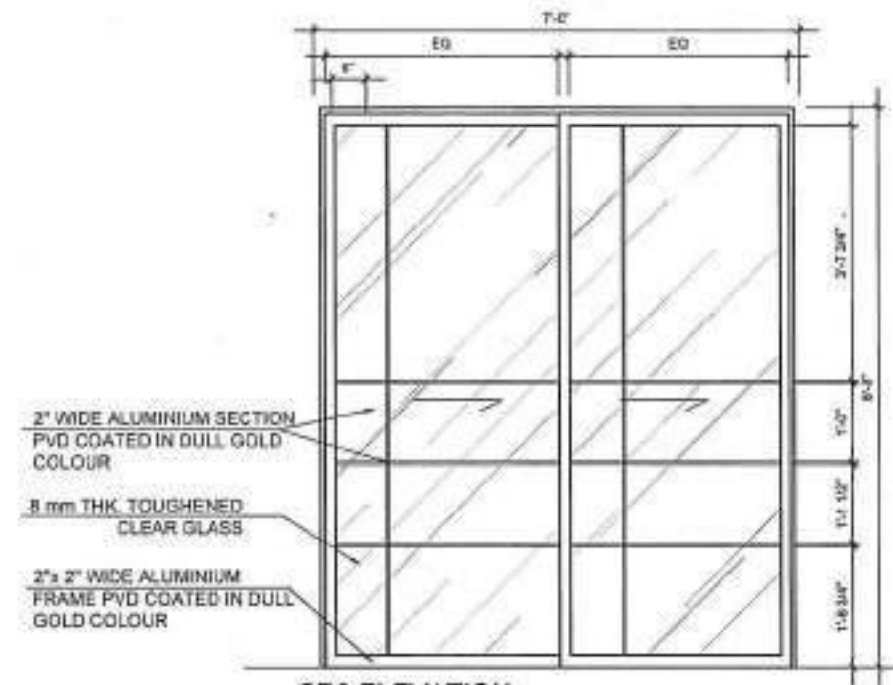


SD2 ELEVATION

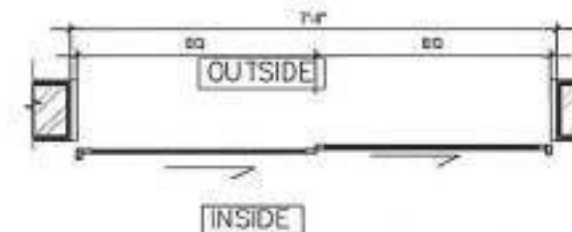

SD2- 7'-0" DOOR PLAN
TOP HUNG 2 PANEL SLIDING DOOR

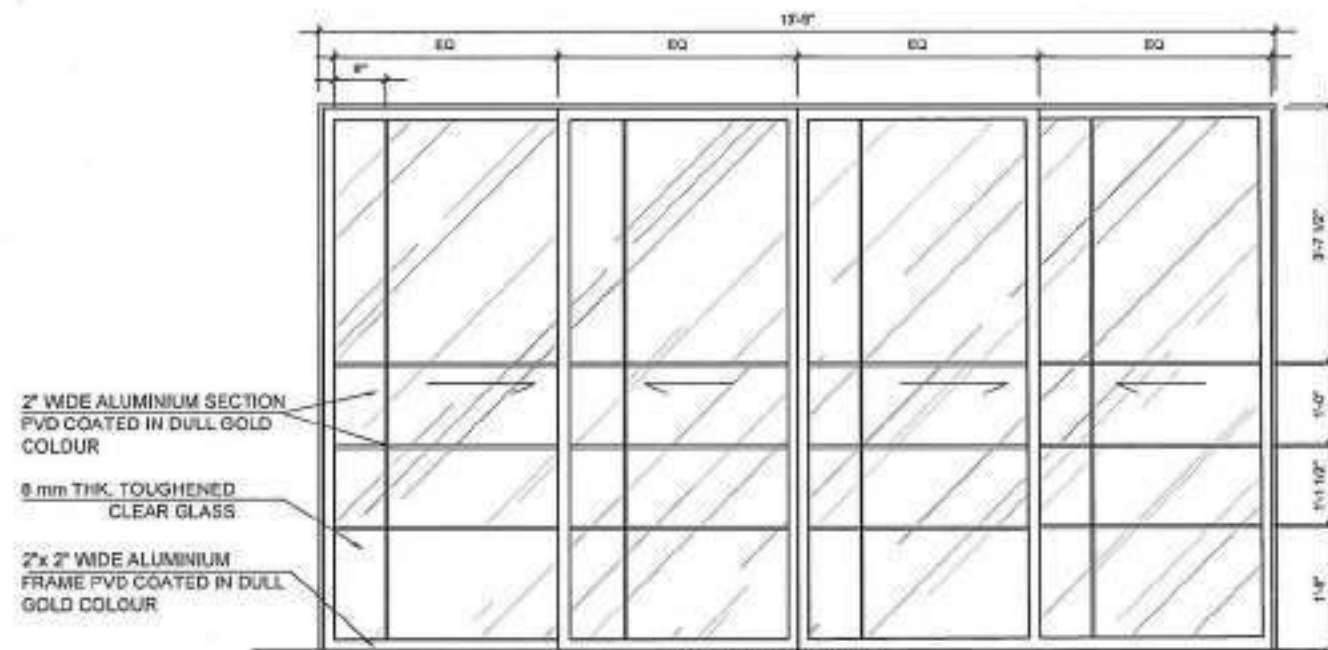

SD1 ELEVATION

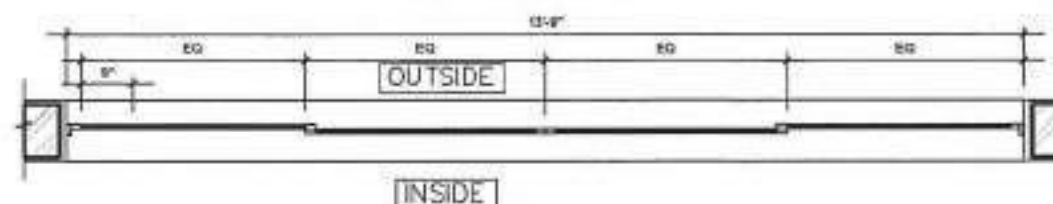

SD1- 14'-0" DOOR PLAN
WOODEN FRAME ALUMINIUM SLIDING DOOR



[Handwritten signature]

SHEET NOTES:

- ALL DIMENSIONS ARE IN FEET AND INCHES UNLESS STATED OTHERWISE.
- THIS DRAWING SHOULD BE READ AND NOT MEASURED.
- THIS DRAWING IS A COPYRIGHT AND PROPERTY OF THE ARCHITECT.
- ALL ARCHITECTURAL DRAWINGS MUST BE REFERRED IN COORDINATION WITH STRUCTURAL AND SERVICES DRAWINGS.
- ALL DRAWINGS MUST BE HERDED ON SITE PRIOR START OF WORK, ANY DISCREPANCY SHALL BE BROUGHT TO THE NOTICE OF THE ARCHITECT.
- ALL SPECIALIST WORKS DETAILS AND ANY DEVIATIONS FROM THIS CONSTRUCTION DRAWINGS, THE CONTRACTOR / SUB-CONTRACTOR ARE TO PROVIDE SHOP DRAWINGS FOR ARCHITECTS / ENGINEER'S APPROVAL PRIOR TO CONSTRUCTION.

KEYPLAN

REVISION

R. NO	DATE	DESCRIPTION	INITIAL
1			
2			
3			
4			
5			

CONSULTANTS

GOOD FOR CONSTRUCTION

DRAWING
DOOR DRAWINGS




PROJECT
AZHARUDDIN RESIDENCE

CLIENT
AZHARUDDIN



ARCHITECTS

PSP DESIGN 
progressive sustainable practices


SCALE	SHEET SIZE	DATE	DRAWN	CHECKED	
1:30	A3	18-03-2022	YH	FP	
DRAWING NUMBER	PROJECT	TRADE	DWG TYPE	SHEET NO	REVISION
	AZ - AR - GFC - 01 - R0				

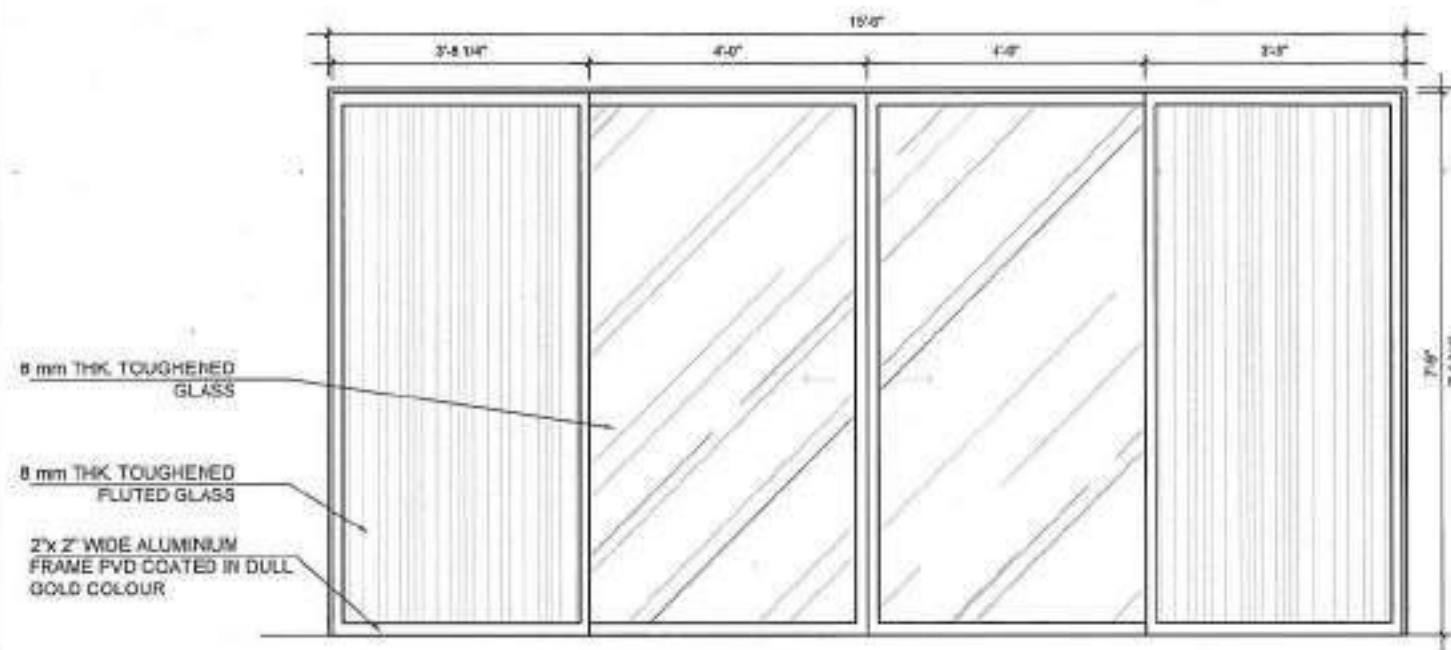

SDI1 ELEVATION

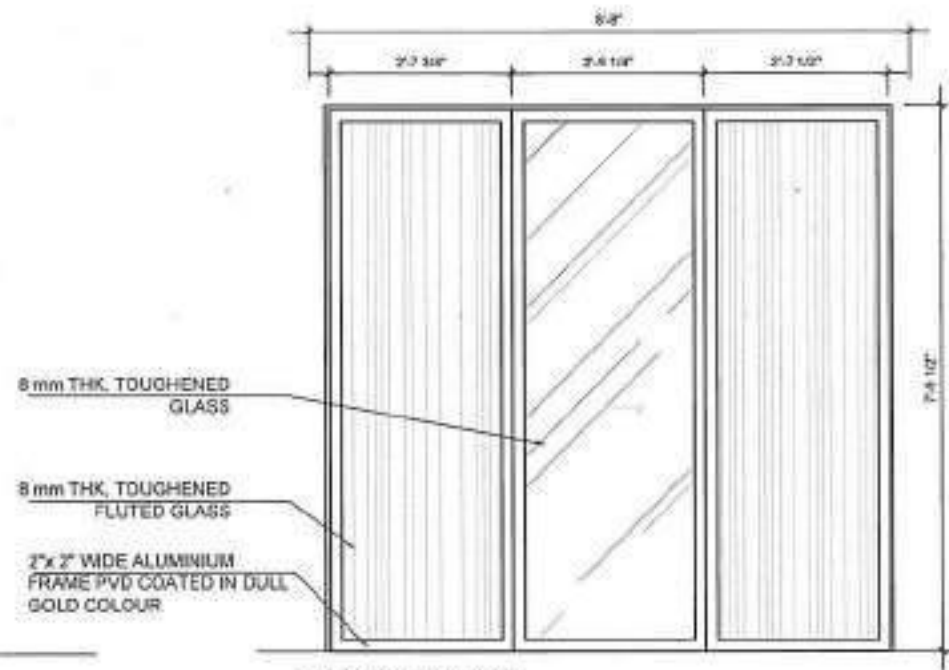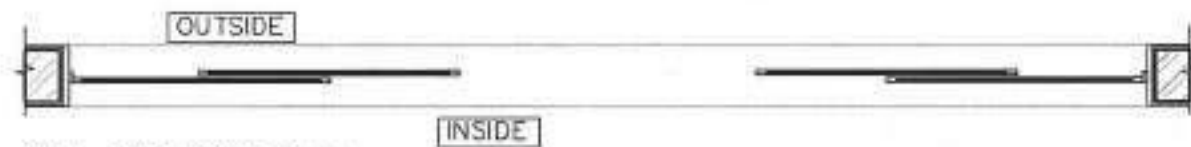

SDI2 ELEVATION

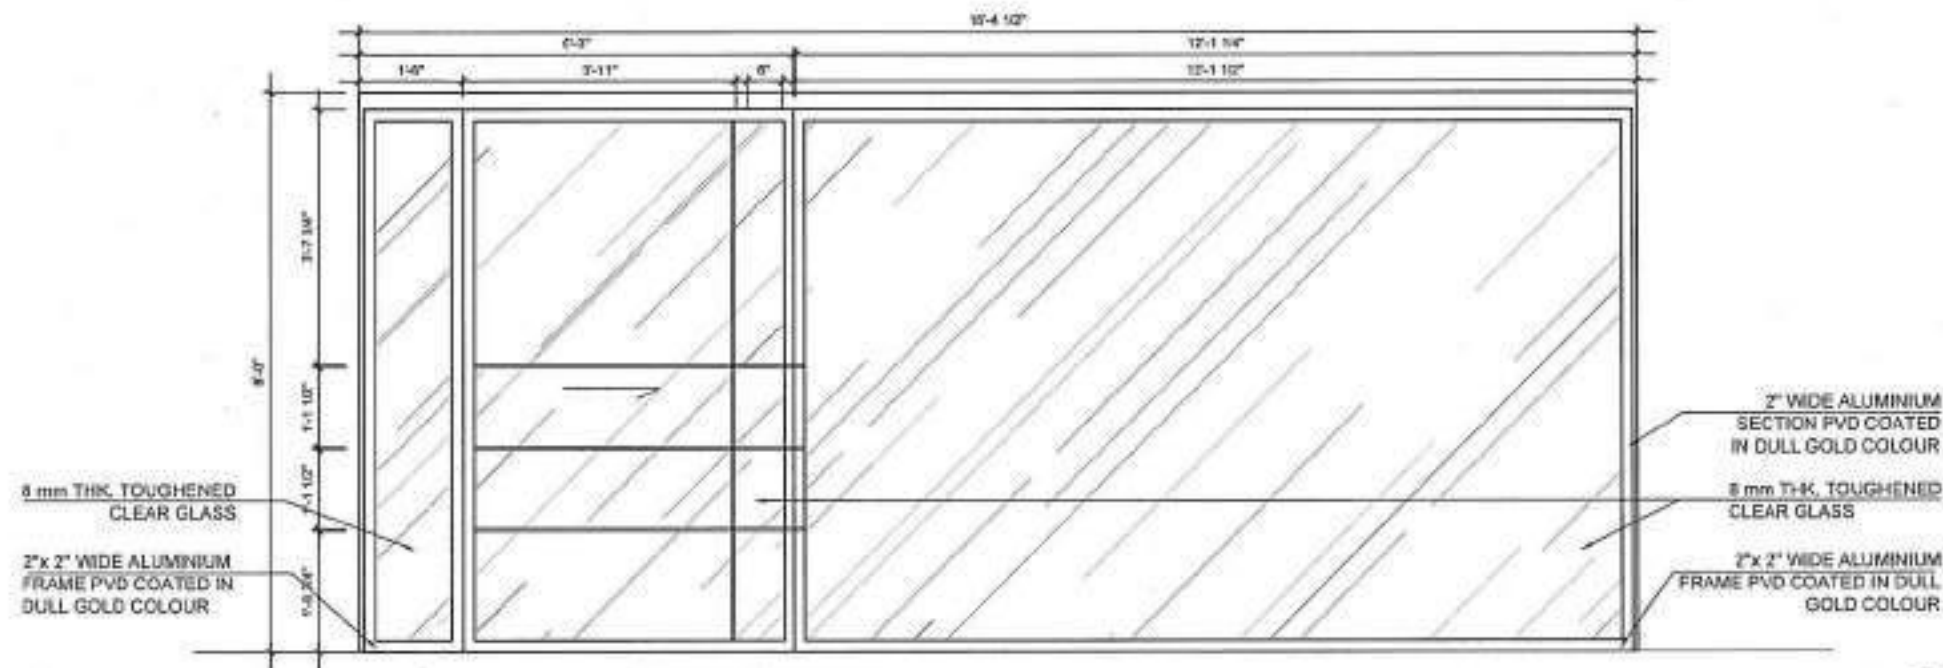

SDI3 ELEVATION



SHEET NOTES:

- ALL DIMENSIONS ARE IN FEET AND INCHES UNLESS STATED OTHERWISE.
- THIS DRAWING SHOULD BE READ AND NOT MEASURED.
- THIS DRAWING IS A COPYRIGHT AND PROPERTY OF THE ARCHITECT.
- ALL ARCHITECTURAL DRAWINGS MUST BE REFERRED IN COORDINATION WITH STRUCTURAL AND SERVICES DRAWINGS.
- ALL DRAWINGS MUST BE VERIFIED ON SITE PRIOR START OF WORK, ANY DISCREPANCY SHALL BE BROUGHT TO THE NOTICE OF THE ARCHITECT.
- ALL SPECIALIST WORKS DETAILS AND ANY DEVIATIONS FROM THIS CONSTRUCTION DRAWINGS, THE CONTRACTOR / SUB-CONTRACTOR ARE TO PROVIDE SHOP DRAWINGS FOR ARCHITECTS / ENGINEER'S APPROVAL PRIOR TO CONSTRUCTION.

KEYPLAN

REVISION

R. NO	DATE	DESCRIPTION	INITIAL
1			
2			
3			
4			
5			

CONSULTANTS

GOOD FOR CONSTRUCTION

DRAWING
DOOR DRAWINGS


PROJECT
AZHARUDIN RESIDENCE



CLIENT
AZHARUDIN

ARCHITECTS


PSP DESIGN 
progressive sustainable practices

SCALE	SHEET SIZE	DATE	DRAWN	CHECKED	
1:32	A3	28-03-2023	YK	PP	
DRAWING NUMBER:	PROJECT	TRADE	DWG TYPE	SHEET NO	REVISION
	AZ - AR - GFC - 01 - R0				

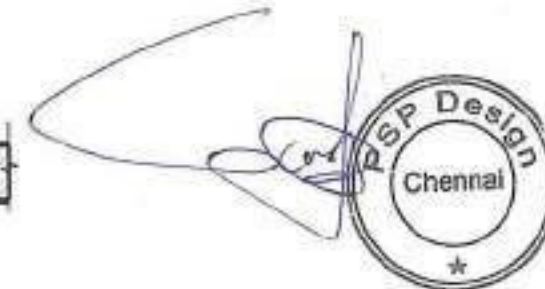

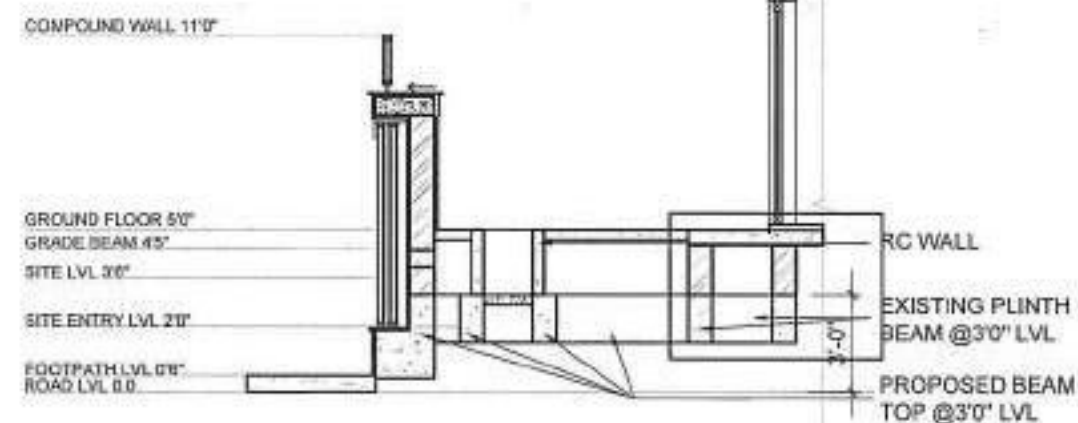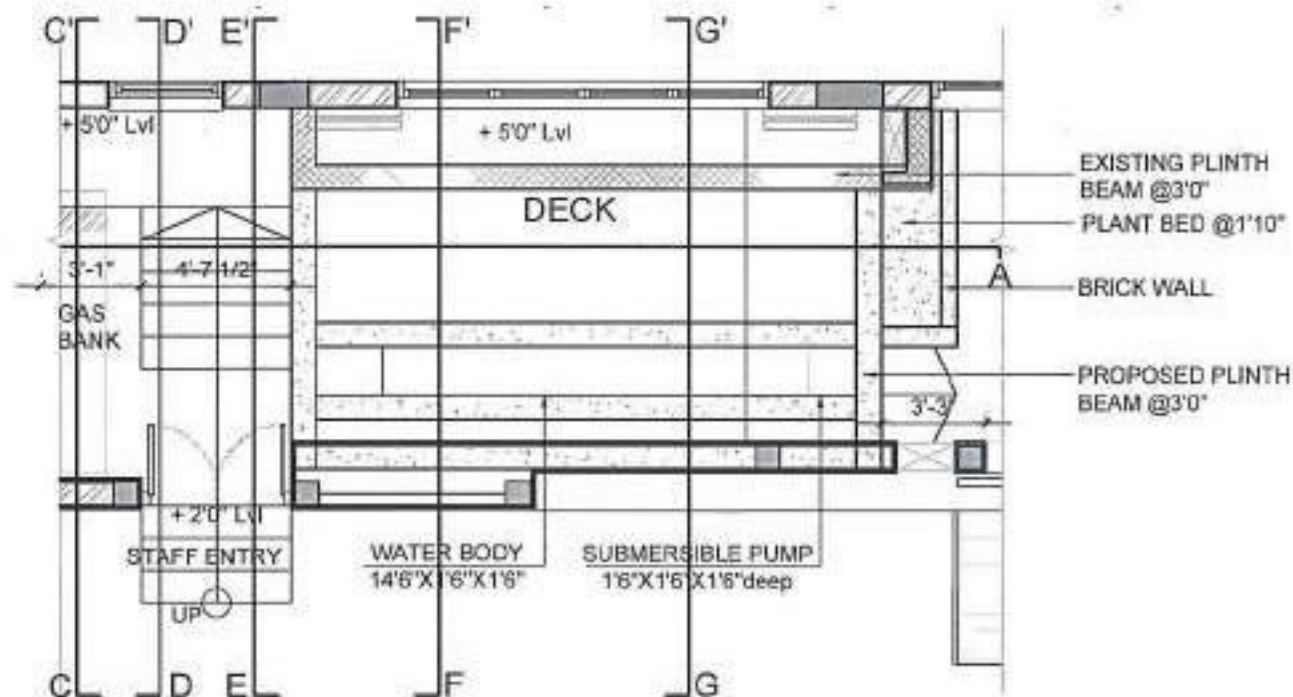

SECTION GG'

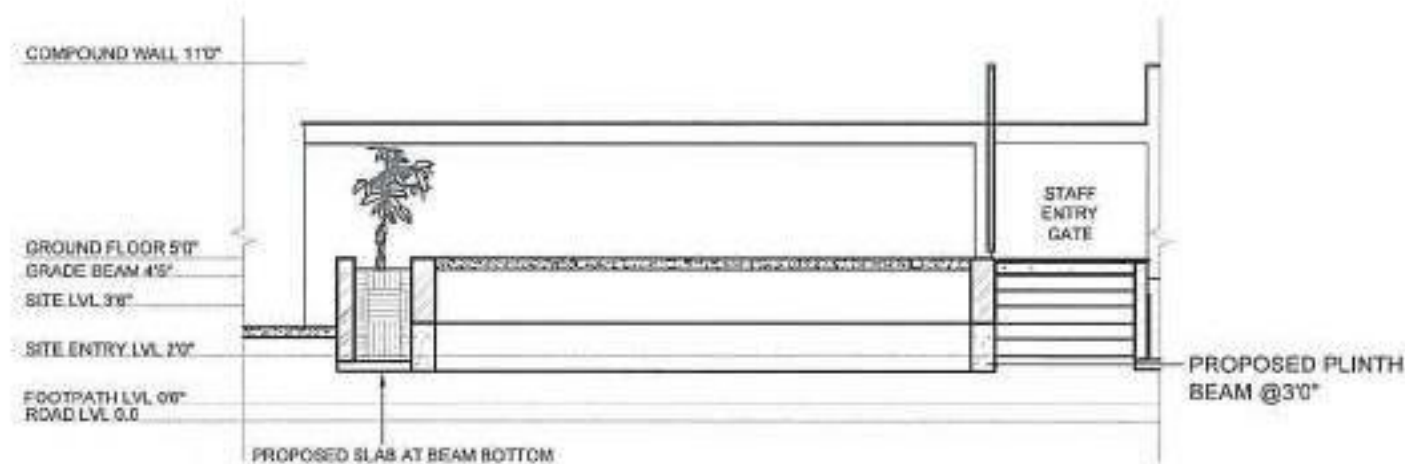

SECTION AA'

DECK - CIVIL LAYOUT PLAN AT 3'0"



SECTION EE'



- SHEET NOTES:**
- ALL DIMENSIONS ARE IN FEET AND INCHES UNLESS STATED OTHERWISE.
 - THIS DRAWING SHOULD BE READ AND NOT MEASURED.
 - THIS DRAWING IS A COPYRIGHT AND PROPERTY OF THE ARCHITECT.
 - ALL ARCHITECTURAL DRAWINGS MUST BE REFERRED IN COORDINATION WITH STRUCTURAL AND SERVICES DRAWINGS.
 - ALL DRAWINGS MUST BE VERIFIED ON SITE PRIOR START OF WORK. ANY DISCREPANCY SHALL BE BROUGHT TO THE NOTICE OF THE ARCHITECT.
 - ALL SPECIALIST WORKS DETAILS AND ANY DEVIATIONS FROM THIS CONSTRUCTION DRAWINGS, THE CONTRACTOR / SUB-CONTRACTOR ARE TO PROVIDE SHOP DRAWINGS FOR ARCHITECTS / ENGINEER'S APPROVAL PRIOR TO CONSTRUCTION.

KEYPLAN

REVISION

R. NO	DATE	DESCRIPTION	INITIAL
1			
2			
3			
4			
5			

CONSULTANTS

REFERENCE COPY

DRAWING
DECK AREA



PROJECT
GAMDIR CHORDIA

CLIENT
GAMDIR CHORDIA

ARCHITECTS

PSP DESIGN | 
progressive sustainable practices

SCALE	SHEET NO	DATE	DRAWN	CHECKED
1/48	43	12.02.2023	Y	SP

DRAWING NUMBER	PROJECT	TRADE	DWG TYPE	SHEET NO	REVISION
	GC	AR	RD	01	R1

1.10 CRITICAL OVERVIEW

PSP DESIGNS are known for their various designs in residential and commercial projects. The firm gave the freedom in designing and exploring new ideas which made me to understand the possibilities of a design.

Every discussion with the principle architect was a new learning in various fields of the design. The work culture and organization of the firm was impressive.

The firm thought me the process of a project from designing to the completion of project. The standard of my drawing has increased after working in this firm. I got to work under professionals with minimum experience of 3 years which paved way for me to get a clear understanding about the detail drawings as well as the office work flow.