SATHYABAMA

INSTITUTE OF SCIENCE AND TECHNOLOGY
(DEEMED TO BE UNIVERSITY)
Accredited with "A" grade by NAAC I 12B Status by UGC I Approved by AICTE
Jeppiaar Nagar, Rajiv Gandhi Salai, Chennai – 600 119
www.sathyabama.ac.in

SCHOOL OF BUILDING AND ENVIRONMENT
DEPARTMENT OF ARCHITECTURE
PRACTICAL TRAINING PORTFOLIO (SAR1007)
MAY 2023

Name of the Student : **ANAGHA TREESA FRANCIS**

Reg No. : **38210007**

Batch : **2018 - 2023**

Semester : **X**

SATHYABAMA

INSTITUTE OF SCIENCE AND TECHNOLOGY

(DEEMED TO BE UNIVERSITY)

Accredited with "A" grade by NAAC I 12B Status by UGC I Approved by AICTE

Jeppiaar Nagar, Rajiv Gandhi Salai, Chennai – 600 119

www.sathyabama.ac.in

SCHOOL OF BUILDING AND

ENVIRONMENT DEPARTMENT OF

ARCHITECTURE

VIVA-VOCE EXAMINATION

Thisis to certify that the practical training SAR 1007 is the work of **ANAGHA TREESA FRANCIS** who had undergone training in **KAPOK ARCHITECTS** has been monitored by the continuous assessment during JANUARY 2023 to JUNE 2023.

Devyani Gangopadhyay

Dr.Devyani Gangopadhyay

DEAN

Submitted for Viva voce Examination held on 08 June 2023

Internal Examiner

8/6/23

External Examiner

SATHYABAMA

INSTITUTE OF SCIENCE AND TECHNOLOGY

(DEEMED TO BE UNIVERSITY)

Accredited with "A" grade by NAAC I 12B Status by UGC I Approved by AICTE

Jeppiaar Nagar, Rajiv Gandhi Salai, Chennai – 600 119

www.sathyabama.ac.in

DECLARATION

I, ANAGHA TREESS FRANCIS hereby declare that the Training Report **JAN 2022 to JUNE 2022** done by me under the guidance of **Ar.Geethapriya vivekananthamoorthy** is submitted in partial fulfillment of the requirements for the completion of practical training session.

DATE : 08 JUNE 2023

PLACE : Chennai

SIGNATURE OF CANDIDATE

ACKNOWLEDGEMENT

Iam pleased to acknowledge my sincere thanks to **Board of Management of SATHYABAMA** for their kind encouragement in doing this practical training and for completing it successfully. I am grateful to them.

I convey my thanks to **Dr. Devyani Gangopadhyay,** Dean, School of Building and Environment and **Ar.Sarath Chandra Kanth,** Design Chair, Department of Architecture for having been a constant source of support and encouragement.

I wish to express my thanks to all Teaching and Non-teaching staff members of the Department of who were helpful in many ways for the completion of the project.

I also wish to thank **Ar.Geethapriya vivekananthamoorthy,** for the experience of interning at their firm**.**

CONFIRMATION LETTER

KAPOK
ARCHITECTS

TO:
MS. Anagha Treessa Francis
Reg No: 38210007
No;3B, Gayathri Garden,
Madambakkam Chennai-600126.

24/01/2023

Dear Anagha,

LETTER OF APPOINTMENT AS AN INTERN ARCHITECT

With reference to the interview you had with us on **23rd January 2023**, we have pleasure in offering you as an intern Architect in our Firm **KAPOK ARCHITECTS** in Adyar Chennai.

1. Appointment, Designation and Workplace
Your appointment date is **24th January 2023**, you will be designated as **INTERN ARCHITECT** at our office in Chennai, Reporting time 09.00 A.M.

2. Stipend
You will be paid Rs.3, 000/- per month towards your travel expense during your internship.

3. Hours of Working
Your working hours are from 9.00 A.M to 6.00 P.M. Your working days are 6 days in a week. 3rd Saturday will be a holiday and Sunday being non-working day.

4. Leave

- In addition to Public Holiday as recognized by the Company, Emergency Leaves should be informed to Your Department Head.
- Medical Leave can be accepted on submission of medical certificate from a designated Medical Practitioner.
- It's very vital that employee submits his / her leave application via email and keeps the HR informed in case Of Long Leave. Uninformed Leave is strictly forbidden and may even lead to termination.

5. During the employment with us, you will be reporting to the following personnel.
Mr. Nishanth – Architect.

For **Kapok Architects**

Authorized Signatory

I have read the above and accept the same

Signature and Date.

JOINING LETTER

KAPOK
ARCHITECTS

TO:
MS. Anagha Treessa Francis
Reg No: 38210007
No;3B, Gayathri Garden,
Madambakkam Chennai-600126.

24/01/2023

Dear Anagha,

LETTER OF APPOINTMENT AS AN INTERN ARCHITECT

With reference to the interview you had with us on **23rd January 2023**, we have pleasure in offering you as an intern Architect in our Firm **KAPOK ARCHITECTS** in Adyar Chennai.

1. Appointment, Designation and Workplace
Your appointment date is **24th January 2023**, you will be designated as **INTERN ARCHITECT** at our office in Chennai, Reporting time 09.00 A.M.

2. Stipend
You will be paid Rs.3, 000/- per month towards your travel expense during your internship.

3. Hours of Working
Your working hours are from 9.00 A.M to 6.00 P.M. Your working days are 6 days in a week. 3rd Saturday will be a holiday and Sunday being non-working day.

4. Leave

- In addition to Public Holiday as recognized by the Company, Emergency Leaves should be informed to Your Department Head.
- Medical Leave can be accepted on submission of medical certificate from a designated Medical Practitioner.
- It's very vital that employee submits his / her leave application via email and keeps the HR informed in case Of Long Leave. Uninformed Leave is strictly forbidden and may even lead to termination.

5. During the employment with us, you will be reporting to the following personnel.
Mr. Nishanth – Architect.

For **Kapok Architects**

Authorized Signatory

I have read the above and accept the same

Signature and Date.

MONTHLY REPORT

SATHYABAMA
INSTITUTE OF SCIENCE AND TECHNOLOGY
(DEEMED TO BE UNIVERSITY)
Accredited "A" Grade by NAAC | 12B Status by UGC | Approved by AICTE
www.sathyabama.ac.in

PROFESSIONAL PRACTICAL TRAINING REPORT 2023

(Monthly Progress to be documented and submitted to the HOD by the Architect in charge of Trainee of the Organization)

1. **Name of the Office / Organization** : KAPOK ARCHITECTS.
2. **Address & Contact Number** : 9/4, 22nd cross st, Indira nagar, Adayar, Chennai. Tamil nadu 600020. [6382992882]
3. **Name of the Student** : ANAGHA TREESA FRANCIS.
4. **Duration** : From FEB 24 To MARCH 24
5. **Total No. of days** :
6. **Evaluation of Performance Criteria shall be on**

Description of works	Excellent	Good	Fair	Poor	NA
Office Culture Comprehension		✓			
Participation in the Office		✓			
Reading of Drawings			✓		
Presentation Techniques		✓			
Model Making		✓			
Understanding of Construction Details			✓		
Drafting Skills (Manual/Computer)				✓	
Site Supervision / Client Interaction Skills					✓
Time Schedule Adherence			✓		
Other Computer Skills			✓		
Files and Office Maintenance		✓			
Coordination with other Consultants			✓		
Overall Grading*	63/90				

** Note: Kindly grade the student as per his/her overall performance in the office during the assessment month**

7. **Any other Remarks:** Good improvement in 3D modeling skills, should improve work concentration, alot more to learn in drafting & drawing reading

Signature of the Head of the Office / Organization (With Seal)

SATHYABAMA
INSTITUTE OF SCIENCE AND TECHNOLOGY
(DEEMED TO BE UNIVERSITY)
Accredited "A" Grade by NAAC | 12B Status by UGC | Approved by AICTE
www.sathyabama.ac.in

PROFESSIONAL PRACTICAL TRAINING REPORT 2023

(Monthly Progress to be documented and submitted to the HOD by the Architect in charge of Trainee of the Organization)

1. **Name of the Office / Organization** : KAPOK ARCHITECTS, CHENNAI
2. **Address & Contact Number** : 9/4, 22nd Cross St, Indira nagar, Adayar, Chennai, Tamil nadu- 600020
3. **Name of the Student** : ANAGHA TREESA FRANCIS
4. **Duration** : From JAN 24 To FEB 24
5. **Total No. of days** :
6. **Evaluation of Performance Criteria shall be on**

Description of works	Excellent	Good	Fair	Poor	NA
Office Culture Comprehension			✓		
Participation in the Office			✓		
Reading of Drawings				✓	
Presentation Techniques			✓		
Model Making				✓	
Understanding of Construction Details			✓		
Drafting Skills (Manual/Computer)				✓	
Site Supervision / Client Interaction Skills					✓
Time Schedule Adherence				✓	
Other Computer Skills			✓		
Files and Office Maintenance		✓			
Coordination with other Consultants		✓			
Overall Grading*	55/90				

** Note: Kindly grade the student as per his/her overall performance in the office during the assessment month**

7. **Any other Remarks:**
Need to improve overall software skills.

Signature of the Head of the Office / Organization (With Seal)

SATHYABAMA
INSTITUTE OF SCIENCE AND TECHNOLOGY
(DEEMED TO BE UNIVERSITY)
Accredited "A" Grade by NAAC | 12B Status by UGC | Approved by AICTE
www.sathyabama.ac.in

PROFESSIONAL PRACTICAL TRAINING REPORT 2023

(Monthly Progress to be documented and submitted to the HOD by the Architect in charge of Trainee of the Organization)

1. **Name of the Office / Organization** : KAPOK ARCHITECTS, CHENNAI
2. **Address & Contact Number** : 9/4 22nd Cross st, Indira nagar, Adyar
3. **Name of the Student** : ANAGHA TREESA FRANCIS
4. **Duration** : From MARCH 24 To MAY 5
5. **Total No. of days** :
6. **Evaluation of Performance Criteria shall be on**

Description of works	Excellent	Good	Fair	Poor	NA
Office Culture Comprehension	✓				
Participation in the Office	✓				
Reading of Drawings			✓		
Presentation Techniques		✓			
Model Making		✓			
Understanding of Construction Details			✓		
Drafting Skills (Manual/Computer)			✓		
Site Supervision / Client Interaction Skills					✓
Time Schedule Adherence		✓			
Other Computer Skills		✓			
Files and Office Maintenance		✓			
Coordination with other Consultants					✓
Overall Grading*					

** Note: Kindly grade the student as per his/her overall performance in the office during the assessment month** 80/90


7. **Any other Remarks:** Good improvement. Needs more attention to details and understanding of architectural drawings.

Signature of the Head of the Office / Organization (With Seal)

BASVANI

PROJECT BREIF:

Project- Residential, Architecture and Interior
Site Area- 3000 sq.ft
Area- 3200 sq.ft
Location- KK Nagar, Madurai
Year- Ongoing

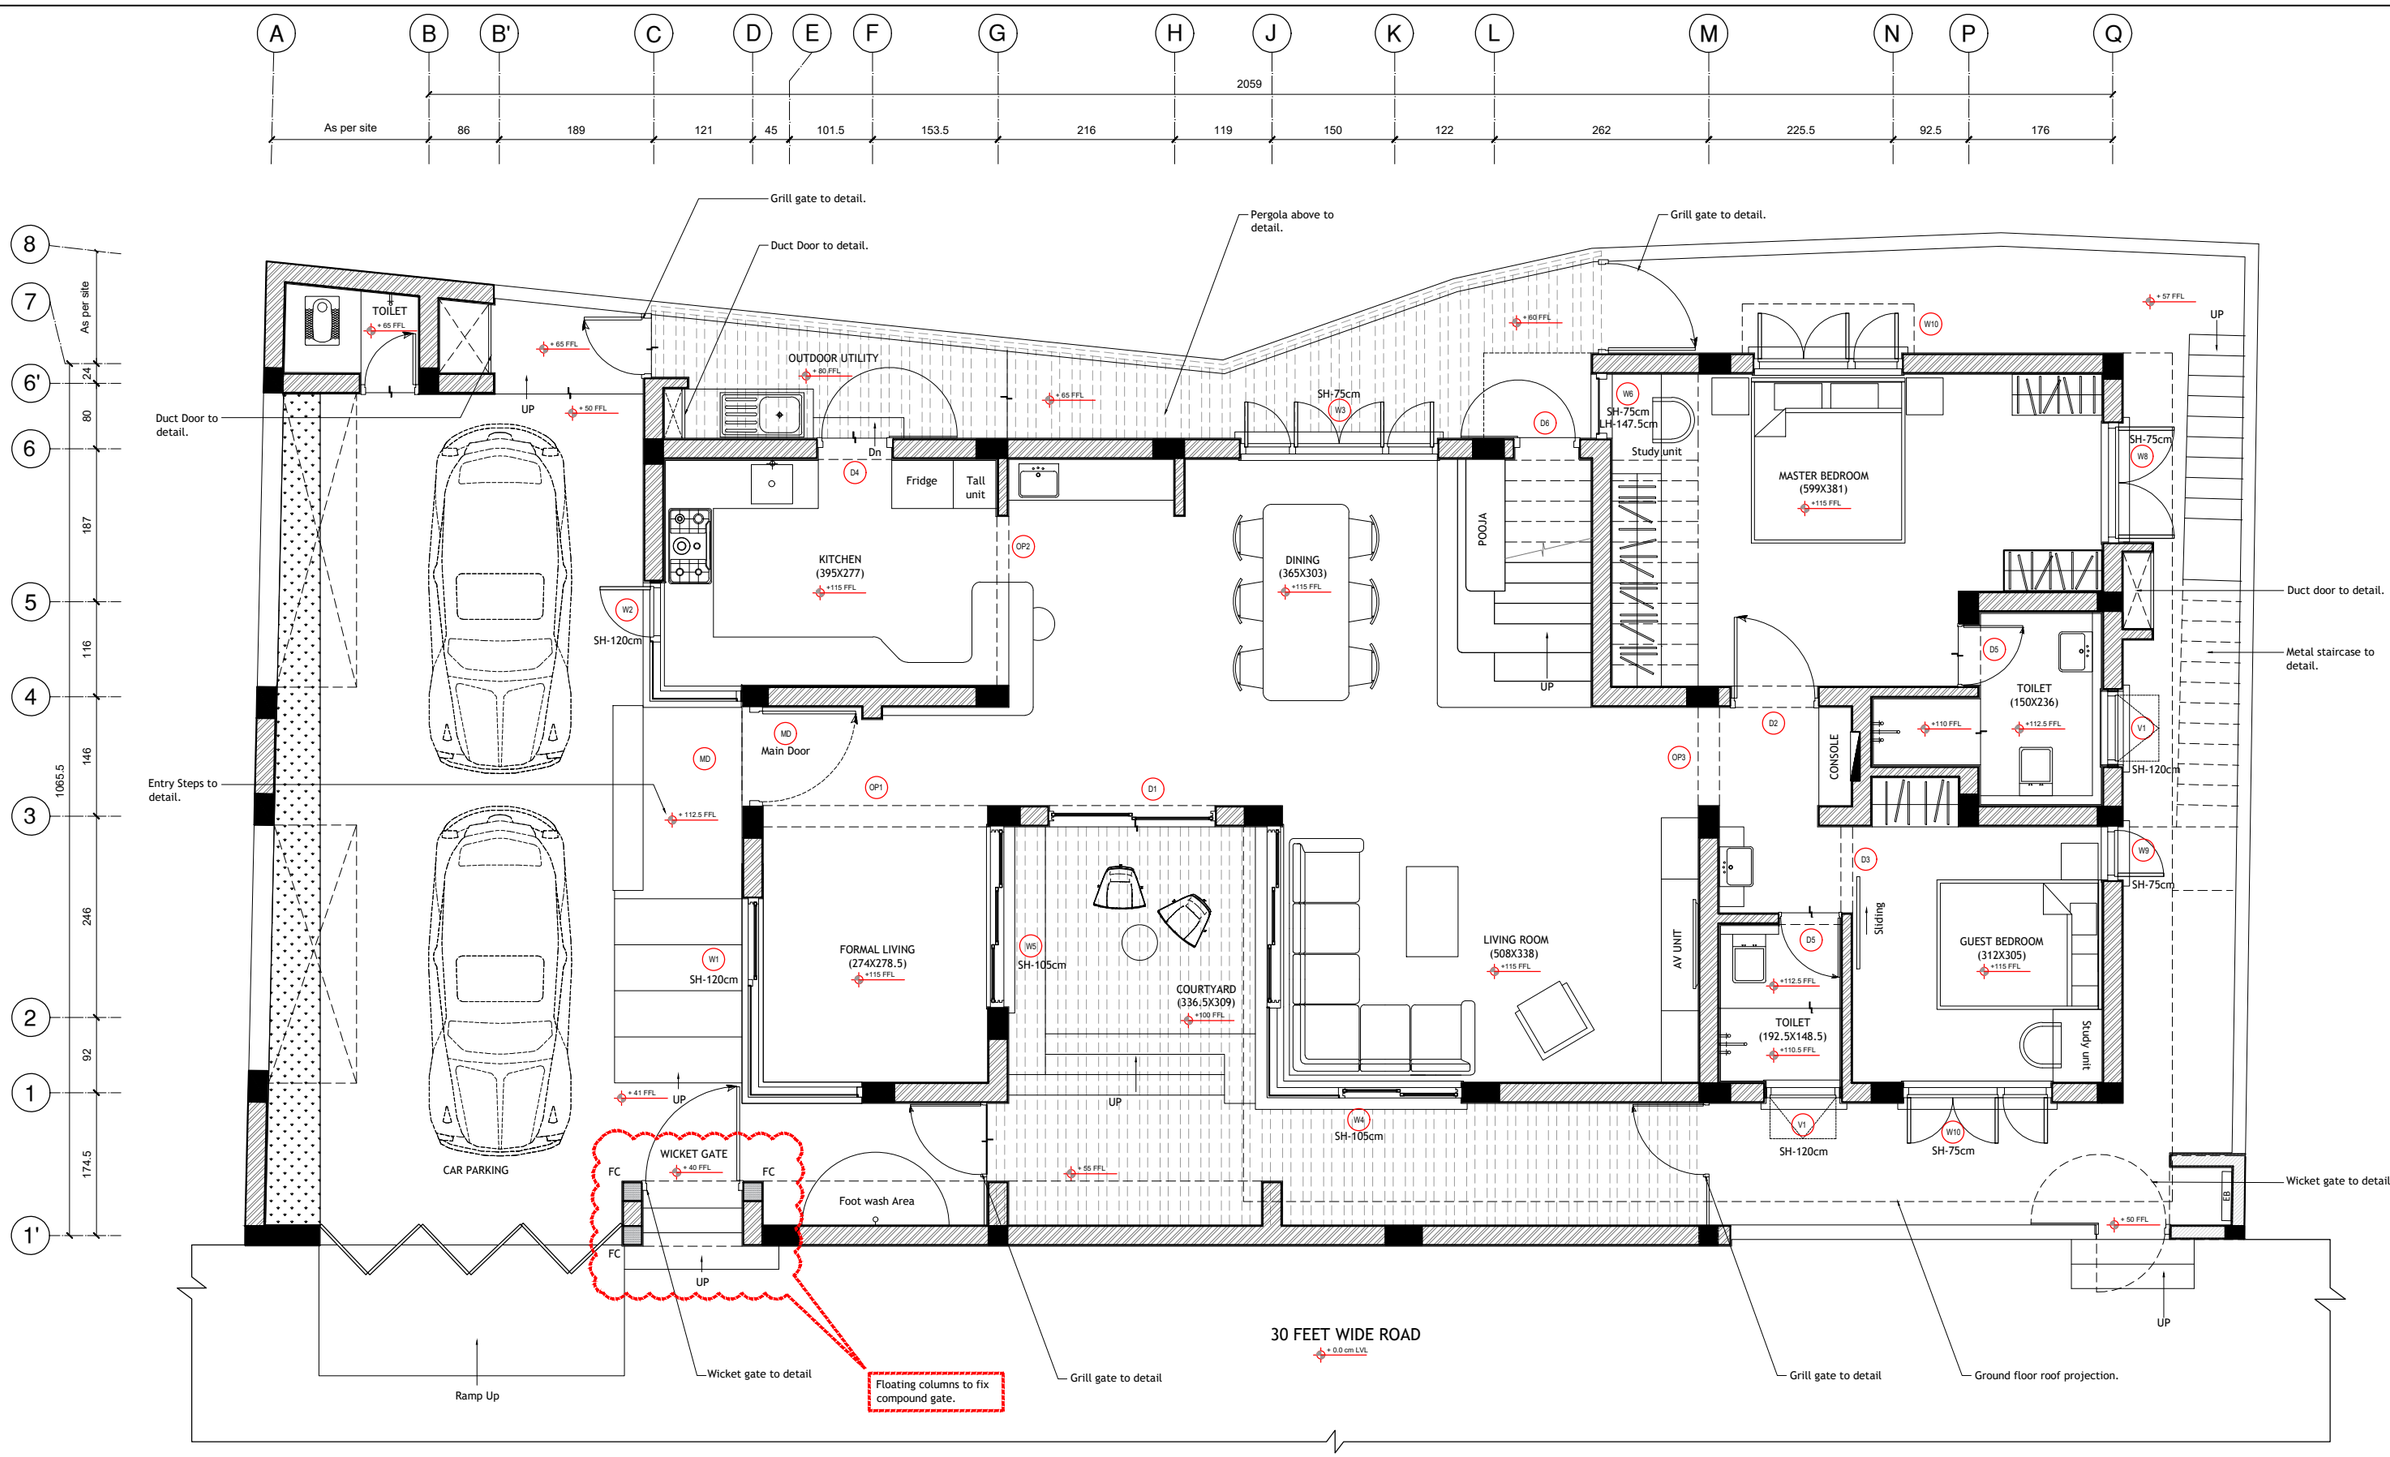

NOTES

- All dimensions and levels are in Centimeters, unless othwerwise specified.
- All dimensions and levels are from raw surface, unless otherwise specified.
- Only written dimensions should be followed.
- For details such as doors, windows, grills, gates, skylight, staircase, handrail railing, etc., refer respective Architectural Detail drawings.
- This drawing shall be co-related and read in conjunction with respective consultants.
- Any discrepancies from approved drawings shall be brought to the notice of the architect prior to execution.
- All toilets, utility, balcony will have sunken floors for waterproofing as per specification.
- All roof slabs are to be water proofed and insulated as per specifications.

DOORS & OPENINGS

SYMBOL	WIDTH	LINTEL	NOS
MD	120	240	1
D1	200	240	1
D2	105	240	1
D3	105	240	1
D4	90	240	1
D5	75	240	2
D6	75	170	1
OP1	274	240	1
OP2	207	240	1
OP3	120	240	1

SYMBOL	WIDTH	LINTEL	NOS

WINDOWS & VENTILATORS

SYMBOL	WIDTH	LINTEL	SILL	NOS
W1	267+120.5	240	105	1
W2	94+125	240	120	1
W3	240	240	60	1
W4	312+218	240	105	1
W5	220	240	105	1
W6	78	147.5	105	1
W7	145	240	75	1
W8	65	240	75	1
W10	180	240	75	1
V1	90	240	120	2

SYMBOL	WIDTH	LINTEL	SILL	NOS

No.	Date	Description

REVISION

Client : Mr.Baskaran & Mrs.Vani

Project Title : BasVani House

Drawing Type : REFERENCE COPY

Drawing Title : GROUND FLOOR PLAN


North Point: N

ARCHITECTS : KAPOK ARCHITECTS

No 51/1, Justice Ramaswamy Street, Kamaraj Avenue 2nd Street, Adyar, Chennai - 600 020
Ph : +91 44 42029346 | e-Mail : info@kpok.in

Project Architect	Ar.Geetha Priya
Drawn	Ar.Madhan
Checked	Ar.Nishanth
Project No.	Ar02
Drawing No.	
Date	22-03-2023
Rev. No	R0
Scale :	1:100
Sheet Size :	A3

© This drawing is the property of Kapok Architects and is not to be copied or used without their permission.

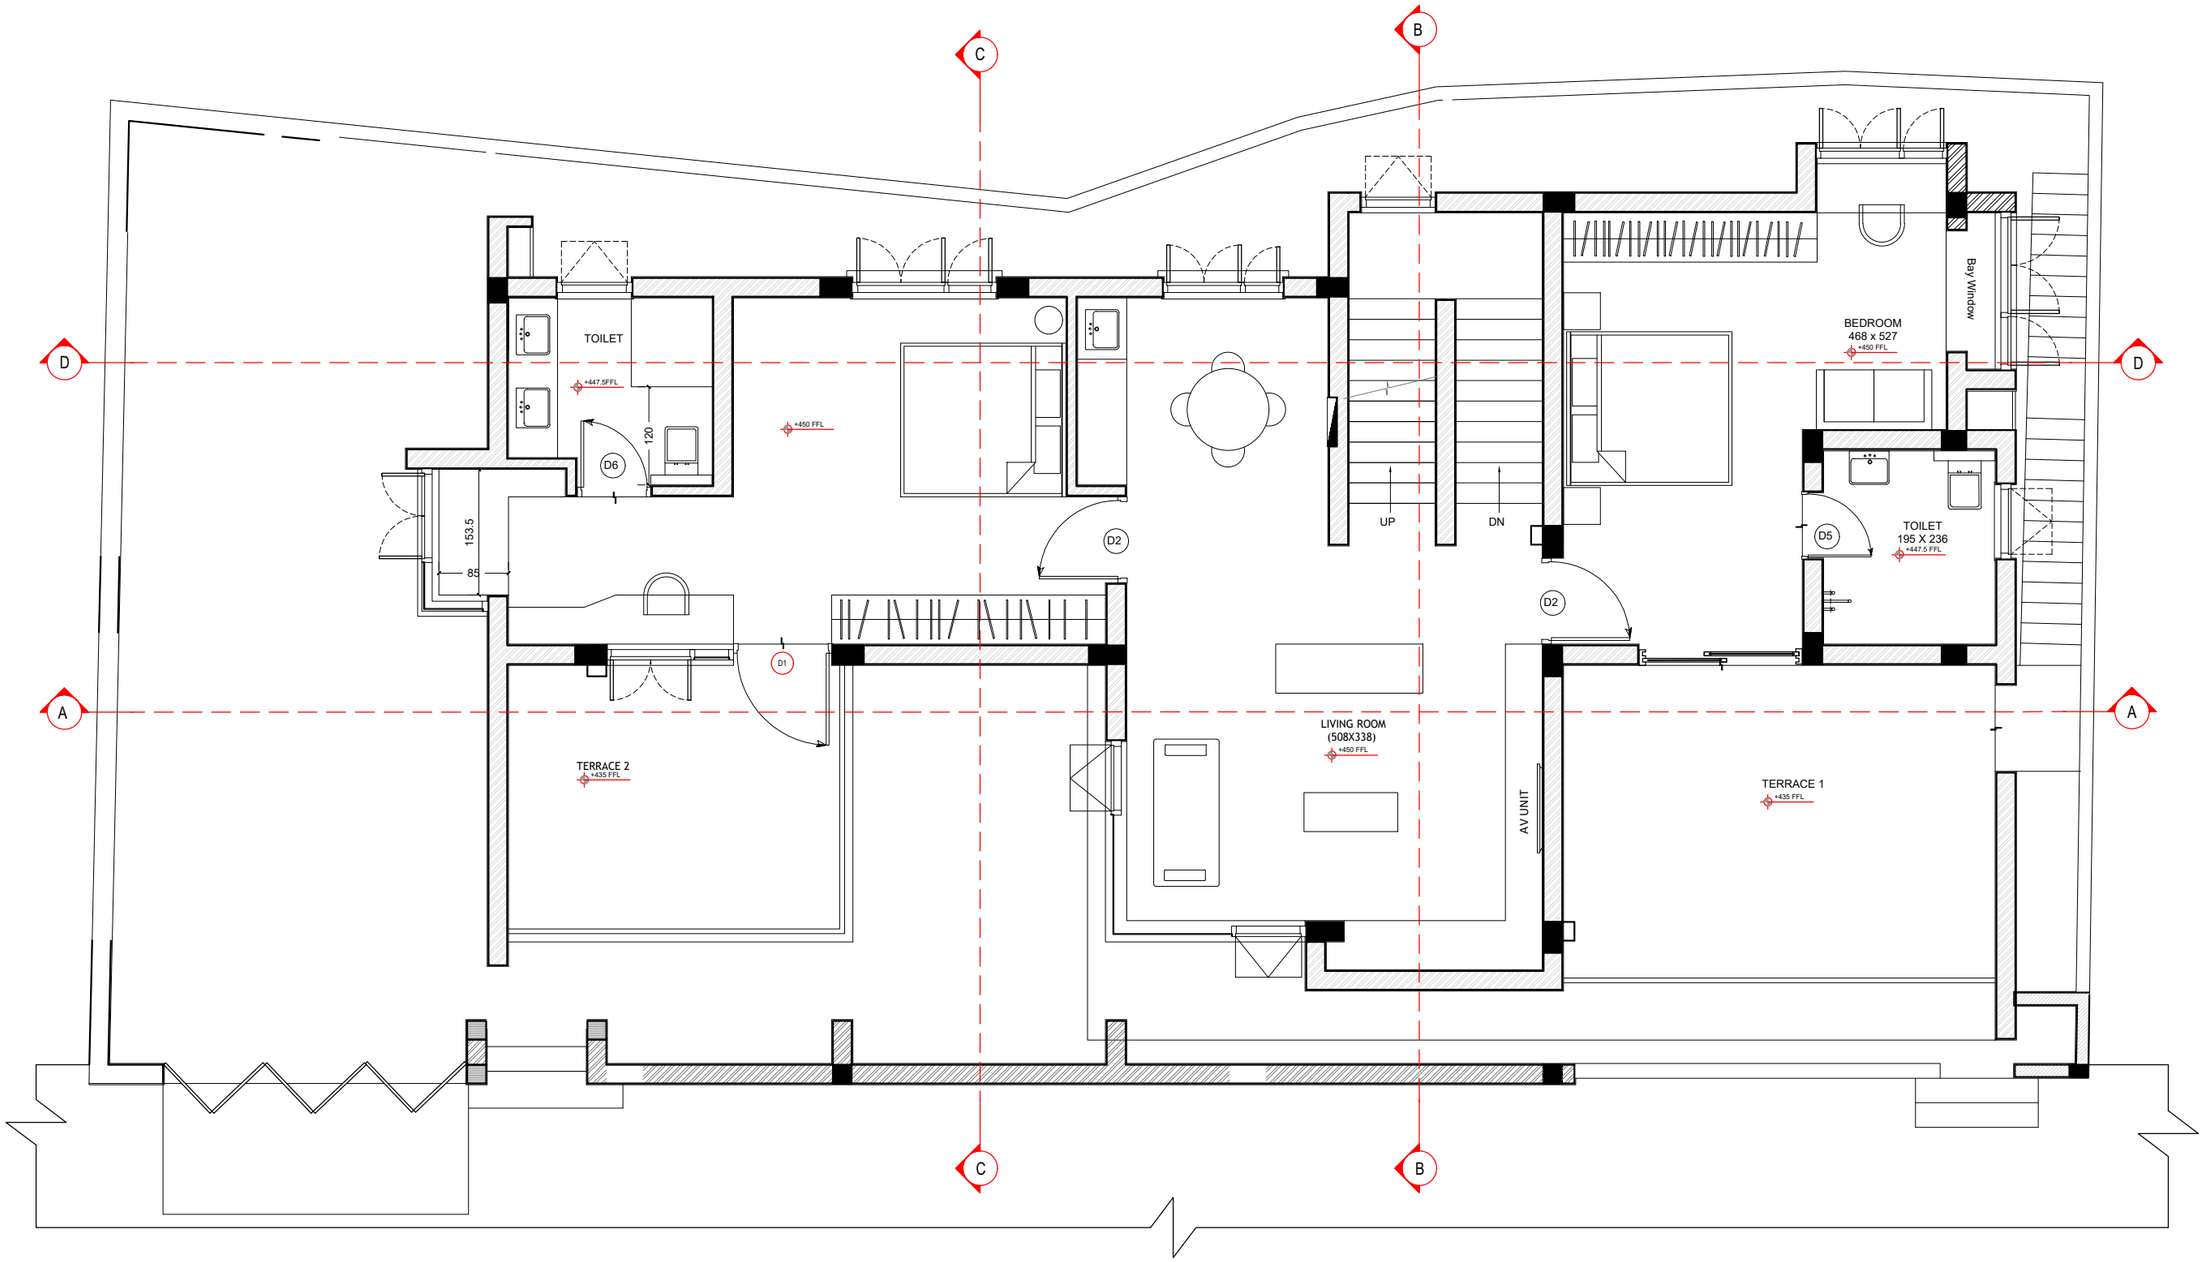

NOTES

- All dimensions and levels are in Centimeters, unless othwerwise specified.
- All dimensions and levels are from raw surface, unless otherwise specified.
- Only written dimensions should be followed.
- For details such as doors, windows, grills, gates, skylight, staircase, handrail railing, etc., refer respective Architectural Detail drawings.
- This drawing shall be co-related and read in conjunction with respective consultants.
- Any discrepancies from approved drawings shall be brought to the notice of the architect prior to execution.
- All toilets, utility, balcony will have sunken floors for waterproofing as per specification.
- All roof slabs are to be water proofed and insulated as per specifications.

DOORS & OPENINGS

SYMBOL	WIDTH	LINTEL	NOS
MD	120	240	1
D1	200	240	1
D2	105	240	1
D3	105	240	1
D4	90	240	1
D5	75	240	2
D6	75	170	1
OP1	274	240	1
OP2	207	240	1
OP3	120	240	1

SYMBOL	WIDTH	LINTEL	NOS

WINDOWS & VENTILATORS

SYMBOL	WIDTH	LINTEL	SILL	NOS
W1	267+120.5	240	105	1
W2	94+125	240	120	1
W3	240	240	60	1
W4	312+218	240	105	1
W5	220	240	105	1
W6	78	147.5	105	1
W7	145	240	75	1
W8	65	240	75	1
W10	180	240	75	1
V1	90	240	120	2

SYMBOL	WIDTH	LINTEL	SILL	NOS

No.	Date	Description

REVISION

Client :
Mr.Baskaran & Mrs.Vani

Project Title :
BasVani House

ARCHITECTS :
KAPOK ARCHITECTS

No 51/1, Justice Ramaswamy Street, Kamaraj Avenue 2nd Street, Adyar, Chennai - 600 020
Ph : +91 44 42029346 | e-Mail : info@kpok.in

Drawing Type :
REFERENCE COPY

Drawing Title :
GROUND FLOOR PLAN


North Point
N

Project Architect	Ar.Geetha Priya
Drawn	Ar.Madhan
Checked	Ar.Nishanth
Project No.	Ar02
Drawing No.	


Date	22-03-2023	Rev. No	R0	Scale : 1:100

© This drawing is the property of Kapok Architects and is not to be copied or used without their permission.


Sheet Size : A3

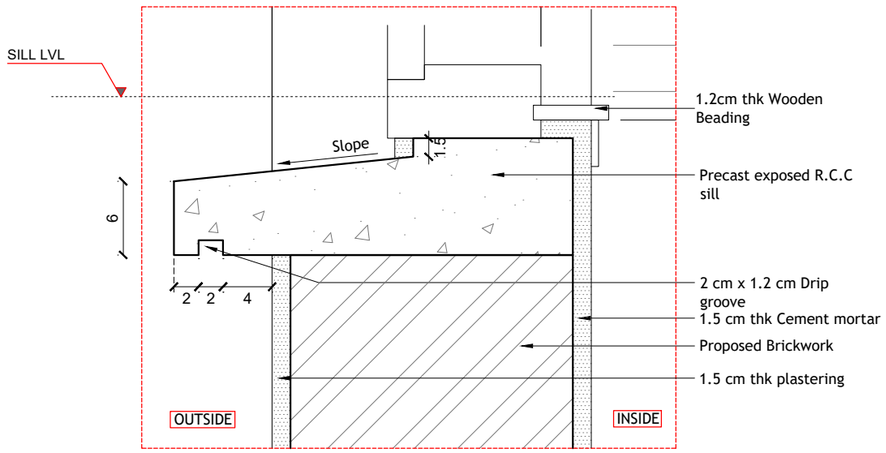

Detail A - SILL MOULDING DETAIL
SCALE 1:5

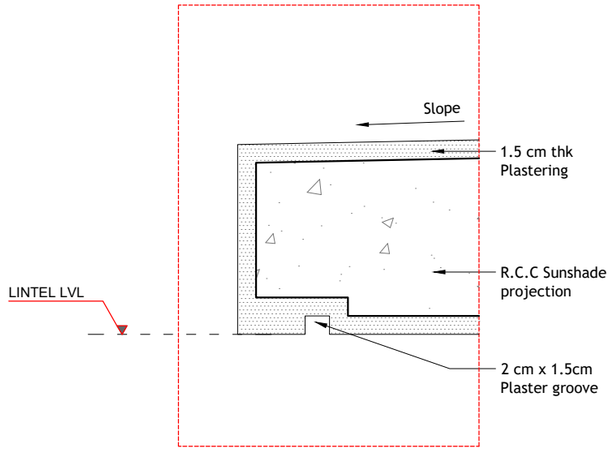


Detail B - WATER CUTTING DETAIL - SUNSHADE /BEAM/SLAB
SCALE 1:5

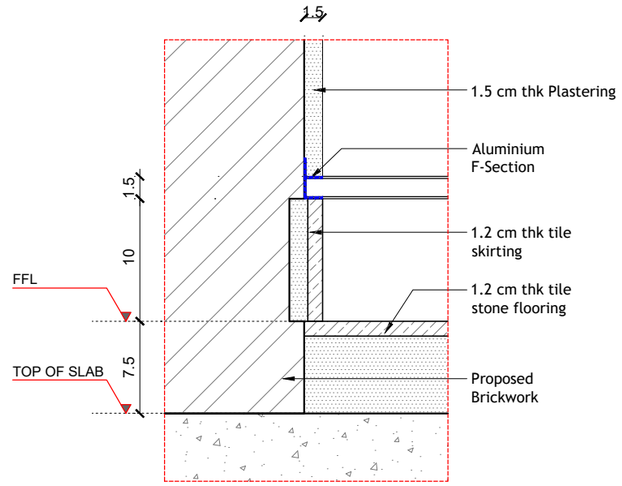


DETAIL C - TYPICAL SKIRTING DETAIL
SCALE 1:5


NOTE :
Skirting & plaster on the same line in section

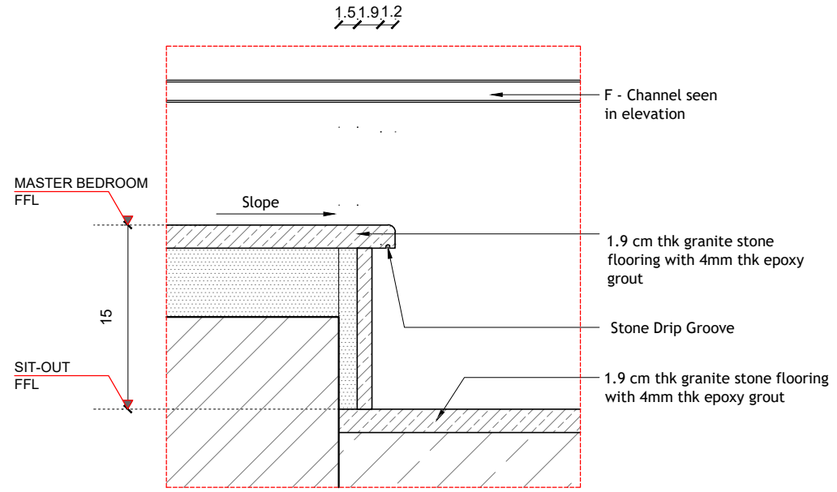

DETAIL D- SITOUT STEP DETAIL
SCALE 1:5

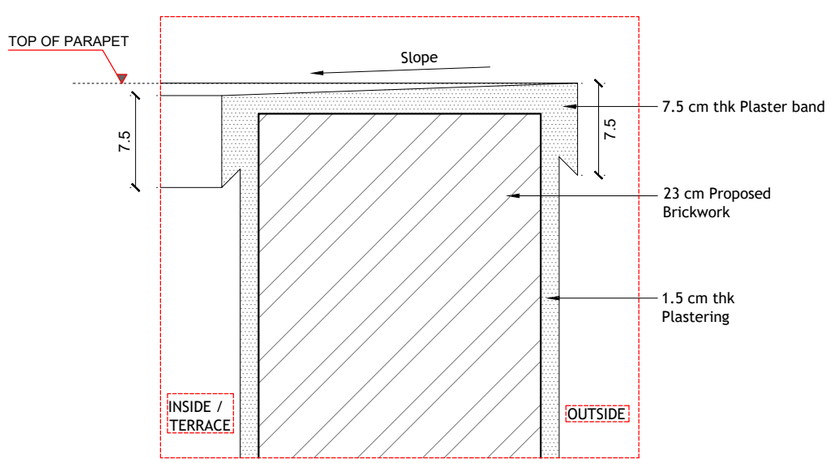

DETAIL E - TYPICAL PLASTER EDGE IN PARAPET DETAIL
SCALE 1:5

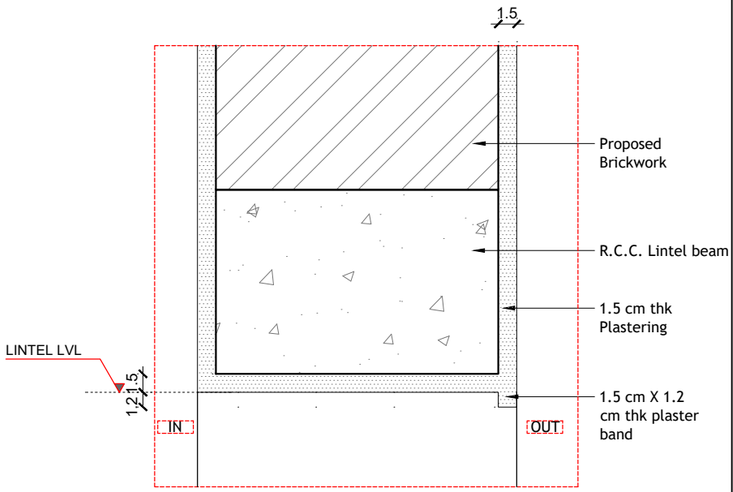

Detail F - WATER CUTTING PLASTER BAND DETAIL
SCALE 1:5

NOTES

- All dimensions and levels are in Centimeters, unless othwerwise specified.
- All dimensions and levels are from raw surface, unless otherwise specified.
- Only written dimensions should be followed.
- For details such as doors, windows, grills, gates, skylight, staircase, handrail railing, etc., refer respective Architectural Detail drawings.
- This drawing shall be co-related and read in conjunction with respective consultants.
- Any discrepancies from approved drawings shall be brought to the notice of the architect prior to execution.
- All toilets, utility, balcony will have sunken floors for waterproofing as per specification.
- All roof slabs are to be water proofed and insulated as per specifications.

No.	Date	Description

REVISION

Client : Mr.Baskaran

Project Title : BasVani House

ARCHITECTS :

KAPOK ARCHITECTS

No 51/1, Justice Ramaswamy Street, Kamaraj Avenue 2nd Street, Adyar, Chennai - 600 020
Ph : +91 44 42029346 | e-Mail : info@kpok.in

Drawing Type : Reference copy

Drawing Title : SECTION AA'


North Point: N

Project Architect	Ar.Geetha Priya
Drawn	Ar.Anagha Treesa
Checked	Ar.Nishanth
Project No.	Ar02
Drawing No.	


Date	06-03-2023	Rev. No	R0	Scale : 1:100

© This drawing is the property of Kapok Architects and is not to be copied or used without their permission.

Sheet Size : A3

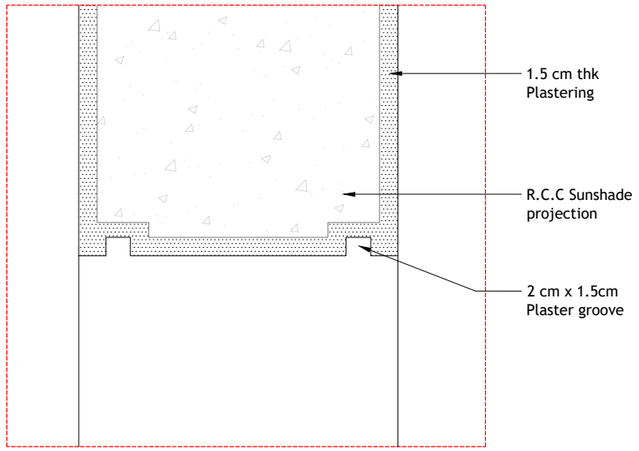


DETAIL G - WATER CUTTING DETAIL IN DROP WALL
SCALE 1:5

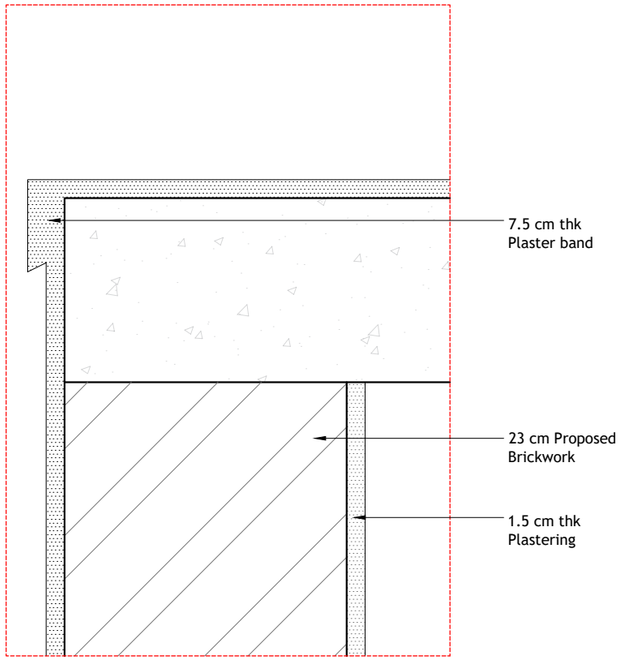


DETAIL H - TYPICAL PLASTER EDGE IN PARAPET DETAIL
SCALE 1:5

DETAIL I - SCREED CONCRETE DETAIL -1 (IN PLAN)
SCALE 1:5

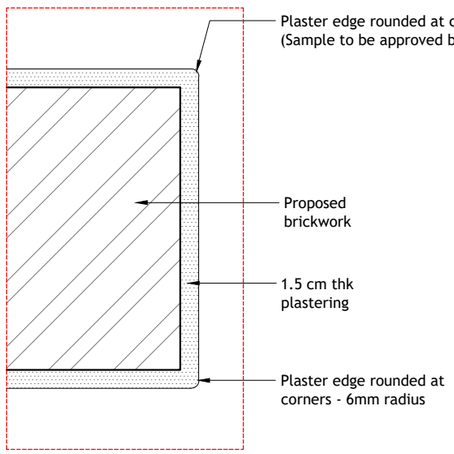

Detail J - TYPICAL PLASTER EDGE DETAIL
SCALE 1:5

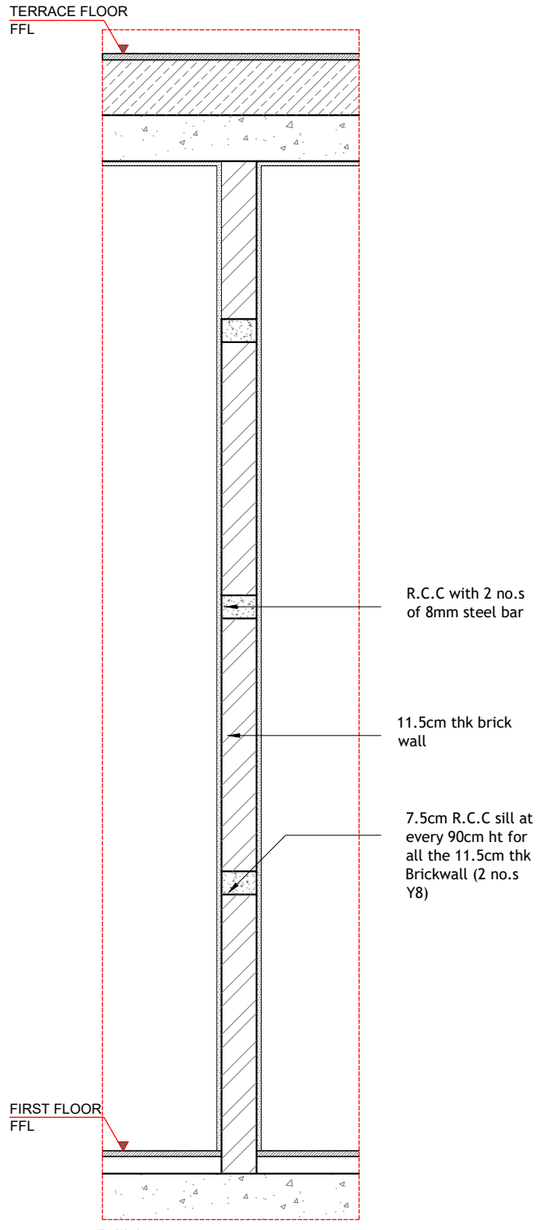

NOTES

- All dimensions and levels are in Centimeters, unless othwerwise specified.
- All dimensions and levels are from raw surface, unless otherwise specified.
- Only written dimensions should be followed.
- For details such as doors, windows, grills, gates, skylight, staircase, handrail railing, etc., refer respective Architectural Detail drawings.
- This drawing shall be co-related and read in conjunction with respective consultants.
- Any discrepancies from approved drawings shall be brought to the notice of the architect prior to execution.
- All toilets, utility, balcony will have sunken floors for waterproofing as per specification.
- All roof slabs are to be water proofed and insulated as per specifications.

No.	Date	Description

REVISION

Client : Mr.Baskaran

Project Title : BasVani House

ARCHITECTS :

KAPOK ARCHITECTS

No 51/1, Justice Ramaswamy Street, Kamaraj Avenue 2nd Street, Adyar, Chennai - 600 020
Ph : +91 44 42029346 | e-Mail : info@kpok.in

Drawing Type : Reference copy

Drawing Title : SECTION AA'

North Point


N

Project Architect	Ar.Geetha Priya
Drawn	Ar.Anagha Treesa
Checked	Ar.Nishanth
Project No.	Ar02
Drawing No.	

Date	06-03-2023	Rev. No	R0	Scale : 1:100

© This drawing is the property of Kapok Architects and is not to be copied or used without their permission.

Sheet Size : A3

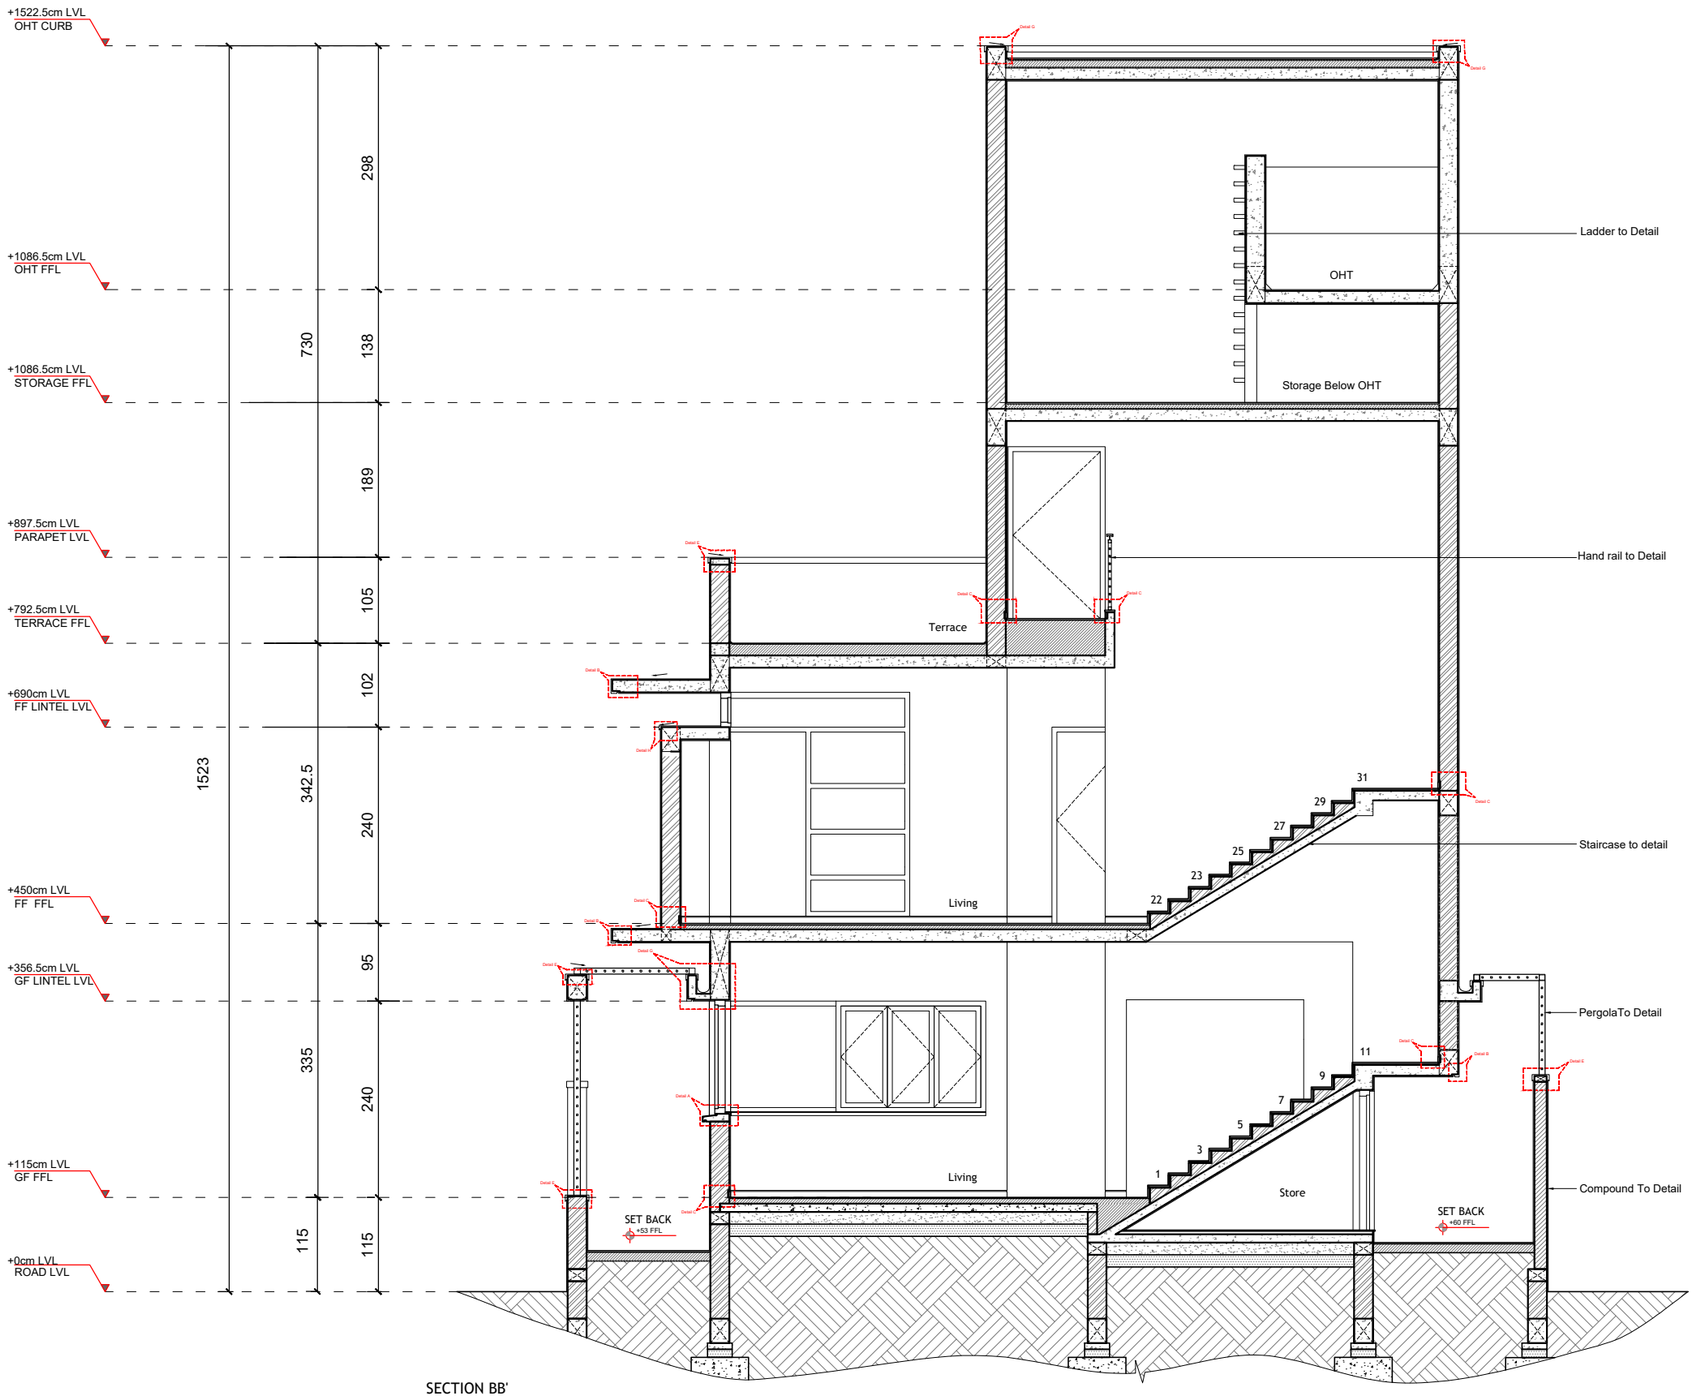

SECTION BB'

NOTES

- All dimensions and levels are in Centimeters, unless othwerwise specified.
- All dimensions and levels are from raw surface, unless otherwise specified.
- Only written dimensions should be followed.
- For details such as doors, windows, grills, gates, skylight, staircase, handrail railing, etc., refer respective Architectural Detail drawings.
- This drawing shall be co-related and read in conjunction with respective consultants.
- Any discrepancies from approved drawings shall be brought to the notice of the architect prior to execution.
- All toilets, utility, balcony will have sunken floors for waterproofing as per specification.
- All roof slabs are to be water proofed and insulated as per specifications.

No.	Date	Description

REVISION

Client : Mr.Baskaran

Project Title : BasVani House

Drawing Type : Reference copy

Drawing Title : SECTION BB'

North Point

N

ARCHITECTS :

KAPOK ARCHITECTS


No 51/1, Justice Ramaswamy Street, Kamaraj Avenue 2nd Street, Adyar, Chennai - 600 020
Ph : +91 44 42029346 | e-Mail : info@kpok.in

Project Architect	Ar.Geetha Priya
Drawn	Ar.Madhan
Checked	Ar.Nishanth
Project No.	Ar02
Drawing No.	

Date	06-03-2023	Rev. No	R0	Scale : 1:100

© This drawing is the property of Kapok Architects and is not to be copied or used without their permission.

Sheet Size : A3

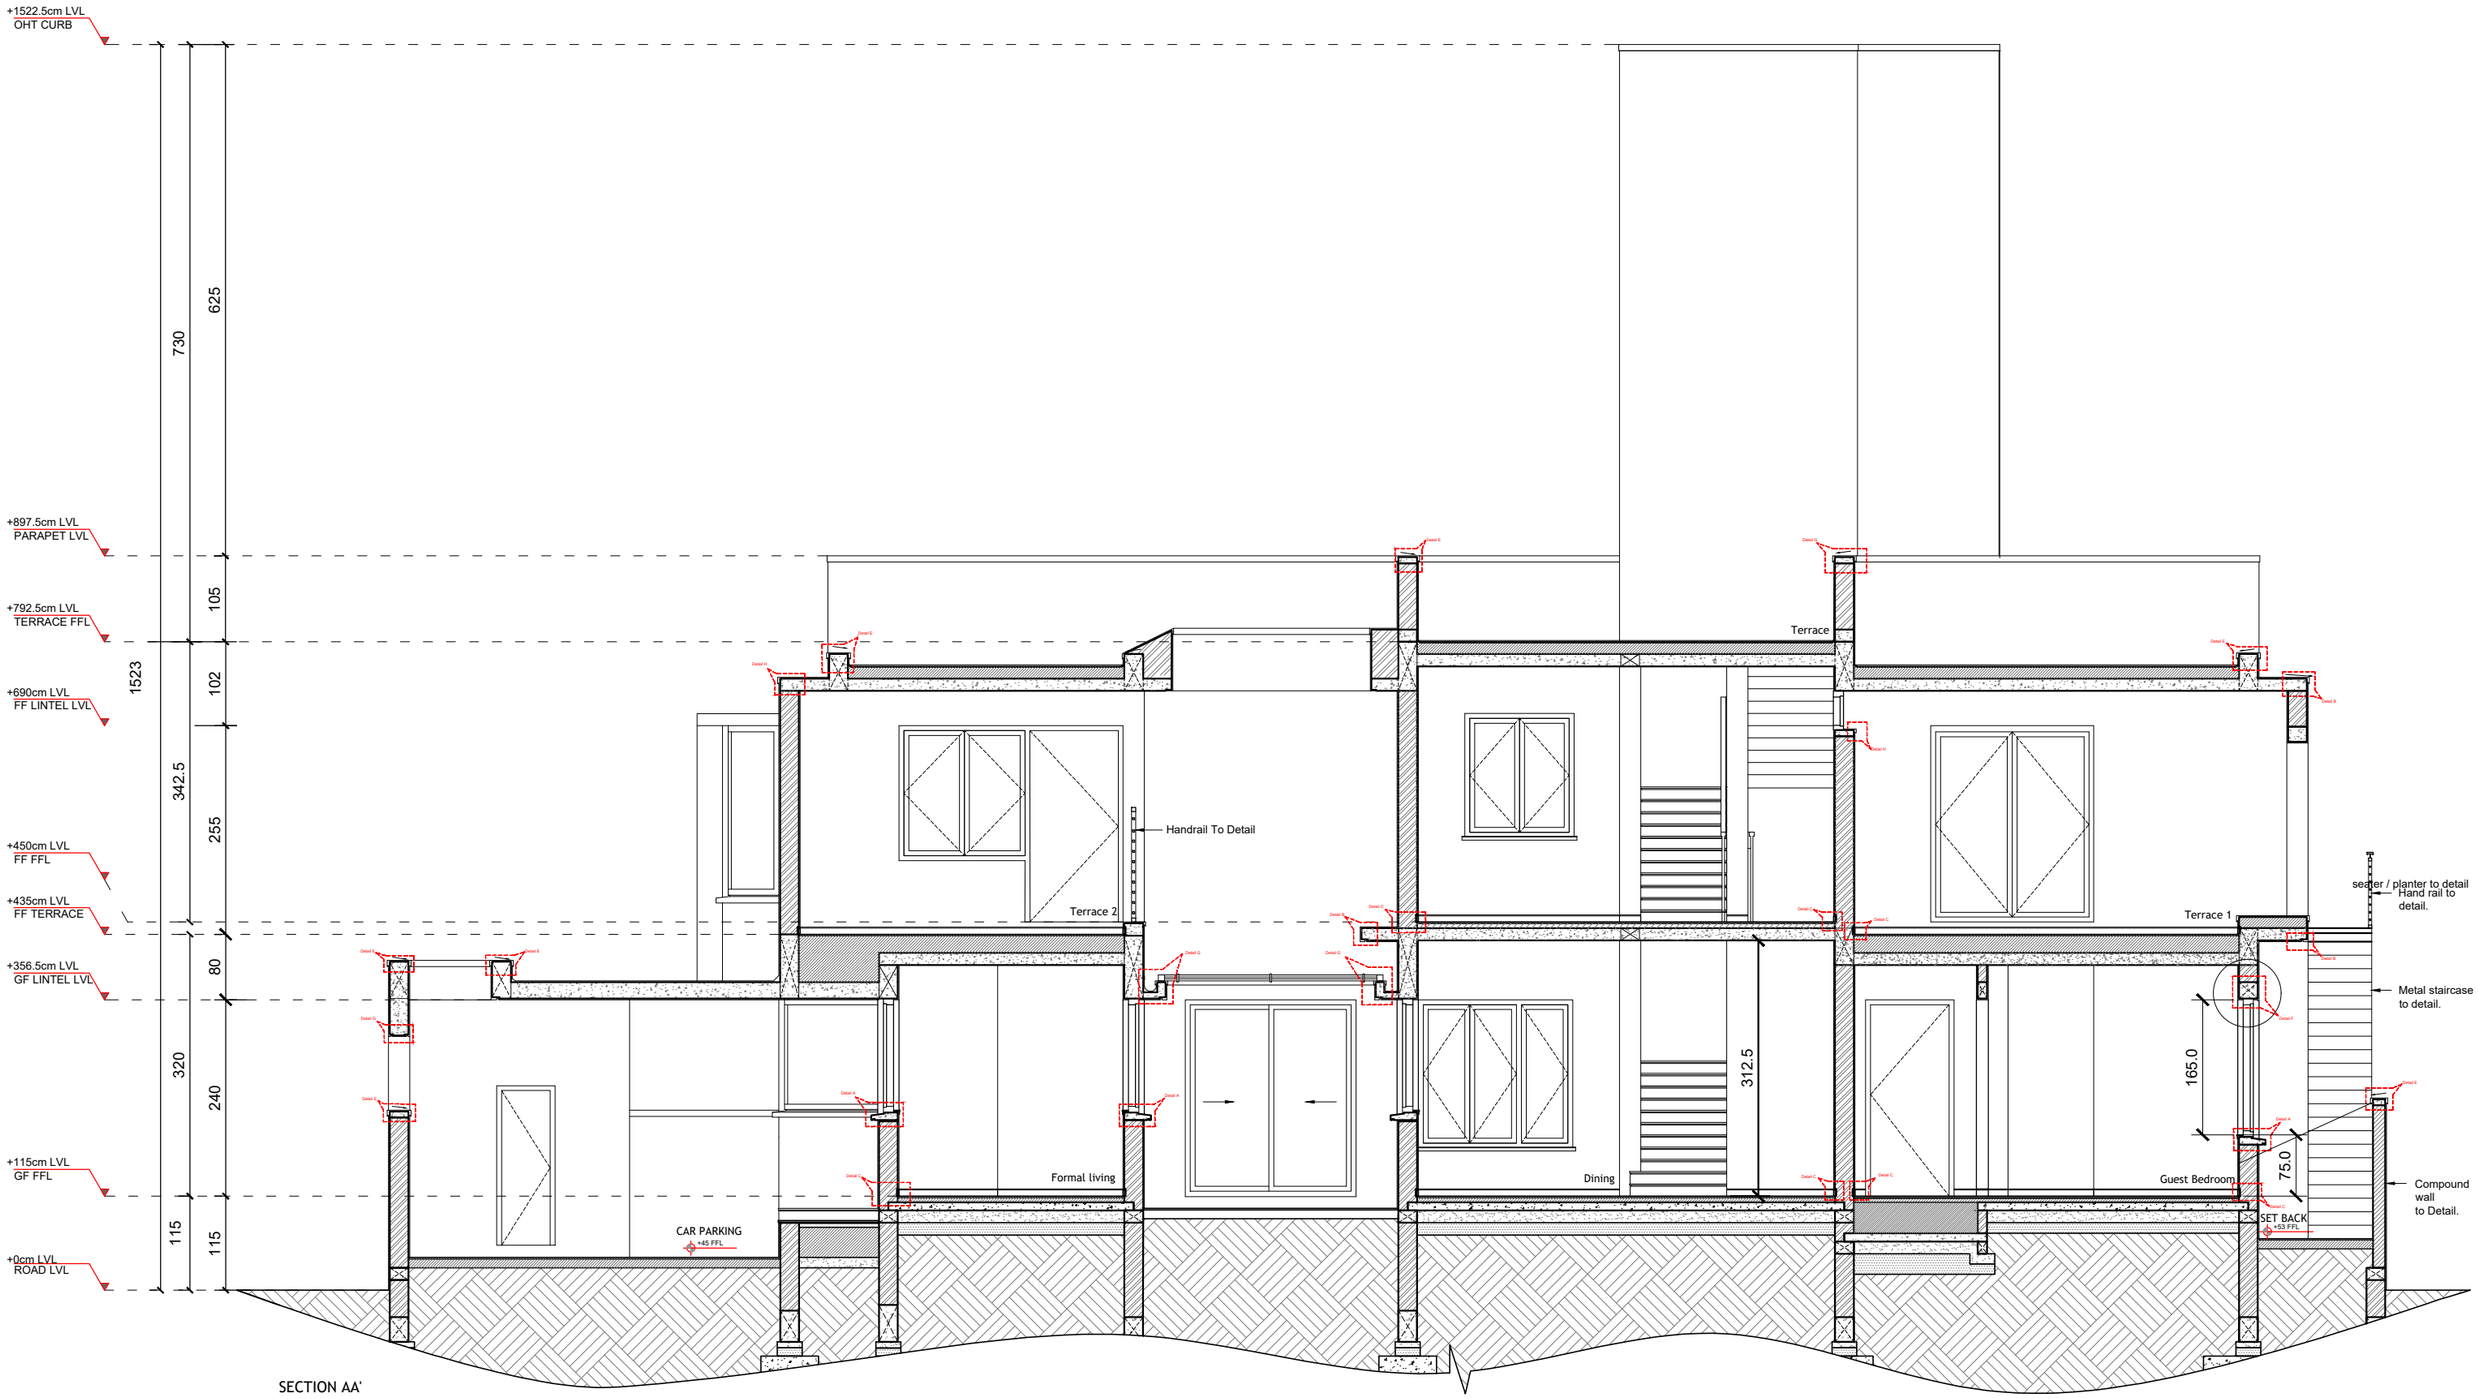

SECTION AA'

NOTES

- All dimensions and levels are in Centimeters, unless othwerwise specified.
- All dimensions and levels are from raw surface, unless otherwise specified.
- Only written dimensions should be followed.
- For details such as doors, windows, grills, gates, skylight, staircase, handrail railing, etc., refer respective Architectural Detail drawings.
- This drawing shall be co-related and read in conjunction with respective consultants.
- Any discrepancies from approved drawings shall be brought to the notice of the architect prior to execution.
- All toilets, utility, balcony will have sunken floors for waterproofing as per specification.
- All roof slabs are to be water proofed and insulated as per specifications.

No.	Date	Description

REVISION

Client :
Mr.Baskaran

Project Title :
BasVani House

ARCHITECTS :

KAPOK ARCHITECTS

No 51/1, Justice Ramaswamy Street, Kamaraj Avenue 2nd Street, Adyar, Chennai - 600 020
Ph : +91 44 42029346 | e-Mail : info@kpok.in

Drawing Type :
Reference copy

Drawing Title :
SECTION AA'

North Point
N

Project Architect	Ar.Geetha Priya
Drawn	Ar.Madhan
Checked	Ar.Nishanth
Project No.	Ar02
Drawing No.	

Date	06-03-2023	Rev. No	R0	Scale : 1:100

© This drawing is the property of Kapok Architects and is not to be copied or used without their permission.

Sheet Size : A3

WINDOW JOINERIES

3 Partition





4 Partition





5 Partition






LE DUPLEIX


PROJECT BREIF:

Project- Residential, Interior
Area-1900 sq.ft
Location- Koramangala, Bangalore
Year- Ongoing


The design of the duplex apartment follows a minimalistic approach as requested by the clients. The project is to be worked on a minimal time frame and budget. The main concern for the clients was the collection of dust. The mateials and detailiing are therefore decided based on maintenance and cleaning.

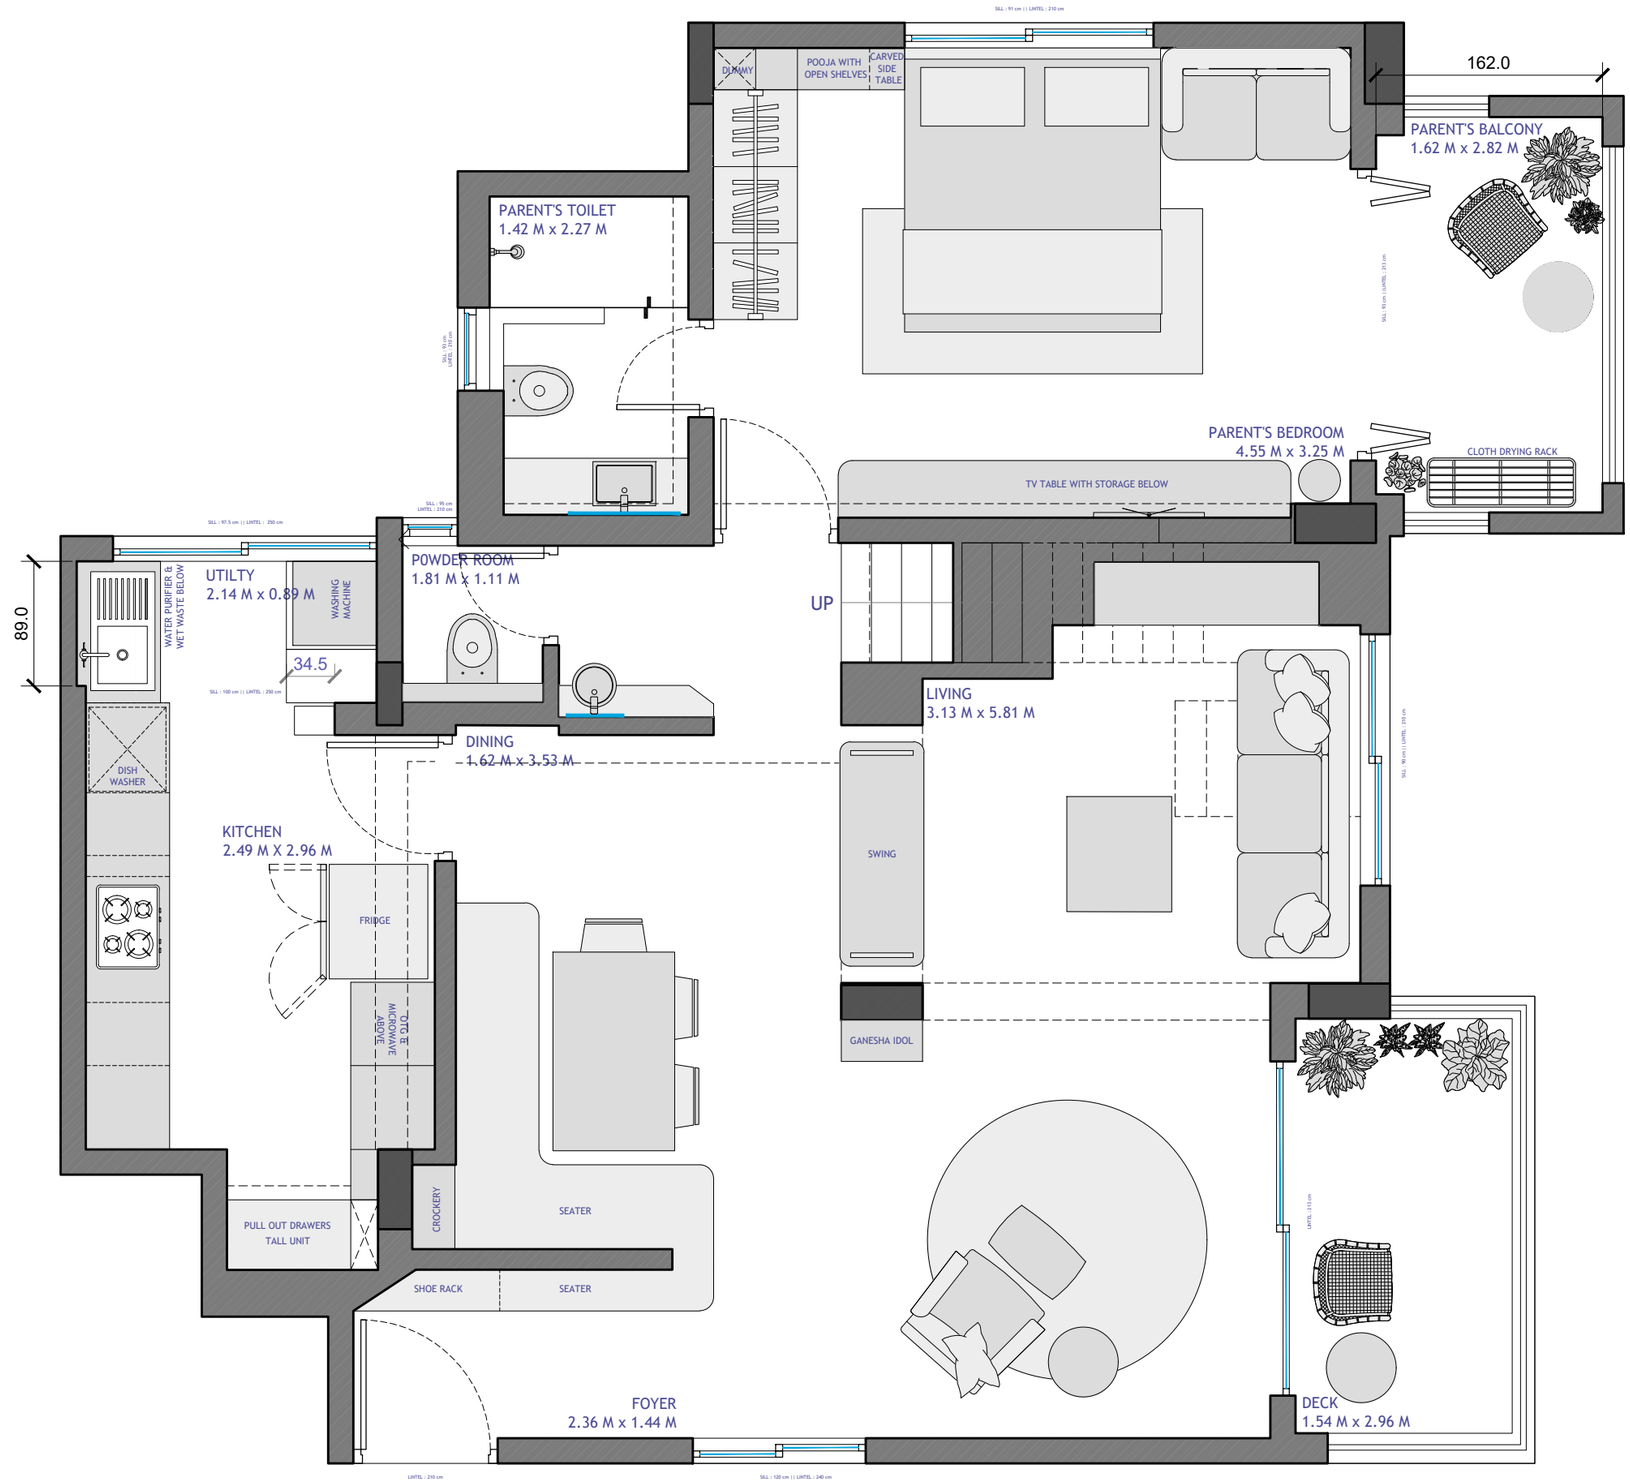
DUMMY
POOJA WITH OPEN SHELVES
CARVED SIDE TABLE
162.0
PARENT'S BALCONY
1.62 M x 2.82 M
PARENT'S TOILET
1.42 M x 2.27 M
PARENT'S BEDROOM
4.55 M x 3.25 M
CLOTH DRYING RACK
TV TABLE WITH STORAGE BELOW
UP
POWDER ROOM
1.81 M x 1.11 M
UTILTY
2.14 M x 0.89 M
WASHING MACHINE
WATER PURIFIER & WET WASTE BELOW
89.0
34.5
LIVING
3.13 M x 5.81 M
DINING
1.62 M x 3.53 M
DISH WASHER
KITCHEN
2.49 M X 2.96 M
FRIDGE
OTG & MICROWAVE ABOVE
SWING
GANESHA IDOL
PULL OUT DRAWERS TALL UNIT
CROCKERY
SEATER
SHOE RACK
SEATER
FOYER
2.36 M x 1.44 M
DECK
1.54 M x 2.96 M

LEVEL 0 PLAN

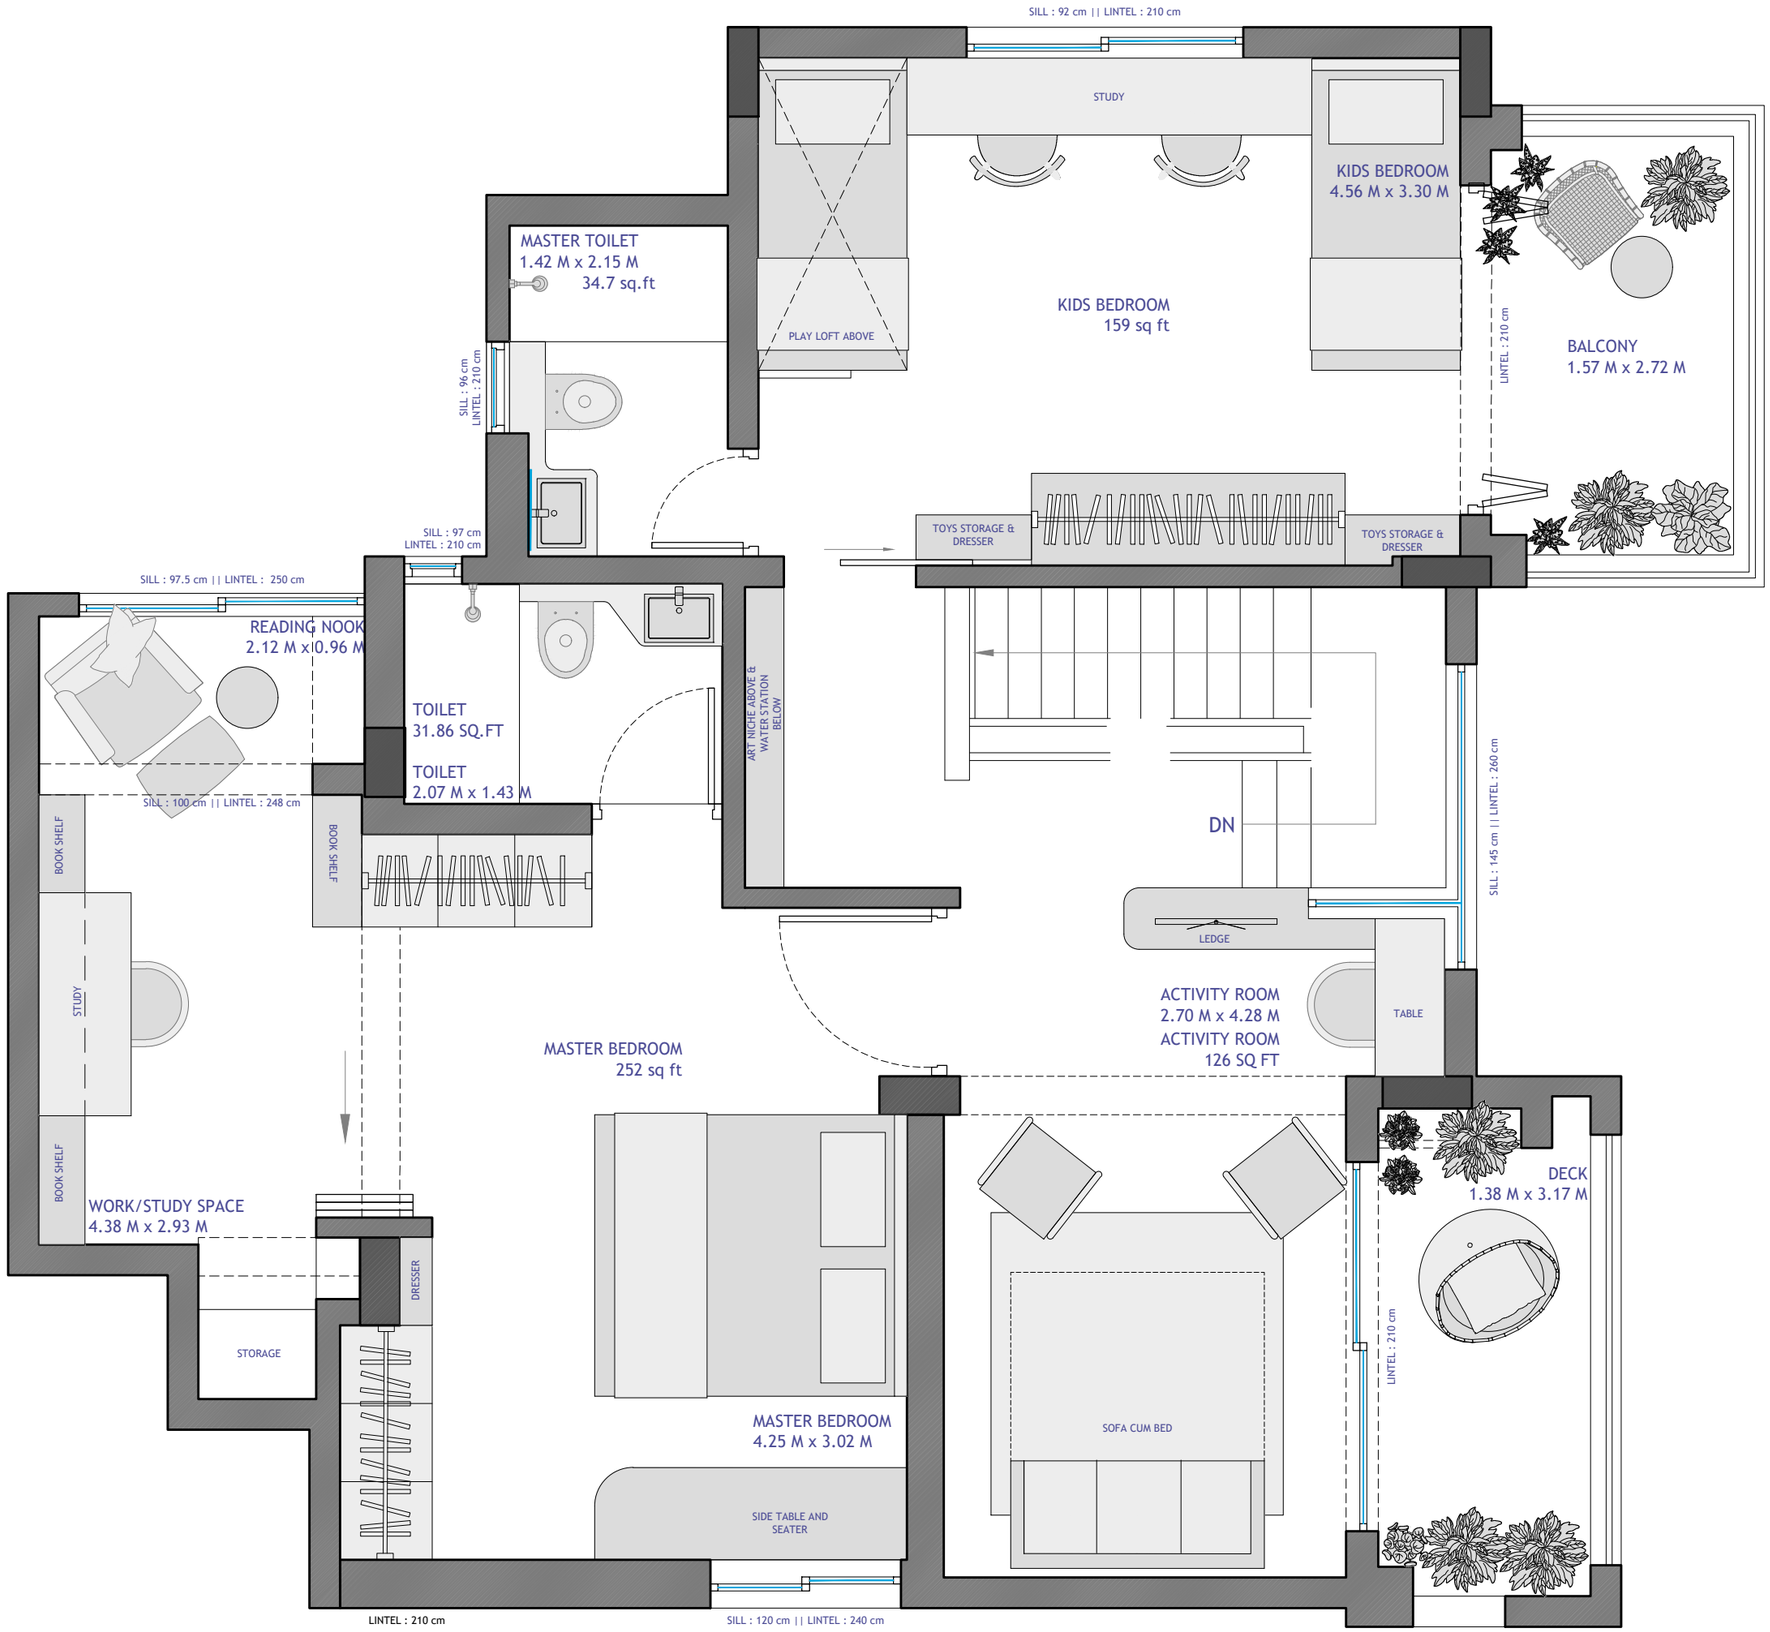

LEVEL 1 PLAN - OPTION 2

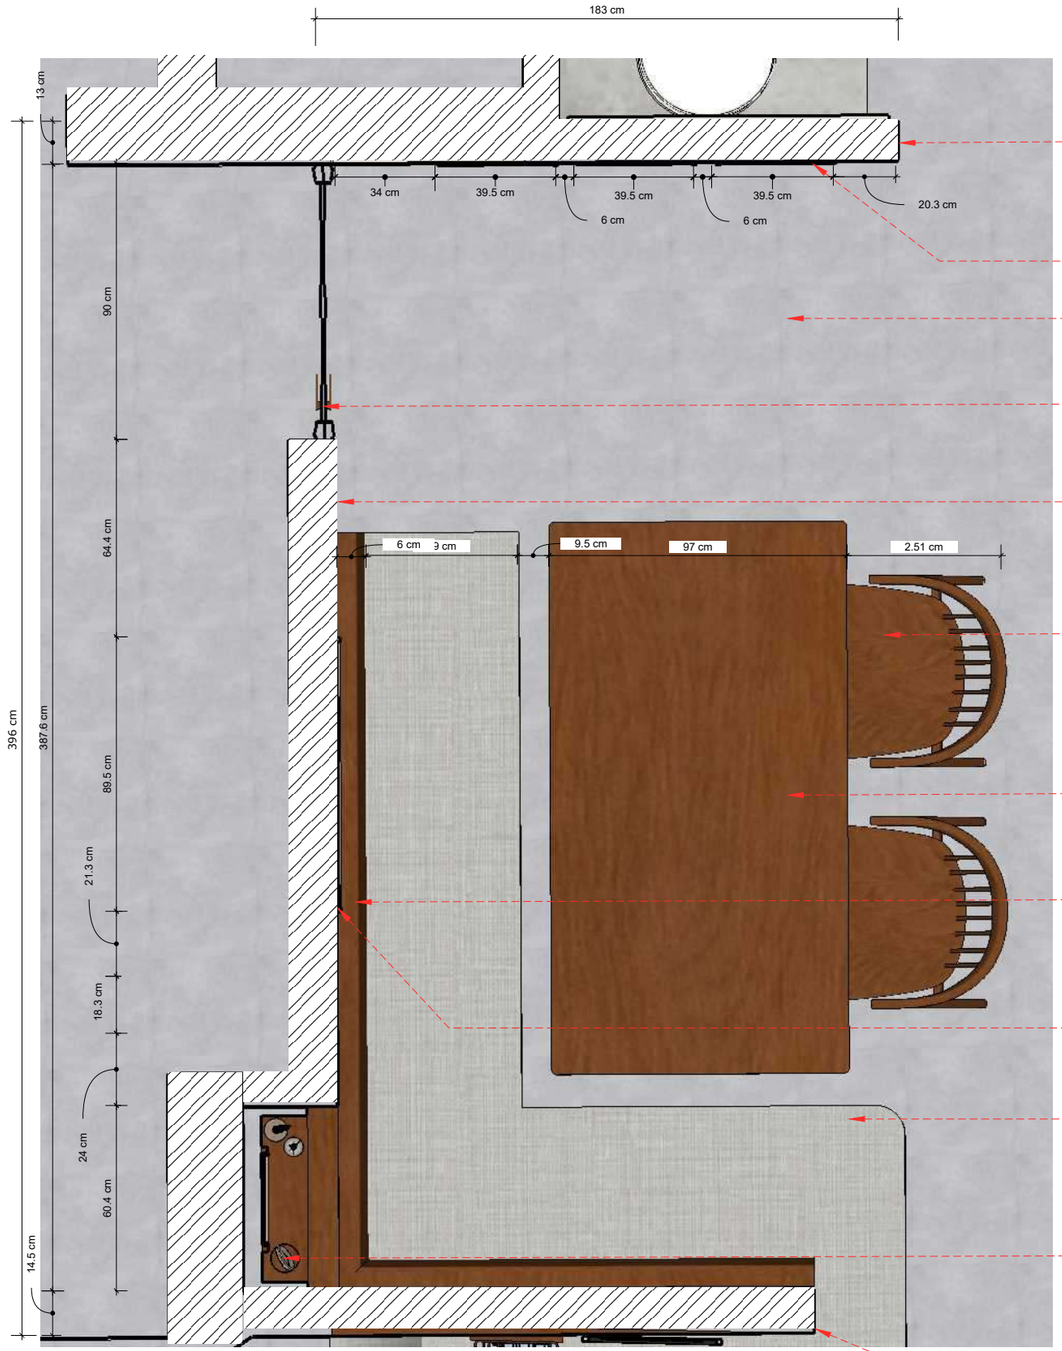

Exposed brick wall

Art work

1 cm thk Nexion
Grigio Chario floor tile

Double Swing Door

Wall texture Asian Paint

Dining Chair

Dining Table

Back rest


Light

Buit in seater

Art work


Exposed brick wall

A
3
DINING ELEVATION
Scale: 1 : 20

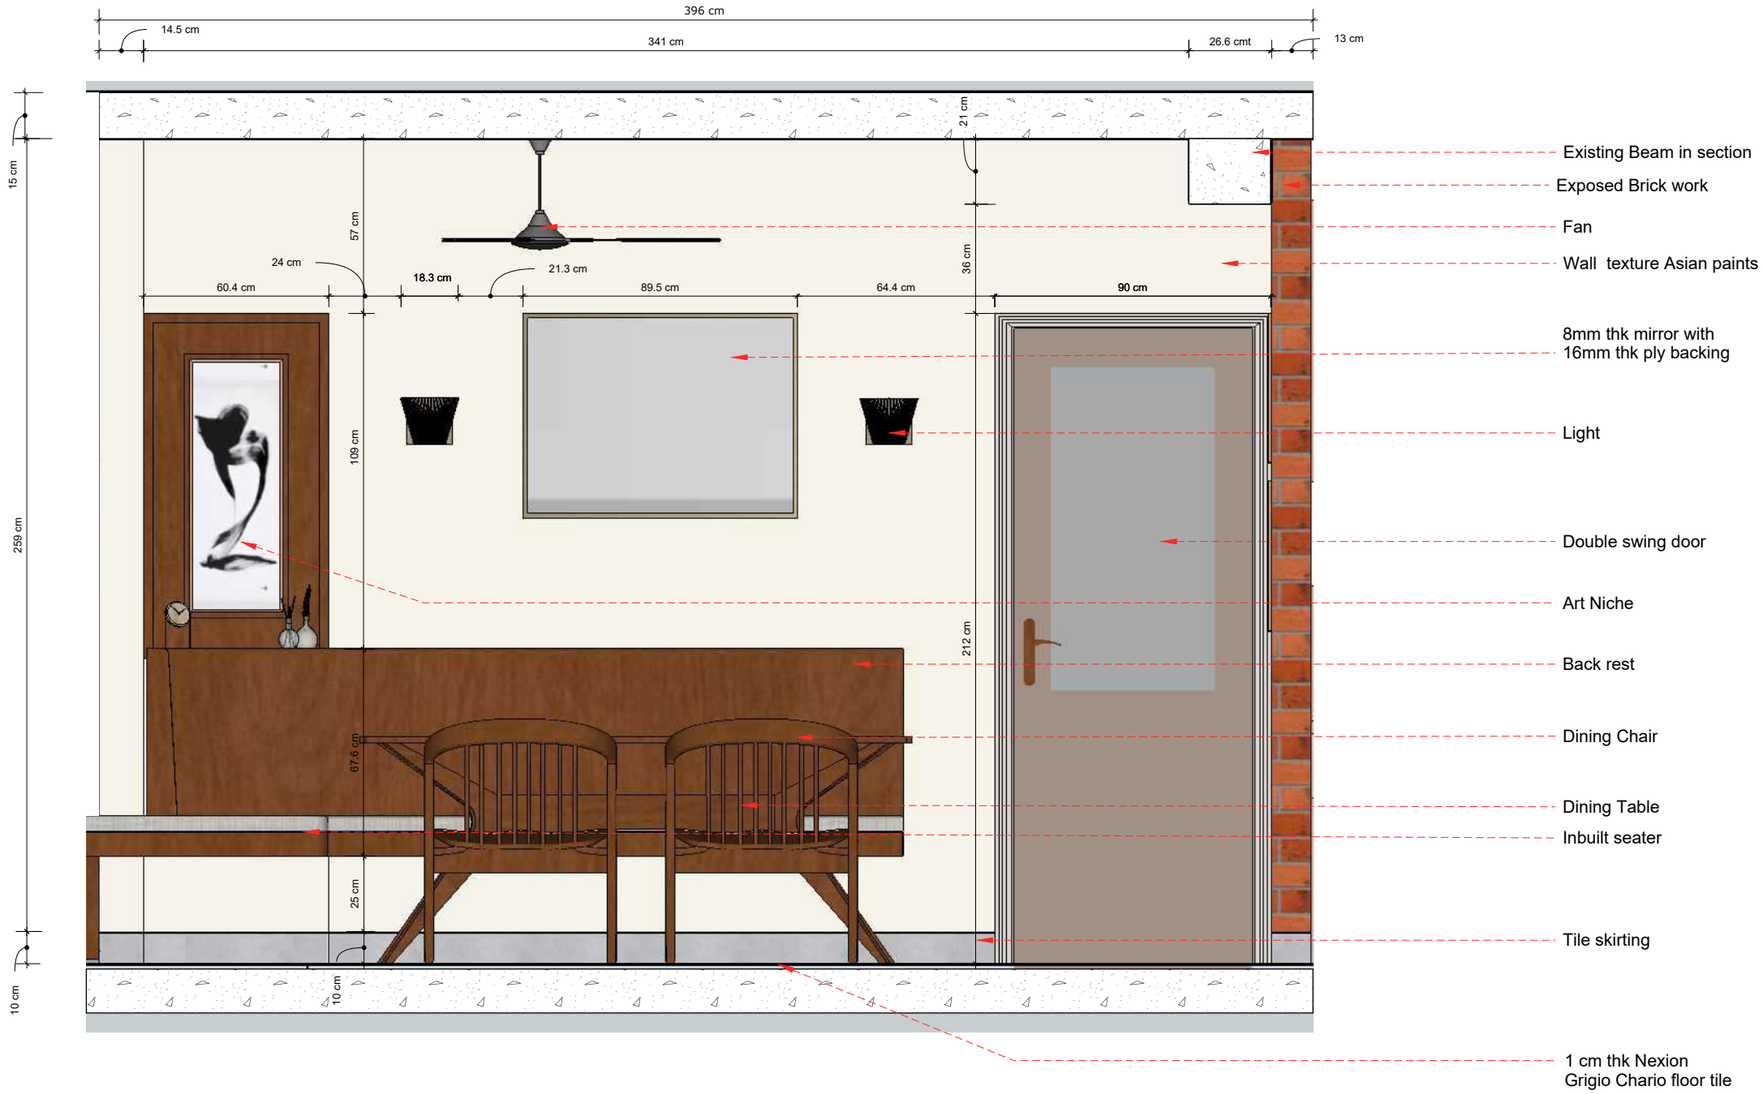

A/3 DINING ELEVATION

Scale: 1 : 20

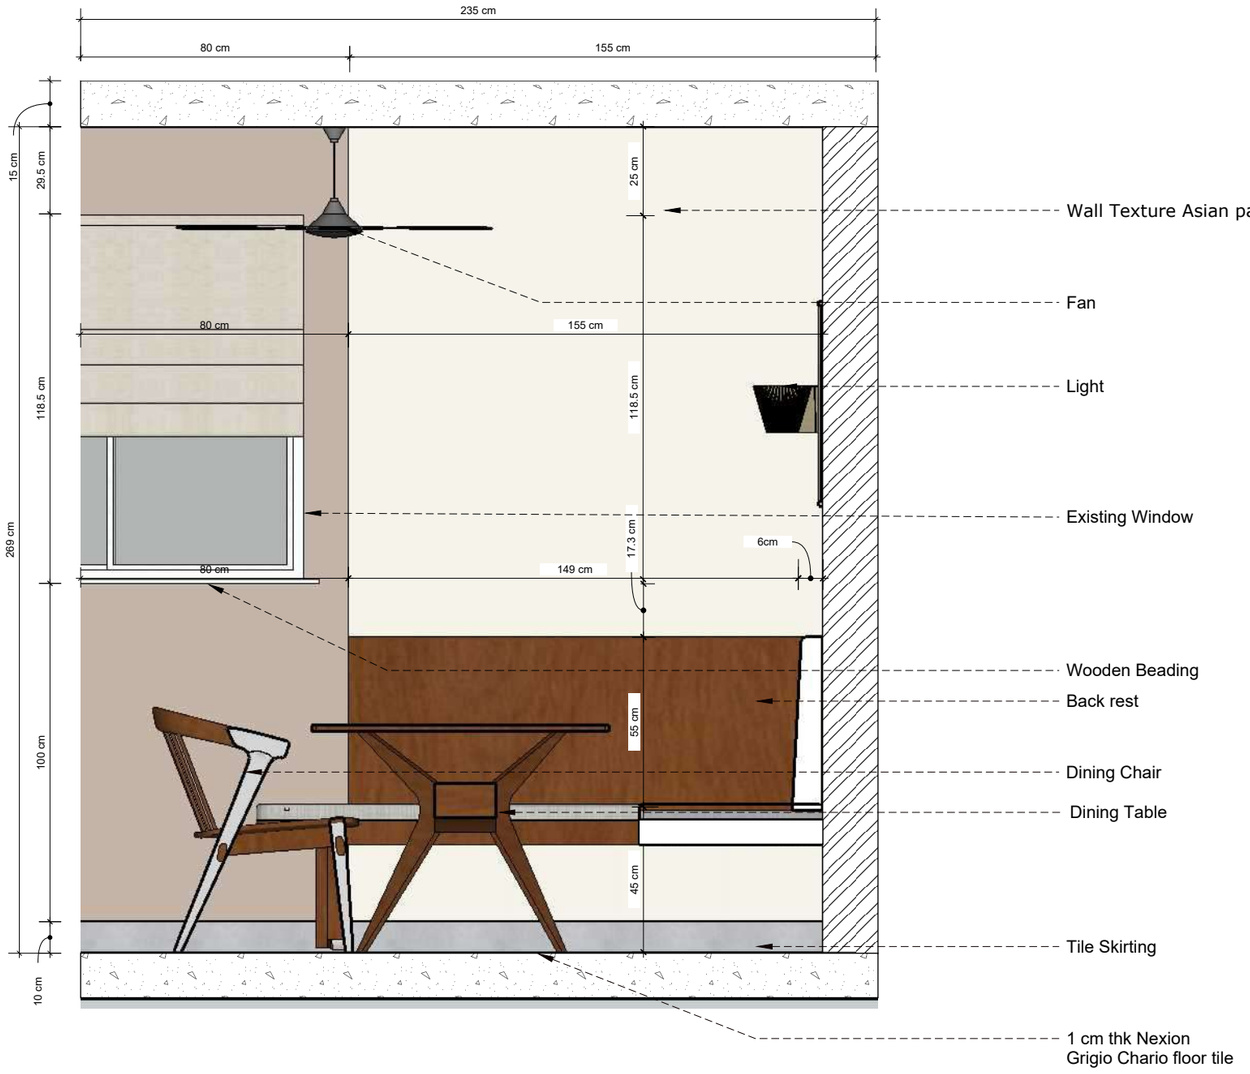

B
3

DINING ELEVATION


Scale: 1 : 20



C
3


DINING ELEVATION

Scale: 1 : 20

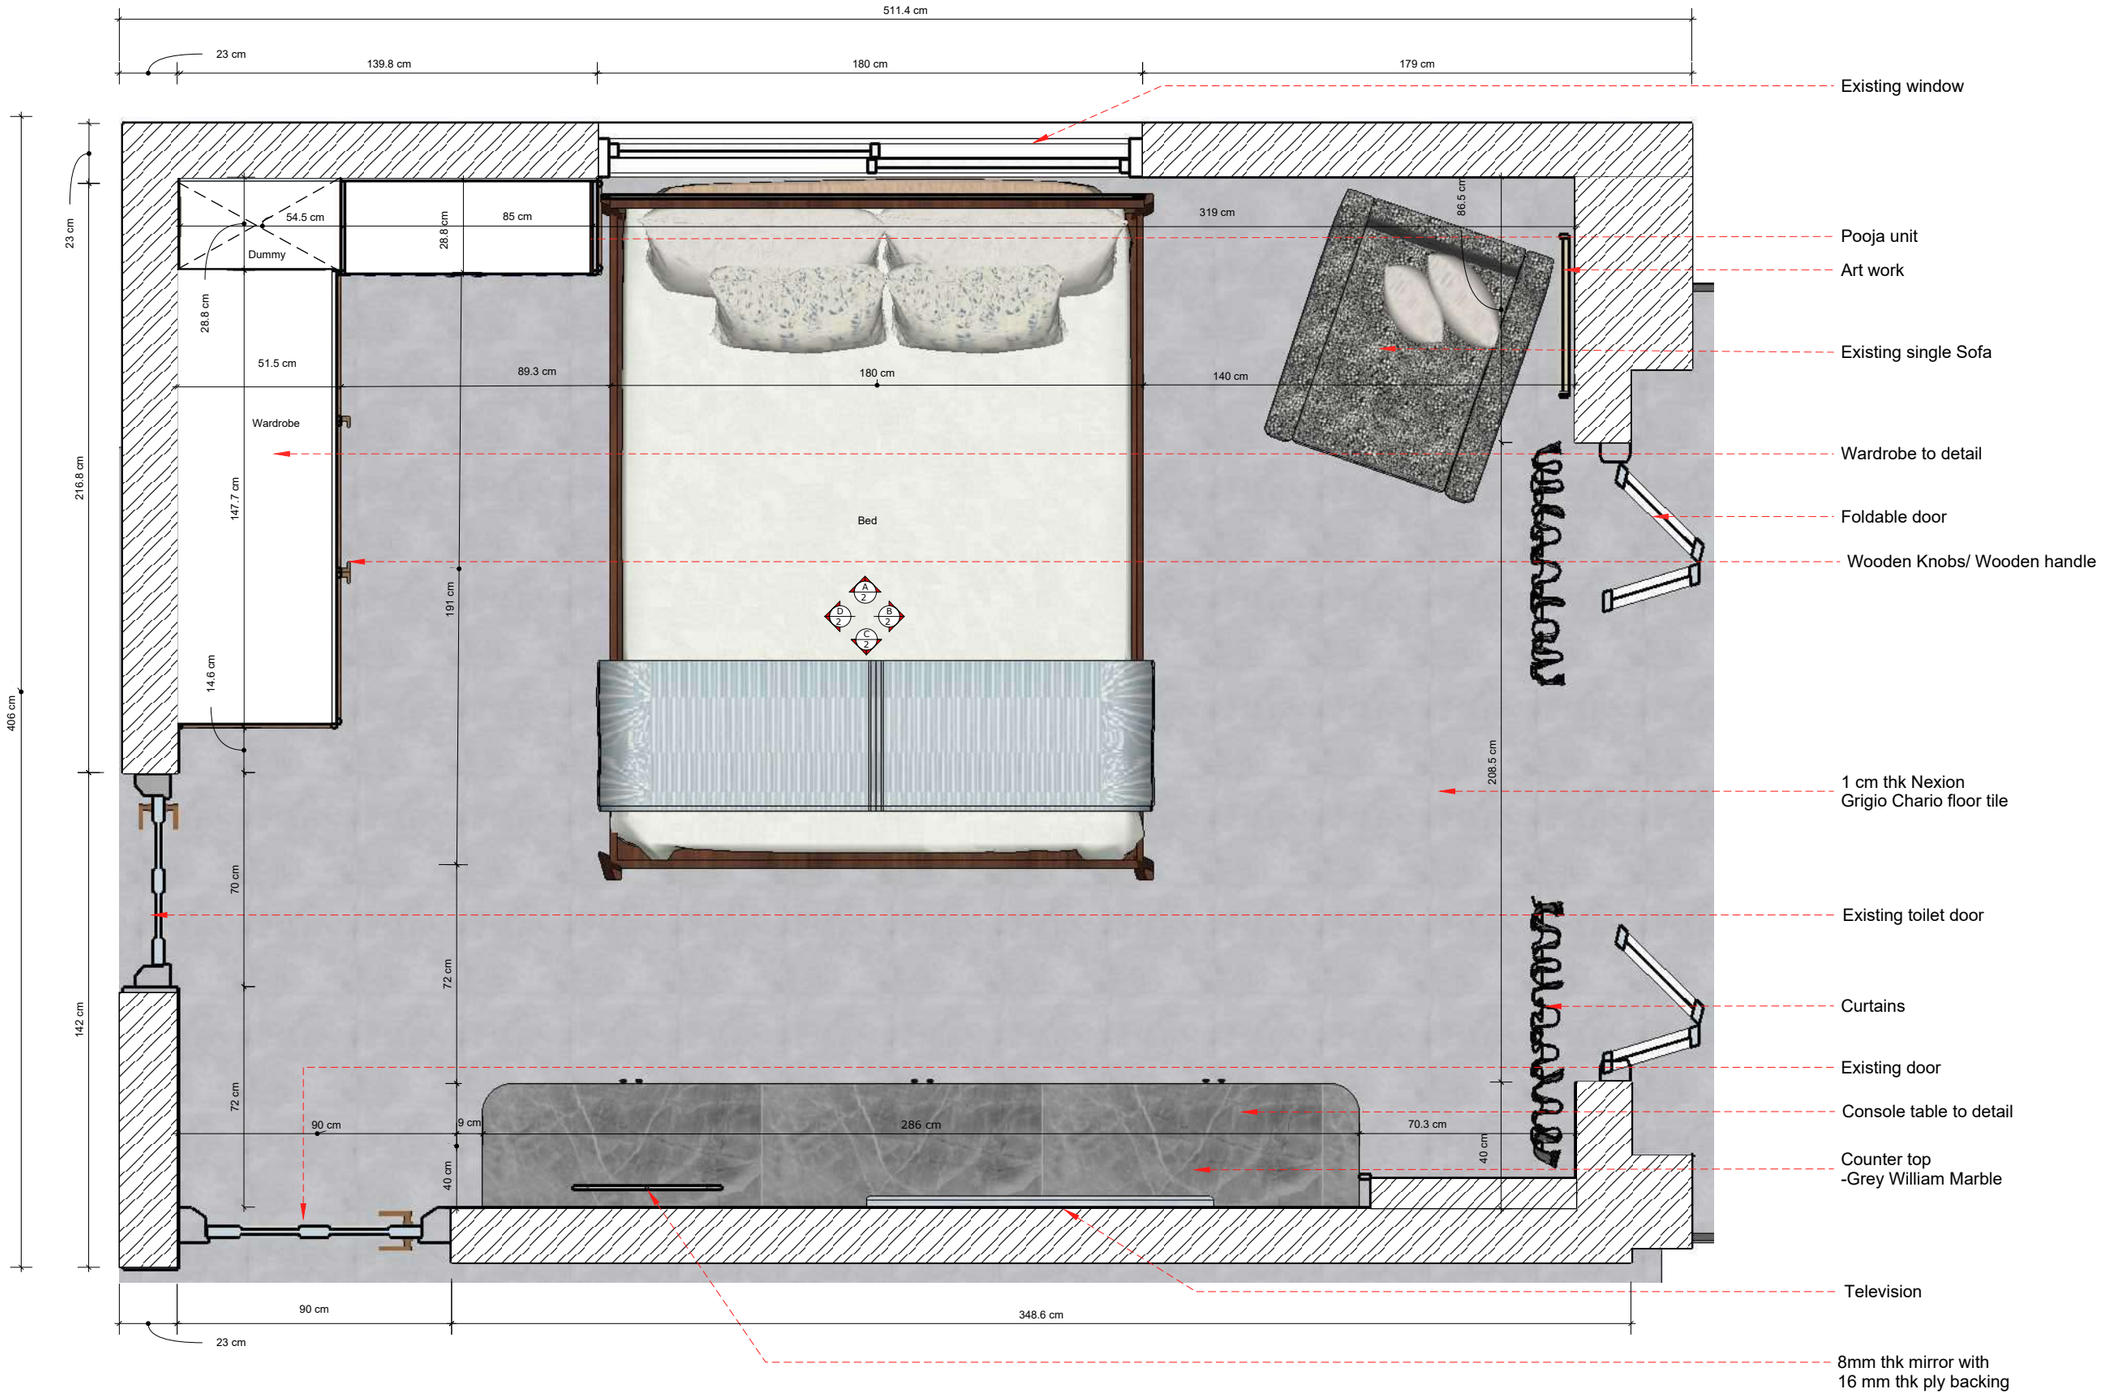

01/2 PARENT`S BEDROOM PLAN


Scale: 1 : 20

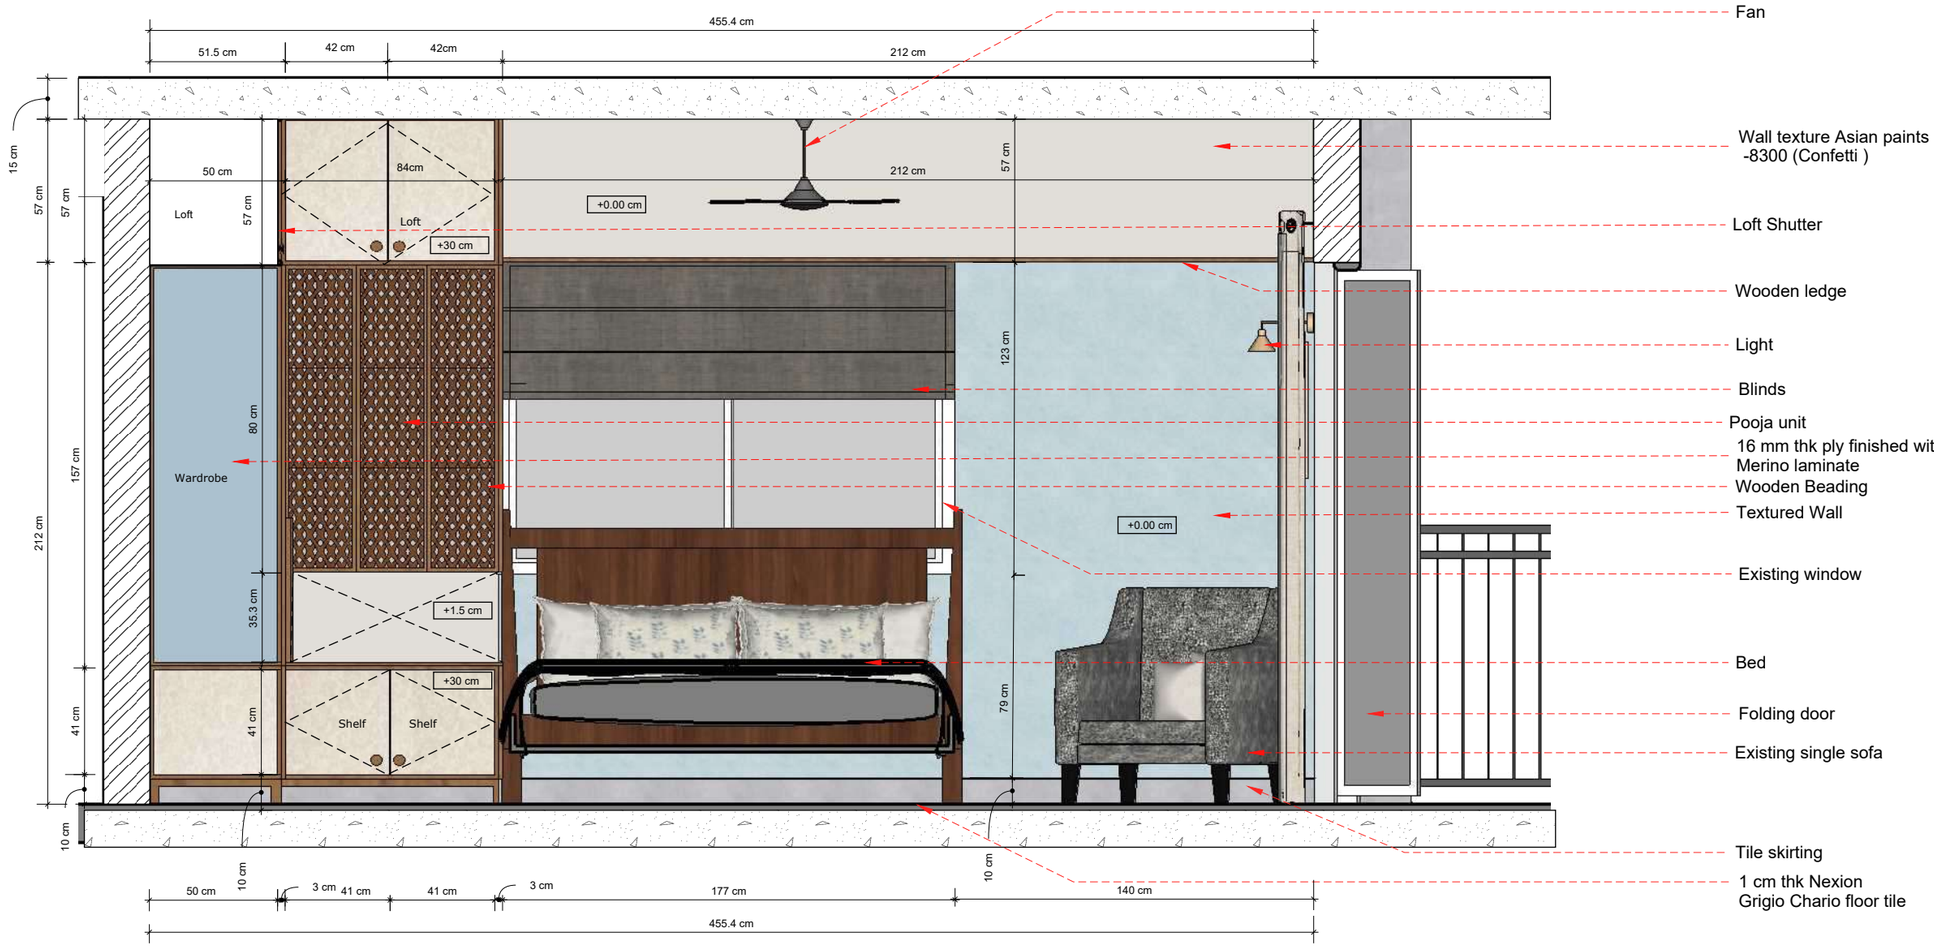

A
2


PARENT`S BEDROOM ELEVATION

Scale: 1 : 20

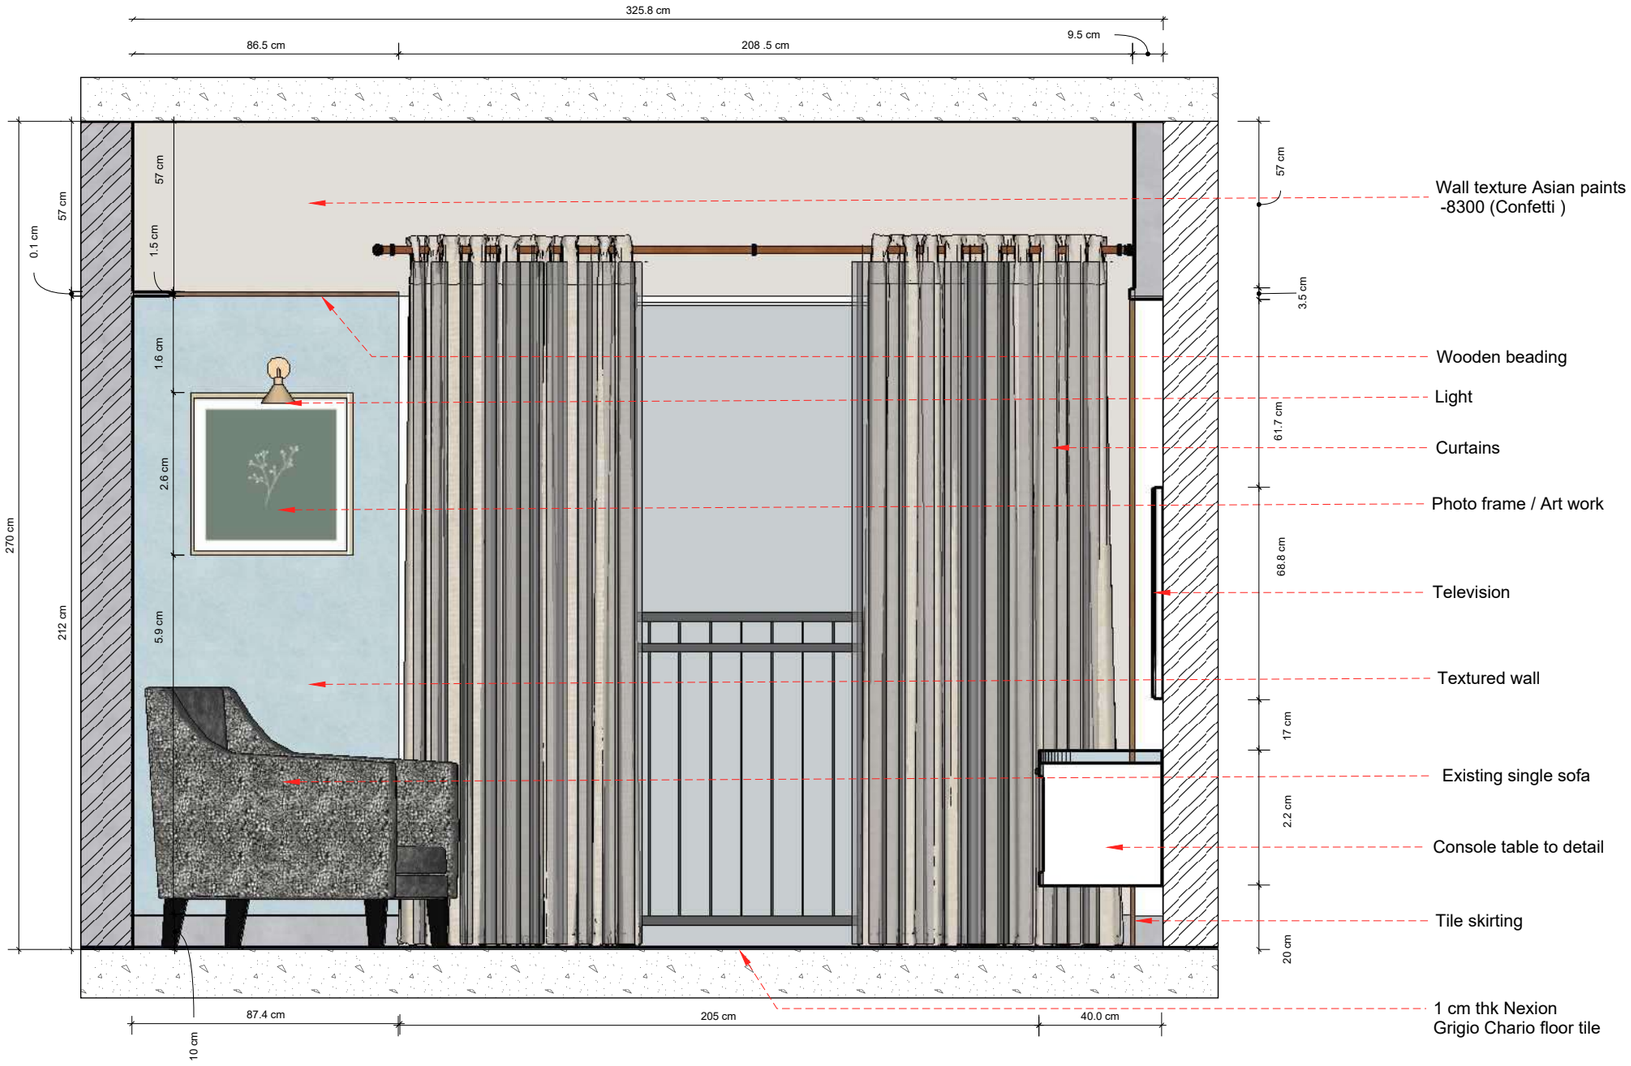


B
2 PARENT`S BEDROOM ELEVATION

Scale: 1 : 20

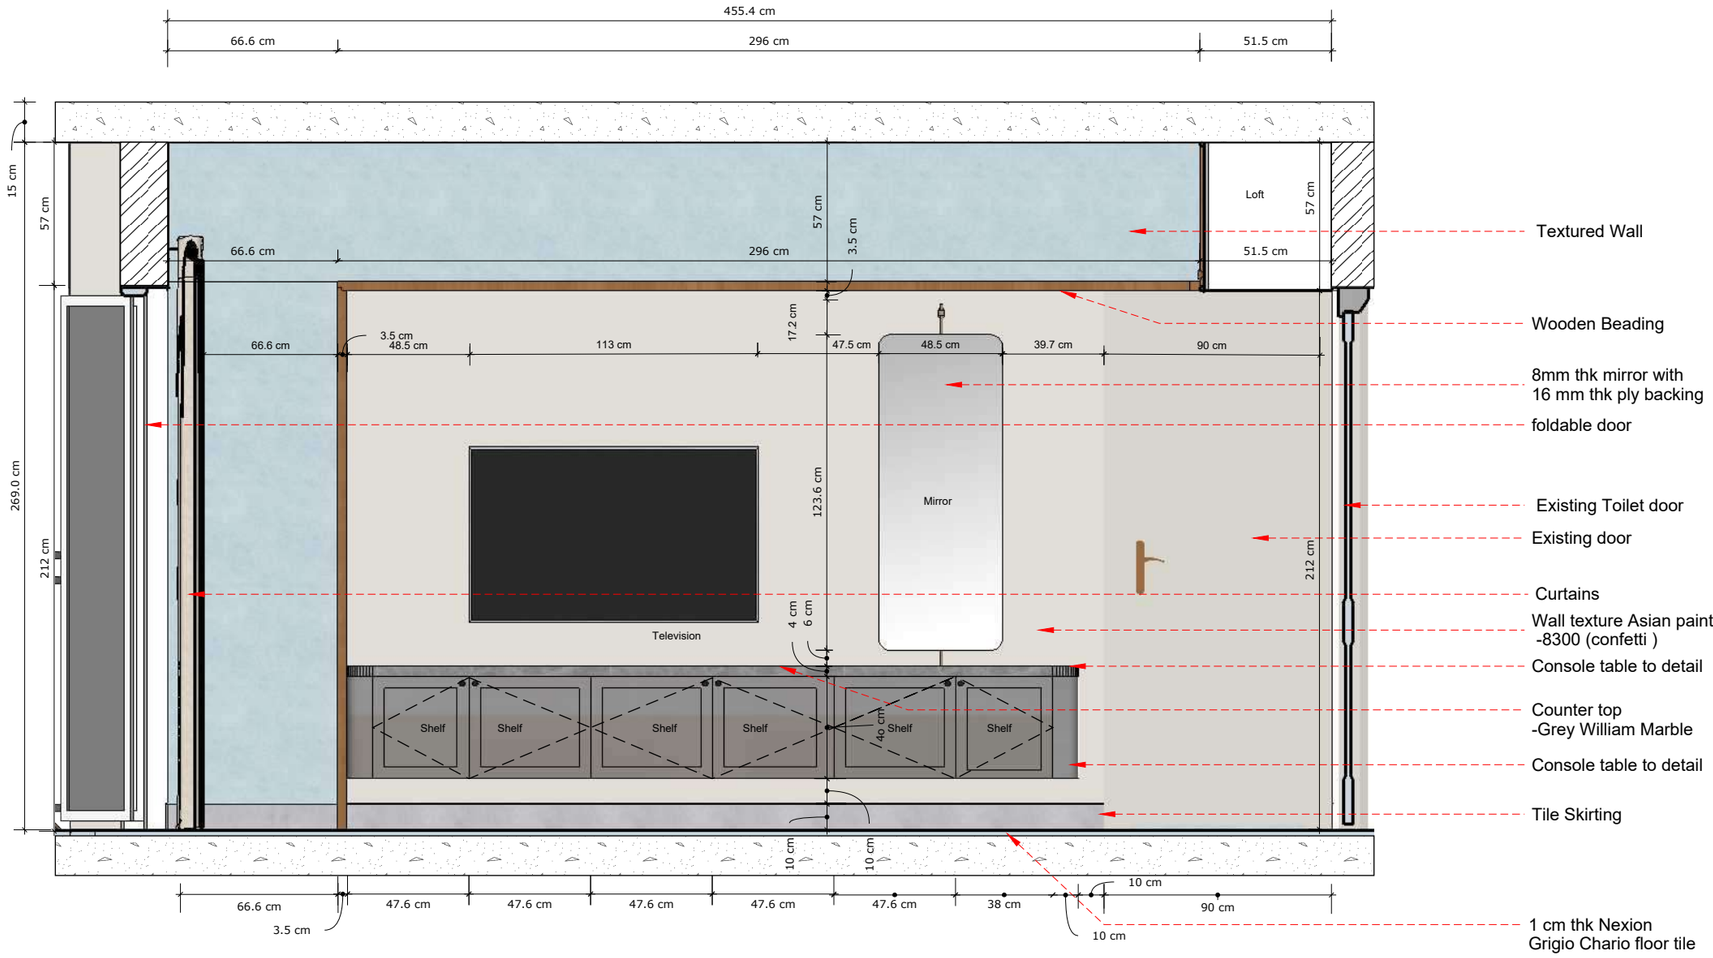

C / 2 PARENT`S BEDROOM ELEVATION

Scale: 1 : 24

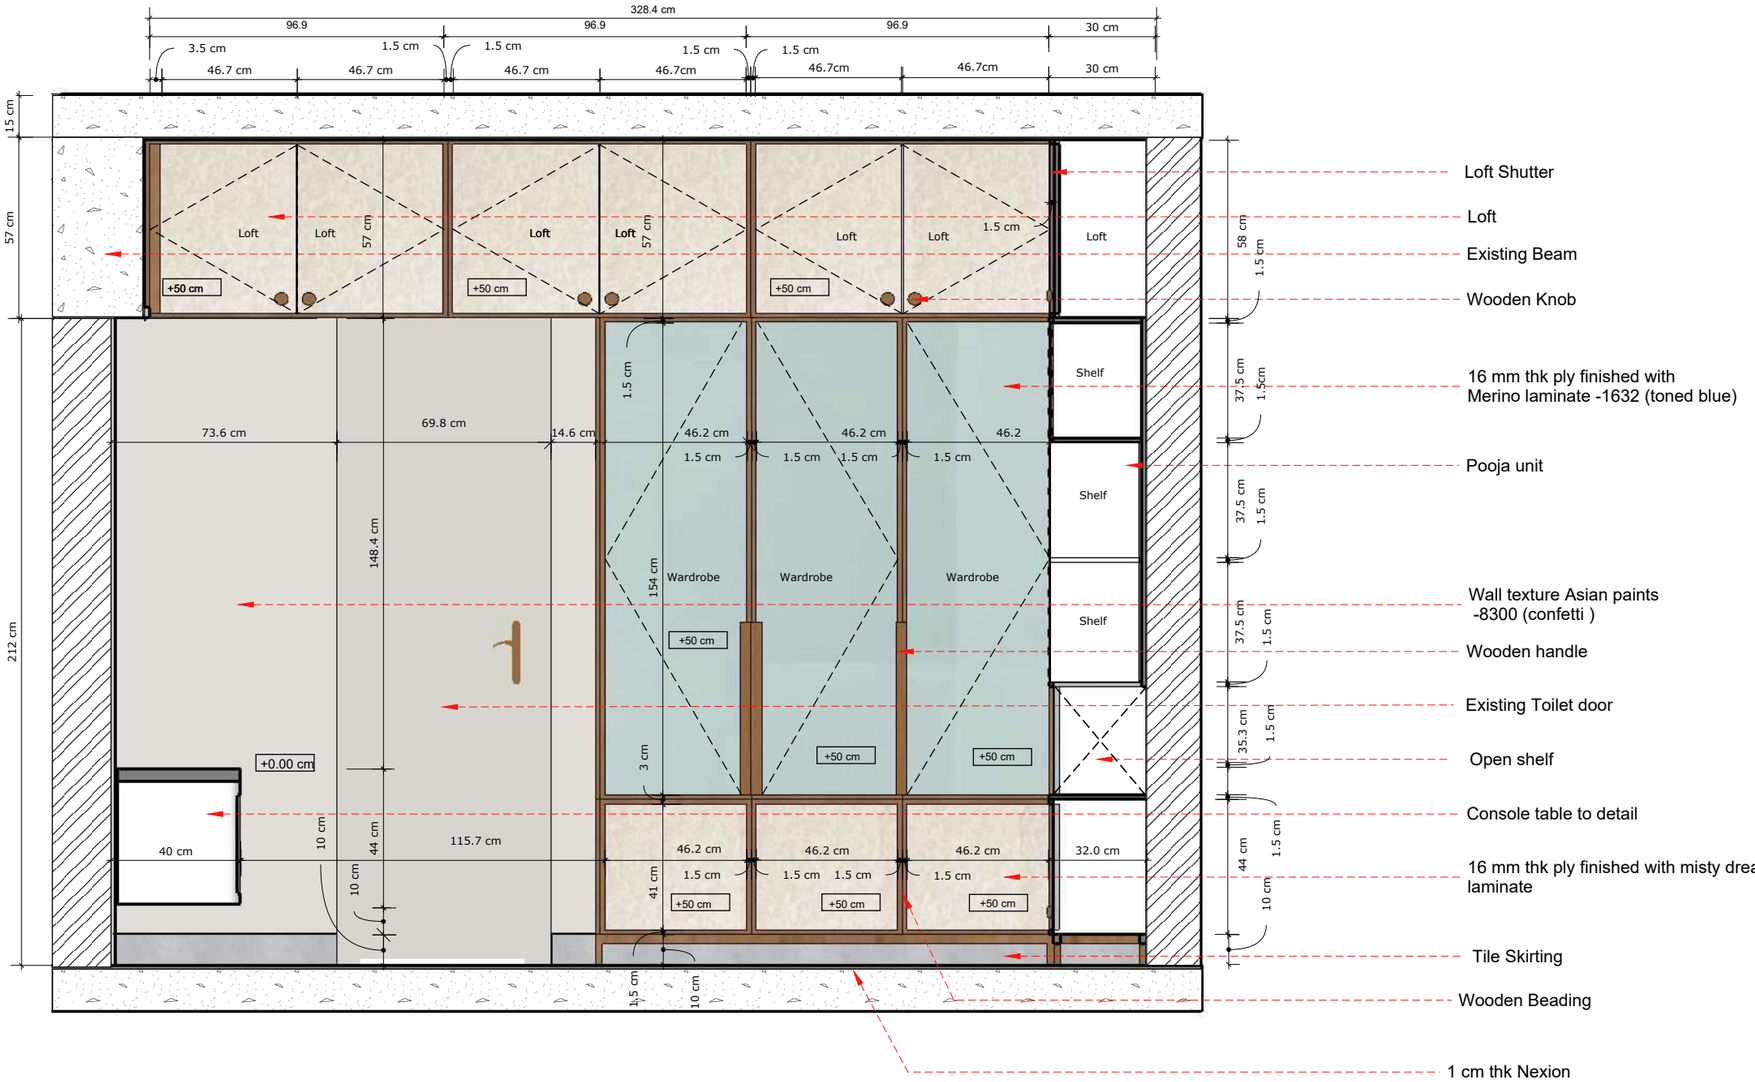

D
2

PARENT`S BEDROOM ELEVATION

Scale: 1 : 20









































CRITICAL ANALYSIS

My Experience working at Kapok Architects for the past 4 months has been positive . It has given me an oppurtunity to not only work on my skillsets but also to have an insight into the worrking of a studio.

The Ofice has given me an environment to learn,adapt and dvelop new skillsets.It has been a window for me to be exposed to many architectural and constrution details,terminologies,softwares and production formats while also understanding the various factors into execution like scheduling of project,client/vendors relationships,studio to site discrepancies and such.

In conclusion,the internship was an insightful experience and has helped me understand the feild better.I am grateful to Kapok Architects, for the knowledge and skills I have gained during my internship. I would also like to thank my colleagues for their warm welcome, assistance and their valuable time and effort.

