



SATHYABAMA

INSTITUTE OF SCIENCE AND TECHNOLOGY
(DEEMED TO BE UNIVERSITY)

Accredited with “A” grade by NAAC | 12B Status by UGC | Approved by AICTE

Jeppiaar Nagar, Rajiv Gandhi Salai, Chennai – 600 119

www.sathyabama.ac.in

SCHOOL OF BUILDING AND ENVIRONMENT
DEPARTMENT OF ARCHITECTURE
PRACTICAL TRAINING PORTFOLIO (SAR4063)
DEC 2022

Name of the Student : **ADVIKA.K**

Batch : **2019 - 2024**

Reg No. : **39210001**

Semester : **VII**



SATHYABAMA

INSTITUTE OF SCIENCE AND TECHNOLOGY
(DEEMED TO BE UNIVERSITY)

Accredited with “A” grade by NAAC | 12B Status by UGC | Approved by AICTE

Jeppiaar Nagar, Rajiv Gandhi Salai, Chennai – 600 119

www.sathyabama.ac.in

SCHOOL OF BUILDING AND ENVIRONMENT
DEPARTMENT OF ARCHITECTURE
PRACTICAL TRAINING PORTFOLIO (SAR4063)
DEC 2022

Name of the Student : **ADVIKA.K**

Batch : **2019 - 2024**

Reg No. : **39210001**

Semester : **VII**



SATHYABAMA

INSTITUTE OF SCIENCE AND TECHNOLOGY
(DEEMED TO BE UNIVERSITY)

Accredited with "A" grade by NAAC I 12B Status by UGC I Approved by AICTE

Jeppiaar Nagar, Rajiv Gandhi Salai, Chennai – 600 119

www.sathyabama.ac.in

SCHOOL OF BUILDING AND ENVIRONMENT

DEPARTMENT OF ARCHITECTURE

VIVA-VOCE EXAMINATION

This is to certify that the practical training SAR 4063 is the work of **ADVIKA.K** who had undergone training in **MURALI ARCHITECTS CHENNAI** has been monitored by the continuous assessment during JUNE 2022 to NOVEMBER 2022.

Dr. Devyani Gangopadhyay
DEAN

Submitted for Viva voce Examination held on 13.12.2022

Internal Examiner

External Examiner





SATHYABAMA

INSTITUTE OF SCIENCE AND TECHNOLOGY
(DEEMED TO BE UNIVERSITY)

Accredited with "A" grade by NAAC | 12B Status by UGC | Approved by AICTE

Jeppiaar Nagar, Rajiv Gandhi Salai, Chennai – 600 119

www.sathyabama.ac.in

DECLARATION

I, **ADVIKA.K** hereby declare that the Training Report **JUNE 2022 to NOVEMBER 2022** done by me under the guidance of **Ar. MURALI MURUGEN** is submitted in partial fulfillment of the requirements for the completion of practical training session.

DATE : 13.12.2022

PLACE : CHENNAI

A handwritten signature in black ink, appearing to read 'Advika.K', is written over a set of horizontal lines.

SIGNATURE OF CANDIDATE

ACKNOWLEDGEMENT

I am pleased to acknowledge my sincere thanks to the Board **of Management of SATHYABAMA** for their kind encouragement in doing this practical training and for completing it successfully. I am grateful to them.

I convey my thanks to **Dr. Devyani Gangopadhyay**, Dean, School of Building and Environment and **Ar.Sarath Chandra Kanth**, Design Chair, Department of Architecture for having been a constant source of support and encouragement.

I wish to express my thanks to all Teaching and Non-teaching staff members of the Department who were helpful in many ways for the completion of the project.

I also wish to thank **Ar. MURALI MURUGEN**, for the experience of interning at their firm.

CONFIRMATION AND JOINING LETTER

MURALI ARCHITECTS

MA / Ref. No. 008/ May

19.05.2022
Chennai

To
The Head of Department
Sathyabama Institute of Science & Technology
Chennai, Tamilnadu.


Sub: Confirmation & Joining Letter for Practical Training

Respected Sir/Madam,

This is to confirm that **Ms.Advika.K** (Register No - 39210001), 4th Year B.Arch. Student of **Sathyabama Institute of Science & Technology** will be undergoing the entire period of the Practical Training program during 7th Semester, at our office **Murali Architects** from **20.05.2022 to 03.09.2022**.

Thanking you,

Yours sincerely,

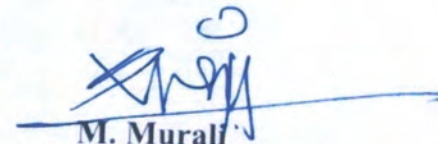
M. Murali
Murali Architects

M. MURALI, M.Arch., (MC Gill-Canada)
Registered Architect CA No: CA/85/9551.
142, Second Street, Kamaraj Avenue,
Adyar, Chennai - 600 020.
Phone: 044 - 24914226, 24413230

M.MURALI
M.Arch., (Mc Gill-Canada)
ARCHITECT & INTERIOR DESIGNER



142, Second Street,
Kamaraj Avenue,
Adyar, Chennai - 600 020.

© 98403 20001.94452 55706, 81220 57127
✉ archmurali1@gmail.com
● muraliarchitects.com

MONTHLY REPORT-1



SATHYABAMA

INSTITUTE OF SCIENCE AND TECHNOLOGY

(DEEMED TO BE UNIVERSITY)

Accredited "A" Grade by NAAC | 12B Status by UGC | Approved by AICTE

www.sathyabama.ac.in

DEPARTMENT OF ARCHITECTURE

PROFESSIONAL PRACTICAL TRAINING REPORT 2022

(Continuous progress report of the trainee architect for the period of One month in the office to submitted to HOD by the Trainee in Charge of the Organization)

1. Name of the office / organization : MURALI ARCHITECTS
2. Address & Contact Number : 142, KAMARAJ AVE 2nd St., VENKATA RATHANAM NAGAR, ADYAR, CHENNAI. PH: 8122057127
3. Name of the student : ADVIKA. K
4. Duration : From 20.05.2022 To 16.07.2022
5. Total No. of days : 40

6. Evaluation of Performance criteria shall be on

* Note: Kindly grade the student as per his/her overall performance in the office during the assessment month which will be converted to the allotted 90 marks by the department.

Description of works	Excellent	Good	Fair	Poor	NA
Understanding of office culture	A				
Participation in the office	A				
Reading of drawings	A				
Presentation Techniques	A				
Model making works	A				
Understanding of construction details		B			
Drafting Skills (Manual / Computer)	A				
Site Supervision / Discussion with clients		B			
Adherence to Time schedule	A				
Other computer skills	A				
File and Office Maintenance	A				
Coordination with other consultants	A				
Overall Grading*	A				

(A - 9.0, B - 8.0, C - 7.0, D - 6.0, E - 5.0)

Sathyabama



SATHYABAMA

INSTITUTE OF SCIENCE AND TECHNOLOGY

(DEEMED TO BE UNIVERSITY)

Accredited "A" Grade by NAAC | 12B Status by UGC | Approved by AICTE

www.sathyabama.ac.in

7. Any other Remarks

Very Sincere Hard working
Very Responsible

8. Signature of the: Head of the Office / Organization (With Seal)

[Signature]

M. MURALI, M.Arch., (MC Gill-Canada)
Registered Architect CA No: CA/85/9551.
142, Second Street, Kamaraj Avenue,
Adyar, Chennai - 600 020.
Phone: 044 - 24914226, 24413230

MONTHLY REPORT-2



SATHYABAMA

INSTITUTE OF SCIENCE AND TECHNOLOGY
(DEEMED TO BE UNIVERSITY)

Accredited "A" Grade by NAAC | 12B Status by UGC | Approved by AICTE

www.sathyabama.ac.in

DEPARTMENT OF ARCHITECTURE

PROFESSIONAL PRACTICAL TRAINING REPORT 2022

(Continuous progress report of the trainee architect for the period of One month in the office to submitted to HOD by the Trainee in Charge of the Organization)

1. Name of the office / organization : MURALI ARCHITECTS
2. Address & Contact Number : 142, KAMARAJ AVE 2nd ST, VENKATA RATHNAM NAGAR, ADYAR, CHENNAI. PH- 8122057127
3. Name of the student : ADVIKA . K
4. Duration : From 12.07.2022 To 08.08.2022
5. Total No. of days : 24


6. Evaluation of Performance criteria shall be on

* Note: Kindly grade the student as per his/her overall performance in the office during the assessment month which will be converted to the allotted 90 marks by the department.

Description of works	Excellent	Good	Fair	Poor	NA
Understanding of office culture	✓				
Participation in the office	✓				
Reading of drawings	✓				
Presentation Techniques	✓				
Model making works	✓				
Understanding of construction details	✓				
Drafting Skills (Manual / Computer)	✓				
Site Supervision / Discussion with clients	✓				
Adherence to Time schedule	✓				
Other computer skills	✓				
File and Office Maintenance	✓				
Coordination with other consultants	✓				
Overall Grading*	A				

(A - 9.0, B - 8.0, C - 7.0, D - 6.0, E - 5.0)

Seetha

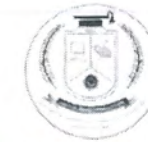

SATHYABAMA

INSTITUTE OF SCIENCE AND TECHNOLOGY
(DEEMED TO BE UNIVERSITY)

Accredited "A" Grade by NAAC | 12B Status by UGC | Approved by AICTE

www.sathyabama.ac.in

7. Any other Remarks : Very Hard working, Sincere

8. Signature of the:
Head of the Office
/ Organization
(With Seal)

M. Murali
(M. Murali)

M. MURALI, M.Arch., (MC Gill-Canada)
Registered Architect CA No: CA/85/9551.
142, Second Street, Kamaraj Avenue,
Adyar, Chennai - 600 020.
Phone: 044 - 24914226, 24413230

MONTHLY REPORT-3



SATHYABAMA

INSTITUTE OF SCIENCE AND TECHNOLOGY

(DEEMED TO BE UNIVERSITY)

Accredited "A" Grade by NAAC | 12B Status by UGC | Approved by AICTE

www.sathyabama.ac.in

DEPARTMENT OF ARCHITECTURE

PROFESSIONAL PRACTICAL TRAINING REPORT 2022

(Continuous progress report of the trainee architect for the period of One month in the office to submitted to HOD by the Trainee in Charge of the Organization)

1. Name of the office / organization : **M. MURALI ARCHITECTS**
2. Address & Contact Number : **142, KAMARAJ AVE, 2nd St., VENKATARATNAM NAGAR, ADYAR, CHENNAI, PH-8122057127**
3. Name of the student : **ADVIKA . K**
4. Duration : **From 09.08.2022 To 08.09.2022**
5. Total No. of days : **26 DAYS**

6. Evaluation of Performance criteria shall be on

* Note: Kindly grade the student as per his/her overall performance in the office during the assessment month which will be converted to the allotted 90 marks by the department.

Description of works	Excellent	Good	Fair	Poor	NA
Understanding of office culture	✓				
Participation in the office	✓				
Reading of drawings	✓				
Presentation Techniques	✓				
Model making works	✓				
Understanding of construction details		✓			
Drafting Skills (Manual / Computer)	✓				
Site Supervision / Discussion with clients		✓			
Adherence to Time schedule	✓				
Other computer skills	✓				
File and Office Maintenance	✓				
Coordination with other consultants	✓				
Overall Grading*	A				

(A - 9.0, B - 8.0, C - 7.0, D - 6.0, E - 5.0)

ee



SATHYABAMA

INSTITUTE OF SCIENCE AND TECHNOLOGY

(DEEMED TO BE UNIVERSITY)

Accredited "A" Grade by NAAC | 12B Status by UGC | Approved by AICTE

www.sathyabama.ac.in

7. Any other Remarks : *Sincere / hard working / takes up lot of responsibilities*

8. Signature of the:
Head of the Office
/ Organization
(With Seal)

Xhjn
CHUNAN

M. MURALI, M.Arch., (MC Gill-Canada)
Registered Architect CA No: CA/85/9551.
142, Second Street, Kamaraj Avenue,
Adyar, Chennai - 600 020.
Phone: 044 - 24914226, 24413230

COMPLETION CERTIFICATE



15-09-2022


Chennai

TO WHOMSOEVER IT MAY CONCERN

This is to certify that **Ms. ADVIKA.K** (Register No – 39210001), 4th Year B.Arch. Student of **Sathayabama Institute of Sience and Technology**, Chennai, has successfully completed her Training Programme of 90 Days in our concern from 20.05.2022 to 15.09.2022.

During her training period she was sincere and Hardworking.

We wish her well in future endeavors.

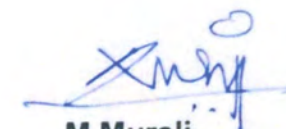
M.Murali
Murali Architects

M. MURALI, M.Arch., (MC Gill-Canada)
Registered Architect CA No: CA/85/9551
142, Second Street, Kamaraj Avenue,
Adyar, Chennai - 600 020.
Phone: 044 - 24914226, 24413230



SATHYABAMA INSTITUTE OF SCIENCE AND TECHNOLOGY

DAILY WORK DIARY

Name of the firm: Murali Architects.

Address: 142, Kamaraj Ave 2nd St, Venkata Rathnam Nagar Extension, Teachers Colony, Adyar, Chennai, Tamil Nadu 600020

Email: archmurali1@gmail.com Phone No: 9710006195

Name of the student: Advika.k Practical Training Batch: 2019-24

Days	Project Name	Work Done
1	Suresh residence	Photoshop presentation (toilet tile choosing)
2	Suresh's residence, Dr. Mathan's residence, Sukumar's residence, Arun's residence	Photoshop presentation (toilet tile choosing), client meeting, and typing minutes of meeting
3	Sukumar residence	Model updating, Maid's area model updating
4	Sukumar residence ,Arunsepvaganapathy residence	Model car park, sections updating, excel sheet updating
5	Abdul residence	Typing minutes of the meeting, Area statement revision.
6	Dr. Narayanamoorthy, Janaki residence, Abdul residence	Typing minutes of the meeting, Model Janaki, Single line plan, and area correction for approval
7	Arasan hospital, Abdul residence	Single line plan updating, Area statement for approval updating.
8	Arasan hospital	single line plan updating
9	Great souls, Arunselvaganapathy residence	research, beam sections
10	Arunselvaganapathy residence	beam sections
11	Arunselvaganapathy residence	beam sections, Thanuja Model
12	Thanuja home stay Arunselvaganapathy residence Marriage hall	model, beam sections, Area calculation for tiles
13	Arunselvaganapathy residence, Yogaraja residence	Beam sections, sections.
14	Yogaraja residence	sections
15	Yogaraja residence	sections
16	Rajakannan residence	sections, Typing minutes of meeting
17	Rajakannan residence	sections
18	Great souls (Vallalar) ,Rajakannan residence	Client meeting, research, sections,
19	Great souls (Vallalar)	Great souls research and climate analysis
20	Mr Anbu residence	residence meeting
21	Rajakannan residence, Mr Anbu residence	sections , typing minutes of meeting
22	Dr Narayanamoorthy Residence, kipsha Residence	presentation for client meeting, sections
23	kipsha Residence, Dr Narayanamoorthy Residence	sections, typing minutes of meeting
24	Mr. Ragunathan residence	Wall tile presentation for approval, 2 client meetings

25	Mr Abdul residence	Typing minutes of meeting
26	Rajakannan residence	sections
27	Rajakannan residence	sections
28	Rajakannan residence	sections
29	Rajakannan residence, Arunselvaganapathy residence	sections, sections
30	Arunselvaganapathy residence, Abdul residence	Sections, single line plan.
31	TTDC	Presentation
32	TTDC	Presentation
33	Dr Mathan	Electrical counting
34	Jk awards	Jk awards registration
35	Sukumar Residence	Toilet elevations
36	Sukumar Residence	Toilet elevations
37	Great souls (Vallalar)	study
38	Great souls (Vallalar)	study
39	Great souls (Vallalar)	physical model
40	Great souls (Vallalar)	physical model
41	Great souls (Vallalar)	physical model
42	Great souls (Vallalar)	physical model
43	Great souls (Vallalar)	physical model
44	Jk awards	Jk awards presentation, content, typing minutes of meeting
45	Jk awards	Jk awards presentation, content
46	Janani Residence	Staircase model
47	Balaswamy Residence	plan updating
48	Balaswamy Residence	plan updating
49	Sukumar Residence	Toilet elevations corrections
50	Balaswamy Residence	Joinery elevation balaswamy
51	Balaswamy Residence	Joinery elevation balaswamy
52	Sukumar Residence	Toilet elevations corrections , content
53	Sukumar Residence	Toilet elevations corrections
54	Santhosh Residence	Elevations
55	Manicakaraj Residence	Part sections
56	Manicakaraj Residence	Part sections
57	Manicakaraj Residence, balaji Residence	Part sections manicakaraj, balaji gate detail
58	Manicakaraj Residence	Staircase and plan updating
59	Manicakaraj Residence	Elevation

60	Arjunan Residence	Part sections
61	Arjunan Residence	Part sections
62	Balaji Residence	gate detail
63	Dr mathan	Model
64	Andhra empanelment	Data collection for Andhra
65	Andhra empanelment	Ppt
66	Andhra empanelment	Ppt
67	Manickaraj residence, L and T project	Staircase section , study for STP
68	Manickaraj residence	Staircase and seater section
69	Manickaraj residence	Plan updating and staircase section
70	Manickaraj residence	Staircase section
71	Vikram residence	Client meeting
72	Manickaraj residence, Vikram residence, L and T project	Gate elevation ,typing minutes of meeting, ppt, reference pic for STP
73	L and T project	STP presentation
74	Manickaraj residence	Beam sections
75	Sukumar	Interior elevations
76	Manickaraj residence	Joinery elevations
77	Srm Collage	Speech presentation
78	Srm Collage	Speech presentation
79	Manickaraj residence	Site visit
80	Manickaraj residence	Joinery elevations correction
81	Manickaraj residence	Plan updating
82	Manickaraj residence	Landscape meeting with client , typing Minutes of meeting, Staircase sections
83	Medi Analytica	Presentation
84	Manickaraj residence	Staircase section
85	Sukumar residence	Interior elevations
86	Sukumar residence	Interior elevations
87	Manickaraj residence	Electrical layout updating
88	Manickaraj residence	Electrical layout updating
89	Manickaraj residence	Staircase section
90	Manickaraj residence	Part section

M. MURALI, M.Arch., (MC Gill-Canada)
Registered Architect CA No: CA/85/9551
142, Second Street, Kamaraj Avenue,
Adyar, Chennai - 600 020.
Phone: 044 - 24914226, 24413230

Seal of the Firm



Name & Signature of the Architect

CONTENT

01	About the Firm
02	Manickaraj Residence
25	Arasan Hospital
28	Kaipsha Residence
31	Sukumar Residence
44	Dr.Mathan Residence
47	Santhosh Residence

INTERNSHIP PORTFOLIO

2022

52	Great Souls-Vallalar
54	Gated Community
74	Presentations
76	Arunselvaganapathy Residence
89	Meetings
90	Critical overview


About the Firm

Murali architects, one of the innovative design practices in Tamil Nadu, offers services in Architecture and Interior design.

An excellent team of Architects, Interior Designers, Civil engineers headed by the chief architect M.Murali, M.Arch., (Mc Gill –Canada) creates innovative and inspiring residential, commercial, institutional and hospital projects.

Architectural / site planning, structural, plumbing, water supply & sanitation, Electrical, Fire fighting, Air conditioning, Interior design/ landscaping, detail estimation, Project reports, tendering, project management and supervision



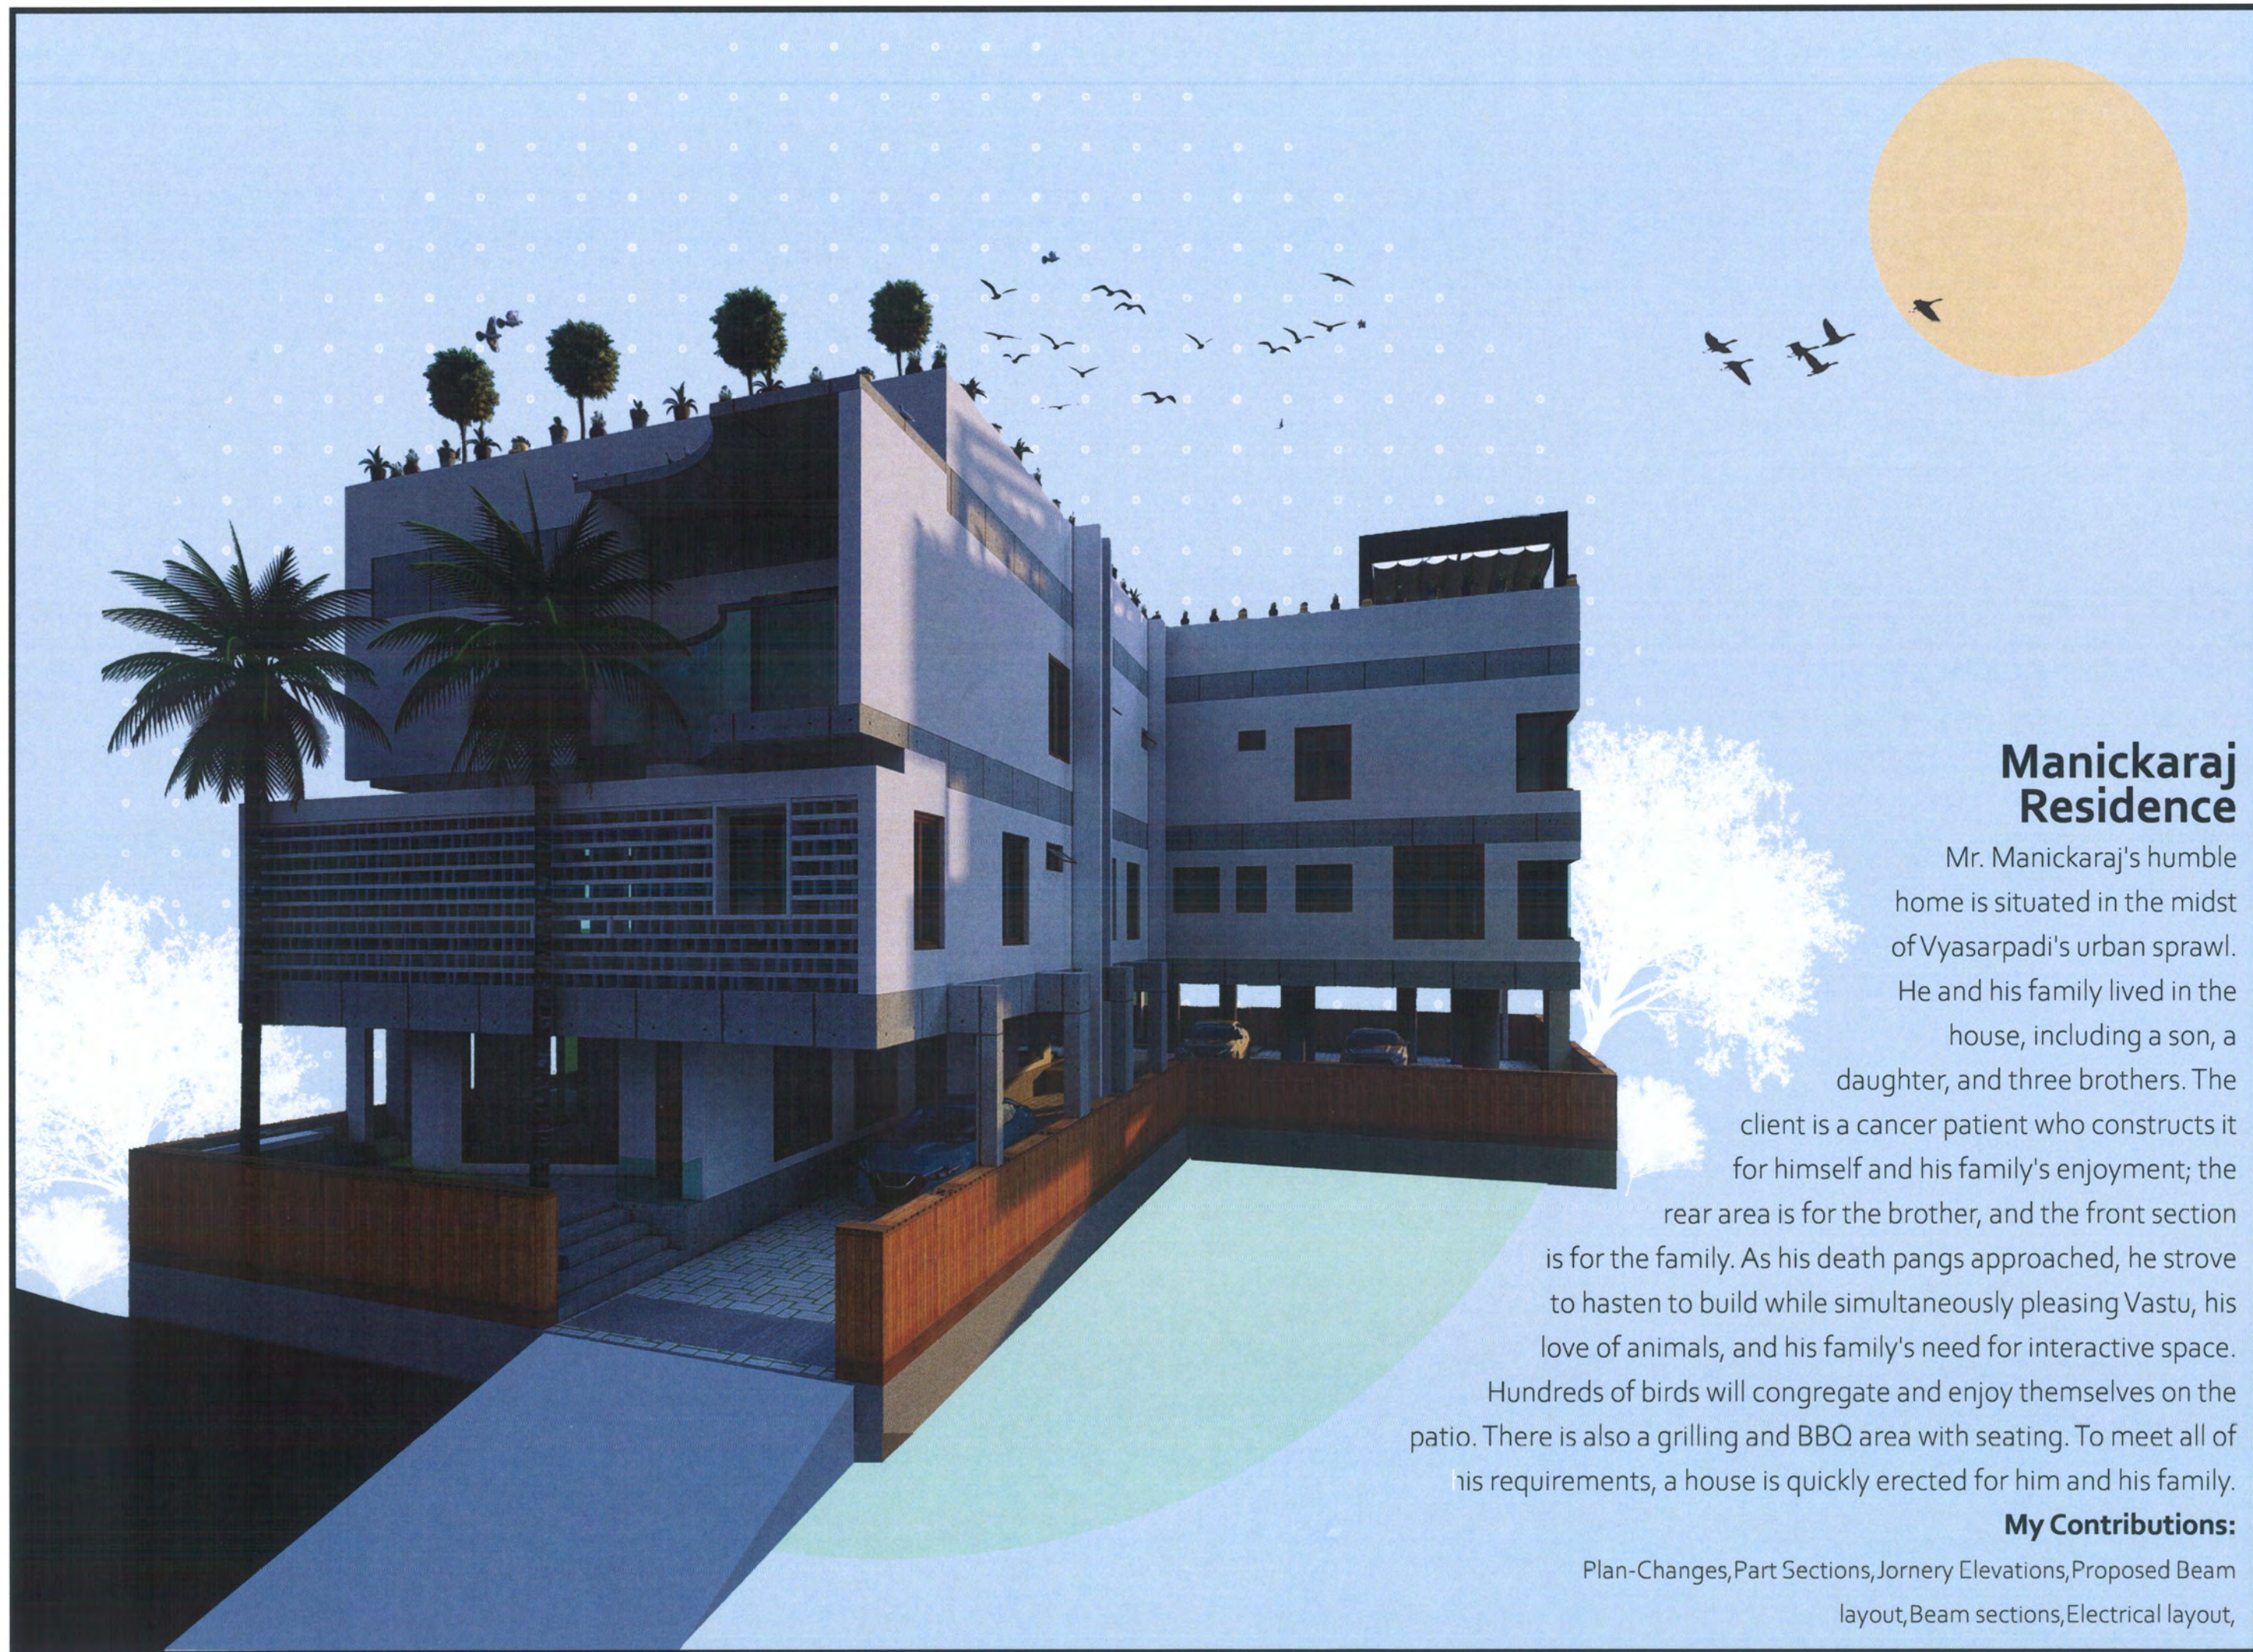


Manickaraj Residence

Mr. Manickaraj's humble home is situated in the midst of Vyasarpadi's urban sprawl. He and his family lived in the house, including a son, a daughter, and three brothers. The client is a cancer patient who constructs it for himself and his family's enjoyment; the rear area is for the brother, and the front section is for the family. As his death pangs approached, he strove to hasten to build while simultaneously pleasing Vastu, his love of animals, and his family's need for interactive space. Hundreds of birds will congregate and enjoy themselves on the patio. There is also a grilling and BBQ area with seating. To meet all of his requirements, a house is quickly erected for him and his family.

My Contributions:

Plan-Changes, Part Sections, Jornerly Elevations, Proposed Beam layout, Beam sections, Electrical layout,

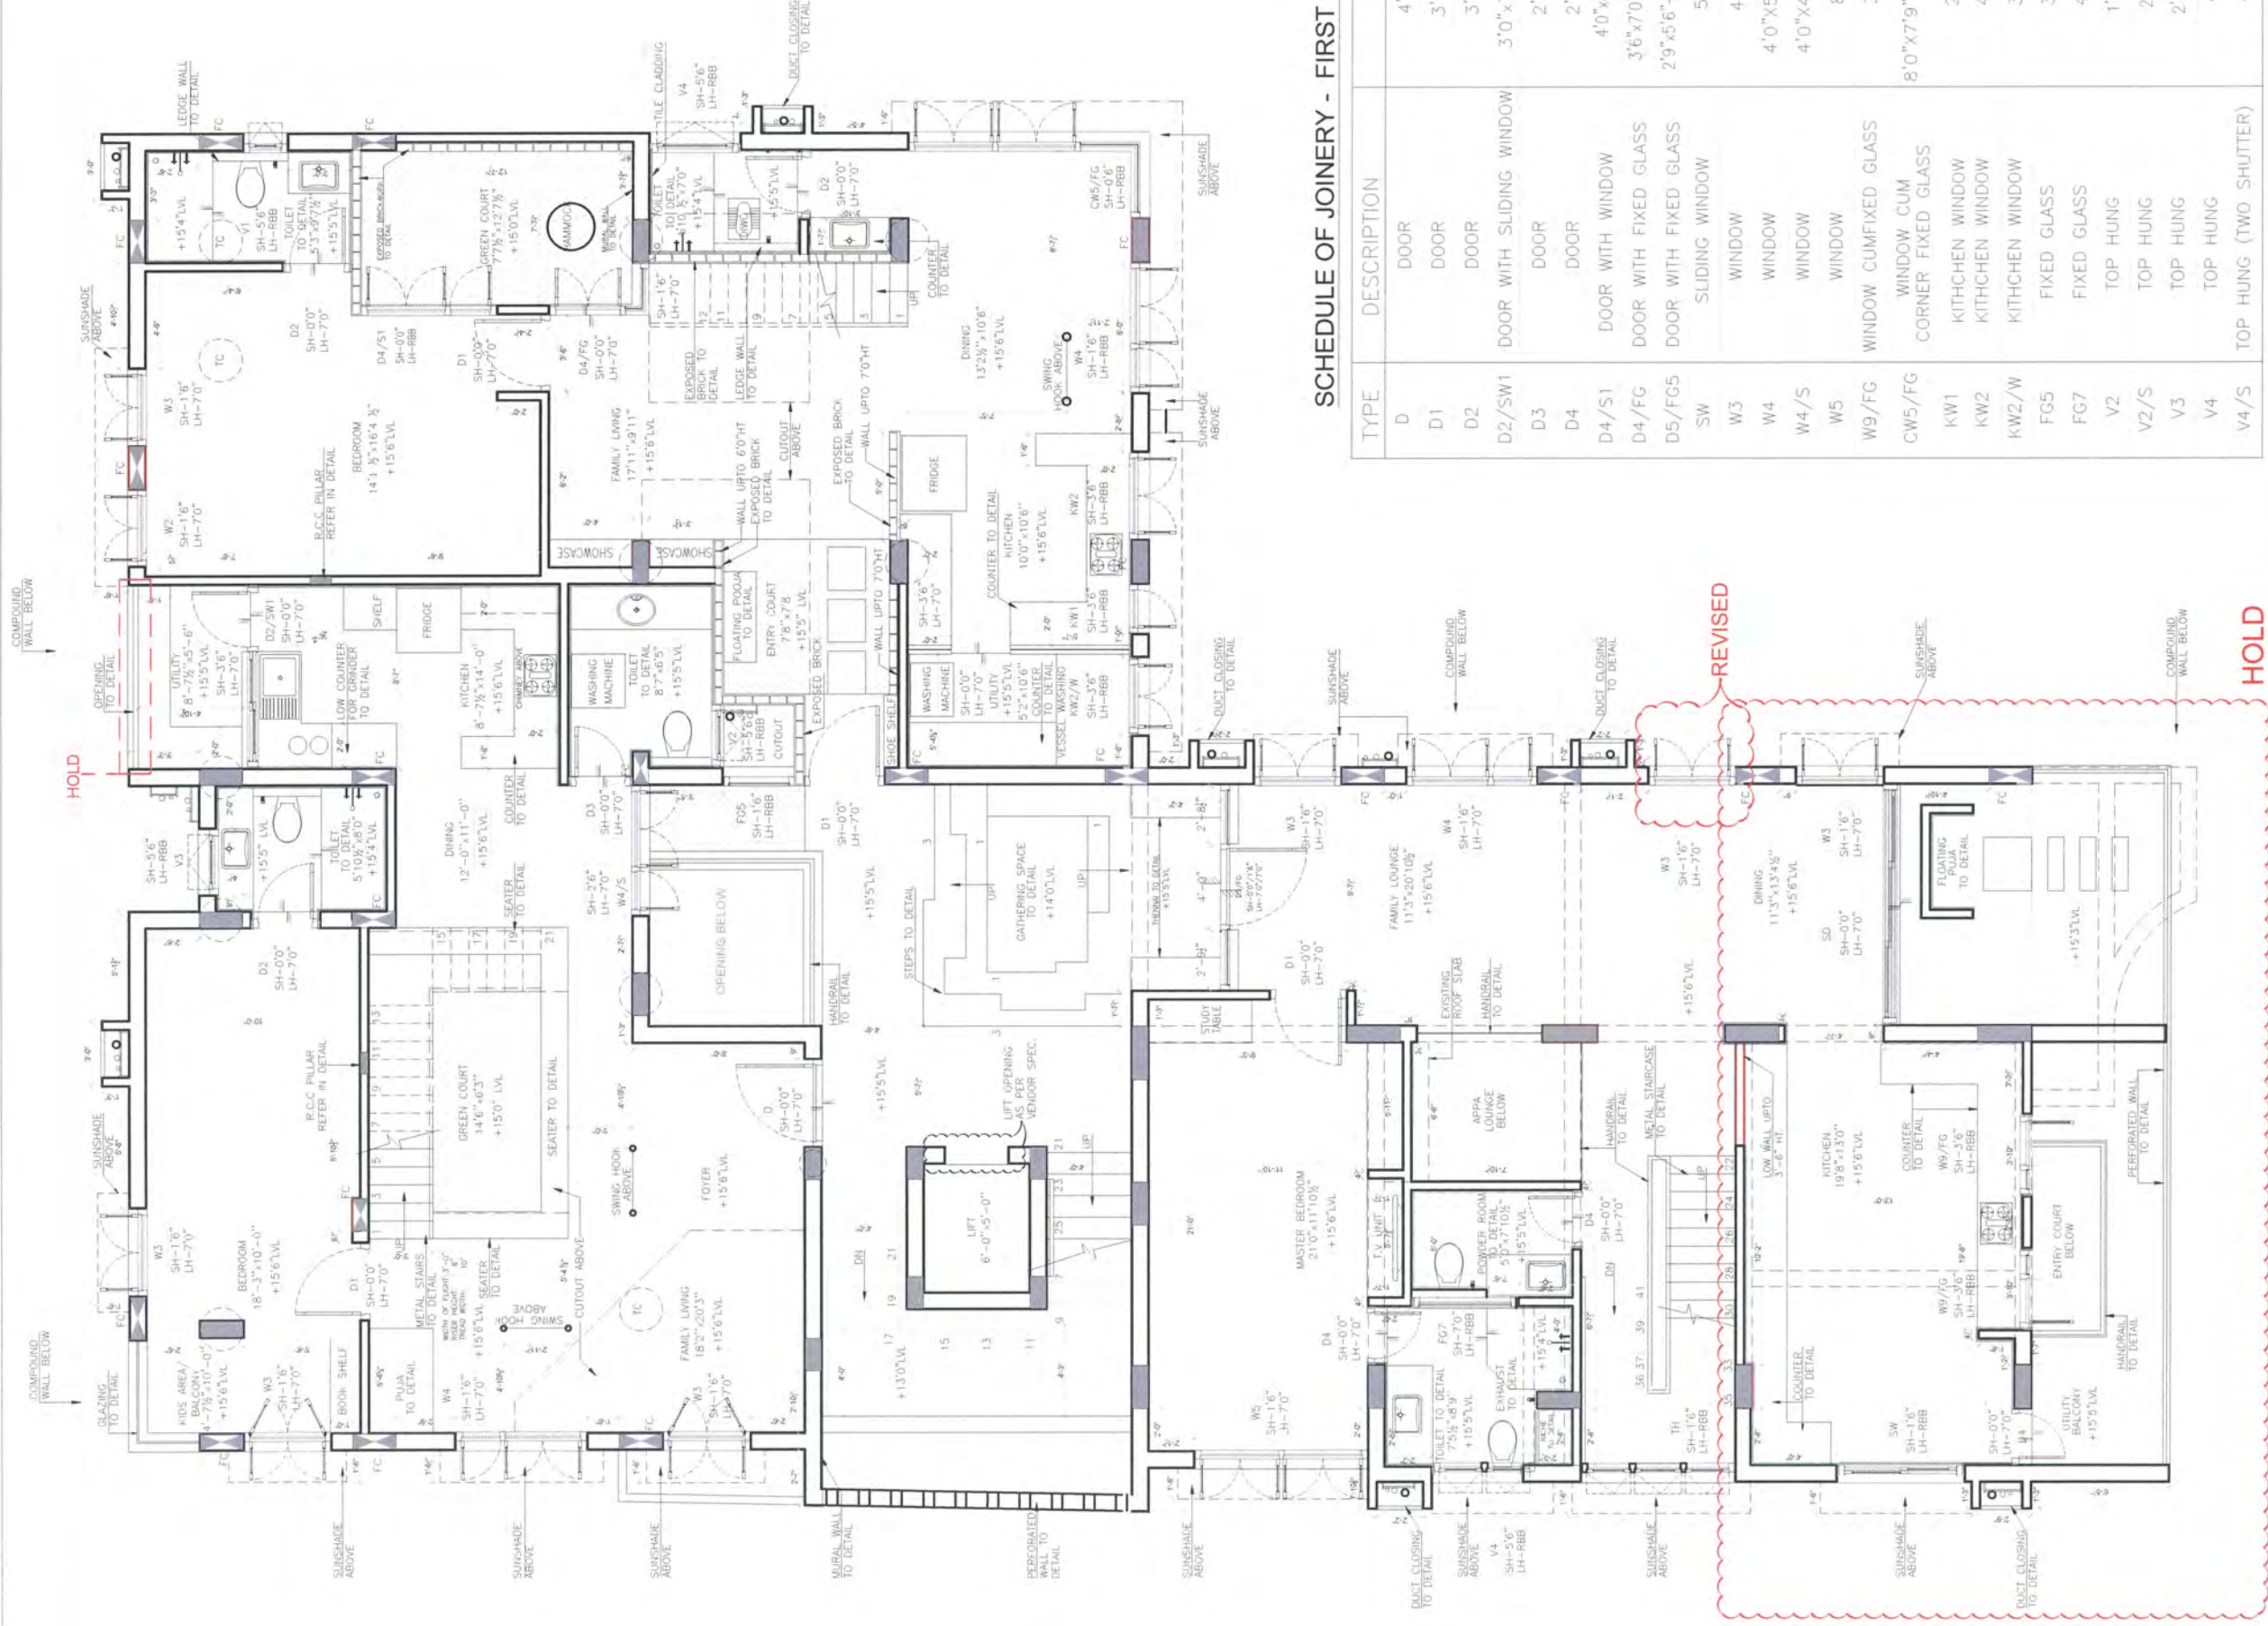

SCHEDULE OF JOINERY - FIRST FLOOR

TYPE	DESCRIPTION	SIZE
D	DOOR	4'0"x7'0"
D1	DOOR	3'6"x7'0"
D2	DOOR	3'0"x7'0"
D2/SW1	DOOR WITH SLIDING WINDOW	3'0"x7'0"+3'6"x5'4"
D3	DOOR	2'9"x7'0"
D4	DOOR	2'6"x7'0"
D4/S1	DOOR WITH WINDOW	4'0"x8'9"+2'0"x8'9"
D4/FG	DOOR WITH FIXED GLASS	3'6"x7'0"+(8'+1'9")x5'6"
D5/FG5	DOOR WITH FIXED GLASS	2'9"x5'6"+4'0"x7'0"+2'3"x5'6"
SW	SLIDING WINDOW	5'9"x7'9"
W3	WINDOW	4'0"x5'6"
W4	WINDOW	4'0"x5'6"+2'0"x5'6"
W4/S	WINDOW	4'0"x4'6"+2'0"x4'6"
W5	WINDOW	8'0"x5'6"
W9/FG	WINDOW CUMFIXED GLASS	3'7"x3'6"
CW5/FG	WINDOW CUM CORNER FIXED GLASS	8'0"x7'9"+(2'9"+3'6")x7'9"
KW1	KITCHEN WINDOW	2'3"x4'9"
KW2	KITCHEN WINDOW	4'0"x4'9"
KW2/W	KITCHEN WINDOW	3'5"x4'9"
FG5	FIXED GLASS	3'3"x6'9"
FG7	FIXED GLASS	4'9"x2'9"
V2	TOP HUNG	1'1 1/2"x2'9"
V2/S	TOP HUNG	2'9 1/2"x2'9"
V3	TOP HUNG	2'1 1/2"xRBB
V4	TOP HUNG	4'0"x2'9"
V4/S	TOP HUNG (TWO SHUTTER)	4'0"x2'9"

FIRST FLOOR BRICKWORK
LAYOUT @ +15'-6"

SIGNATURE AND SEAL



PROPOSED RESIDENCE FOR Mr MANICKAPPA
VYASARPADI


Junior Architect
Senior Architect
Chief Architect

Ar.Jeethesh
Ar.Seethapathi
Ar.Murali Murugan

MURALI ARCHITECTS

MURALI M.Arch., (McGill - Canada)
#142, Second Street, Kamaraj Avenue, Chennai - 20.
Ph. 044 - 24914226, 044 - 24413230, 044 - 24901910.
emolarchimurali@hotmail.com
archimurali@yahoo.co.in
archimurali@gmail.com
www.muraliarchitects.blogspot.com



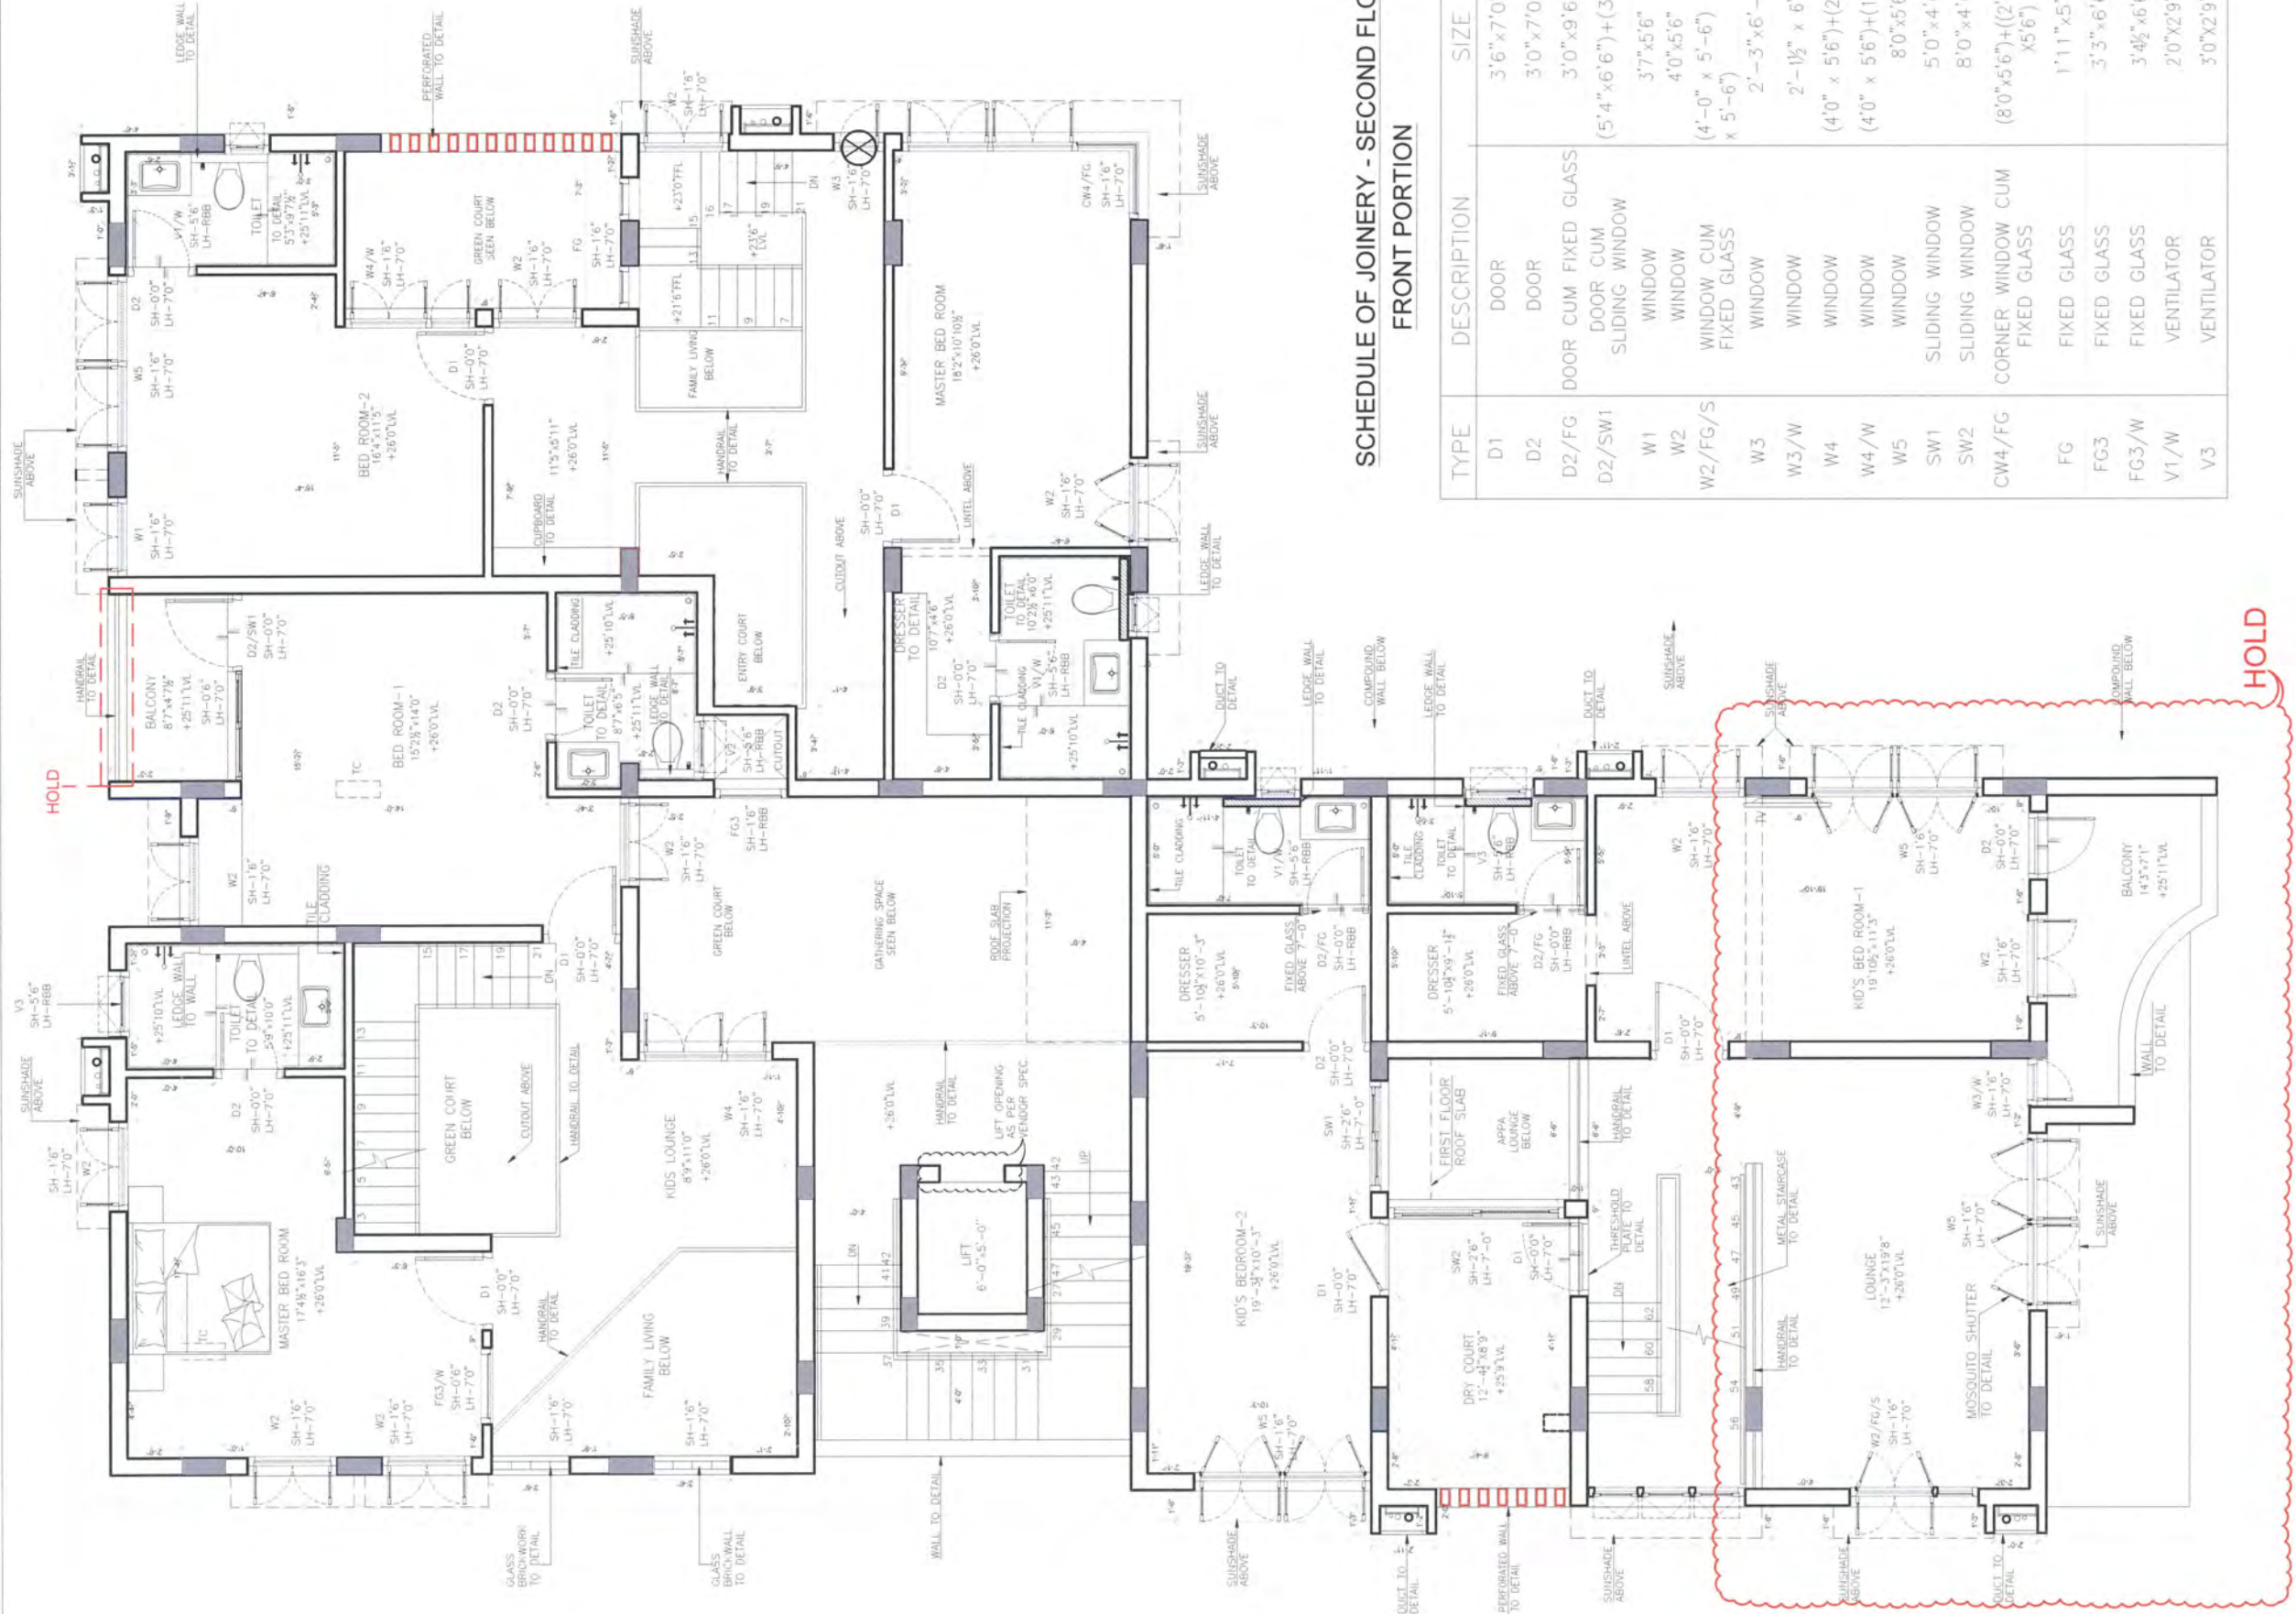

SCHEDULE OF JOINERY - SECOND FLOOR
FRONT PORTION

TYPE	DESCRIPTION	SIZE
D1	DOOR	3'6" x 7'0"
D2	DOOR	3'0" x 7'0"
D2/FG	DOOR CUM FIXED GLASS	
D2/SW1	DOOR CUM SLIDING WINDOW	(5'4"x6'6")+(3'0"x7'0")
W1	WINDOW	3'7" x 5'6"
W2	WINDOW	4'0" x 5'6"
W2/FG/S	WINDOW CUM FIXED GLASS	(4'-0" x 5'-6") + (2'-0" x 5'-6")
W3	WINDOW	2'-3" x 6'-6"
W3/W	WINDOW	2'-1½" x 6'-6"
W4	WINDOW	(4'0" x 5'6")+(2'0" x 5'6")
W4/W	WINDOW	(4'0" x 5'6")+(1'10" x 5'6")
W5	WINDOW	8'0" x 5'6"
SW1	SLIDING WINDOW	5'0" x 4'6"
SW2	SLIDING WINDOW	8'0" x 4'6"
CW4/FG	CORNER WINDOW CUM FIXED GLASS	(8'0" x 5'6")+(2'4" x 3'1" x 5'6")
FG	FIXED GLASS	1'11" x 5'6"
FG3	FIXED GLASS	3'3" x 6'6"
FG3/W	FIXED GLASS	3'4½" x 6'6"
V1/W	VENTILATOR	2'0" x 2'9"
V3	VENTILATOR	3'0" x 2'9"



PROPOSED RESIDENCE FOR Mr MANICKARAJ AT
VYASARPADI

SIGNATURE AND SEAL

[Signature]


SECOND FLOOR
BRICKWORK LAYOUT
@26'-0"

Junior Architect
Senior Architect
Chief Architect


Ar.Jeethesh
Ar.Seethapathi
Ar.Murali Murugan

MURALI ARCHITECTS

MURALI M Arch., (McGill - Canada)
#142, Second Street, Komaraj Avenue, Adyar, Chennai - 20.
Ph. 044 - 24914226, 044 - 24413230, 044 - 245019110
email:archmurali@hotmail.com
archmurali@yahoo.co.in
www.muraliarchitects.blogspot.com

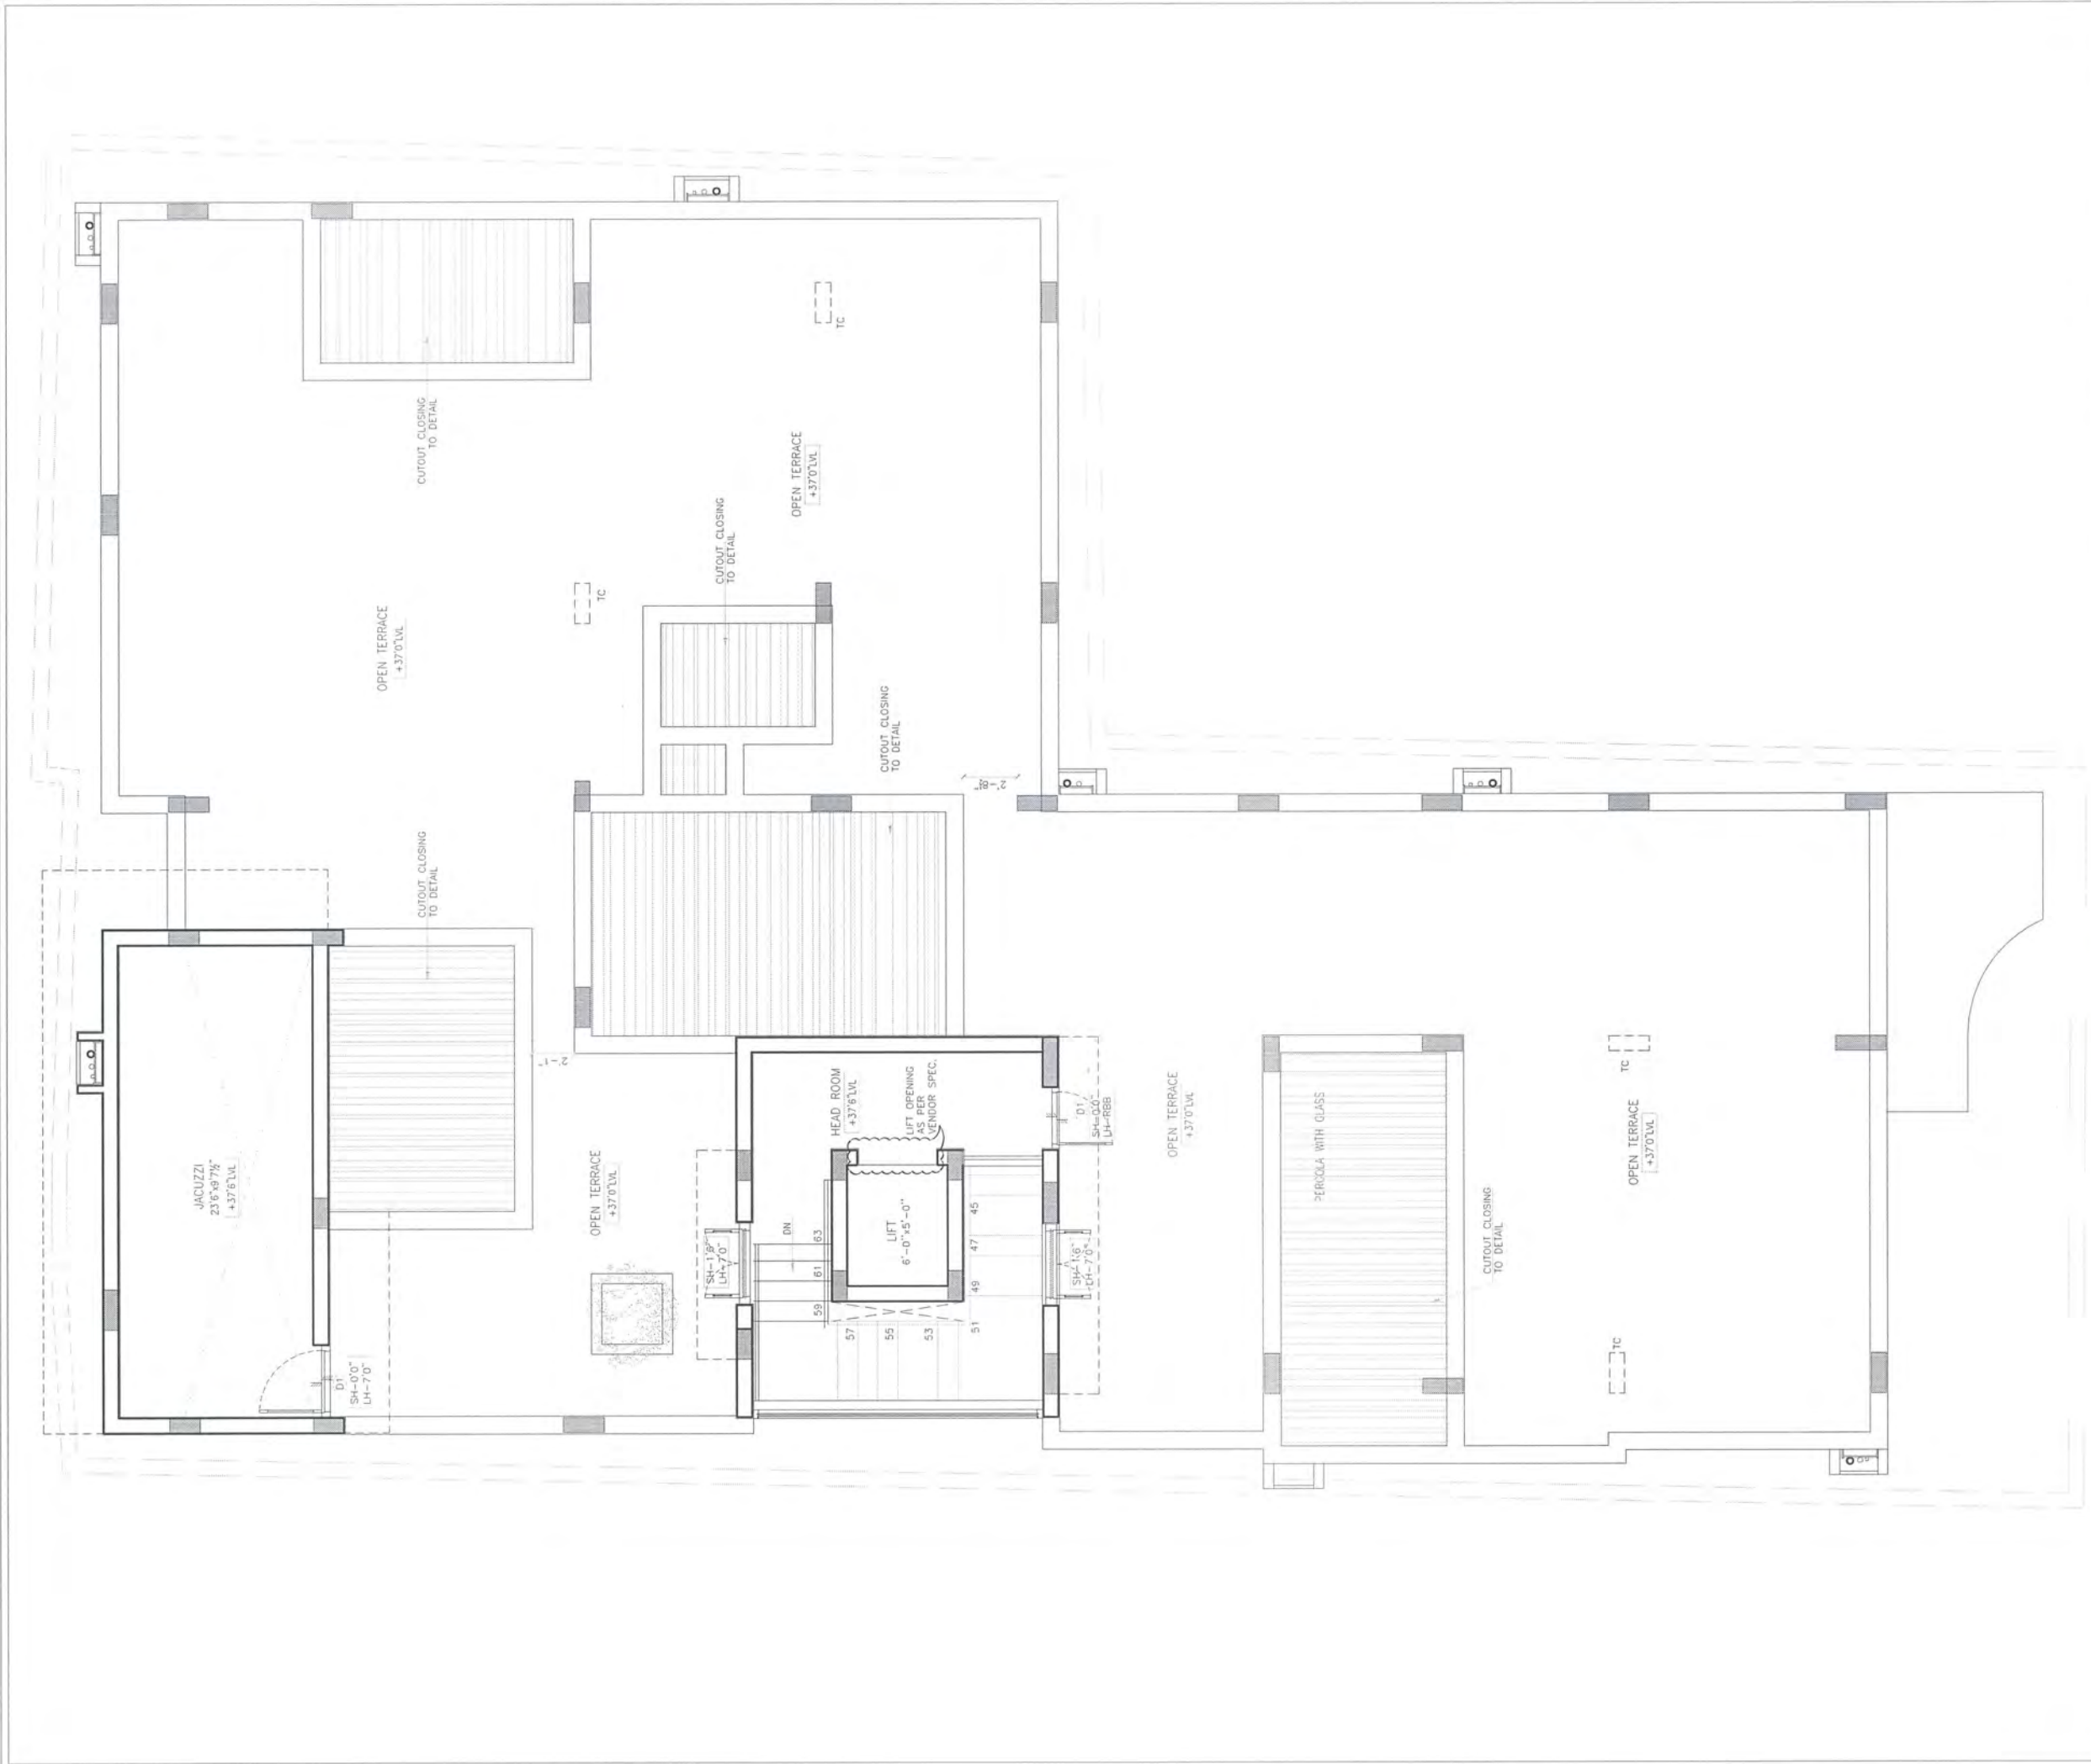


P R O J E C T	PROPOSED RESIDENCE FOR Mr MANOJ K VYASARPADI				A R C H I T E C T S
	SIGNATURE AND SEAL				
	TERRACE FLOOR PLAN				
			MURALI ARCHITECTS MURALI M. Arch., (McGill - Canada) #142, Second Street, Kamaraj Avenue, Adyar, Chennai - 23. Ph - 044 - 24914226, 044 - 24413230, 044 - 24901910. email: archmurali@hotmail.com archmurali@yahoo.co.in archmurali@gmail.com www.muraliarchitects.blogspot.com		
Junior Architect		Ar. Jeethesh			
Senior Architect		Ar. Seethapathi			
Chief Architect		Ar. Murali Murugan			

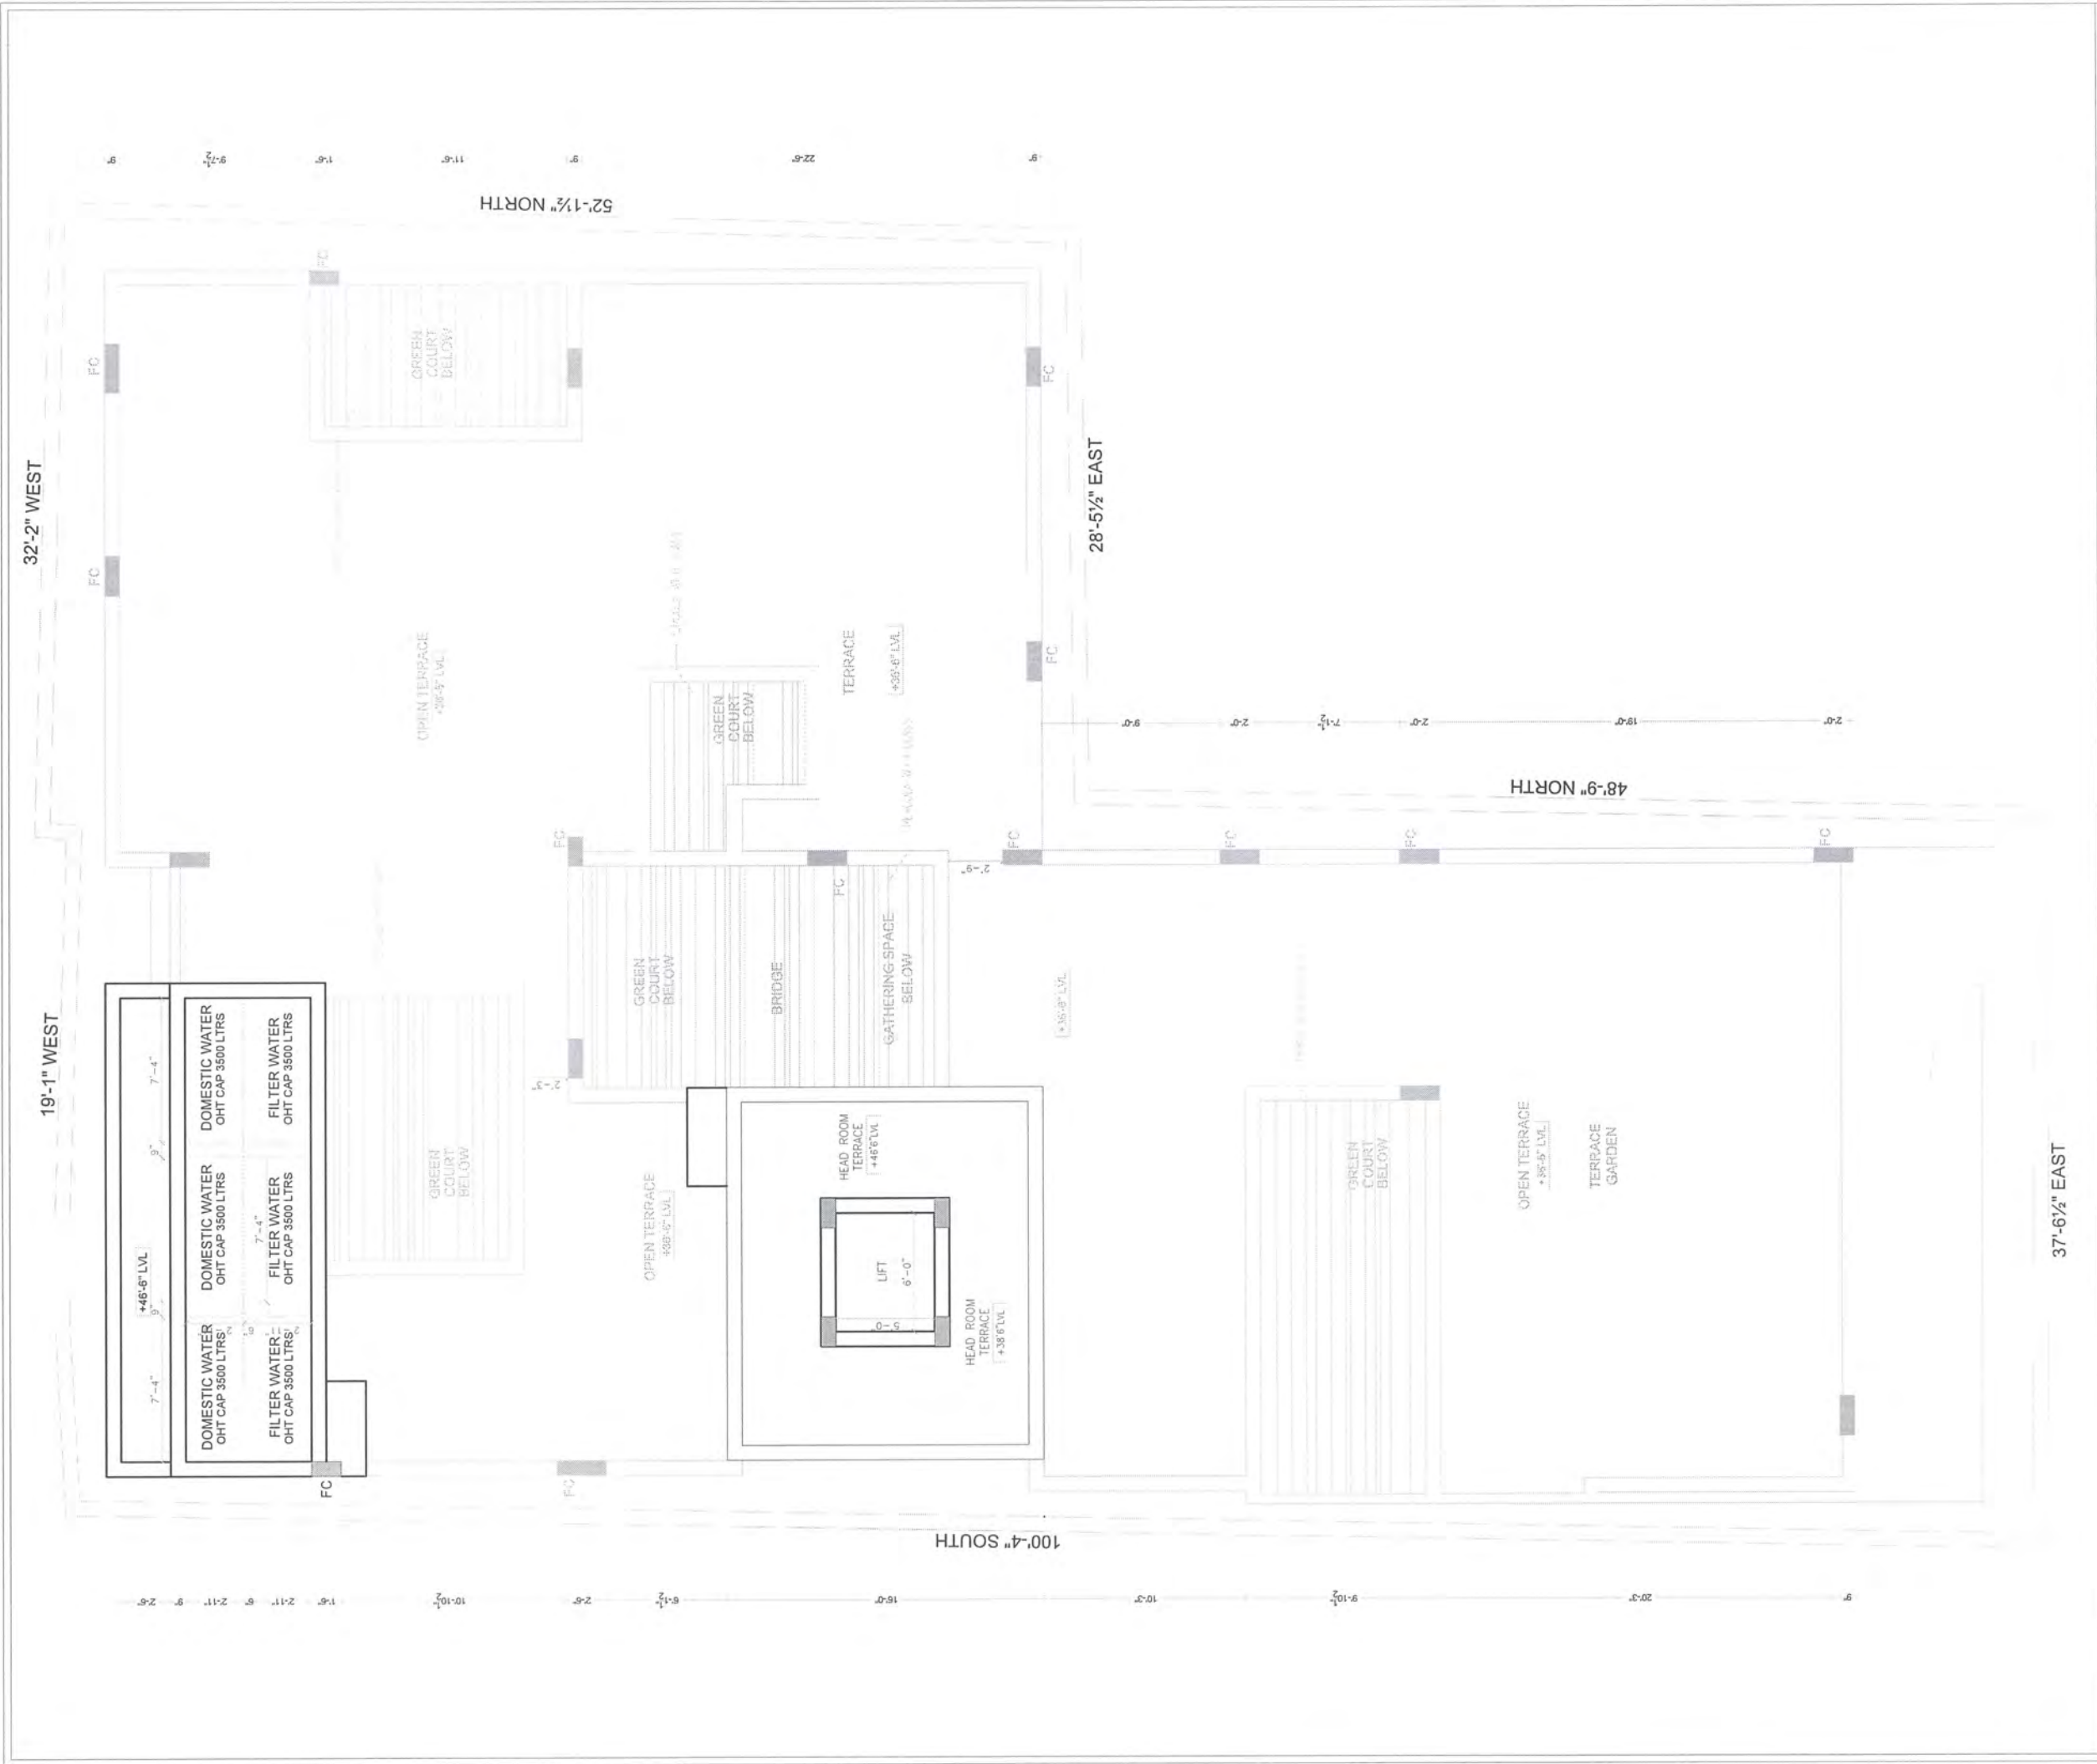

P R O J E C T		A R C H I T E C T S	
PROPOSED RESIDENCE FOR Mr MANICKARAJAT VYASARPADI		UPPER TERRACE FLOOR PLAN	Junior Architect
		SIGNATURE AND SEAL	Senior Architect
			Chief Architect
		Ar.Jeethesh	
		Ar.Seethapathi	
		Ar.Murali Murugan	
		MURALI ARCHITECTS	
		MURALI M Arch., (McGill - Canada)	
		#142, Second Street, Komaraj Avenue, Koyar, Chennai - 20,	
		Ph - 044 - 24914226, 044 - 24413230, 044 - 24901910,	
		email: archmurali@hotmail.com	
		archmurali1@yahoo.co.in	
		archmurali1@gmail.com	
		www.muraliarchitects.blogspot.com	



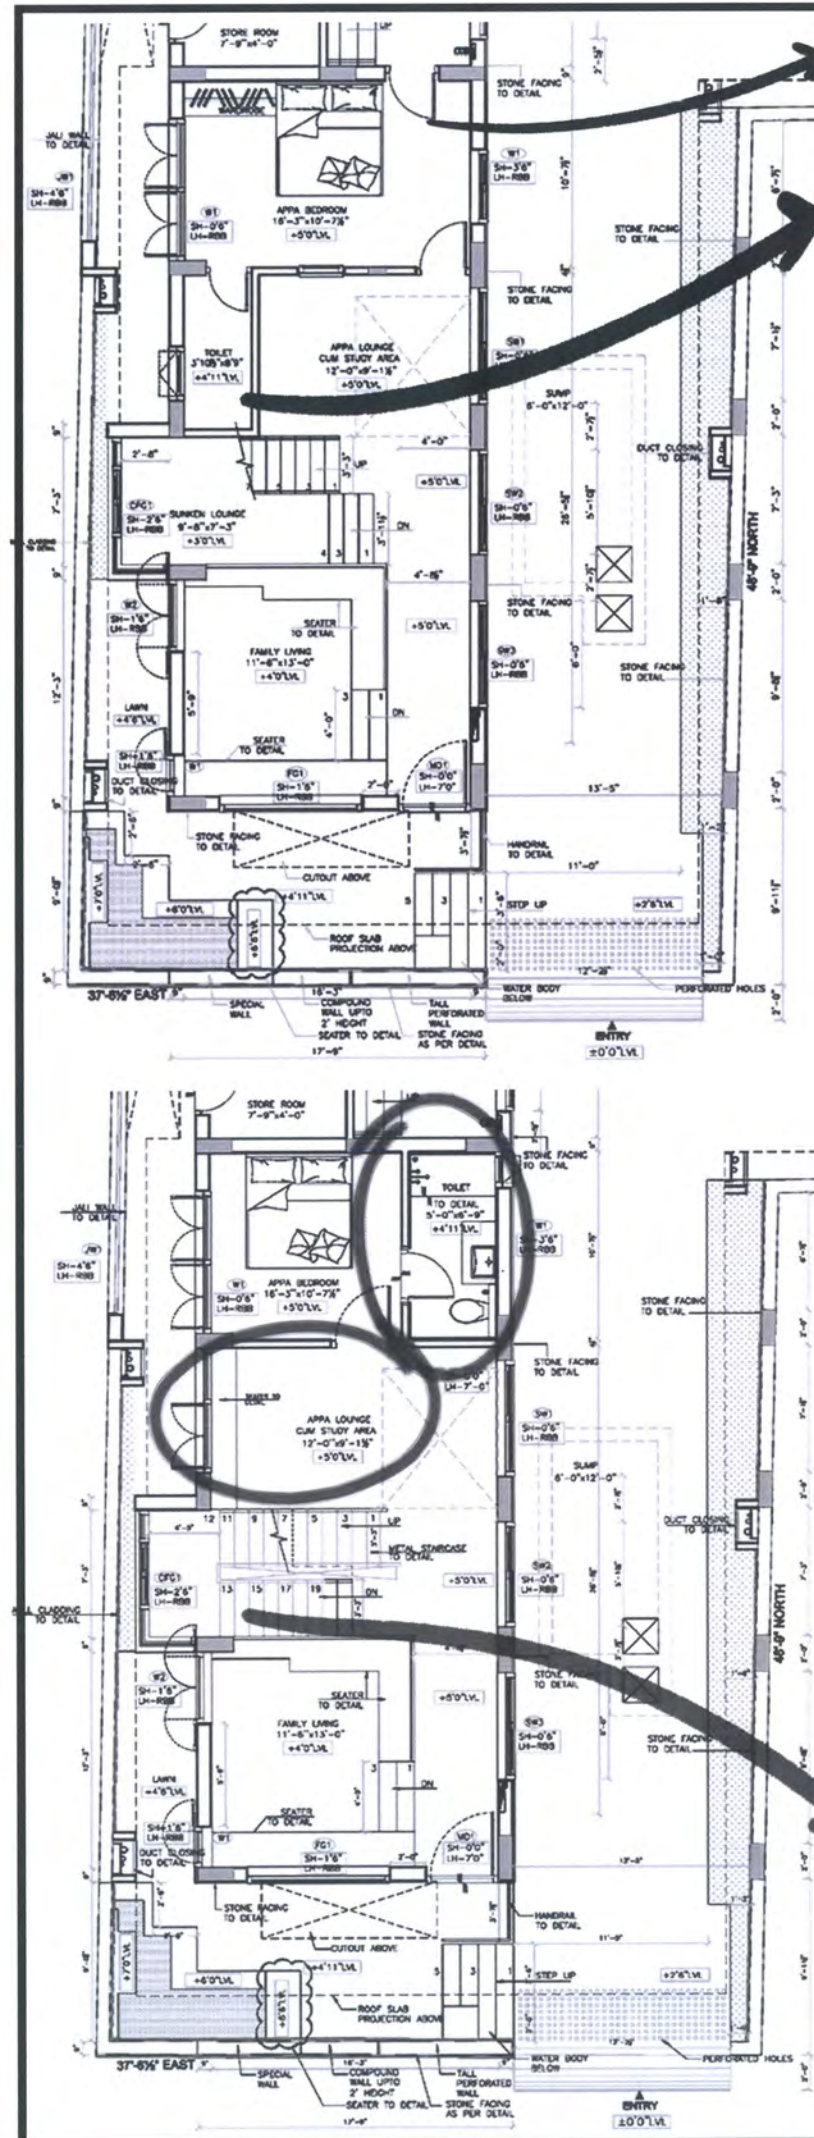


Door opening near the bed in Appa's bedroom to be closed


Toilet to be shifted at the door closed area. Toilet area to be converted into a thinnai, an extended portion of appa's lounge. Green lawn to be given outside the thinnai.




The staircase landing to be brought in as the headroom for the walkway is not comfortable

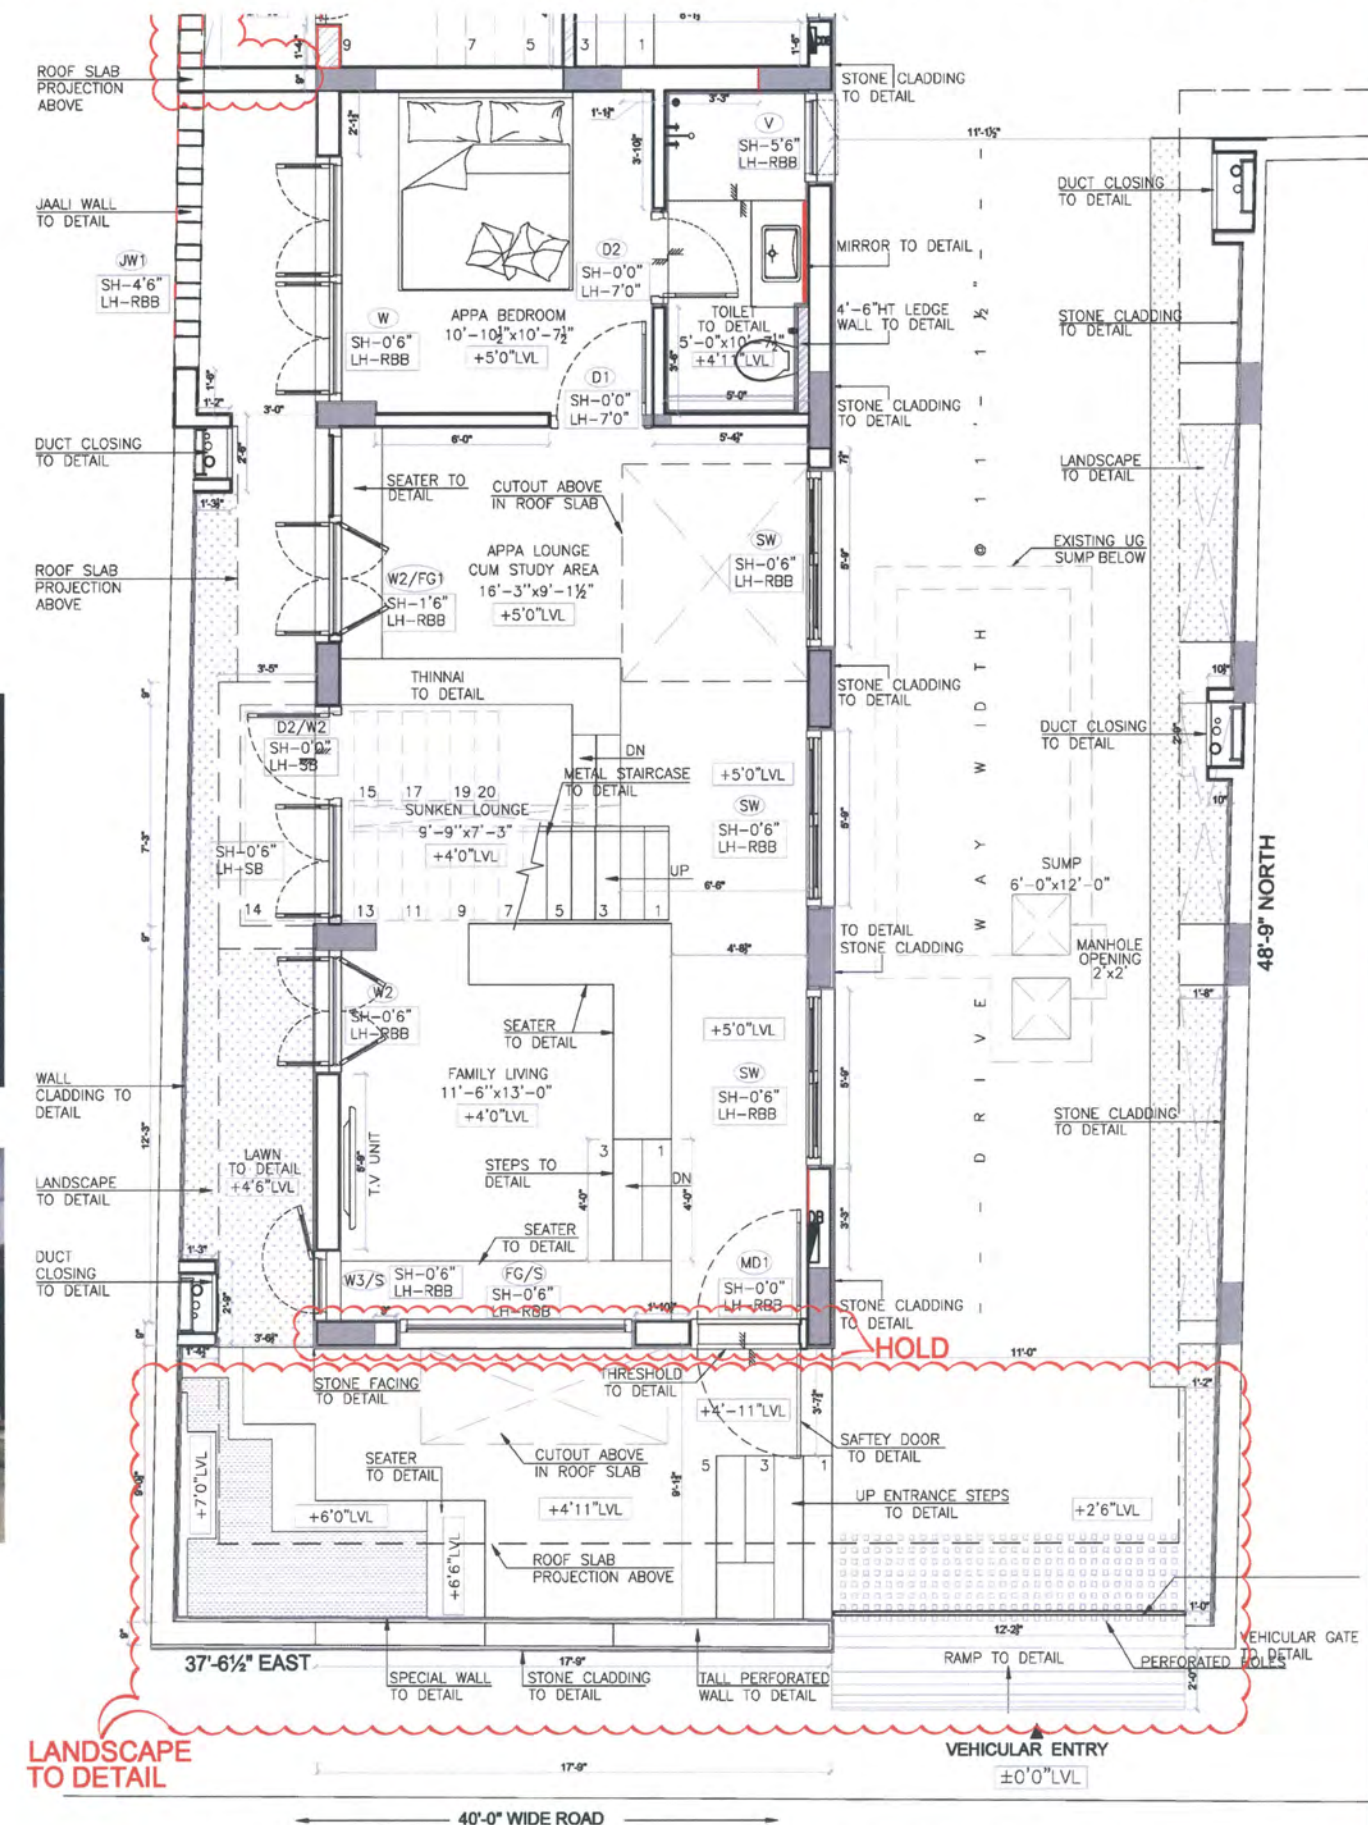

This is the final plan decided, as per the client's requests.
(The staircase is brought in and the appa's lounge has a thinnai/seater added)

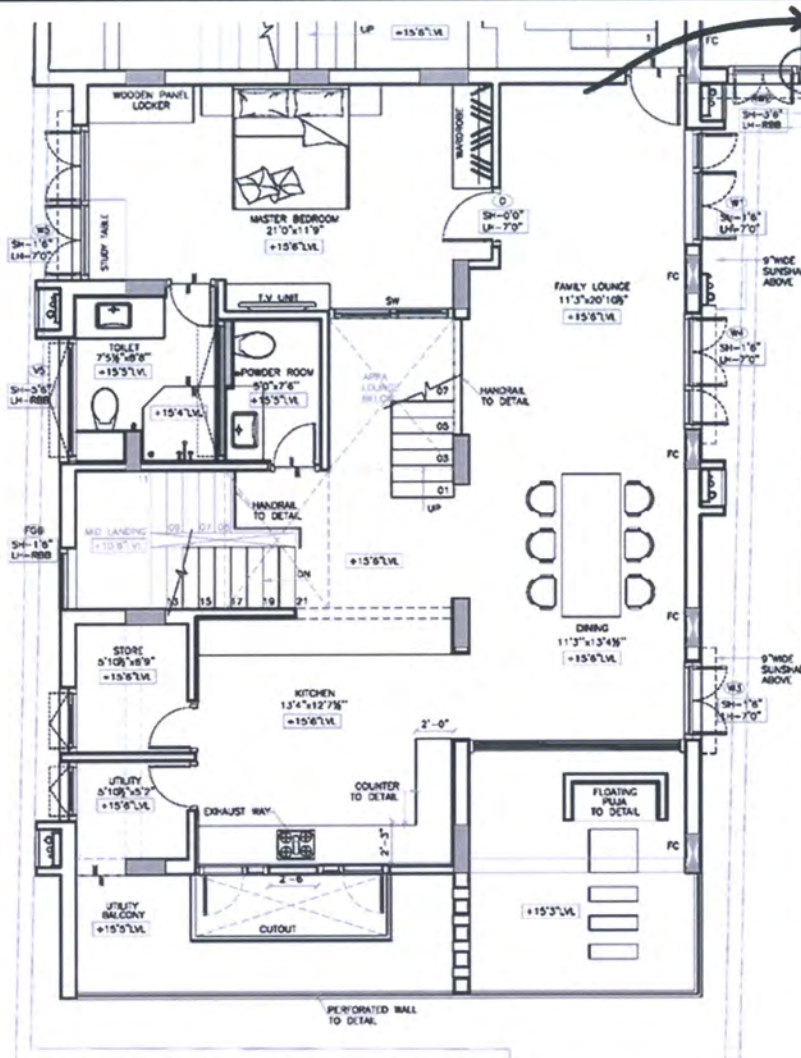


Wall at the gathering space to be extended and single shutter opening to be converted to double shutter opening with thinai on both the sides and shoe rack below the thinai.

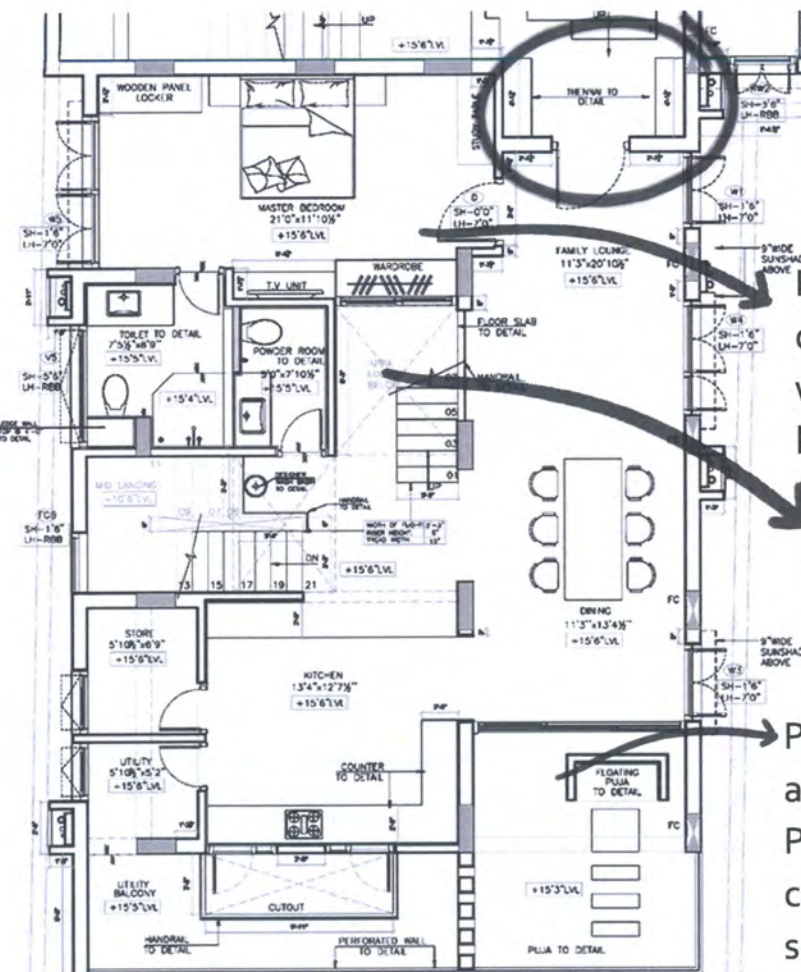

Position of study table at north direction and wardrobe at west direction to be shifted in master bedroom


Two separate staircase to be converted into throughout single staircase.

Puja room to be positioned as per vastu.
Puja room to be properly covered to prevent the smell from the kitchen utility.

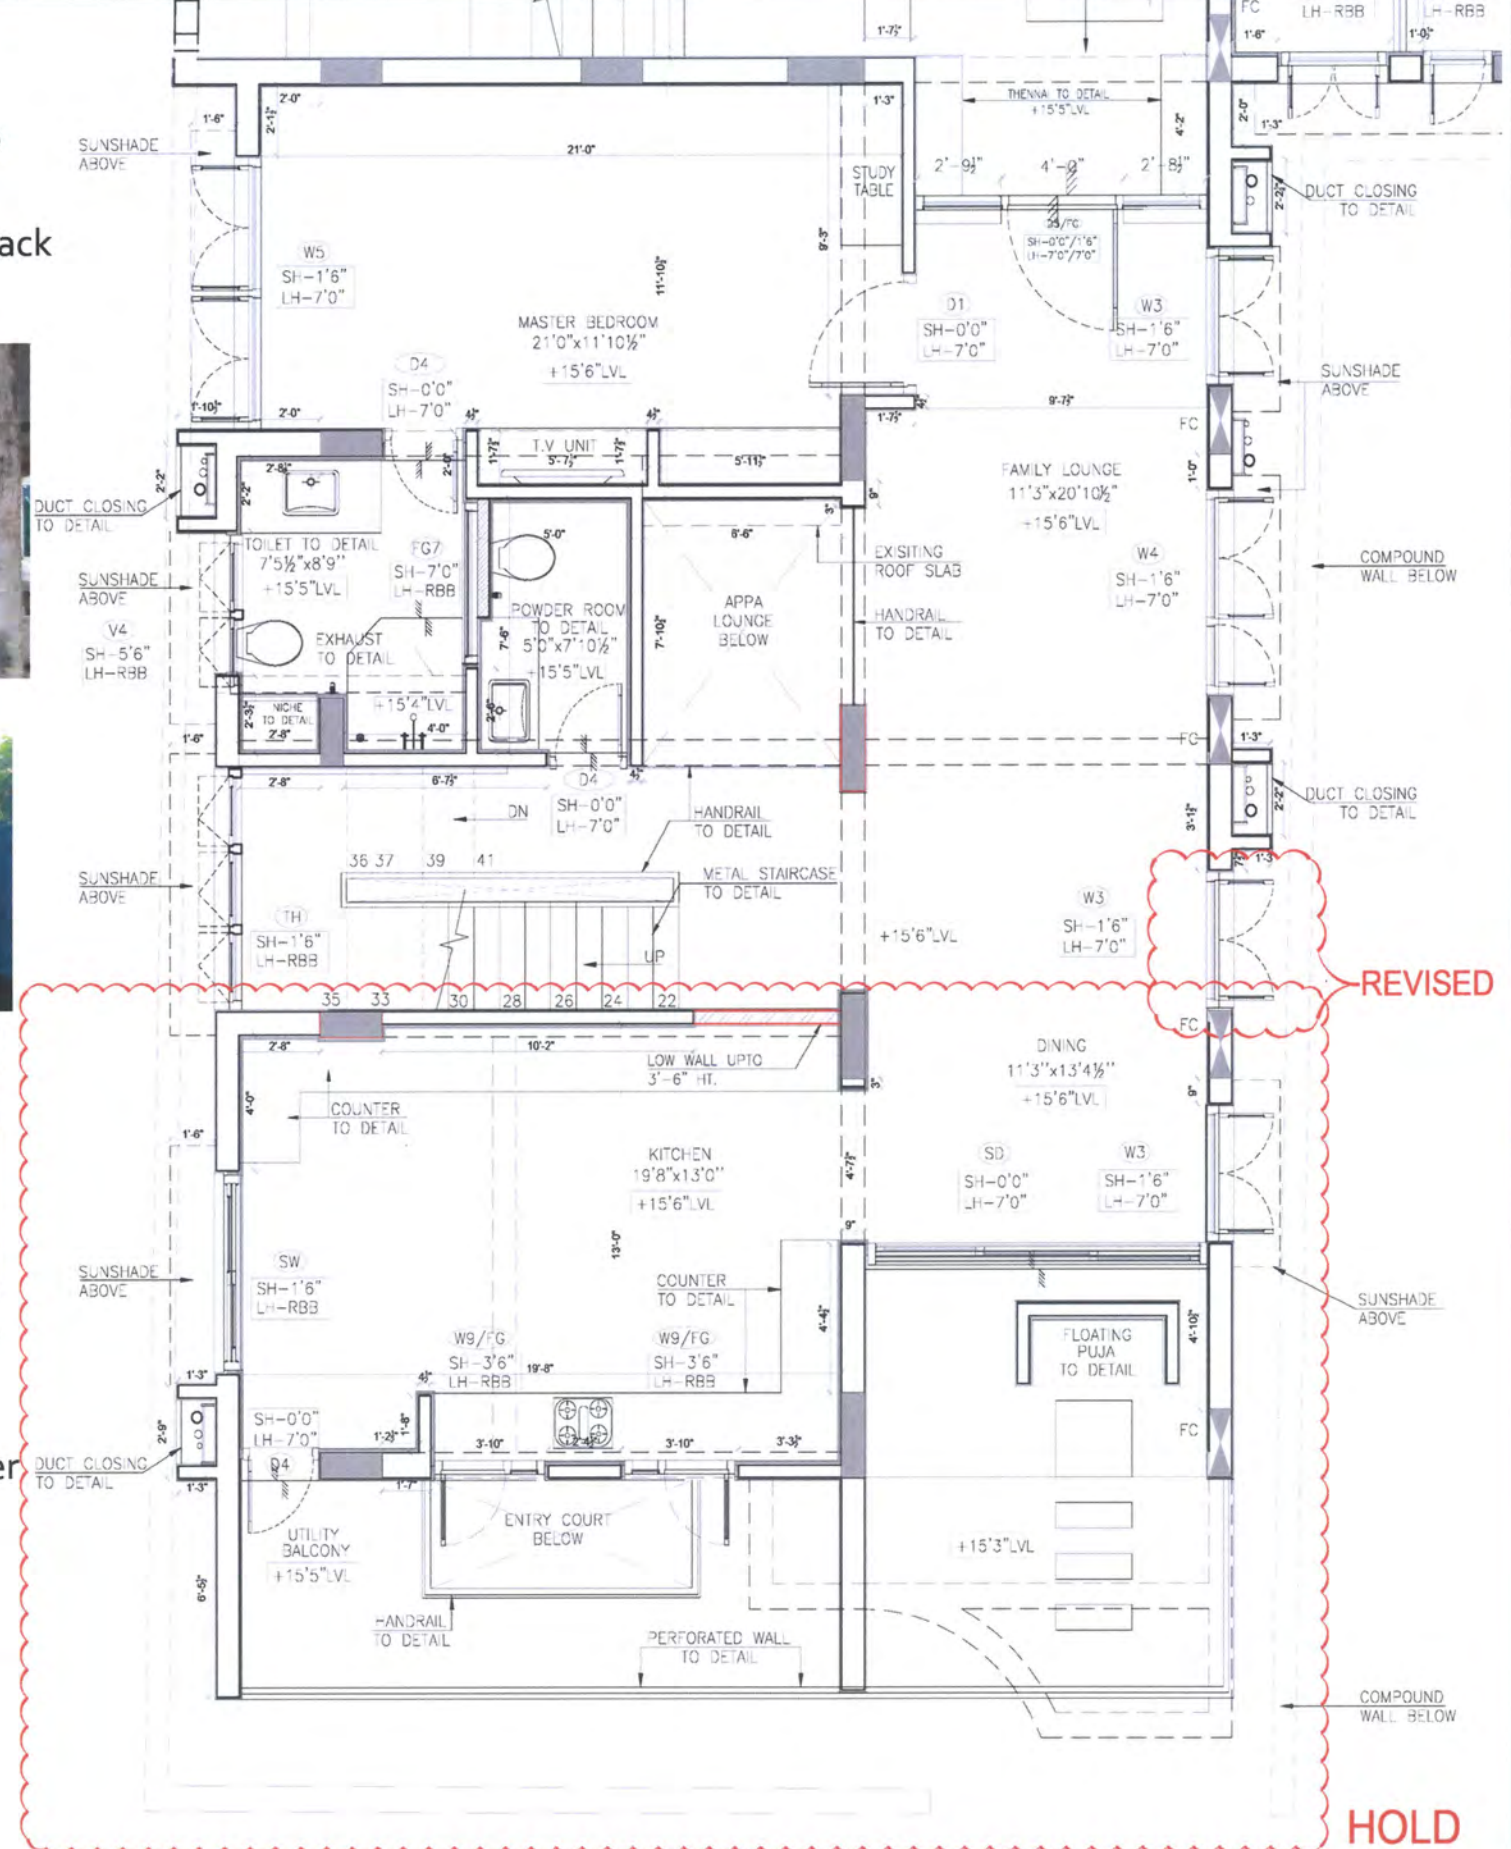


This is the final plan decided, as per the client's requests.


(proforated wall-made into solid wall. One staricse and the second staricase cutout becme appa's lounge cutout.The kitchen store and utility room removed and the back wall became the storage unit.Dinning room opened out out with swing inbetween the living and dinning)

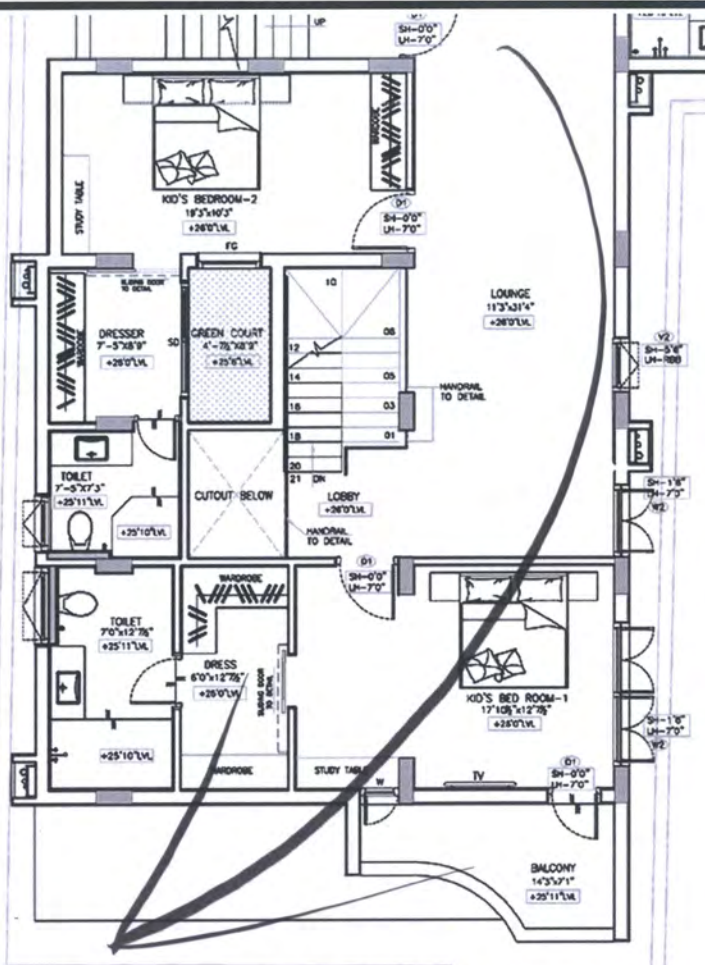

The front portion of the house to be full closed from the back portion

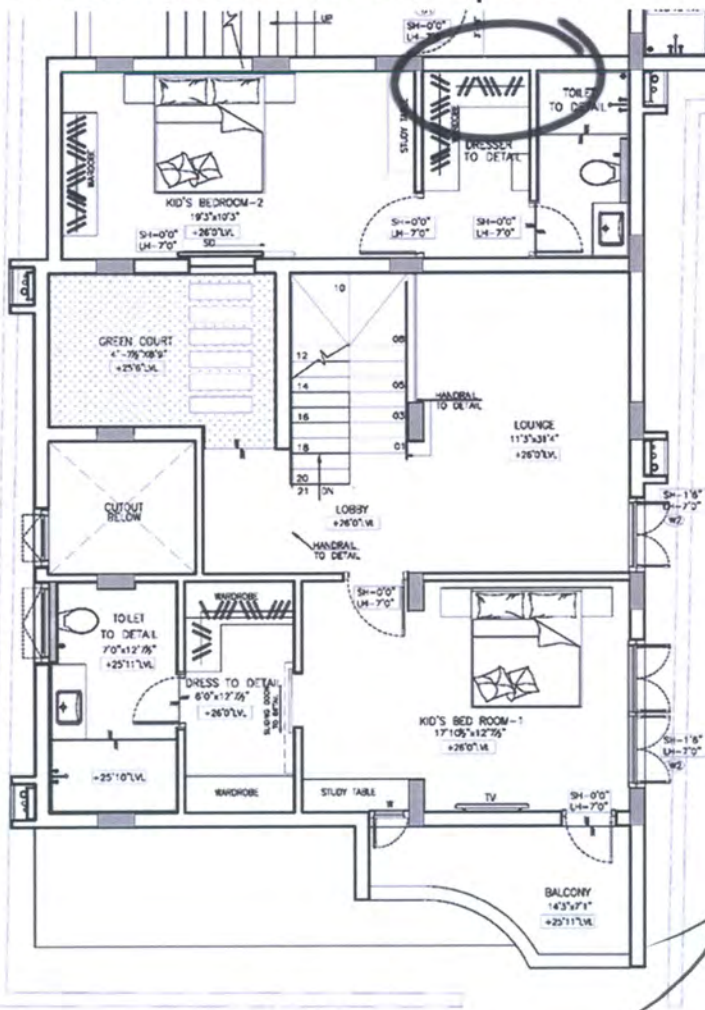

OPTION 2

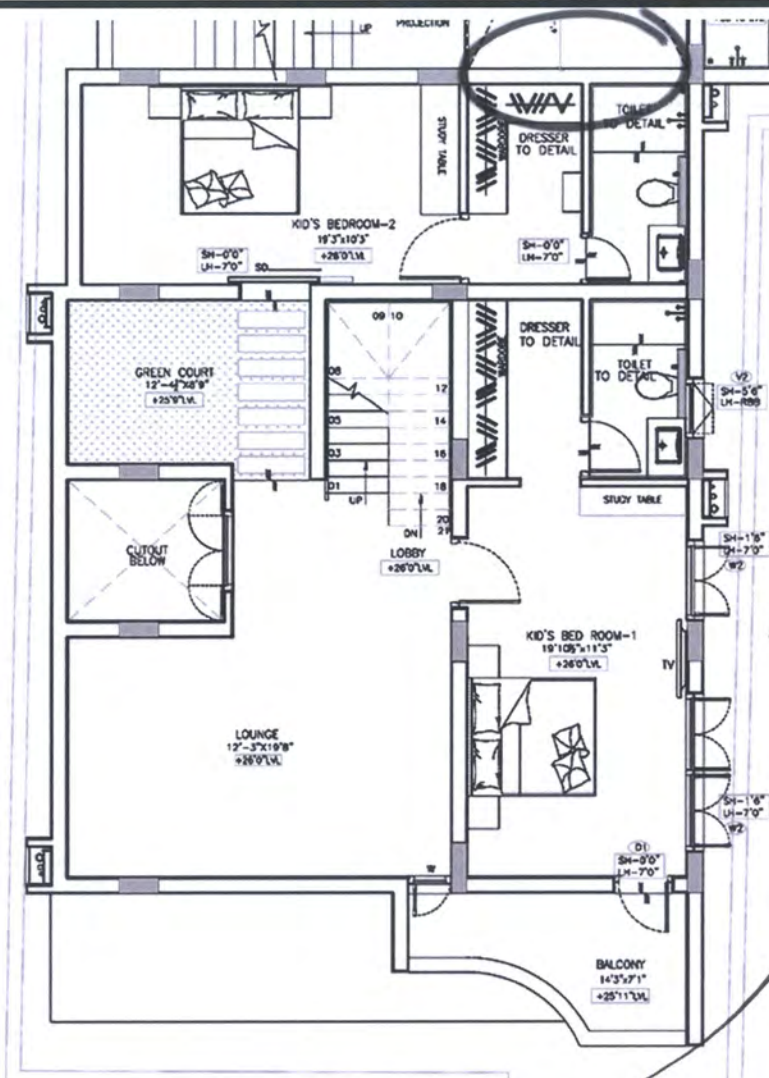


OPTION 1









- o Dresser and toilet to be given adjacent to daughter's bedroom
- o Dresser should be wider.
- o Toilet should be 5 feet wider only.
- o Split staircase to be changed into throughout flight staircase.
- o Green court to be fully extended in this option with 4' width pathway.
- o Lounge to be shifted to north west direction

- o Dresser and toilet to be given adjacent to daughter's bedroom, Dresser should be wider.
- o Toilet should be 5 feet wider only.
- o Split staircase to be changed into throughout flight staircase.
- o 4' width Pathway to be given within the green court.
- o Lounge to be shifted to south east corner staircase.

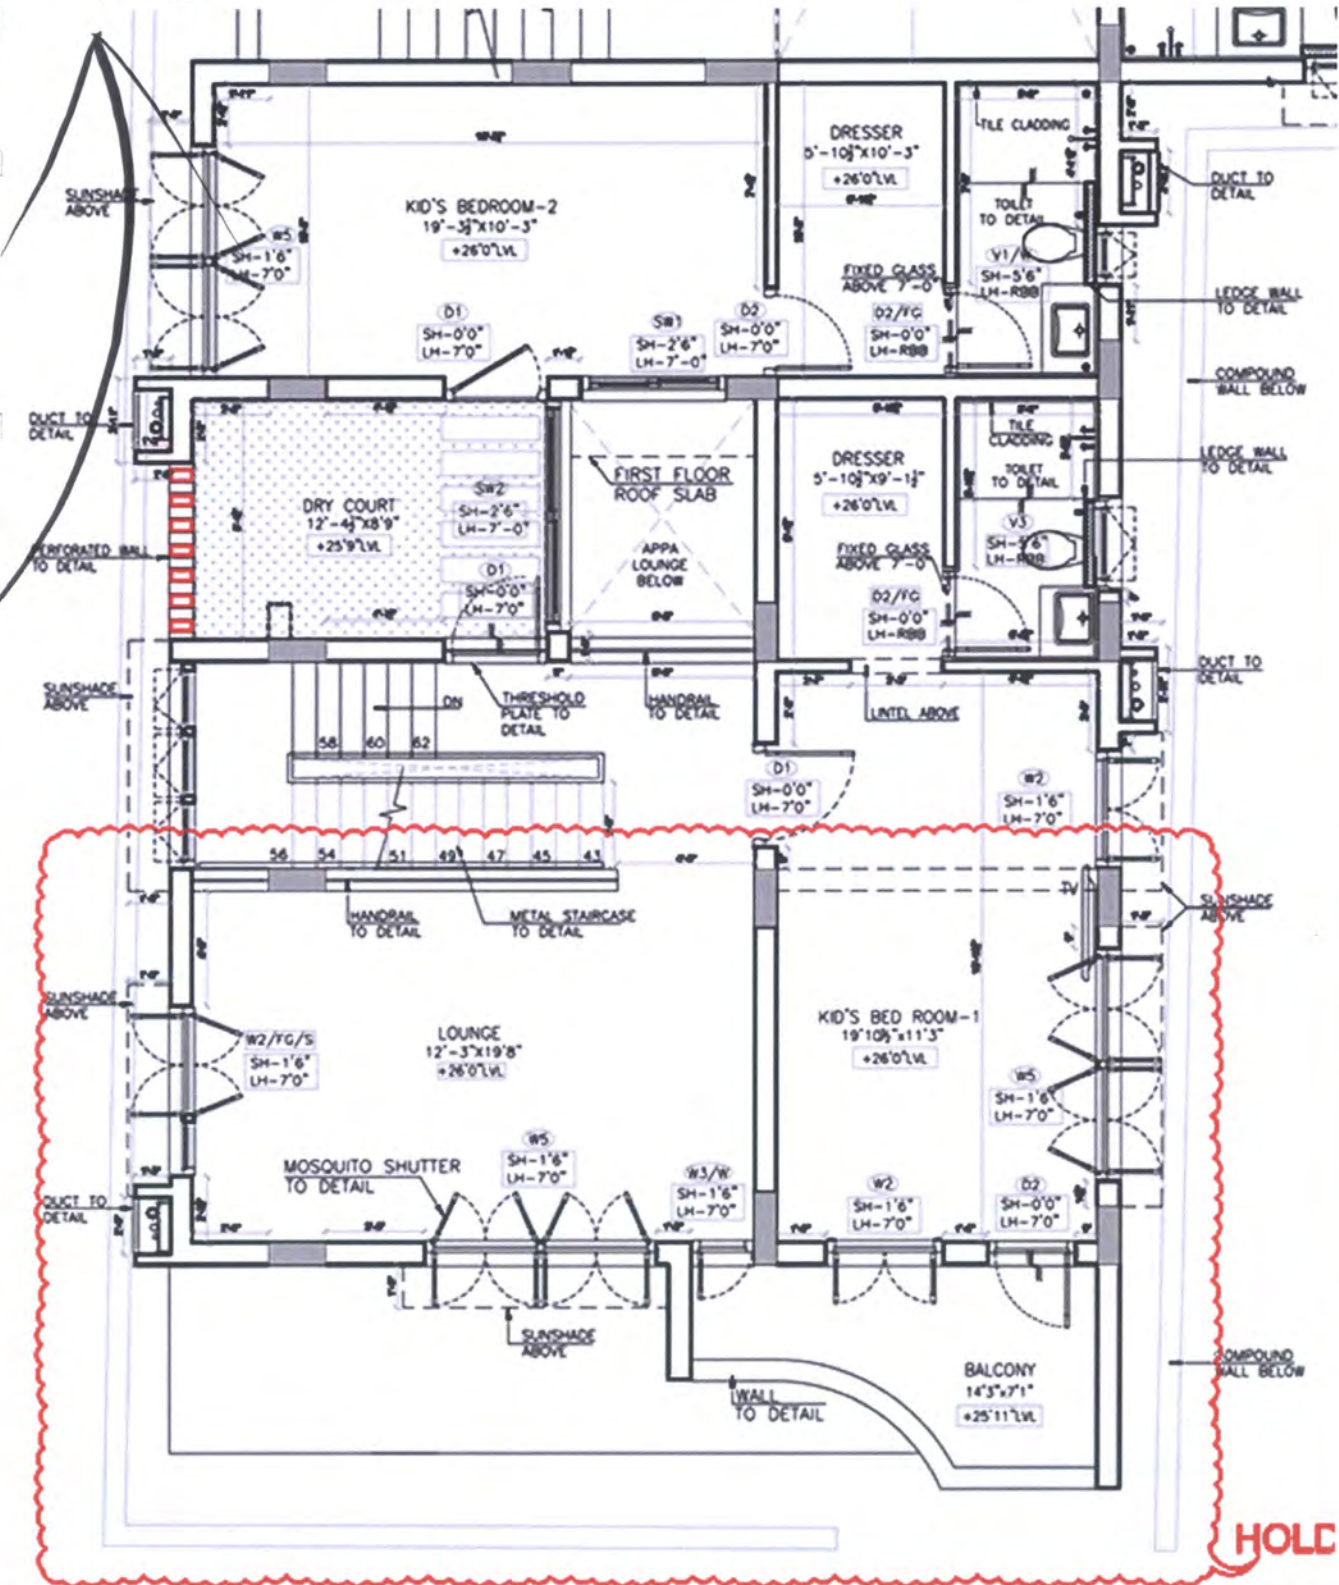

The final plan according to the client's requests.
(The option 1 was chosen. With only one set of staircase. With wider Dressers and thinner toilets as per client's requests)

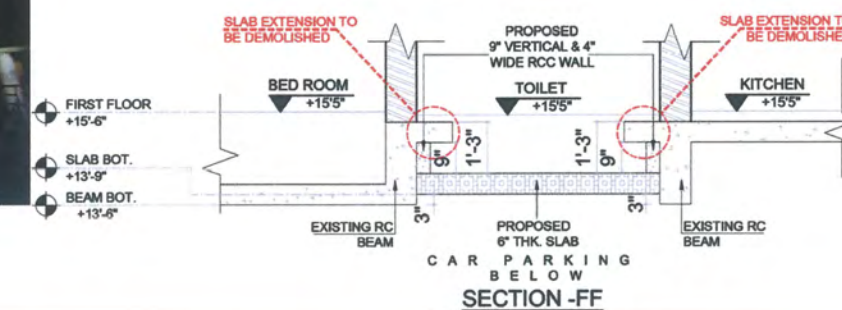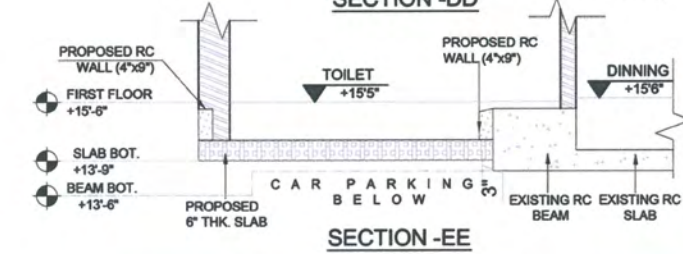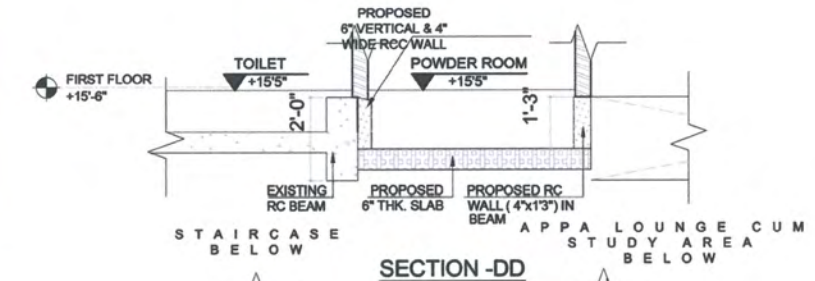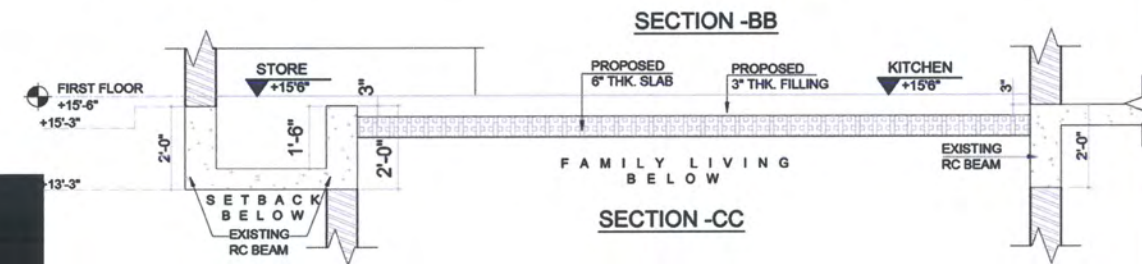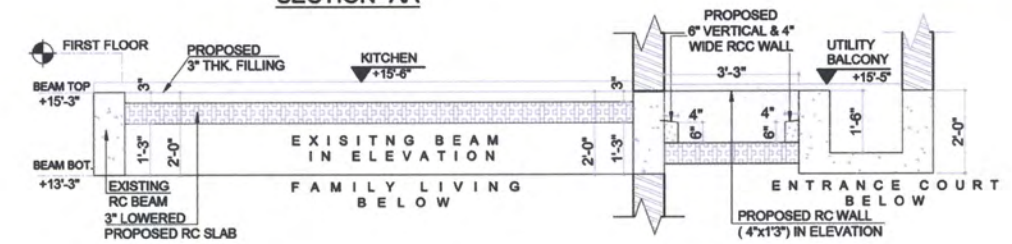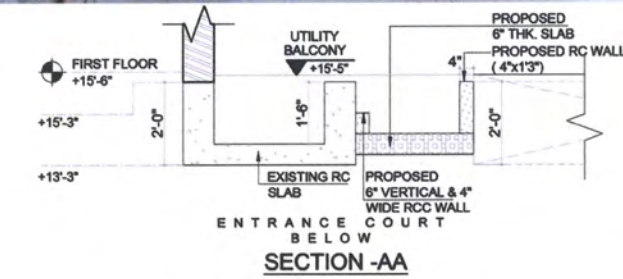


PROPOSED SUNKEN SLAB-C


PROPOSED SLAB-B

PROPOSED SUNKEN SLAB-A



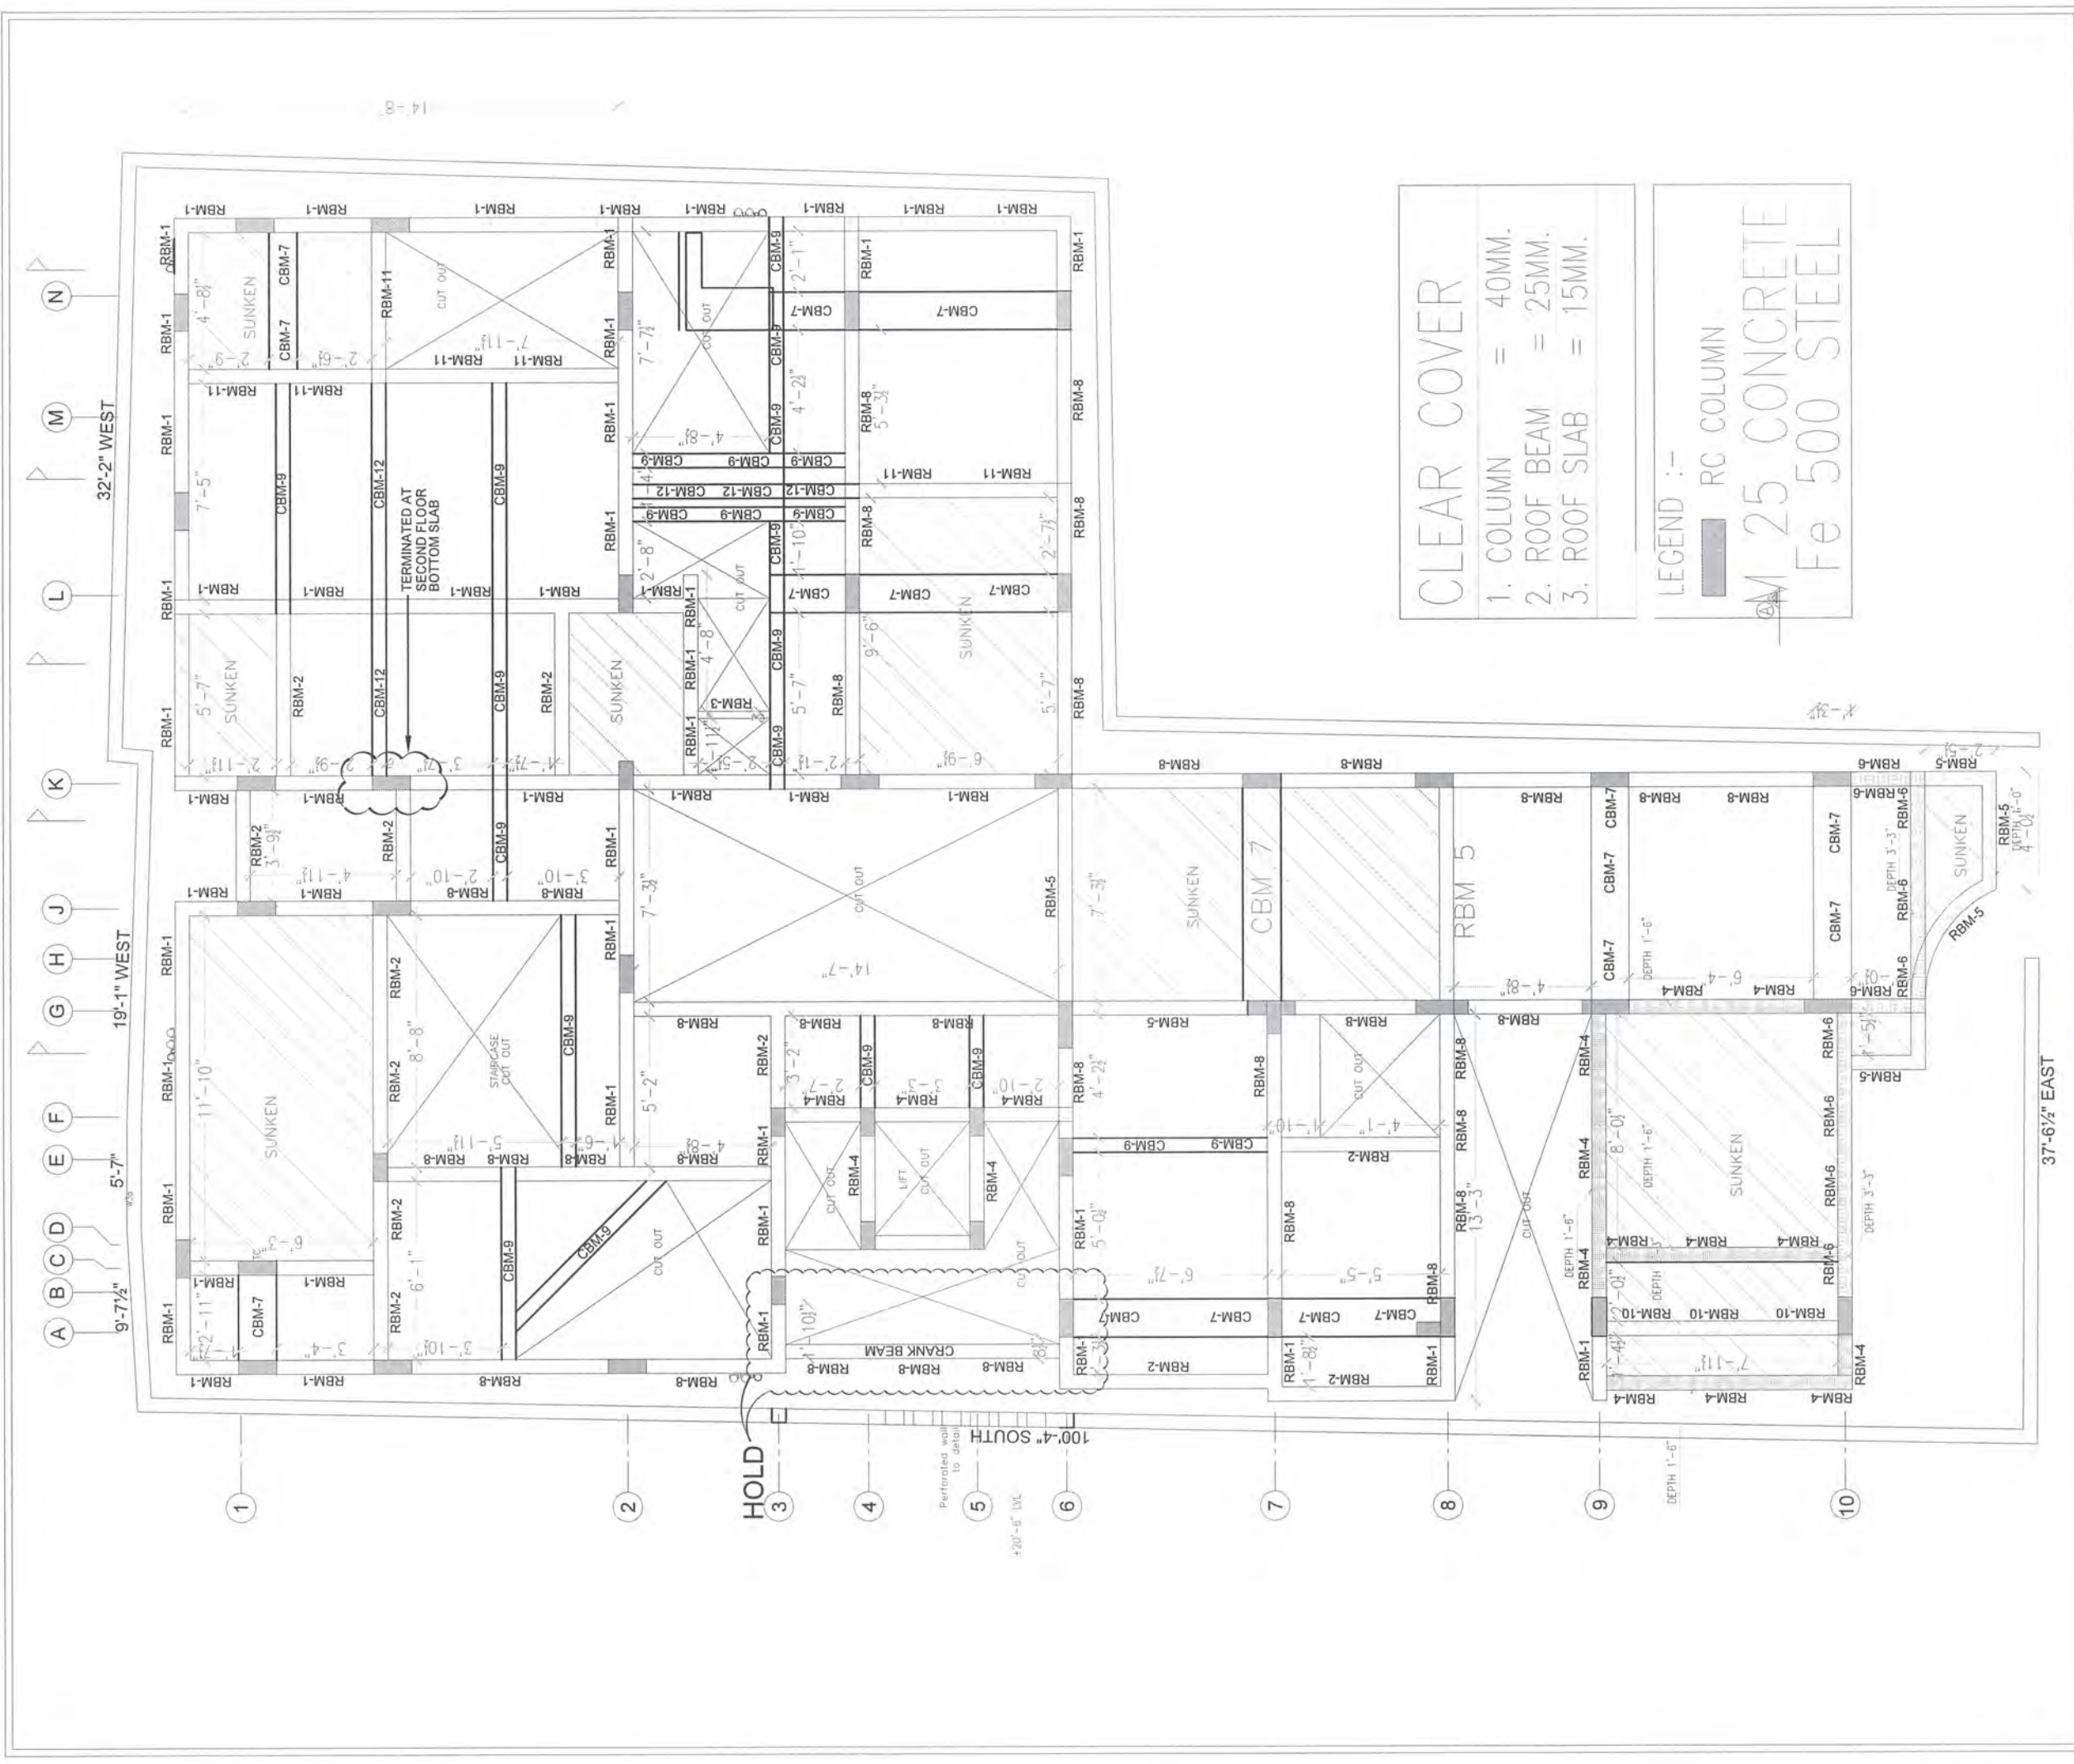

P R O J E C T	FIRST FLOOR BEAM AND SLAB LAYOUT			ARCHITECTS				
	SIGNATURE AND SEAL			Junior Architect				
	SIGNATURE AND SEAL			Senior Architect				
PROPOSED RESIDENCE FOR Mr MANICKAVELU VYASARPADI			Chief Architect			Ar.Jeethesh		
MURALI ARCHITECTS			MURALI ARCHITECTS			MURALI ARCHITECTS		
MURALI M. Arch., (McGill - Canada)			MURALI M. Arch., (McGill - Canada)			MURALI M. Arch., (McGill - Canada)		
#142, Second Street, Komaraj Avenue, Adyar, Chennai - 23			#142, Second Street, Komaraj Avenue, Adyar, Chennai - 23			#142, Second Street, Komaraj Avenue, Adyar, Chennai - 23		
Ph - 044 - 24914226, 044 - 24413230, 044 - 24901910			Ph - 044 - 24914226, 044 - 24413230, 044 - 24901910			Ph - 044 - 24914226, 044 - 24413230, 044 - 24901910		
email: archmurali@hotmail.com			email: archmurali@hotmail.com			email: archmurali@hotmail.com		
archmurali1@yahoo.co.in			archmurali1@yahoo.co.in			archmurali1@yahoo.co.in		
www.muraliarchitects.blogspot.com			www.muraliarchitects.blogspot.com			www.muraliarchitects.blogspot.com		

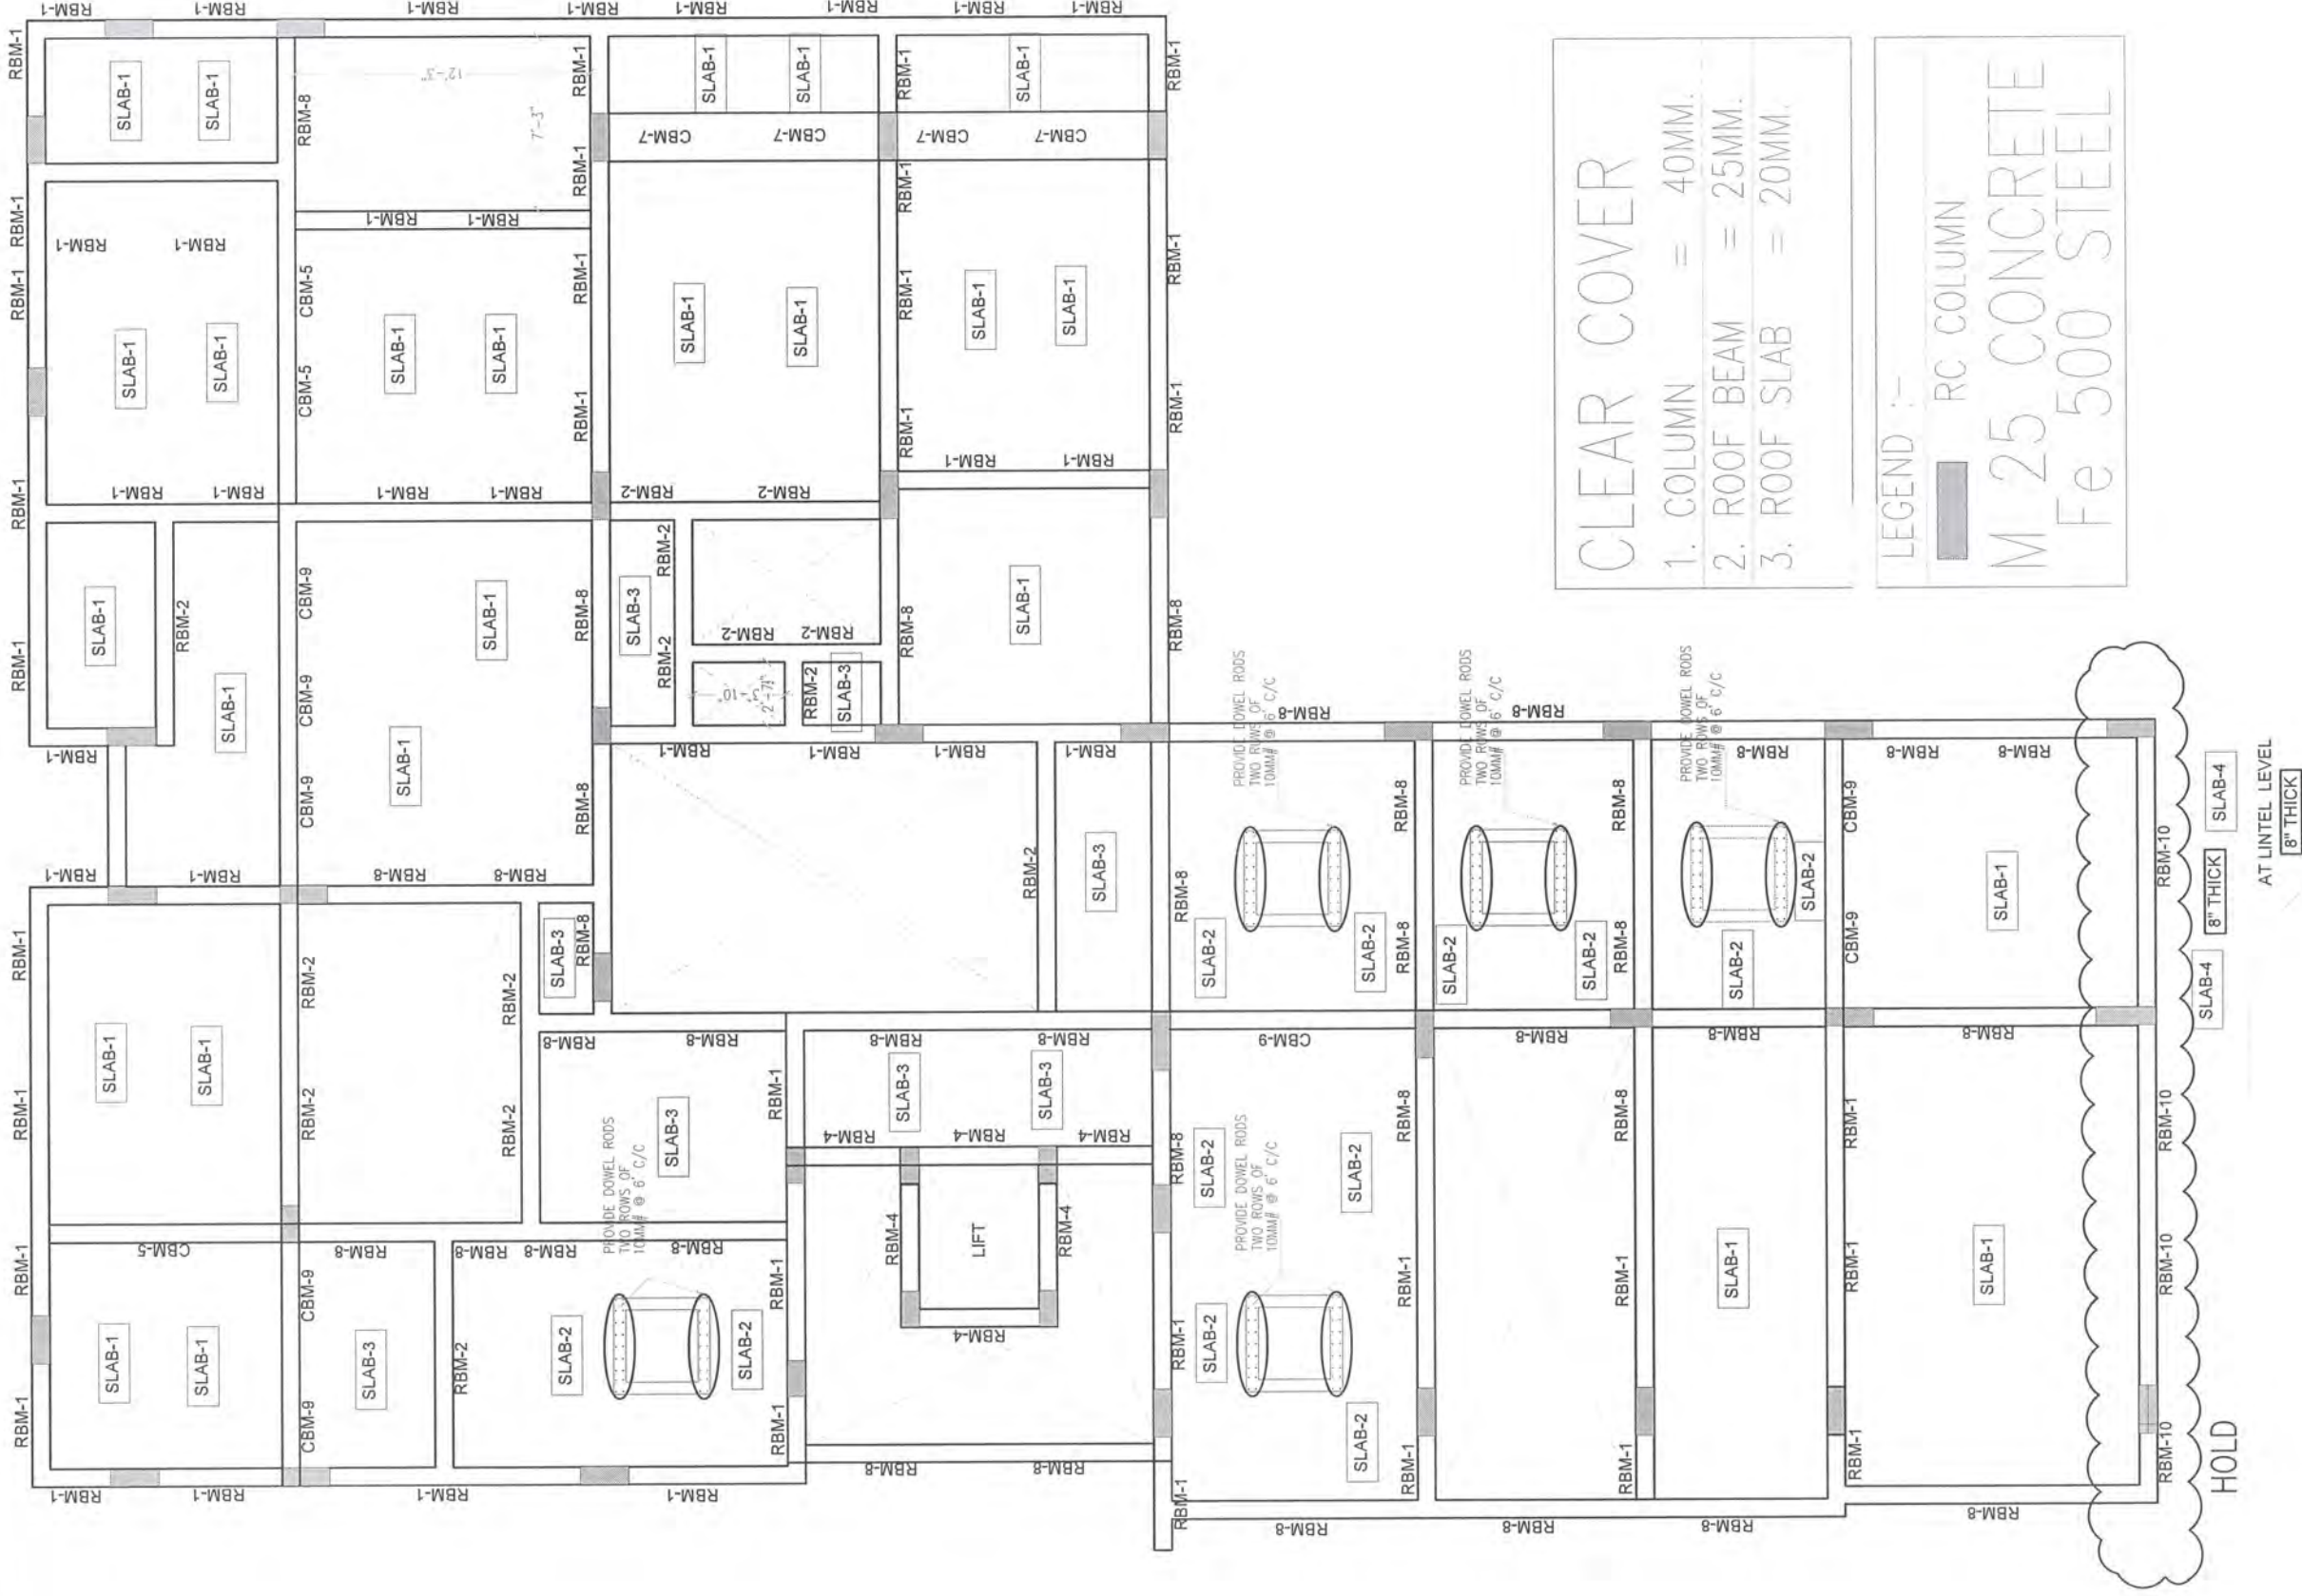

CLEAR COVER

1. COLUMN = 40MM.

2. ROOF BEAM = 25MM.

3. ROOF SLAB = 20MM.


LEGEND :-

RC COLUMN

M 25 CONCRETE

Fe 500 STEEL

P R O J E C T	PROPOSED RESIDENCE FOR Mr MANICKARAJ AT VYASARPADI		
	ARCHITECTS 690 080 24914226 Date: 24/09/2010 PROPOSED RESIDENCE FOR Mr MANICKARAJ AT VYASARPADI 24/09/2010		
	SIGNATURE AND SEAL		
			
A R C H I T E C T S			
Junior Architect		Ar.Jeethesh	
Senior Architect		Ar.Seethapathi	
Chief Architect		Ar.Murali Murugan	
MURALI ARCHITECTS MURALI M.Arch., (McGill – Canada) #142, Second Street, Konaraj Avenue, Adyar, Chennai – 20. Ph – 044 – 24914226, 044 – 24413230, 044 – 24901910. email:archmurali@hotmail.com archmurali1@yahoo.co.in archmurali1@gmail.com www.muraliarchitects.blogspot.com N W E S			

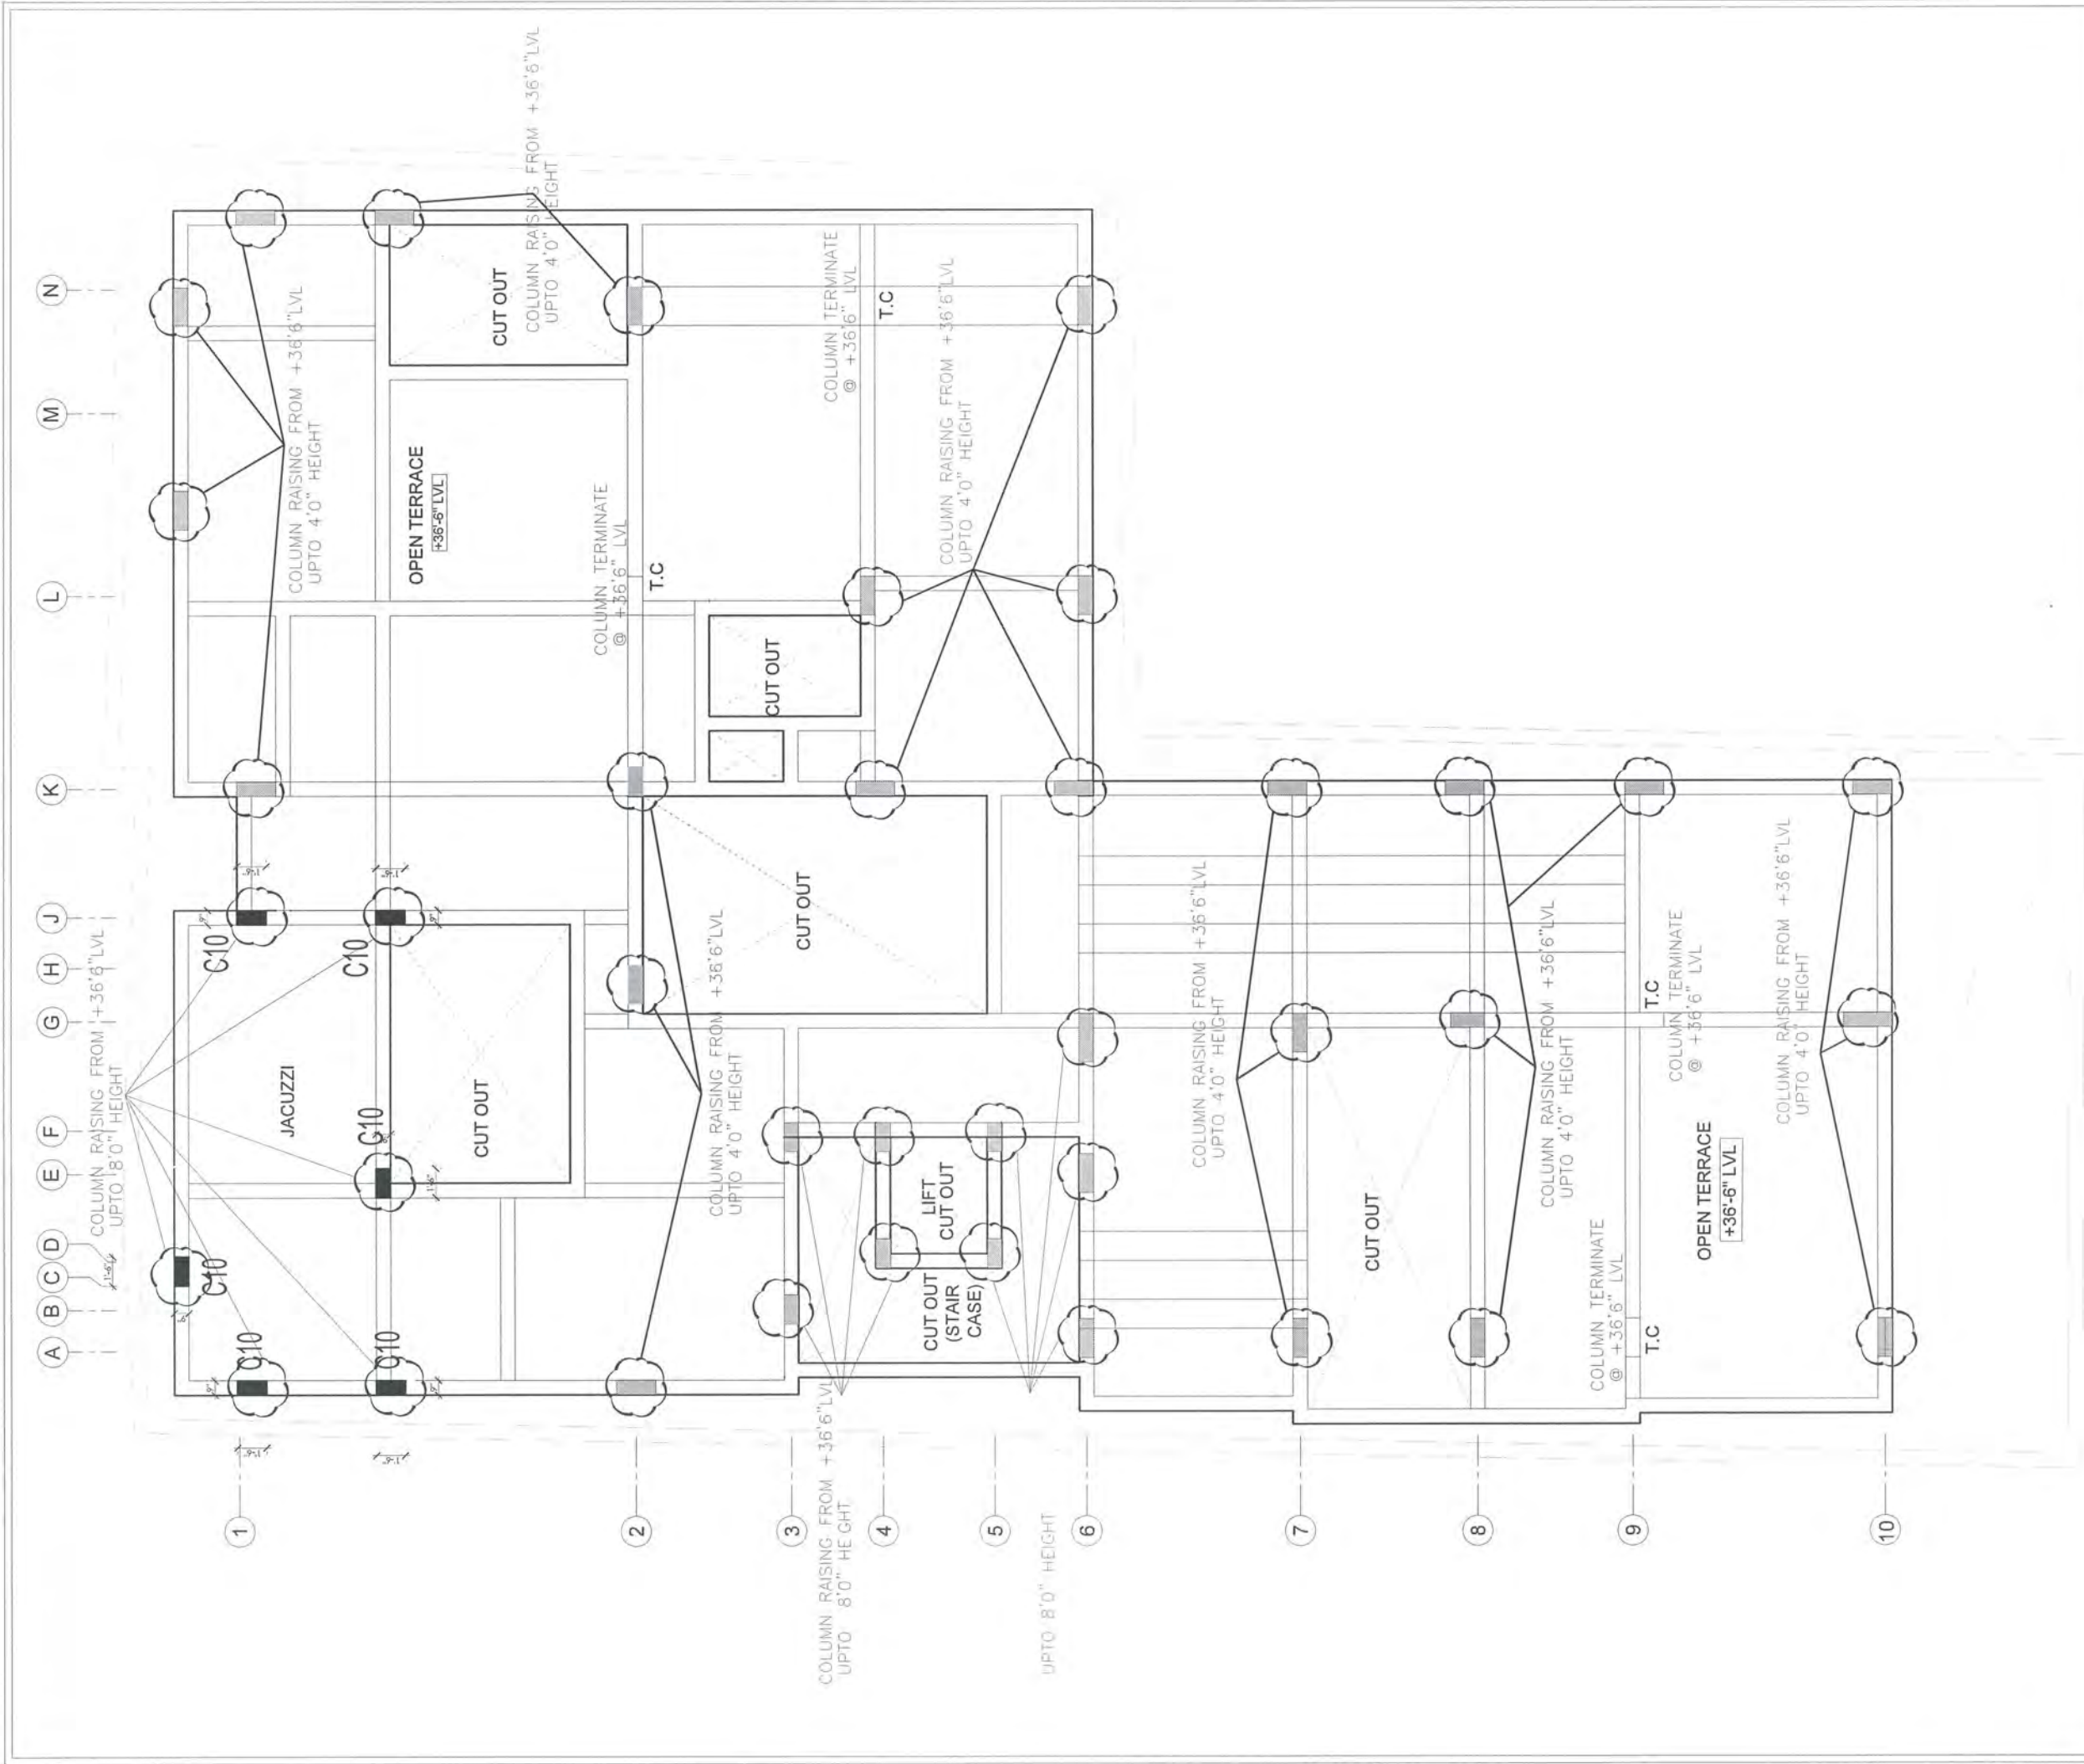

PROPOSED RESIDENCE FOR Mr MANICKARAJ VYASARPADI

COLUMN RISING

SIGNATURE AND SEAL

Junior Architect

Senior Architect

Chief Architect

Ar.Jeethesh

Ar.Seethapathi

Ar.Murali Murugan

MURALI ARCHITECTS

MURALI M.Arch., (McGill - Canada)

#142, Second Street, Kamaraj Avenue, Adyar, Chennai - 23.

Ph - 044 - 24914226, 044 - 24413230, 044 - 24901910.

email: archmurali@hotmail.com

archmurali@yahoo.co.in

archmurali@gmail.com

www.muraliarchitects.blogspot.com

ARCHITECTS

Ar.Jeethesh

Ar.Seethapathi

Ar.Murali Murugan

P

B

O

L

E

C



T

P R O J E C T


PROPOSED RESIDENCE FOR Mr
MANICKARAJ AT VYASARPADI

D R A W I N G T I T L E


PART SECTIONS

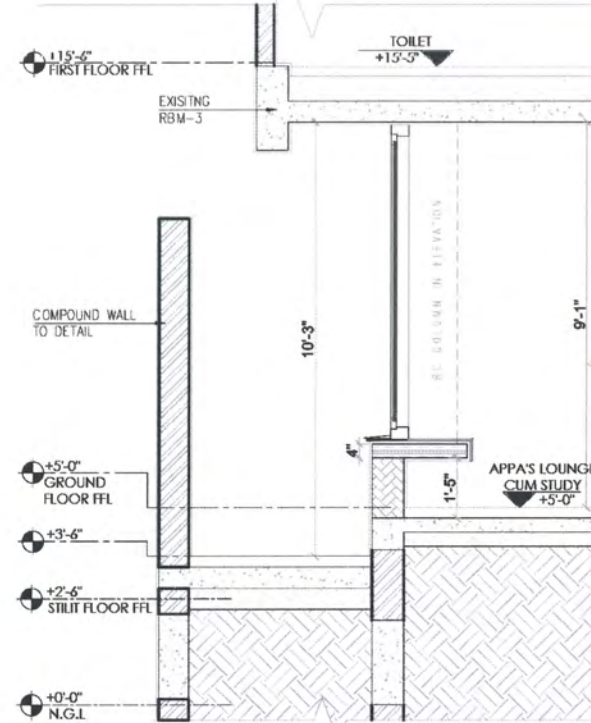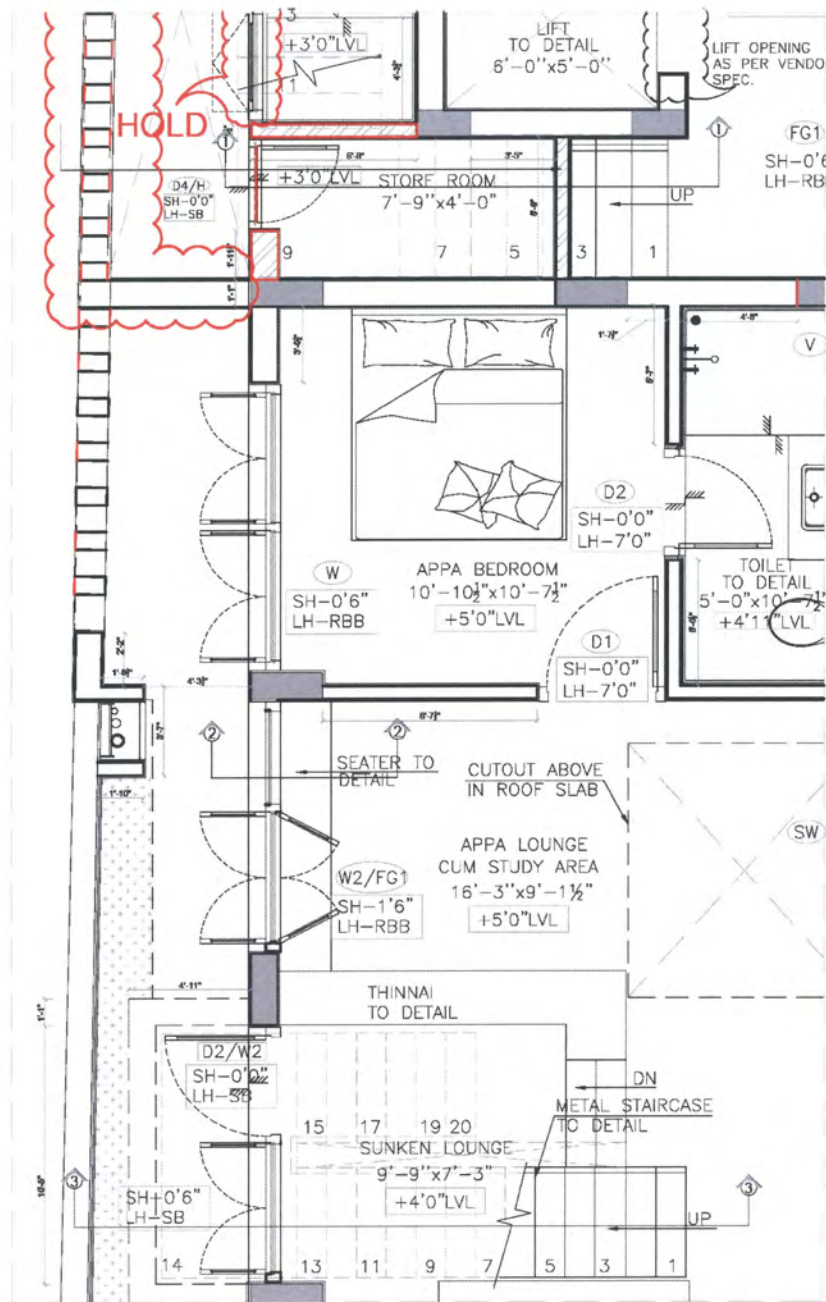

SECTION -2

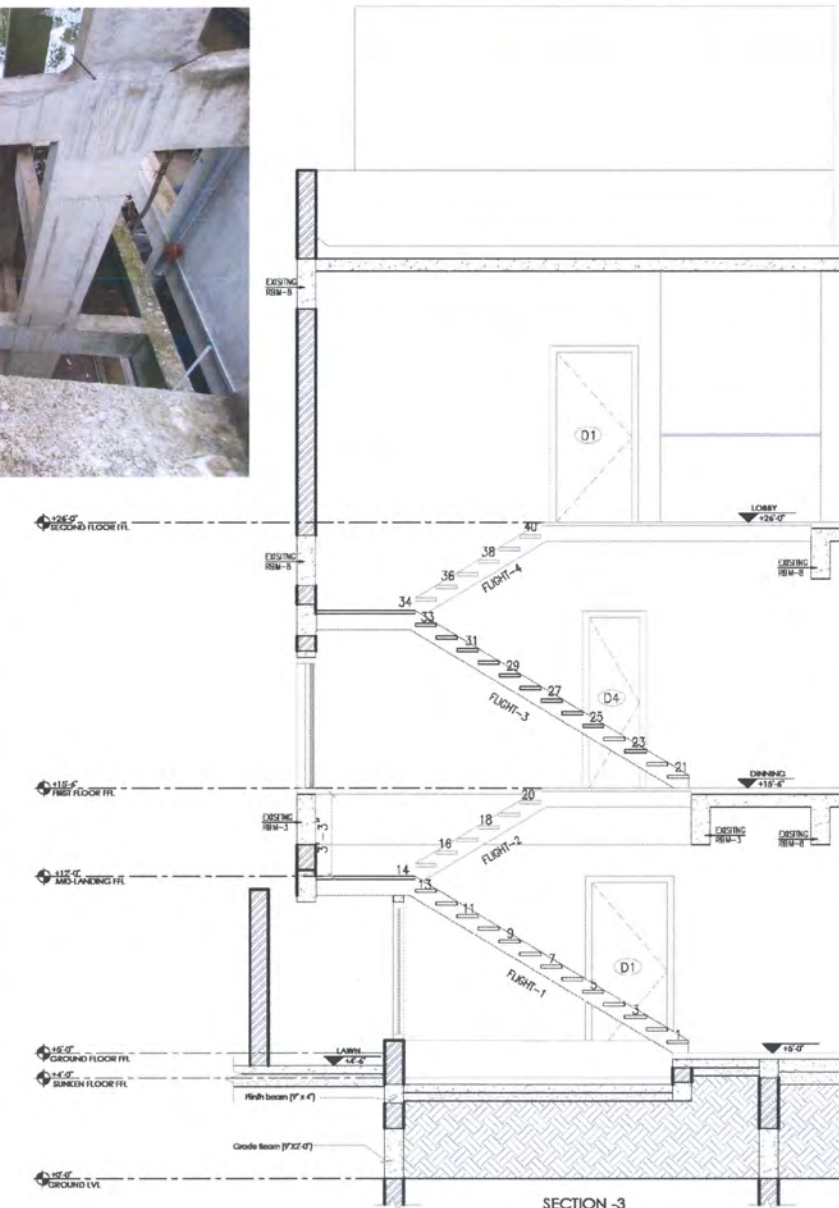

SECTION -3

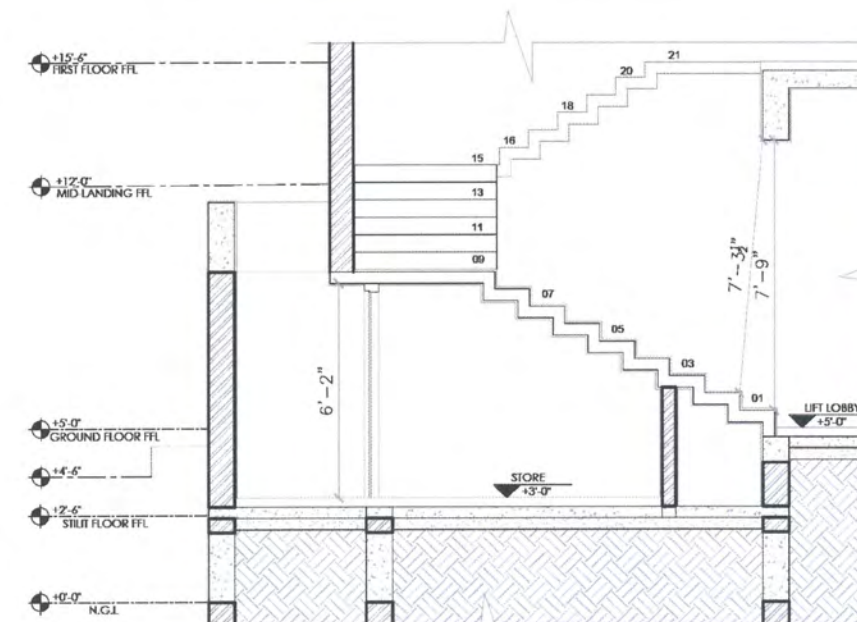

SECTION -1



Junior Architect Ar.Jeethesh
Senior Architect Ar.Seethapathi
Chief Architect Ar.Murali Murugan

SIGNATURE AND SEAL



MURALI ARCHITECTS
MURALI M.Arch., (McGill - Canada)
#142, Second Street, Kamaraj Avenue,
Adyar, Chennai - 20.
Ph - 044 - 24914226, 044 -
24413230, 044 - 24901910.
email: archmurali@hotmail.com
archadito1@yahoo.co.in
archmurali1@gmail.com
www.muraliarchitects.blogspot.com

A R C H I T E C T

P R O J E C T

PROPOSED RESIDENCE FOR Mr
MANICKARAJ AT VYASARPADI

D R A W I N G T I T L E



PART SECTIONS

Junior Architect	Ar.Jeethesh
Senior Architect	Ar.Seethapathi
Chief Architect	Ar.Murali Murugan


SIGNATURE AND SEAL






MURALI ARCHITECTS
MURALI M.Arch., (McGill – Canada)
#142, Second Street, Kamaraj Avenue,
Adyar, Chennai – 20.
Ph – 044 – 24914226, 044 –
24413230, 044 – 24901910.
email: archmurali@hotmail.com
archaato1@yahoo.co.in
archmurali1@gmail.com
www.muraliarchitects.blogspot.com

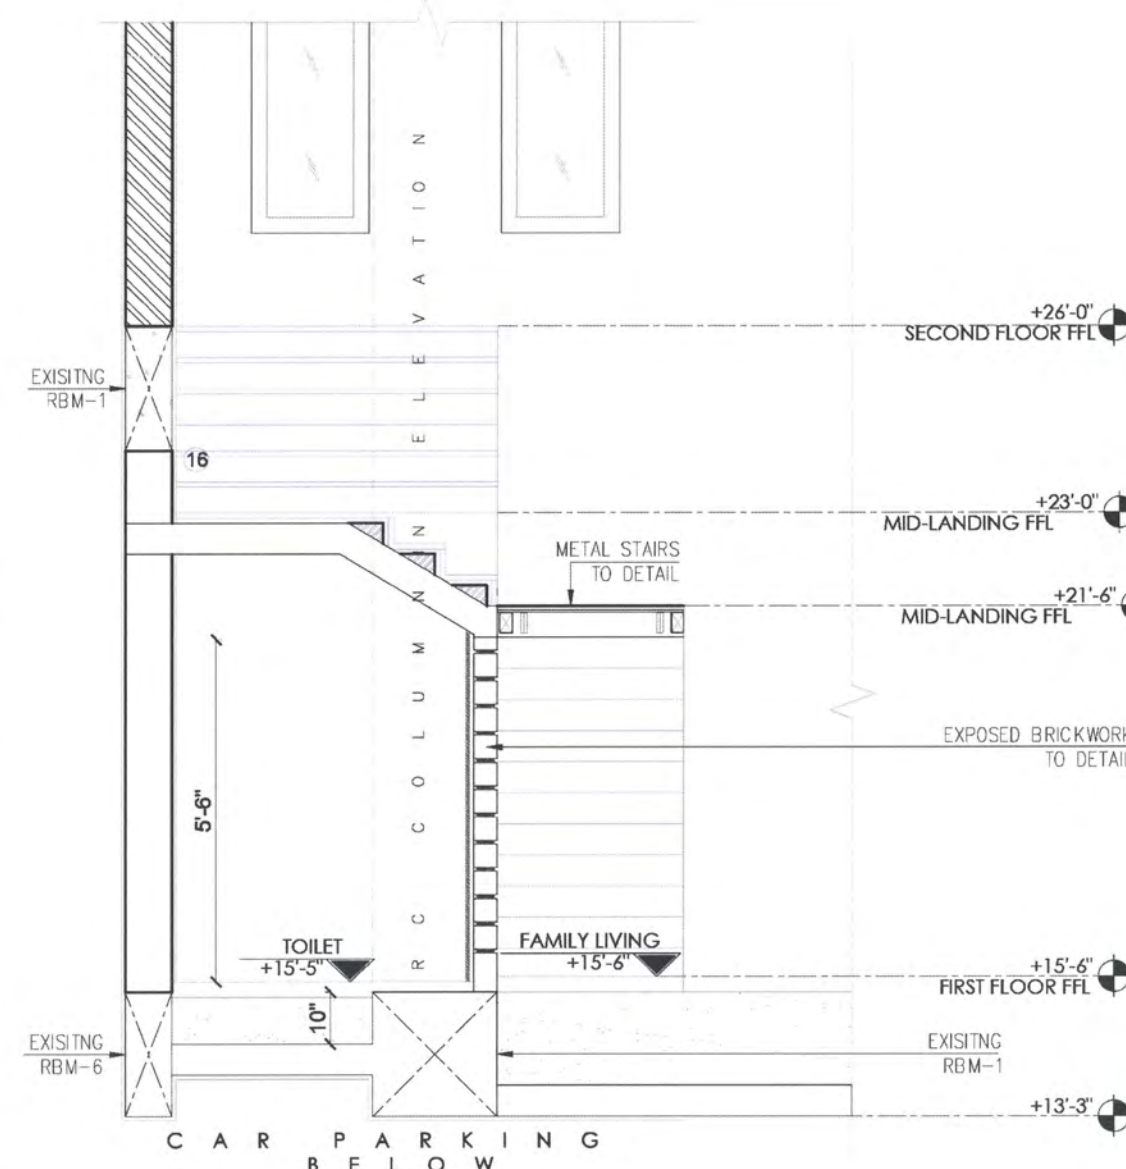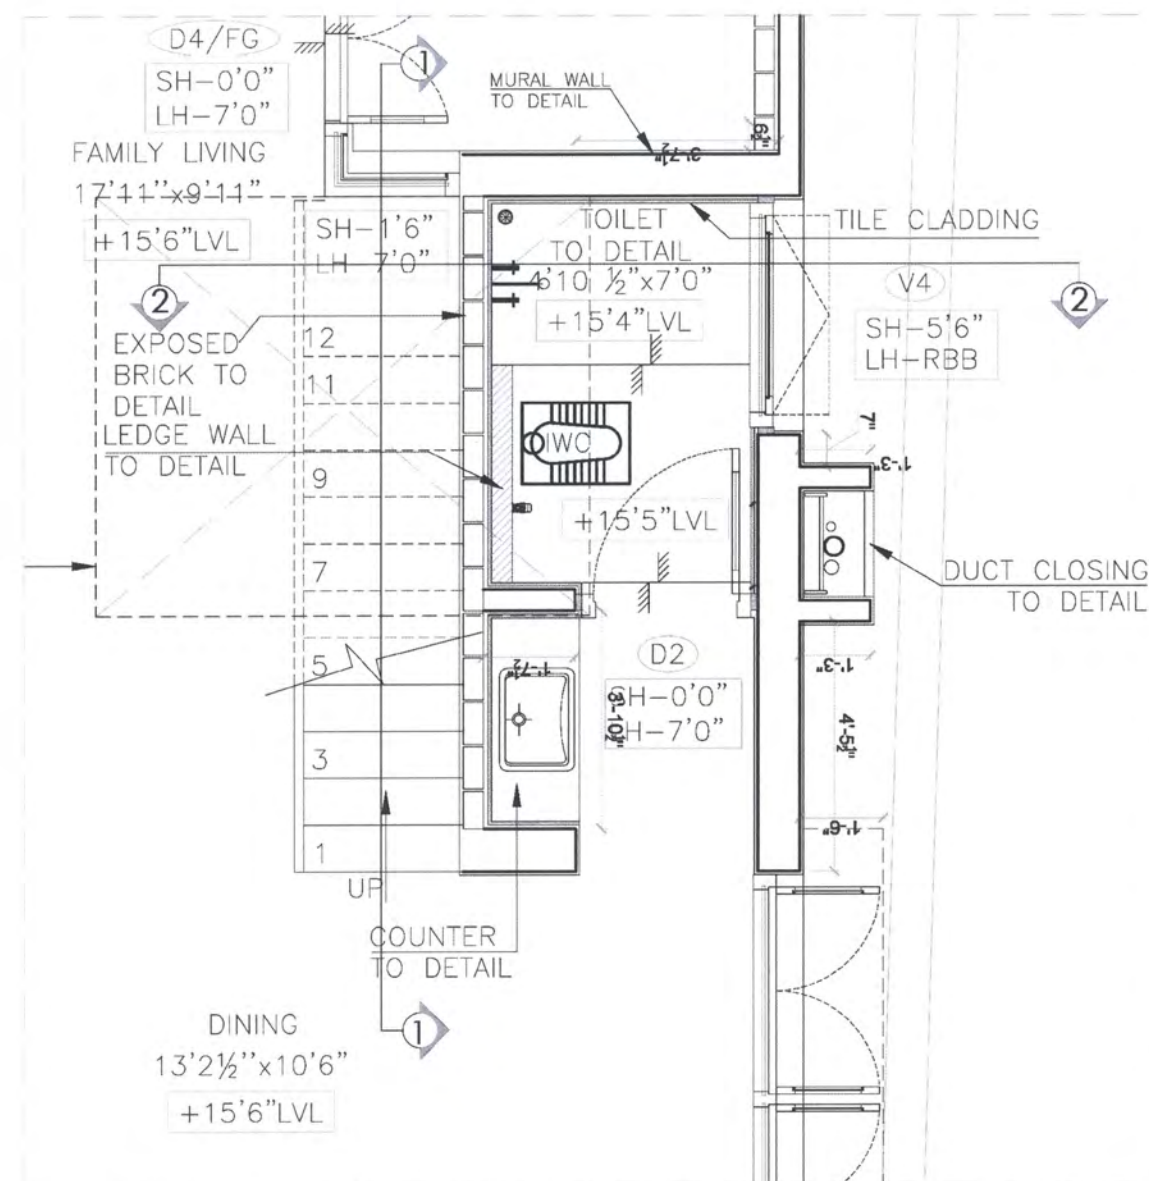

SECTION -2

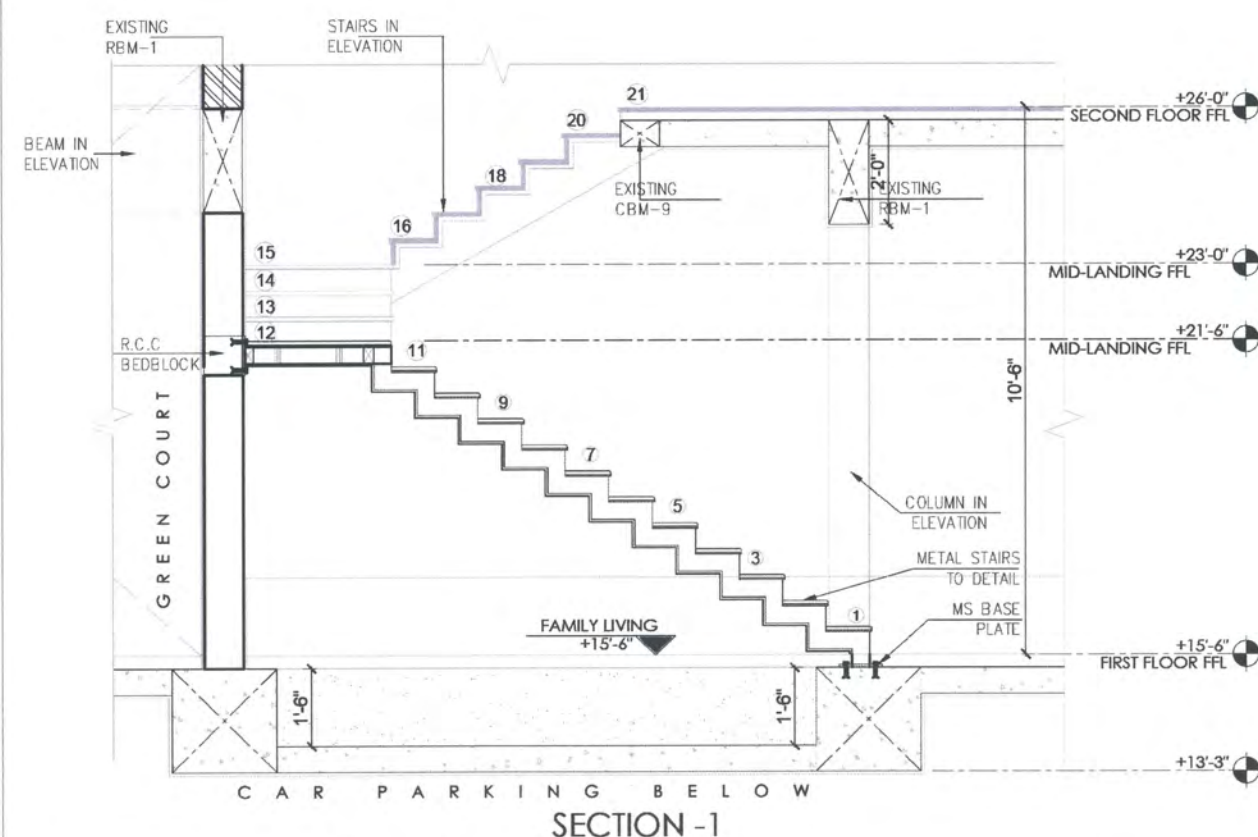

SECTION -1

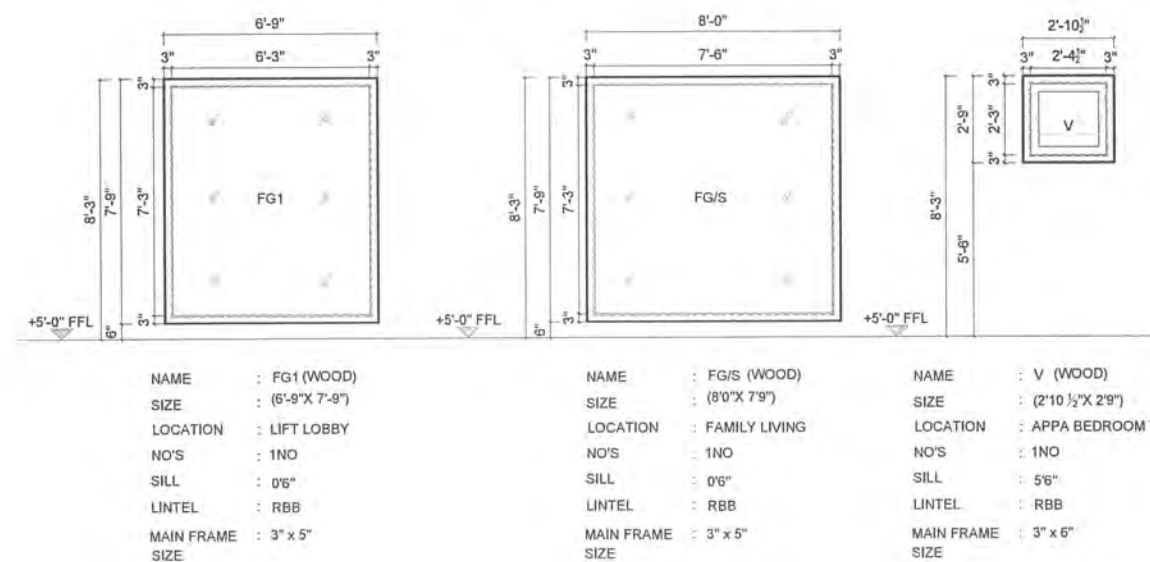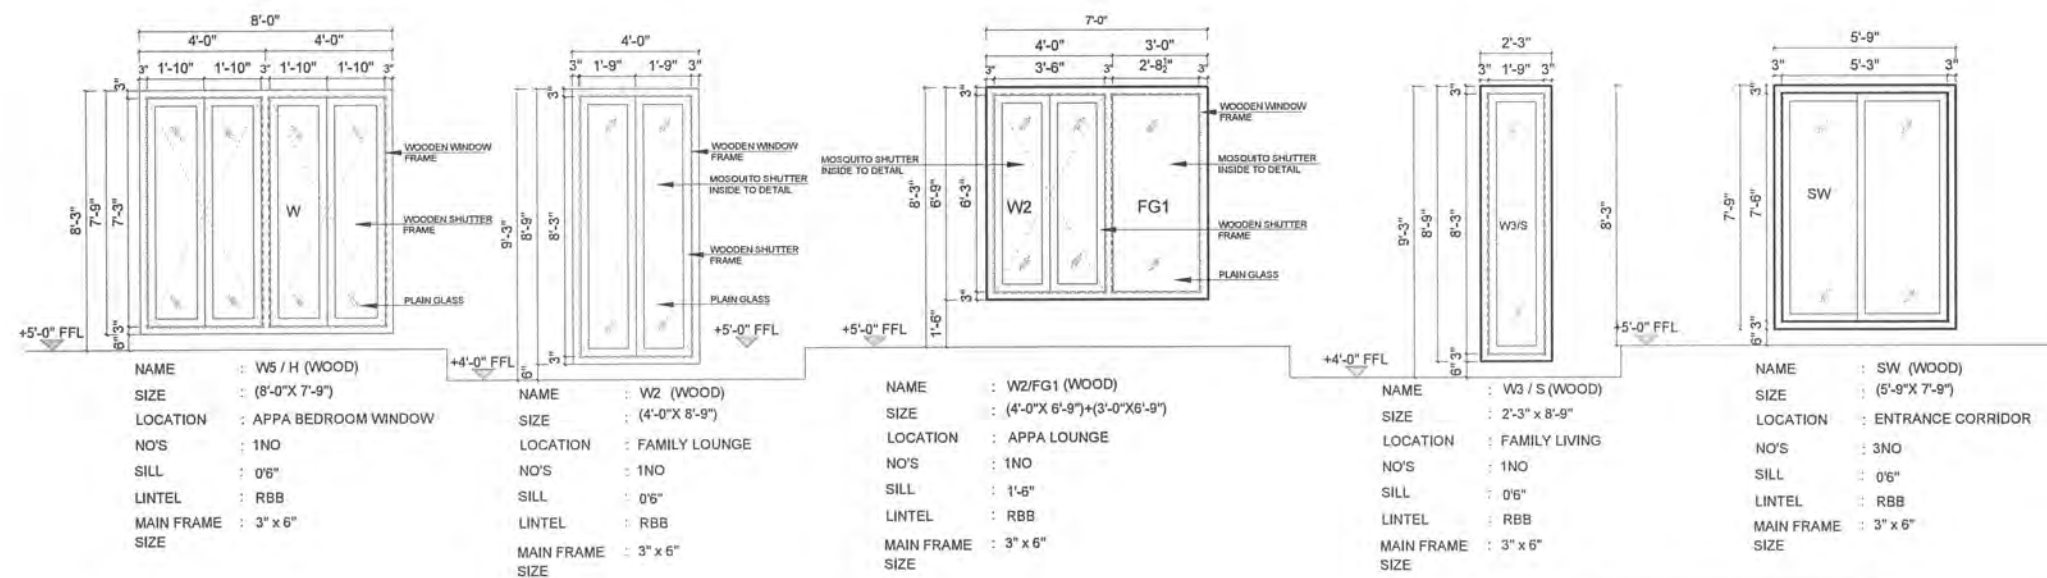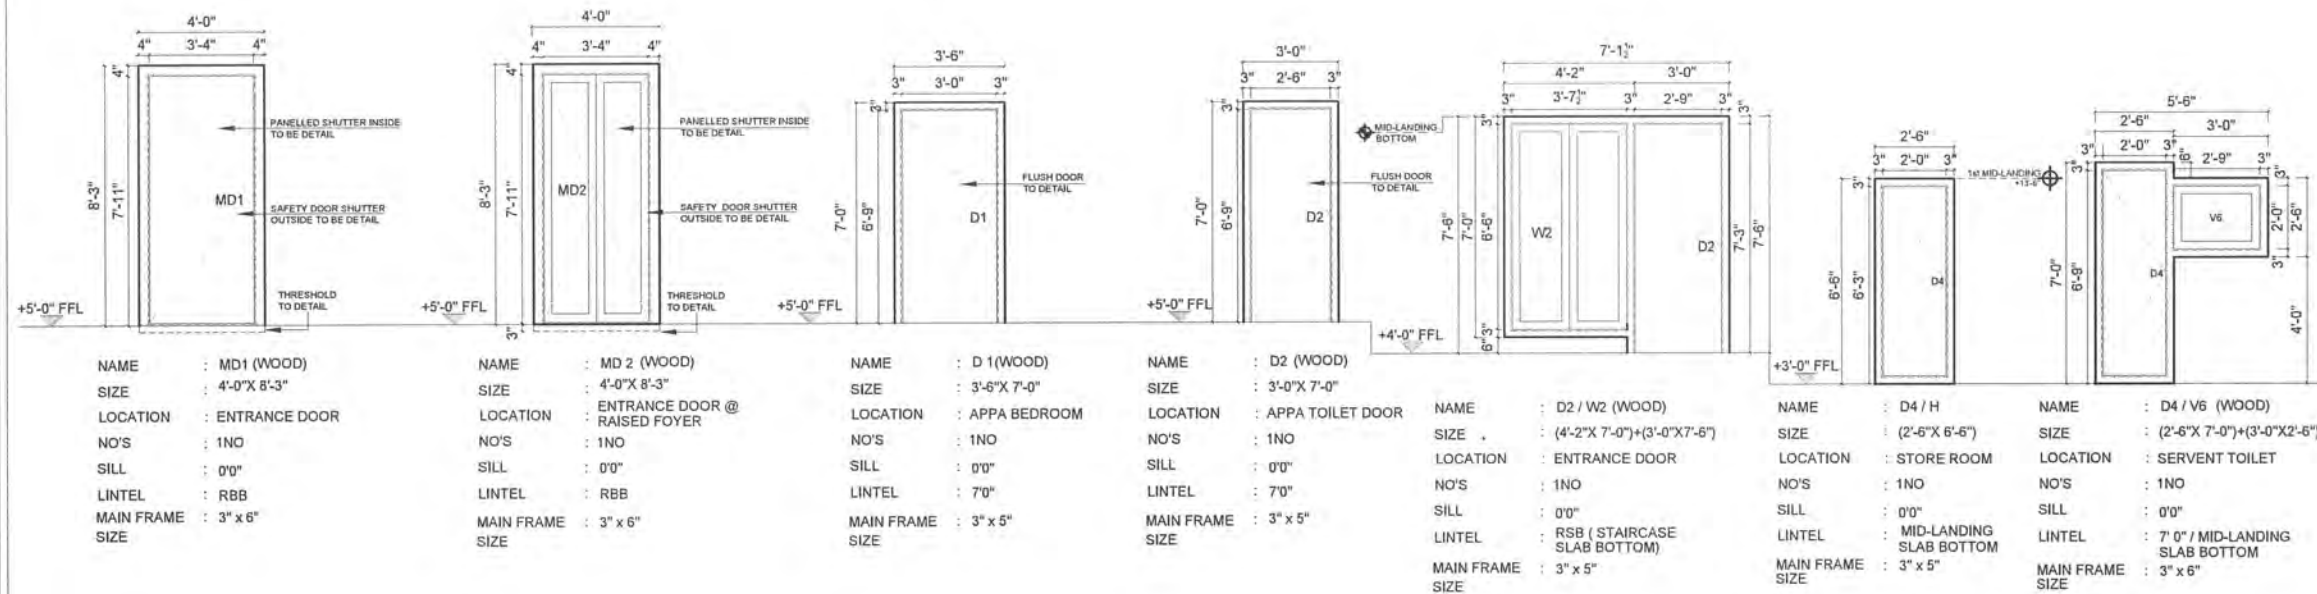

SCHEDULE OF WOODEN JOINERY - GROUND FLOOR


TYPE	DESCRIPTION	SIZE
MD1	Main door	(4'-0"X8'-3")
MD2	Main door	(4'-0"X8'-3")
D1	Door	(3'-6"X7'-0")
D2	Door	(3'-0"X7'-0")
D2/W2	Door cum window	(3'-0"X7'-6")+(4'-2"X7'-0")
D4/H	Door	(2'-6"X6'-6")
D4/V6	Door cum ventilator	(2'-6"X7'-0") + (3'-0"X2'-6")
W5/H	Window	(8'-0"X7'-9")
W2	Window	(4'-0"X8'-9")
W2/FG	Window cum fixed glass	(4'-0"X6'-9")+(3'-0"X6'-9")
W3/S	Window	(2'-3"X8'-9")
SW	Sliding Window	(5'-9"X7'-9")
FG1	Fixed glass	(6'-9"X7'-9")
FG/S	Fixed glass	(8'-0"X7'-9")
V	Ventilator	(2'-10 1/2"X2'-9")

Junior Architect	Ar.Jeethesh
Senior Architect	Ar.Seethapathi
Chief Architect	Ar.Murali Murugan

SIGNATURE AND SEAL



MURALI ARCHITECTS
MURALI M.Arch., (McGill - Canada)
#142, Second Street, Ramaraj Avenue,
Adyar, Chennai - 20,
Ph - 044 - 24914226, 044 -
24413230, 044 - 24901910
email: archmurali@hotmail.com,
archmurali@yahoo.co.in
archmurali1@gmail.com
www.muraliarchitects.blogspot.com

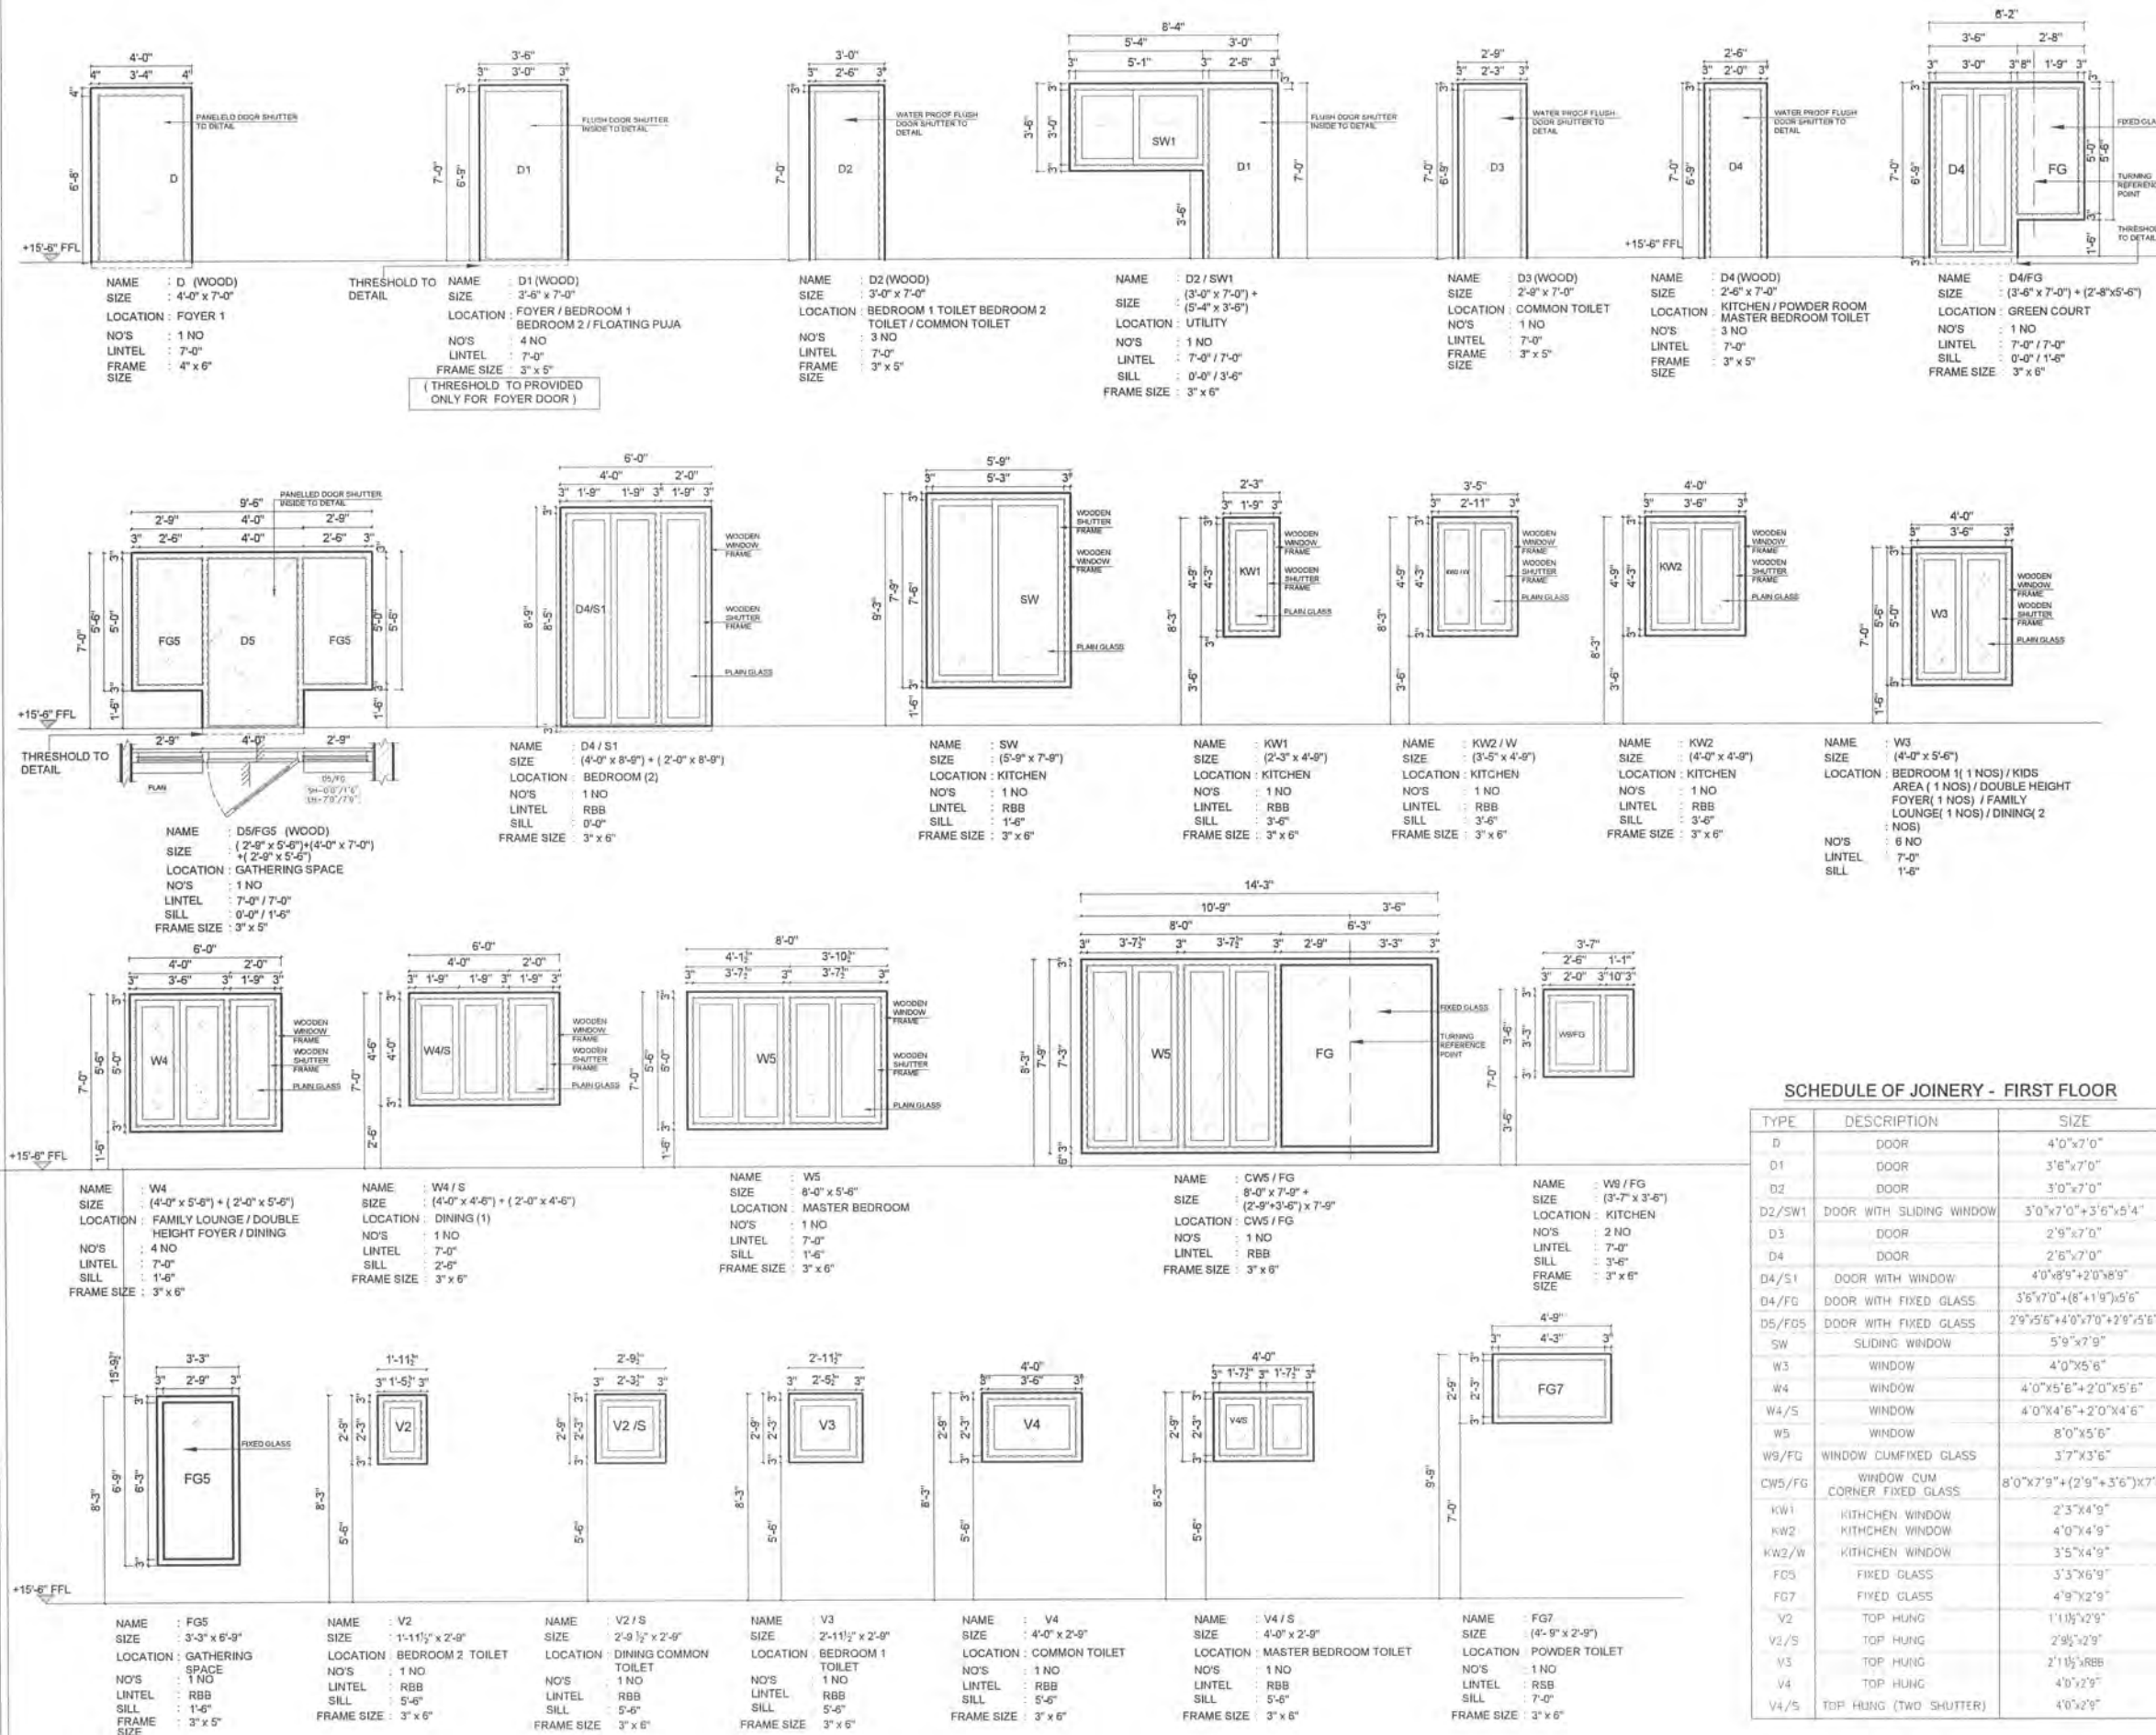FIRST FLOOR JOINERY
ELEVATION

SCHEDULE OF JOINERY - FIRST FLOOR

TYPE	DESCRIPTION	SIZE
D	DOOR	4'-0" x 7'-0"
D1	DOOR	3'-6" x 7'-0"
D2	DOOR	3'-0" x 7'-0"
D2/SW1	DOOR WITH SLIDING WINDOW	3'-0" x 7'-0" + 3'-6" x 5'-4"
D3	DOOR	2'-8" x 7'-0"
D4	DOOR	2'-8" x 7'-0"
D4/S1	DOOR WITH WINDOW	4'-0" x 8'-9" + 2'-0" x 8'-9"
D4/FG	DOOR WITH FIXED GLASS	3'-6" x 7'-0" + (8'-1" x 9'-5" x 5'-6"
D5/FG5	DOOR WITH FIXED GLASS	2'-8" x 5'-6" + 4'-0" x 7'-0" + 2'-8" x 5'-6"
SW	SLIDING WINDOW	5'-9" x 7'-9"
W3	WINDOW	4'-0" x 5'-6"
W4	WINDOW	4'-0" x 5'-6" + 2'-0" x 5'-6"
W4/S	WINDOW	4'-0" x 4'-6" + 2'-0" x 4'-6"
W5	WINDOW	8'-0" x 5'-6"
W8/FG	WINDOW CUM FIXED GLASS	3'-7" x 3'-6"
CW5/FG	WINDOW CUM CORNER FIXED GLASS	8'-0" x 7'-9" + (2'-9" x 3'-6") x 7'-9"
KW1	KITCHEN WINDOW	2'-3" x 4'-9"
KW2	KITCHEN WINDOW	4'-0" x 4'-9"
KW2/W	KITCHEN WINDOW	3'-5" x 4'-9"
FG5	FIXED GLASS	3'-3" x 6'-9"
FG7	FIXED GLASS	4'-8" x 2'-8"
V2	TOP HUNG	1'-11 1/2" x 2'-8"
V2/S	TOP HUNG	2'-9 1/2" x 2'-8"
V3	TOP HUNG	2'-11 1/2" x 2'-8"
V4	TOP HUNG	4'-0" x 2'-8"
V4/S	TOP HUNG (TWO SHUTTER)	4'-0" x 2'-8"

Junior Architect Ar.Jeethesh
Senior Architect Ar.Seethapathi
Chief Architect Ar.Murali Murugan




SIGNATURE AND SEAL



MURALI ARCHITECTS
MURALI M.Arch., (McGill - Canada)

#142, Second Street, Komaraj Avenue,
Adyar, Chennai - 20,
Ph - 044 - 24914226, 044 -
24413230, 044 - 24901510.
email: archmurali@gmail.com
archmurali@yahoo.co.in
archmurali1@gmail.com
www.muraliarchitects.blogspot.com

A R C H I T E C T

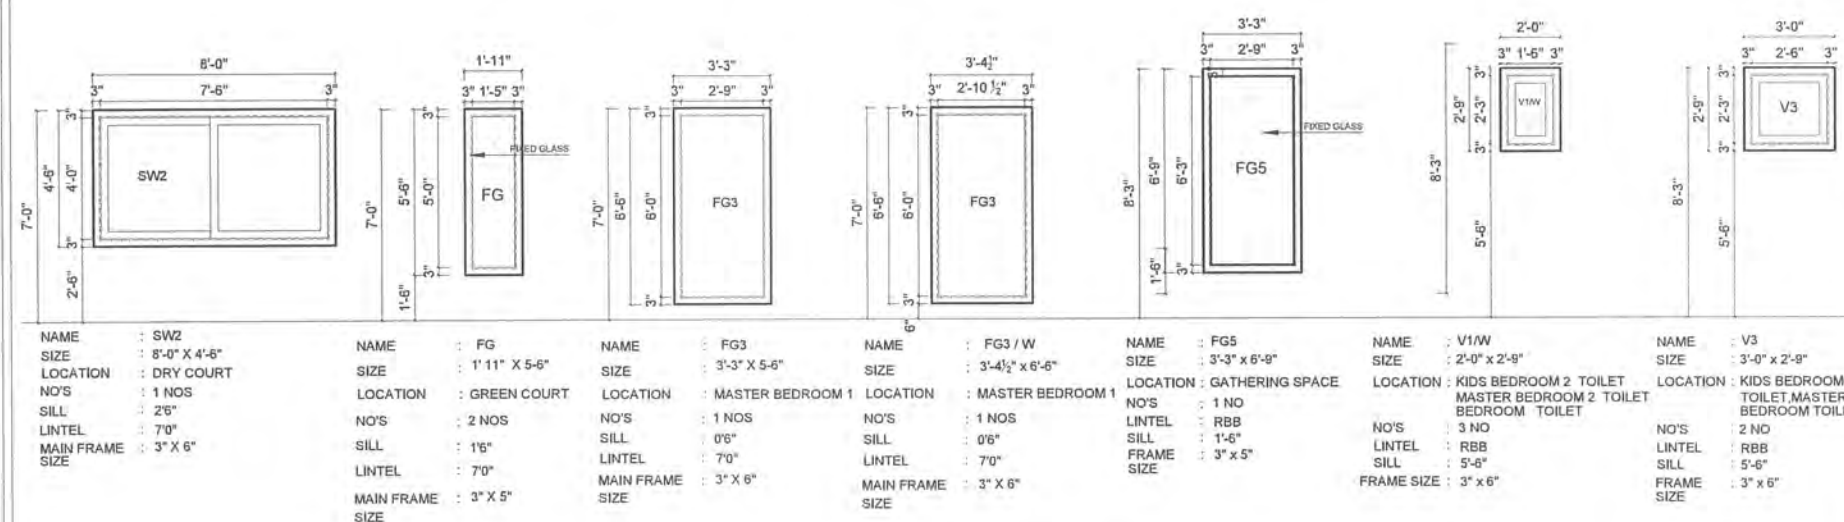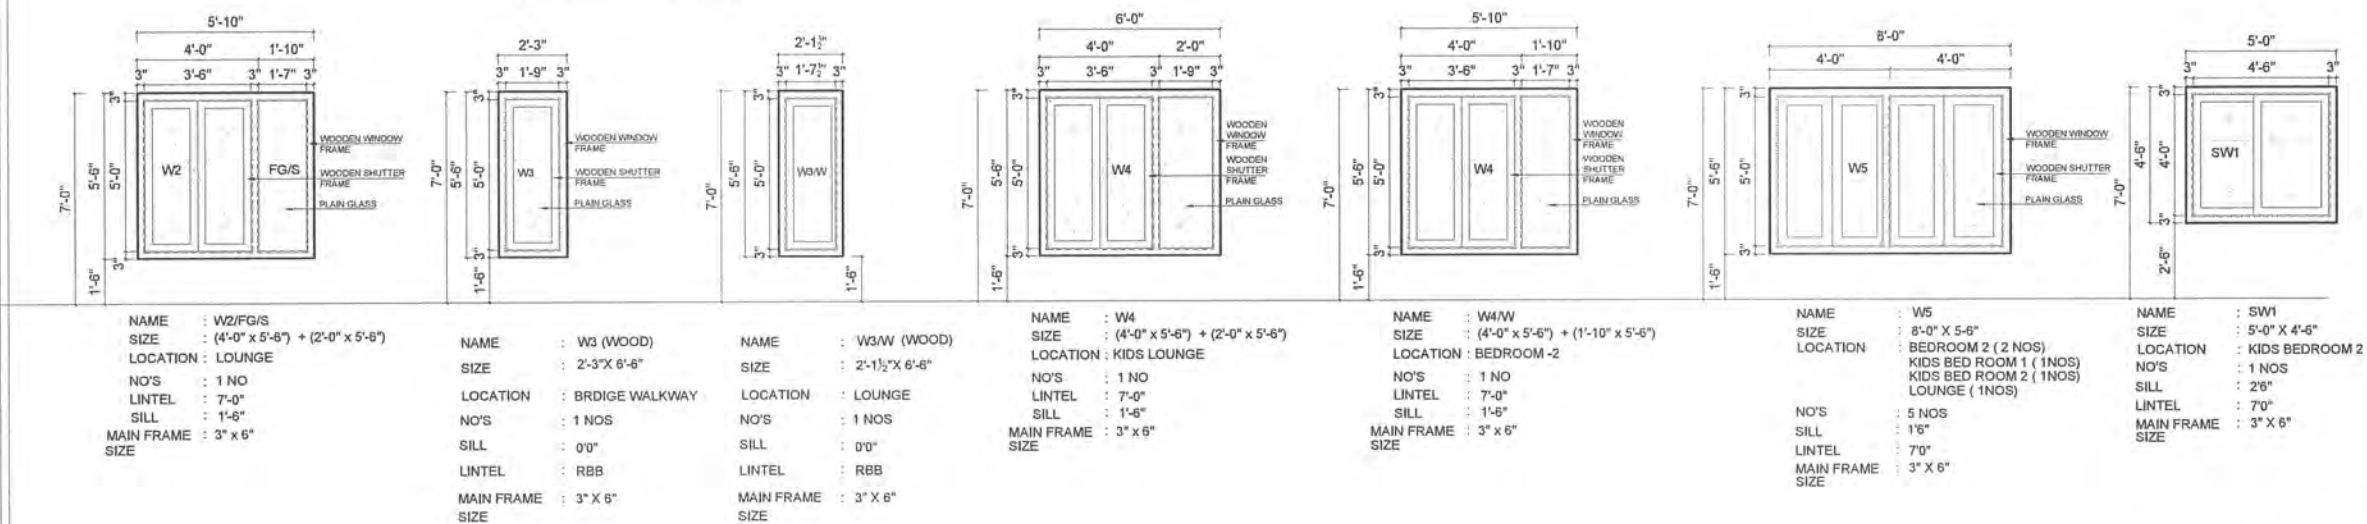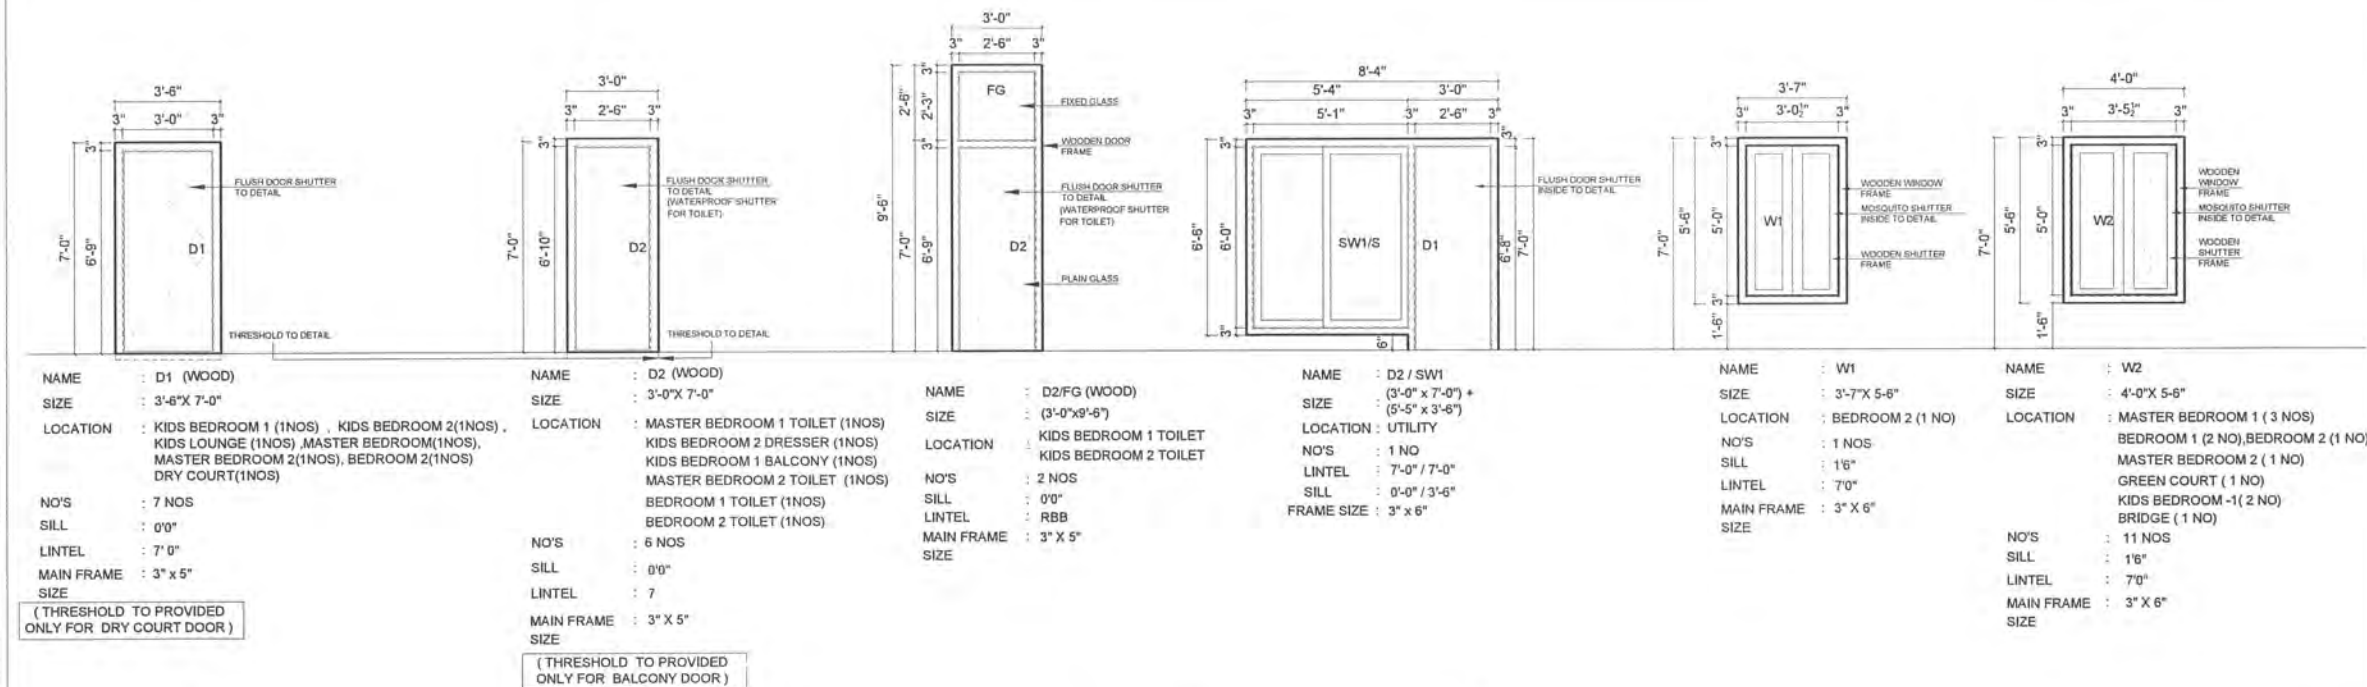SECOND FLOOR JOINERY
ELEVATIONSCHEDULE OF JOINERY - SECOND FLOOR
FRONT PORTION


TYPE	DESCRIPTION	SIZE
D1	DOOR	3'-6" X 7'-0"
D2	DOOR	3'-0" X 7'-0"
D2/FG	DOOR CUM FIXED GLASS	3'-0" X 9'-6"
D2/SW1	DOOR CUM SLIDING WINDOW	(5'-4" X 6'-6") + (3'-0" X 7'-0")
W1	WINDOW	3'-7" X 5'-6"
W2	WINDOW	4'-0" X 5'-6"
W2/FG/S	WINDOW CUM FIXED GLASS	(4'-0" X 5'-6") + (2'-0" X 5'-6")
W3	WINDOW	2'-3" X 6'-6"
W3/W	WINDOW	2'-10 1/2" X 6'-6"
W4	WINDOW	(4'-0" X 5'-6") + (2'-0" X 5'-6")
W4/W	WINDOW	(4'-0" X 5'-6") + (1'-10" X 5'-6")
W5	WINDOW	8'-0" X 5'-6"
SW1	SLIDING WINDOW	5'-0" X 4'-6"
SW2	SLIDING WINDOW	8'-0" X 4'-6"
W4/FG	CORNER WINDOW CUM FIXED GLASS	(8'-0" X 5'-6") + (2'-4" X 3'-1" X 5'-6")
FG	FIXED GLASS	1'-11" X 5'-6"
FG3	FIXED GLASS	3'-3" X 6'-6"
FG3/W	FIXED GLASS	3'-4 1/2" X 6'-6"
V1/W	VENTILATOR	2'-0" X 2'-9"
V3	VENTILATOR	3'-0" X 2'-8"

Junior Architect	Ar.Jeethesh
Senior Architect	Ar.Seethapathi
Chief Architect	Ar.Murali Murugan

SIGNATURE AND SEAL



MURALI ARCHITECTS
MURALI M.Arch., (McGill - Canada)
#142, Second Street, Kottamangalam Avenue,
Adyar, Chennai - 20.
Ph - 044 - 24914226, 044 - 24413230, 044 - 24901910
email: archmurali@hotmail.com
archmurali@yahoo.co.in
archmurali1@gmail.com
www.muraliarchitects.blogspot.com

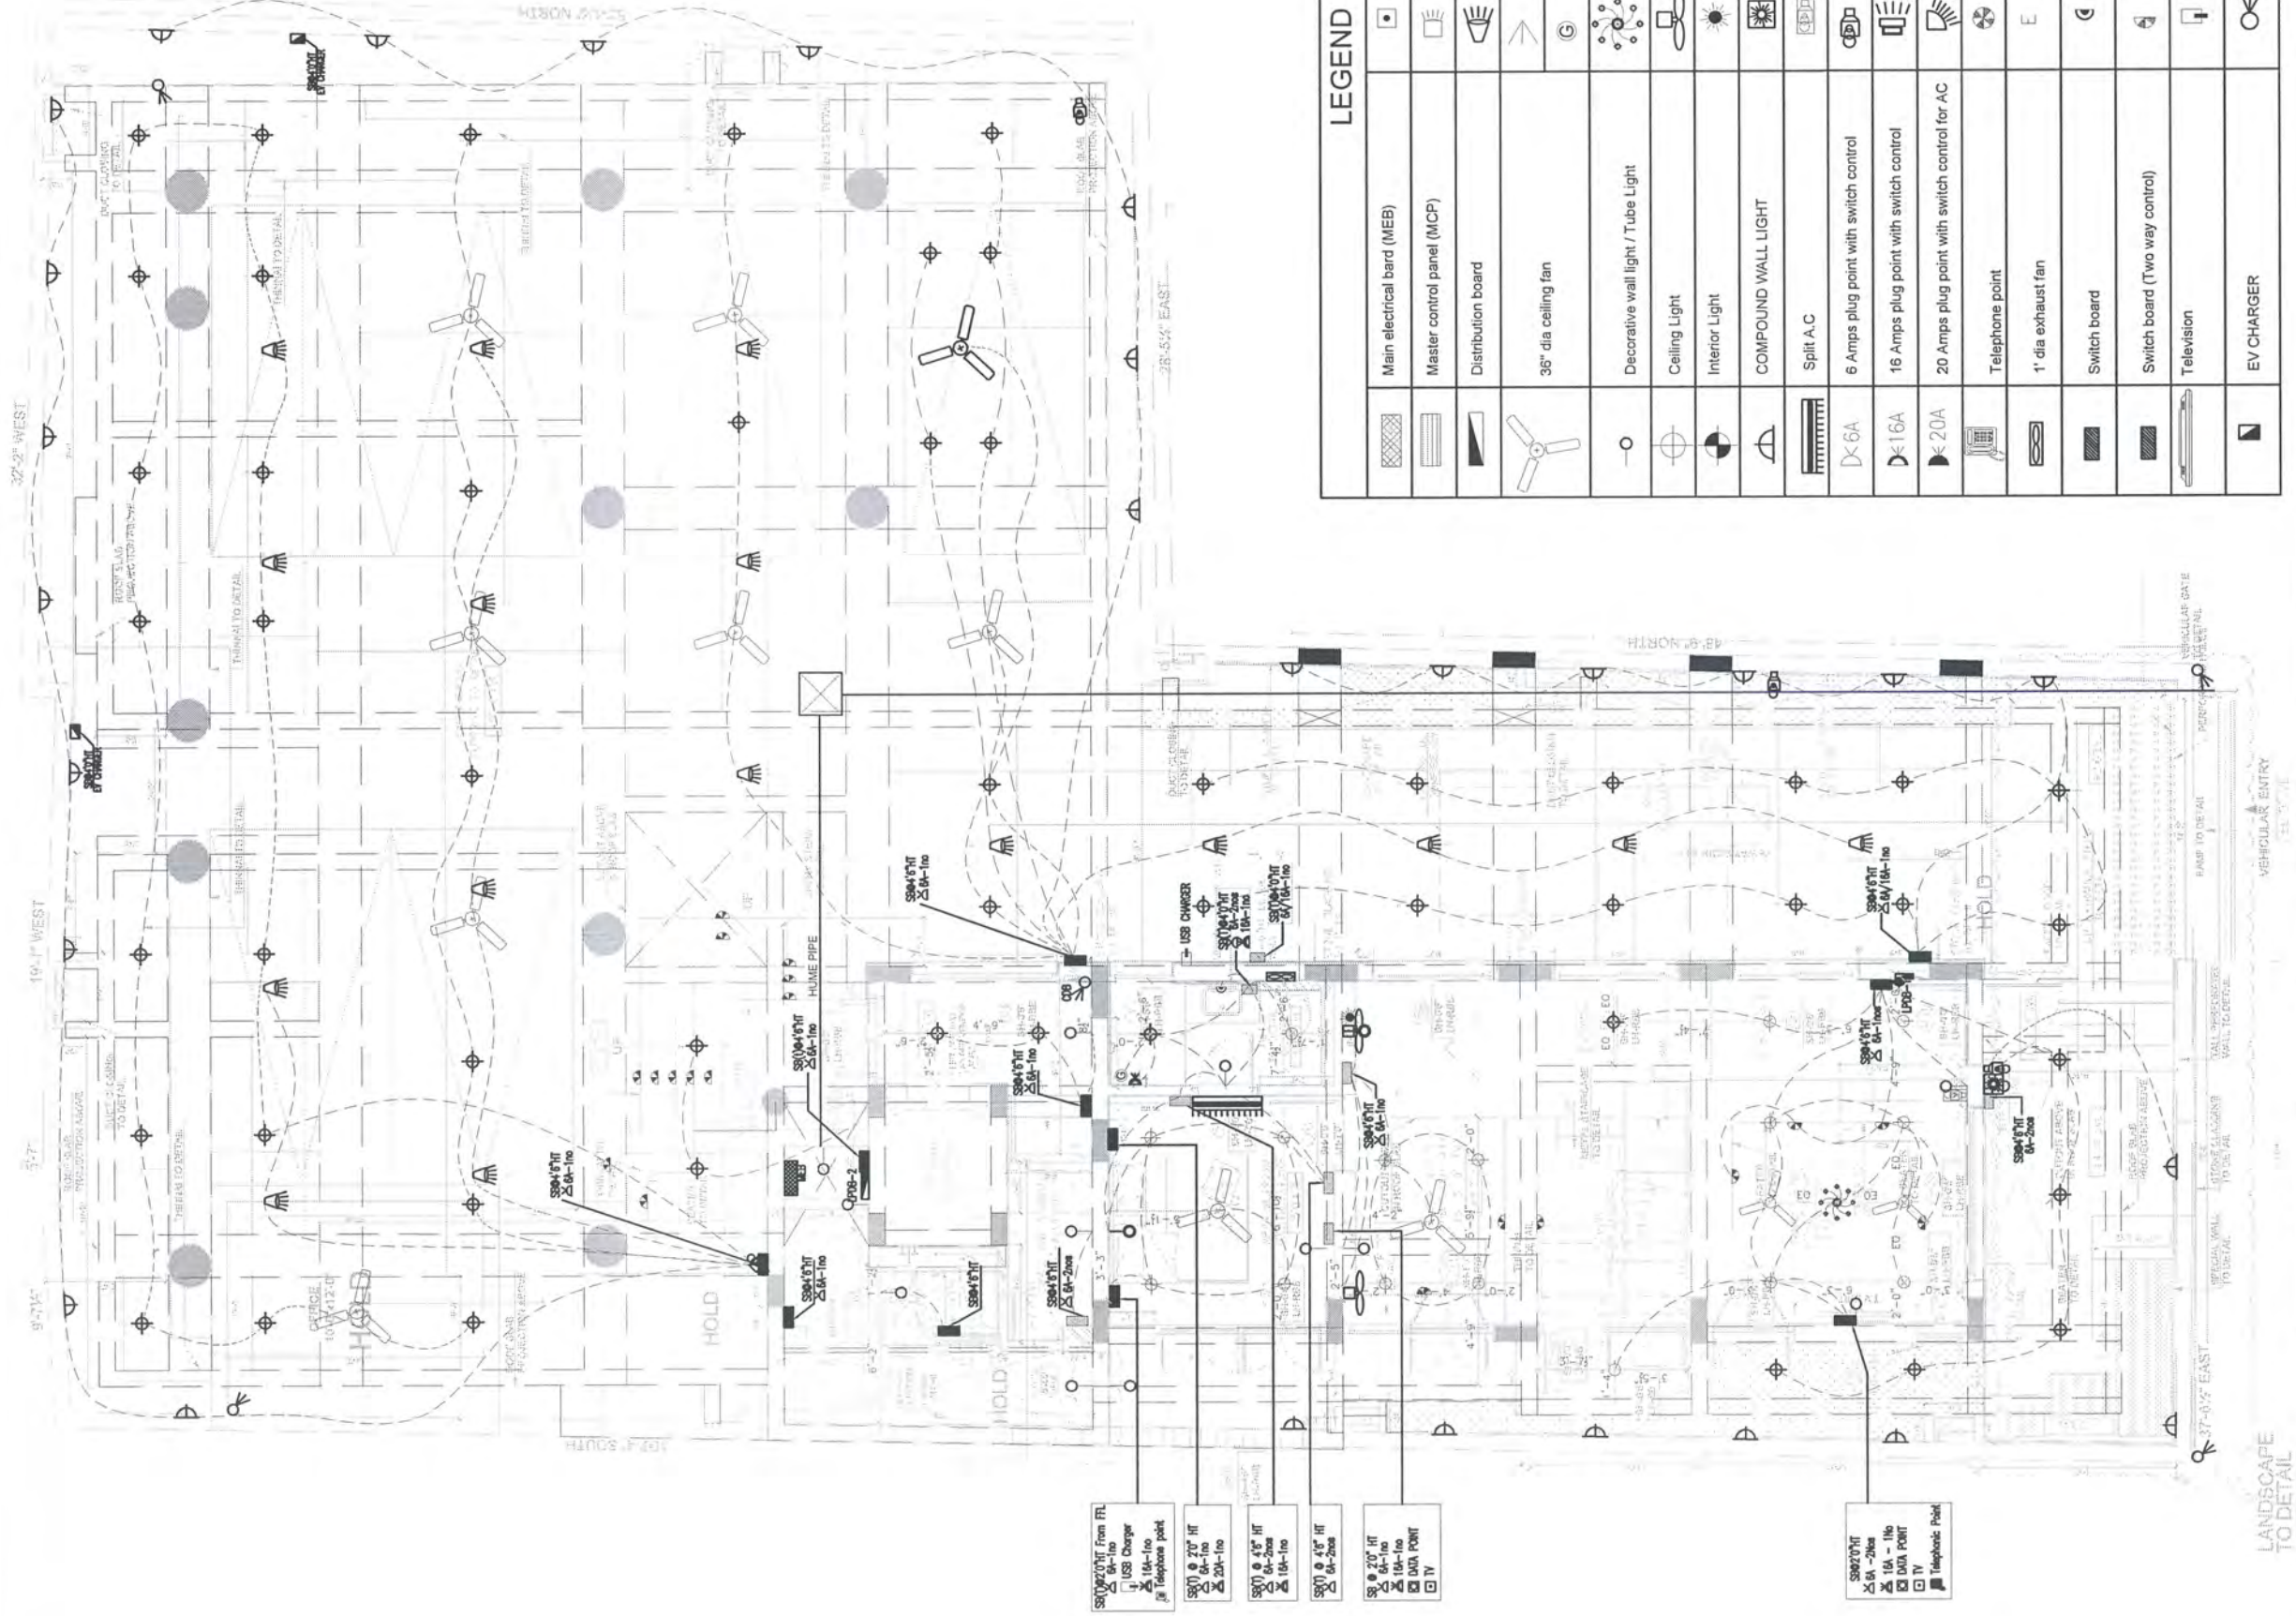

LEGEND	
	Main electrical board (MEB)
	Master control panel (MCP)
	Distribution board
	36" dia ceiling fan
	Decorative wall light / Tube Light
	Ceiling Light
	Interior Light
	COMPOUND WALL LIGHT
	Split A.C
	6 Amps plug point with switch control
	16 Amps plug point with switch control
	20 Amps plug point with switch control for AC
	Telephone point
	1" dia exhaust fan
	Switch board
	Switch board (Two way control)
	Television
	EV CHARGER
	Cable TV outlet
	Home theater Music speaker
	Music speaker
	CCTV Camera
	Geyser
	Chandelier light
	Wall mounted fan
	Bell Buzzer
	Bell push
	Door phone Monitor
	Video Phone Camera
	Foot Light
	Flood Light
	Landscape uplighters
	Inverter points
	Mirror Light
	Seater Wall Decorative light
	USB Charger
	CCTV at 7 ft

STILT CUM GROUND FLOOR
ELECTRICAL LAYOUT

SIGNATURE AND SEAL



PROPOSED RESIDENCE FOR Mr MANICKARAJAT
VYASARPADI

STILT CUM GROUND FLOOR
ELECTRICAL LAYOUT

SIGNATURE AND SEAL

STILT CUM GROUND FLOOR
ELECTRICAL LAYOUT

SIGNATURE AND SEAL

STILT CUM GROUND FLOOR
ELECTRICAL LAYOUT

P R O J E C T

PROPOSED RESIDENCE FOR Mr
MANICKARAJ AT VYASARPADI

D R A W I N G T I T L E

ELEVATIONS



SOUTH ELEVATION



NORTH ELEVATION

Junior Architect	Ar.Jeethesh
Senior Architect	Ar.Seethapathi
Chief Architect	Ar.Murali Murugan


SIGNATURE AND SEAL



MURALI ARCHITECTS
MURALI M.Arch., (McGill - Canada)
#142, Second Street, Kamaraj Avenue,
Adyar, Chennai - 20.
Ph - 044 - 24914226, 044 -
24413230, 044 - 24901910.
email: archmurali@hotmail.com
archaalto1@yahoo.co.in
archmurali1@gmail.com
www.muraliarchitects.blogspot.com

PROPOSED RESIDENCE FOR Mr
MANICKARAJ AT VYASARPADI

EAST ELEVATION

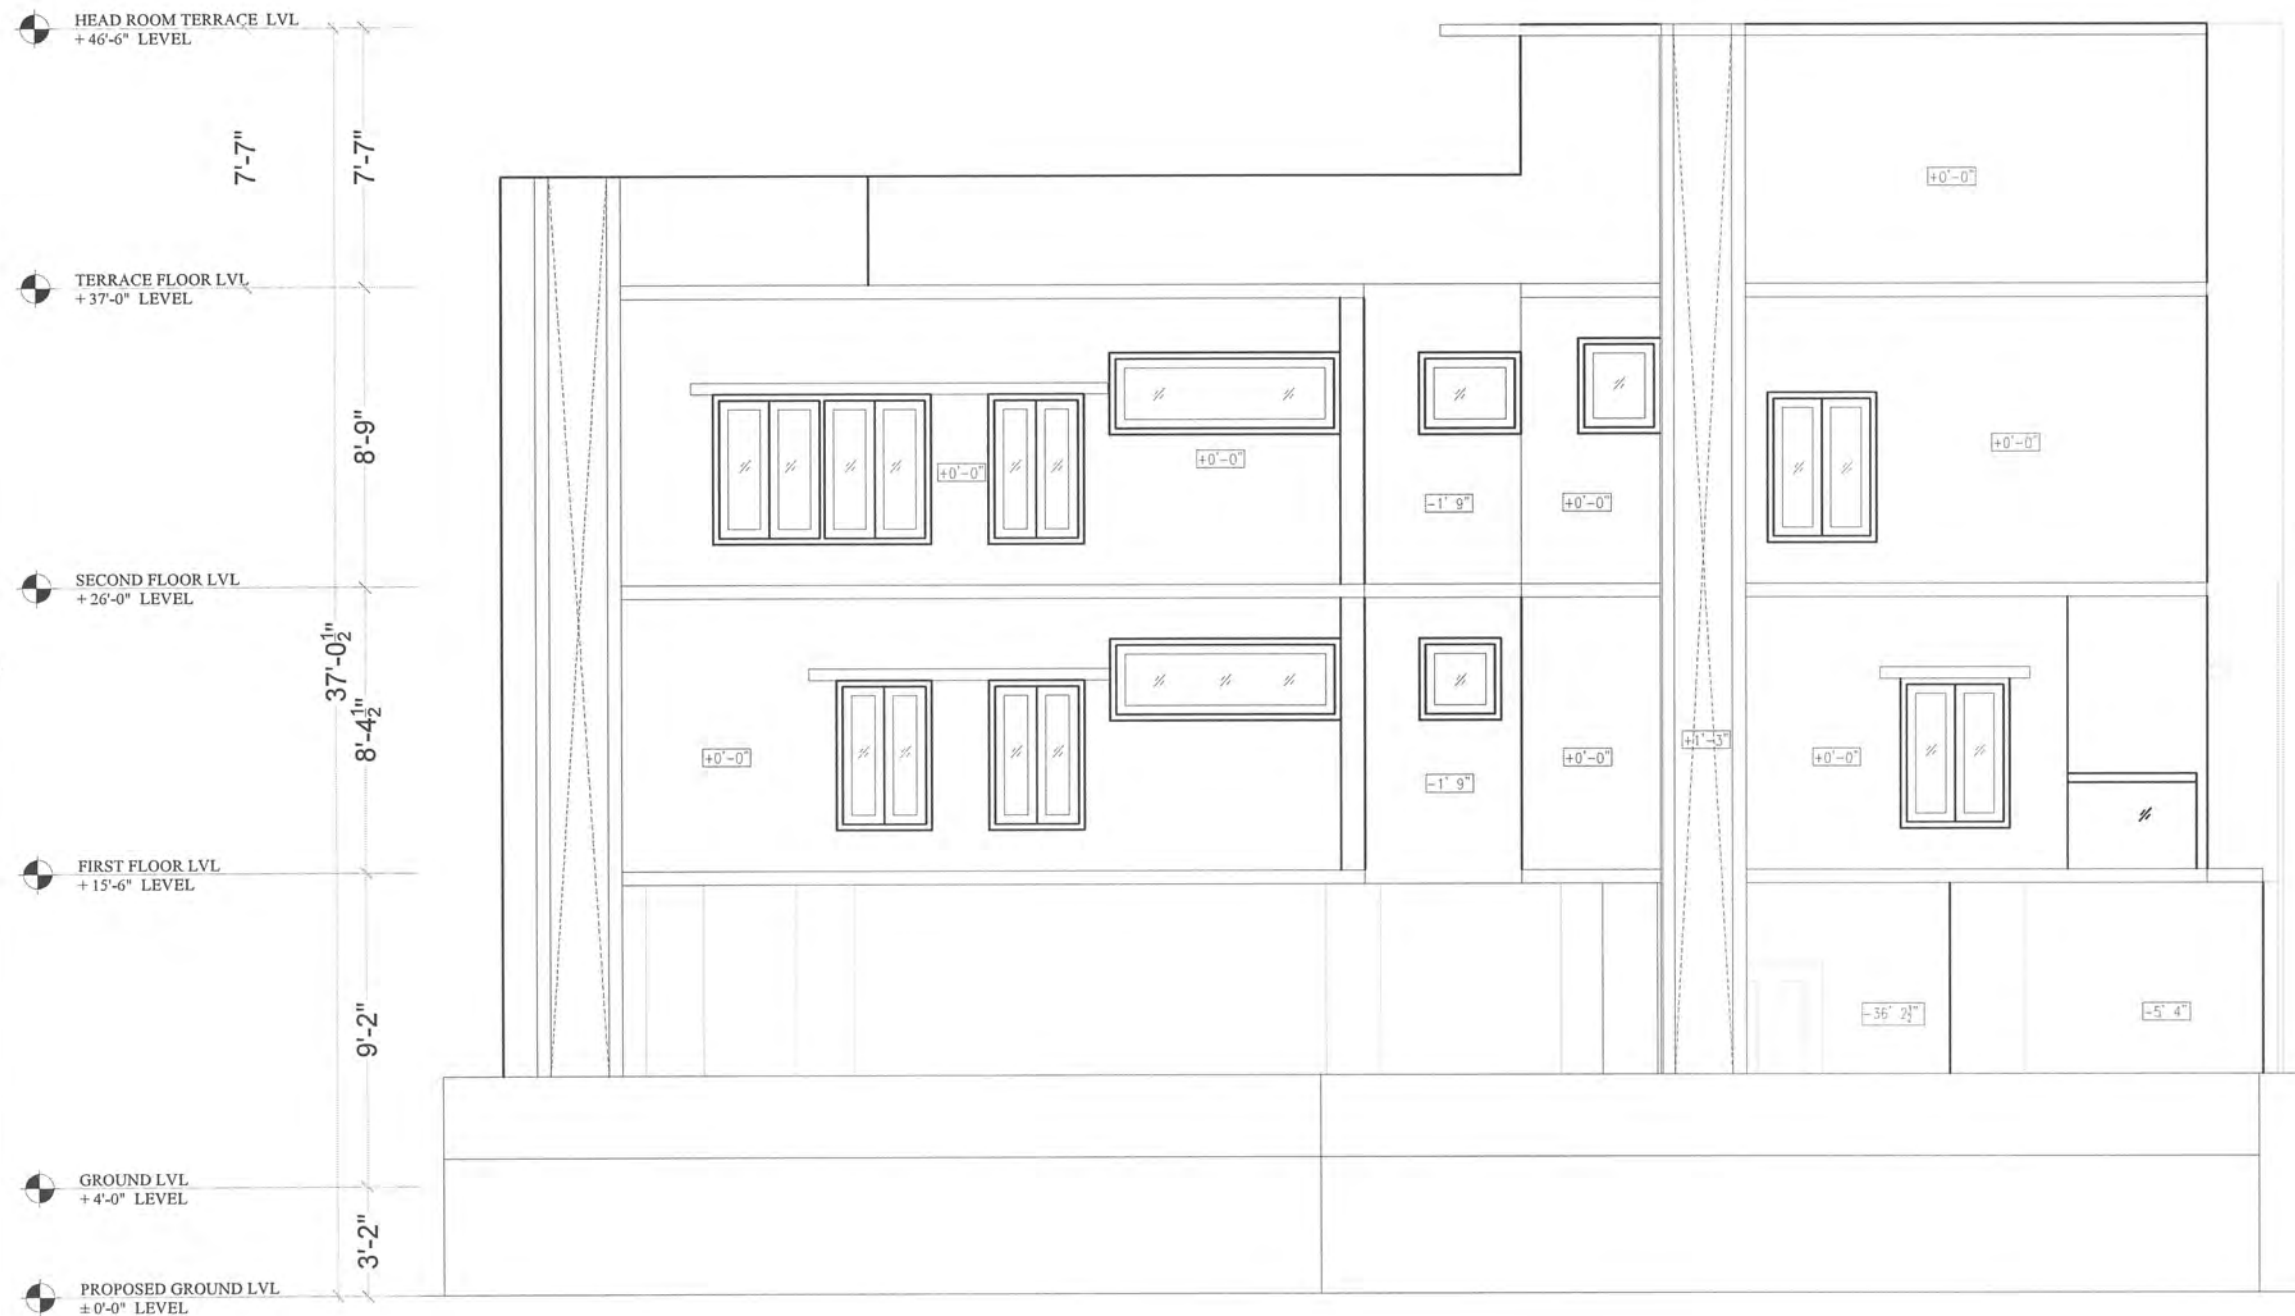

Junior Architect	Ar.Jeethesh
Senior Architect	Ar.Seethapathi
Chief Architect	Ar.Murali Murugan

SIGNATURE AND SEAL



MURALI ARCHITECTS
MURALI M.Arch., (McGill – Canada)
#142, Second Street, Kamaraj Avenue,
Adyar, Chennai – 20,
Ph – 044 – 24914226, 044 –
24413230, 044 – 24901910,
email: archmurali@hotmail.com
archalto1@yahoo.co.in
archmurali@gmail.com
www.muraliarchitects.blogspot.com

HEAD ROOM TERRACE LVL
+ 46'-6" LEVEL

TERRACE FLOOR LVL
+ 37'-0" LEVEL

SECOND FLOOR LVL
+ 26'-0" LEVEL

FIRST FLOOR LVL
+ 15'-6" LEVEL

GROUND LVL
+ 4'-0" LEVEL

PROPOSED GROUND LVL
± 0'-0" LEVEL

8'-9"


37'-0"

6'-4¹/₂"

1'-7"

9'-6¹/₂"

3'-2"

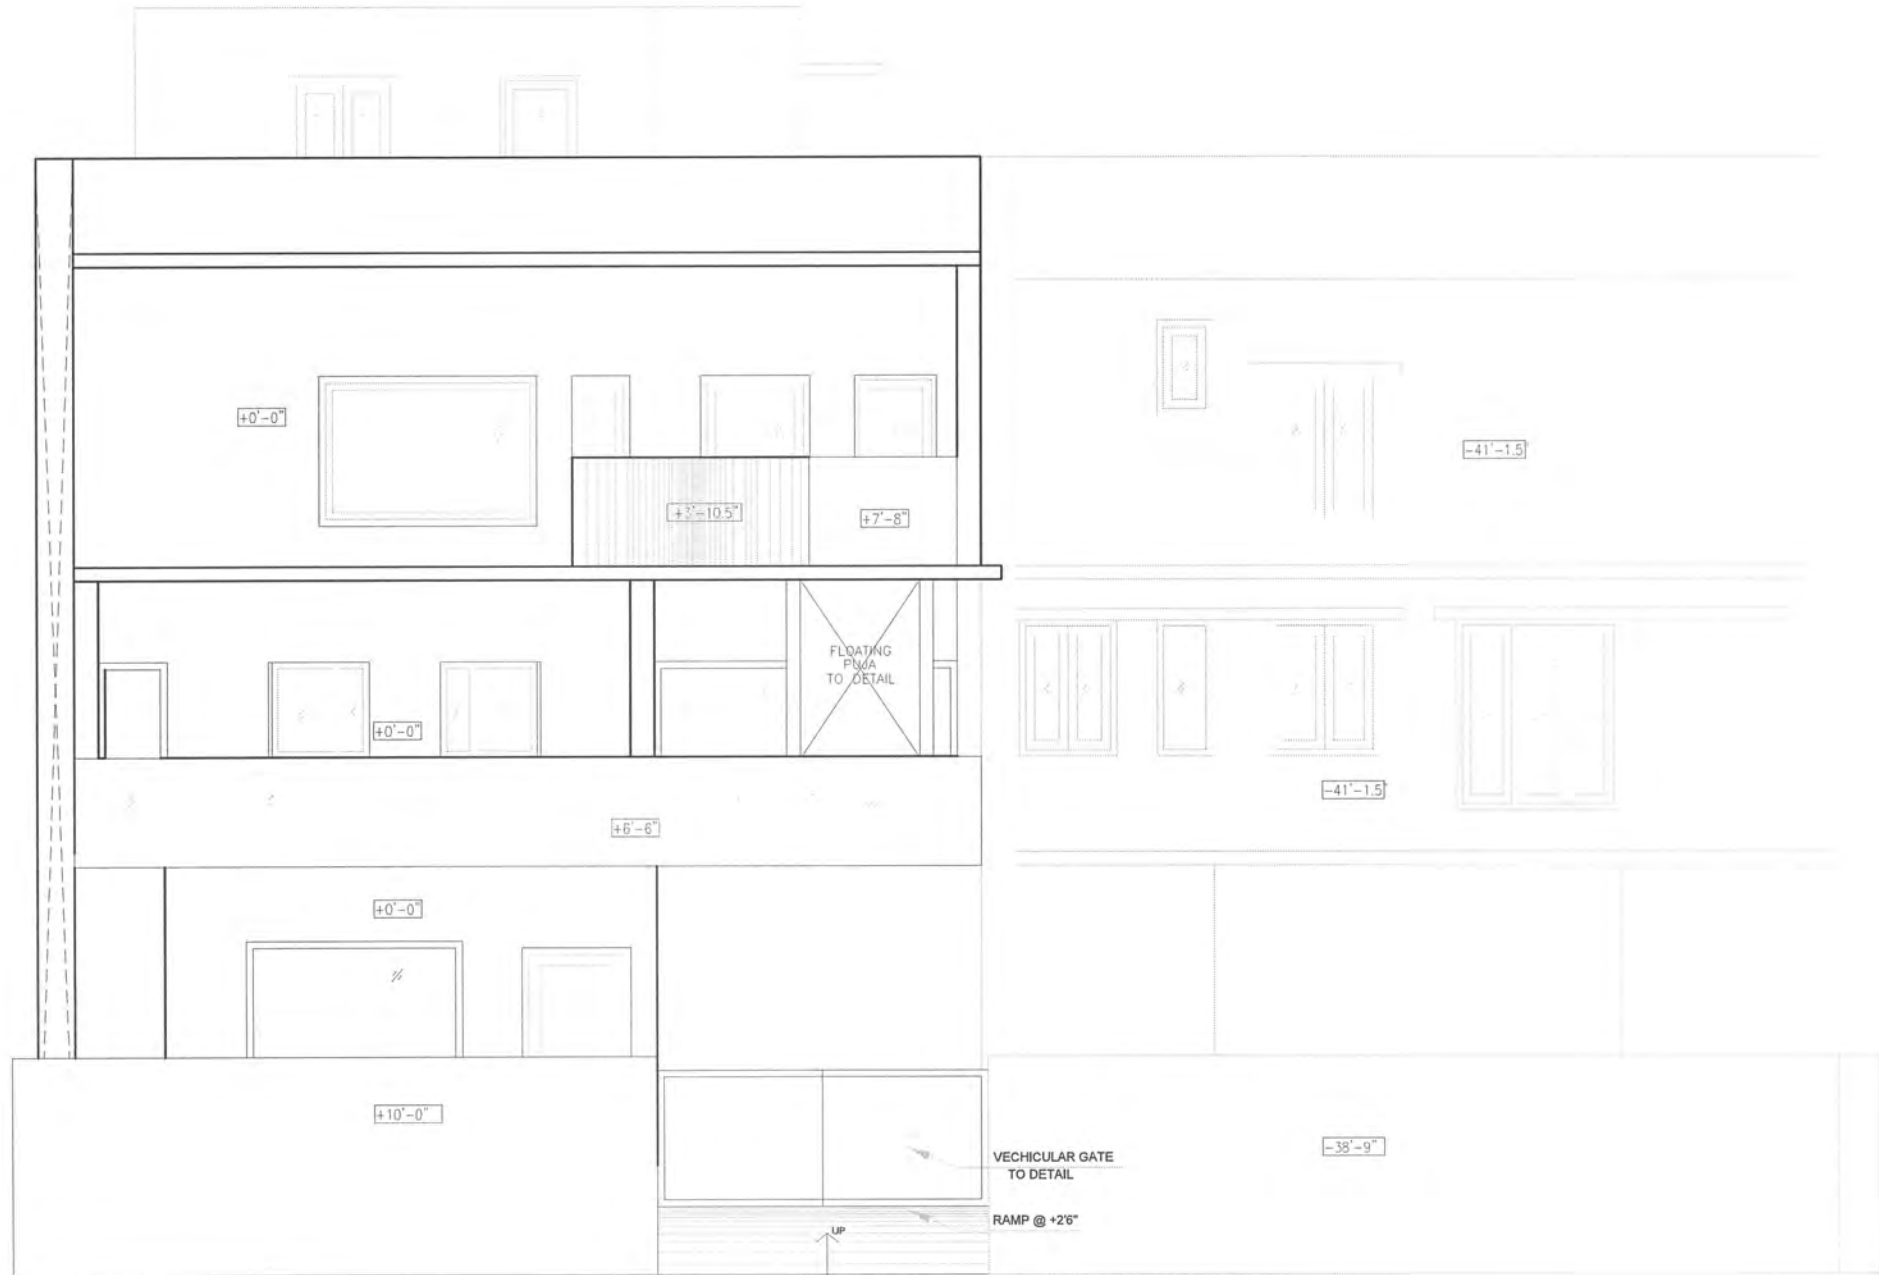

P R O J E C T

PROPOSED RESIDENCE FOR Mr
MANICKARAJ AT VYASARPADI

D R A W I N G T I T L E

WEST ELEVATION

Junior Architect	Ar.Jeethesh
Senior Architect	Ar.Seethapathi
Chief Architect	Ar.Murali Murugan

SIGNATURE AND SEAL



MURALI ARCHITECTS
MURALI M.Arch., (McGill - Canada)
#142, Second Street, Komaraj Avenue,
Adyar, Chennai - 20.
Ph - 044 - 24914226, 044 -
24413230, 044 - 24901910.
email: archmurali@hotmail.com
archoalto1@yahoo.co.in
archmurali1@gmail.com
www.muraliarchitects.blogspot.com

Manickaraj Residence
My Contributions:

Plan-Changes,Part Sections,Jornery Elevations,Proposed Beam layout,Beam sections,Electrical layout,Site Visit.



The materials used are moslty materials that the cient already had the bricks are of different types that's to be used for the exposed brick work, the marble for part flooring and finally the cement bricks are speading the building process.

When proposing the slab at the rear end for the toilet there was a problem that a occured the toilet is coming to me 1" lower than it should be.



The customer desired an entertainment area on the terrace, complete with a grill and chairs to sit and enjoy the space.

The client wanted the terrace to welcome the hundreds of birds that regularly come to visit the place. He proposed that the parapet walls be lined with planter boxes because the neighboring residences share the compound wall and there are no vistas to gaze out.




The building is surrounded by other residential buildings and they all share the coumpound.




Arasan Hospital

Situated in the city of erode. The client required the services of an eye hospital. With 2 labs and 5 consultation Glaucoma retina rooms, as well as other receptions, services, and so forth. He intended the area to improve patient flow by raising footfall while decreasing the number of steps the patient had to take. The challenge was to integrate each block with appropriate lighting while also getting inside to elevate the patient experience to the next level.

My Contribution:
Plans

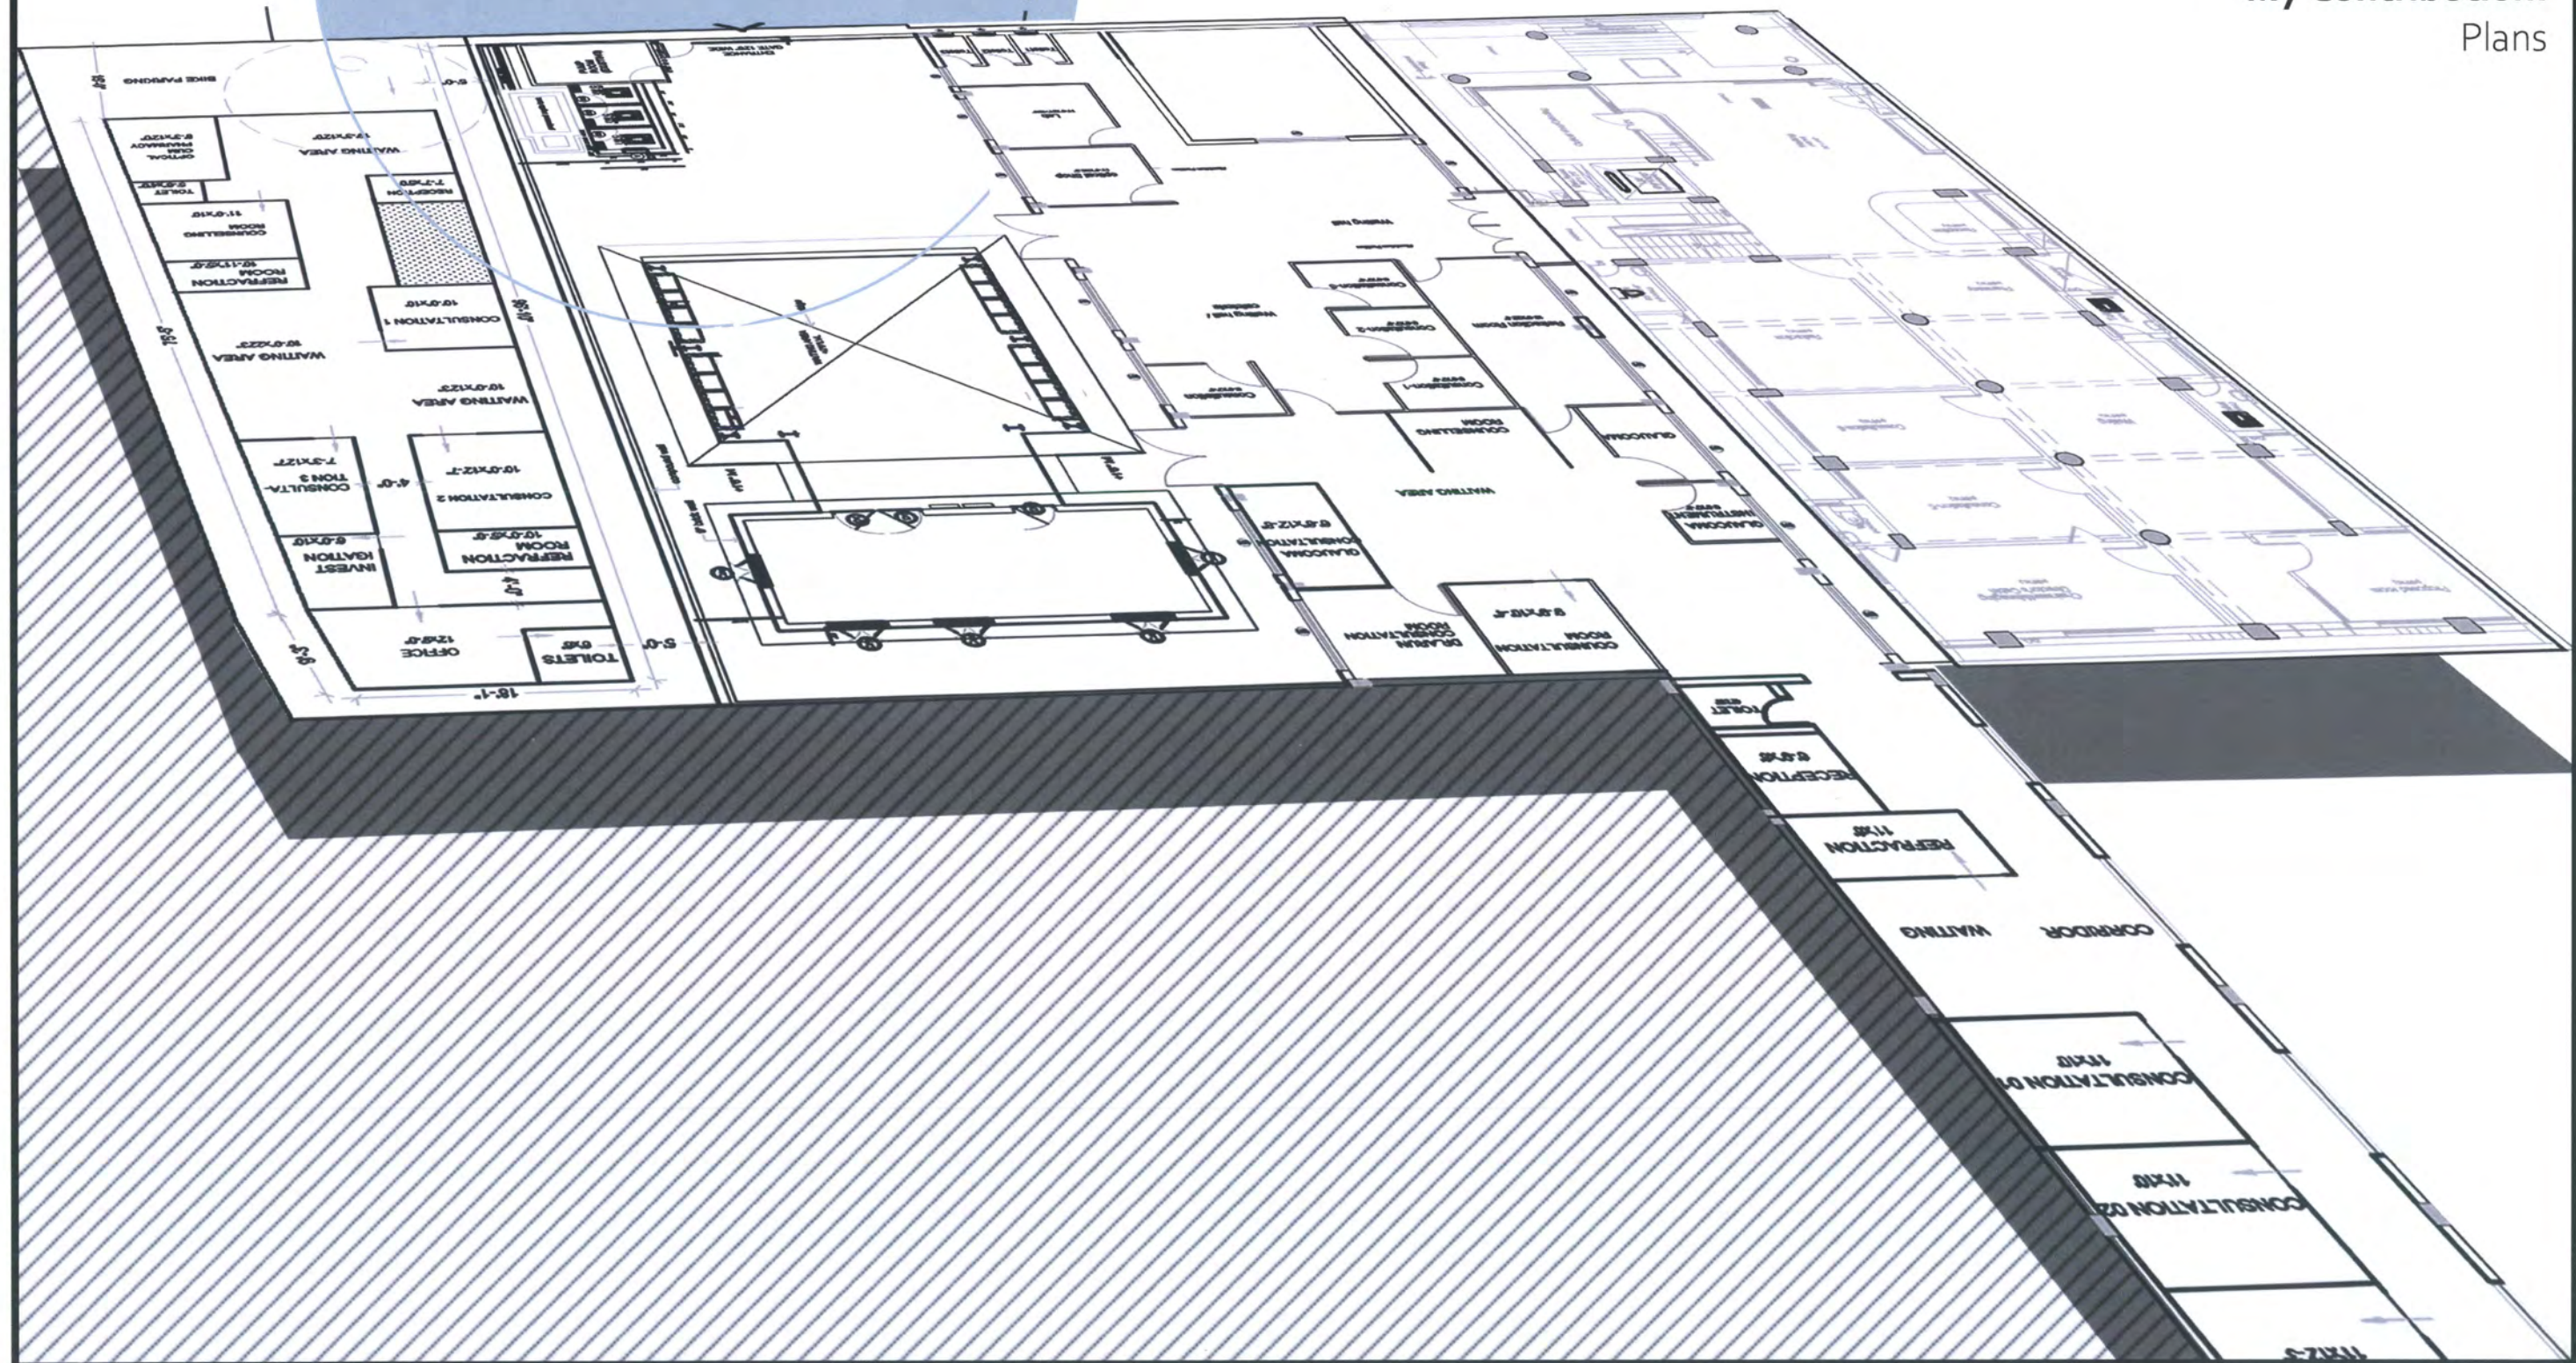

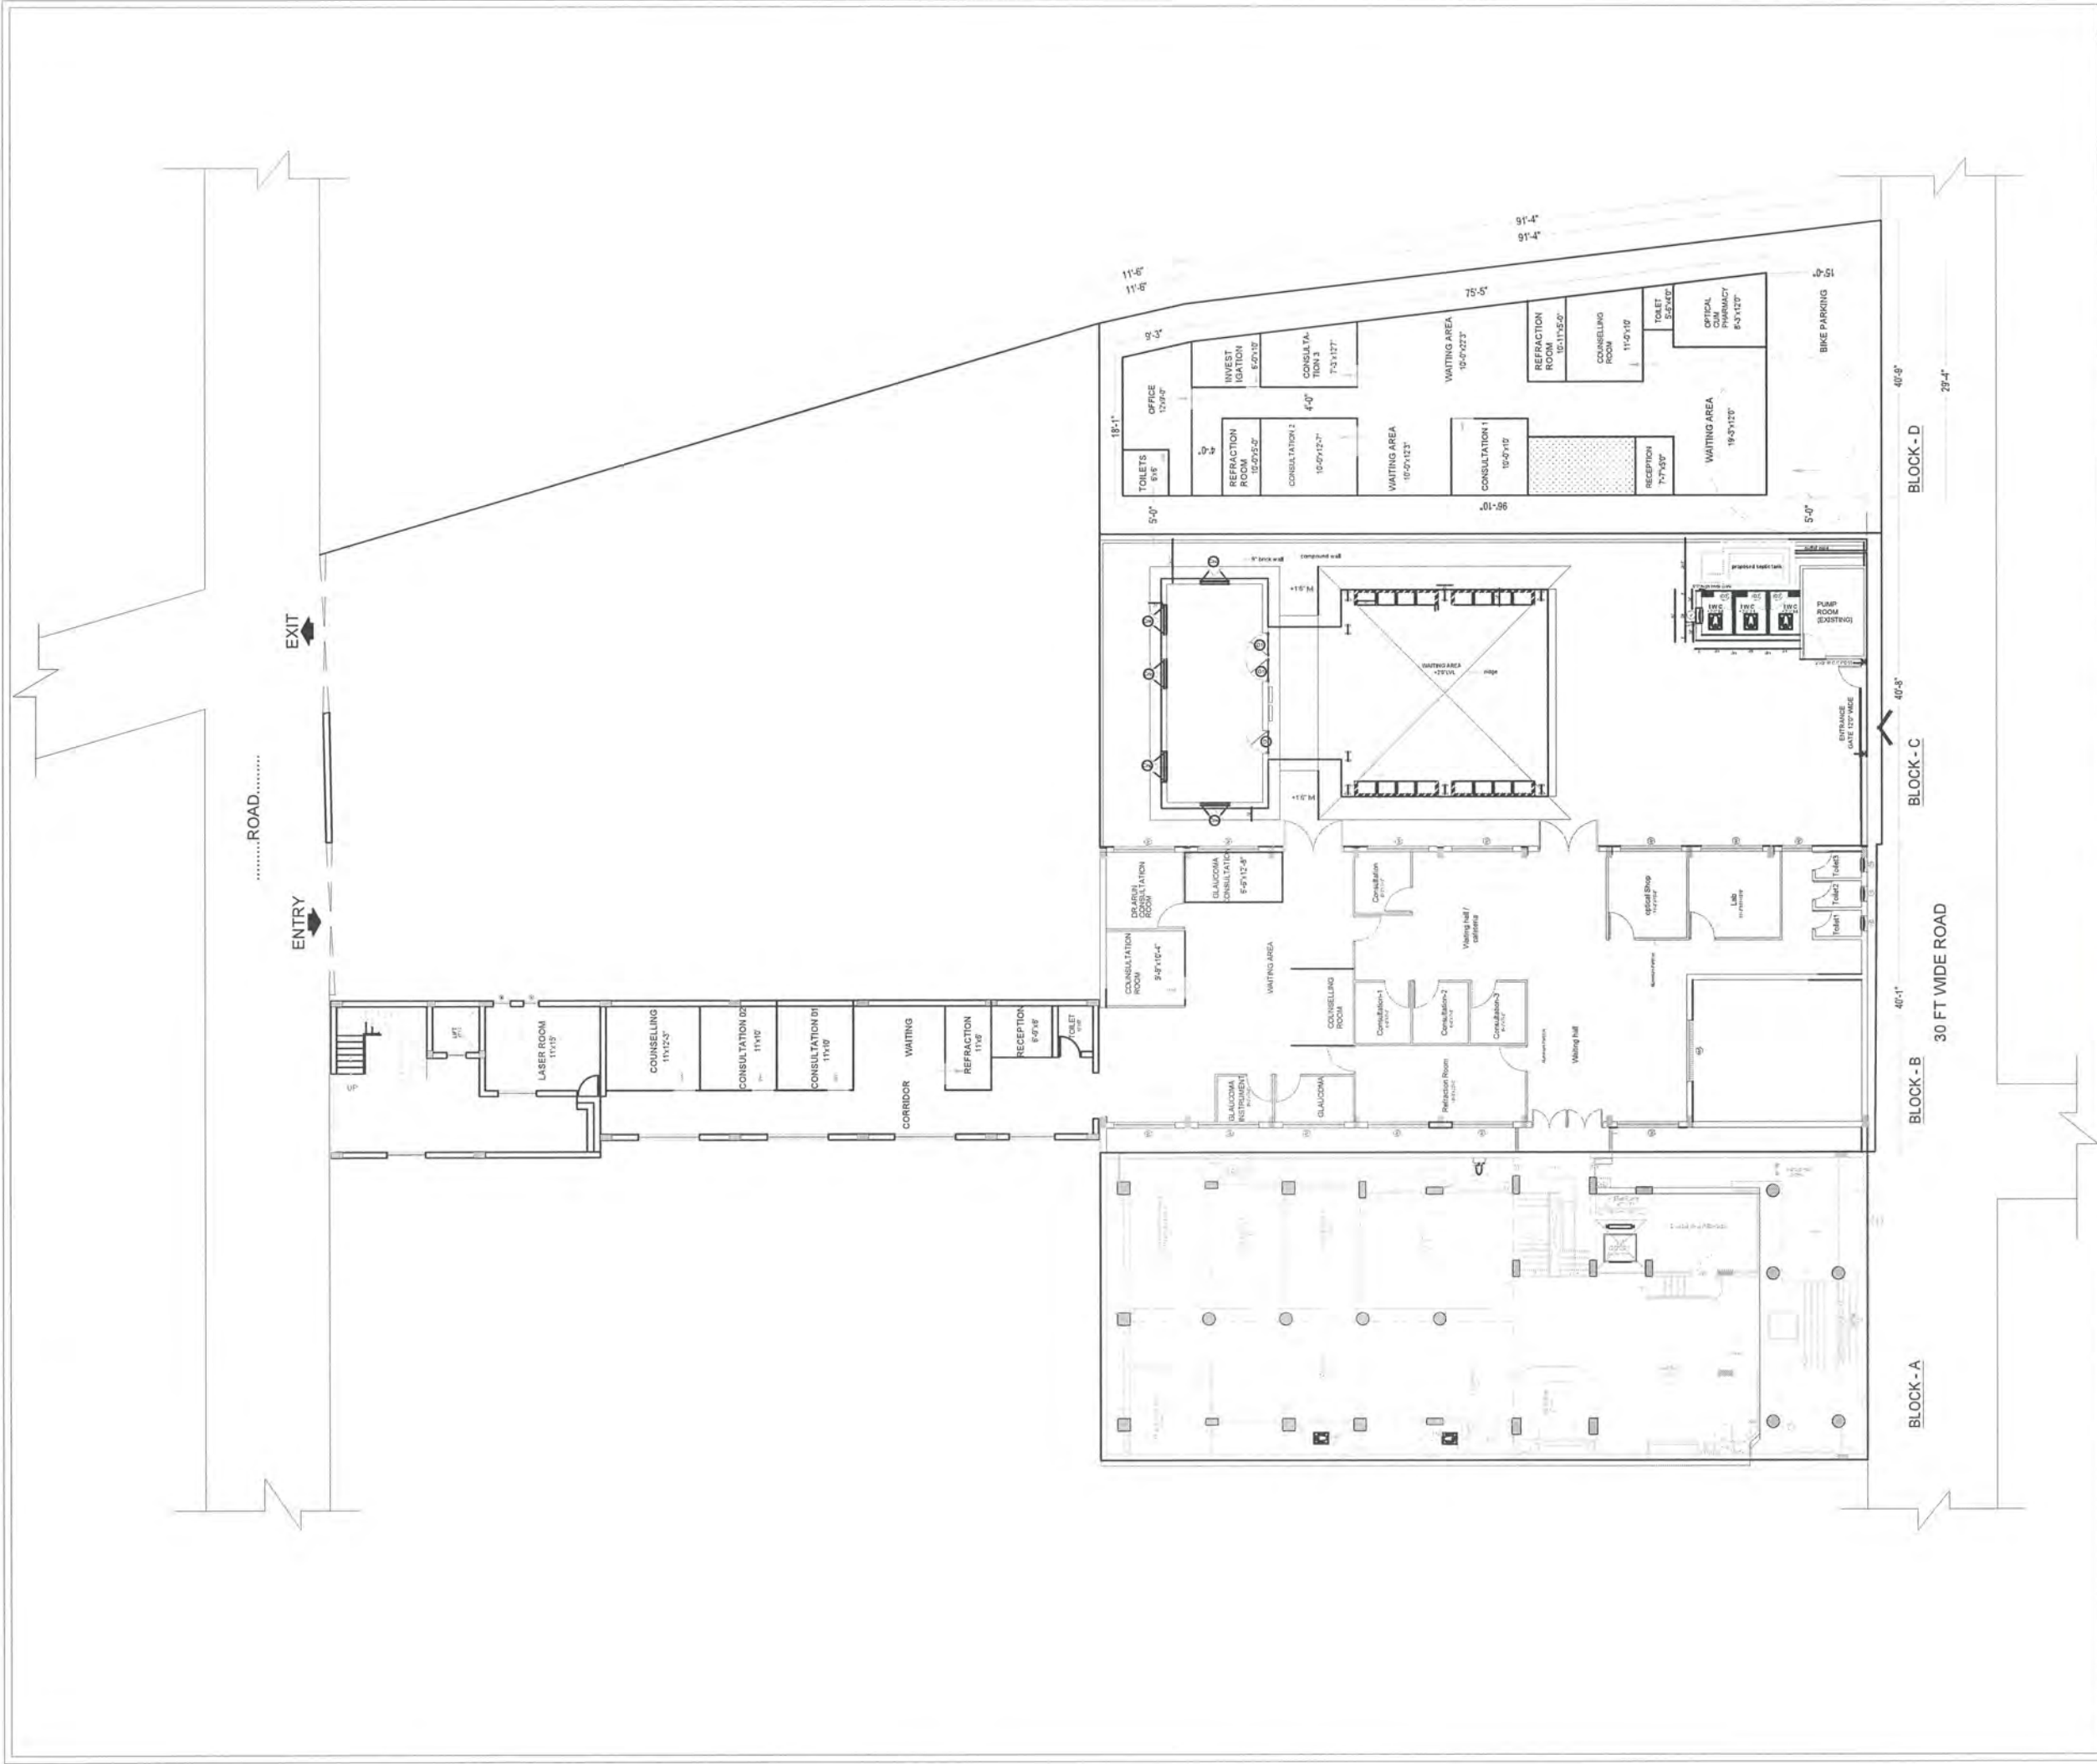


P R O J E C T


PROPOSED ARASAN EYE HOSPITAL FOR
DR.P.PANEER SELVAM AR ERODE




SITE PLAN
BLOCK B, C & D - GROUND
FLOOR
SIGNATURE AND SEAL

Junior Architect	Ar.Rifaath
Senior Architect	Ar.Seethapathi
Chief Architect	Ar.Murali Murugan
MURALI ARCHITECTS	
MURALI M Arch. (McGill - Canada)	
#142, Second Street, Kanchi, Avenue, Adyar, Chennai - 20.	
Ph - 044 - 24914226, 044 - 24113230, 044 - 24901910.	
email: archmurali@hotmail.com	
archmurali@yahoo.co.in	
archmurali@gmail.com	
www.muraliarchitects.blogspot.com	

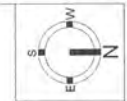


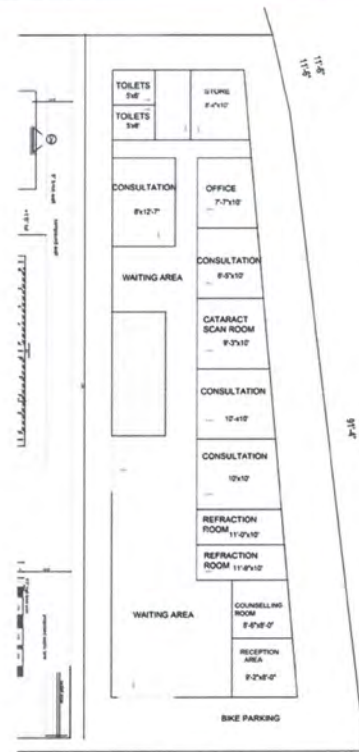

BLOCK - D
OPTION-1

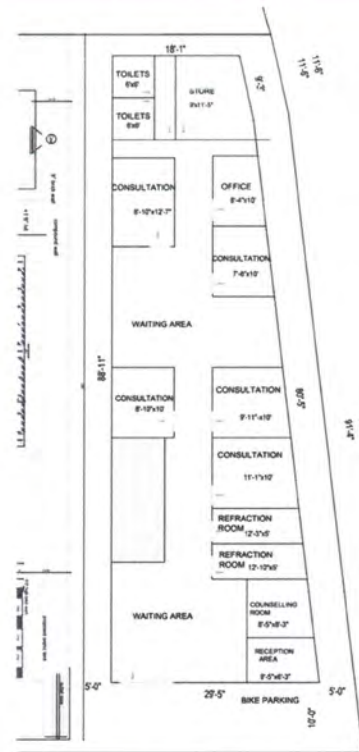


BLOCK - D
OPTION-2

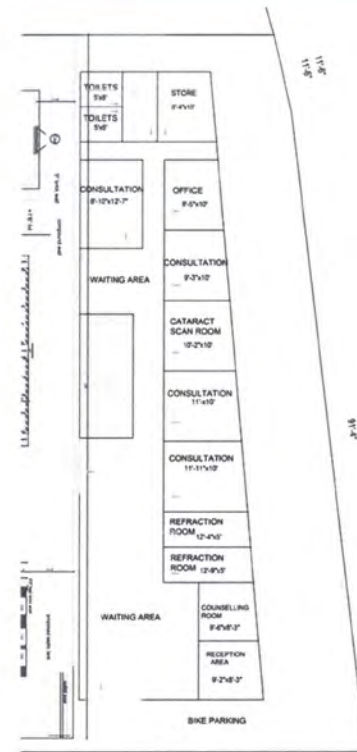


BLOCK - D
OPTION-3

The first three options were designed to demonstrate various methods of organizing the essential areas. Options 1 and 3 are connected to Block C, however, Option 2 has two separate waiting rooms, one for reception and another for the consultant rooms. To show the client all of the possibilities, the setbacks differ in all three versions.

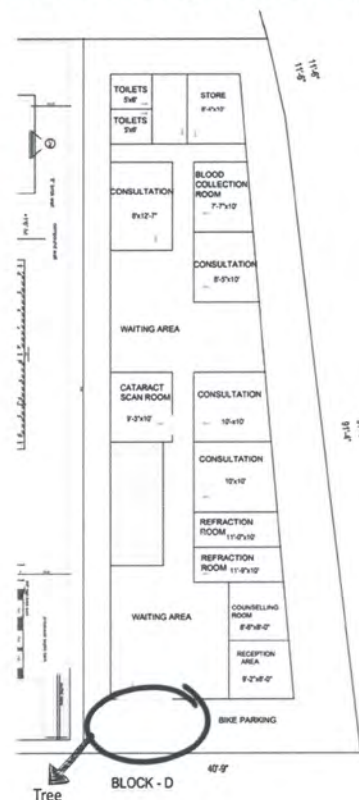


BLOCK - D
OPTION-1

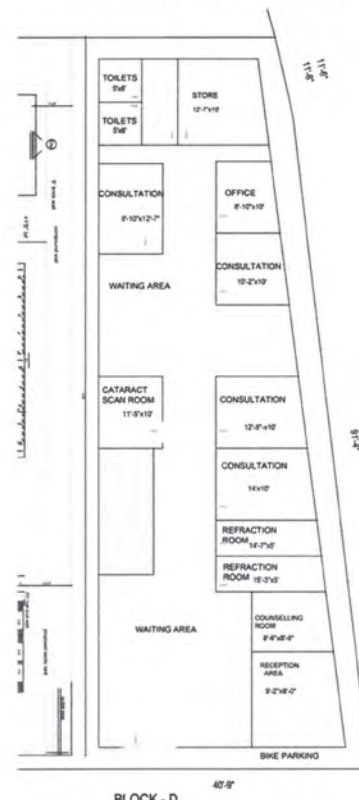


BLOCK - D
OPTION-2

The option 2 was chosen by they client, then we made further options in terms on where which rooms should be located. The setbacks again are different which makes the size of each room differ in both the options. And finally in option the tree in the front need not be uprooted as setbacks is given for it.

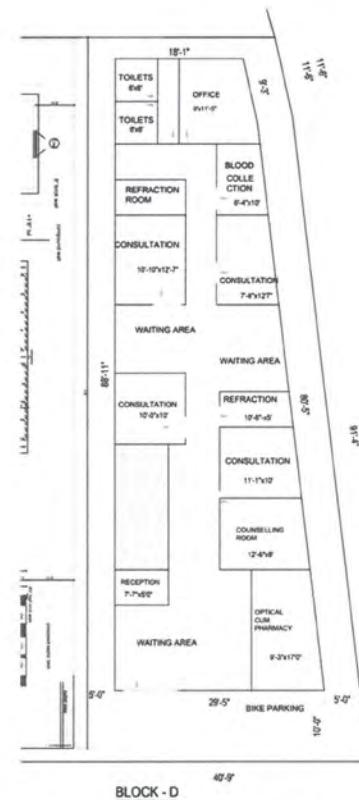

BLOCK - D

The client requested that a pharmacy be located near the front reception area and one of the refractions be located near the counseling room. The bathrooms in the back have been relocated to the front, and the entire rear end has been allocated to office space. The spaces were designed to accommodate the influx of patients visiting the hospital.

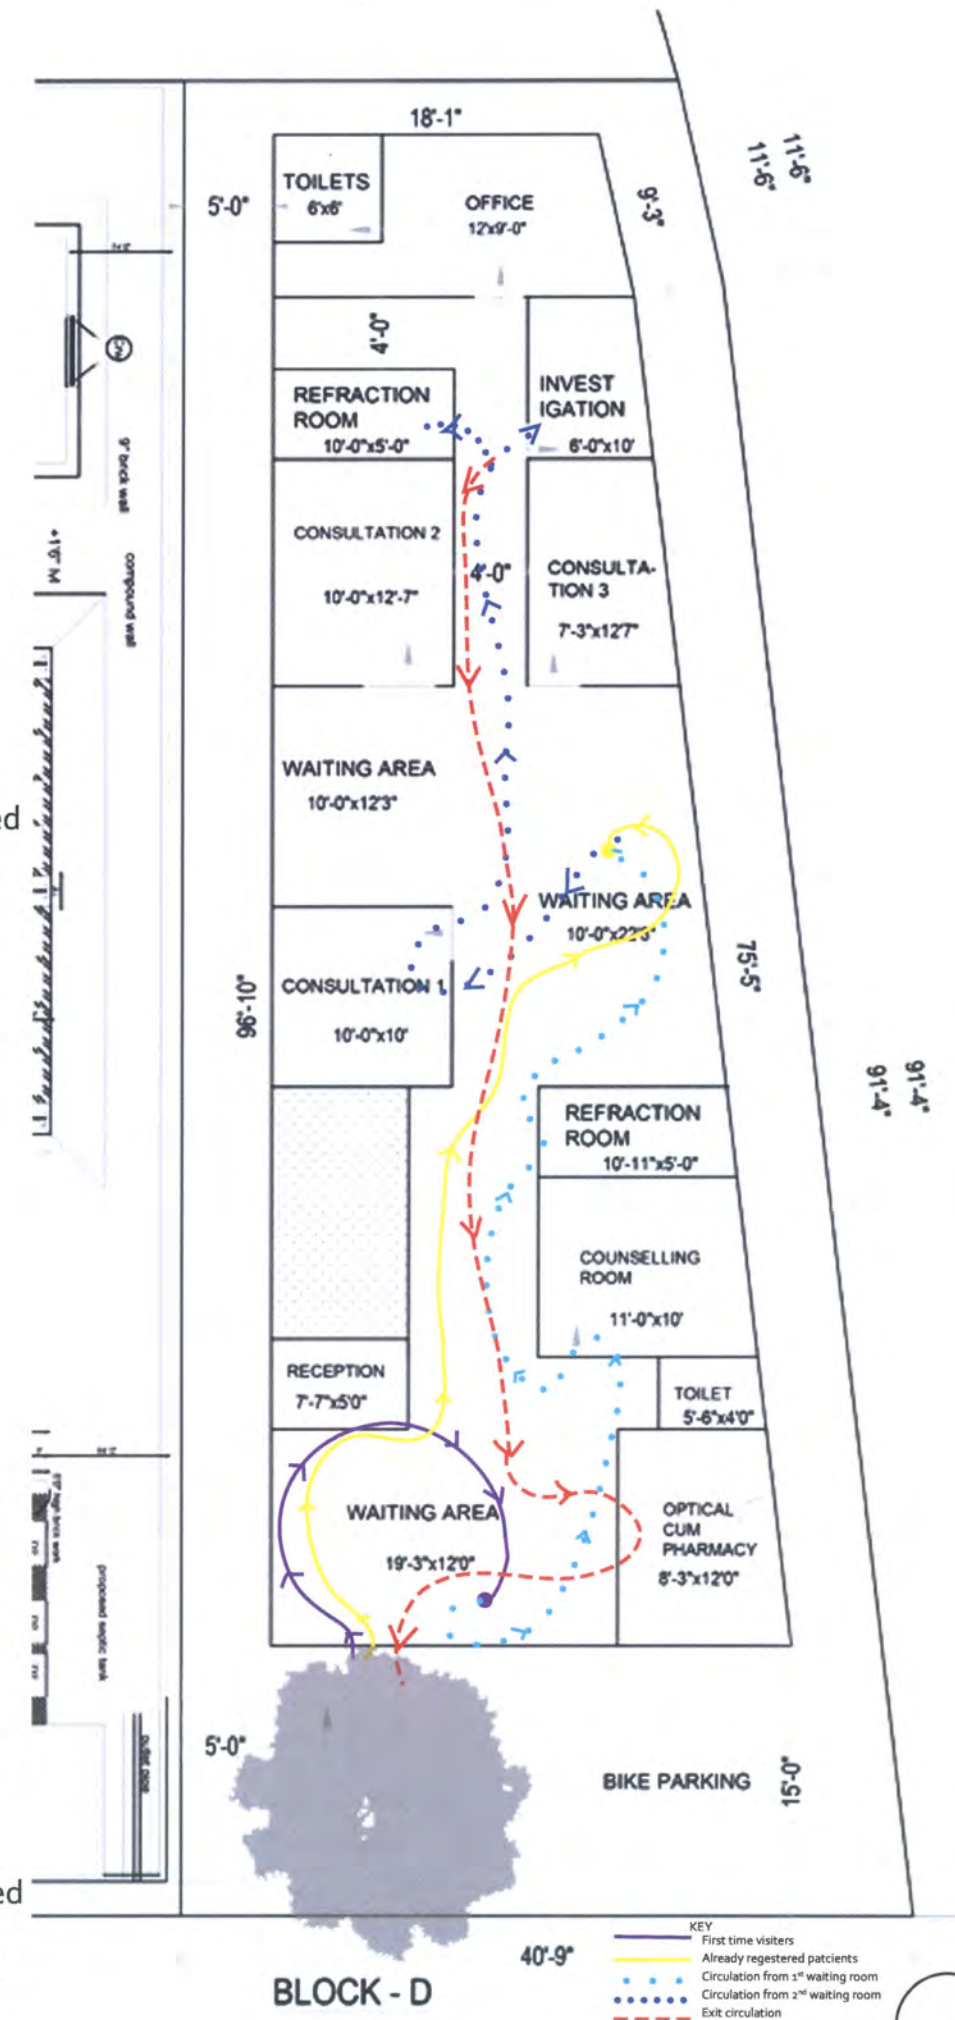

BLOCK - D

The Final plan

Kaipsha Residence

In the heart of the city - Salem, Tamilnadu, Mr.Kaipsha and his family's Dreamhouse is being constructed with beautiful inclined walls in the facade and surrounded by landscape area. The design idea is to provide a beautiful contemporary house for a pure orthodox Muslim family creating exciting spaces and surprising elements featuring within the building. As a way of life, the house should provide a complete living web that reflects the lifestyle of Muslims. The House should be as ample and comfortable as possible. Effective ventilation and lighting are very important. Gardens and fountains have been part of the Islamic tradition for centuries. These features have been aesthetically and functionally infused in this house.

My contributions:

Handrail details











PROJECT

PROPOSED RESIDENCE FOR
Mr KAIPSHA FAMILY AT SALEM

DRAWING TITLE

HANDRAIL DETAIL

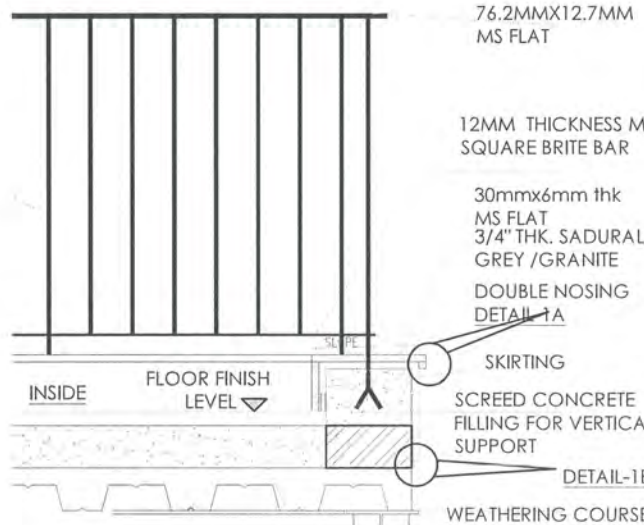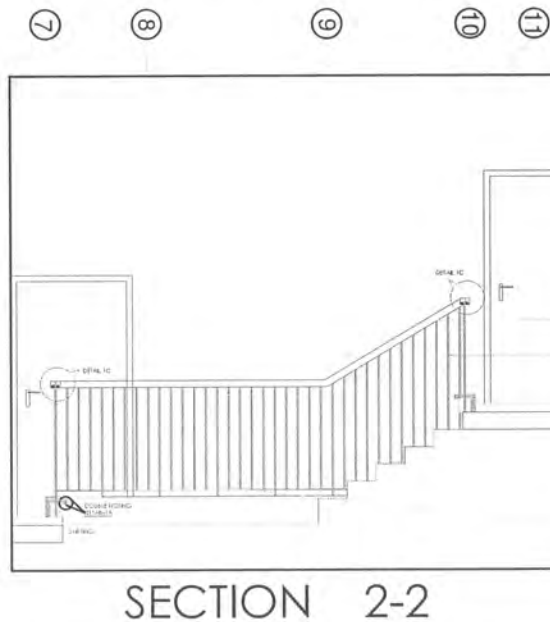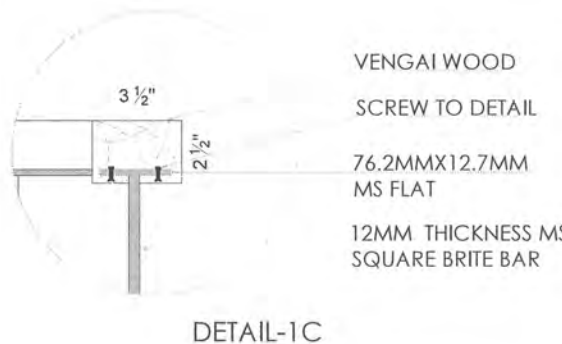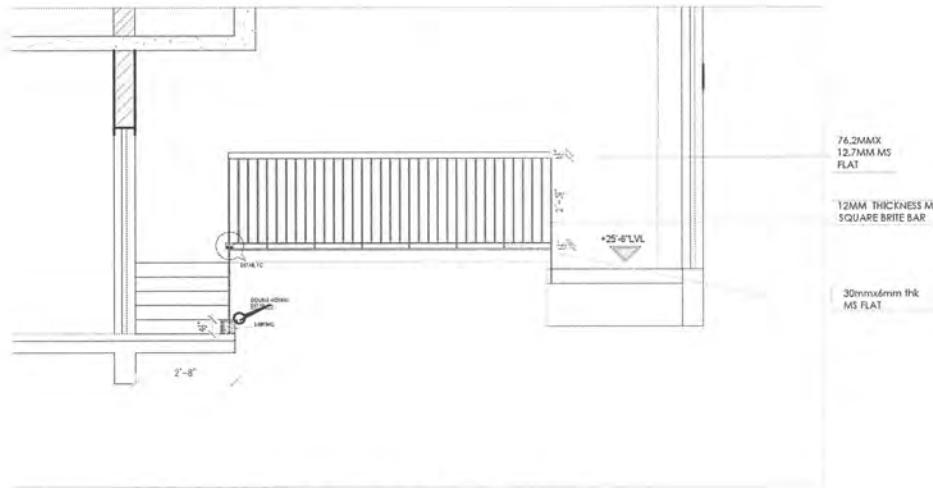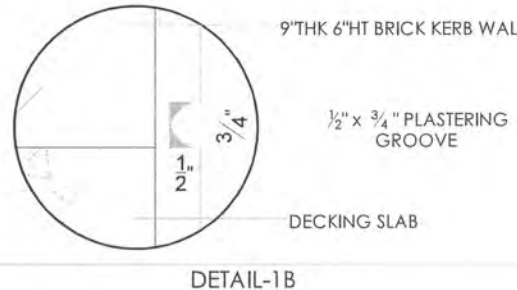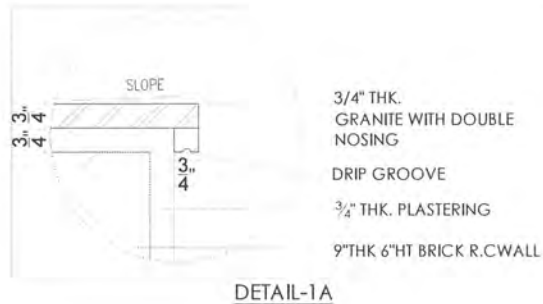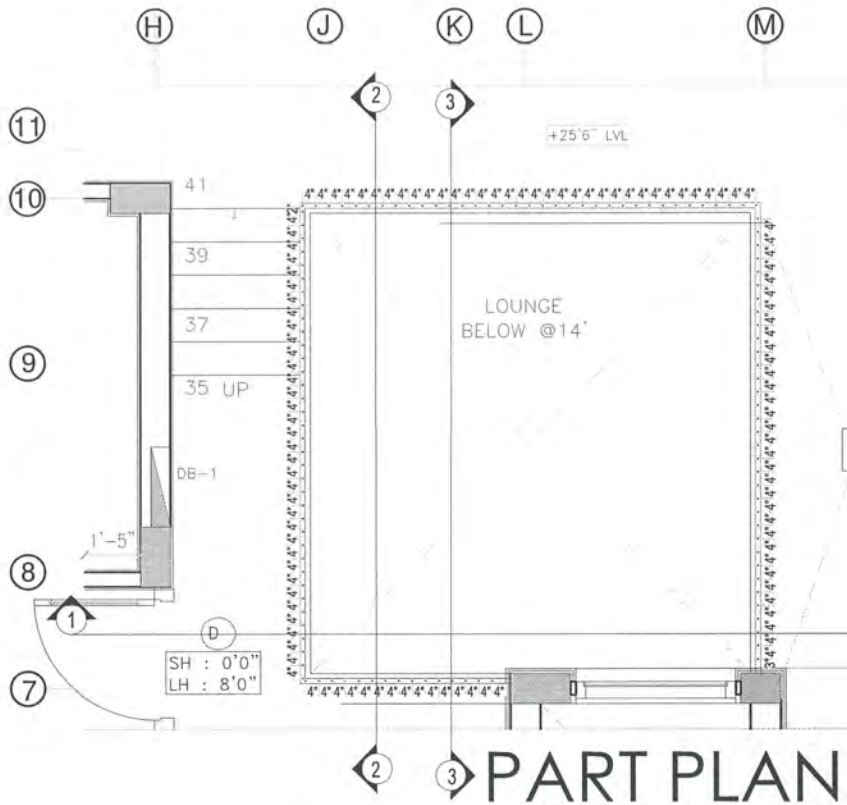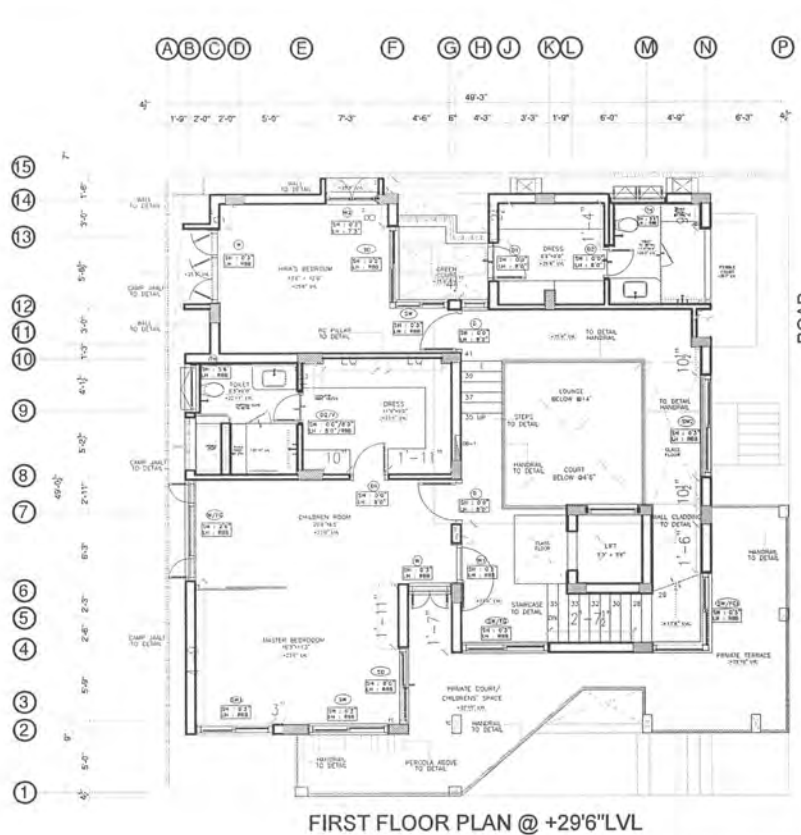

Junior Architect	Ar.Rifaath
Senior Architect	Ar.Seethapathi
Chief Architect	Ar.Murali Murugan

SIGNATURE AND SEAL



MURALI ARCHITECTS

MURALI M.Arch., (McGill - Canada)
#142, Second Street, Kamaraj Avenue,
Adyar, Chennai - 20.
Ph - 044 - 24914226, 044 - 24413230, 044 -
24901910.
email: archmurali@hotmail.com
archaalto1@yahoo.co.in
archmurali1@gmail.com
www.muraliarchitects.blogspot.com

PROJECT

PROPOSED RESIDENCE FOR
Mr KAIPSHA FAMILY AT SALEM

DRAWING TITLE

HANDRAIL DETAIL

Junior Architect	Ar.Rifaath
Senior Architect	Ar.Seethapathi
Chief Architect	Ar.Murali Murugan

SIGNATURE AND SEAL



MURALI ARCHITECTS

MURALI M.Arch., (McGill - Canada)

#142, Second Street, Kamaraj Avenue,
Adyar, Chennai - 20.

Ph - 044 - 24914226, 044 - 24413230, 044 -
24901910.


email: archmurali@hotmail.com
archaallo1@yahoo.co.in
archmurali1@gmail.com
www.muraliarchitects.blogspot.com

ARCHITECT


(A)(B)(C)(D) (E) (F) (G)(H)(J)(K)(L) (M) (N) (P)




MEZZANINE FLOOR PLAN +18'0" LVL

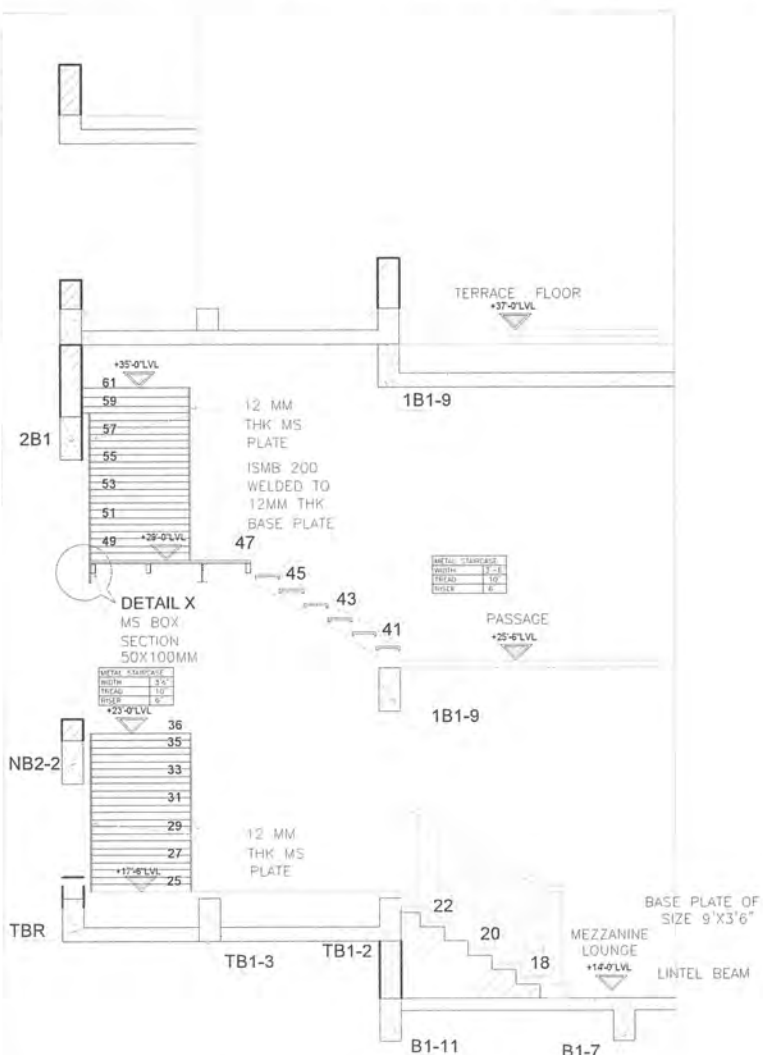


SECTIONAL ELEVATION - 1 1

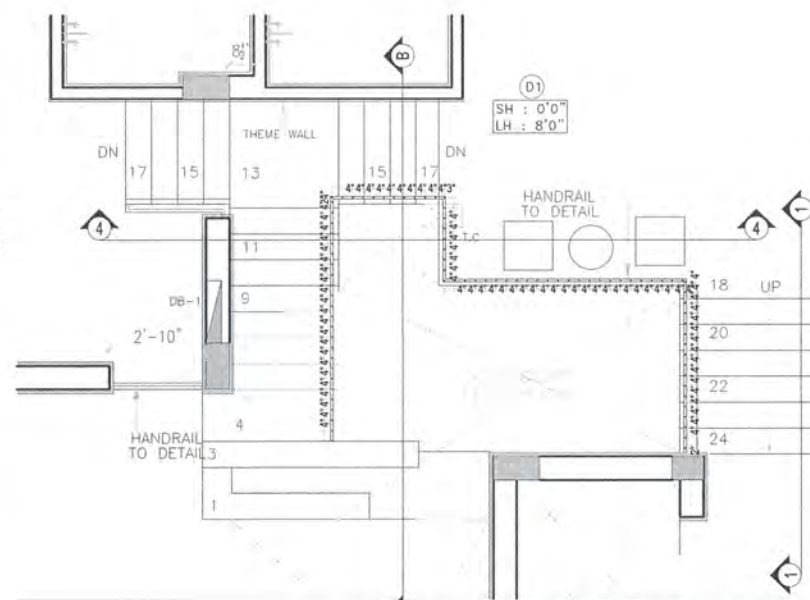

PART PLAN

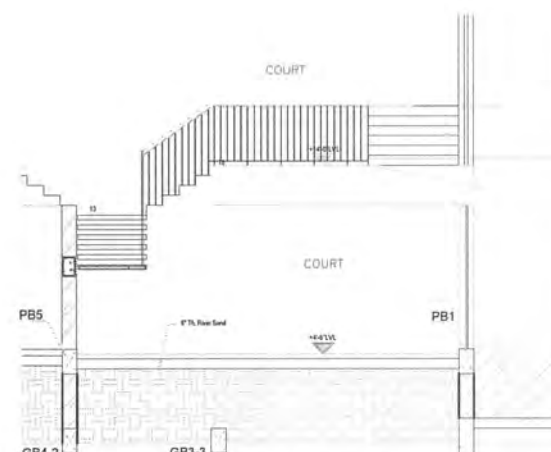


SECTIONAL ELEVATION - 4 4

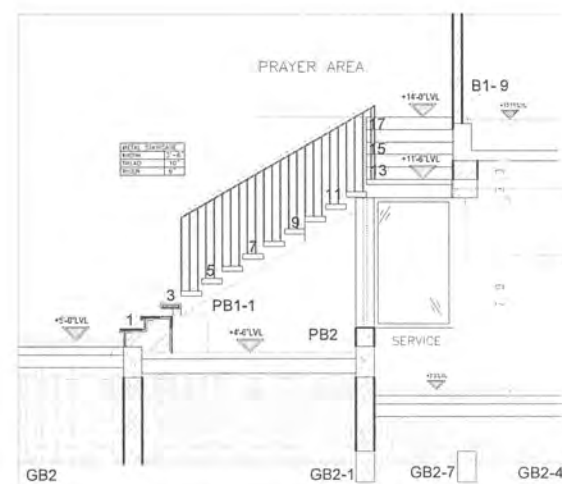


SECTIONAL ELEVATION-BB




DETAIL-1A

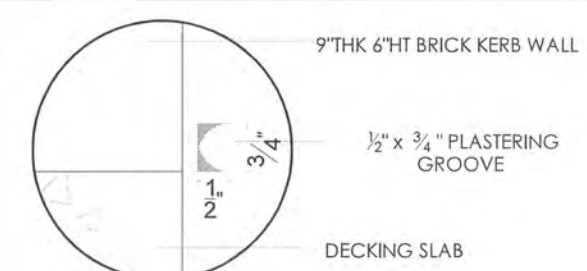

DETAIL-1B

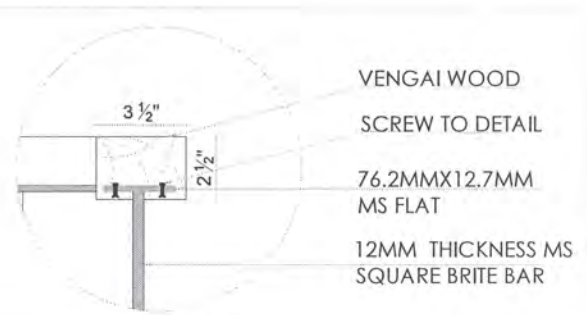

DETAIL-1C

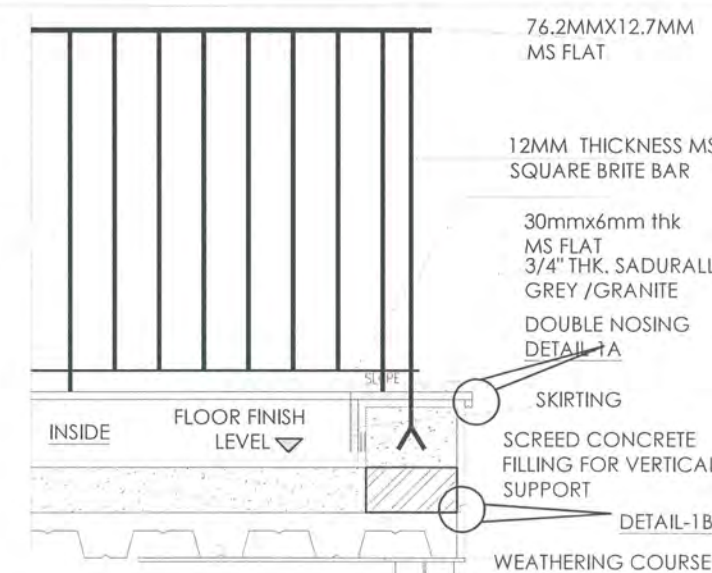

DETAIL-1B

SUKUMAR RESIDENCE

My Contributions:
Toilet interior elevations



A Politician's life has a lot to do with Public appearances and participation. Hence Mr. Sukumar wanted a house that is far from the public chaos. He wanted to live peacefully with his two daughters. He wanted a huge garden space in front of the house and green courts all around. Because of his profession he wanted to seclude all the private spaces. He wanted proper segregation of public, semi public and private spaces. The design process called in for a lot of analytical thinking

PROPOSED RESIDENCE FOR
Mr.SUKUMAR BALAKRISHNAN
AND FAMILY AT POONAMALLE

GROUND FLOOR
PARENTS BEDROOM TOILET




Junior Architect	Ar.Vishmaya
Senior Architect	Ar.Seethapathi
Chief Architect	Ar.Murali Murugan


SIGNATURE AND SEAL




MURALI ARCHITECTS
MURALI M.Arch., (McGill – Canada)
#142, Second Street, Kamaraj
Avenue,
Adyar, Chennai – 20.
Ph – 044 – 24914226, 044 –
24413230, 044 – 24901910.
email: archmurali@hotmail.com
archaalt1@yahoo.co.in
archmurali@gmail.com
www.muraliorchitects.blogspot.com

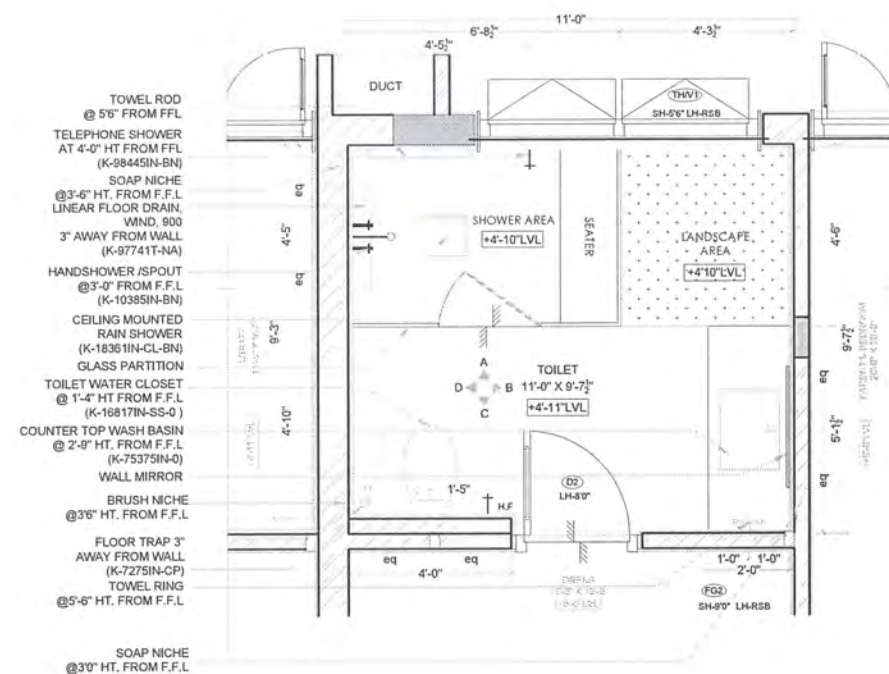


PLAN

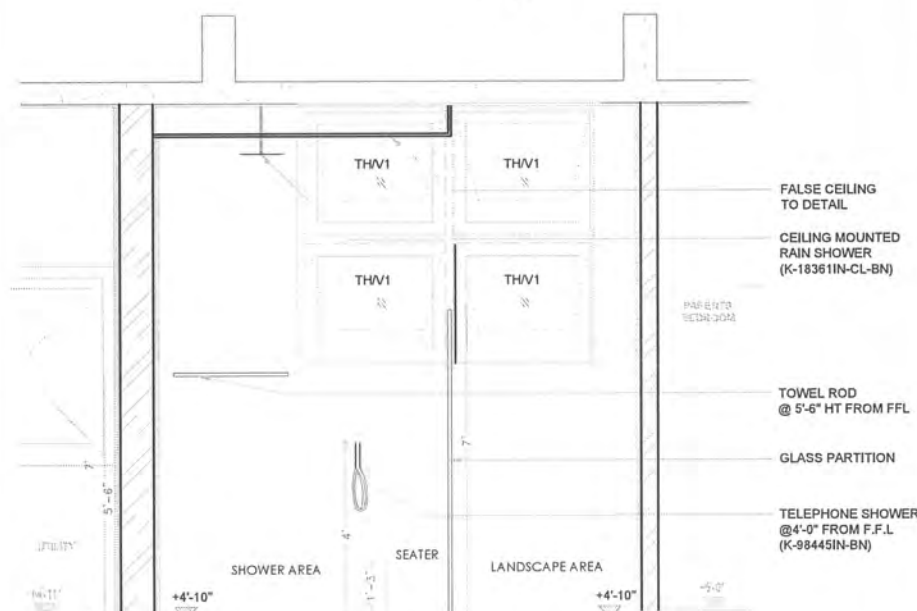


ELEVATION A

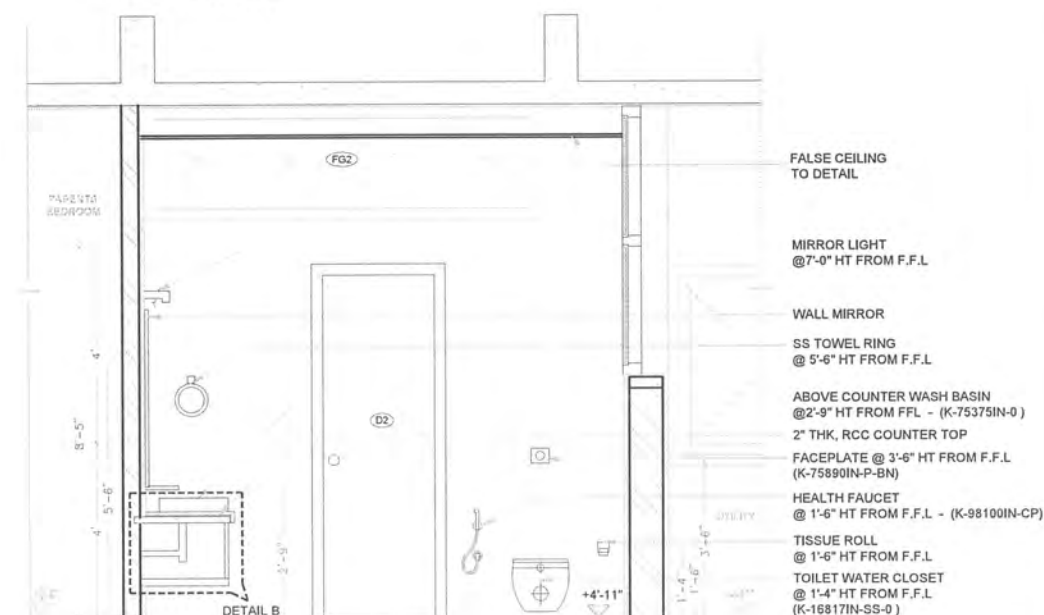


ELEVATION C

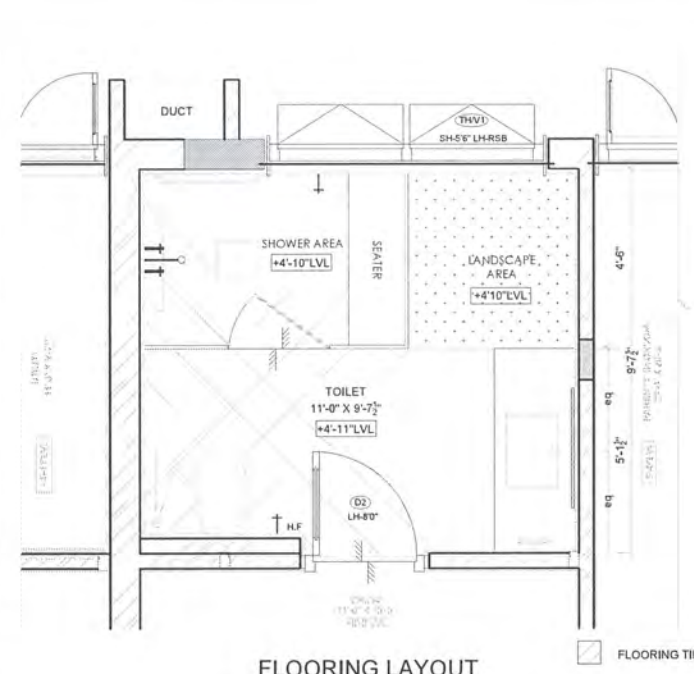


FLOORING LAYOUT

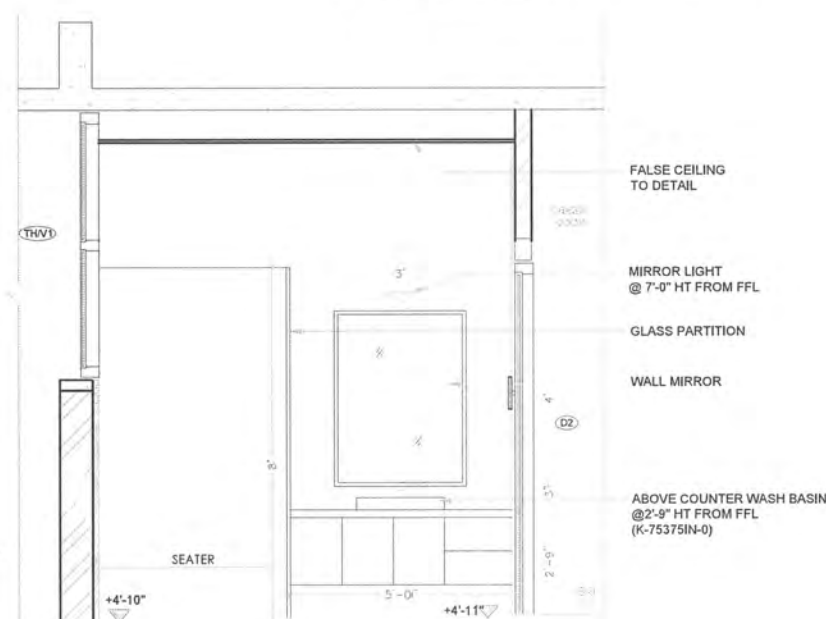


ELEVATION B

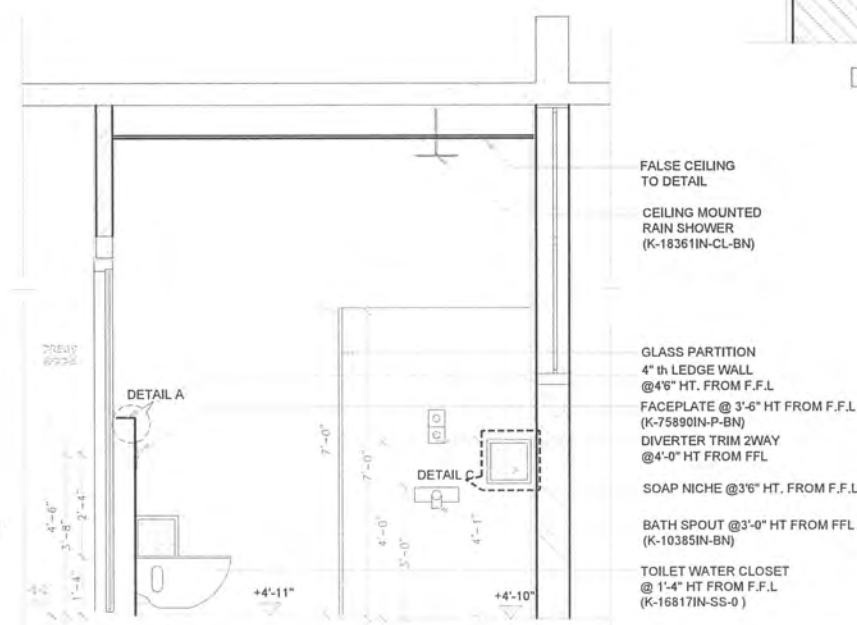


ELEVATION D

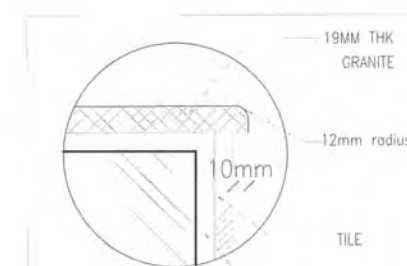

DETAIL-A

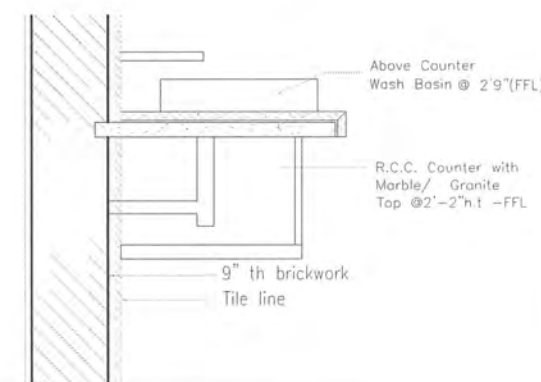


DETAIL-B

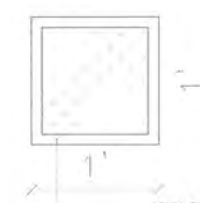

SOAP NICHE


DETAIL-C

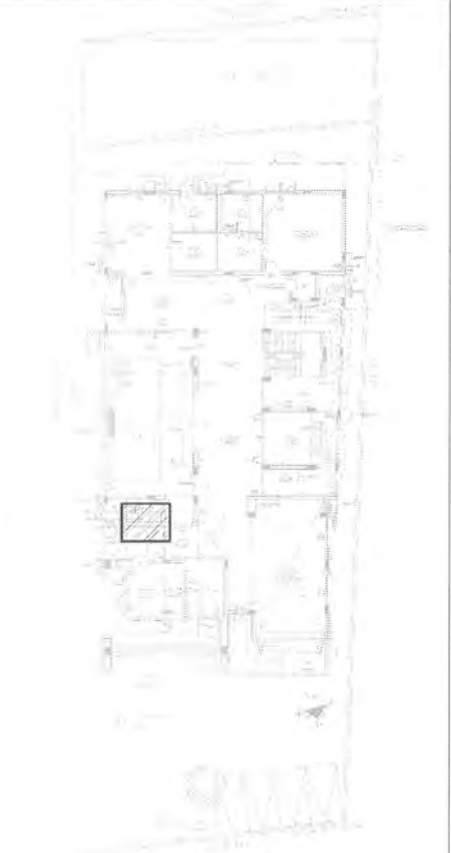

KEY PLAN	
Junior Architect	Ar.Vishmaya
Senior Architect	Ar.Seethapathi
Chief Architect	Ar.Murali Murugan
SIGNATURE AND SEAL	



MURALI ARCHITECTS
MURALI M.Arch., (McGill - Canada)
#142, Second Street, Kamaraj
Avenue,
Adyar, Chennai - 20,
Ph - 044 - 24914226, 044 -
24413230, 044 - 24901910.
email: archmurali@hotmail.com
archmurali@yahoo.co.in
archmurali1@gmail.com
www.muraliarchitects.blogspot.com

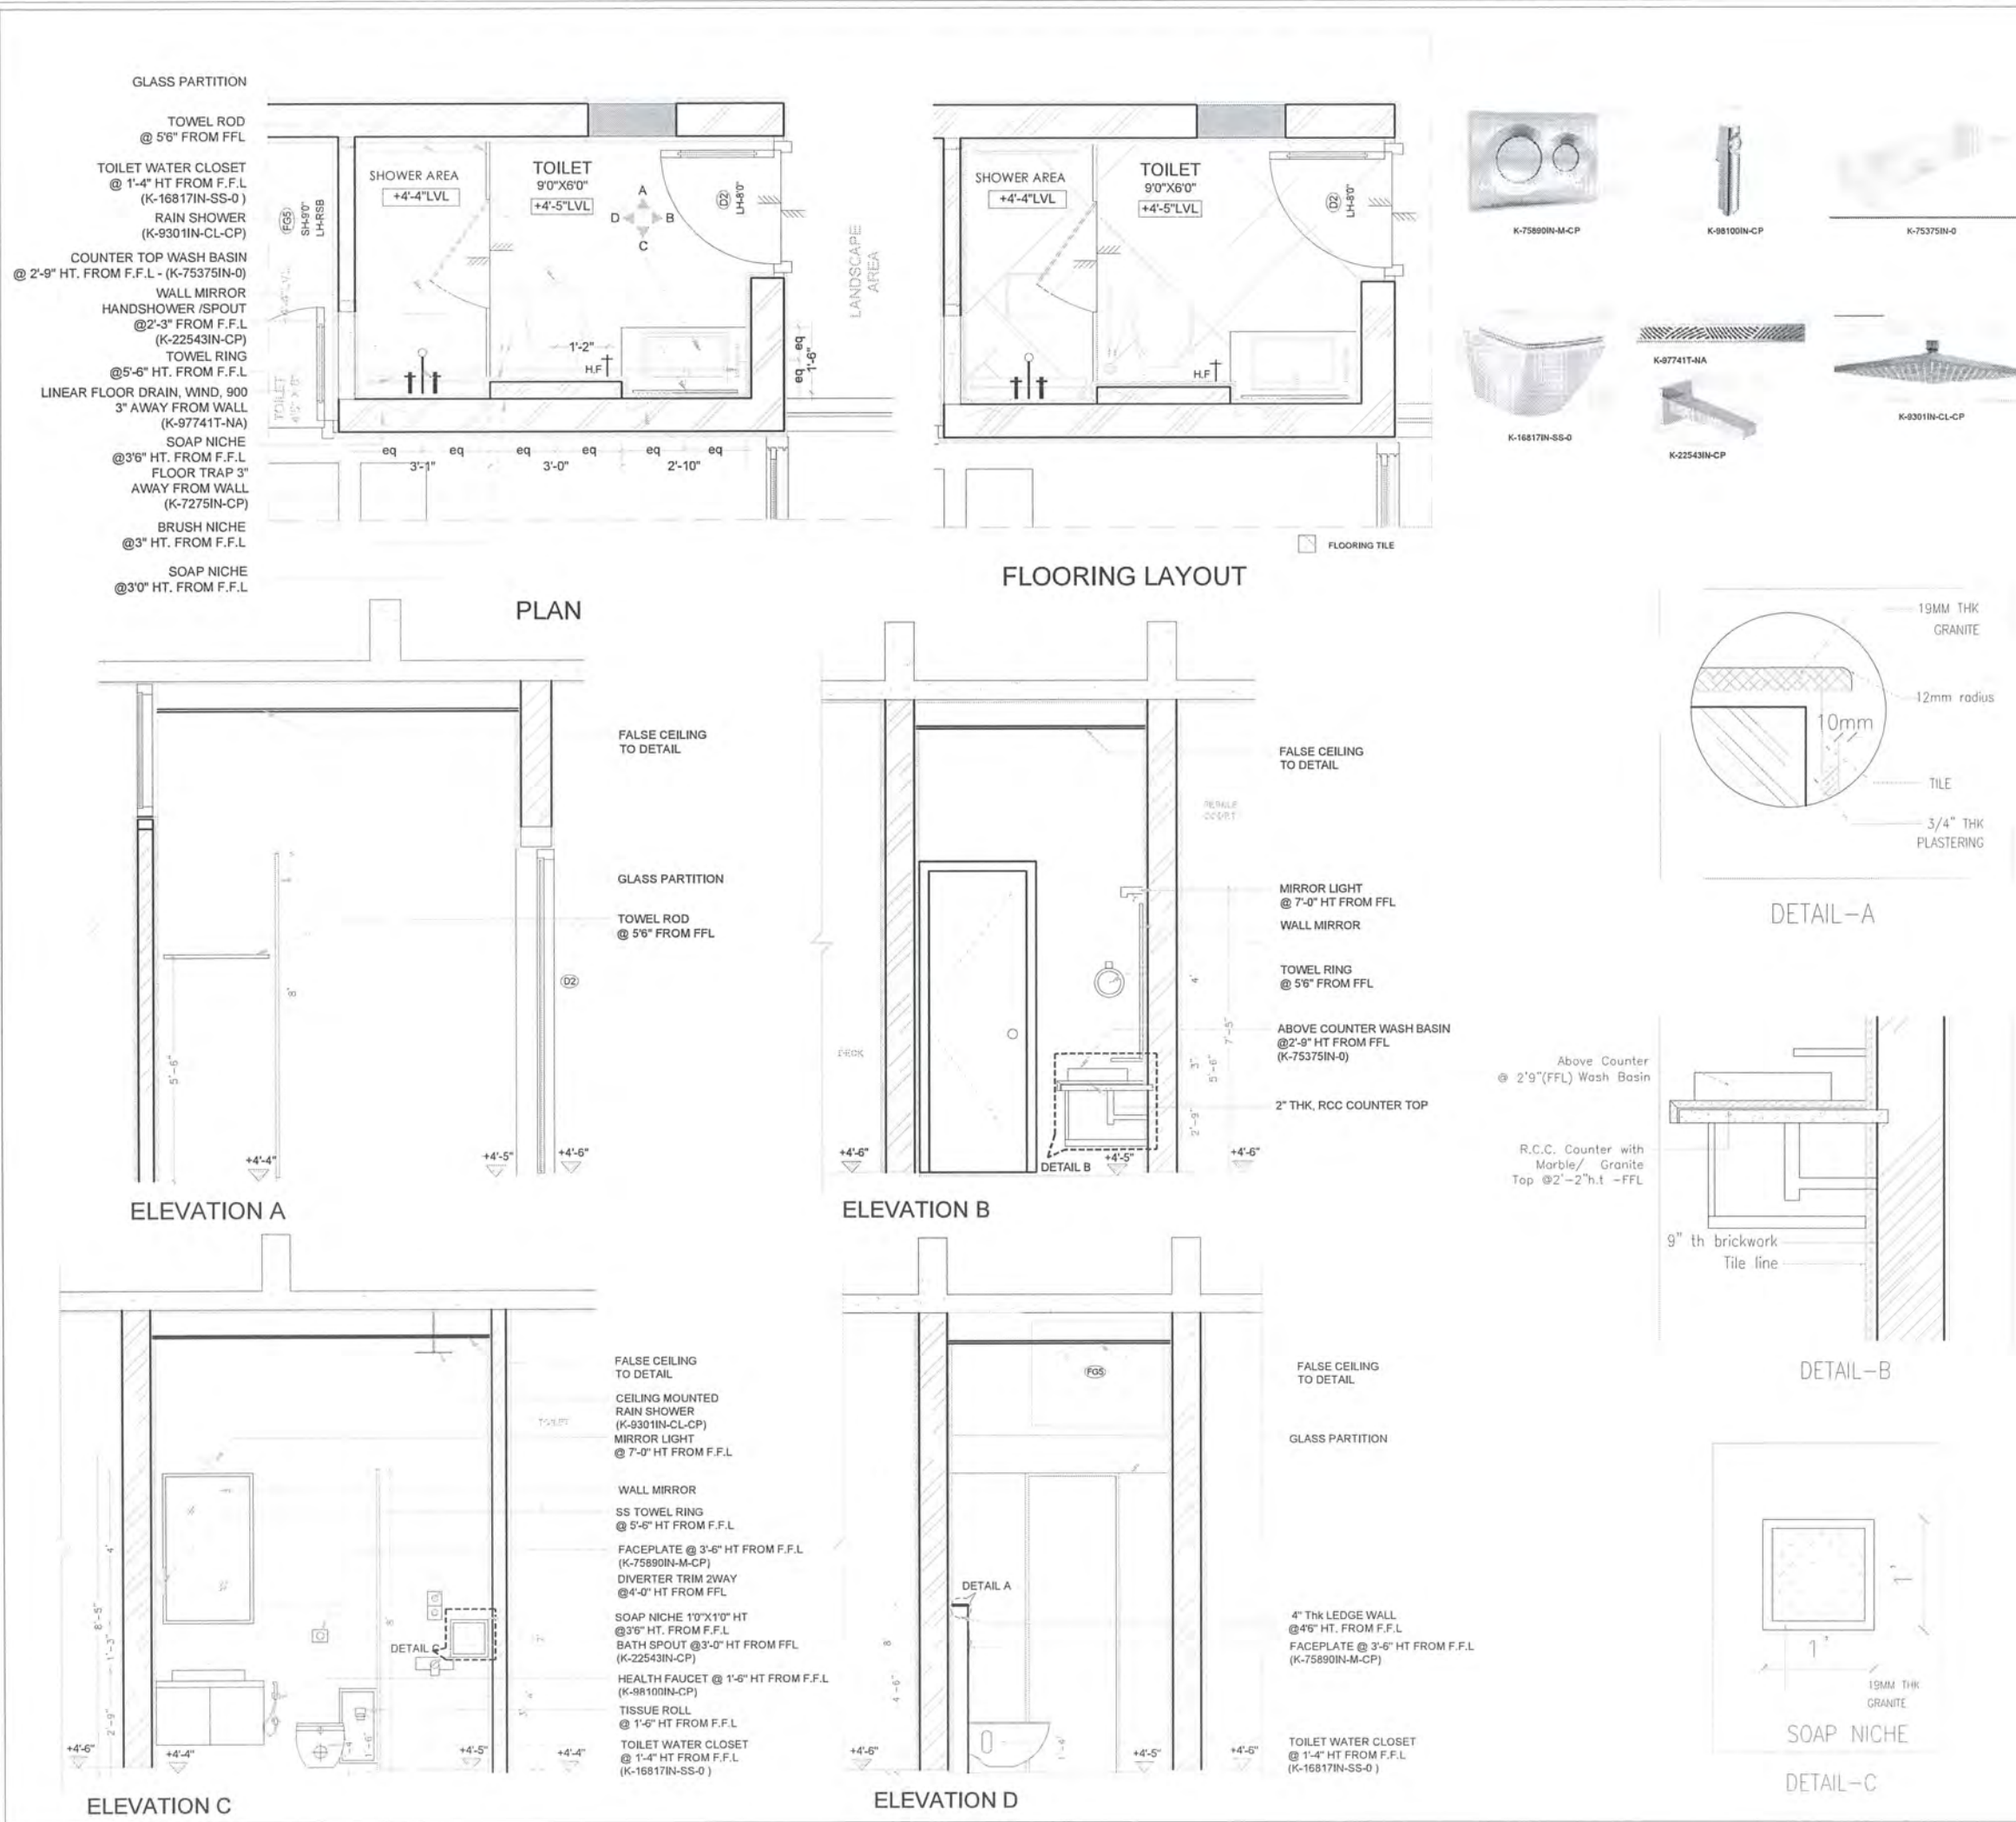




KEY PLAN

Junior Architect	Ar.Vishmaya
Senior Architect	Ar.Seethapathi
Chief Architect	Ar.Murali Murugan
SIGNATURE AND SEAL	




MURALI ARCHITECTS
MURALI M,Arch., (McGill - Canada)
#142, Second Street, Kamaraj
Avenue,
Adyar, Chennai - 20.
Ph - 044 - 24914225, 044 -
24413230, 044 - 24901910.
email:archmurali@hotmail.com
archadlte1@yahoo.co.in
archmurali1@gmail.com
www.muraliarchitects.blogspot.com

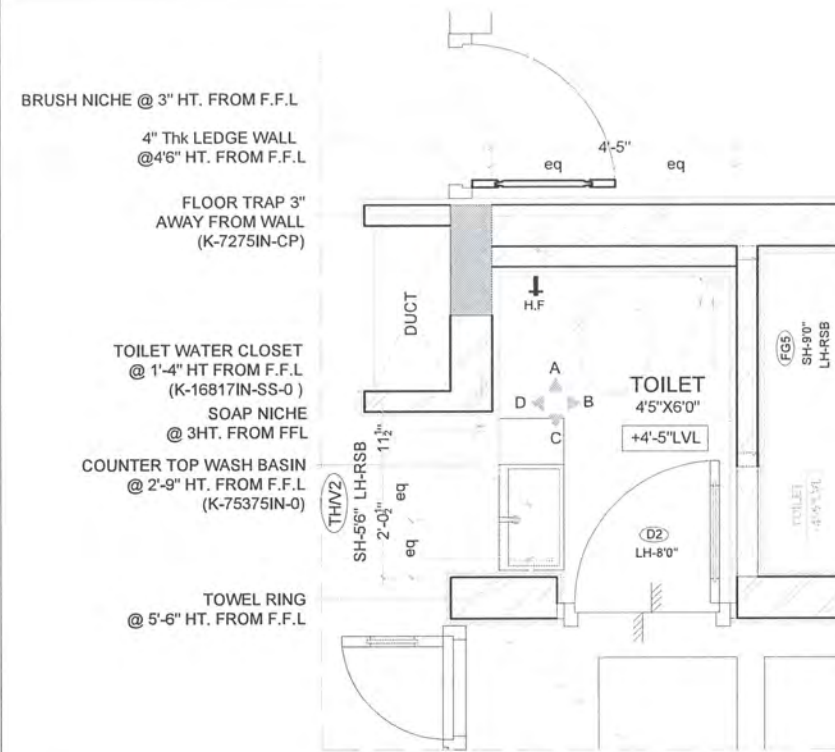


PLAN




FLOORING LAYOUT

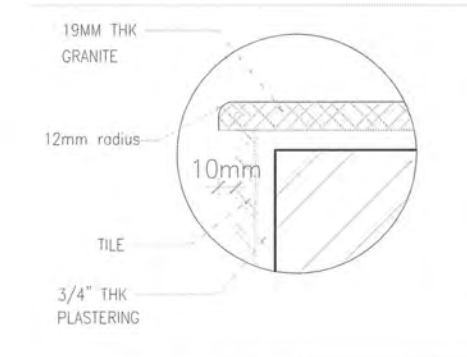

DETAIL-A

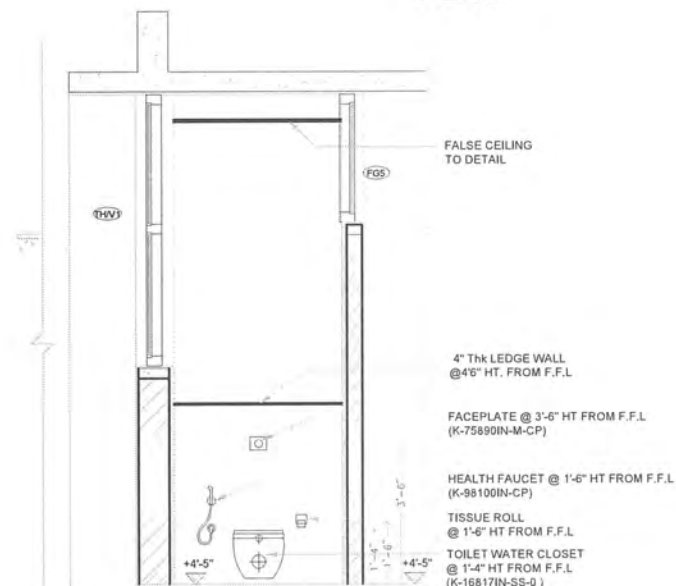


ELEVATION A

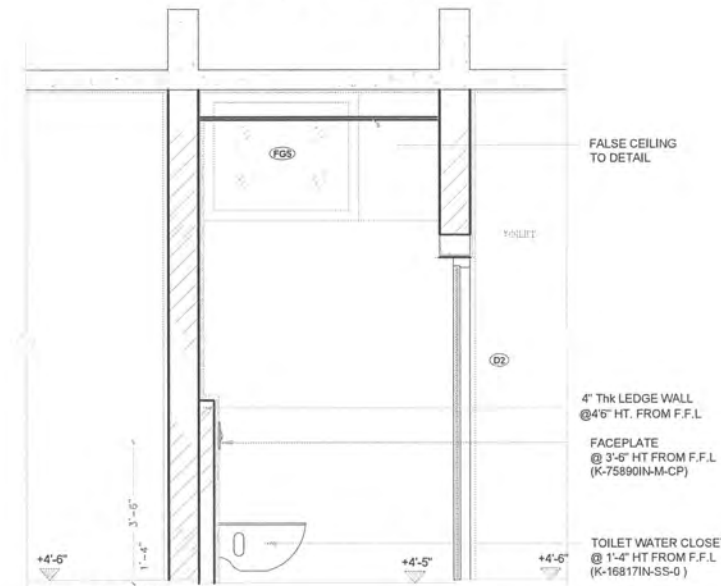


ELEVATION B

Above Counter
@ 2'-9"(FFL) Wash Basin


R.C.C. Counter with
Marble/ Granite
Top @2'-2"ht -FFL

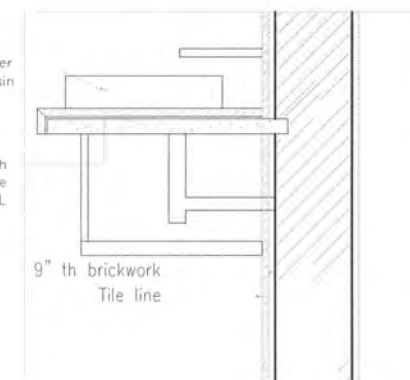


DETAIL-B

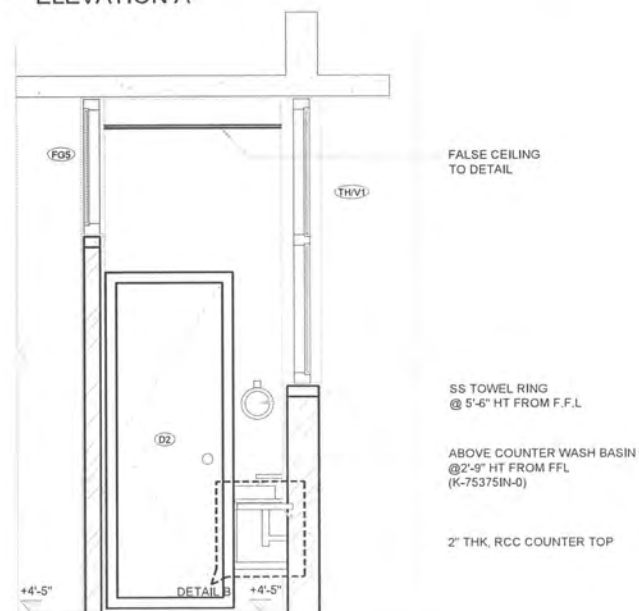

ELEVATION C

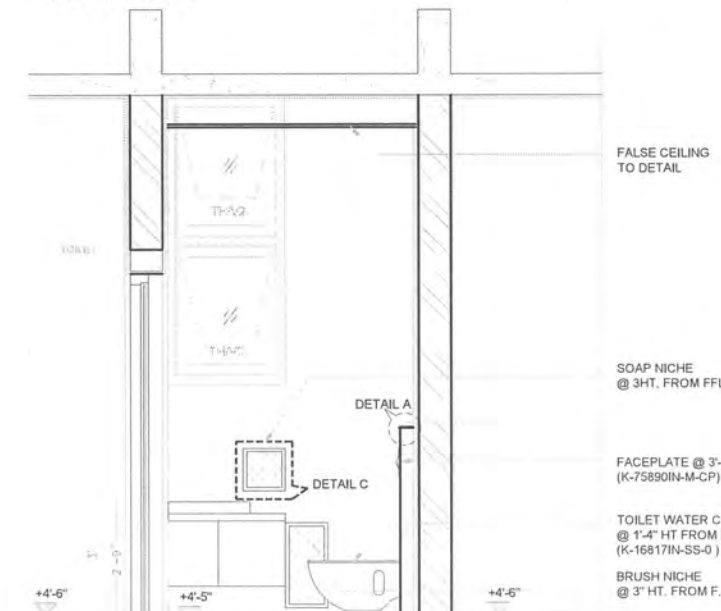

ELEVATION D

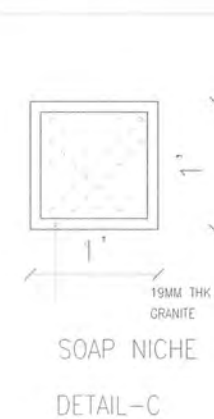

PROPOSED RESIDENCE FOR
Mr.SUKUMAR BALAKRISHNAN
AND FAMILY AT POONAMALLE

GROUND FLOOR
POWDER ROOM


KEY PLAN

Junior Architect	Ar.Vishmaya
Senior Architect	Ar.Seethapathi
Chief Architect	Ar.Murali Murugan


SIGNATURE AND SEAL



MURALI ARCHITECTS
MURALI M.Arch., (McGill - Canada)
#142, Second Street, Kamoraj
Avenue,
Adyar, Chennai - 20.
Ph - 044 - 24914226, 044 -
24413230, 044 - 24901910.
email archmurali@hotmail.com
orchoolto1@yahoo.co.in
archmurali@gmail.com
www.muraliarchitects.blogspot.com

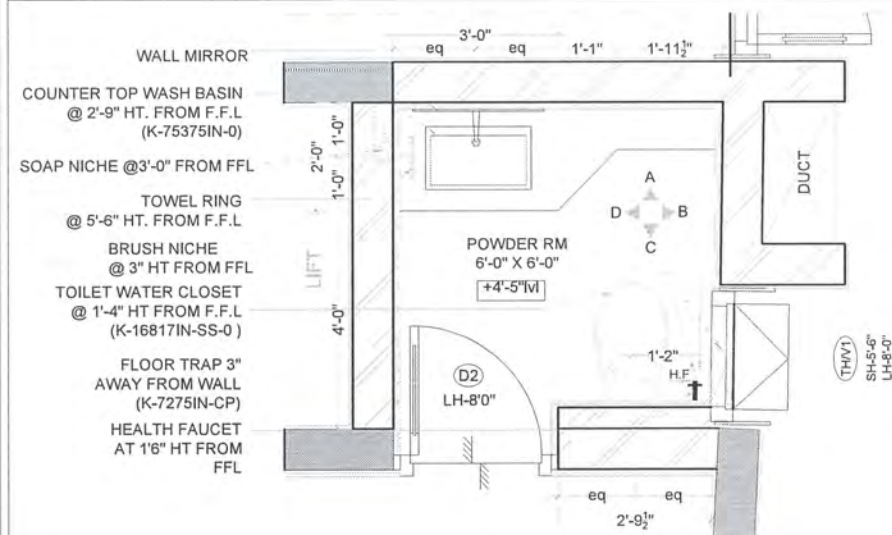


PLAN

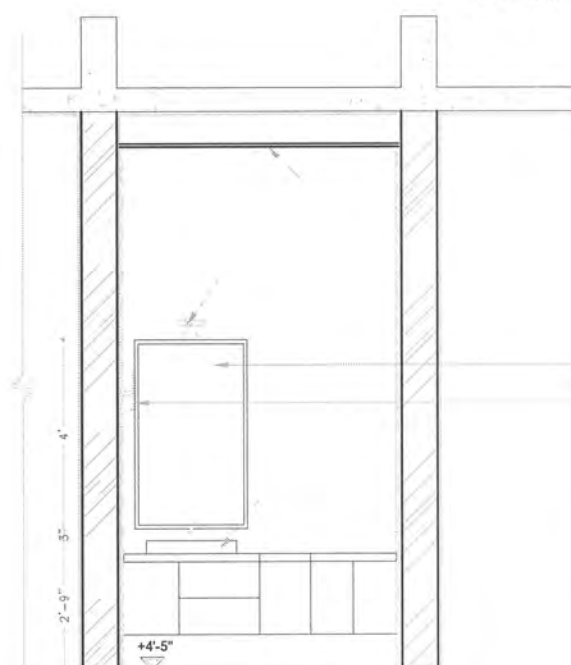


ELEVATION A




ELEVATION C

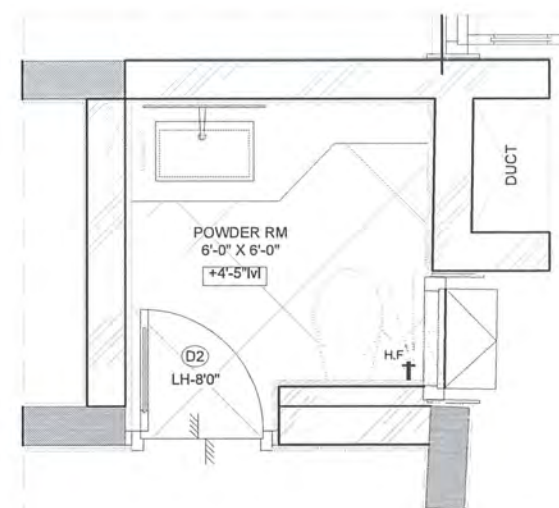

FLOORING LAYOUT

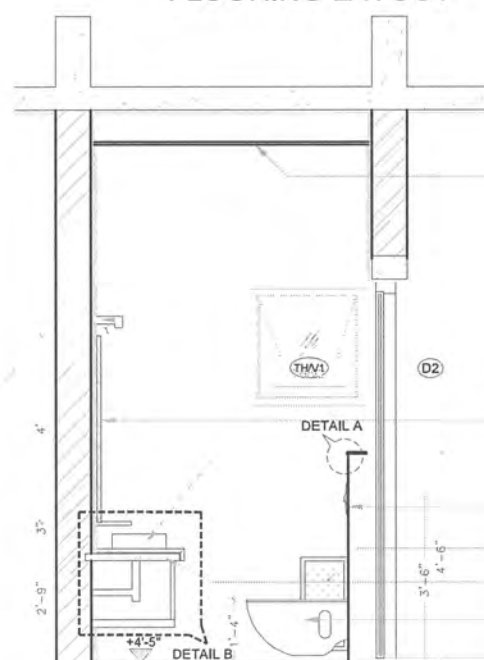

ELEVATION B

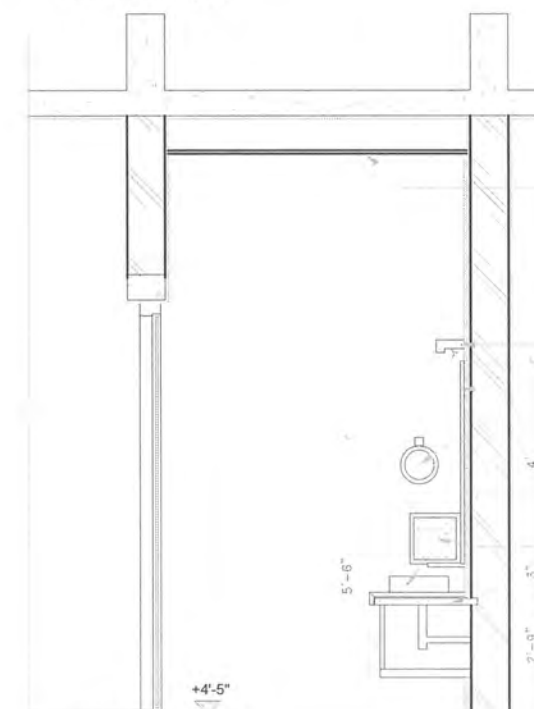

ELEVATION D



K-75890IN-M-CI



K-98100IN-CI




K-22543IN-C




K-16817IN-SS-2


K-75375IN-4

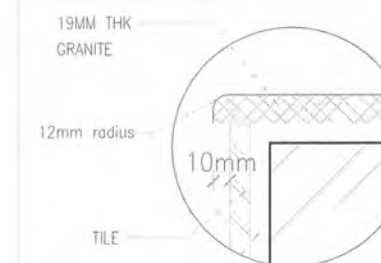

DETAIL-A

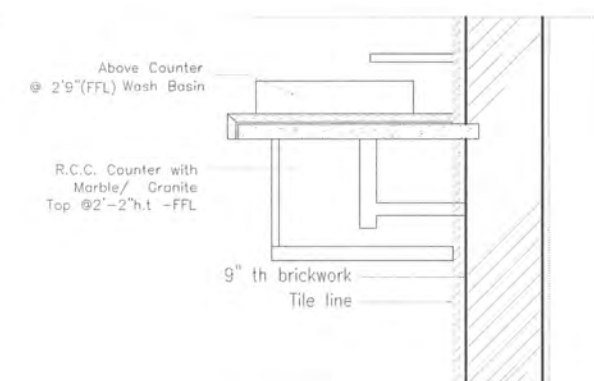

DETAIL-B

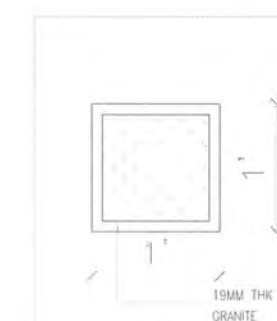

SOAP NICHE

DETAIL-C

P R O J E C T

PROPOSED RESIDENCE FOR
Mr. SUKUMAR BALAKRISHNAN
AND FAMILY AT POONAMALLE

D R A W I N G T I T L E

FIRST FLOOR OFFICE ROOM TOILET




KEY PLAN

Junior Architect	Ar. Vishmaya
Senior Architect	Ar. Seethapathi
Chief Architect	Ar. Murali Murugan


SIGNATURE AND SEAL




MURALI ARCHITECTS
MURALI M. Arch. (McGill - Canada)
#142, Second Street, Kamaraj
Avenue,
Adyar, Chennai - 20.
Ph - 044 - 24914226, 044 -
24413230, 044 - 24901910.
email: archmurali@hotmail.com
archmurali1@yahoo.co.in
archmurali1@gmail.com
www.muraliarchitects.blogspot.com

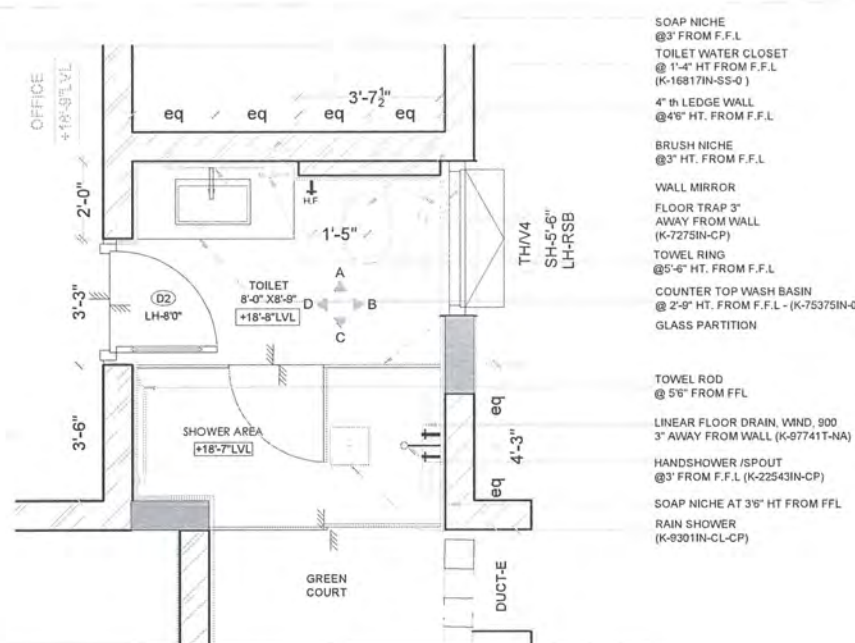


PLAN

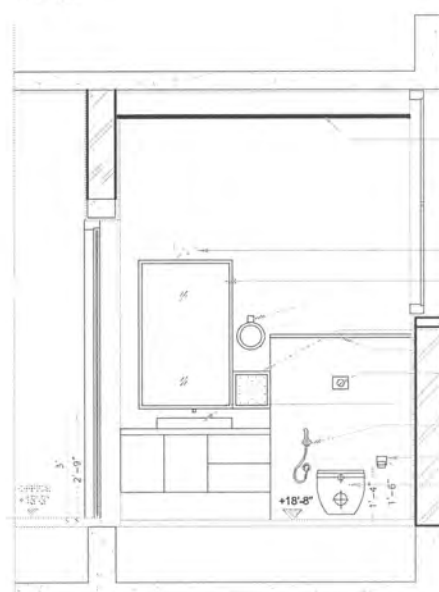


ELEVATION A

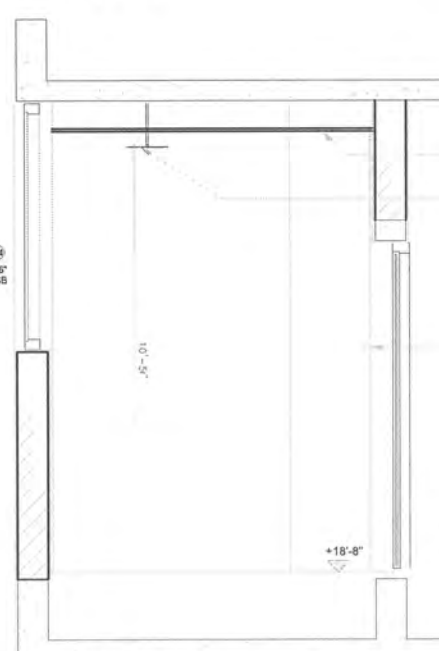


ELEVATION C

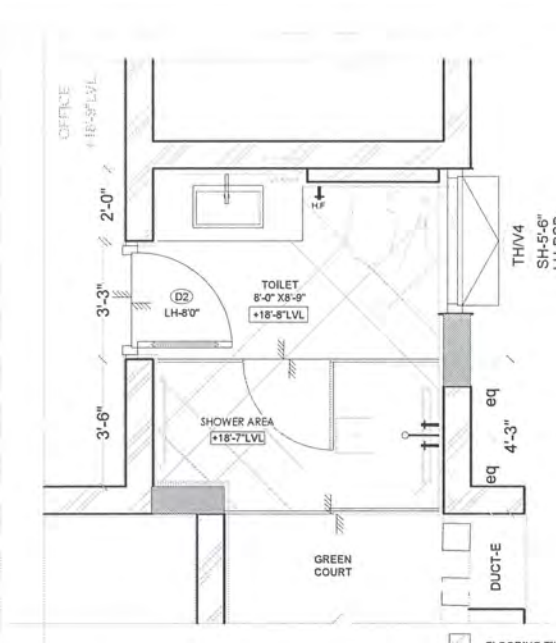


FLOORING LAYOUT

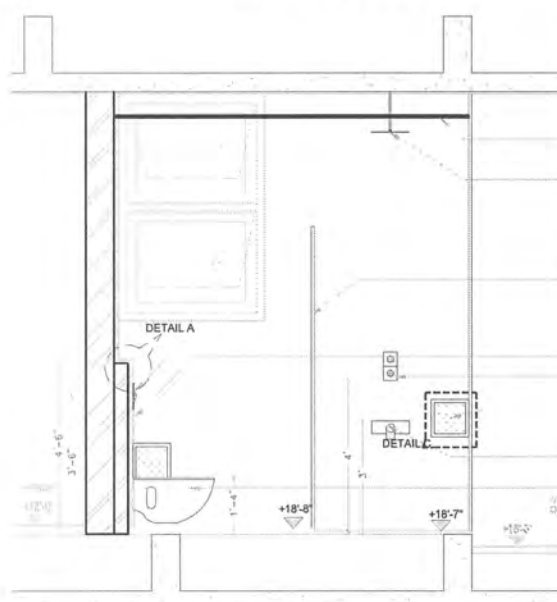


ELEVATION B

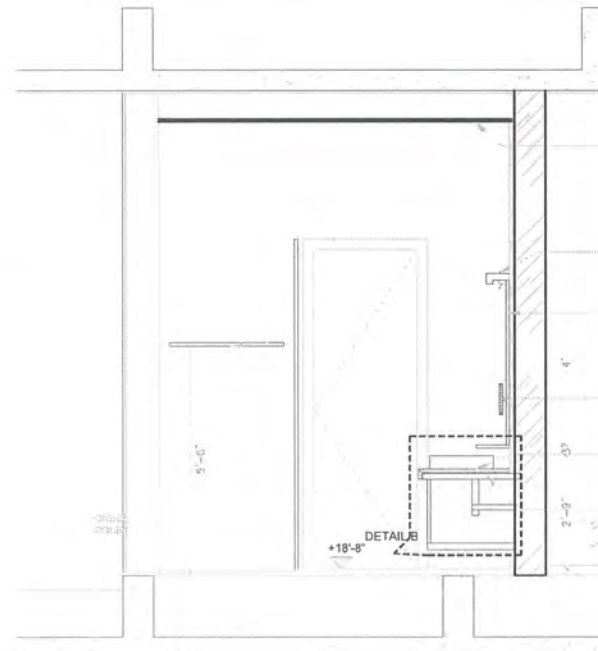


ELEVATION D

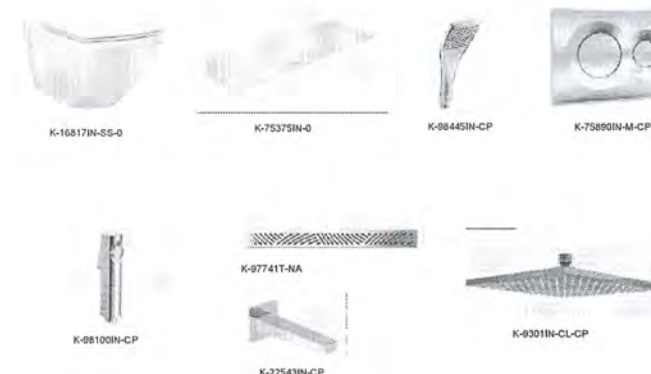

DETAIL-A

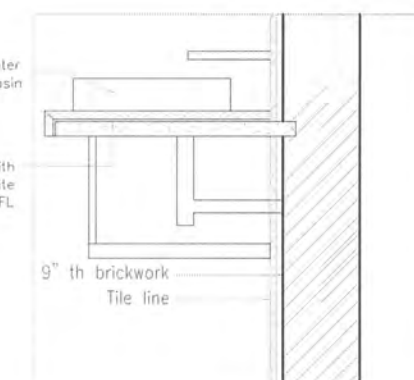

DETAIL-B

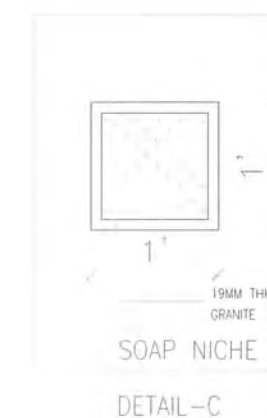

DETAIL-C

SOAP NICHE
@ 3' FROM F.F.L
TOILET WATER CLOSET
@ 1'-4" HT FROM F.F.L
(K-16817IN-SS-0)
4" IN LEDGE WALL
@ 45" HT. FROM F.F.L
BRUSH NICHE
@ 3' HT. FROM F.F.L
WALL MIRROR
FLOOR TRAP 3"
AWAY FROM WALL
(K-7275IN-CP)
TOWEL RING
@ 5'-6" HT. FROM F.F.L
COUNTER TOP WASH BASIN
@ 2'-9" HT. FROM F.F.L - (K-75375IN-0)
GLASS PARTITION
TOWEL ROD
@ 5'6" FROM FFL
LINEAR FLOOR DRAIN, WND, 800
3" AWAY FROM WALL (K-97741T-NA)
HANDSHOWER /SPOUT
@ 3' FROM F.F.L (K-22543IN-CP)
SOAP NICHE AT 3'6" HT FROM FFL
RAIN SHOWER
(K-9301IN-CL-CP)

FLOORING TILE

FALSE CEILING
TO DETAIL
CEILING MOUNTED
RAIN SHOWER
(K-9301IN-CL-CP)

GLASS PARTITION

FACEPLATE @ 3'-6" HT FROM F.F.L
(K-75890IN-M-CP)
4" IN LEDGE WALL
@ 45" HT. FROM F.F.L
DIVERTER TRIM 2WAY
@ 4'-0" HT FROM FFL
SOAP NICHE AT 3'0" HT FROM FFL

BATH SPOUT @ 3'-0" HT FROM FFL
(K-22543IN-CP)
TOILET WATER CLOSET
@ 1'-4" HT FROM F.F.L
(K-16817IN-SS-0)

Above Counter
@ 2'-9" (FFL) Wash Basin

R.C.C. Counter with
Marble/ Granite
Top @ 2'-2" h.t - FFL

FALSE CEILING
TO DETAIL

MIRROR LIGHT
@ 7'-0" HT FROM F.F.L

WALL MIRROR

TOWEL ROD
@ 5'6" FROM FFL

TOWEL RING
@ 5'6" FROM FFL

ABOVE COUNTER WASH BASIN
@ 2'-9" HT FROM FFL
(K-75375IN-0)


2" THK. RCC COUNTER TOP

P R O J E C T

PROPOSED RESIDENCE FOR
Mr.SUKUMAR BALAKRISHNAN
AND FAMILY AT POONAMALLE

D R A W I N G T I T L E

FIRST FLOOR GUEST BEDROOM 2 TOILET

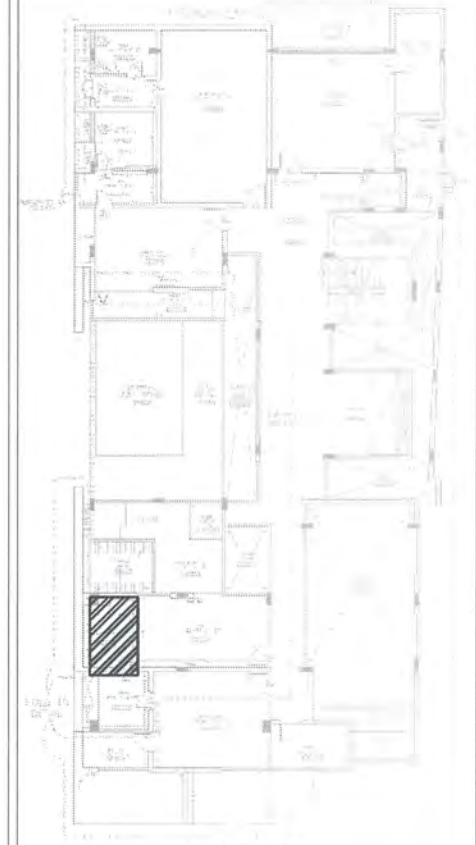

KEY PLAN


Junior Architect	Ar.Vishmaya
Senior Architect	Ar.Seethapathi
Chief Architect	Ar.Murali Murugan

SIGNATURE AND SEAL




MURALI ARCHITECTS
MURALI M.Arch., (McGill - Canada)
#142, Second Street, Kamaraj
Avenue,
Adyar, Chennai - 20.
Ph - 044 - 24914226, 044 -
24413230, 044 - 24901910.
email: archmurali@hotmail.com
archaalto1@yahoo.co.in
archmurali1@gmail.com
www.muraliarchitects.blogspot.com

ARCHITECT

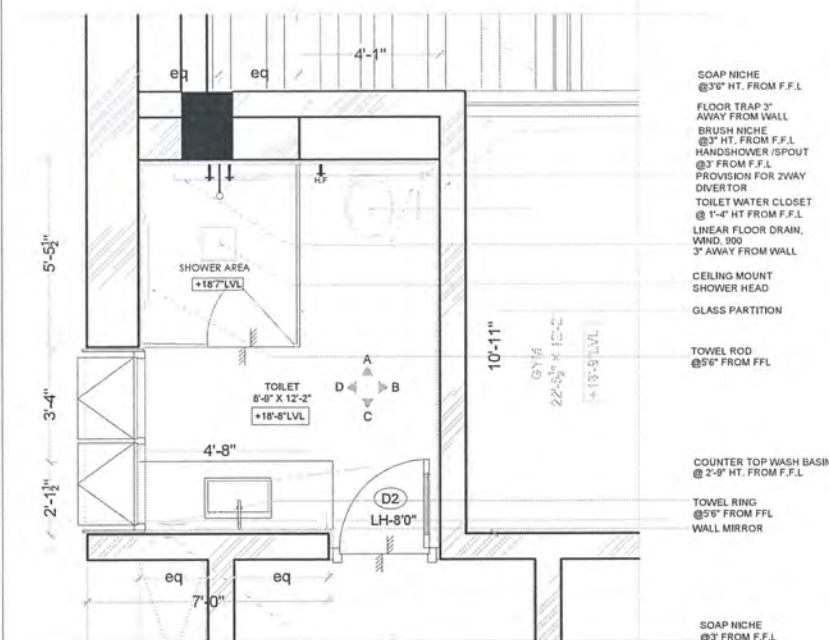


PLAN

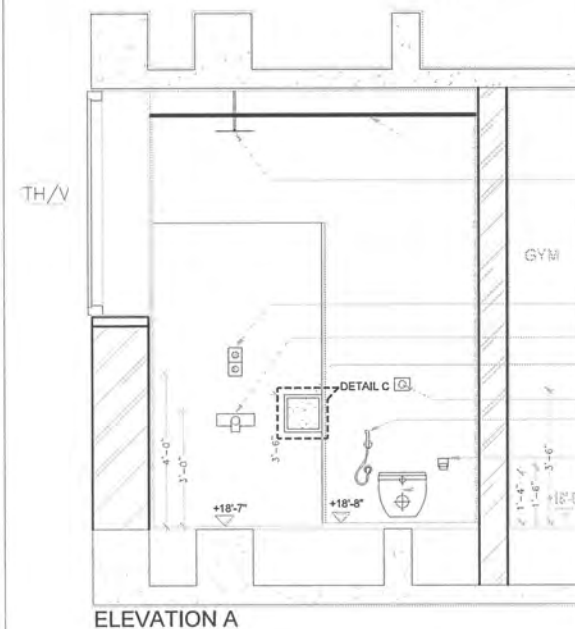


ELEVATION A




ELEVATION C

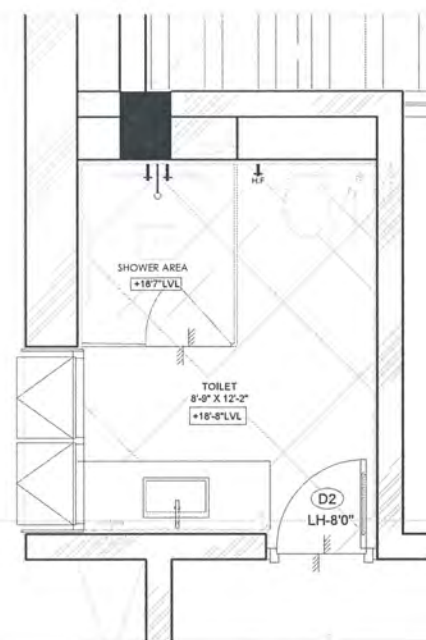



FLOORING LAYOUT

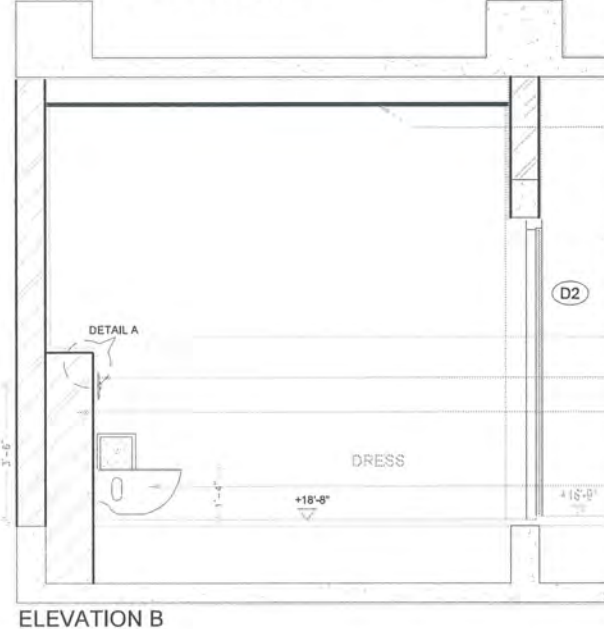


ELEVATION B

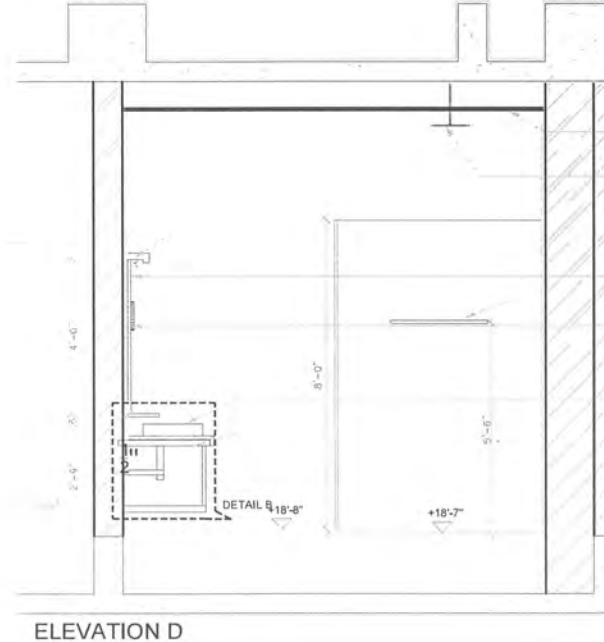

ELEVATION D

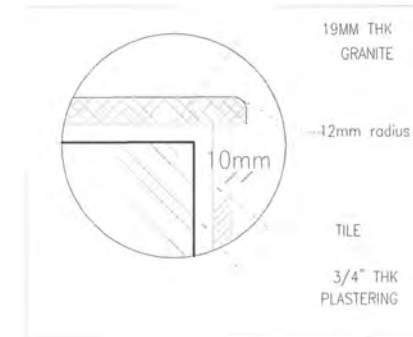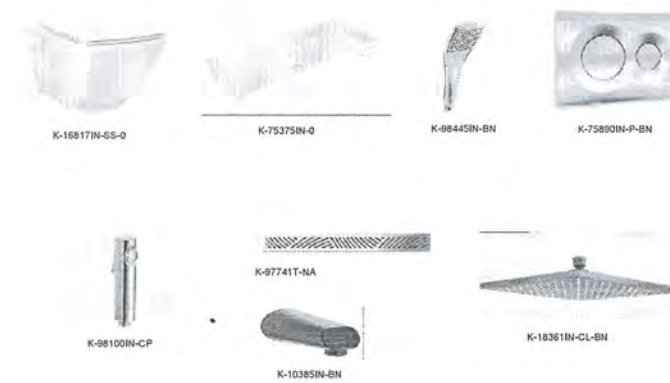

DETAIL - A

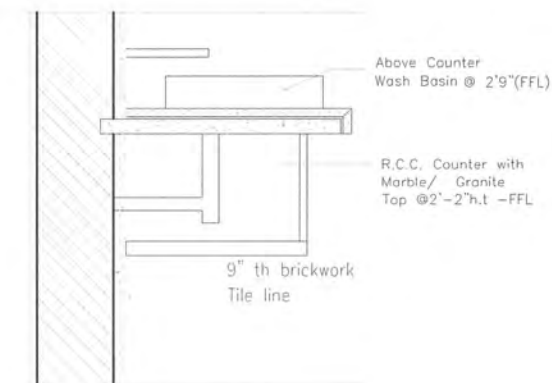

DETAIL - B



SOAP NICHE
DETAIL - C

P R O J E C T

PROPOSED RESIDENCE FOR
Mr.SUKUMAR BALAKRISHNAN
AND FAMILY AT POONAMALLE

D R A W I N G T I T L E

FIRST FLOOR
GUEST BEDROOM 1 TOILET




KEY PLAN

Junior Architect	Ar.Vishmaya
Senior Architect	Ar.Seethapathi
Chief Architect	Ar.Murali Murugan


SIGNATURE AND SEAL




MURALI ARCHITECTS
MURALI M.Arch., (McGill - Canada)
#142, Second Street, Kamaraj
Avenue,
Adyar, Chennai - 20,
Ph - 044 - 24914226, 044 -
24413230, 044 - 24901910,
email:archmurali@hotmail.com
archmurali1@yahoo.co.in
archmurali1@gmail.com
www.muraliarchitects.blogspot.com

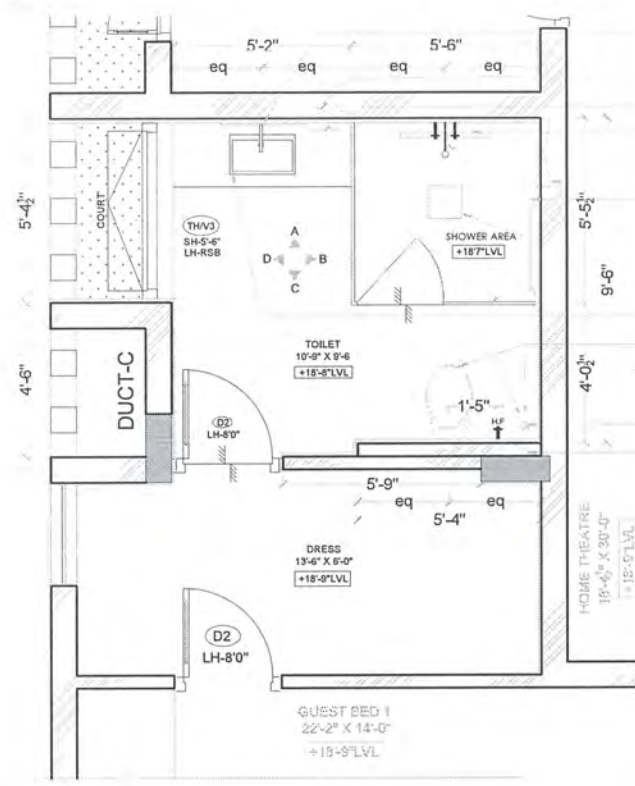

PLAN

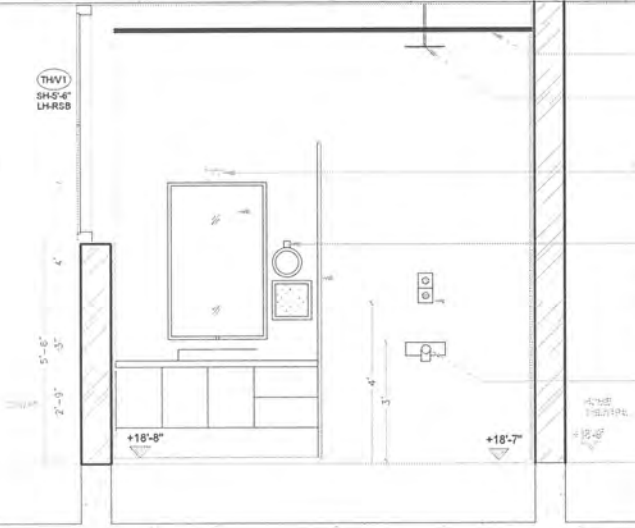


ELEVATION A

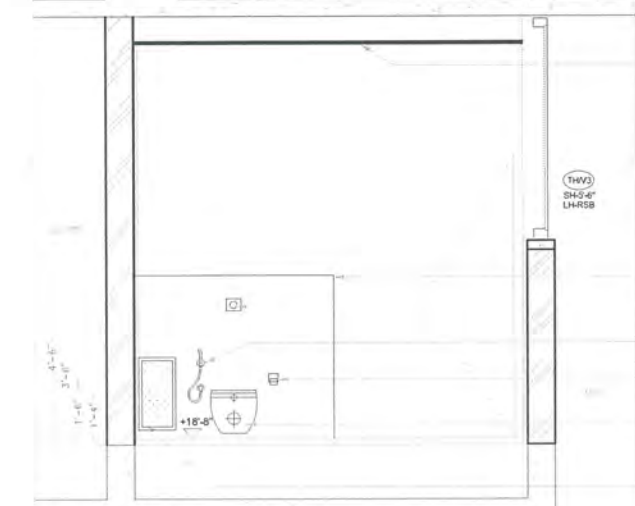


ELEVATION C


- WALL MIRROR
- SOAP NICHE @3' FROM F.F.L
- TOWEL RING @5'-6" HT. FROM F.F.L
- LINEAR FLOOR DRAIN, WIND, 900 3" AWAY FROM WALL (K-97741T-NA)
- HANDSHOWER ISPOUT @3' FROM F.F.L (K-10385IN-BN)
- SOAP NICHE @3' HT FROM FFL
- TOWEL ROD @5' FROM FFL
- RAIN SHOWER (K-18361IN-CL-BN)
- GLASS PARTITION
- COUNTER TOP WASH BASIN @2'-6" HT. FROM F.F.L - (K-75375IN-0)
- TOILET WATER CLOSET @1'-4" HT FROM F.F.L (K-16817IN-SS-0)
- FLOOR TRAP 3" AWAY FROM WALL (K-7273IN-CP) K-97741T-NA
- BRUSH NICHE @3' HT. FROM F.F.L

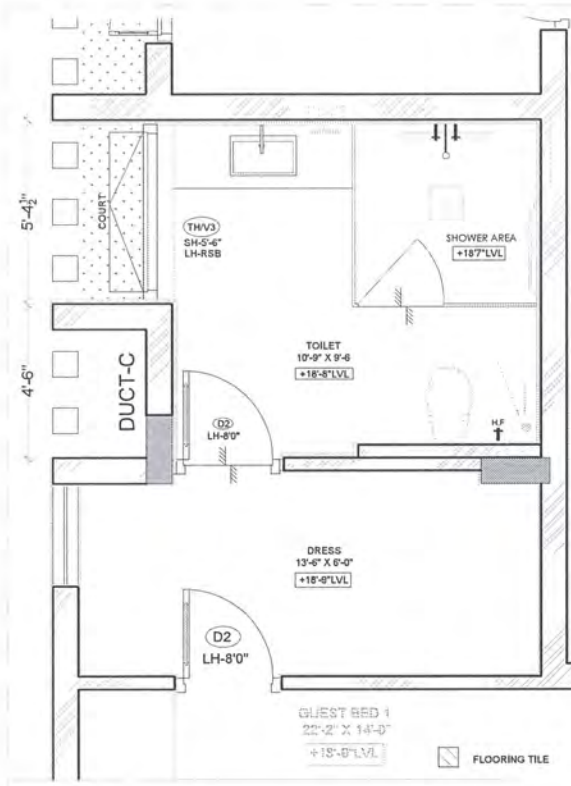


FLOORING LAYOUT

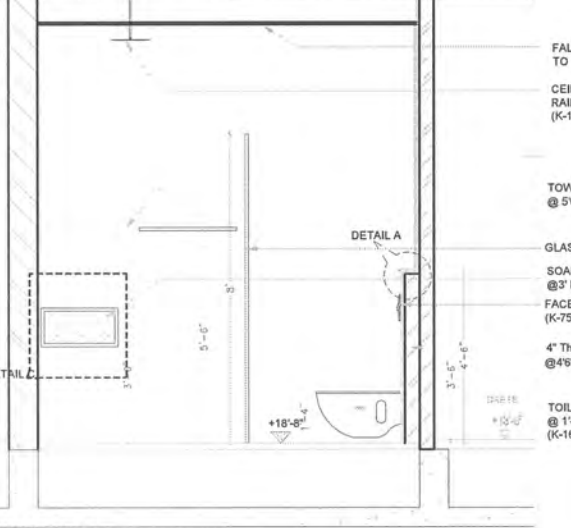


ELEVATION B

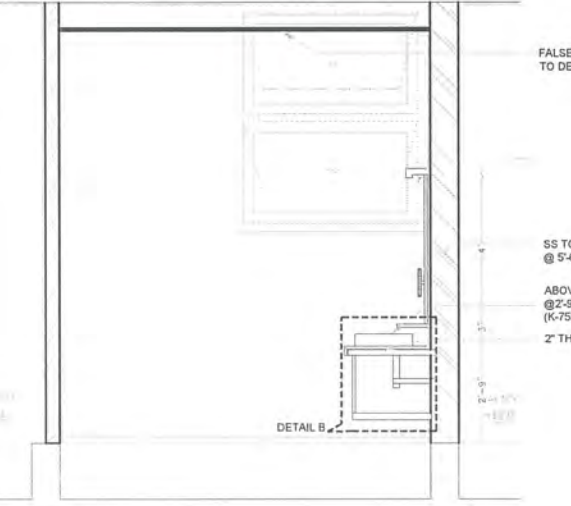

ELEVATION D

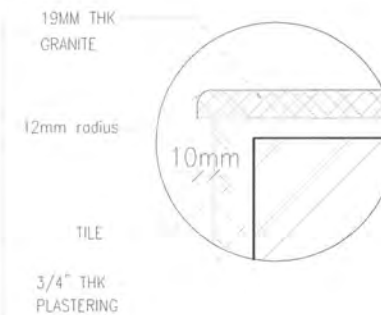

DETAIL-A

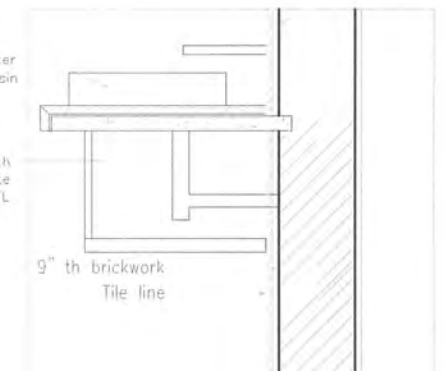

DETAIL-B



SOAP NICHE
DETAIL-C

P R O J E C T

PROPOSED RESIDENCE FOR
Mr.SUKUMAR BALAKRISHNAN
AND FAMILY AT POONAMALLE

D R A W I N G T I T L E

FIRST FLOOR
HOME THEATER TOILET




KEY PLAN

Junior Architect	Ar.Vishmaya
Senior Architect	Ar.Seethapathi
Chief Architect	Ar.Murali Murugan



SIGNATURE AND SEAL




MURALI ARCHITECTS
MURALI M.Arch., (McGill - Canada)
#142, Second Street, Kamaraj
Avenue,
Adyar, Chennai - 20.
Ph - 044 - 24914226, 044 -
24413230, 044 - 24901910.
email: archmurali@hotmail.com
archaalt1@yahoo.co.in
archmurali1@gmail.com
www.muraliarchitects.blogspot.com

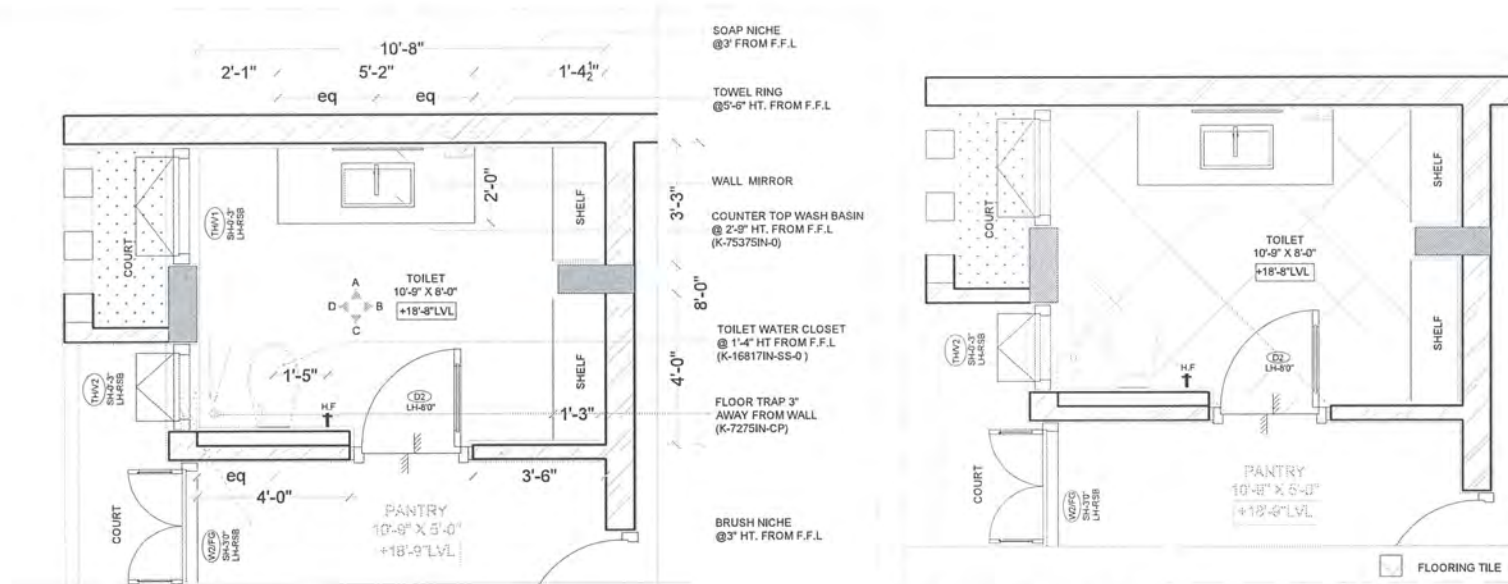


FLOORING LAYOUT

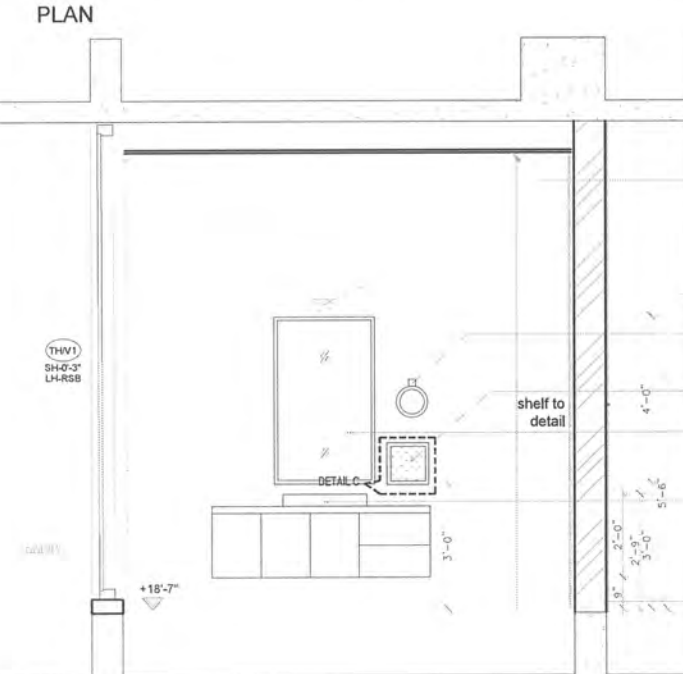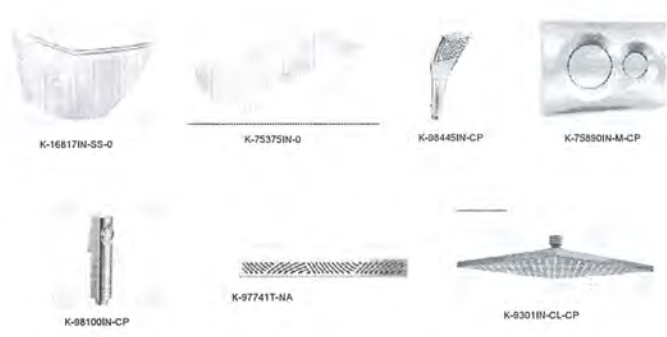

ELEVATION A

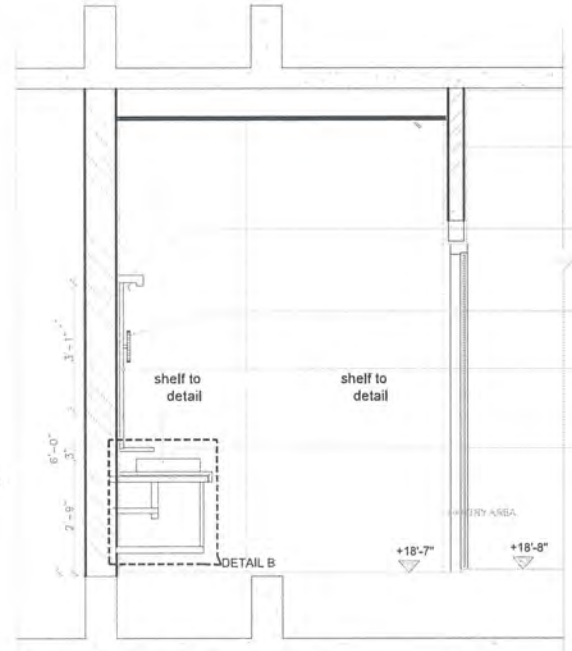

ELEVATION B

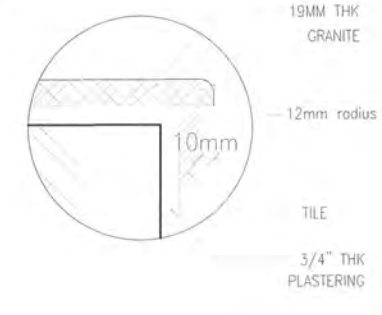


DETAIL-A



SOAP NICHE

DETAIL-C

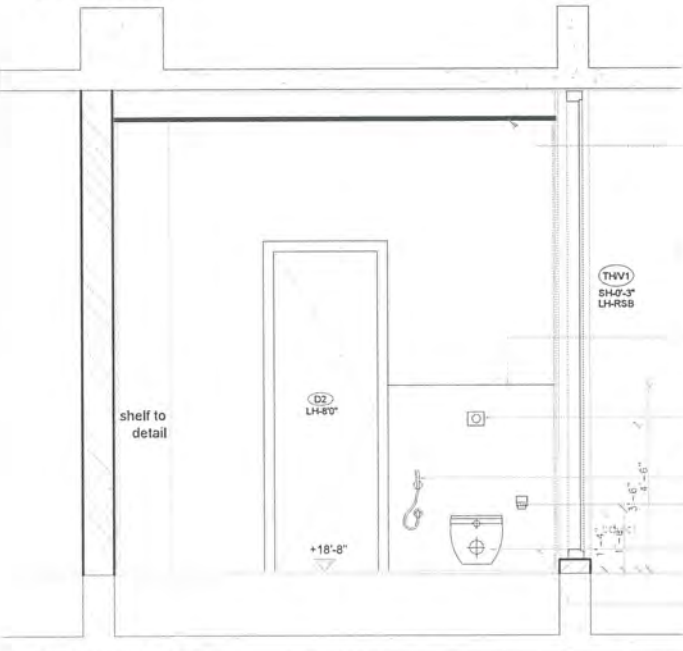

ELEVATION C



ELEVATION D

FALSE CEILING
TO DETAIL

MIRROR LIGHT
AT 7'-0" HT FRM FFL

SS TOWEL RING
@5'-6"H.T FRM FFL

WALL MIRROR

ABOVE COUNTER WASH BASIN
@2'-9" HT FROM FFL - (K-75375IN-0)

2" thk, RCC COUNTER TOP

FALSE CEILING
TO DETAIL

MIRROR LIGHT
AT 7'-0" HT FRM FFL

WALL MIRROR


BRUSH NICHE @3" HT FROM FFL

ABOVE COUNTER WASH BASIN
@2'-9"H.T FROM F.F.L

2" thk, RCC Counter Top


4" Thk LEDGE WALL
@4'-6" HT. FROM F.F.L

TOILET WATER CLOSET
@ 1'-4" HT FROM F.F.L
(K-16817IN-SS-0)

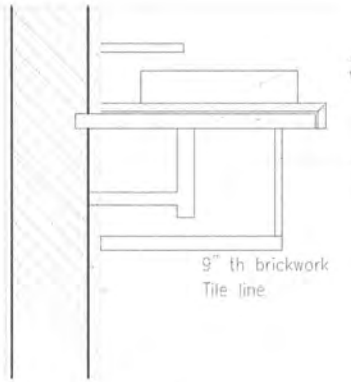

DETAIL-B

SECOND FLOOR
KIDS BEDROOM 1 TOILET

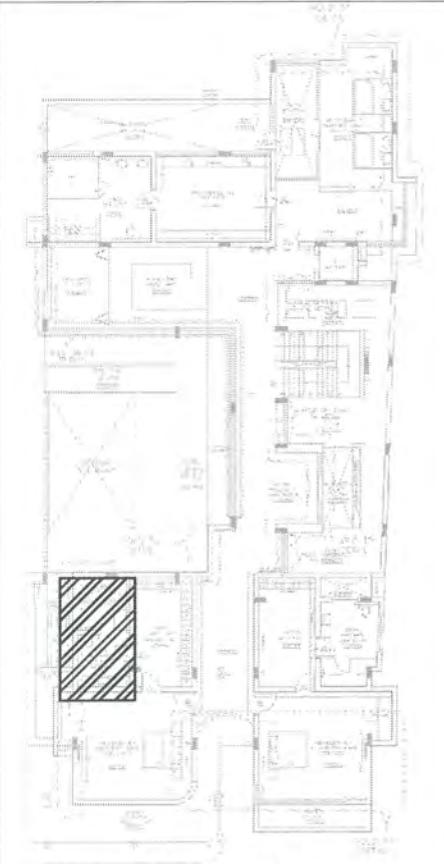

KEY PLAN


Junior Architect	Ar.Vishmaya
Senior Architect	Ar.Seethapathi
Chief Architect	Ar.Murali Murugan

SIGNATURE AND SEAL




MURALI ARCHITECTS
MURALI M.Arch., (McGill - Canada)
#142, Second Street, Kamaraj
Avenue,
Adyar, Chennai - 20.
Ph - 044 - 24914226, 044 -
24413230, 044 - 24901910.
email: archmurali@hotmail.com
orchalto1@yahoo.co.in
archmurali1@gmail.com
www.muraliarchitects.blogspot.com

A R C H I T E C T

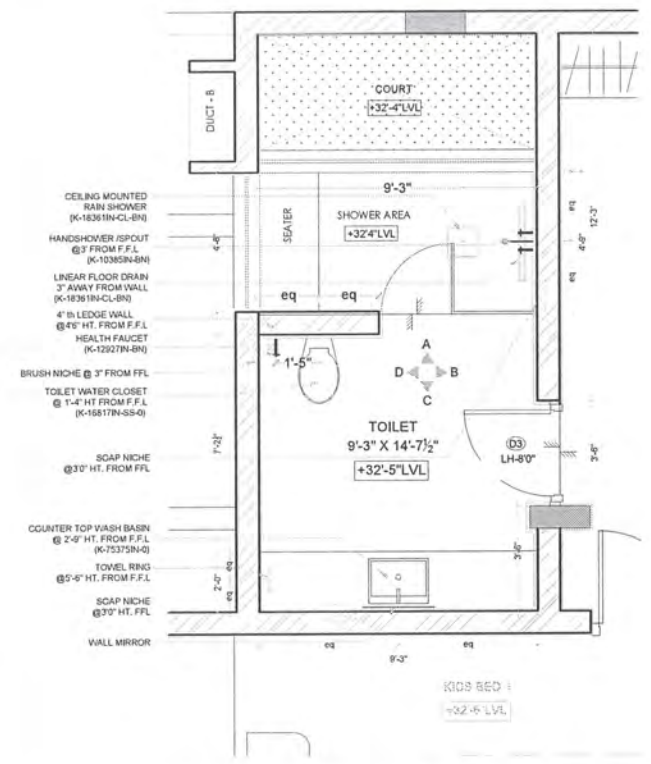

PLAN

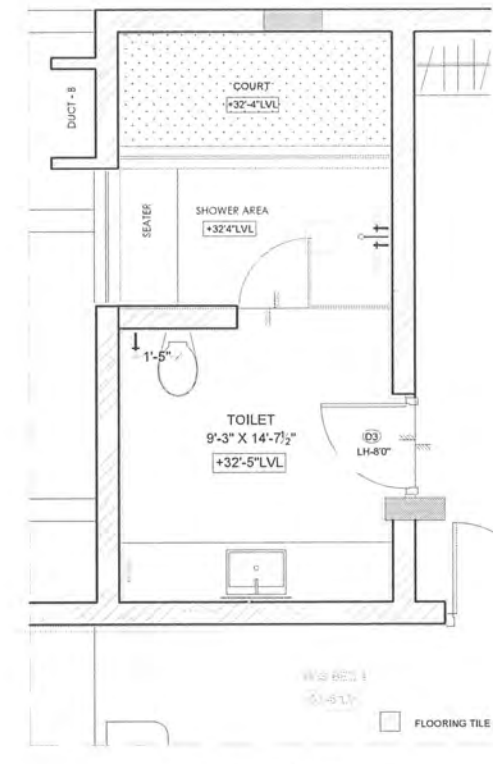

FLOORING LAYOUT



WATER CLOSET
(K-16817IN-SS-0)



FACEPLATE
(K-75890IN-P-BN)



HEALTH FAUCET
(K-12927IN-BN)



FLOOR TRAP
(K-7275IN-BN)




LINEAR FLOOR DRAIN
(K-18361IN-CL-BN)




WASH BASIN
(K-75375IN-0)




CEILING MOUNTED
RAIN SHOWER
(K-18361IN-CL-BN)

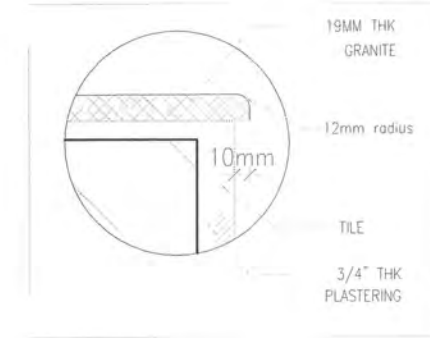

DETAIL-A

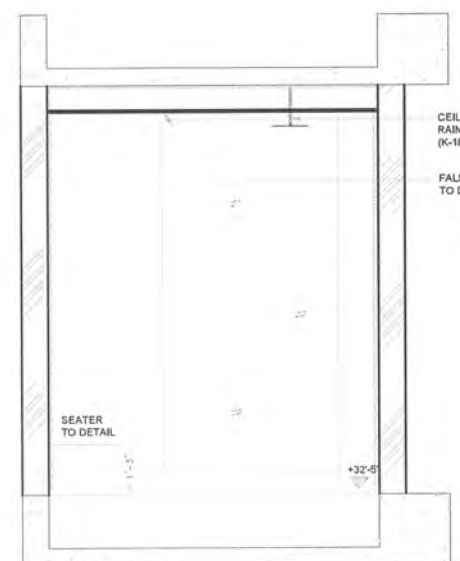


ELEVATION A

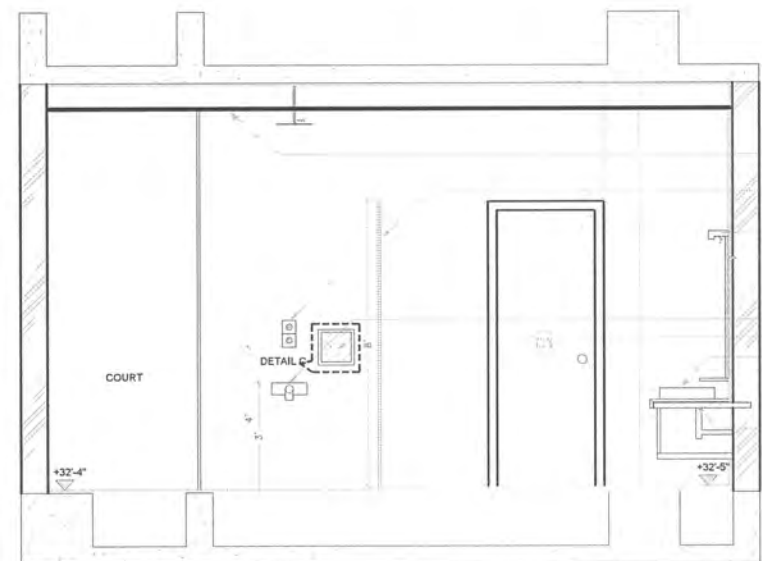


ELEVATION B

- CEILING MOUNTED
RAIN SHOWER (K-18361IN-CL-BN)
- FALSE CEILING
TO DETAIL
- GLASS PARTITION
- MIRROR LIGHT
@ 7'0" HT FROM FFL
WALL MIRROR
- DIVERTER TRIM 2WAY
@ 4'0" HT FROM FFL
- BATH SPOUT @ 3'0" HT FROM FFL
(K-10385IN-BN)
- SOAP NICHE 10"x10" HT
- ABOVE COUNTER WASH BASIN
@ 2'9" HT FROM FFL
(K-75375IN-0)
- 2" THK. RCC COUNTER TOP


Above Counter
@ 2'9" (FFL) Wash Basin
R.C.C. Counter with
Marble/ Granite
Top @ 2'-2" h.t. - FFL

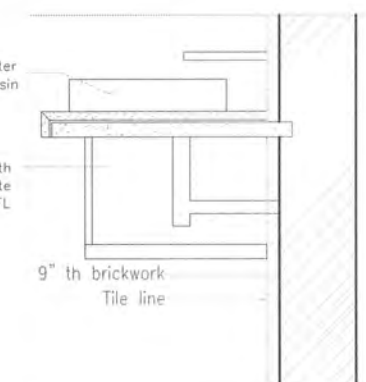

DETAIL-B

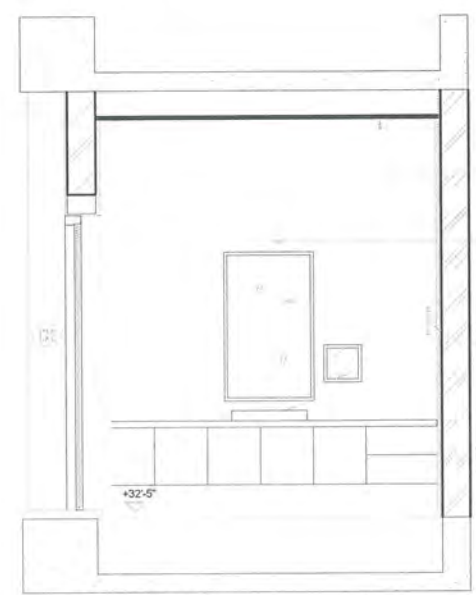


ELEVATION C

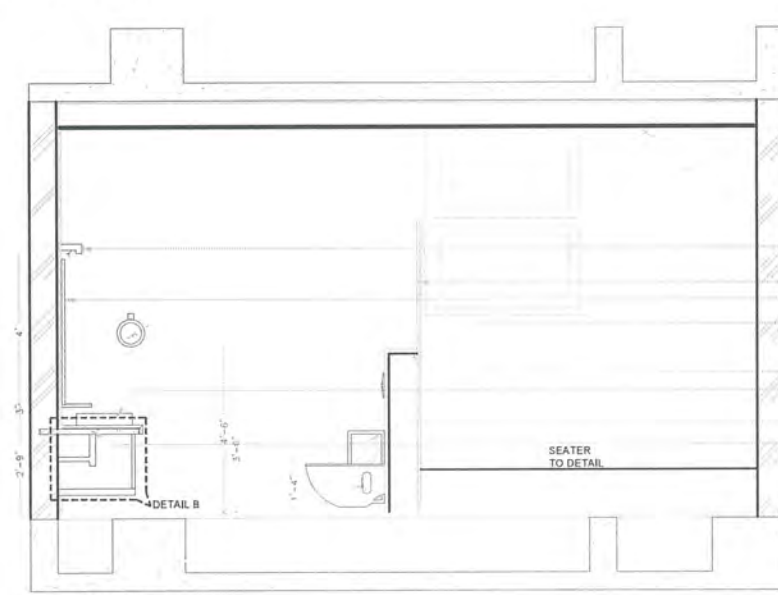

ELEVATION D


- FALSE CEILING
TO DETAIL
- MIRROR LIGHT
@ 7'0" HT FROM FFL
- GLASS PARTITION
- WALL MIRROR
- SS TOWEL RING
@ 5'4" HT FROM F.F.L

- 4" IN LEDGE WALL
@ 4'0" HT. FROM F.F.L
- ABOVE COUNTER WASH BASIN
@ 2'-9" HT FROM FFL (K-75375IN-0)
- BRUSH NICHE @ 3" FROM FFL
- 2" THK. RCC COUNTER TOP
TISSUE ROLL
- TOILET WATER CLOSET
@ 1'-4" HT FROM F.F.L
(K-16817IN-SS-0)

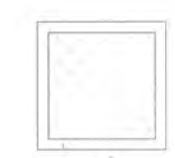

SOAP NICHE

DETAIL-C

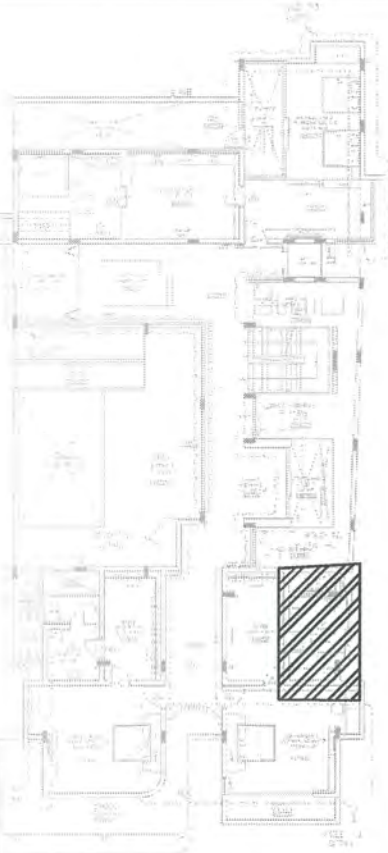

KEY PLAN


Junior Architect	Ar.Vishmaya
Senior Architect	Ar.Seethapathi
Chief Architect	Ar.Murali Murugan

SIGNATURE AND SEAL



MURALI ARCHITECTS
MURALI M.Arch., (McGill - Canada)
#142, Second Street, Kamaraj
Avenue,
Adyar, Chennai - 20.
Ph - 044 - 24914226, 044 -
24413230, 044 - 24901910,
email:orchmurali@hotmail.com
archanito1@yahoo.co.in
orchmurali1@gmail.com
www.muraliarchitects.blogspot.com


A R C H I T E C T

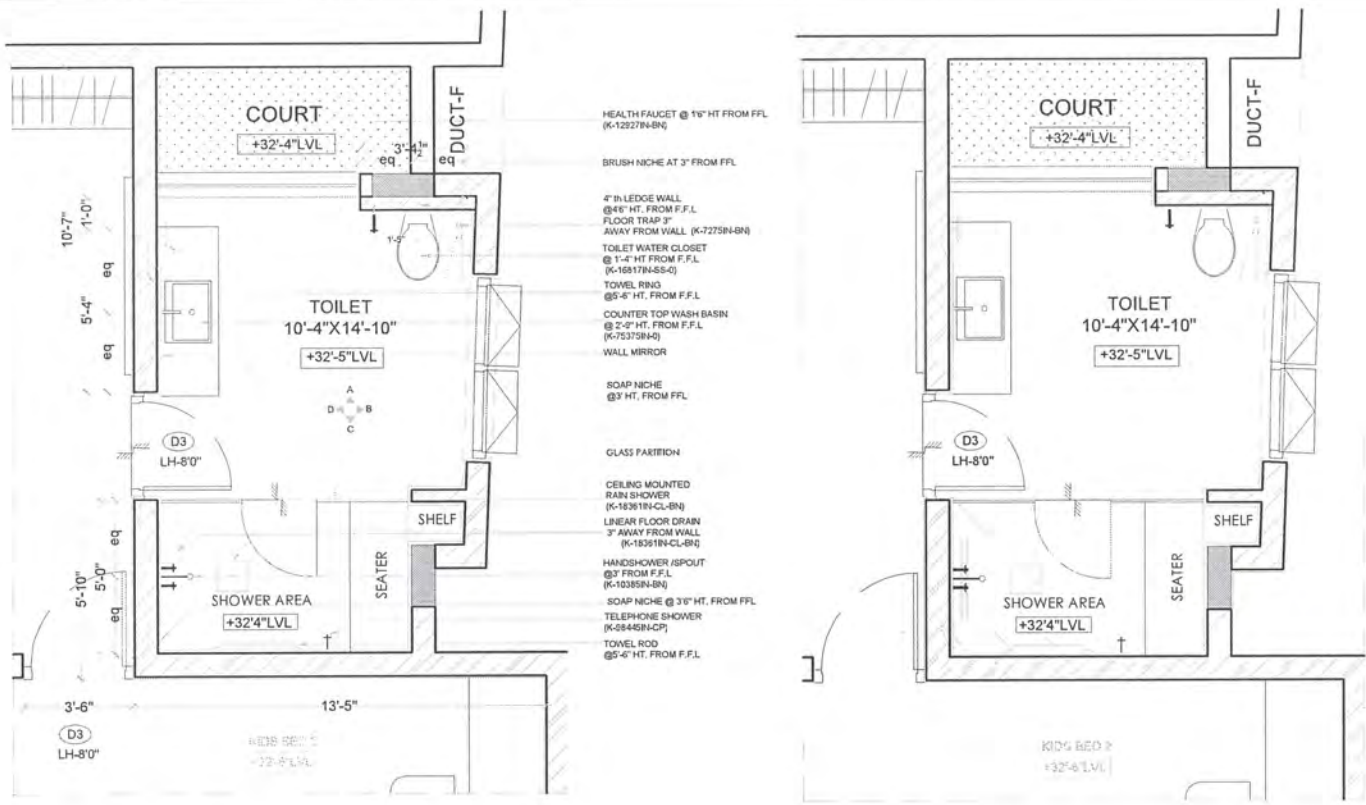


PLAN

FLOORING LAYOUT

FLOORING TILE

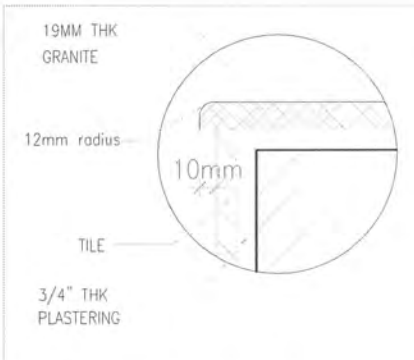

DETAIL-A

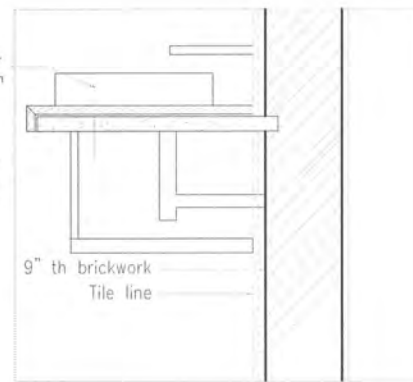


DETAIL-B



DETAIL-C




ELEVATION A

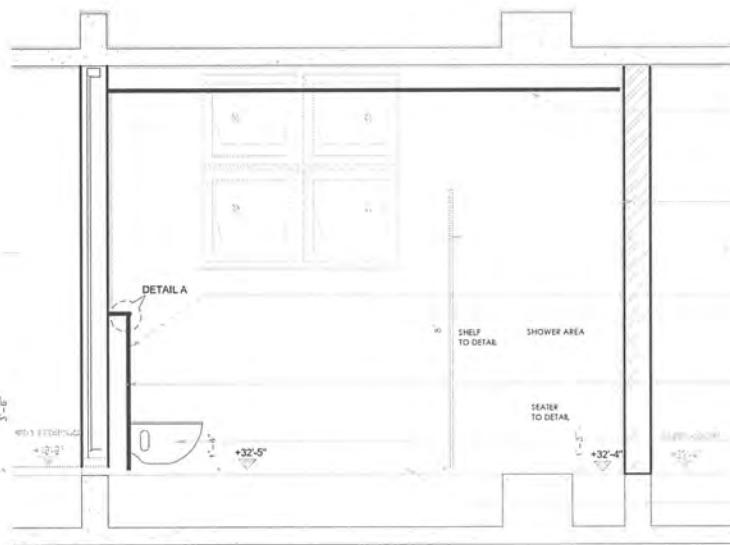

ELEVATION B



ELEVATION C

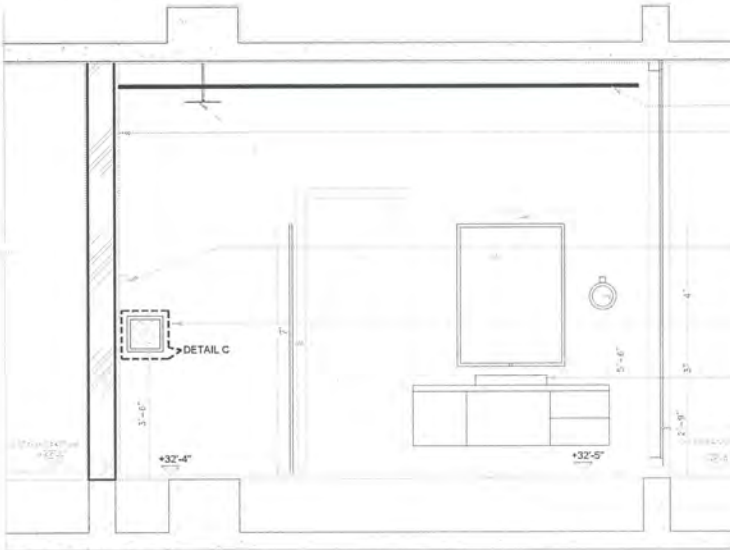


ELEVATION D

P R O J E C T

PROPOSED RESIDENCE FOR
Mr. SUKUMAR BALAKRISHNAN
AND FAMILY AT POONAMALLE

D R A W I N G T I T L E

SECOND FLOOR MASTER BEDROOM TOILET

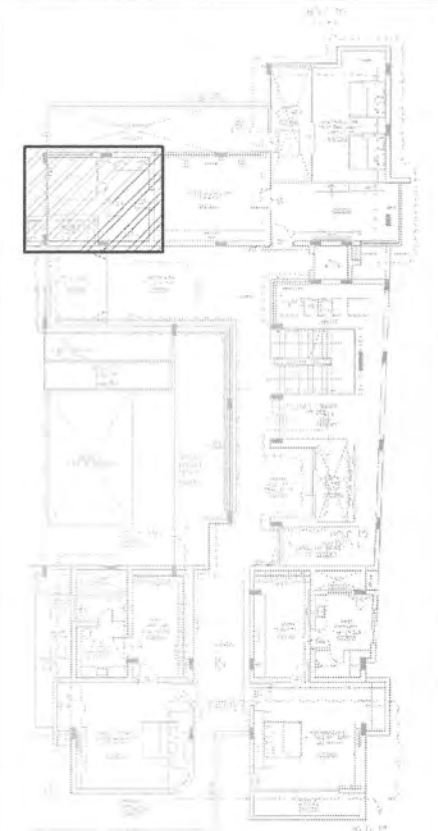


KEY PLAN

Junior Architect	Ar. Vishmaya
Senior Architect	Ar. Seethapathi
Chief Architect	Ar. Murali Murugan


SIGNATURE AND SEAL



MURALI ARCHITECTS
MURALI M. Arch., (McGill - Canada)
#142, Second Street, Kamaraj
Avenue,
Adyar, Chennai - 20.
Ph - 044 - 24914226, 044 -
24413230, 044 - 24901910.
email: archmurali@hotmail.com
archmurali1@yahoo.co.in
archmurali1@gmail.com
www.muraliarchitects.blogspot.com

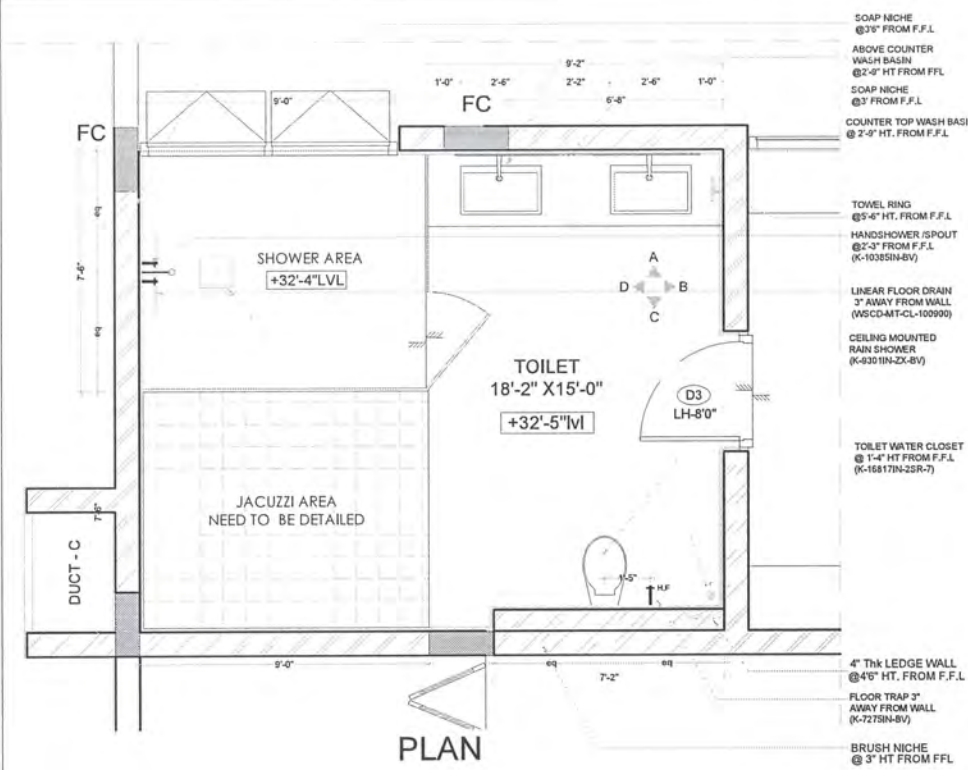

FLOORING LAYOUT

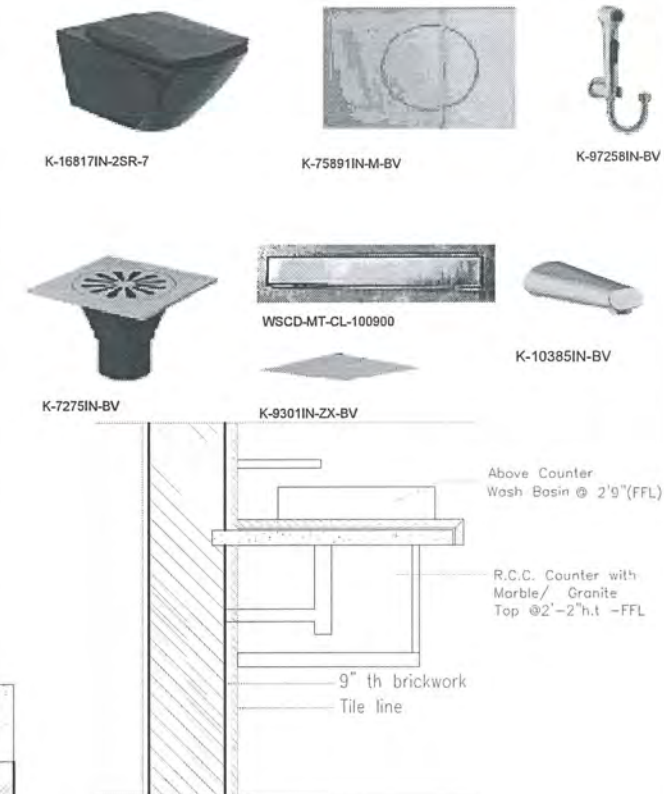

DETAIL-B

FALSE CEILING
TO DETAIL

MIRROR LIGHT
@ 7'-0" HT FROM FFL


WALL MIRROR

ABOVE COUNTER WASH BASIN
@ 2'-0" HT FROM FFL
4" THK LEDGE WALL
@ 4'6" HT. FROM F.F.L.
FACEPLATE @ 3'-6" HT FROM F.F.L.
(K-75891IN-M-BV)


TOILET WATER CLOSET
@ 1'-4" HT FROM F.F.L.
(K-16817IN-2SR-7)

SOAP NICHE

DETAIL-C

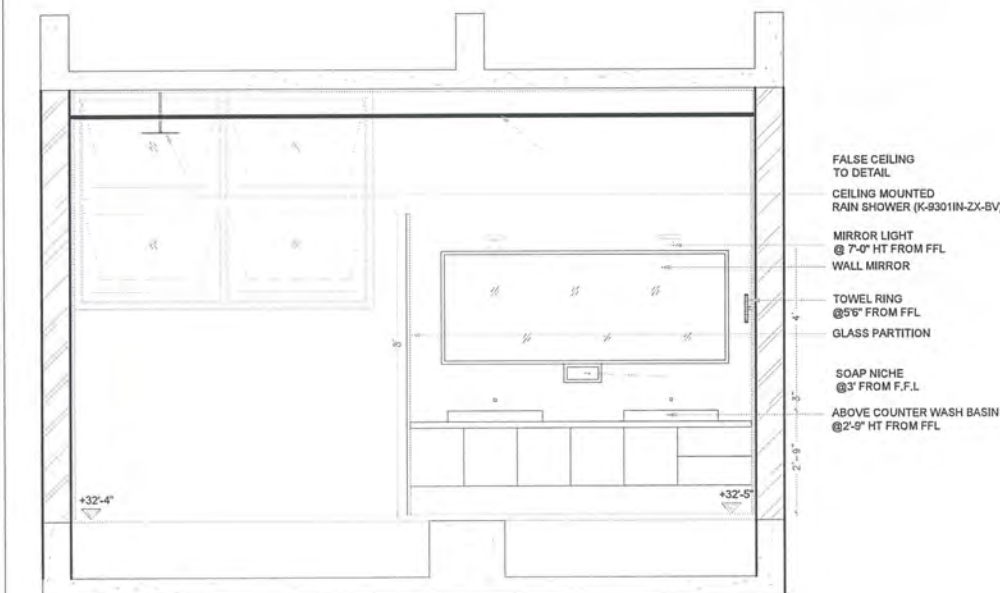

ELEVATION B

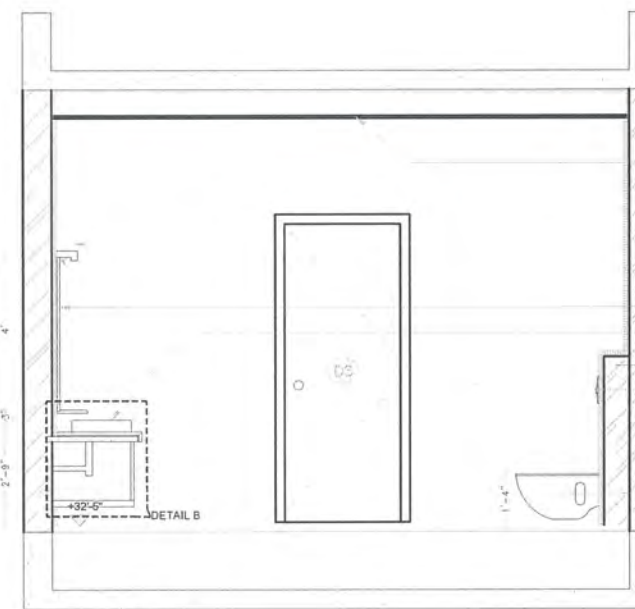

FALSE CEILING
TO DETAIL

MIRROR LIGHT
@ 7'-0" HT FROM FFL


WALL MIRROR

ABOVE COUNTER WASH BASIN
@ 2'-0" HT FROM FFL
4" THK LEDGE WALL
@ 4'6" HT. FROM F.F.L.
FACEPLATE @ 3'-6" HT FROM F.F.L.
(K-75891IN-M-BV)


TOILET WATER CLOSET
@ 1'-4" HT FROM F.F.L.
(K-16817IN-2SR-7)

SOAP NICHE

DETAIL-C

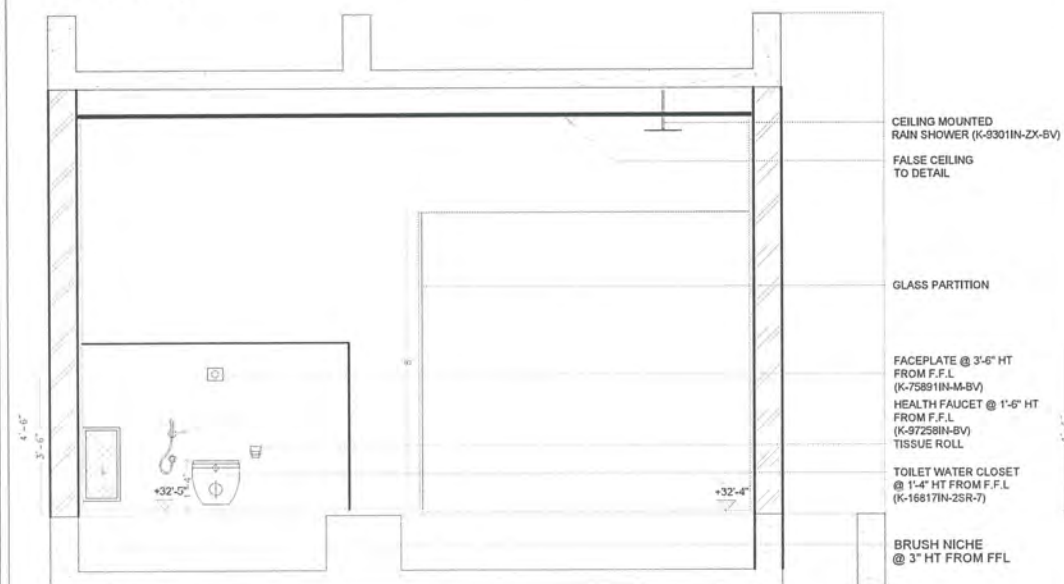

ELEVATION D

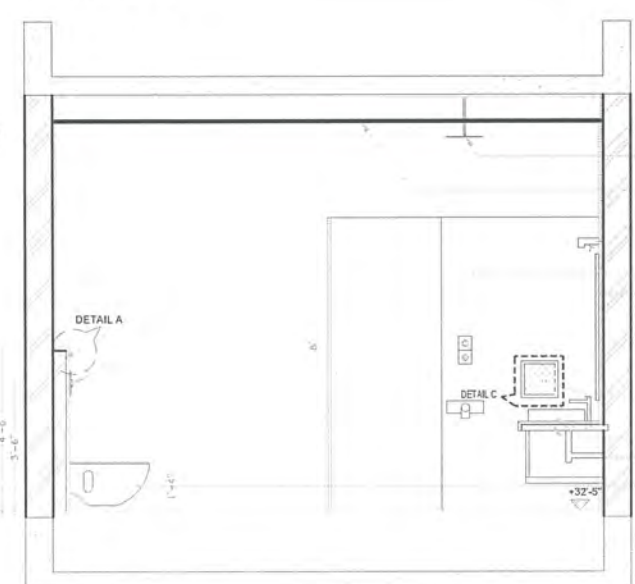

CEILING MOUNTED
RAIN SHOWER (K-9301IN-ZX-BV)

FALSE CEILING
TO DETAIL

MIRROR LIGHT
@ 7'-0" HT FROM FFL

GLASS PARTITION

WALL MIRROR

4" THK LEDGE WALL
@ 4'6" HT. FROM F.F.L.


FACEPLATE
@ 3'-6" HT FROM F.F.L. (K-75891IN-M-BV)

SOAP NICHE
@ 3' FROM F.F.L.

ABOVE COUNTER WASH BASIN
@ 2'-0" HT FROM FFL

2" THK. RCC COUNTER TOP

TOILET WATER CLOSET
@ 1'-4" HT FROM F.F.L.
(K-16817IN-2SR-7)

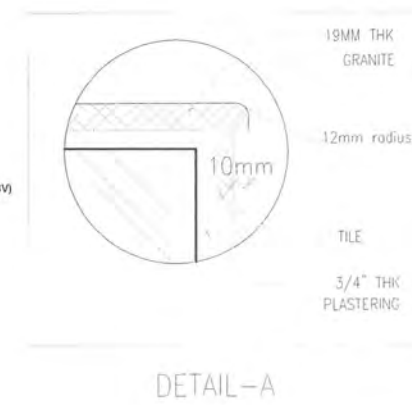


DETAIL-A

PROPOSED RESIDENCE FOR
Mr.SUKUMAR BALAKRISHNAN
AND FAMILY AT POONAMALLE

TERRACE FLOOR
PENTHOUSE TOILET




SIGNATURE AND SEAL


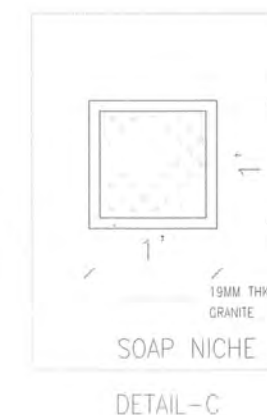


Dr.Mathan Residence My Contributions:

Virutal Model, Ramp and Entry step
Detail, Staircase detail.

Dr.Mathan's residence and clinic in Chengalpattu is a simple dwelling with a blend of contemporary and traditional architecture. The clinic is located in the building's basement. There is a central common room, and also the house is completely interactive, since individuals from the kitchen may interact with those in the office. This intern created a quandary, since maintaining privacy in these open and active areas was difficult. The residence is designed in such a way that the clients will fully enjoy the space.

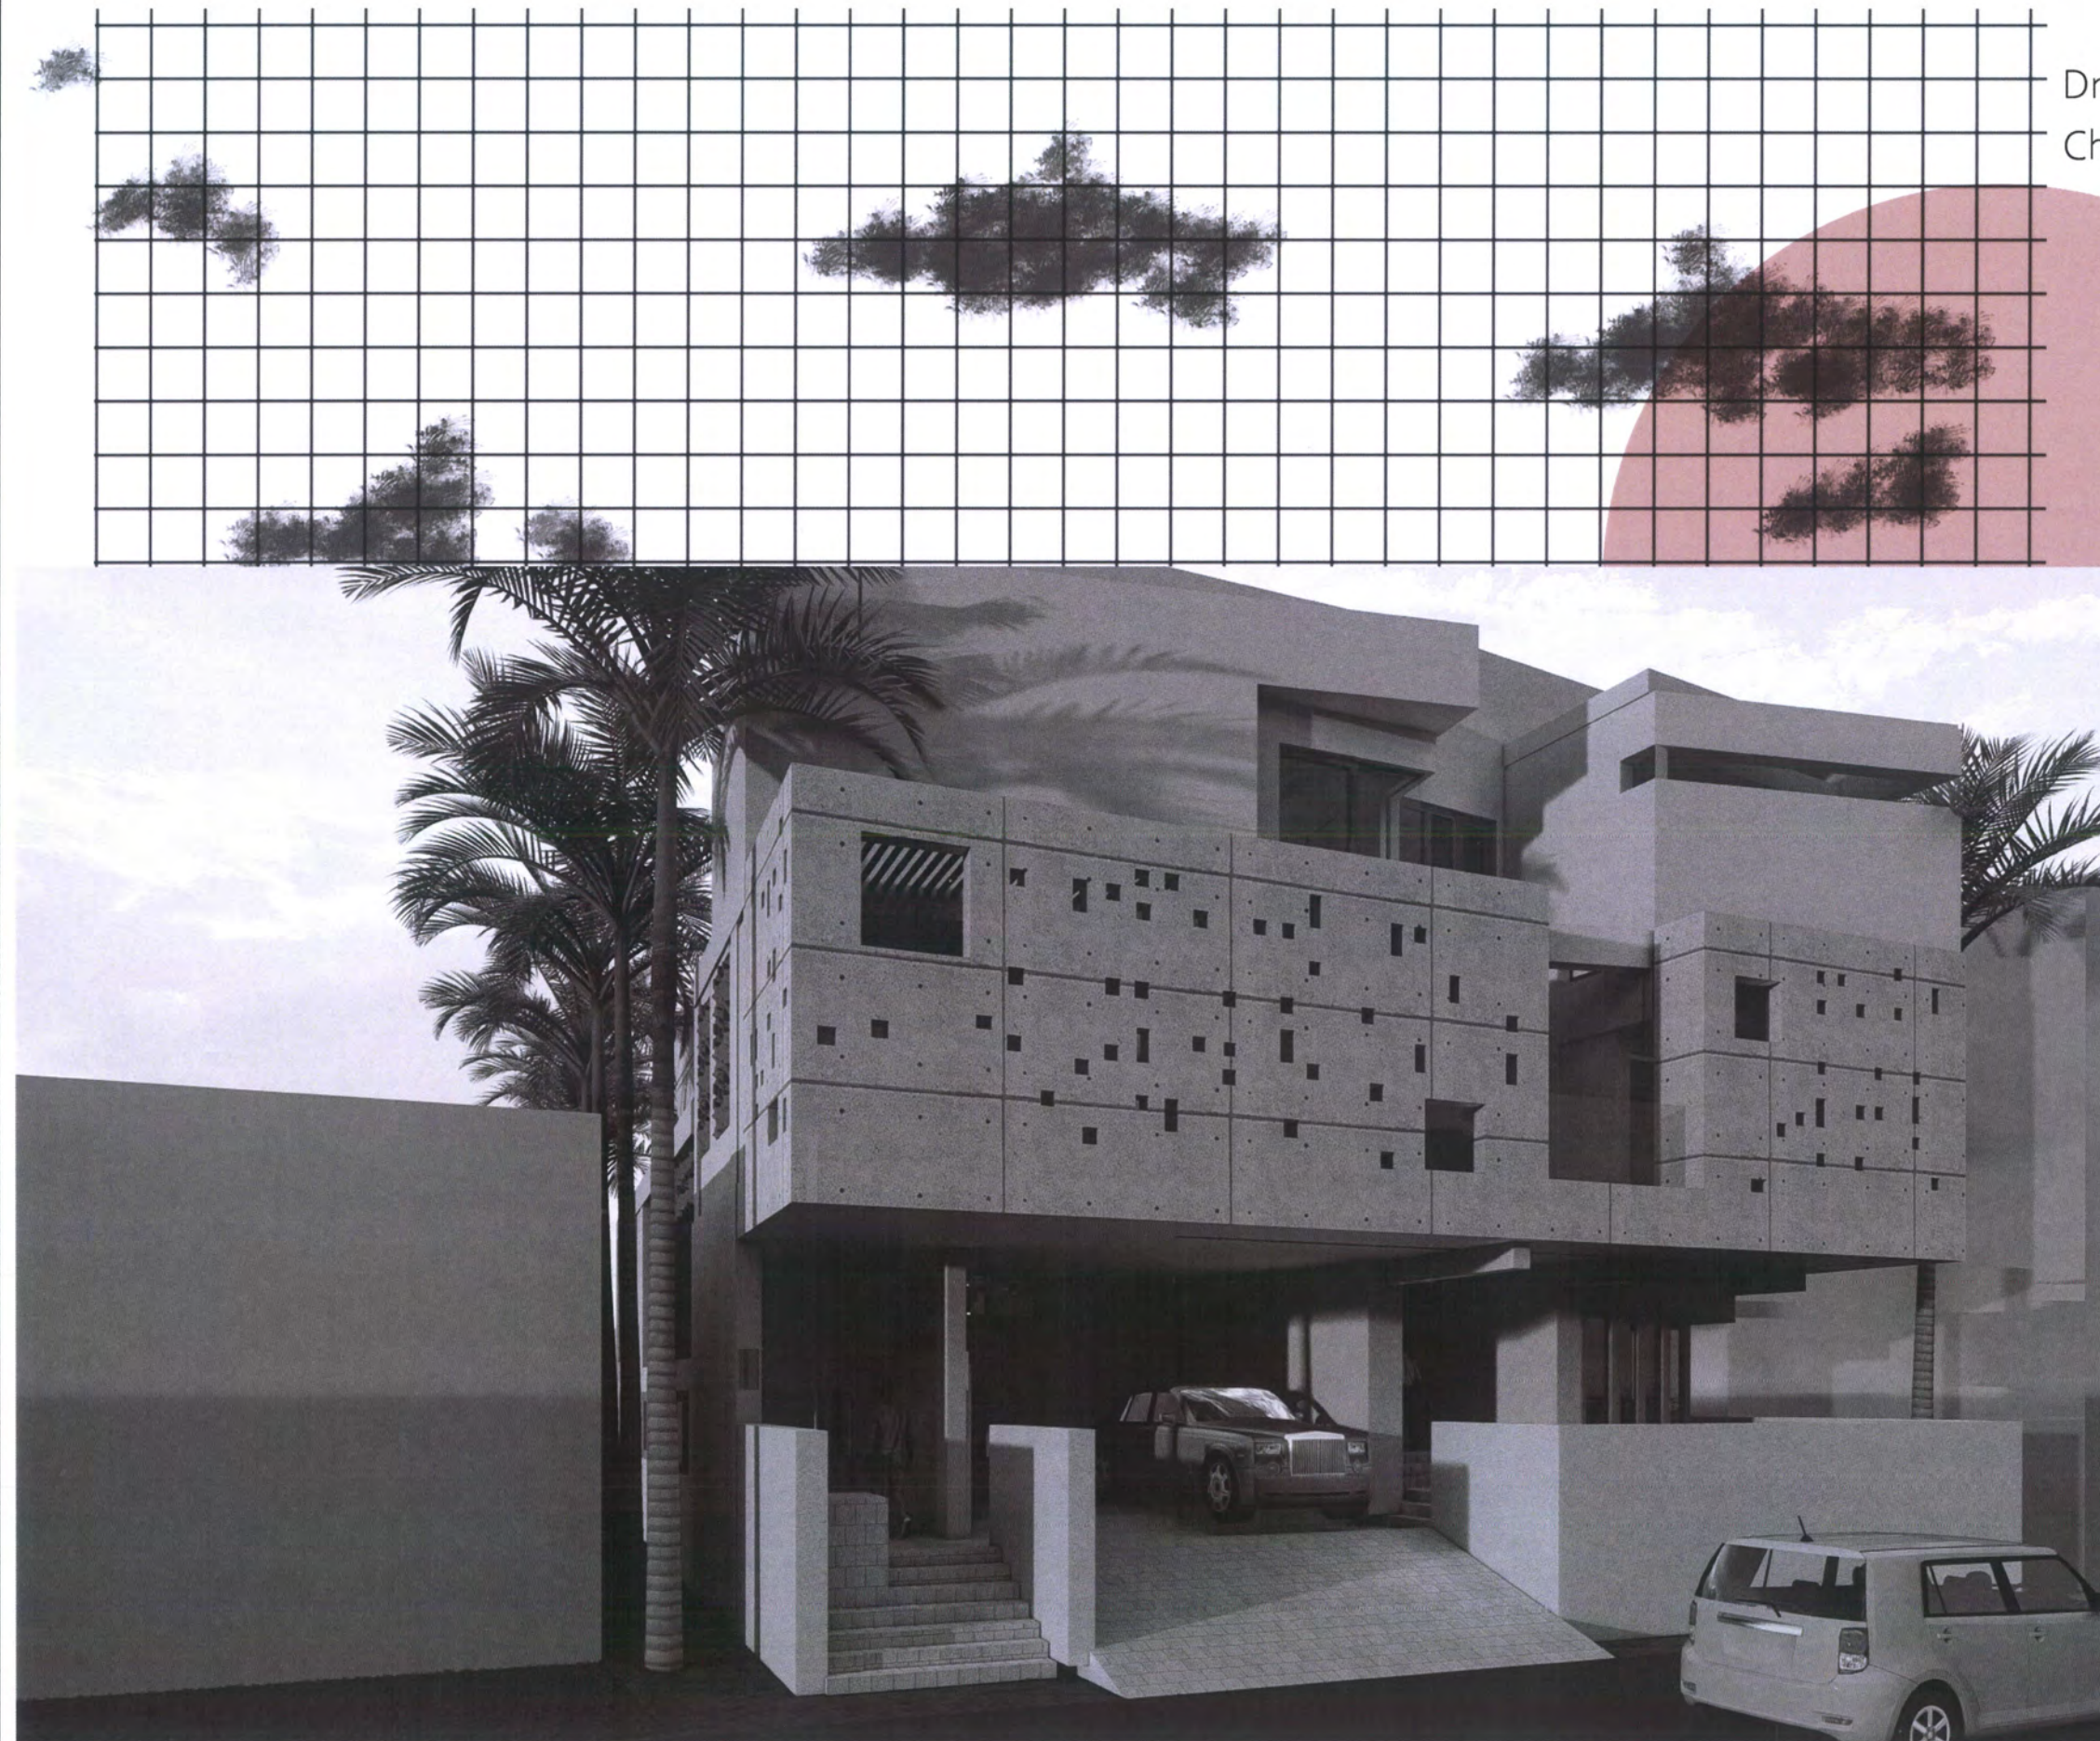

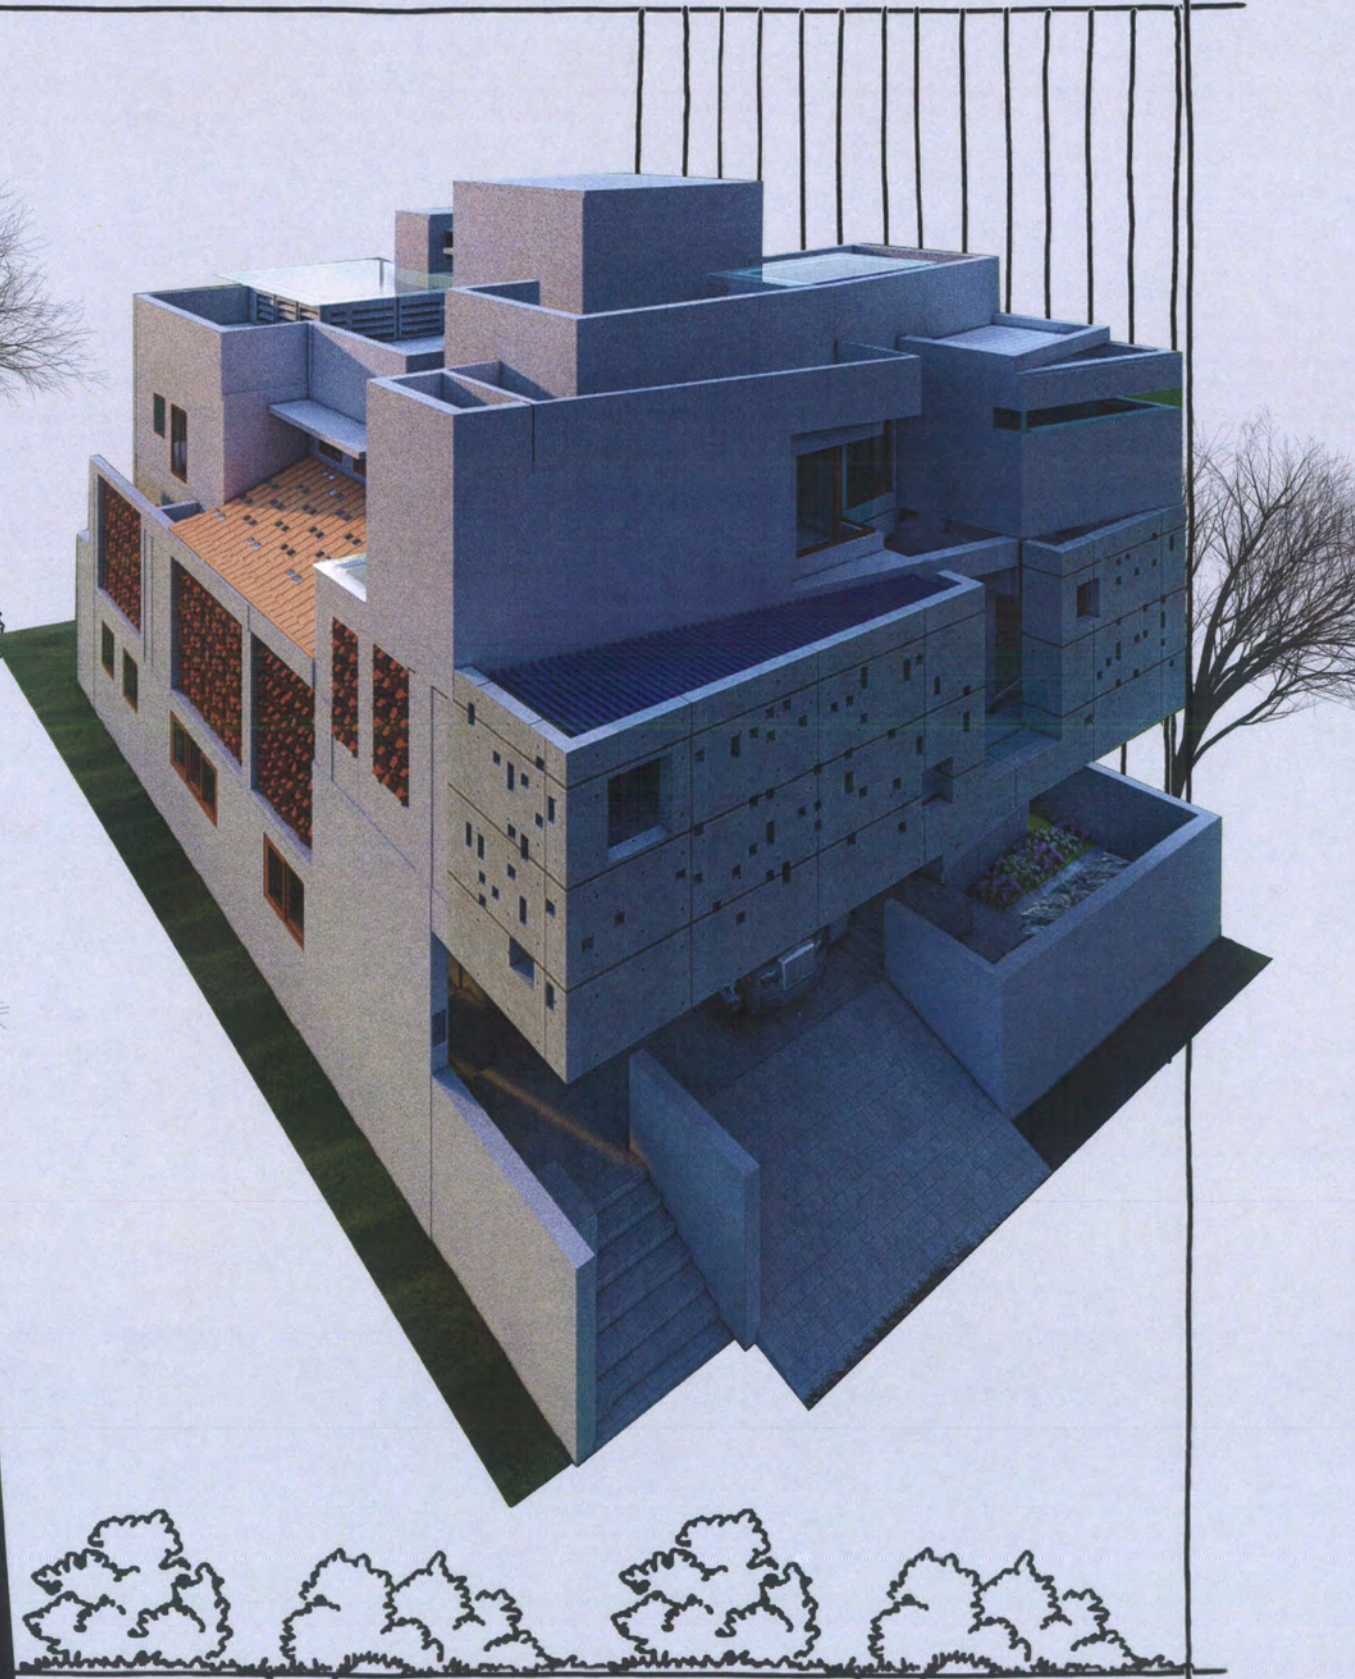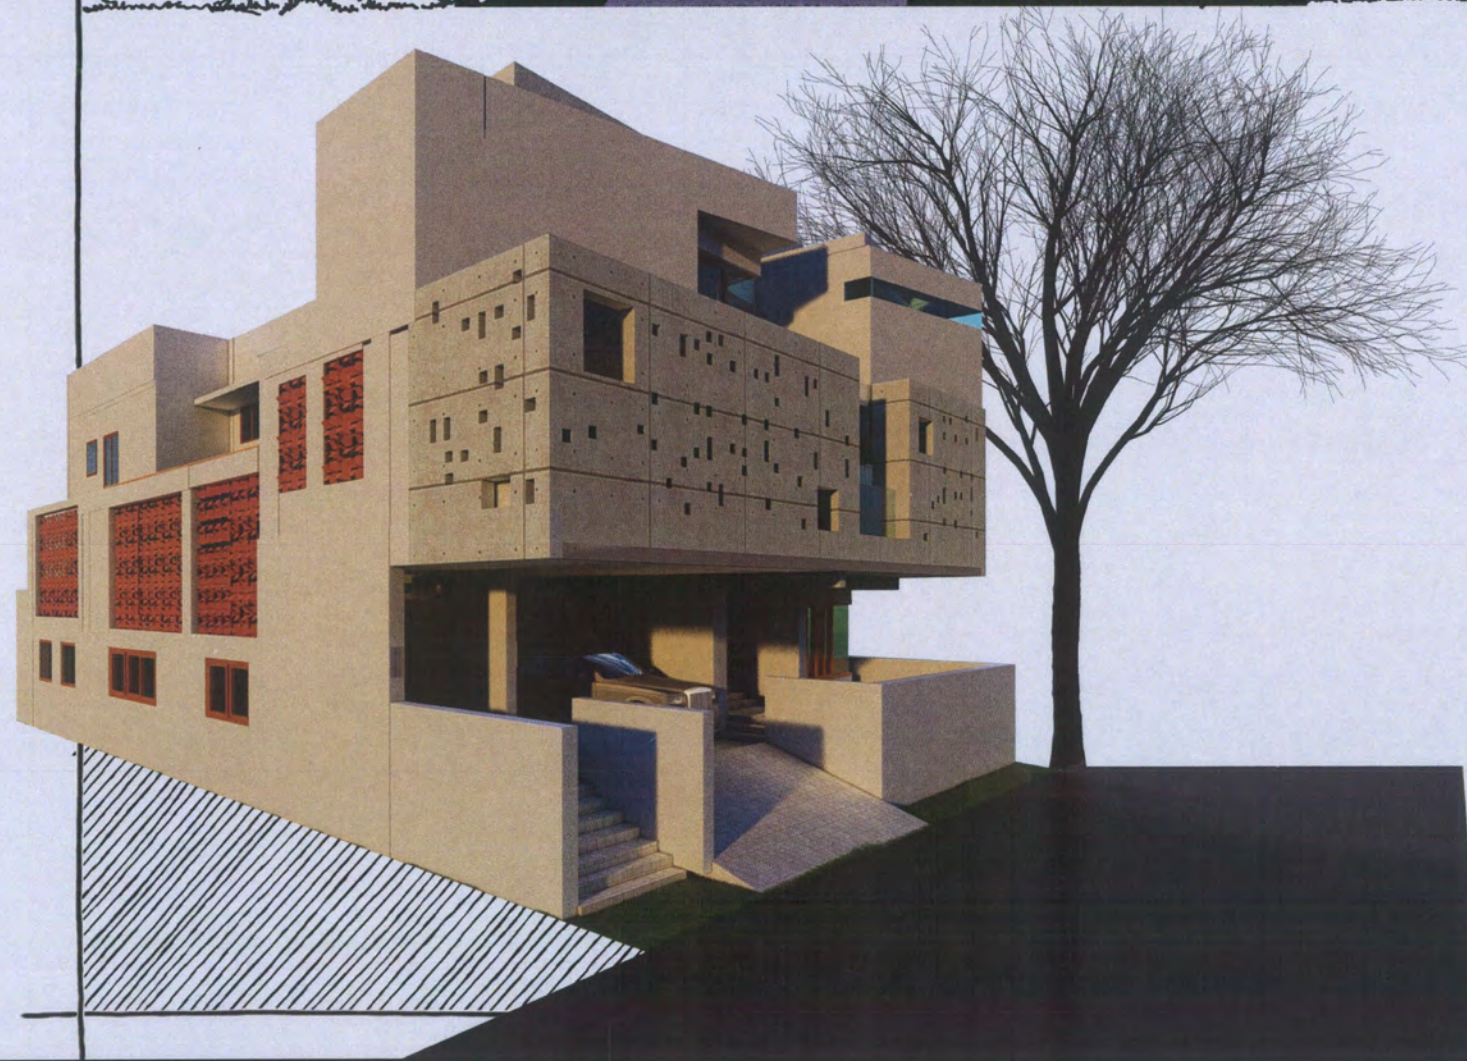


PROJECT

PROPOSED RESIDENCE FOR Dr.
MATHAN AT CHENGALPATTU

DRAWING TITLE

ENTRY STEPS & RAMP DETAIL
@ -0'-3" BASEMENT FLOOR FFL

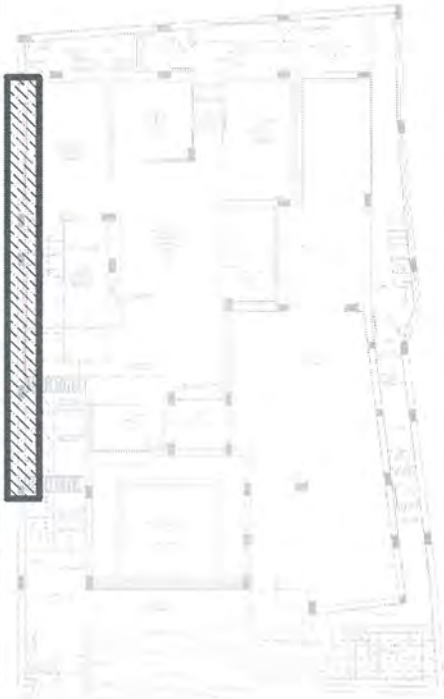

KEY PLAN

Junior Architect	Ar.Jeethesh
Senior Architect	Ar.Seethapathi
Chief Architect	Ar.Murali Murugan

SIGNATURE AND SEAL




MURALI ARCHITECTS

MURALI M.Arch., (McGill - Canada)

#142, Second Street, Kamaraj Avenue,
Adyar, Chennai - 20.
Ph - 044 - 24914226, 044 - 24413230, 044 -
email: archa1to1@yahoo.co.in
archa1to1@gmail.com
www.muraliarchitects.blogspot.com


ARCHITECT

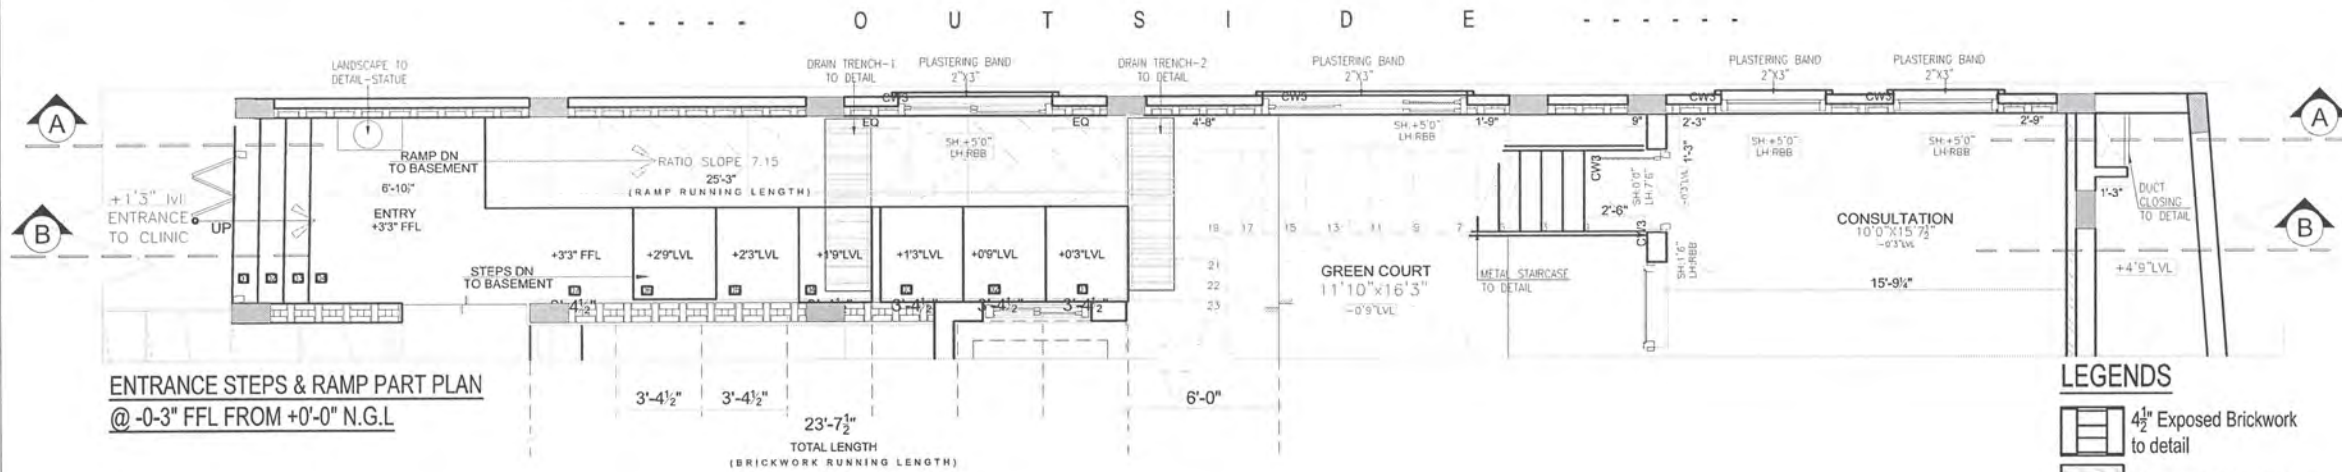

ENTRANCE STEPS & RAMP PART PLAN
@ -0'-3" FFL FROM +0'-0" N.G.L

LEGENDS


- 4 1/2" Exposed Brickwork to detail
- 4 1/2" Normal Brickwork

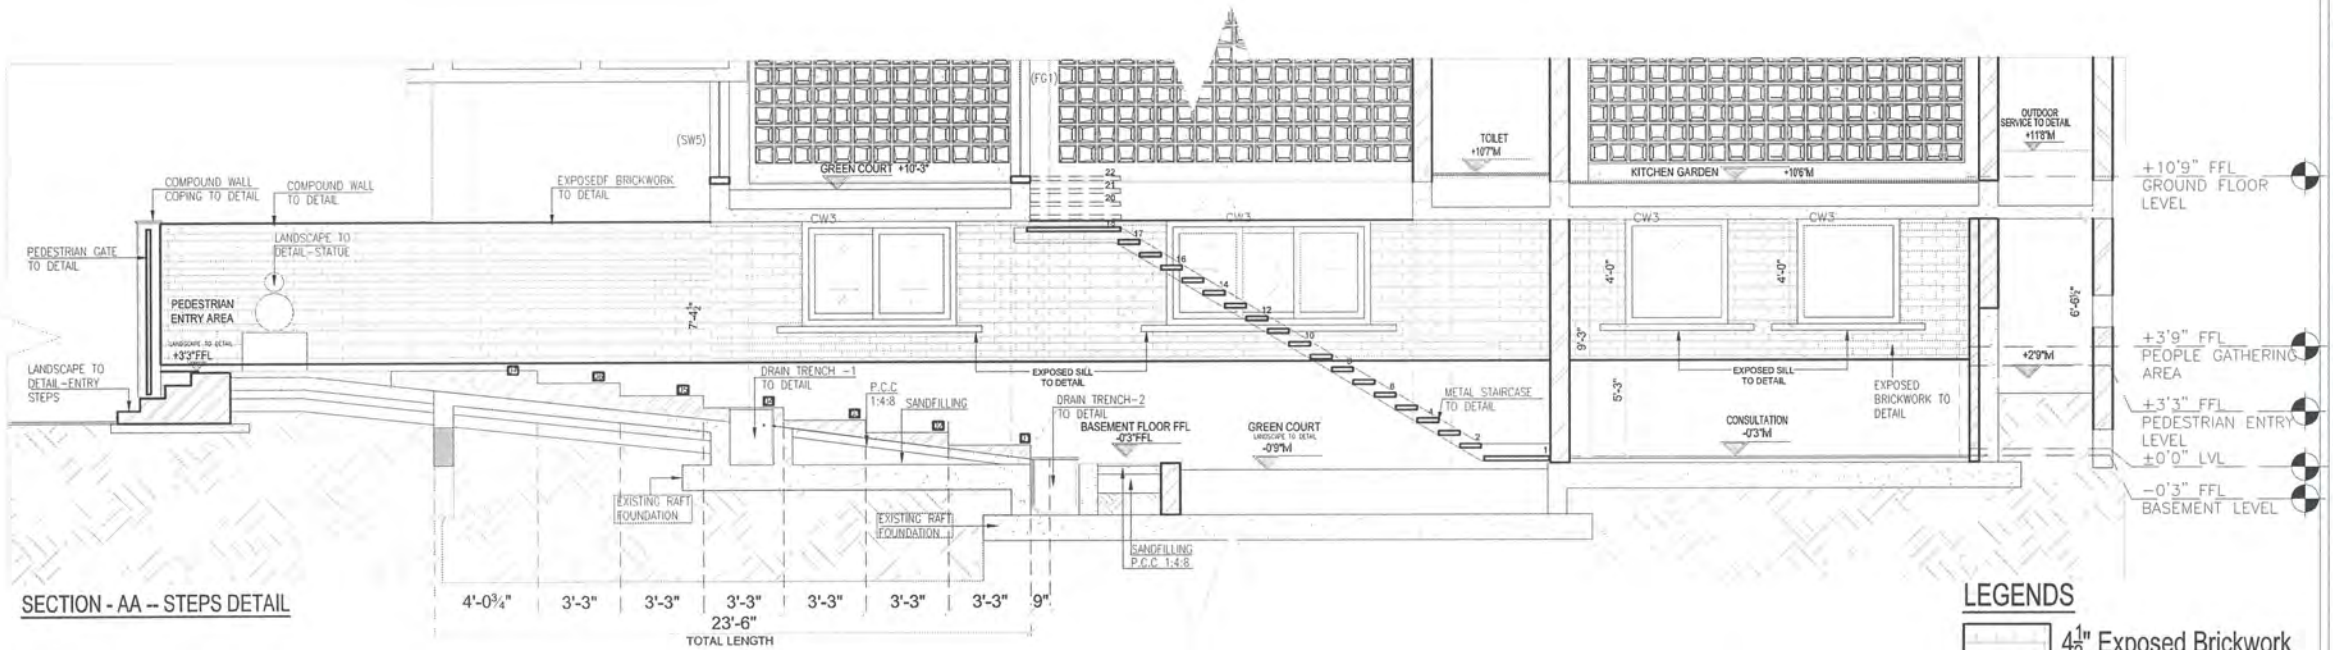

SECTION - AA - STEPS DETAIL

LEGENDS

- 4 1/2" Exposed Brickwork to detail

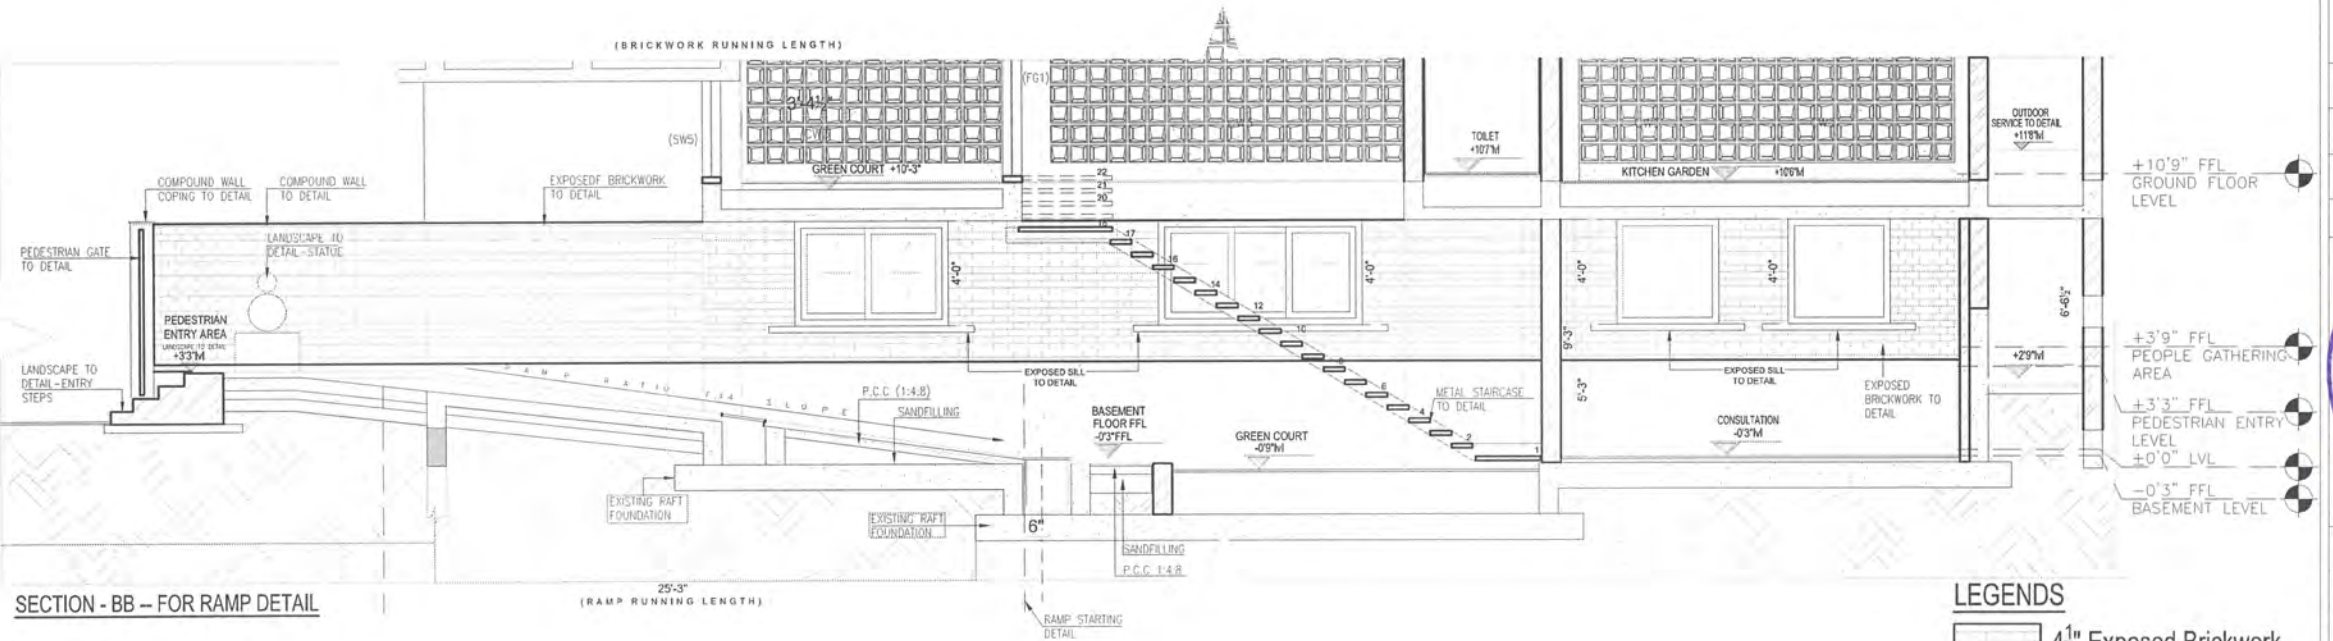

SECTION - BB - FOR RAMP DETAIL

LEGENDS

- 4 1/2" Exposed Brickwork to detail

Santhosh Residence

The residence with brick perforated walls and camp jalli located in Pondicherry is the residence of Mr. Santhosh from the UK who wanted a humble abode for his family, which includes his mother and two sisters, he wanted it to be on a low budget, and wanted level differences for privacy, the ground floor has a living room, kitchen, and other spaces, the first floor is for his parents and sisters, and the second floor is for him. The central court in the heart of the home, with exposed brickwork and the scenic koi pond, would be the house's centerpiece.

My Contributions:
Elevations.



OHT
LEVEL + 51'-6"

HEADROOM LEVEL
+ 48'-0"

TERRACE FLOOR
LEVEL + 38'-0" (FFL)

SECOND FLOOR
LEVEL + 27'-0" (FFL)

FIRST FLOOR
LEVEL + 16'-0" (FFL)

GROUND FLOOR
LEVEL + 3'-0" (FFL)

PROPOSED GROUND
LEVEL ± 0'-0"




P R O J E C T

PROPOSED RESIDENCE FOR Mr
SANTHOSH AT PONDYCHERRY

D R A W I N G T I T L E

NORTH ELEVATION

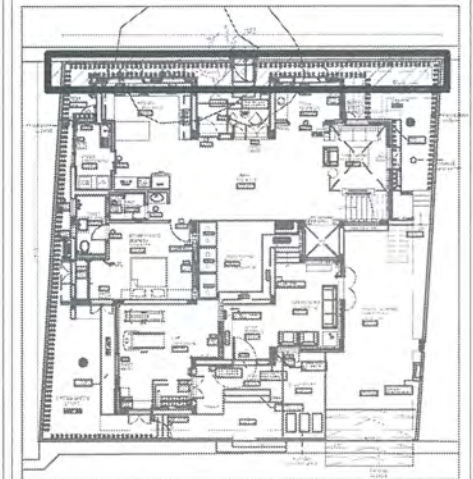

KEY PLAN

Junior Architect	Ar.Nandhini
Senior Architect	Ar.Seethapathi
Chief Architect	Ar.Murali Murugan

SIGNATURE AND SEAL



ARCHITECT

MURALI ARCHITECTS
MURALI M.Arch., (McGill - Canada)
#142, Second Street, Kamraj
Avenue,
Adyar, Chennai - 20,
Ph - 044 - 24914226, 044 -
24413230, 044 - 24901910
email: archmurali@hotmail.com
archmurali1@yahoo.co.in
archmurali1@gmail.com
www.muraliarchitects.blogspot.com


N
W E
S

P R O J E C T

PROPOSED RESIDENCE FOR Mr
SANTHOSH AT PONDYCHERRY

D R A W I N G T I T L E

EAST ELEVATION

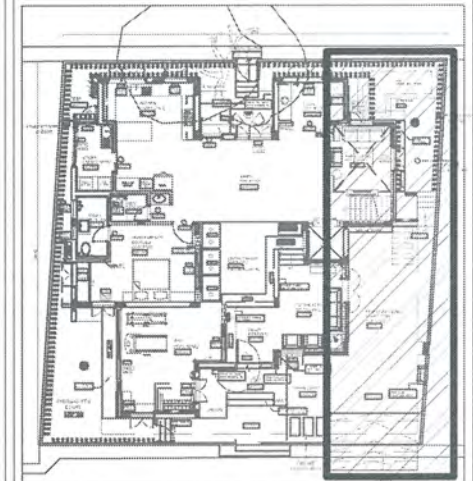

KEY PLAN

Junior Architect	Ar.Nandhini
Senior Architect	Ar.Seethapathi
Chief Architect	Ar.Murali Murugan

SIGNATURE AND SEAL




MURALI ARCHITECTS

MURALI M.Arch., (McGill - Canada)
#142, Second Street, Kamaraj
Avenue,
Adyar, Chennai - 20.
Ph - 044 - 24914226, 044 -
24413230, 044 - 24901910,
email: archmurali@hotmail.com,
archoalto1@yahoo.co.in
archmurali1@gmail.com
www.muraliarchitects.blogspot.com



A R C H I T E C T

UPPER TERRACE FLOOR
LEVEL + 48'-0" (FFL)

TERRACE FLOOR
LEVEL + 38'-0" (FFL)

SECOND FLOOR
LEVEL + 27'-0" (FFL)

FIRST FLOOR
LEVEL + 16'-0" (FFL)

PROPOSED GROUND
LEVEL ± 0'-0"




P R O J E C T

PROPOSED RESIDENCE FOR Mr
SANTHOSH AT PONDYCHERRY

D R A W I N G T I T L E

SOUTH ELEVATION

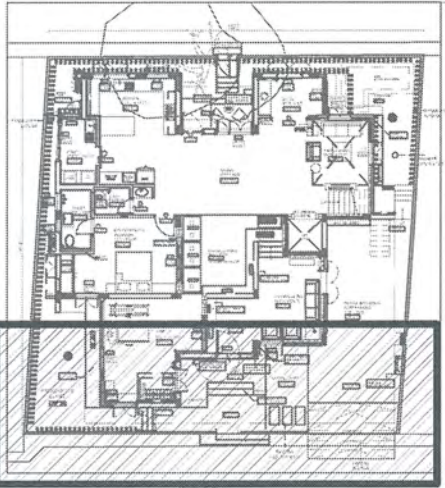

KEY PLAN

Junior Architect	Ar.Nandhini
Senior Architect	Ar.Seethapathi
Chief Architect	Ar.Murali Murugan

SIGNATURE AND SEAL



ARCHITECT

MURALI ARCHITECTS
MURALI M.Arch., (McGill – Canada)
#142, Second Street, Kamaraj Avenue,
Adyar, Chennai – 20.
Ph – 044 – 24914226, 044 – 24413230, 044 – 24901910.
email: archmurali@hotmail.com
archaalto1@yahoo.co.in
archmurali1@gmail.com
www.muraliarchitects.blogspot.com

N
W
E
S

OHT
LEVEL + 47'-0" (FFL)
HEADROOM
LEVEL + 45'-4" (FFL)

TERRACE FLOOR
LEVEL + 38'-0" (FFL)

SECOND FLOOR
LEVEL + 27'-0" (FFL)

FIRST FLOOR
LEVEL + 16'-0" (FFL)

GROUND FLOOR
LEVEL + 3'-0" (FFL)


PROPOSED GROUND
LEVEL ± 0'-0"

P R O J E C T

PROPOSED RESIDENCE FOR Mr
SANTHOSH AT PONDYCHERRY

D R A W I N G T I T L E

WEST ELEVATION

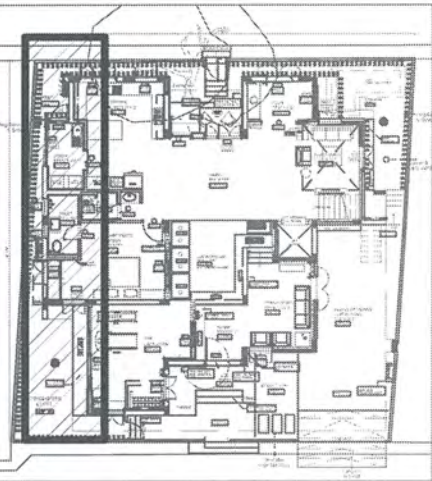

KEY PLAN

Junior Architect	Ar.Nandhini
Senior Architect	Ar.Seethapathi
Chief Architect	Ar.Murali Murugan

SIGNATURE AND SEAL



ARCHITECT

MURALI ARCHITECTS
MURALI M.Arch., (McGill - Canada)
#142, Second Street, Kamaraj
Avenue,
Adyar, Chennai - 20.
Ph - 044 - 24914226, 044 -
24413230, 044 - 24901910.
email:archmurali@hotmail.com
archaalto1@yahoo.co.in
archmurali1@gmail.com
www.muraliarchitects.blogspot.com

N
W
E
S

HEADROOM LEVEL
+ 48'-0"

TERRACE FLOOR
LEVEL + 38'-0" (FFL)

SECOND FLOOR
LEVEL + 27'-0" (FFL)

FIRST FLOOR
LEVEL + 16'-0" (FFL)

GROUND FLOOR
LEVEL + 3'-0" (FFL)


PROPOSED GROUND
LEVEL ± 0'-0"

Great Souls-Vallalar competition

Our proposal for the competition - Vallar International center at Vadalur made sure the design concurred with his compassionate nature and his benevolent teachings. The plan accommodates a Meditation center, a Museum, a Knowledge center, a Library, a Research and development center and an auditorium. The design furthered upon the spaces with an importance to shed light on his teachings and to represent them in an experiential layer. The free flowing form of the overall structure with interweaving spaces reduced its rigidity and rather made it to be in harmony with nature. The overall planning of the site was developed and evolved with his teachings being the prime inspiration.

My contributions:



Physical model

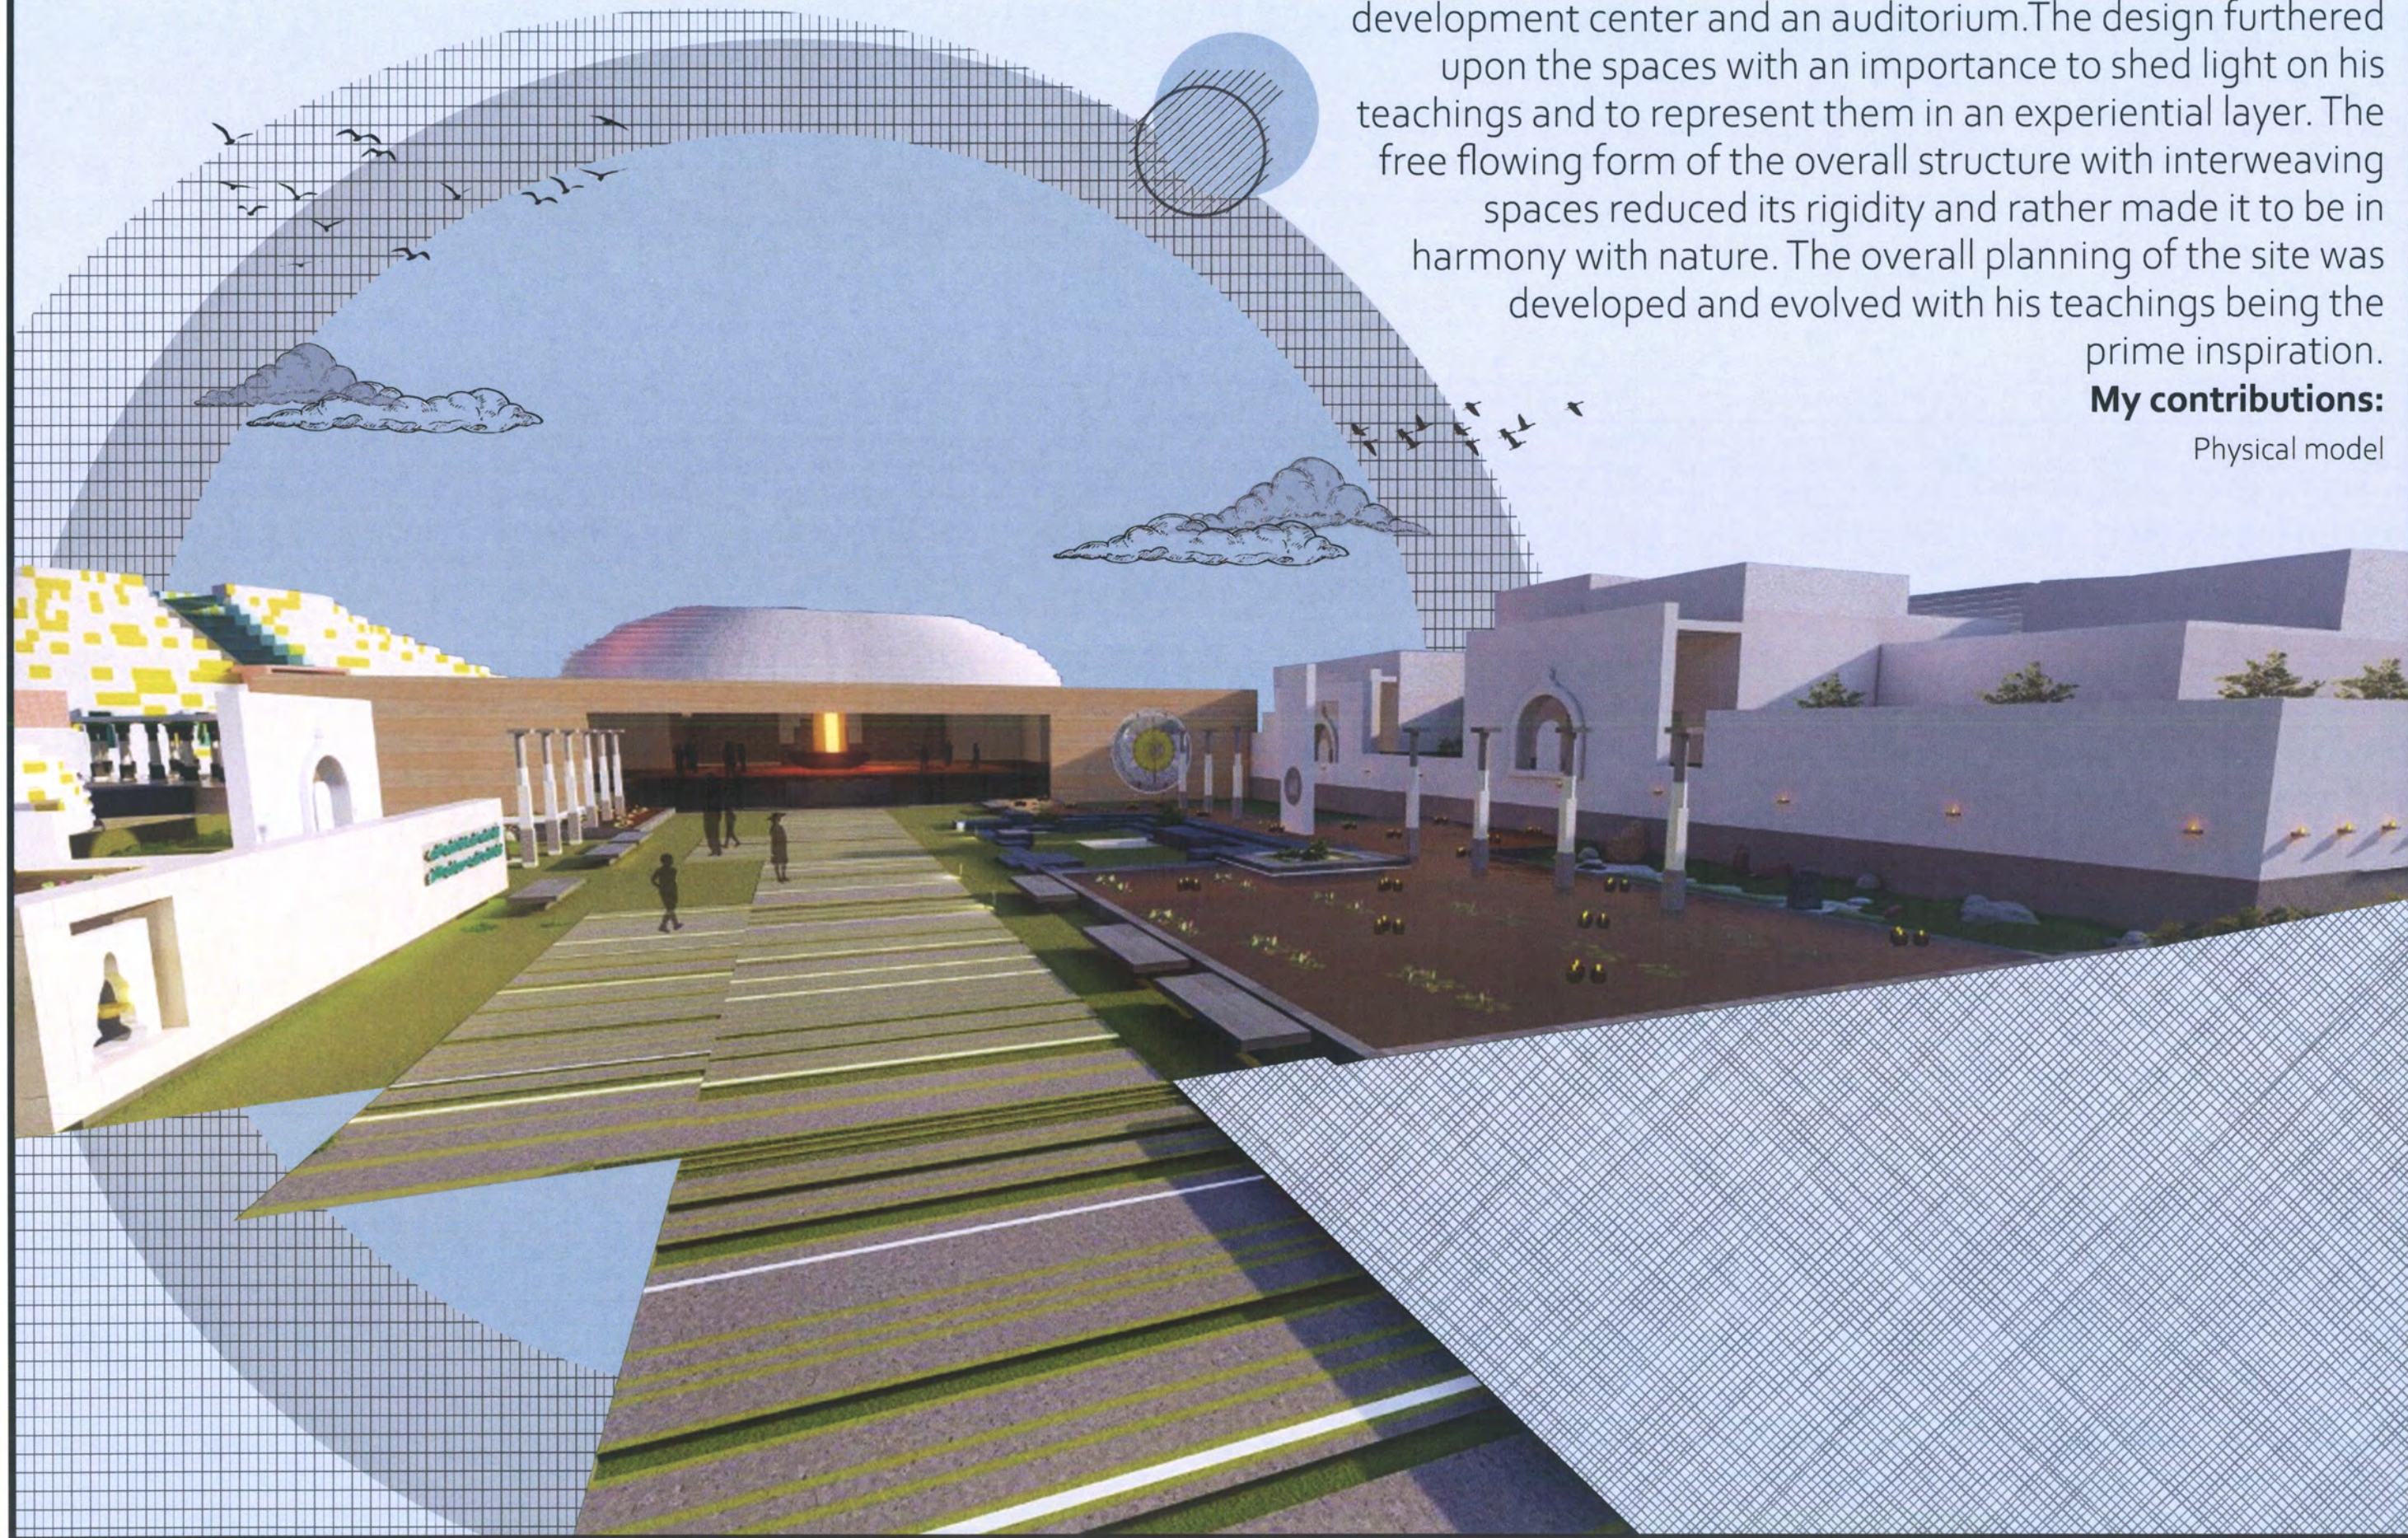

Gerat Souls-Vallalar competition.

My contributions:

Physical model

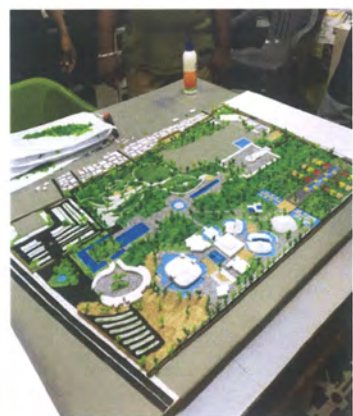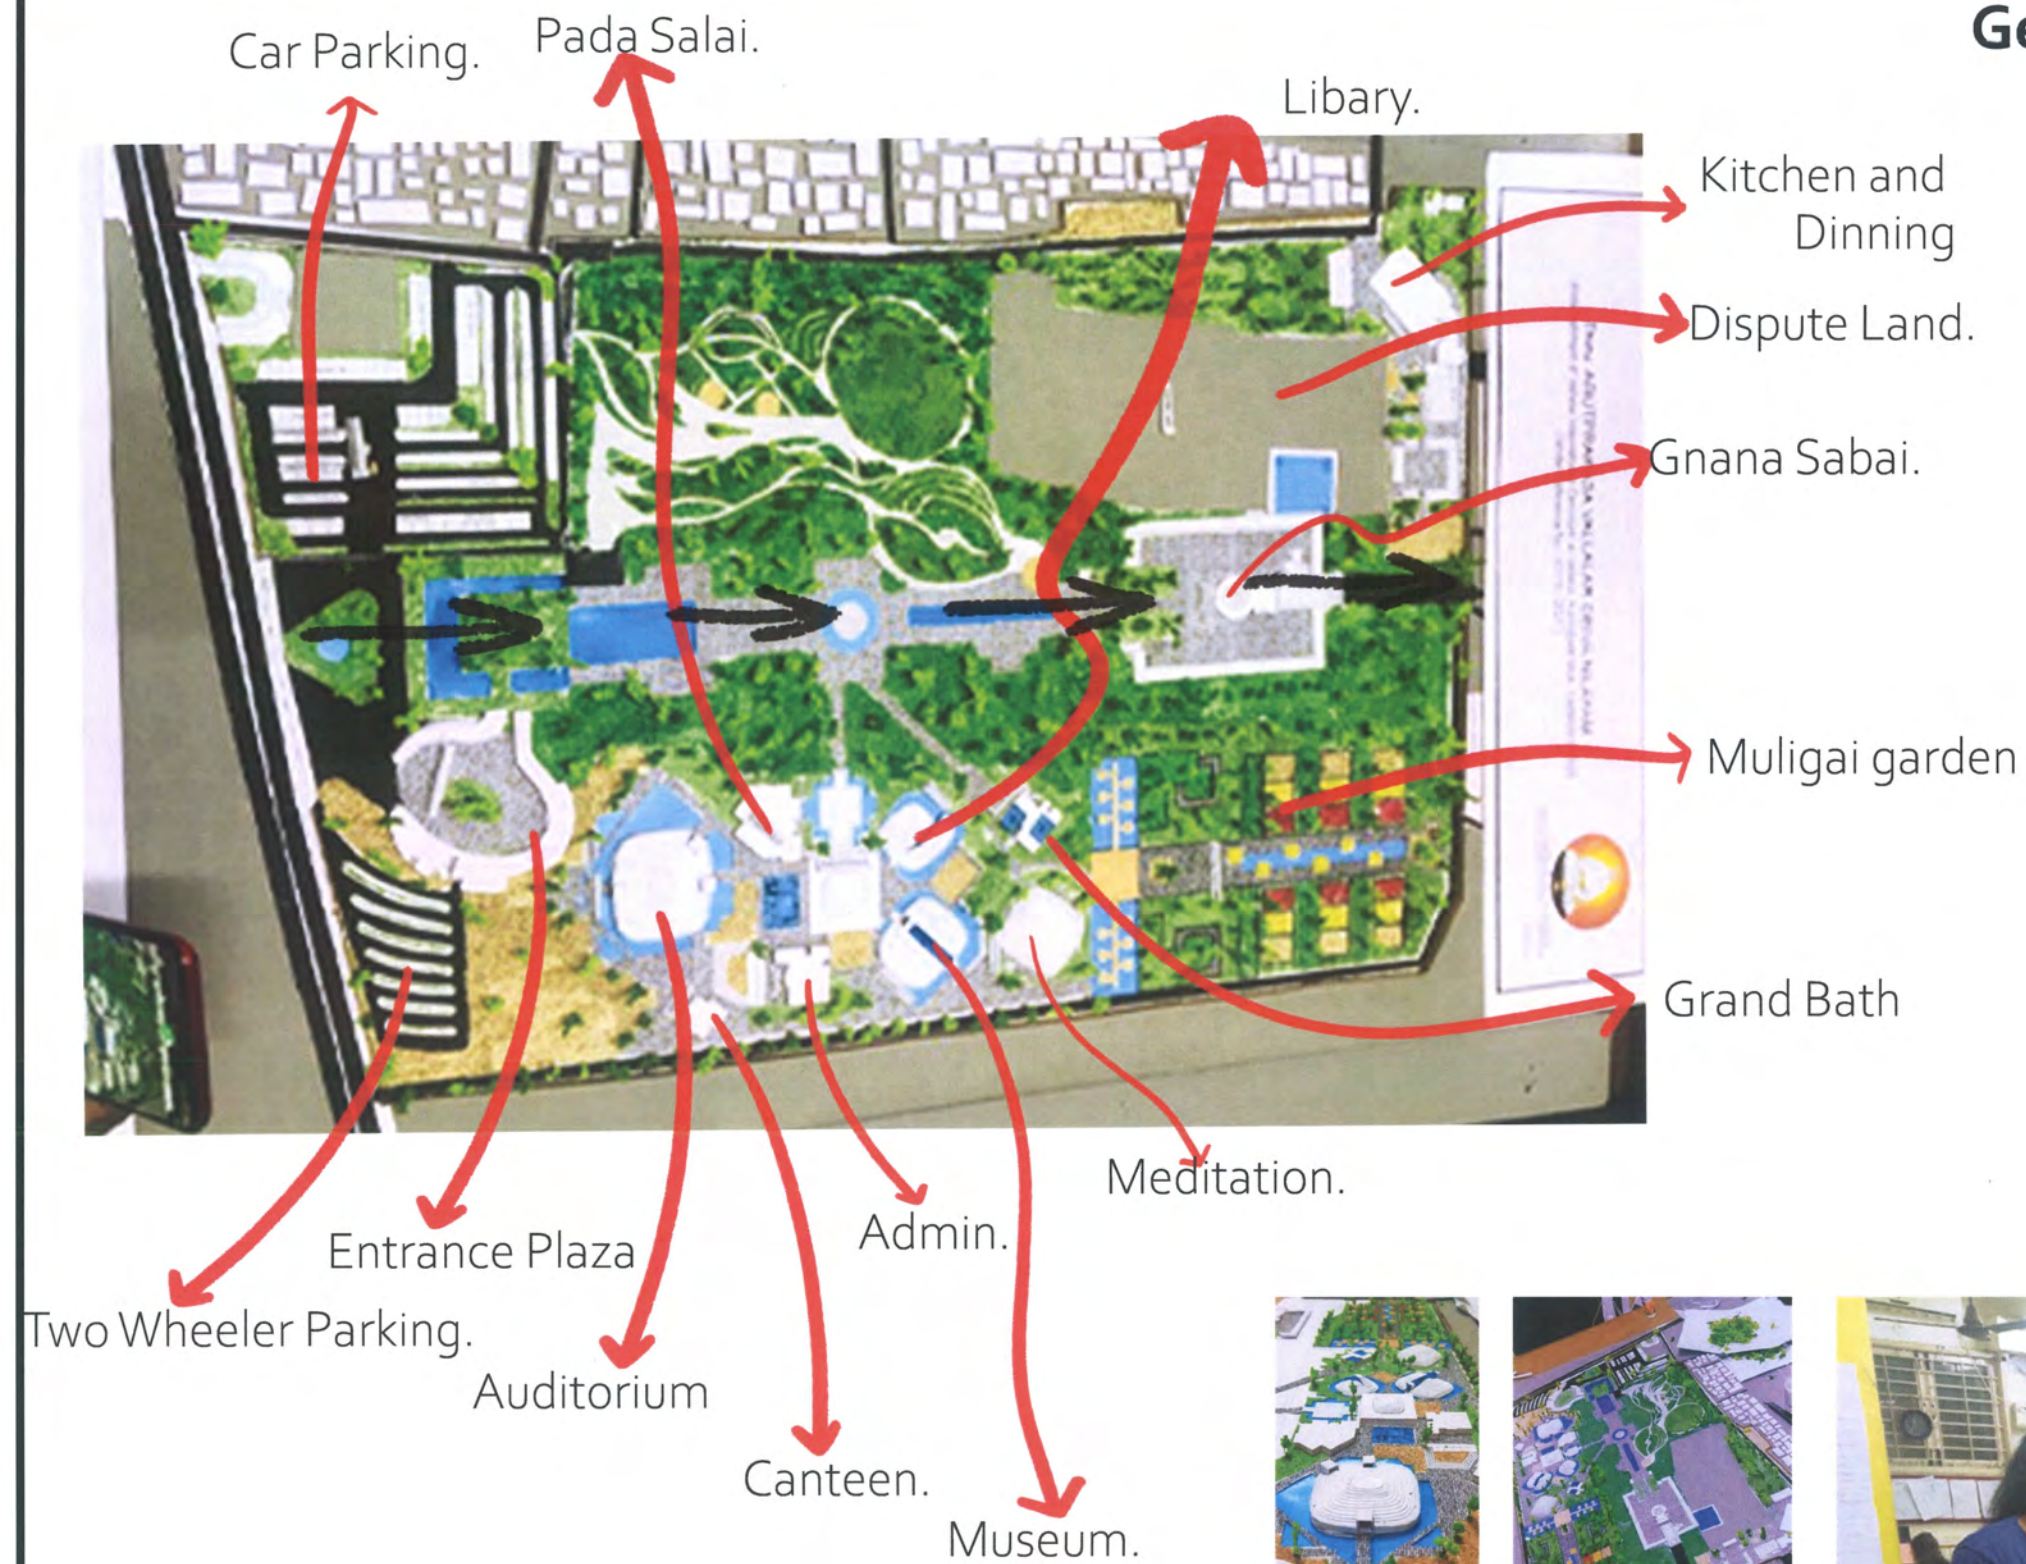

Gated Community

Gated Community is a project where five friends come together to build their dream homes. There are numerous interactive areas for people of all ages including children, men, and women. This home is customized for each family according to their specific needs. It is a modern house with all the standard features and architecture of Tamil Nadu, with features such as Thinaï outside the house, the arrangement of the five houses is designed to reflect the village of the past. An outdoor area with numerous landscape elements and a children's playground focuses mainly on interactive environments with different bags. Parking is planned in front so as not to block pedestrian traffic.



Gated Community
Arjunan Residence
My Contributions:

Part sections and Sill beam layout



PROJECT

PROPOSED RESIDENCE FOR MR.
ARJUNAN & FAMILY

DRAWING TITLE

GROUND FLOOR PLAN BRICK
WORK LAYOUT


MR. ARJUNAN



Junior Architect	Ar.Amirthavarshini
Senior Architect	Ar.Seethapathi
Chief Architect	Ar.Murali Murugan



MURALI ARCHITECTS
MURALI M.Arch., (McGill - Canada)
#142, Second Street, Kamaraj Avenue,
Adyar, Chennai - 20.
Ph - 044 - 24914226, 044 - 24413230, 044 - 24901910.
email: archmurali@hotmail.com
archaalto1@yahoo.co.in
archmurali1@gmail.com
www.muraliarchitects.blogspot.com

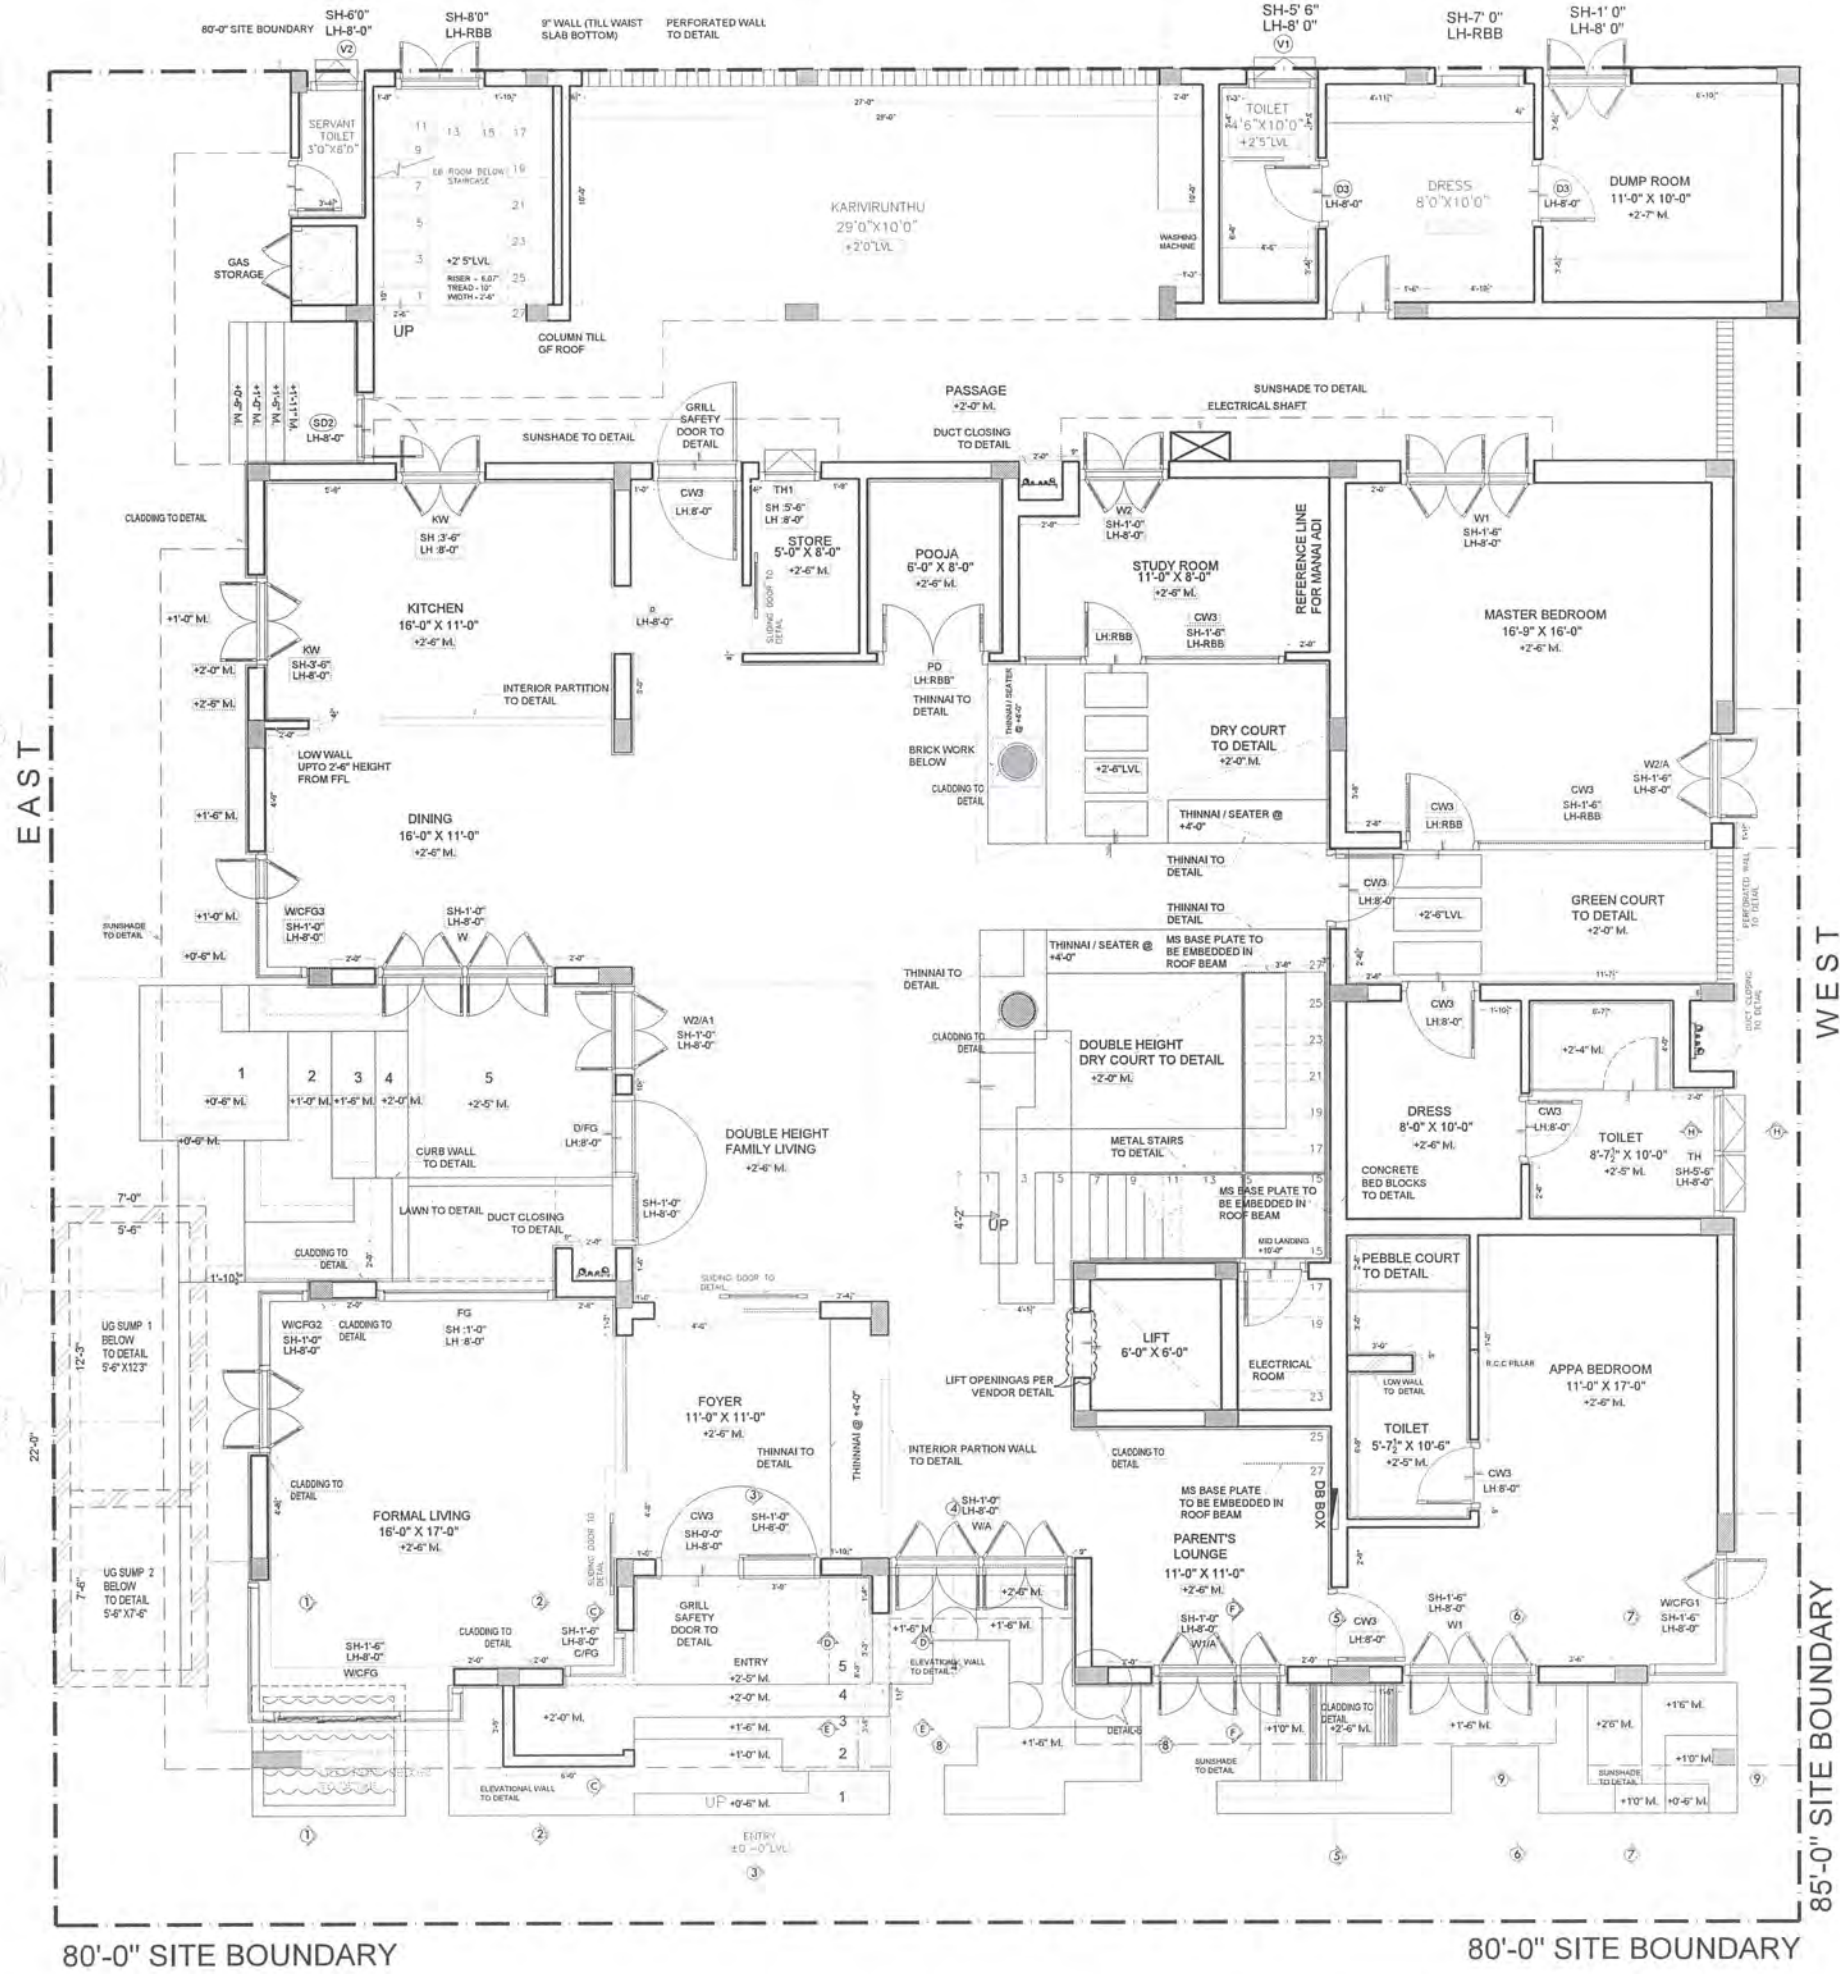

PROJECT

PROPOSED RESIDENCE FOR MR. ARJUNAN & FAMILY

DRAWING TITLE

GROUND FLOOR PART SECTIONS

MR. ARJUNAN



Junior Architect	Ar.Amirthavarshini
Senior Architect	Ar.Seethapathi
Chief Architect	Ar.Murali Murugan

SIGNATURE AND SEAL




MURALI ARCHITECTS

MURALI M.Arch., (McGill - Canada)

#142, Second Street, Kamaraj Avenue,
Adyar, Chennai - 20.
Ph - 044 - 24914225, 044 - 24413230, 044 - 24901910.
email: archmurali@hotmail.com
archaallo1@yahoo.co.in
archmurali1@gmail.com
www.muraliarchitects.blogspot.com

ARCHITECT

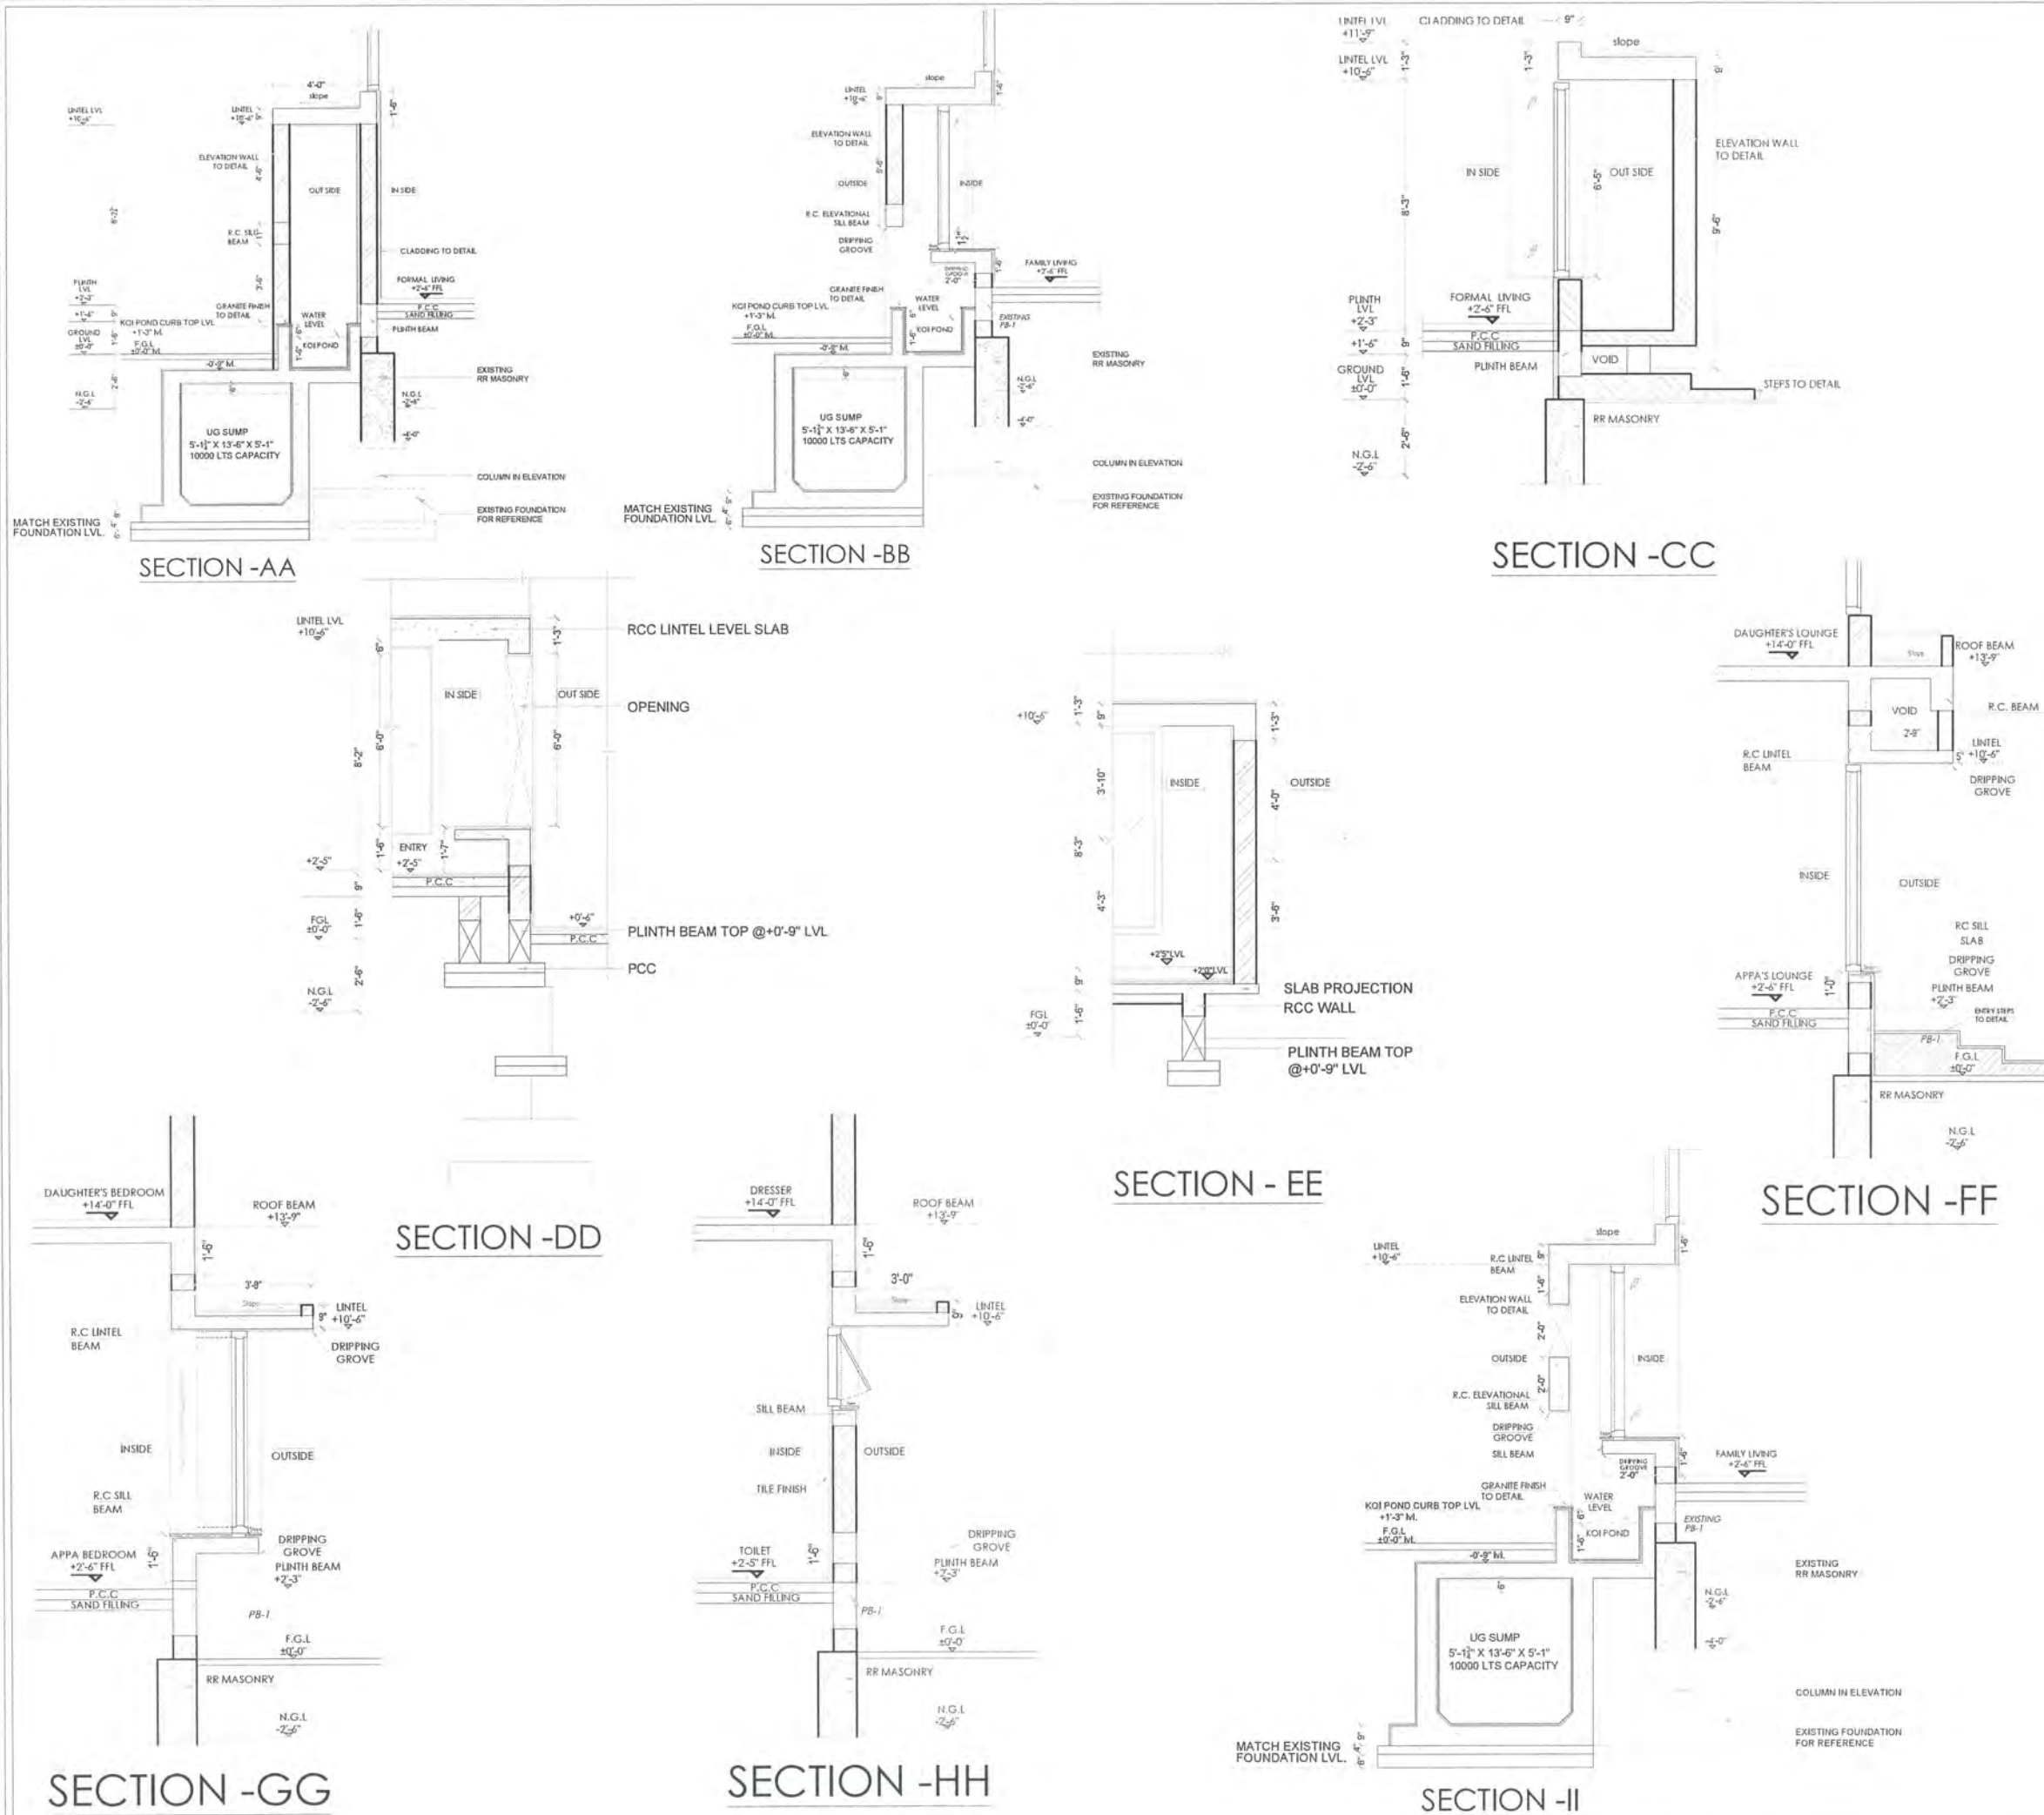

PROJECT

PROPOSED RESIDENCE FOR MR. ARJUNAN & FAMILY

DRAWING TITLE

FIRST FLOOR STILT BEAM LAYOUT

MR. ARJUNAN




Junior Architect	Ar.Amirthavarshini
Senior Architect	Ar.Seethapathi
Chief Architect	Ar.Murali Murugan

SIGNATURE AND SEAL




MURALI ARCHITECTS
MURALI M.Arch., (McGill - Canada)
#142, Second Street, Kamaraj Avenue,
Adyar, Chennai - 20.
Ph - 044 - 24914226, 044 - 24413230, 044 - 24901910.
email: archmurali@hotmail.com
archaaito1@yahoo.co.in
archmurali1@gmail.com
www.muraliarchitects.blogspot.com

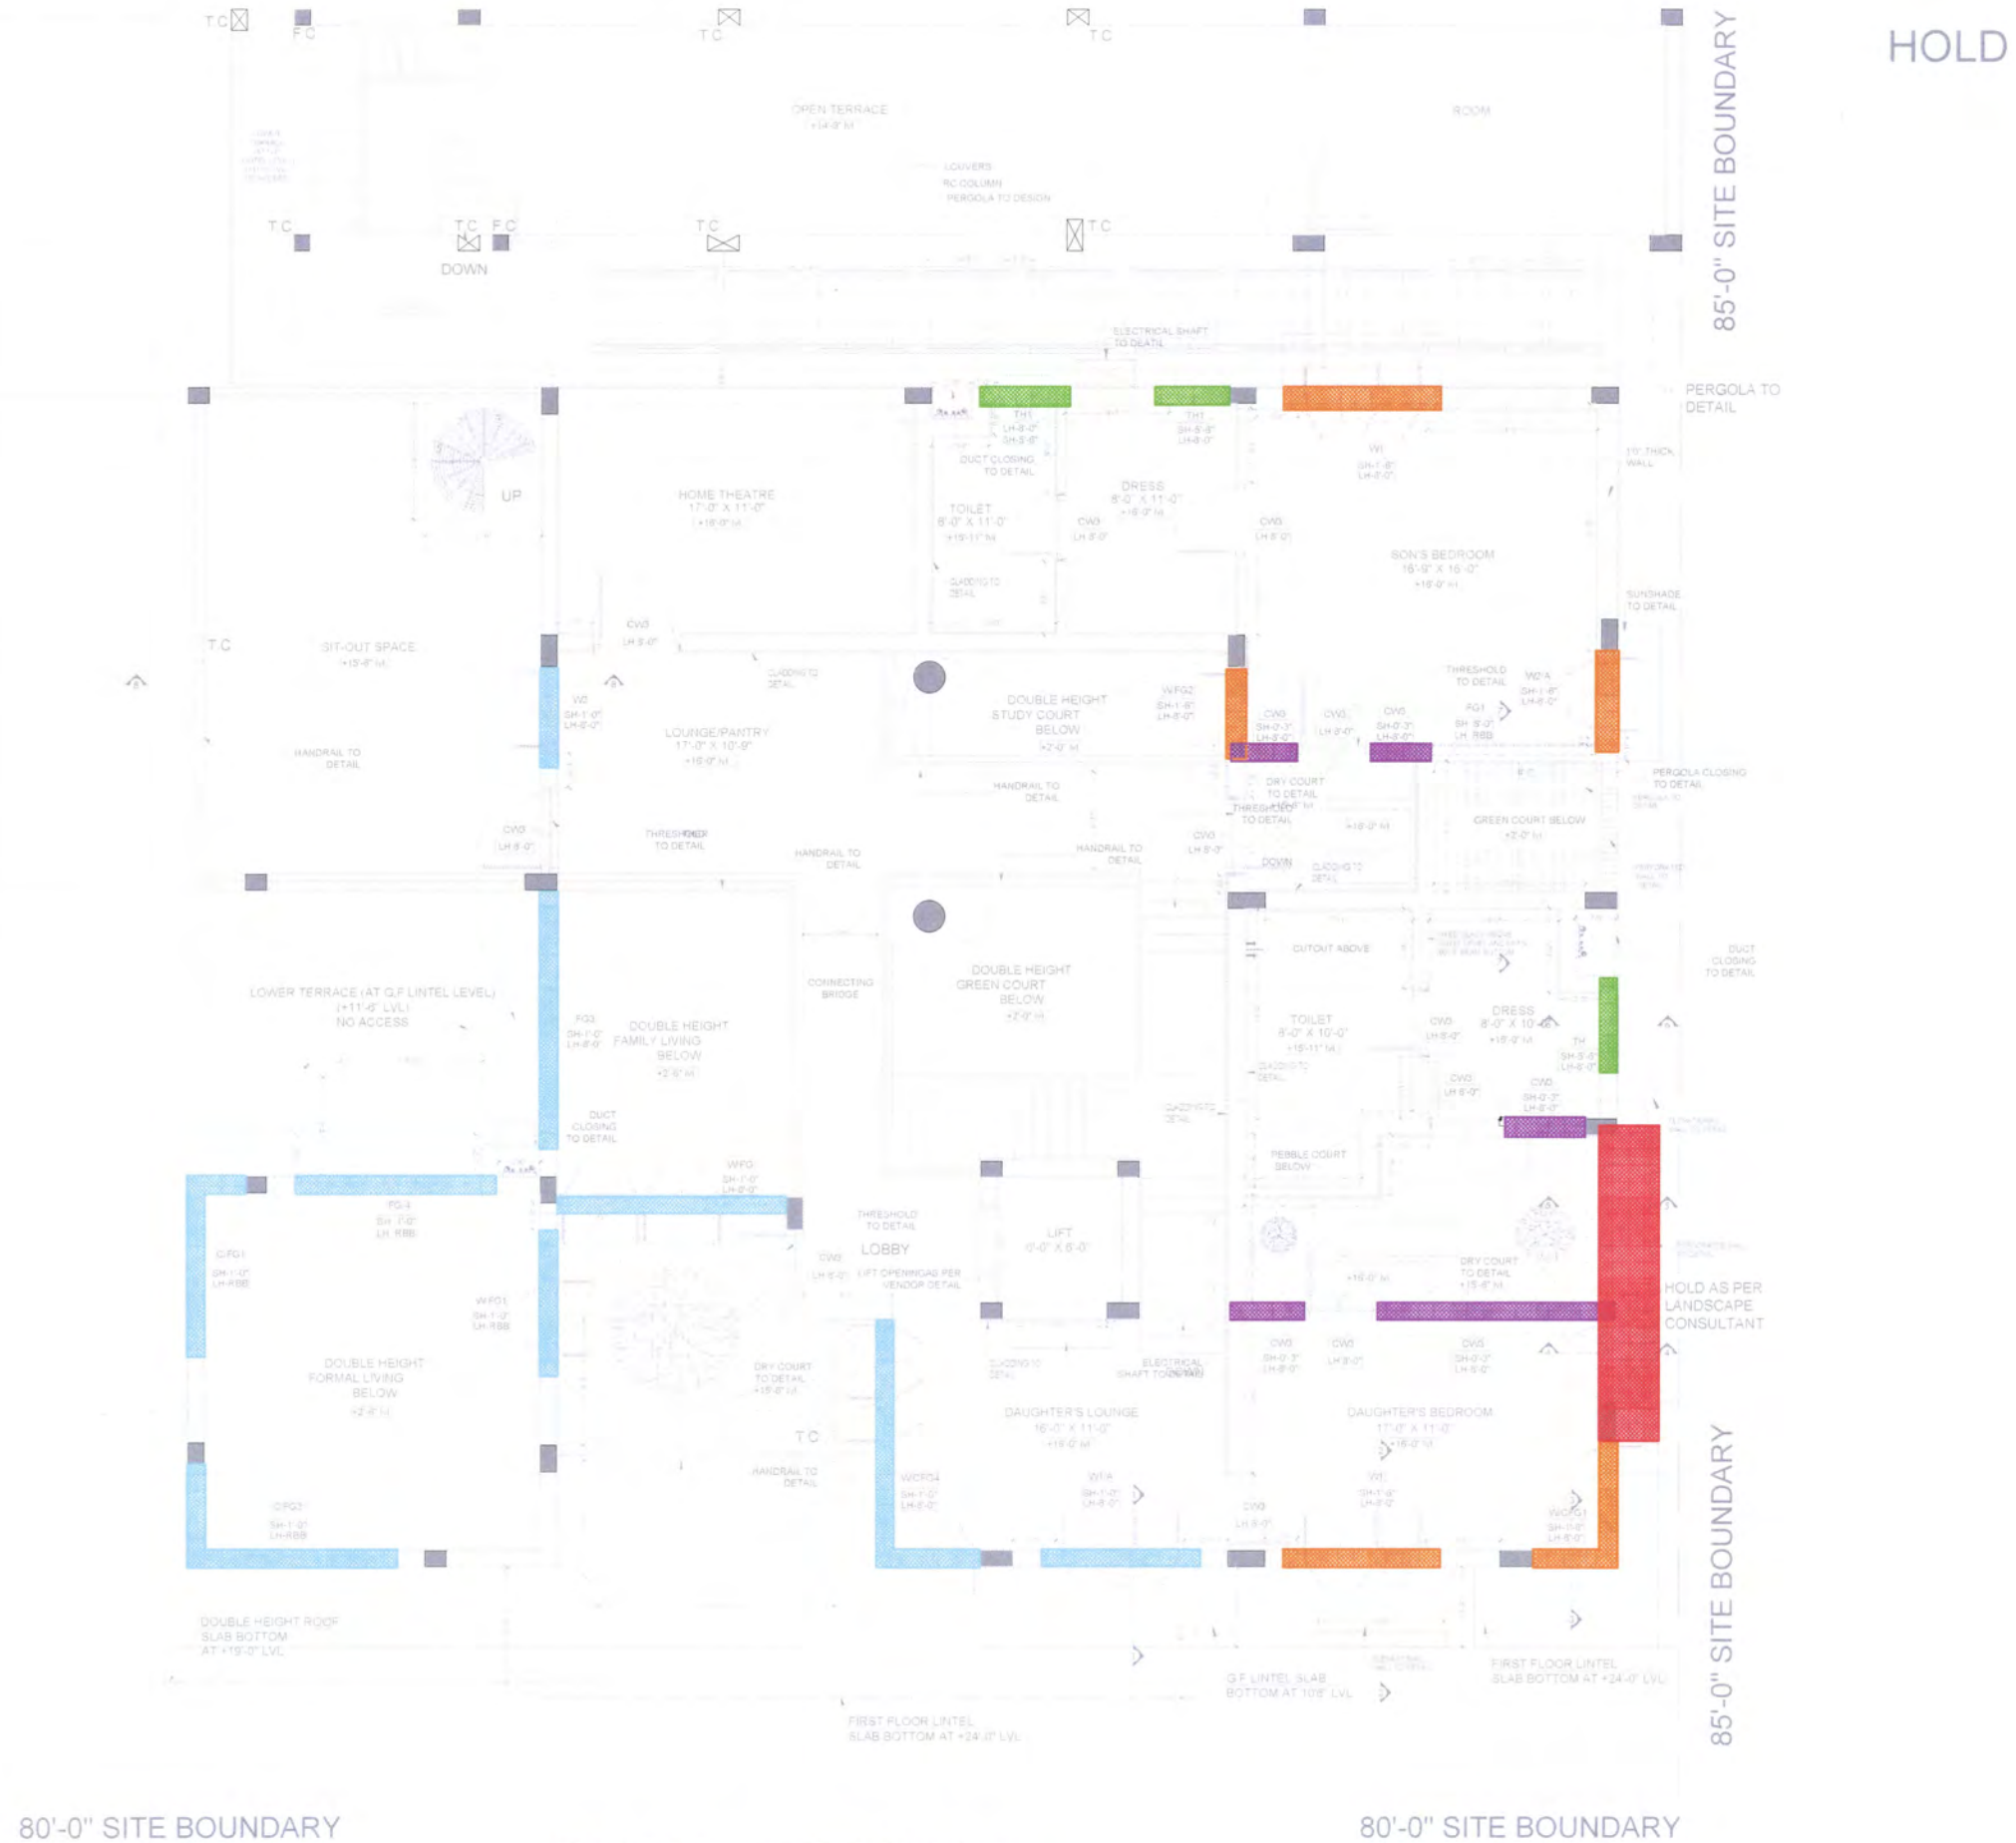

- 1'-0" SILL BEAM
- 1'-6" SILL BEAM
- 1'-6" SILL 9" BEAM
- 0'-3" SILL BEAM
- 5'-6" SILL BEAM

Gated Community
Balaswamy Residence
My Contrributions:
Joinery Elevations

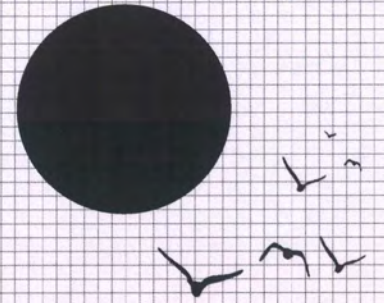

PROPOSED RESIDENCE FOR
MR . BALSAMY & FAMALY

GROUND FLOOR BRICK WORK

KEY PLAN

Junior Architect	Ar. Amirthavarshini
Senior Architect	Ar.Seethapathi
Chief Architect	Ar.Murali Murugan

SIGNATURE AND SEAL



MURALI ARCHITECTS

MURALI M.Arch.. (McGill - Canada)

#142, Second Street, Kamaraj Avenue,
Adyar, Chennai - 20.
Ph - 044 - 24914226, 044 - 24413230, 044 - 24901910.
email: archmurali@hotmail.com
archaalto1@yahoo.co.in
archmurali1@gmail.com
www.muraliarchitects.blogspot.com



SCHEDULE OF JOINERY - GROUND FLOOR		
TYPE	DESCRIPTION	SIZE
W1M	Main Door (Double Door)	(5'-0"X8'-0")
W2S	Double Door Cum Window (East Entrance)	(4'-0"X8'-6")+(6'-0"X8'-0")+(4'-0"X8'-0")
DDFG	Double Door Cum Fixed Glass (Family Living)	(4'-7'-0"X7'-0")+(6'-0"X7'-0")
D	Door (Rear Side Door)	(6'-0"X8'-0")
DFG	Door Cum Fixed Glass (Formal Living)	(4'-0"X8'-0")+(2'-10"X7'-0")
D1	Door (Bedroom, Dress, Court)	(3'-0"X8'-0")
D1TH	Door (Bedroom, Dress, Court)	(3'-0"X8'-0")
D1H	Door (Rear Side Court Entry Door)	(3'-0"X8'-0")
D2	Door (Toilet)	(3'-0"X8'-0")
D2H	Door (Toilet)	(3'-0"X8'-0")
D3	Door (Dump Room Toilet)	(2'-5"X8'-0")
D1FG/L	Door Cum Fixed Glass Above Linel	(3'-0"X8'-0")+(8'-10"X7'-0")
D1W3FG	Door cum Window and Fixed Glass	(3'-0"X8'-0")+(8'-7"X7'-0")
W1H	Window (Master Bedroom)	(8'-0"X8'-0")
W1H	Window (Makeup &Dress)	(6'-0"X8'-0")
W2H	Window (Makeup &Dress)	(4'-0"X8'-0")
W2	Window (Master Bedroom)	(4'-0"X7'-0")
W3CFGH	Window Cum Fixed Glass (Parents Bedroom)	(2'-3"X8'-0")+(1'-0"X8'-0")+(1'-0"X8'-0")+(2'-3"X8'-0")
W3H	Window (Parents Bedroom & Formal Living)	(2'-3"X8'-0")
W1CFGH2	Window Cum Corner Fixed Glass (Parents Lounge)	(2'-0"X8'-0")+(2'-3"X8'-0")
CFG	Cornier Fixed Glass (Foyer)	(3'-11"X7'-3")+(2'X1'3")
W2CFGH1	Window Cum Corner Fixed Glass (Formal Living)	(2'-0"X8'-0")+(1'-1"X8'-0")
W2CFGH2	Window Cum Corner Fixed Glass (Formal Living)	(2'-3"X8'-0")+(1'-3"X8'-0")
W3FGH1	Window Cum Fixed Glass (Formal Living)	(2'-3"X18'-2")+(2'-0"X18'-2")
W3FGH2	Window Cum Fixed Glass (Formal Living)	(2'-3"X8'-0")+(7'-0"X18'-0")
W3CFGH	Bay Window Cum Fixed Glass (Foyer)	(2'-3"X7'-3")+(2'-0"X7'-3")
W3FGH	Window Cum Fixed Glass (Pooja Ko Pond)	(2'-3"X7'-0")+(3'-3"X7'-0")
FGH1	Fixed Glass (Pooja)	(5'-0"X7'-0")+(5'-0"X7'-0")
KCFG	Kitchen Window	(4'-0"X4'-0")+(2'-X4'-0")
KW2A	Kitchen Window	(3'-1"X4'-0")
KW2CFG	Kitchen Window Cum Corner Fixed Glass	(3'-1"X4'-0")+(3'-0"X4'-0")+(4'-0"X4'-0")
KW3CFGH	Kitchen Window Cum Corner Fixed Glass	(2'-3"X7'-0")+(2'-4"X7'-0")+(2'-4"X7'-0")+(2'-3"X7'-0")
V	Ventilator (Toilet)	(6"-X2'-0")

PROPOSED RESIDENCE FOR
MR. BALSAMY & FAMILY

GROUND FLOOR JOINERY ELEVATIONS

SCHEDULE OF JOINERY - GROUND FLOOR			
TYPE	DESCRIPTION	SIZE	UNIT
MD	Main Door (Double Door)	(6'-0"X8'-0")	1
DDW2S	Double Door Cum Window (East Entrance)	(4'-0 1/2"X5'-0") (4'-0 1/2"X8'-0")	1
DDFG	Double Door Cum Fixed Glass (Family Living)	(4'-7 1/4"X7'-0") (5'-0 1/2"X7'-8")	1
D	Door (Rear Side Door)	(6'-0"X8'-0")	1
DFG	Door Cum Fixed Glass (Formal Living)	(4'-0"X8'-0") (2'-10 1/2"X7'-0")	1
D1	Door (Bedroom, Dress, Court)	(3'-4"X8'-0")	1
D1/H	Door (Bedroom, Dress, Court)	(3'-4"X8'-0")	2
D1/H	Door (Rear Side Court Entry Door)	(3'-4"X8'-0")	1
D2	Door (Toilet)	(3'-0"X8'-0")	1
D2/H	Door (Toilet)	(3'-0"X8'-0")	2
D3	Door (Damp Room Toilet)	(2'-4"X8'-0")	1
D1/FG/L	Door Cum Fixed Glass Above Linth	(3'-4"X8'-0") (8'-10 1/2"X2'-4")	1
D1/W3/FG	Door cum Window and Fixed Glass	(3'-4"X8'-0") (8'-7 1/2"X7'-0")	1
W1H	Window (Master Bedroom)	(6'-0"X8'-0")	1
W1H	Window (Makeup &Dress)	(6'-0"X8'-0")	1
W2H	Window (Makeup &Dress)	(4'-0"X8'-0")	1
W2	Window (Master Bedroom)	(4'-0"X7'-0")	2
W3/CFG/H	Window Cum Fixed Glass (Parents Bedroom)	(2'-3"X8'-0") (1'-6 1/2"X8'-0") (2'-3"X8'-0")	1
W3/H	Window (Parents Bedroom & Formal Living)	(2'-3"X8'-0")	2
W1/CFG/H2	Window Cum Corner Fixed Glass (Parents Lounge)	(2'-0 1/2"X8'-0") (2'-3"X8'-0")	1
CFG	Corner Fixed Glass (Foyer)	(3'-11 1/4"X7'-0") (2'-1"X7'-0")	1
W2/CFG/H1	Window Cum Corner Fixed Glass (Formal Living)	(2'-3"X8'-0") (2'-3"X8'-0") (4'-0"X8'-0")	1
W3/CFG/H2	Window Cum Corner Fixed Glass (Formal Living)	(2'-3"X8'-0") (1'-11"X8'-0") (6'-0"X1'-0")	1
W3/FG/H1	Window Cum Fixed Glass (Formal Living)	(2'-3"X18'-0") (2'-4"X18'-0")	1
W3/FG/H2	Window Cum Fixed Glass (Formal Living)	(2'-3"X8'-0") (7'-10 1/2"X8'-0")	1
W3/W3/FG/H	Bay Window Cum Fixed Glass (Foyer)	(2'-3"X7'-3") (2'-0"X7'-3")	1
W3/FG/H	Window Cum Fixed Glass (Poola Kai Pond)	(2'-3"X7'-0") (2'-3"X7'-0")	1
FG/H	Fixed Glass (Poola)	(5'-0 1/2"X7'-0") (5'-0 1/2"X7'-0")	1
KCFG	Kitchen Window	(4'-0 1/2"X4'-0") (2'-1"X4'-0")	1
KW2A	Kitchen Window	(3'-0"X4'-0")	1
W2/CFG	Kitchen Window Cum Corner Fixed Glass	(3'-1"X6'-0") (3'-0 1/2"X4'-0") (4'-0"X4'-0")	1
KW3/CFG/H	Kitchen Window Cum Corner Fixed Glass	(2'-3"X7'-0") (2'-4 1/2"X7'-0") (2'-3"X7'-0")	1
V	Ventilator (Toilet)	(6'-3"X2'-0")	1

Junior Architect	Ar. Amirthavarshini
Senior Architect	Ar.Seethapathi
Chief Architect	Ar.Murali Murugan

SIGNATURE AND SEAL



MURALI ARCHITECTS

MURALI M.Arch., (McGill - Canada)

#142, Second Street, Kamaraj Avenue,
Adyar, Chennai - 20.
Ph - 044 - 24914226, 044 - 24413230, 044 - 24901910,
email: archmurali@hotmail.com
archaalto1@yahoo.co.in
archmurali1@gmail.com
www.muraliarchitects.blogspot.com

ARCHITECT

PROJECT

PROPOSED RESIDENCE FOR
MR. BALSAMY & FAMILY

DRAWING TITLE

MEZZANINE FLOOR BRICK WORK



MR. BALSAMY

KEY PLAN

Junior Architect Ar. Amirthavarshini
Senior Architect Ar. Seethapathi
Chief Architect Ar. Murali Murugan

SIGNATURE AND SEAL
MURALI ARCHITECTS
Chennai
600 020
Date.....
044 24901810 24914226

MURALI ARCHITECTS
MURALI M.Arch., (McGill - Canada)
#142, Second Street, Kamaraj Avenue,
Adyar, Chennai - 20.
Ph - 044 - 24914226, 044 - 24413230, 044 - 24901810,
email: archmurali@hotmail.com
archaallo1@yahoo.co.in
archmurali1@gmail.com
www.muraliarchitects.blogspot.com

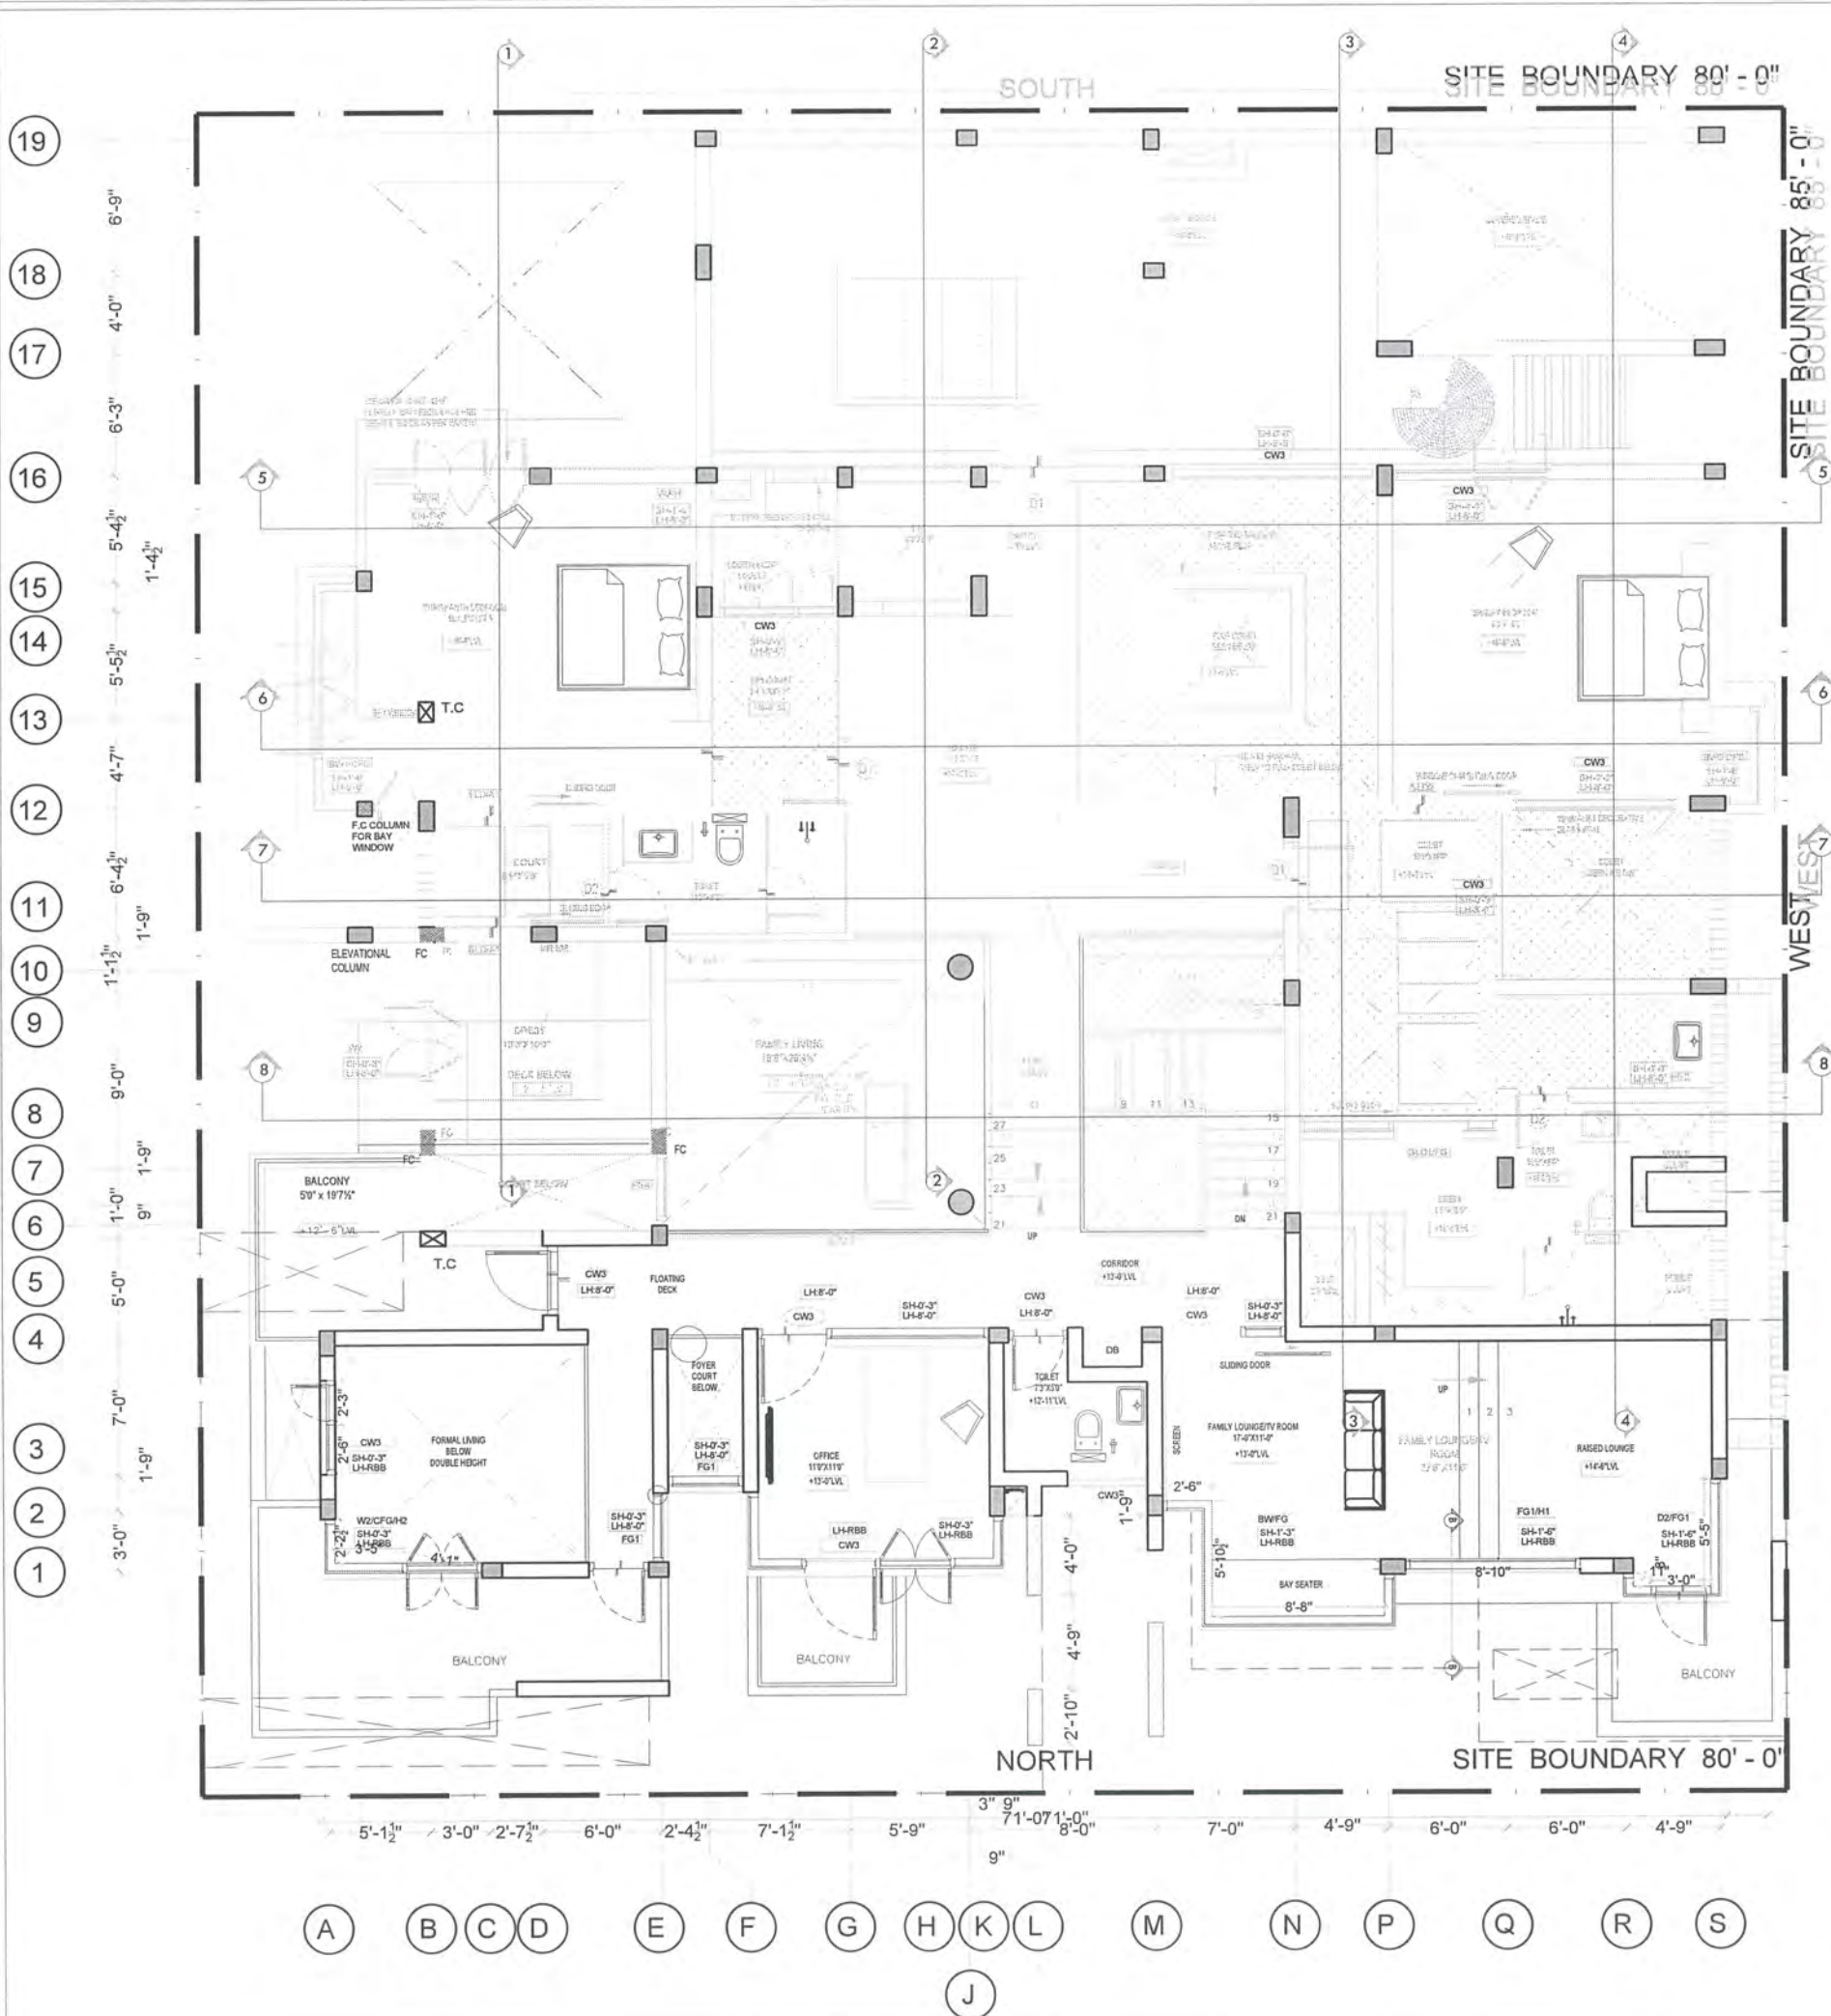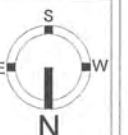

SCHEDULE OF JOINERY - MEZZANINE FLOOR

TYPE	DESCRIPTION	SIZE	NO
SLD/FG1	Sliding Door cum Fixed Window (Office)	(4'-0" X 8'-0") + (7'-0" X 7'-9")	1No
SLD/FG2	Sliding Door cum Fixed Window (Family Lounge)	(4'-0" X 8'-0") + (2'-3" X 7'-9")	1No
D/W2/CFG/H	Sliding Door cum Fixed Window (Office)	(4'-0" X 10'-0") + (4'-0" X 9'-6") (3'-11" X 9'-6") + (2'-1" X 9'-6")	1No
D1	Door	(3'-6" X 8'-0")	1No
D2	Door	(3'-0" X 8'-0")	1No
V	Ventilator (Toilet)	(4'-0" X 3'-0")	1No
W2	Window (Family Lounge)	(4'-0" X 7'-9")	1No
CFG/H3	Corner Fixed Glass (Raised Lounge	3'-11" X 7'-0" (3'-11" X 7'-0")	1No
FG1	Fixed Glass (Court)	(3'-6" X 7'-9")	1No
FG2	Fixed Glass (Foyer Below)	(3'-3" X 7'-9")	1No
W3/FG/H2	FORMAL LIVING BELOW DOUBLE HEIGHT	(2'-3" X 9'-6") + (2'-6" X 9'-6")	1No
FG1/H1	FAMILY LOUNGE	(8'-10" X 9'-6")	1No
W2/CFG/H2	FORMAL LIVING	(2'-12" X 9'-3") + (3'-5" X 9'-3") + (4'-0" X 9'-3")	1No

PROJECT


PROPOSED RESIDENCE FOR
MR. BALSAMY & FAMILY

DRAWING TITLE

MEZZANINE FLOOR JOINERY
ELEVATIONS

MR. BALSAMY

KEY PLAN

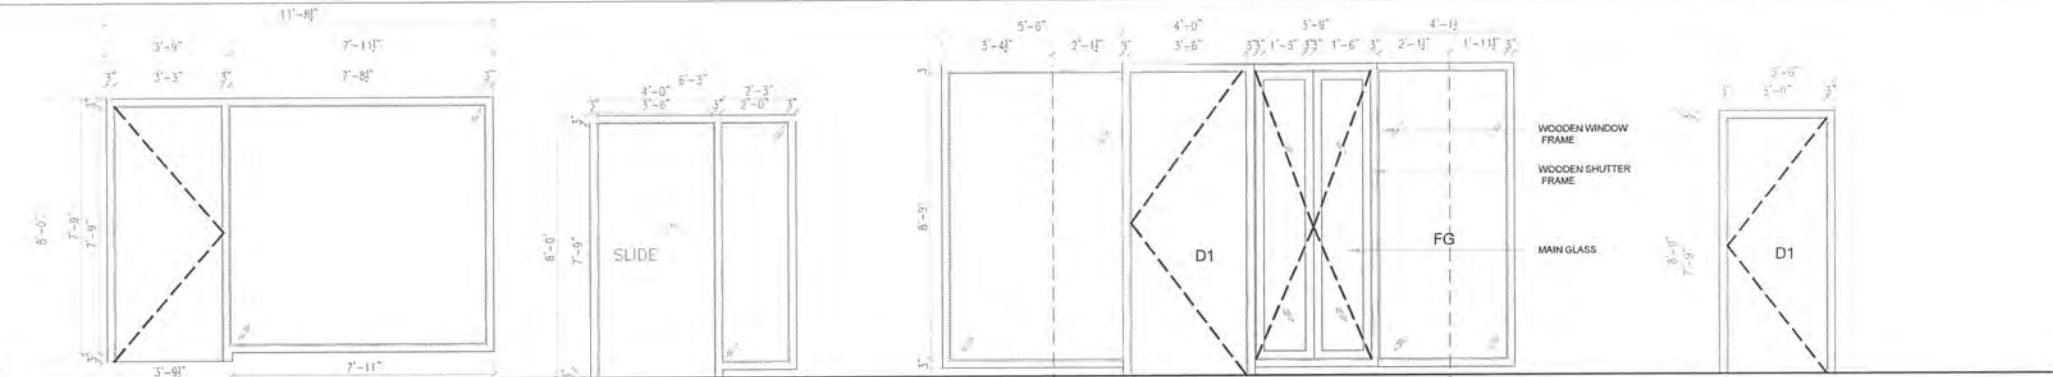


NAME : D1/FG1 (WOOD)
SIZE : (3'-9"X8'-0")+(7'-11 1/2"x7'-9")
LOCATION : Office
NO'S : 1NO
SILL : 1'-0"
LINTEL : 8'-0"
MAIN FRAME : 6"x3"
SIZE :

NAME : SLD/FG2 (WOOD)
SIZE : (4'-0"X8'-0")+(2'-3"X7'-9")
LOCATION : Family Lounge
NO'S : 1NO
SILL : 1'-0"
LINTEL : 8'-0"
MAIN FRAME : 6"x3"
SIZE :

NAME : D/W2/CFG/H (WOOD)
SIZE : (3'-4 1/2"x9'-6")+(2'-1 1/2"x9'-3")
(3'-9 1/2"x9'-3")+(4'-0" "x9'-6")
(2'-11 1/2"x9'-3")+(1'-11 1/2"x9'-3")
LOCATION : OFFICE
NO'S : 1 NO
SILL : 0'-0"
LINTEL : RBB
MAIN FRAME : 6"x3"
SIZE :

NAME : D1 (WOOD)
SIZE : (3'-6"X8'-0")
LOCATION : FLOATING DECK
NO'S : 1 NO
SILL : 0'-0"
LINTEL : 8'-0"
MAIN FRAME : 5"x3"
SIZE :

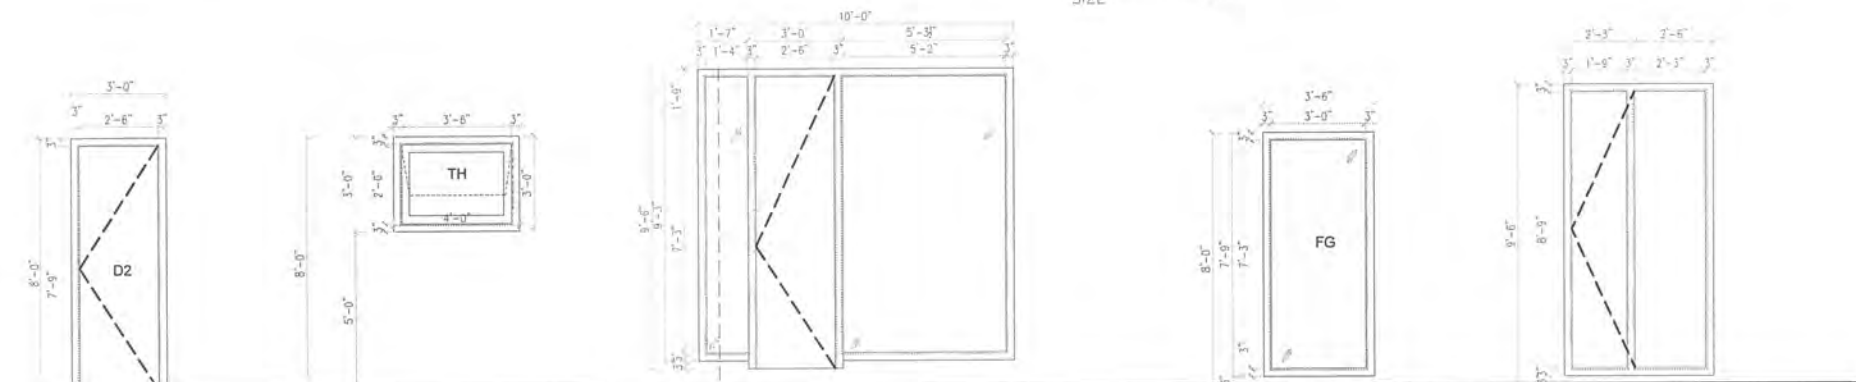


NAME : D2 (WOOD)
SIZE : (3'-0"X8'-0")
LOCATION : COMMON TOILET, BALCONY
NO'S : 2 NOS
SILL : 0'-0"
LINTEL : 8'-0"
MAIN FRAME : 5"x3"
SIZE :

NAME : V (WOOD)
SIZE : (4'-0"X3'-0")
LOCATION : COMMON TOILET
NO'S : 1NO
SILL : 5'-6"
LINTEL : 8'-0"
MAIN FRAME : 6"x3"
SIZE :

NAME : CFG/H3 (WOOD)
SIZE : (8"X7'-9")+(3'-11"X8'-0")+(5'-5"X8'-0")
LOCATION : RAISED LOUNGE
NO'S : 1NO
SILL : 1'-0"
LINTEL : RBB
MAIN FRAME : 6"x3"
SIZE :

NAME : FG1 (WOOD)
SIZE : (3'-6"X7'-9")
LOCATION : COURT
NO'S : 1NO
SILL : 1'-0"
LINTEL : 8'-0"
MAIN FRAME : 6"x3"
SIZE :

NAME : W3/FG/H2
SIZE : (2'-3" X 9'-6")+(2'-6" X 9'-6")
LOCATION : FORMAL LIVING BELOW
DOUBLE HEIGHT
NO'S : 1NO
SILL : 0'-3"
LINTEL : RBB
MAIN FRAME : 3"x6"
SIZE :

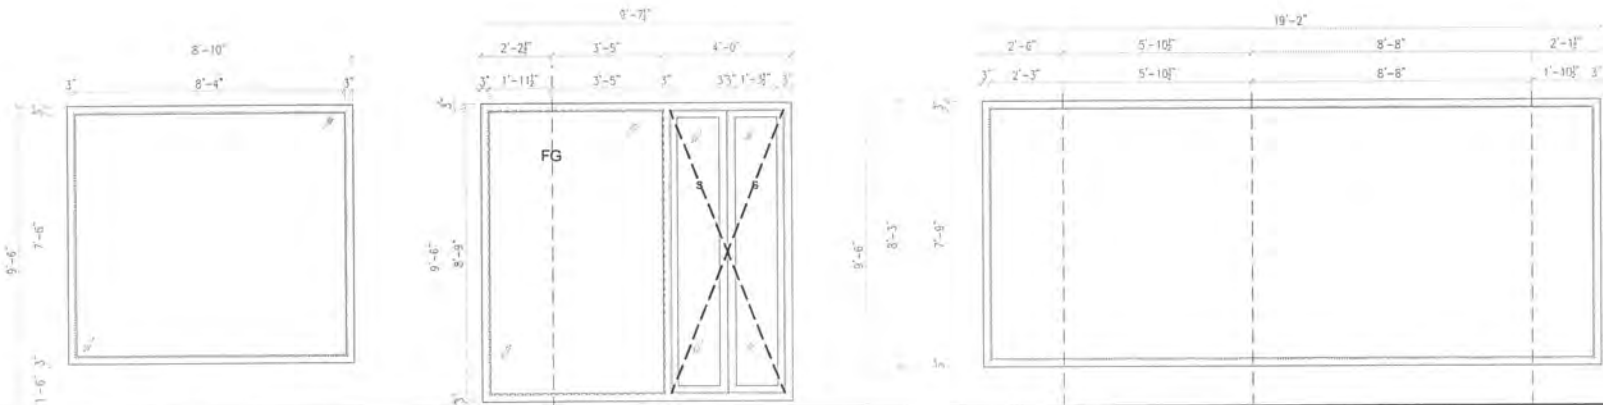

NAME : FG1/H1
SIZE : (8'-10" X 9'-6")
LOCATION : FAMILY LOUNGE/TV ROOM
NO'S : 1NO
SILL : 1'-6"
LINTEL : RBB
MAIN FRAME : 3"x6"
SIZE :

NAME : W2/CFG/H2 (WOOD)
SIZE : (2'-0 1/2" X 8'-6")+(3'-2" X 8'-6")
(4'-0" X 8'-6")
LOCATION : FORMAL LIVING
NO'S : 1NO
SILL : 0'-3"
LINTEL : RBB
MAIN FRAME : 3"x6"
SIZE :

NAME : BW/FG
SIZE : (2'-6"X8'-3")+(5'-10 1/2"X8'-3")+(8'-8"X8'-3")+(2'-1 1/2"X8'-3")
LOCATION : FAMILY LOUNGE/TV ROOM
NO'S : 1NO
SILL : 1'-3"
LINTEL : RBB
MAIN FRAME : 3"x6"
SIZE :

SCHEDULE OF JOINERY - MEZZANINE FLOOR

TYPE	DESCRIPTION	SIZE	NO
SLD/FG1	Sliding Door cum Fixed Window (Office)	(4'-0"X8'-0")+(7'-0"x7'-9")	1No
SLD/FG2	Sliding Door cum Fixed Window (Family Lounge)	(4'-0"X8'-0")+(2'-3"X7'-9")	1No
D/W2/CFG/H	Sliding Door cum Fixed Window (Office)	(4'-0"x10'-0")+(4'-0"x9'-6") (3'-11"x9'-6")+(2'-1 "x9'-6")	1No
D1	Door	(3'-6"X8'-0")	1No
D2	Door	(3'-0"X8'-0")	1No
V	Ventilator (Toilet)	(4'-0"X3'-0")	1No
W2	Window (Family Lounge)	(4'-0"X7'-9")	1No
CFG/H3	Corner Fixed Glass (Raised Lounge	(3'-11" X 7'-0")-(3'-11" X 7'-0")	1No
FG1	Fixed Glass (Court)	(3'-6"X7'-9")	1No
FG2	Fixed Glass (Foyer Below)	(3'-3"X7'-9")	1No
W3/FG/H2	FORMAL LIVING BELOW DOUBLE HEIGHT	(2'-3" X 9'-6")+(2'-6" X 9'-6")	1No
FG1/H1	FAMILY LOUNGE	(8'-10" X 9'-6")	1No
W2/CFG/H2	FORMAL LIVING	(2'-2 1/2" X 9'-3")+(3'-5"X9'-3")+(4'-0" X 9'-3")	1No



MURALI ARCHITECTS

MURALI M.Arch., (McGill - Canada)
#142, Second Street, Kamaraj Avenue,
Adyar, Chennai - 20.
Ph - 044 - 24914226, 044 - 24413230, 044 - 24901910,
email: archmurali@hotmail.com
archaalt1@yahoo.co.in
archmurali1@gmail.com
www.muraliarchitects.blogspot.com



PROJECT

PROPOSED RESIDENCE FOR
MR. BALSAMY & FAMILY

DRAWING TITLE

FIRST FLOOR BRICK WORK

MR. BALSAMY

KEY PLAN

Junior Architect	Ar. Amirthavarshini
Senior Architect	Ar. Seethapathi
Chief Architect	Ar. Murali Murugan

SIGNATURE AND SEAL




MURALI ARCHITECTS

MURALI M. Arch., (McGill - Canada)

#142, Second Street, Kamaraj Avenue,
Adyar, Chennai - 20.
Ph - 044 - 24914226, 044 - 24413230, 044 - 24901910.
email: archmurali@hotmail.com
archaallo1@yahoo.co.in
archmurali1@gmail.com
www.muraliarchitects.blogspot.com



ARCHITECT

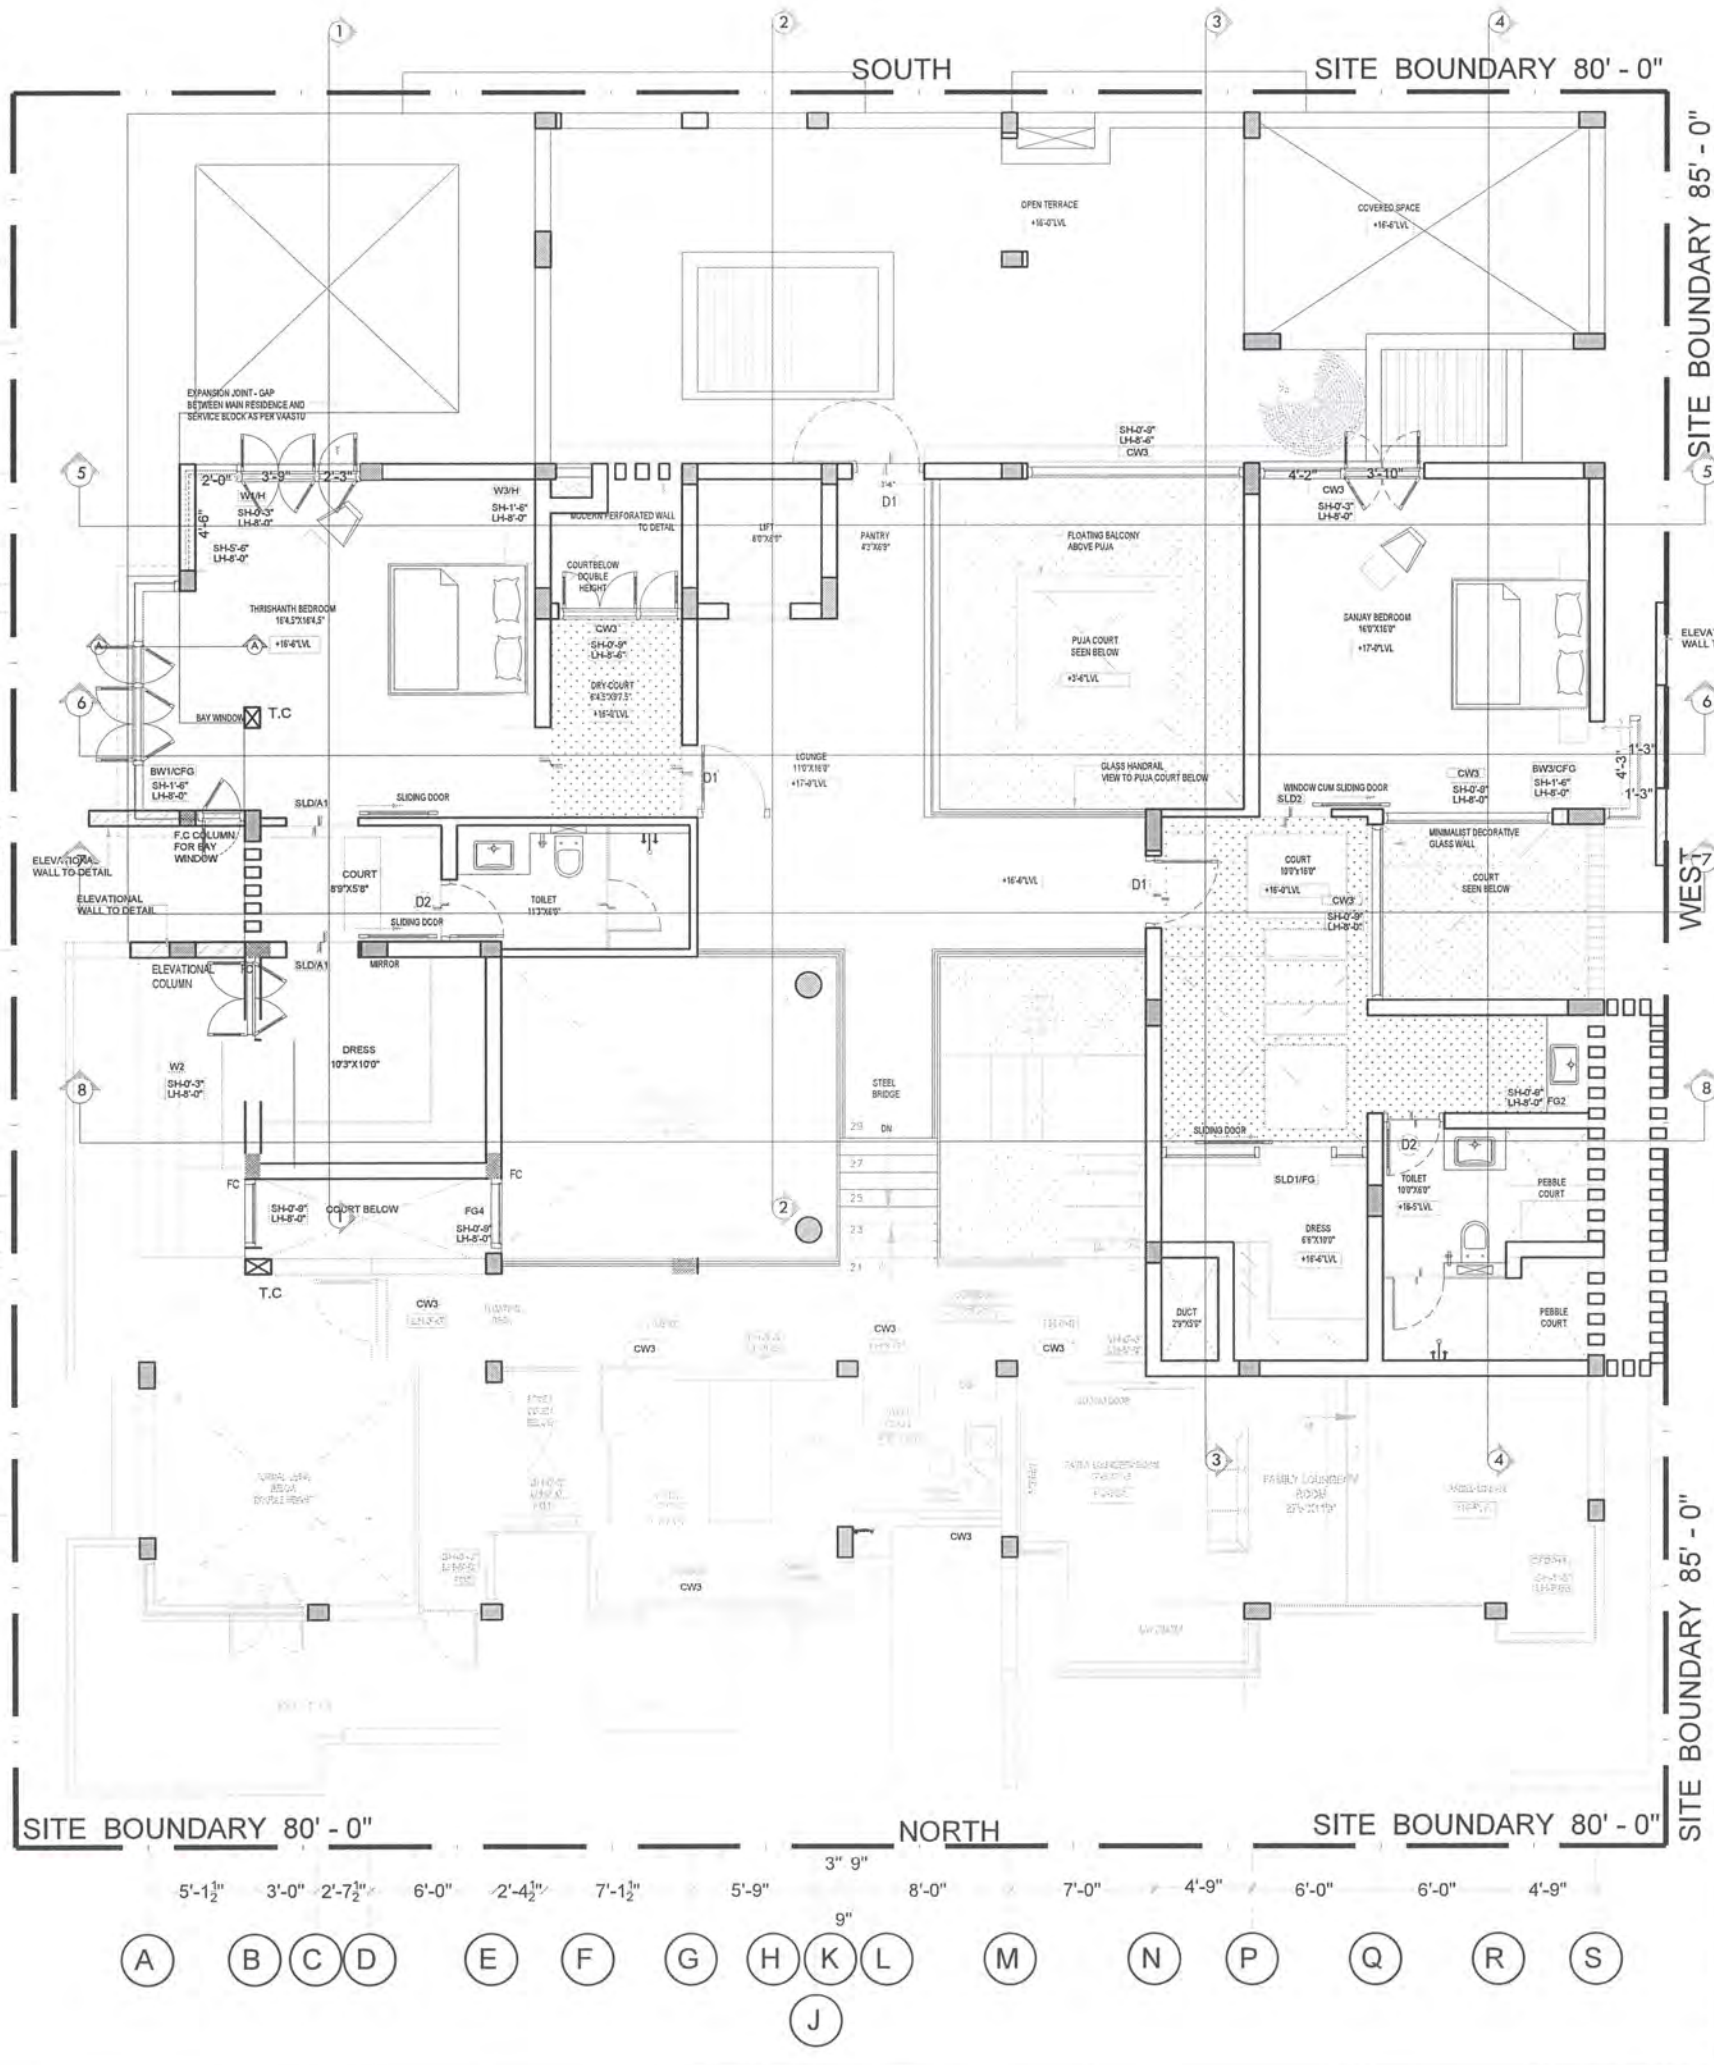

SCHEDULE OF JOINERY - FIRST FLOOR			
TYPE	DESCRIPTION	SIZE	NO
D1	Door (Bedroom, Rear Side)	(3'-6"X8'-0")	3Nos
D2	Door (Toilet)	(3'-0"X8'-0")	2Nos
SLD1A1	Sliding Door (Thirishanth Court, dress, Sanjay Court)	(4'-6"X8'-0")	3Nos
SLD1/FG	Sliding Door cum Fixed Window (Sanjay Dress)	(4'-8"X7'-9")+(3'-6"X8'-0") (1'-9"X7'-9")	1No
W1/H	Window (Thirishanth Bedroom)	(2'-3"X7'-9")+(3'-9"X7'-9") (2'-0"X2'-6")+(4'-6"X2'-6") (2'-3"X6'-6")+(2'-3"X6'-6")	1No
BW1/CFG	Window (Thirishanth Bedroom)	(2'-2"X6'-6")+(6'-0"X6'-6") (2'-5"X6'-6")+(1'-9"X6'-6")	1No
W3/FG2/H	Window cum Fixed Glass (Sanjay Bedroom)	(4'-2"X7'-9")+(3'-10"X7'-9")	1No
BW3/CFG	Bay Window Cum Corner Fixed Glass (Sanjay Bedroom)	(1'-3"X6'-6")+(4'-3"X6'-6") (1'-3"X6'-6")	1No
FG2/H	Fixed Glass (Pebble Court)	(3'-3"X7'-9")	1No
FG5/H	Fixed Glass (Pebble Court)	(8'-3"X7'-9")	1No
FG6/H	Fixed Glass (Sanjay Court)	(8'-6"X7'-9")	1No

PROJECT


PROPOSED RESIDENCE FOR
MR. BALSAMY & FAMILY

DRAWING TITLE


FIRST FLOOR JOINERY
ELEVATIONS

MR. BALSAMY

KEY PLAN

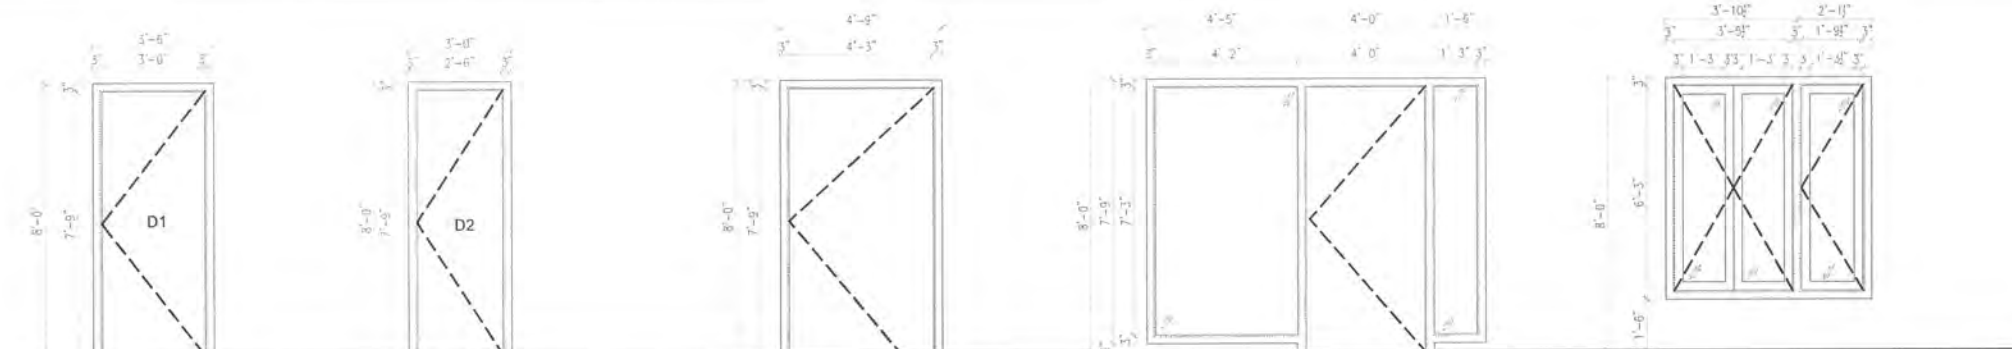

NAME : D1 (WOOD)	NAME : D2 (WOOD)	NAME : SLD/A1 (WOOD)	NAME : SLD1/FG (WOOD)	NAME : W1/H (WOOD)
SIZE : (3'-6"X8'-0")	SIZE : (3'-0"X8'-0")	SIZE : (4'-9"X8'-0")	SIZE : (4'-5"X7'-9")+(4'-0"X8'-0")+(1'-6"X7'-9")	SIZE : (6'-0"X6'-6")
LOCATION : Bedroom,Rear Side	LOCATION : Bedroom,Rear Side	LOCATION : Sliding Door(Thirshanth Court)	LOCATION : Sanjay Dress	LOCATION : Window (Thirshanth Bedroom)
NO'S : 3NO	NO'S : 2NO	NO'S : 1NO	NO'S : 1NO	NO'S : 1NO
SILL : 1'-0"	SILL : 1'-0"	SILL : 1'-0"	SILL : 1'-0"	SILL : 1'-0"
LINTEL : 8'-0"	LINTEL : 8'-0"	LINTEL : 8'-0"	LINTEL : 8'-0"	LINTEL : 8'-0"
MAIN FRAME SIZE : 6"x3"	MAIN FRAME SIZE : 6"x3"	MAIN FRAME SIZE : 6"x3"	MAIN FRAME SIZE : 6"x3"	MAIN FRAME SIZE : 6"x3"

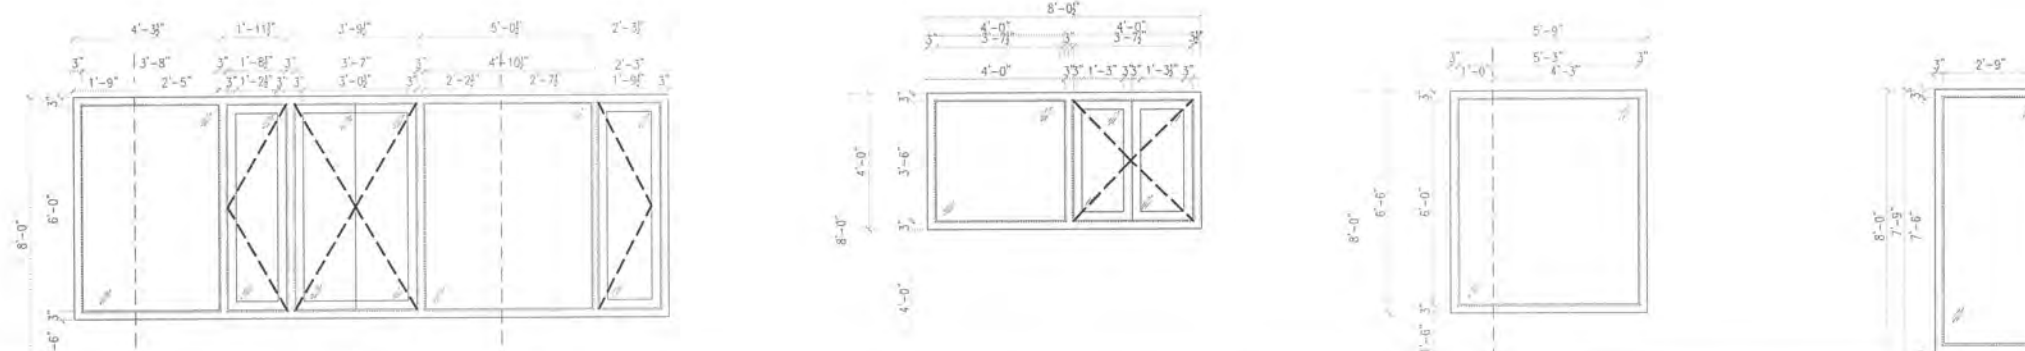

NAME : BW1/CFG (WOOD)	NAME : W3/FG2/H (WOOD)	NAME : BW3/CFG (WOOD)	NAME : FG2/H (WOOD)
SIZE : (2'-3"X6'-6")+(2'-7 1/2"X6'-6")	SIZE : (4'-0"X6'-0")+(4'-0"X6'-0")	SIZE : (1'-3"X6'-6")+(4'-6"X6'-6")	SIZE : (3'-3"X7'-9")
LOCATION : Window (Thirshanth Bedroom)	LOCATION : Window cum Fixed Glass (Sanjay Bedroom)	LOCATION : Bay Window Cum Corner Fixed Glass(Sanjay Bedroom)	LOCATION : Fixed Glass (Pebble Court)
NO'S : 1NO	NO'S : 1NO	NO'S : 1NO	NO'S : 1NO
SILL : 1'-0"	SILL : 1'-0"	SILL : 1'-0"	SILL : 1'-0"
LINTEL : 8'-0"	LINTEL : 8'-0"	LINTEL : 8'-0"	LINTEL : 8'-0"
MAIN FRAME SIZE : 6"x3"	MAIN FRAME SIZE : 6"x3"	MAIN FRAME SIZE : 6"x3"	MAIN FRAME SIZE : 6"x3"



NAME : FG5/H (WOOD)	NAME : FG6/H (WOOD)
SIZE : (8'-3"X7'-9")	SIZE : (8'-6"X7'-9")
LOCATION : Fixed Glass (Pebble Court)	LOCATION : Fixed Glass (Sanjay Court)
NO'S : 1NO	NO'S : 1NO
SILL : 1'-0"	SILL : 1'-0"
LINTEL : 8'-0"	LINTEL : 8'-0"
MAIN FRAME SIZE : 6"x3"	MAIN FRAME SIZE : 6"x3"

SCHEDULE OF JOINERY - FIRST FLOOR


TYPE	DESCRIPTION	SIZE	NO
D1	Door (Bedroom ,Rear Side)	(3'-6"X8'-0")	3Nos
D2	Door (Toilet)	(3'-0"X8'-0")	2Nos
SLD/A1	Sliding Door(Thirshanth Court, dress,Sanjay Court)	(4'-6"X8'-0")	3Nos
SLD1/FG	Sliding Door cum Fixed Window (Sanjay Dress)	(4'-8X7'-9")+(3'-6"X8'-0") (1'-9"X7'-9")	1No
W1/H	Window (Thirshanth Bedroom)	(2'-3"X7'-9")+(3'-9"X7'-9")+(2'-0"X2'-6")+(4'-6"X2'-6") (2'-3"X6'-6")+(2'-7 1/2"X6'-6")	1No
BW1/CFG	Window (Thirshanth Bedroom)	(2'-2 1/2"X6'-6")+(6'-0"X6'-6") (2'-5"X6'-6")+(1'-9"X6'-6")	1No
W3/FG2/H	Window cum Fixed Glass (Sanjay Bedroom)	(4'-2"X7'-9")+(3'-10"X7'-9")	1No
BW3/CFG	Bay Window Cum Corner Fixed Glass(Sanjay Bedroom)	(1'-3"X6'-6")+(4'-3"X6'-6") (1'-3"X6'-6")	1No
FG2/H	Fixed Glass (Pebble Court)	(3'-3"X7'-9")	1No
FG5/H	Fixed Glass (Pebble Court)	(8'-3"X7'-9")	1No
FG6/H	Fixed Glass (Sanjay Court)	(8'-6"X7'-9")	1No



MURALI ARCHITECTS

MURALI M.Arch., (McGill - Canada)

#142, Second Street, Kamaraj Avenue,
Adyar, Chennai - 20.
Ph - 044 - 24914226, 044 - 24413230, 044 - 24801910.
email.archmurali@hotmail.com
archaalto1@yahoo.co.in
archmurali1@gmail.com
www.muraliarchitects.blogspot.com

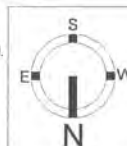

Gated Community
Rajakannan Residence
My Contrributions:
Sections



PROJECT

PROPOSED RESIDENCE FOR
GATED COMMUNITY
- RAJAKANNAN RESIDENCE

DRAWING TITLE

GROUND FLOOR PLAN

MR. RAJKANNAN



KEY PLAN

Junior Architect	Ar.Deepak
Senior Architect	Ar.Seethapathi
Chief Architect	Ar.Murali Murugan


SIGNATURE AND SEAL




MURALI ARCHITECTS

MURALI M.Arch., (McGill - Canada)

#142, Second Street, Kamaraj Avenue,
Adyar, Chennai - 20.
Ph - 044 - 24914226, 044 - 24413230, 044 - 24901910.
email: archmurali@hotmail.com
archaallo1@yahoo.co.in
archmurali1@gmail.com
www.muraliarchitects.blogspot.com

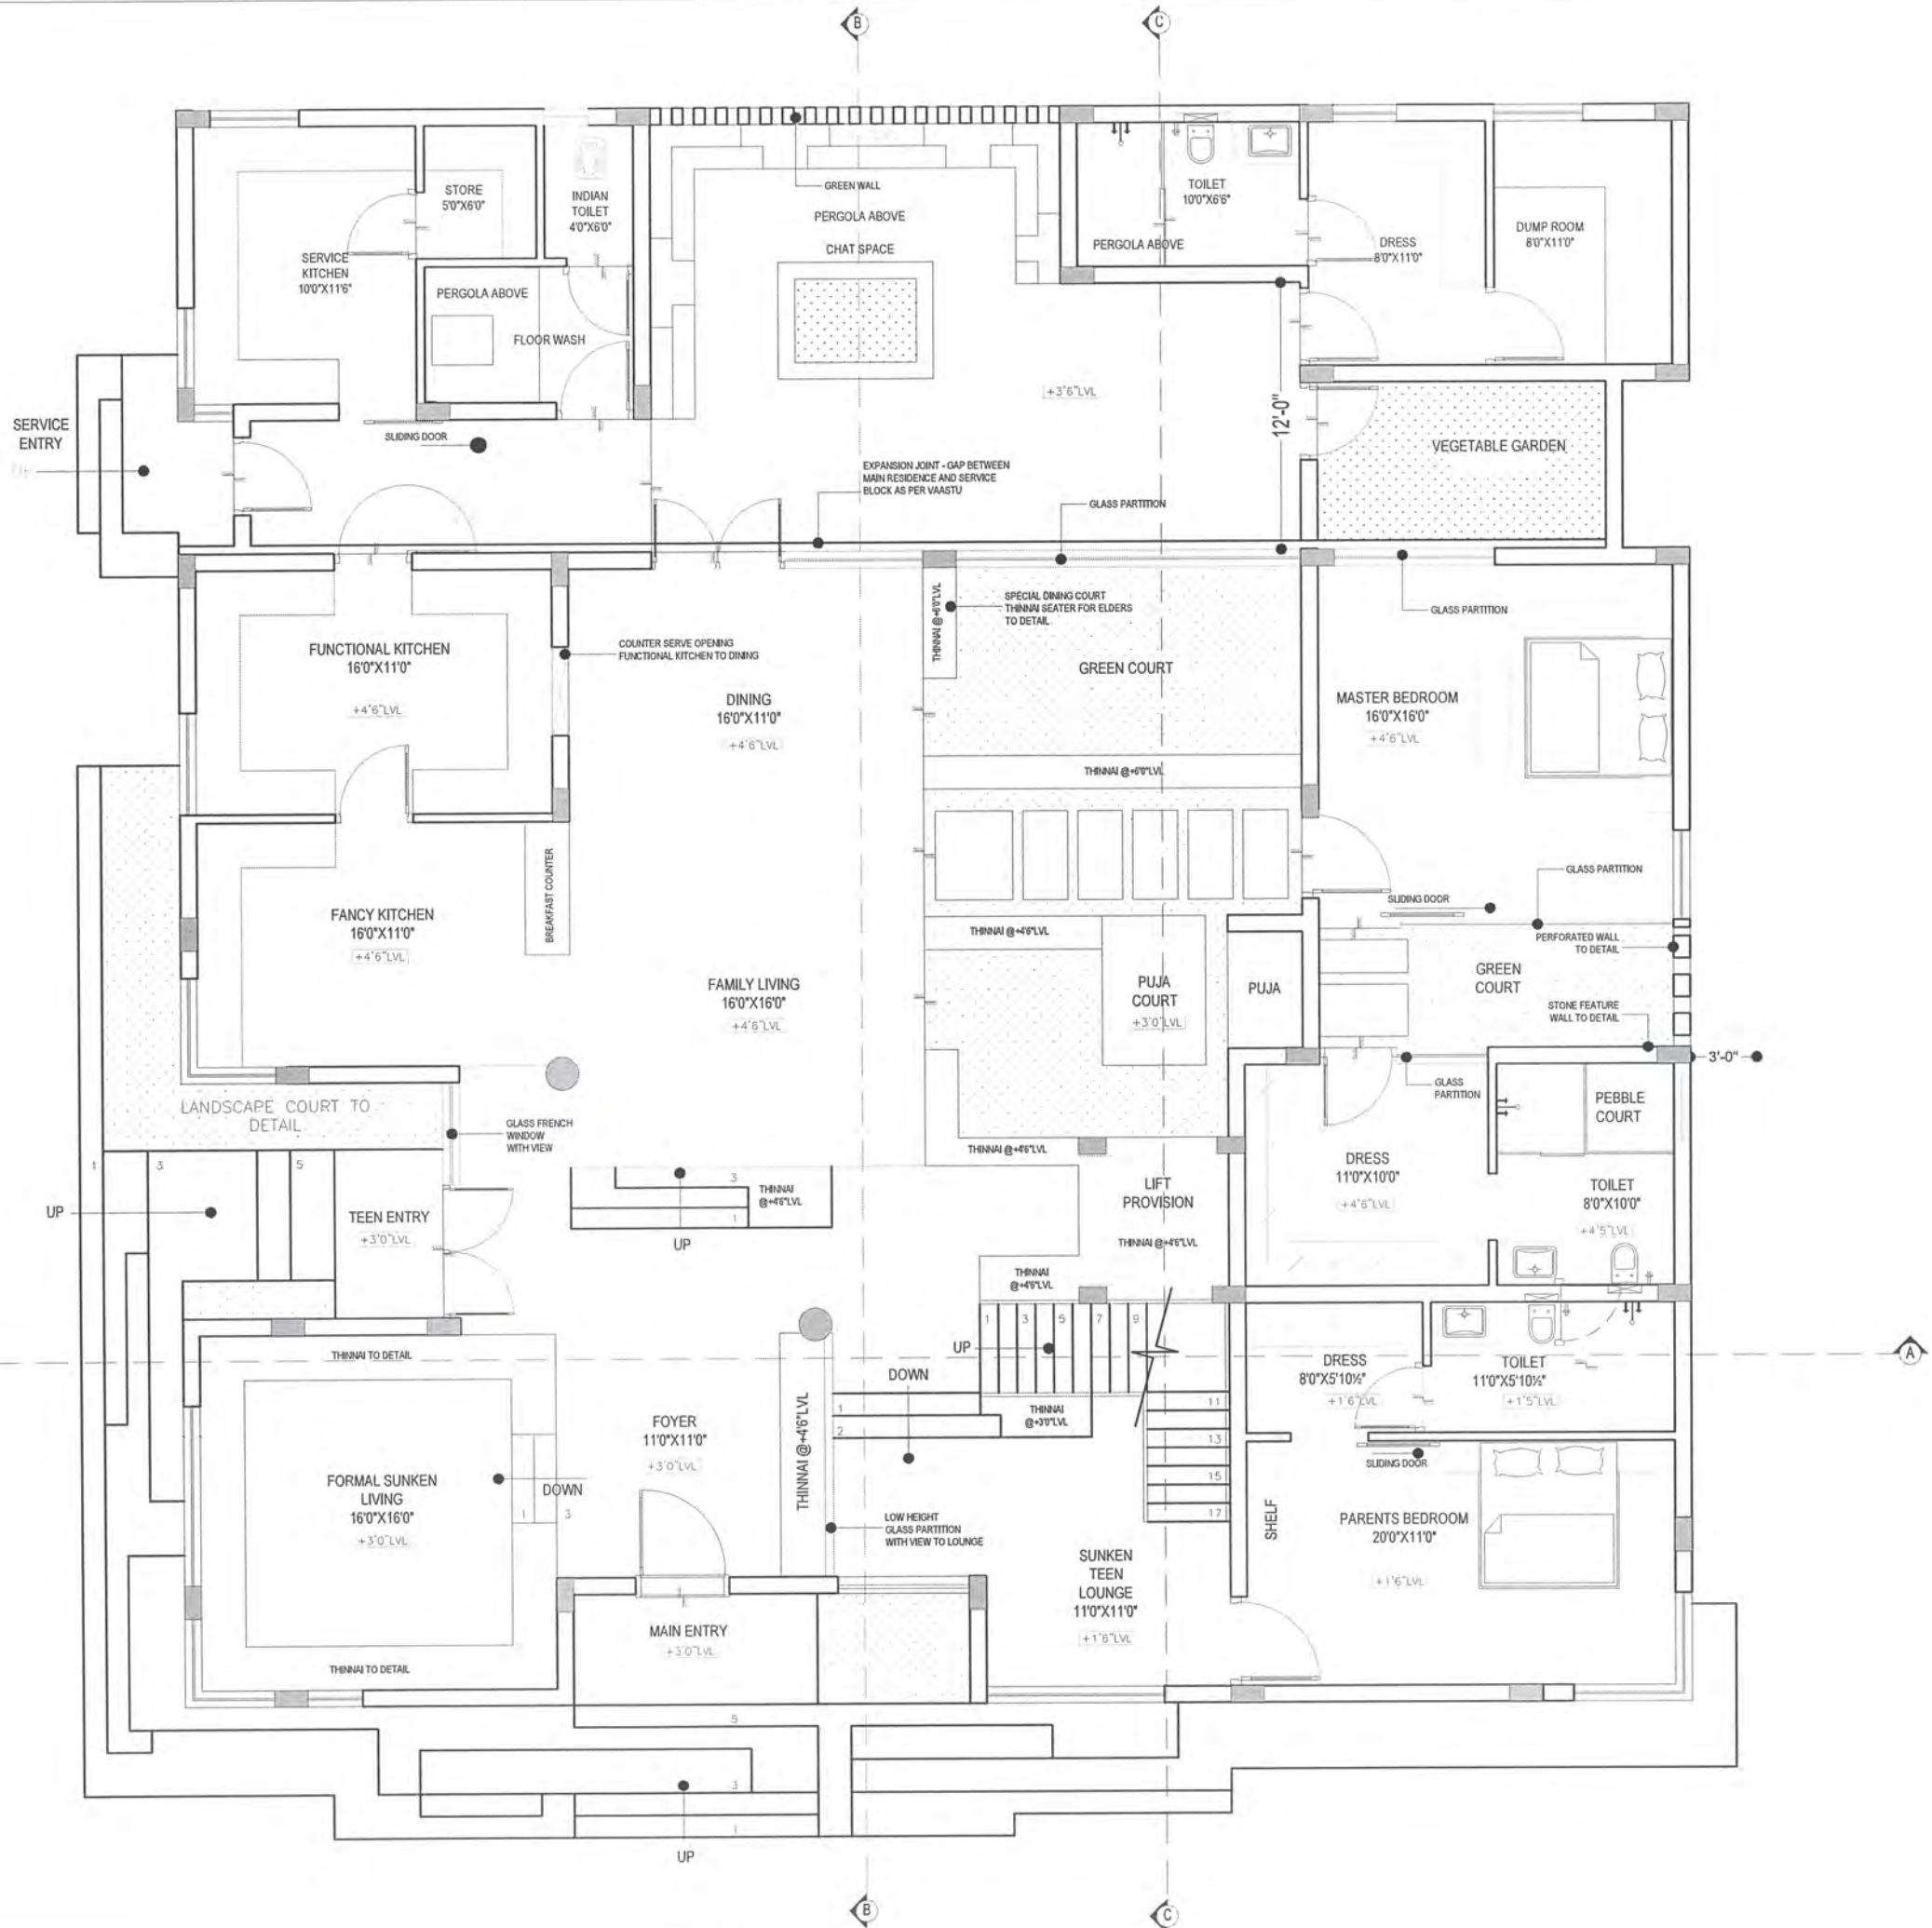

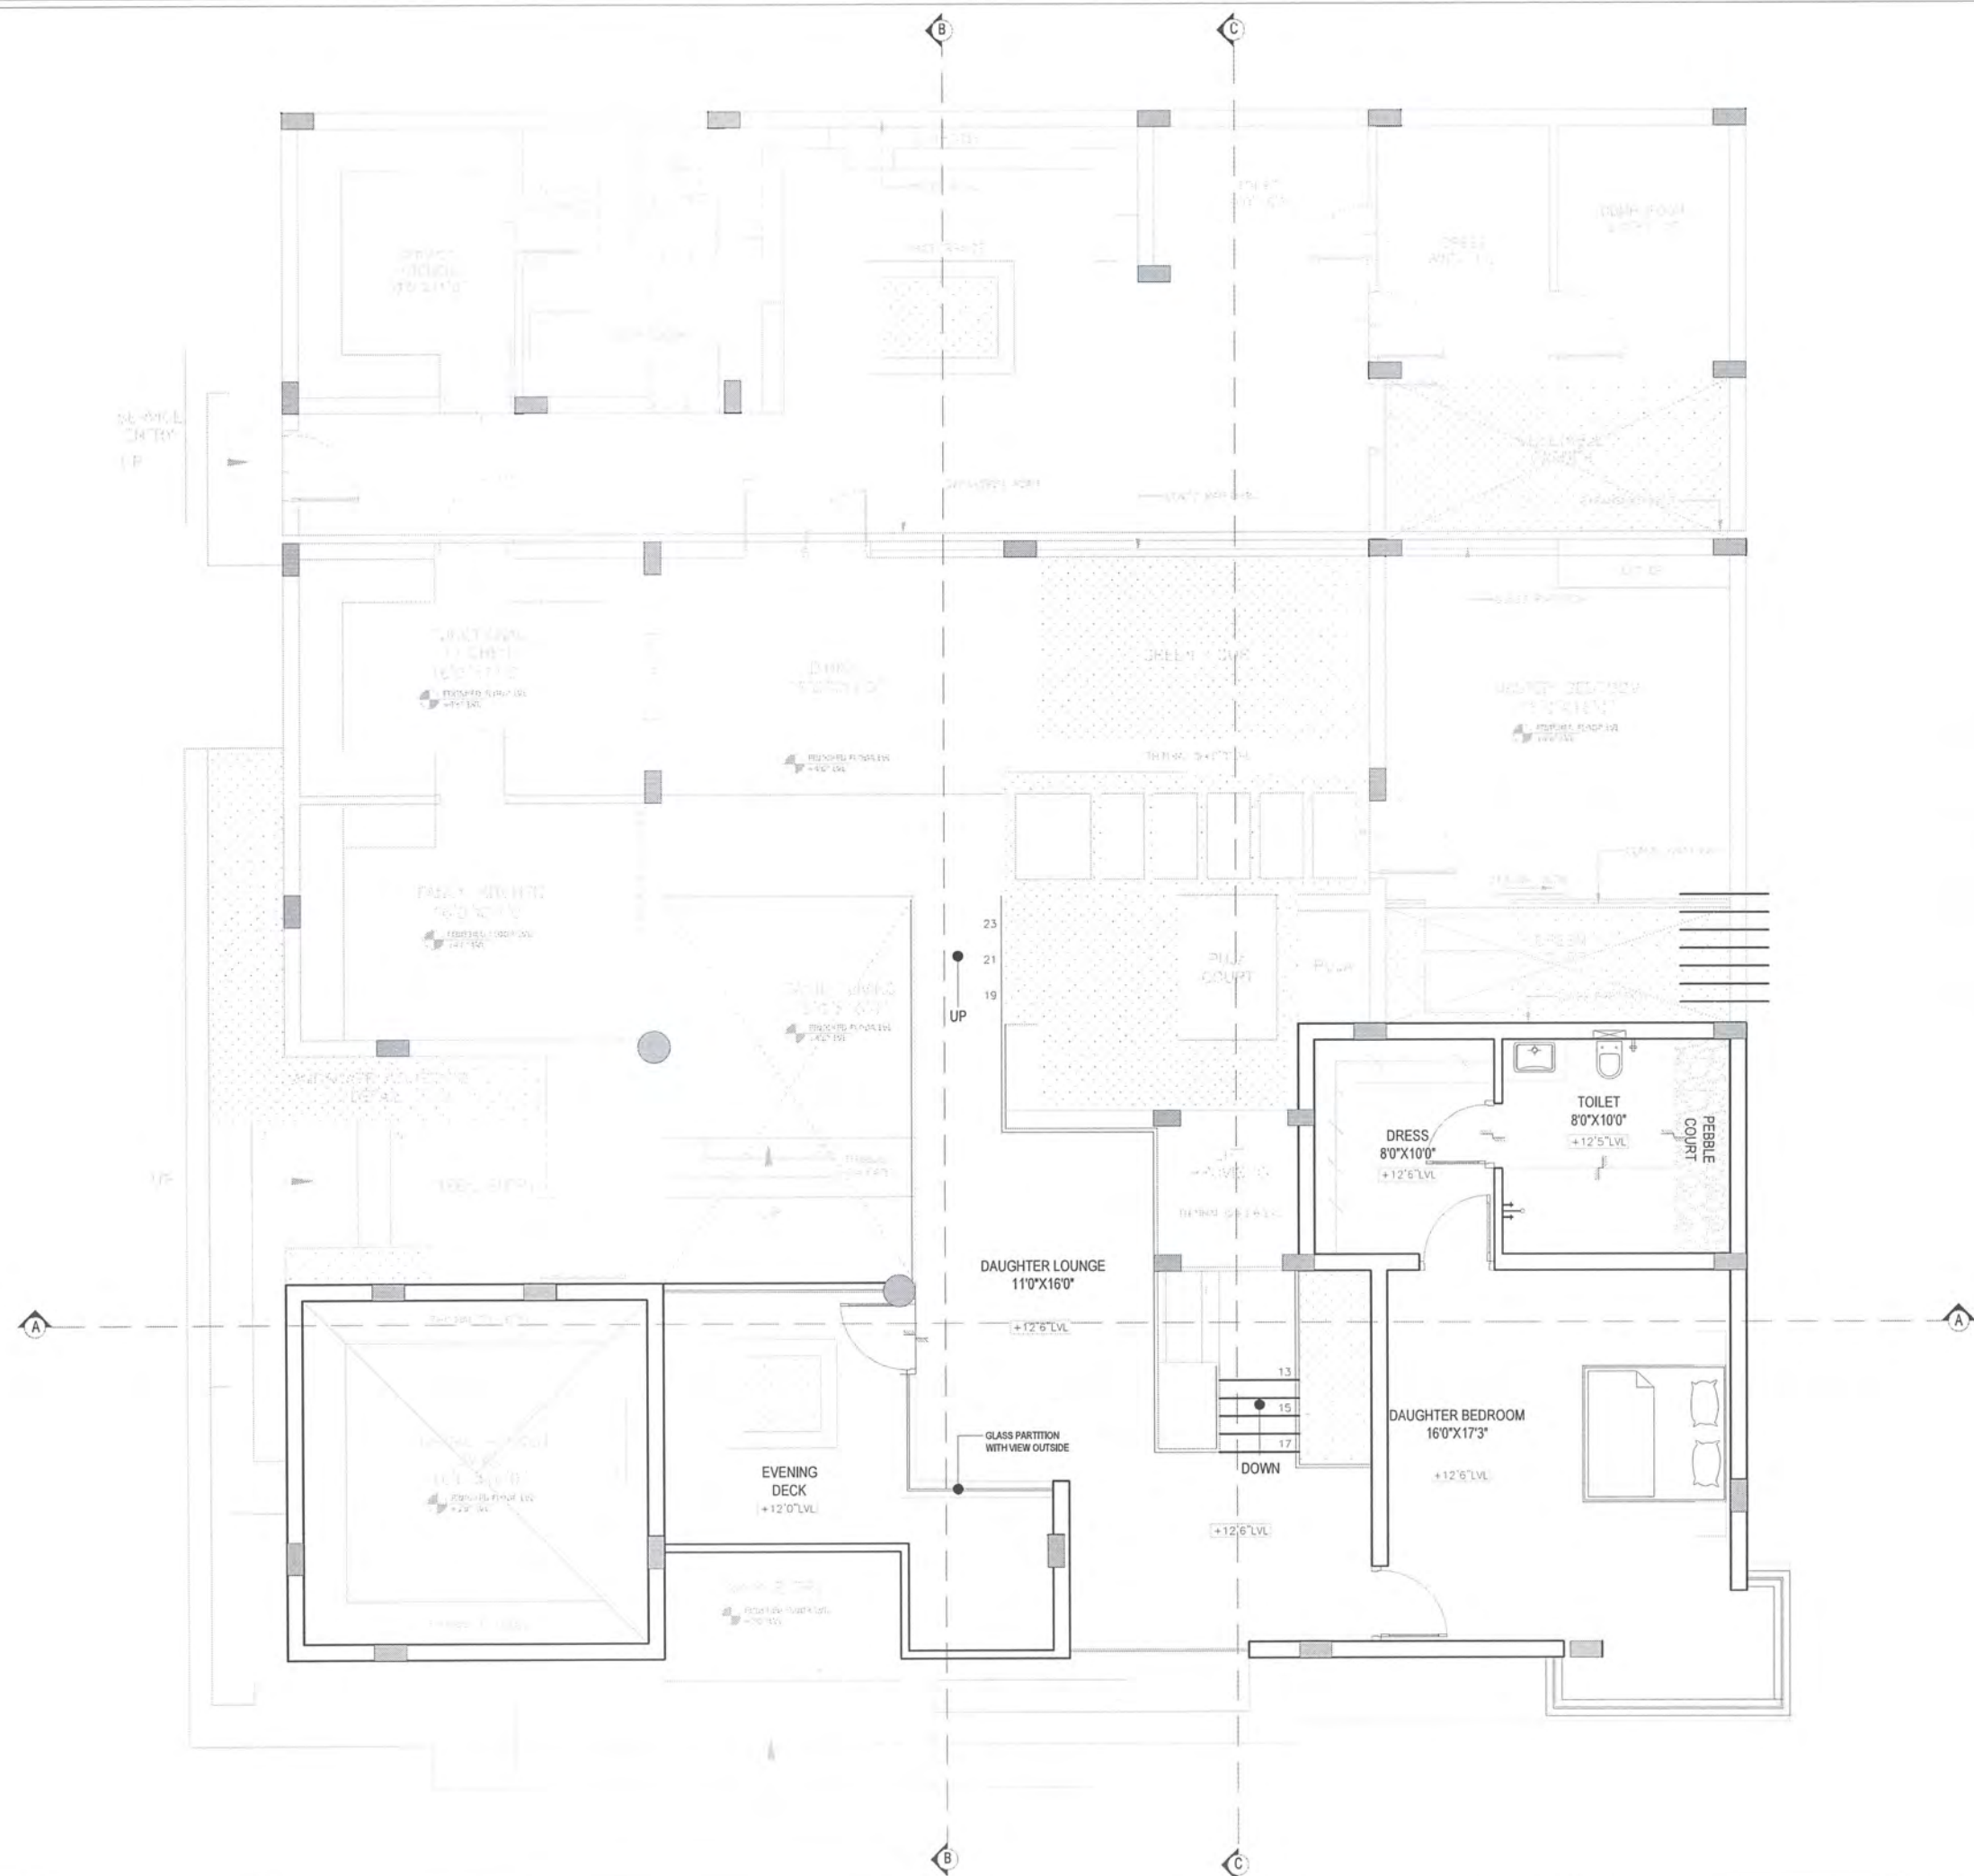

PROJECT

PROPOSED RESIDENCE FOR
GATED COMMUNITY
- RAJAKANNAN RESIDENCE

DRAWING TITLE

MEZZANINE FLOOR PLAN

MR. RAJAKANNAN




KEY PLAN


Junior Architect	Ar.Deepak
Senior Architect	Ar.Seethapathi
Chief Architect	Ar.Murali Murugan

SIGNATURE AND SEAL



MURALI ARCHITECTS
MURALI M.Arch., (McGill - Canada)
#142, Second Street, Kamaraj Avenue,
Adyar, Chennai - 20.
Ph - 044 - 24914226, 044 - 24413230, 044 - 24901910,
email: archmurali@hotmail.com
archaallo1@yahoo.co.in
archmurali1@gmail.com
www.muraliarchitects.blogspot.com

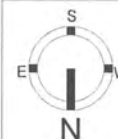

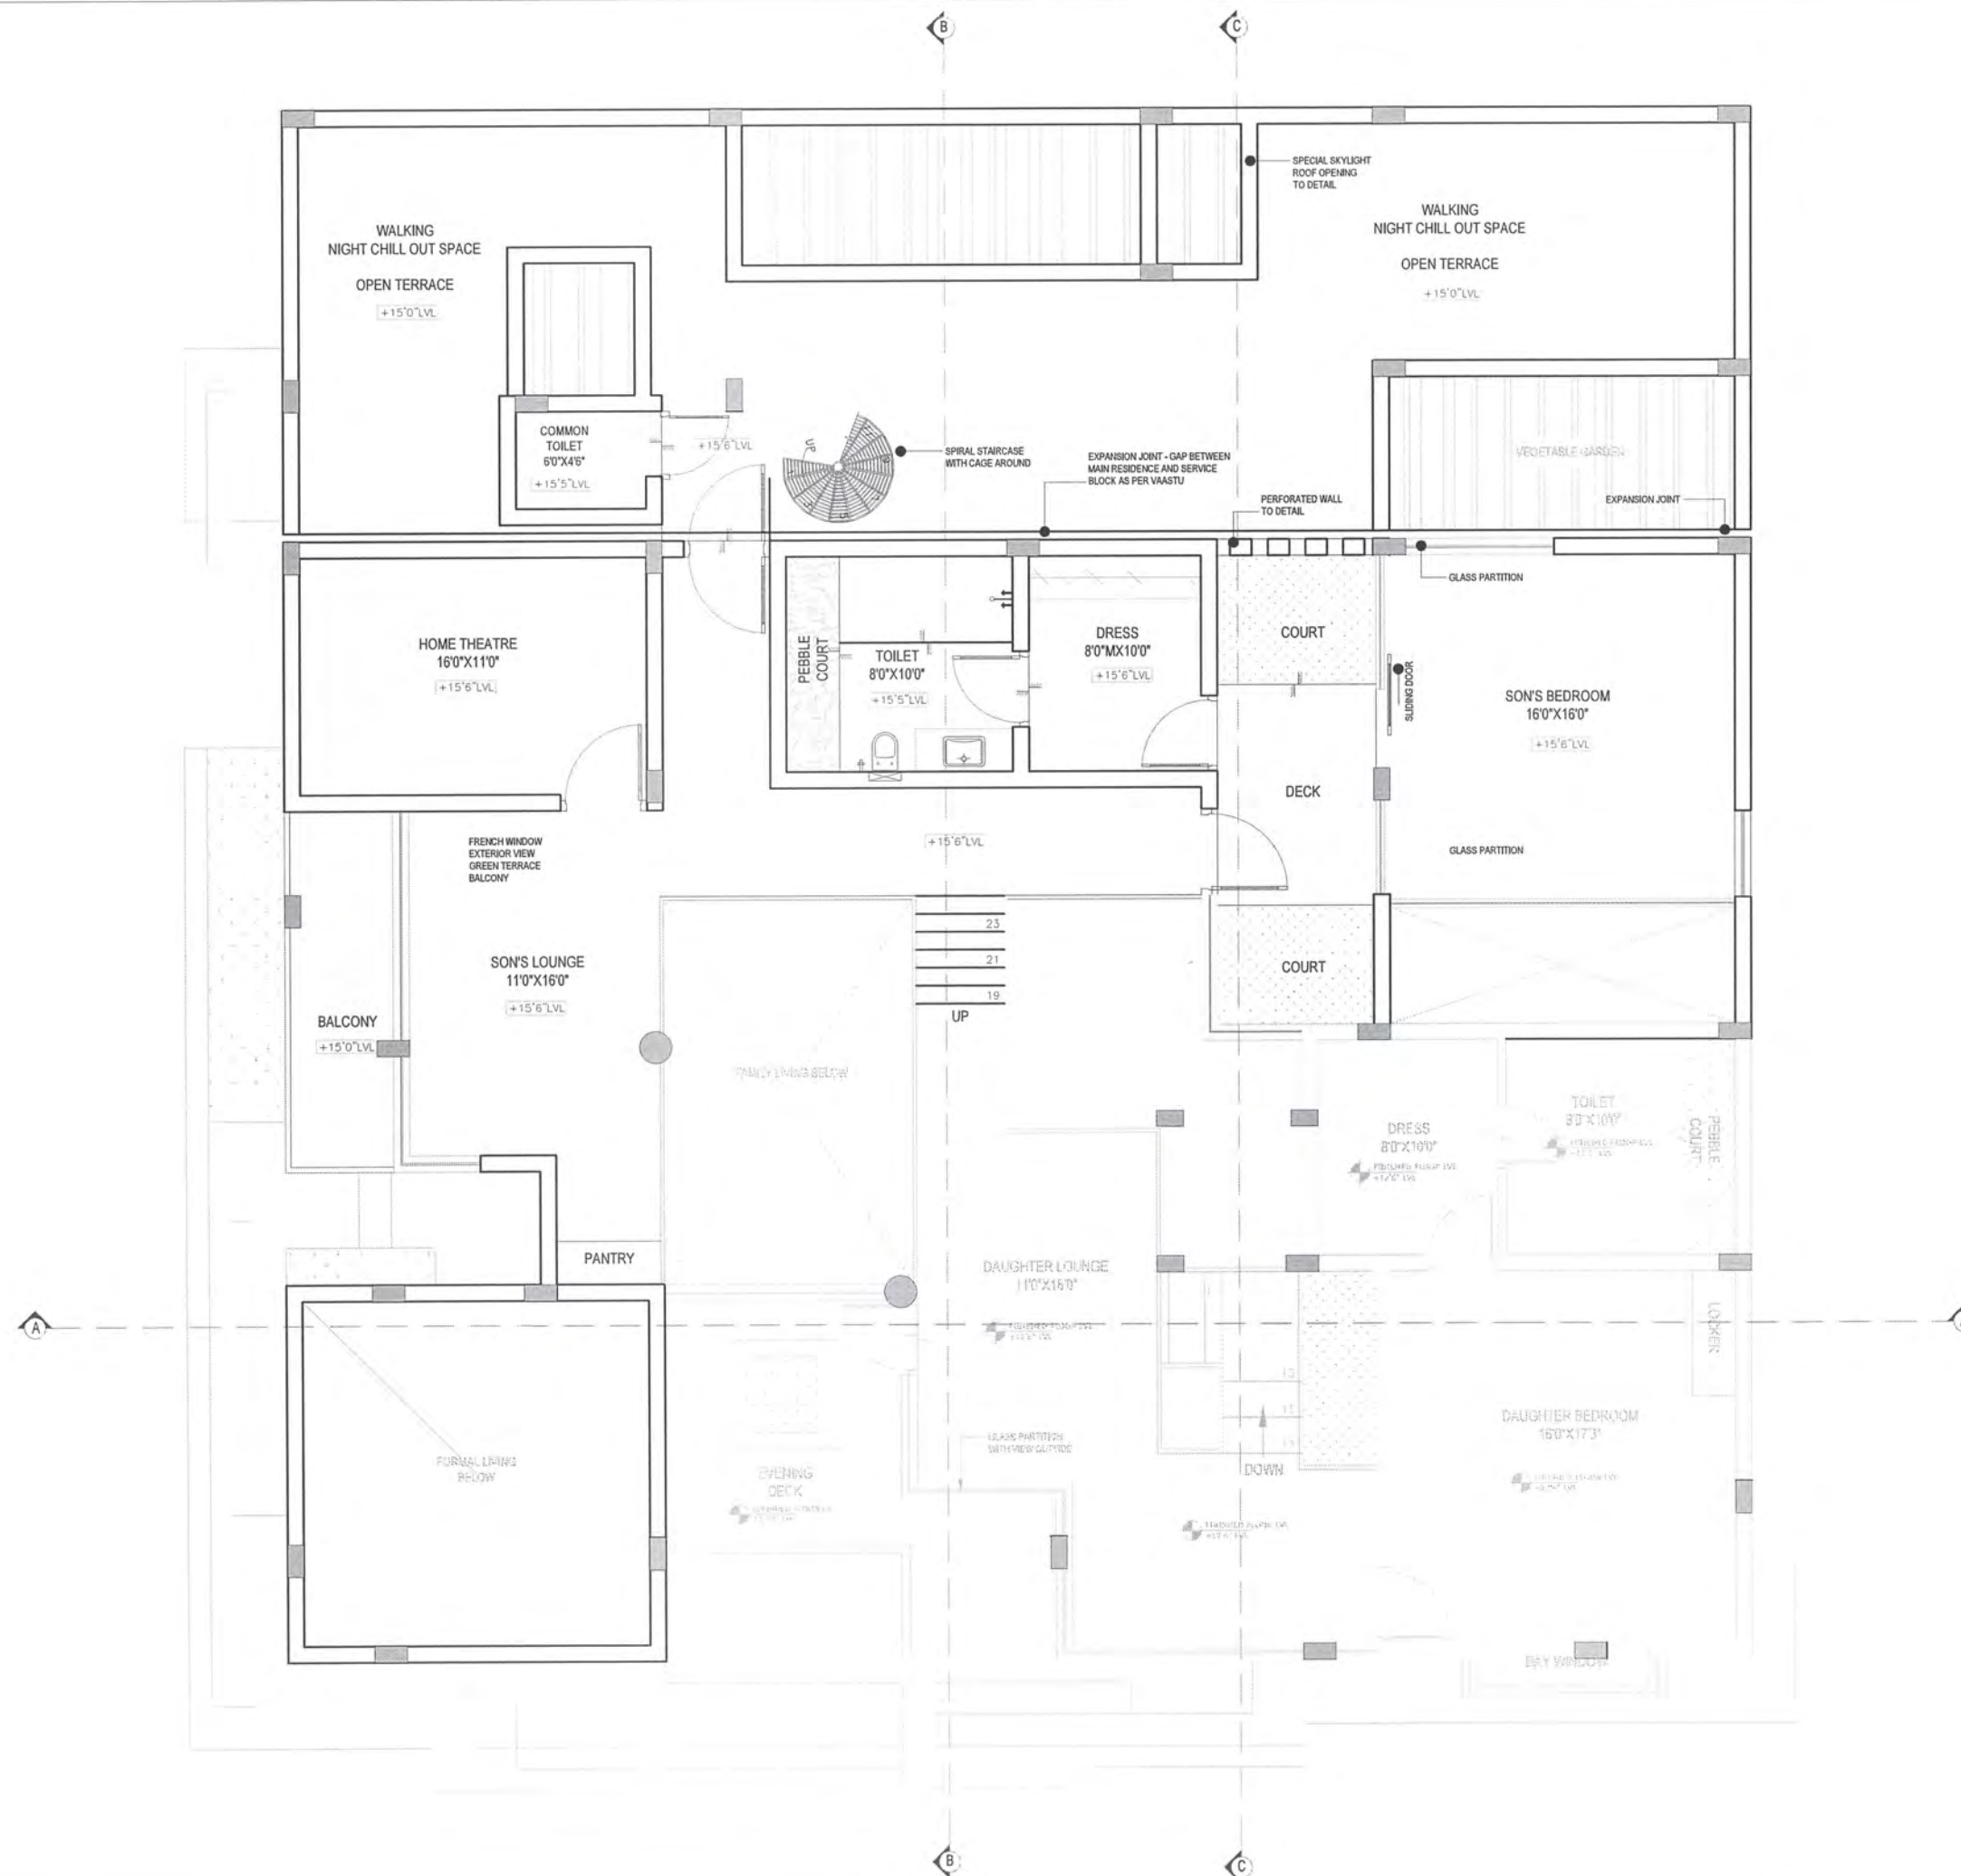

PROJECT

PROPOSED RESIDENCE FOR
GATED COMMUNITY
- RAJAKANNAN RESIDENCE

DRAWING TITLE

FIRST FLOOR PLAN

MR. RAJAKANNAN




KEY PLAN

Junior Architect	Ar. Deepak
Senior Architect	Ar. Seethapathi
Chief Architect	Ar. Murali Murugan

SIGNATURE AND SEAL



MURALI ARCHITECTS
MURALI M.Arch., (McGill - Canada)
#142, Second Street, Kamaraj Avenue,
Adyar, Chennai - 20.
Ph - 044 - 24914226, 044 - 24413230, 044 - 24901910.
email: archmurali@hotmail.com
archaallo1@yahoo.co.in
archmurali1@gmail.com
www.muraliarchitects.blogspot.com

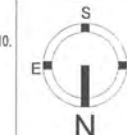

PROJECT

PROPOSED RESIDENCE FOR
GATED COMMUNITY
- RAJAKANNAN RESIDENCE

DRAWING TITLE

TERRACE FLOOR PLAN

MR. RAJAKANNAN





KEY PLAN

Junior Architect	Ar.Deepak
Senior Architect	Ar.Seethapathi
Chief Architect	Ar.Murali Murugan

SIGNATURE AND SEAL

MURALI ARCHITECTS
MURALI M.Arch., (McGill - Canada)
#142, Second Street, Kamaraj Avenue,
Adyar, Chennai - 20.
Ph - 044 - 24914228, 044 - 24413230, 044 - 24901910.
email: archmurali@hotmail.com
archaallo1@yahoo.co.in
archmurali1@gmail.com
www.muraliarchitects.blogspot.com

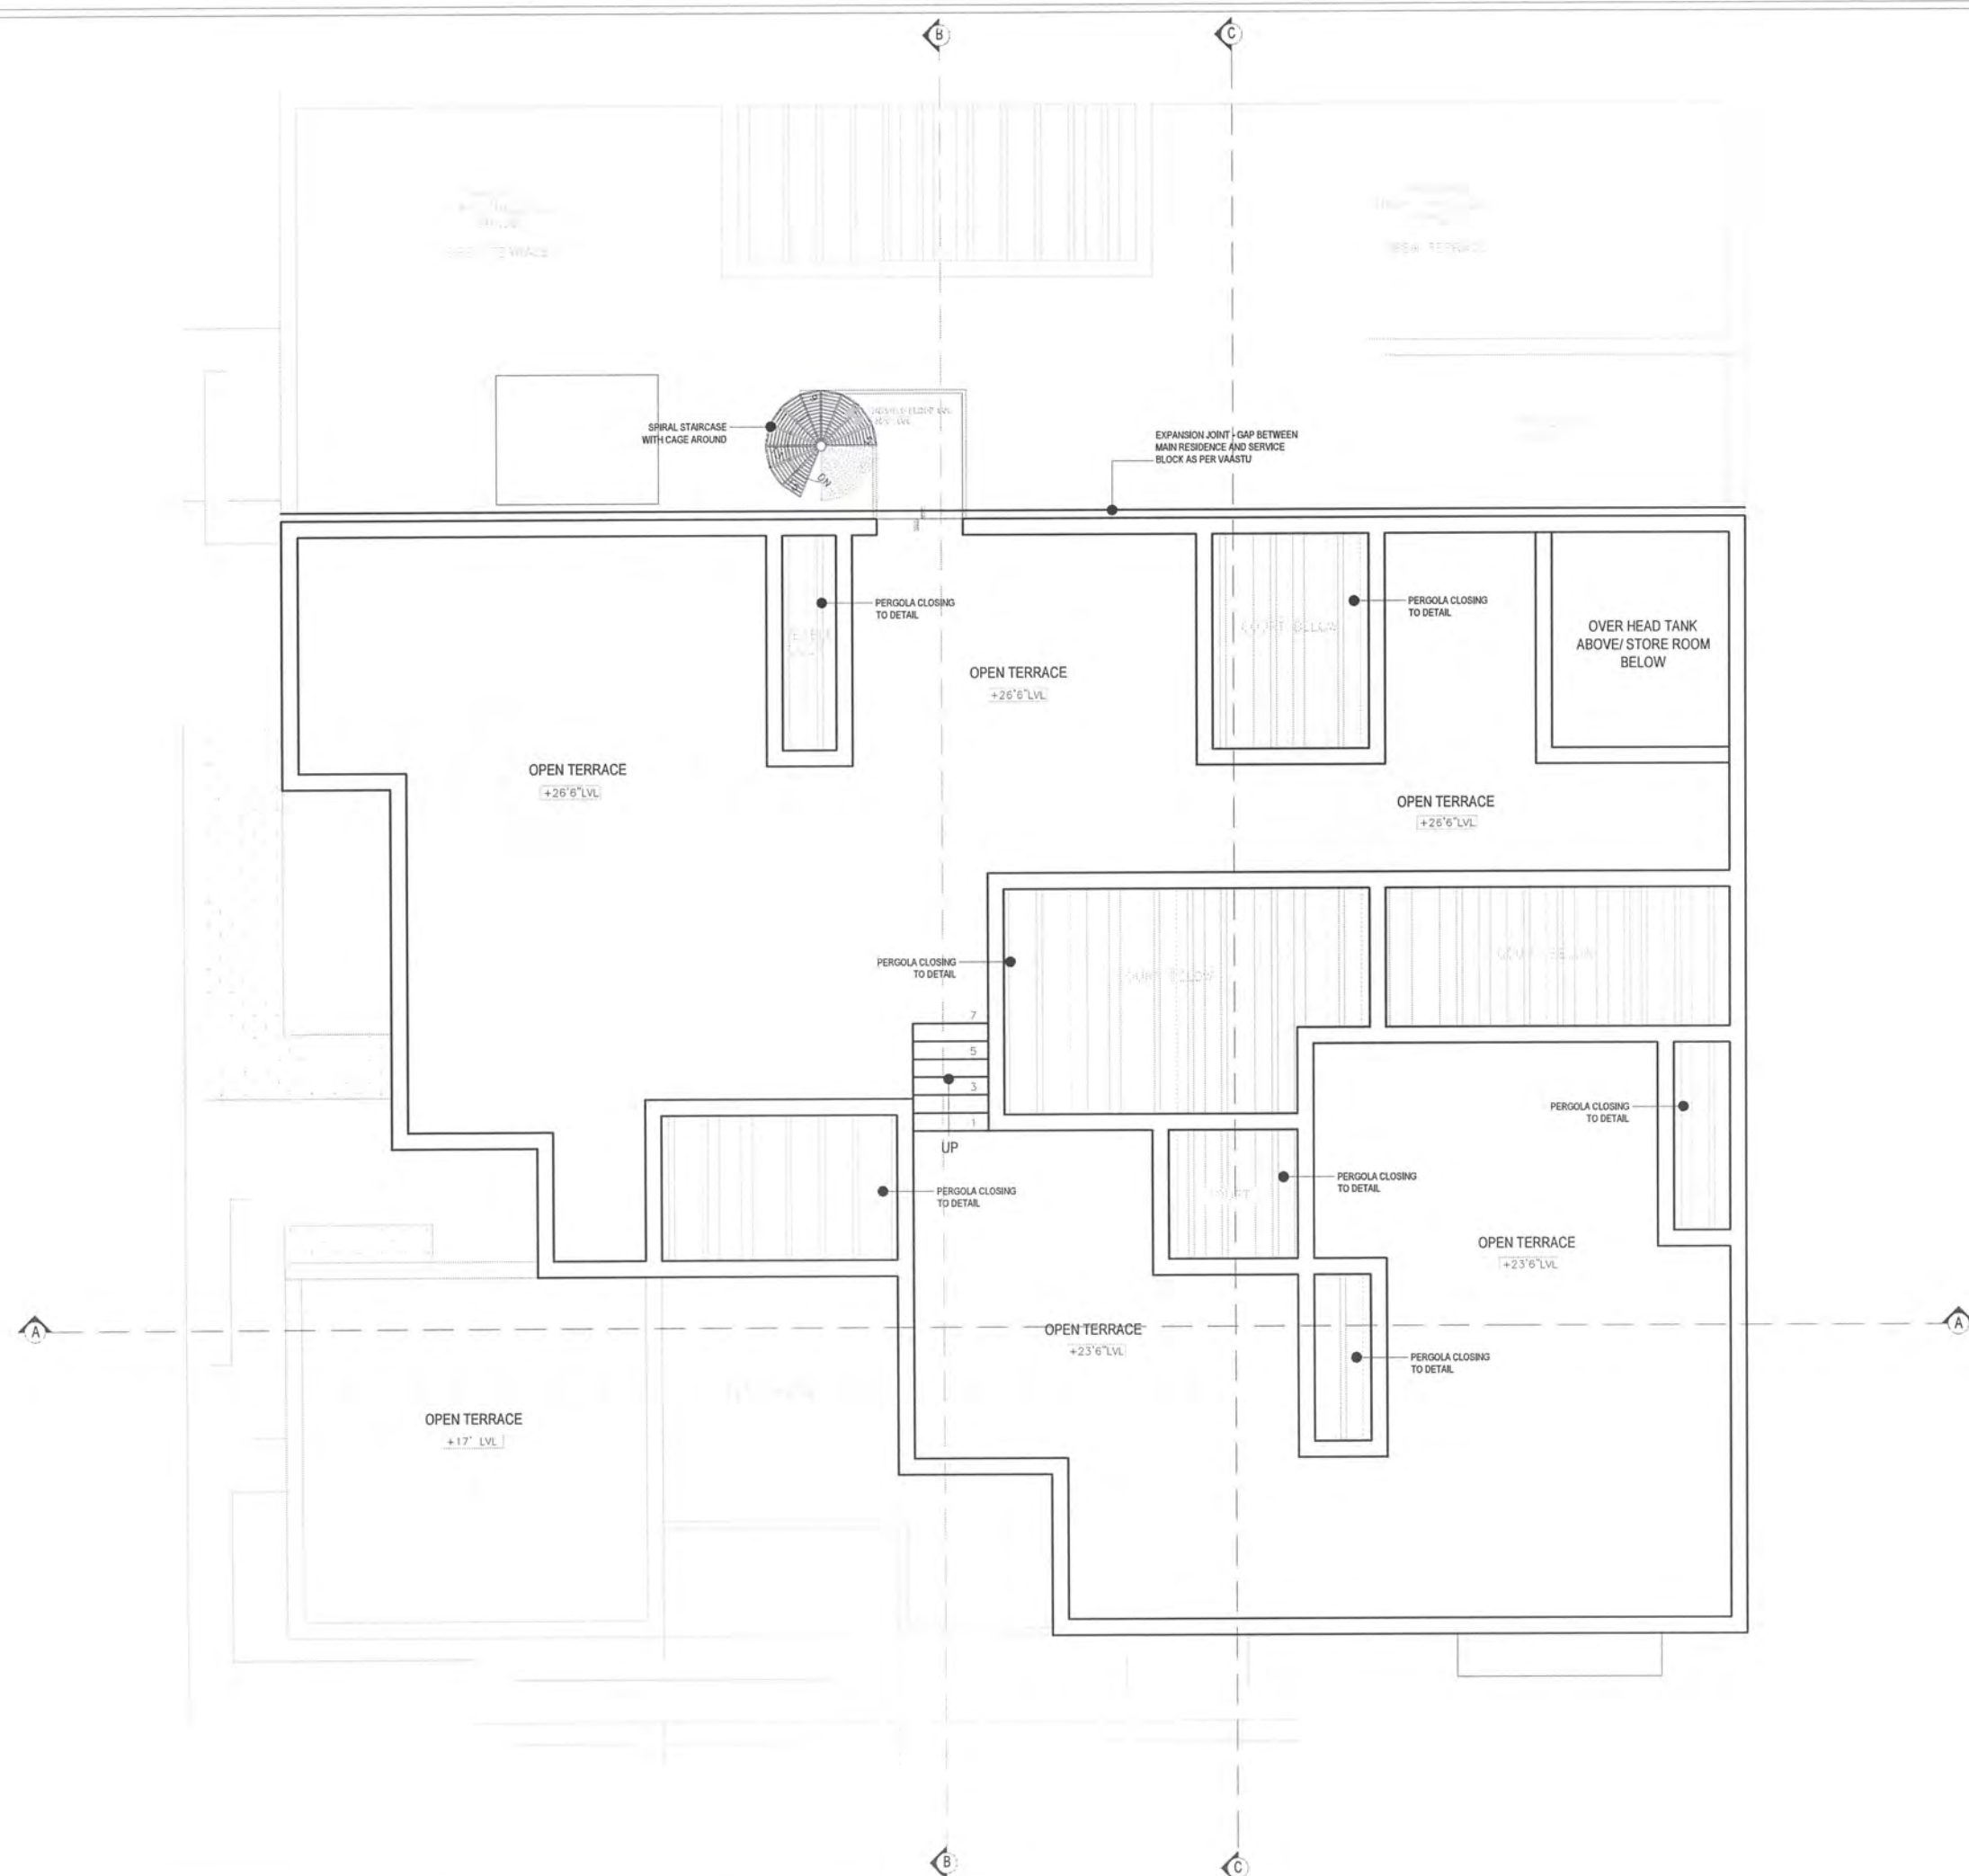

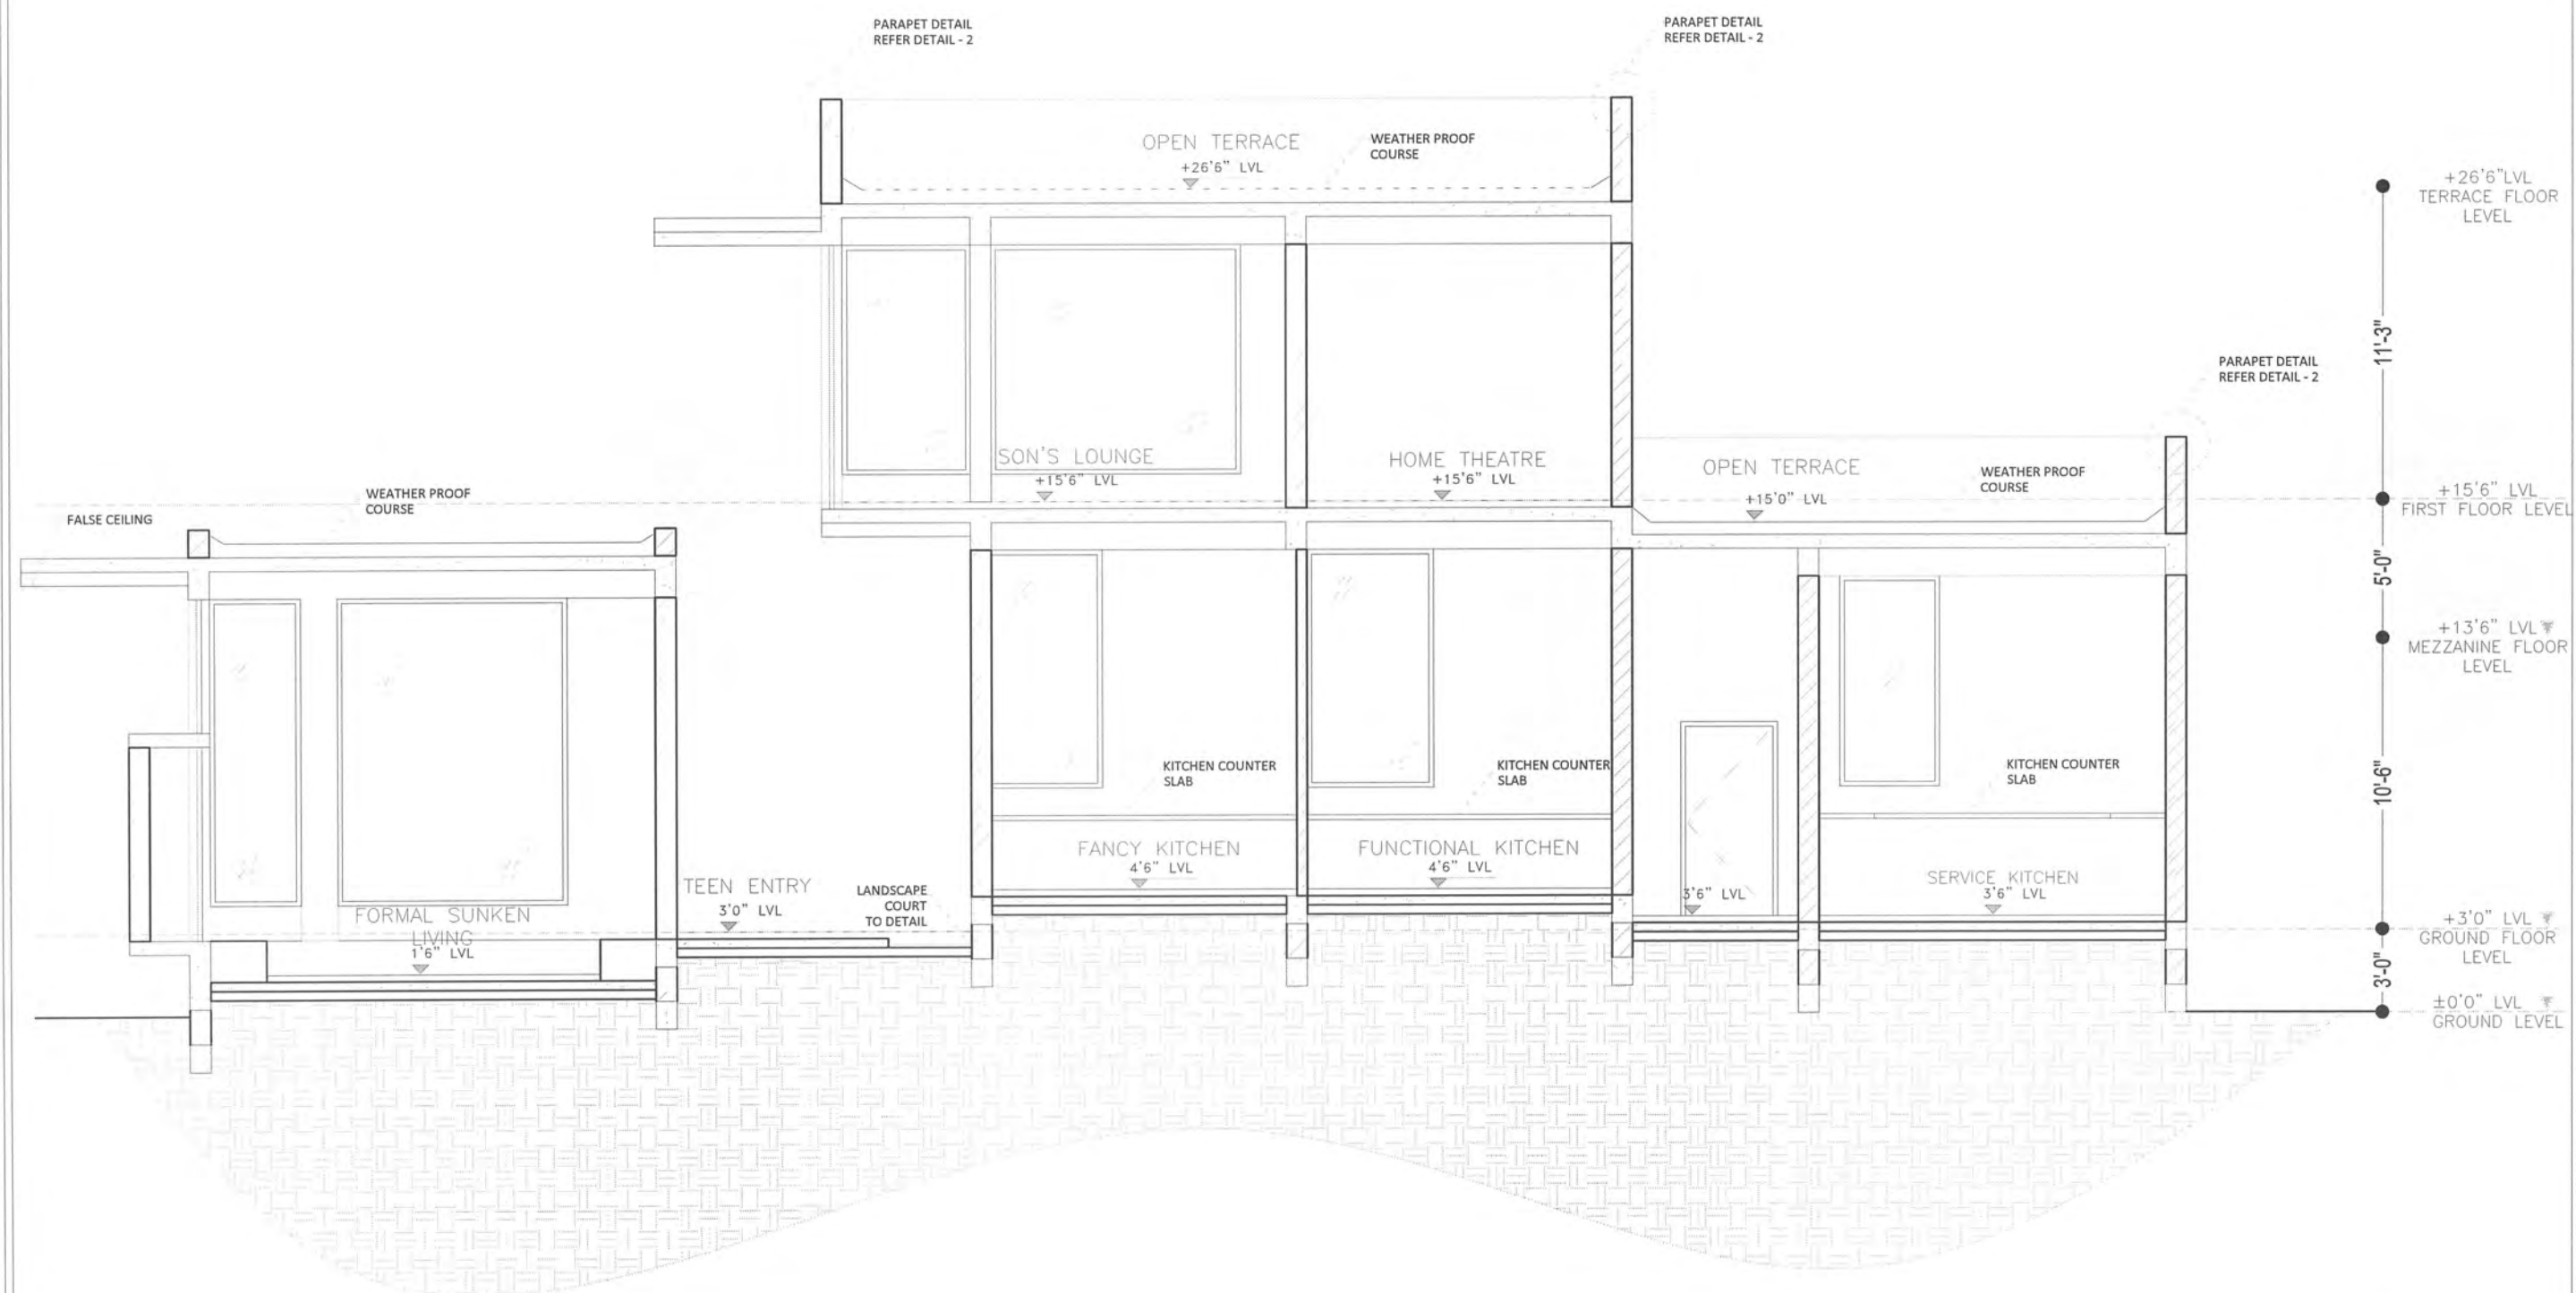

PROJECT

PROPOSED RESIDENCE FOR GATED COMMUNITY - RAJAKANNAN RESIDENCE

SECTION - AA

SIGNATURE AND SEAL

Junior Architect

Ar.Deepak

Senior Architect


Ar.Seethapathi

Chief Architect


Ar.Murali Murugan

MURALI ARCHITECTS MURALI M.Arch., (McGill - Canada)

#142, Second Street, Kamaraj Avenue, Adyar, Chennai - 20.
Ph - 044 - 24914226, 044 - 24413230, 044 - 24901910.
email: archmurali@hotmail.com
archaalto1@yahoo.co.in
archmurali1@gmail.com
www.muraliarchitects.blogspot.com

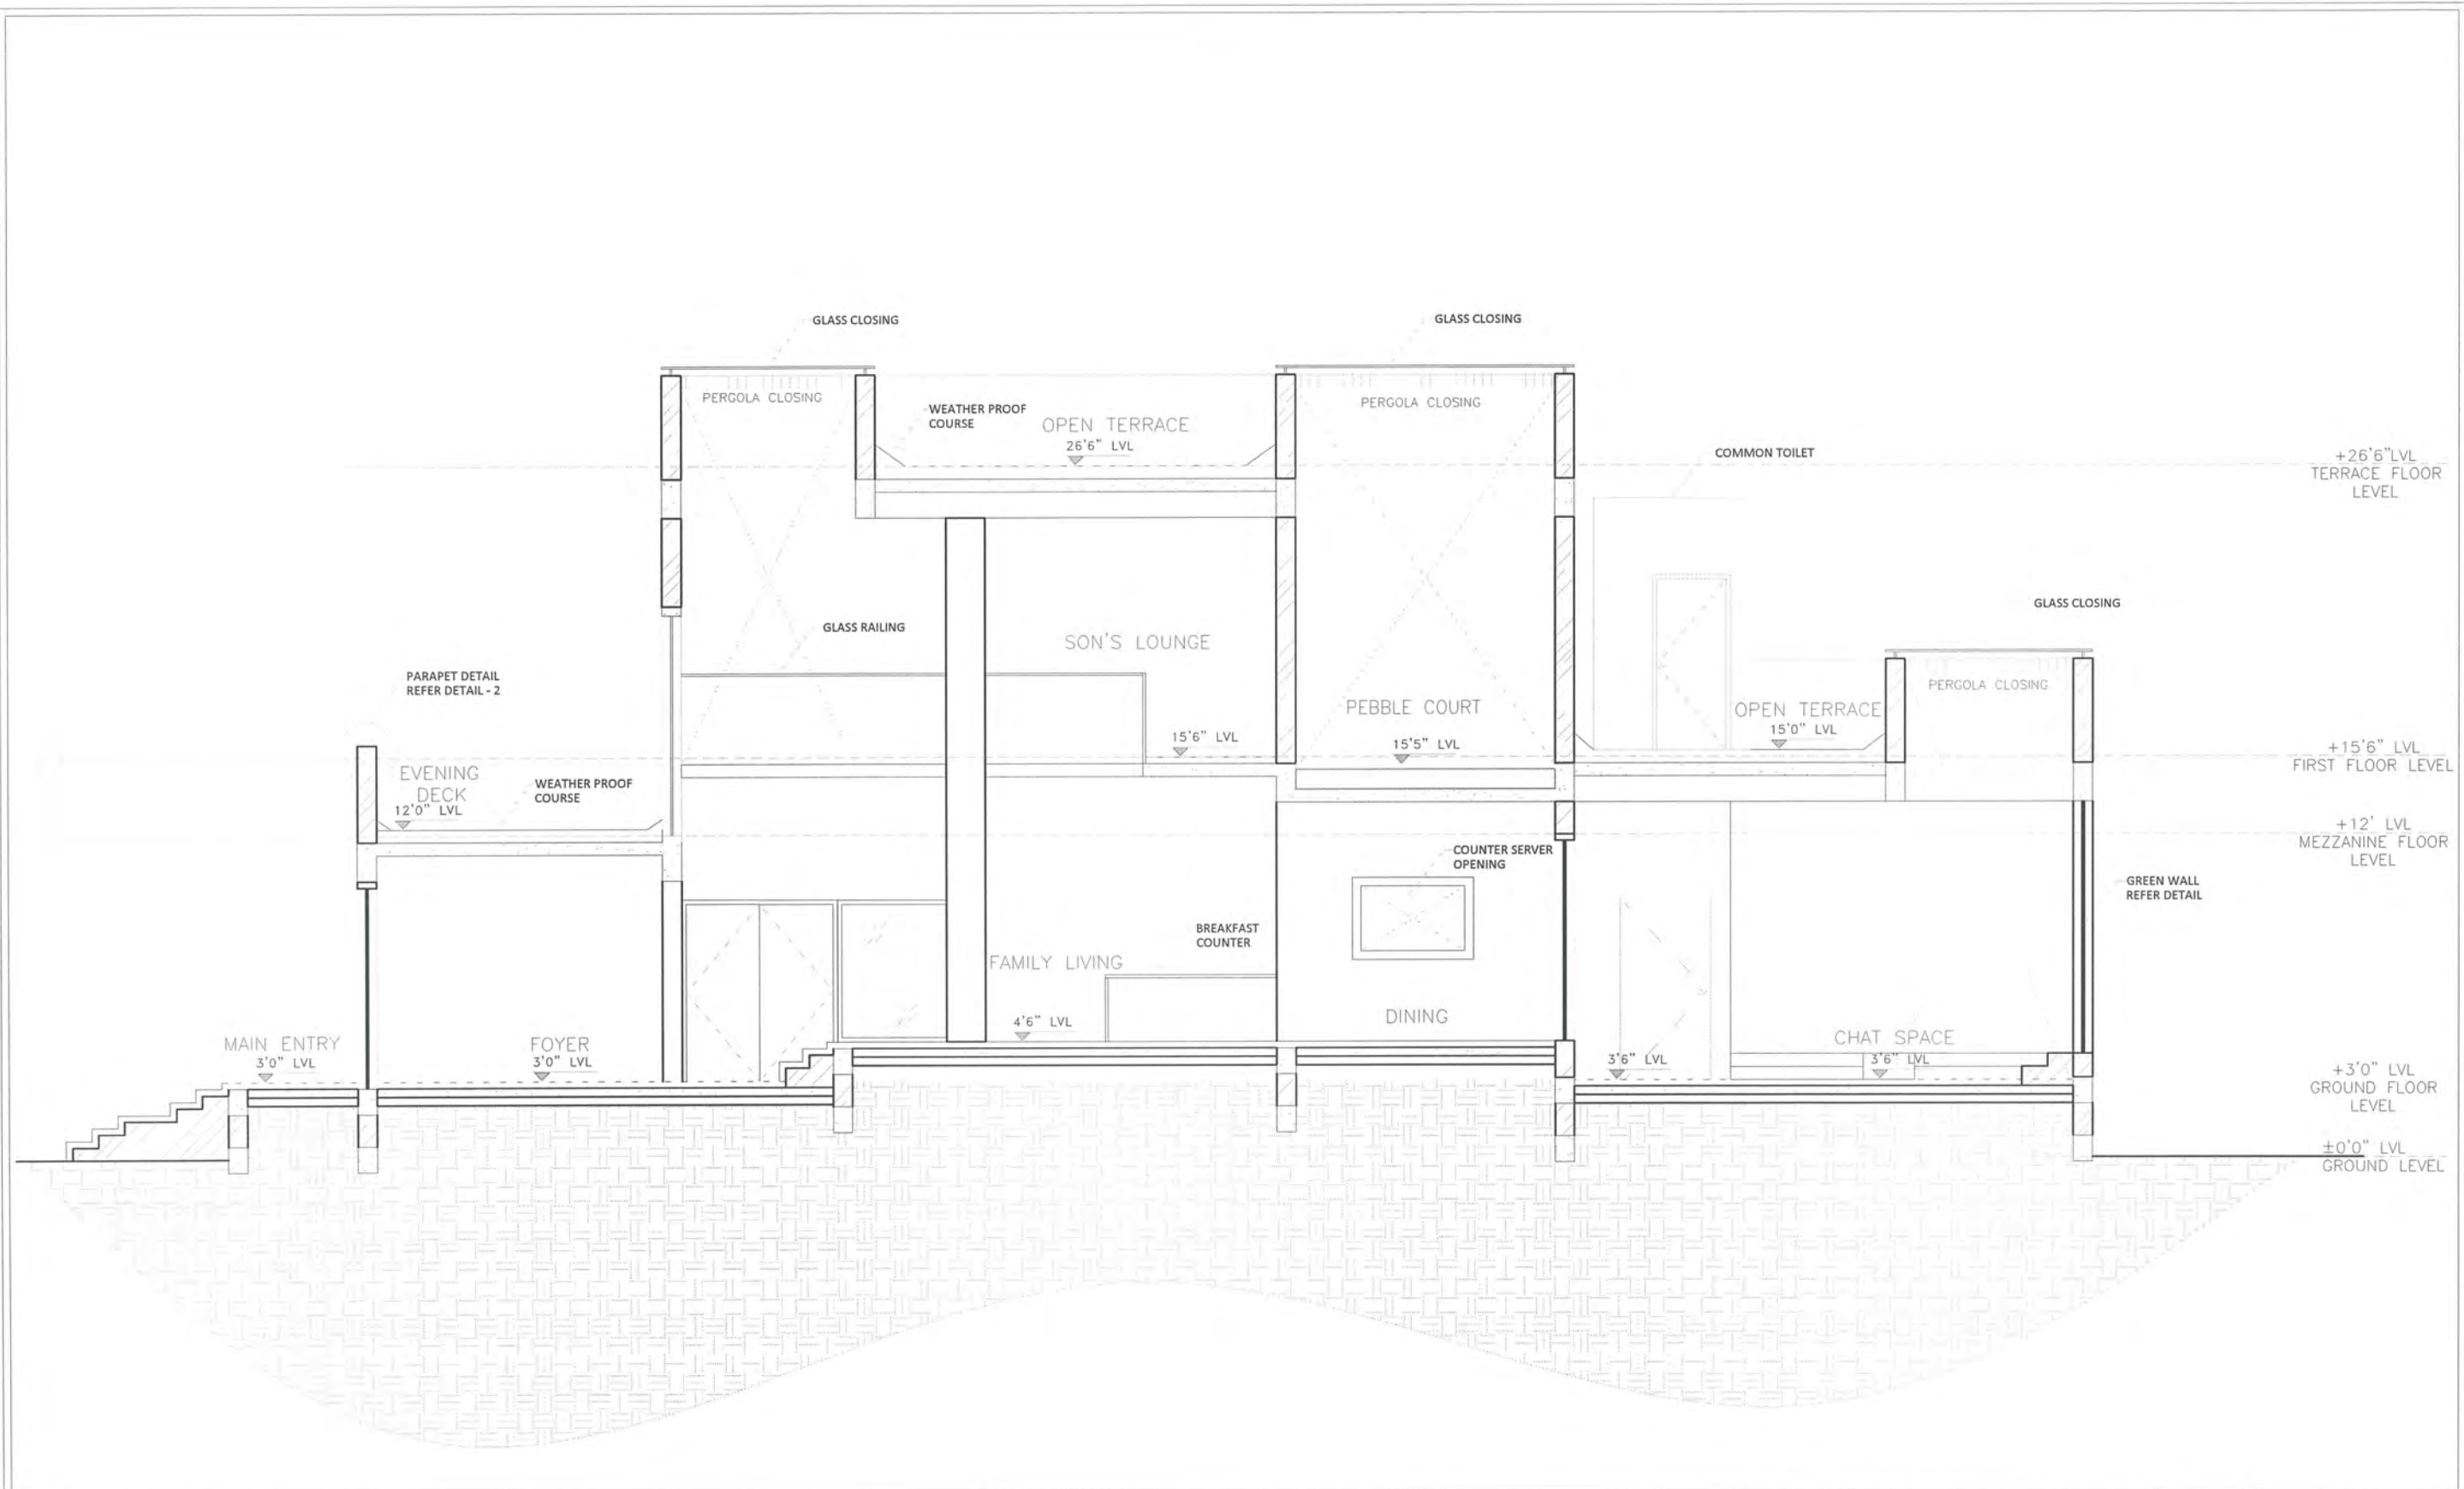

PROJECT	PROPOSED RESIDENCE FOR GATED COMMUNITY - RAJAKANNAN RESIDENCE	SECTION - BB	SIGNATURE AND SEAL	Junior Architect		Ar.Deepak
				Senior Architect		Ar.Seethapathi
				Chief Architect		Ar.Murali Murugan
				MURALI ARCHITECTS MURALI M.Arch., (McGill - Canada)		
				#142, Second Street, Kamaraj Avenue, Adyar, Chennai - 20. Ph - 044 - 24914226, 044 - 24413230, 044 - 24901910. email: archmurali@hotmail.com archaallo1@yahoo.co.in archmurali1@gmail.com www.muraliarchitects.blogspot.com		

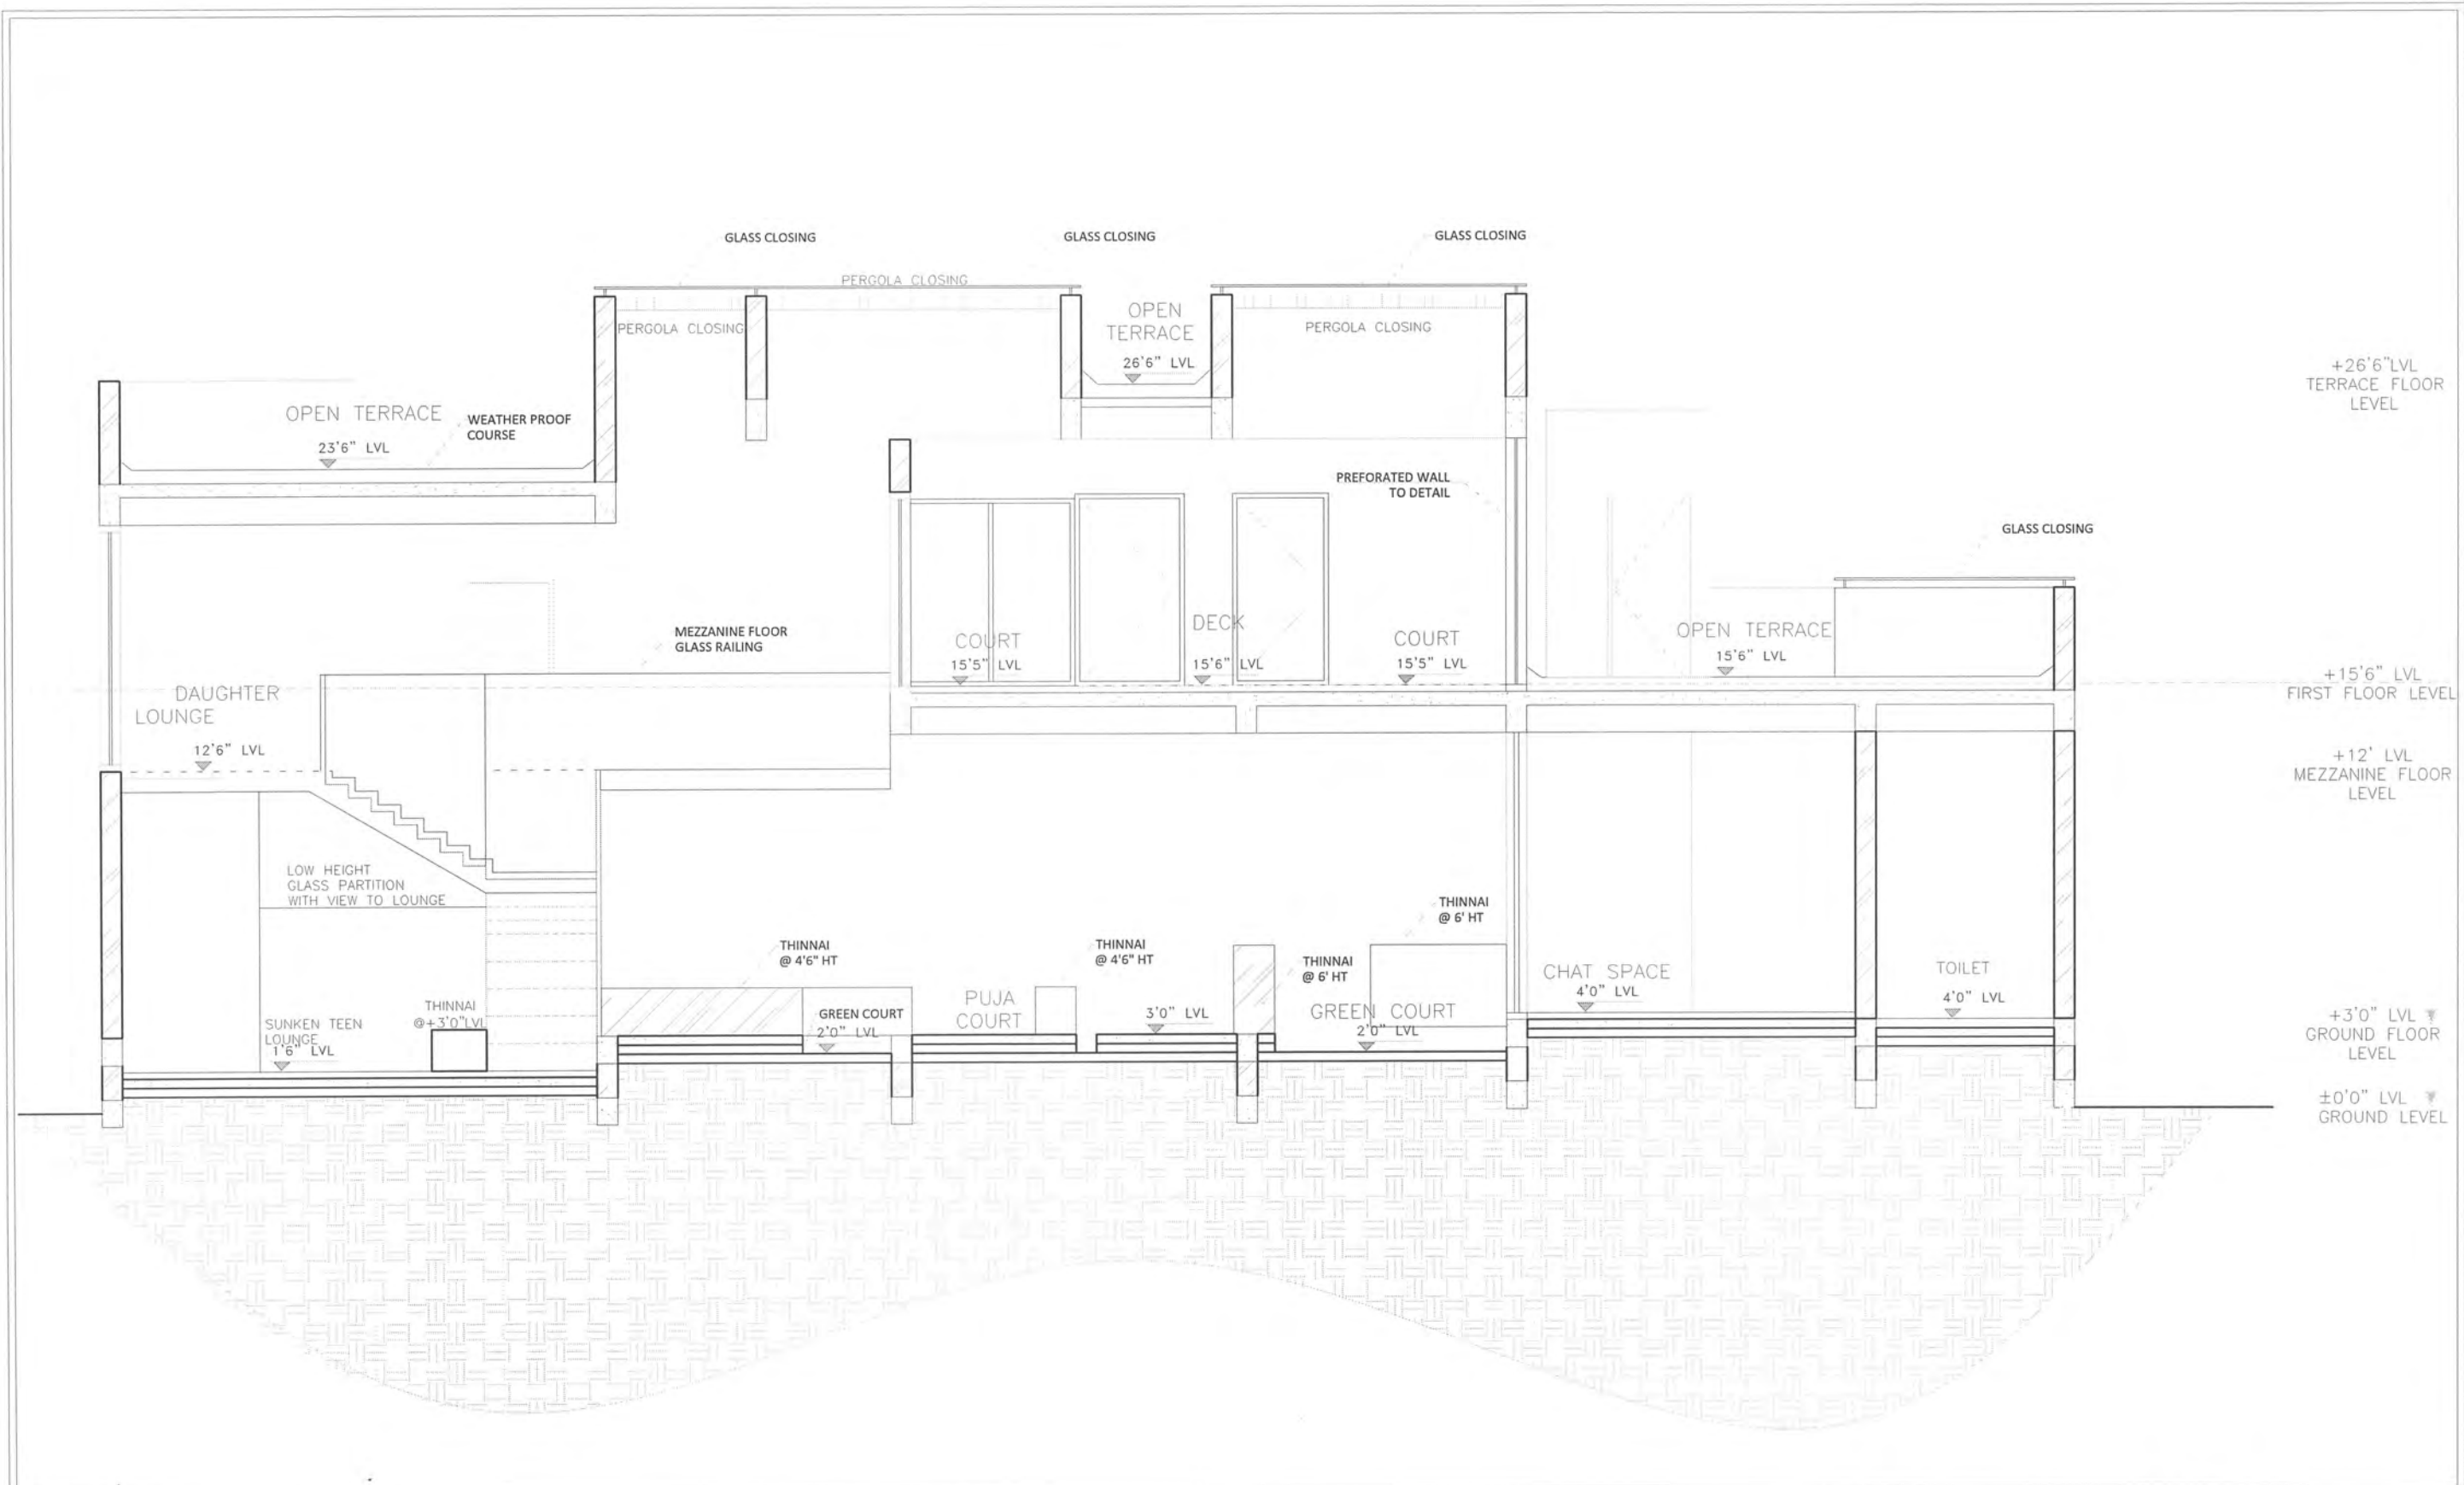

PROJECT

PROPOSED RESIDENCE FOR GATED COMMUNITY - RAJAKANNAN RESIDENCE

SECTION - CC

SIGNATURE AND SEAL



[Handwritten Signature]

ARCHITECTS

Junior Architect	Ar.Deepak
Senior Architect	Ar.Seethapathi
Chief Architect	Ar.Murali Murugan

MURALI ARCHITECTS MURALI M.Arch., (McGill - Canada)

#142, Second Street, Kamaraj Avenue, Adyar, Chennai - 20.
Ph - 044 - 24914226, 044 - 24413230, 044 - 24901910.
email: archmurali@hotmail.com
archaalto1@yahoo.co.in
archmurali1@gmail.com
www.muraliarchitects.blogspot.com

Client Presentations (Residences)


Rendering Plans for Client Meetings.

We learned the importance of creating a meticulous and well-organized presentation that the client can understand, and the importance of creating multiple options for doing so. The time pressure was initially difficult to manage, partly due to the time constraints we had to deal with the changes in, but by preparing these presentations, we were able to manage the pressure and deliver within the required time frame.


Residences




Commercial

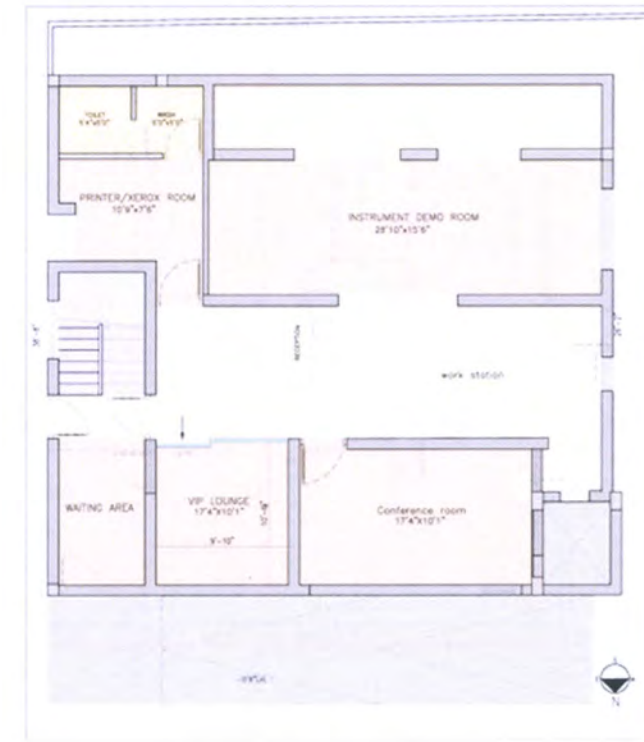


GROUND FLOOR PLAN

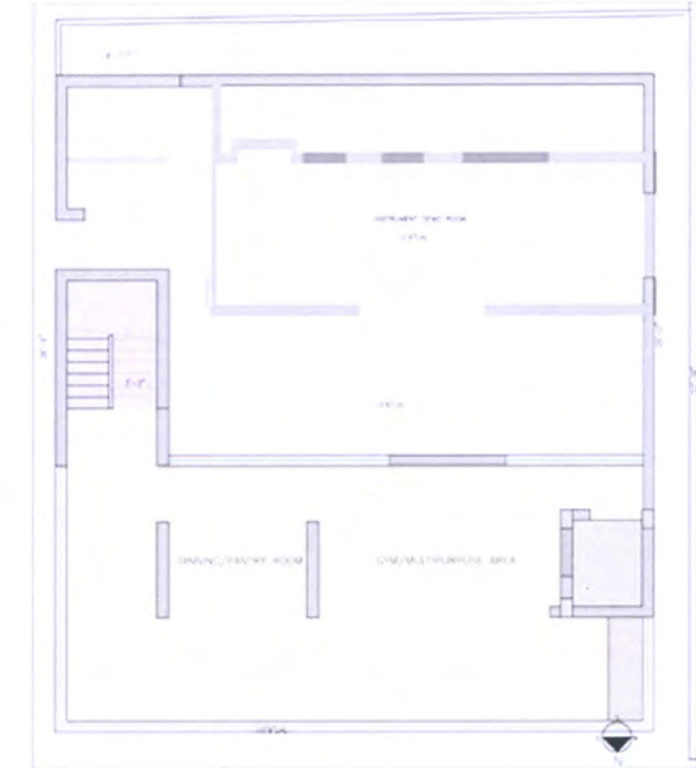

MEZZANINE FLOOR PLAN

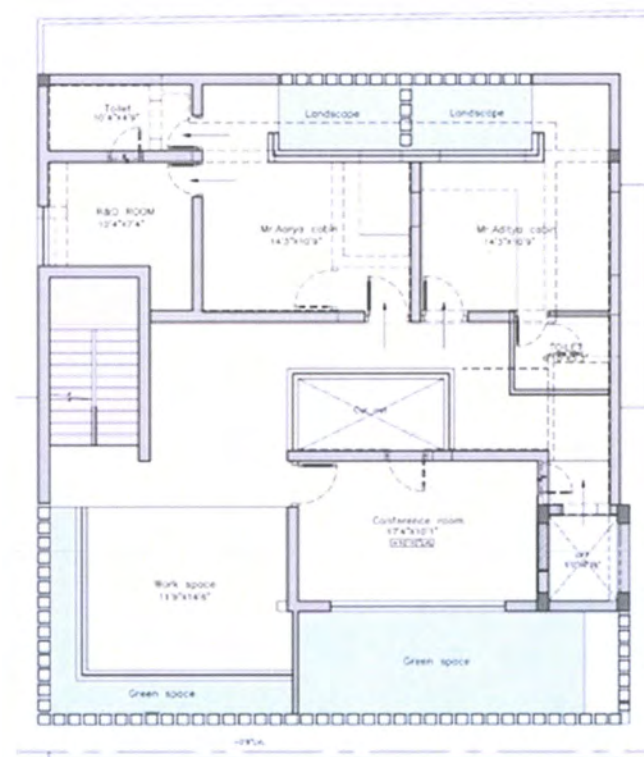

FIRST FLOOR PLAN

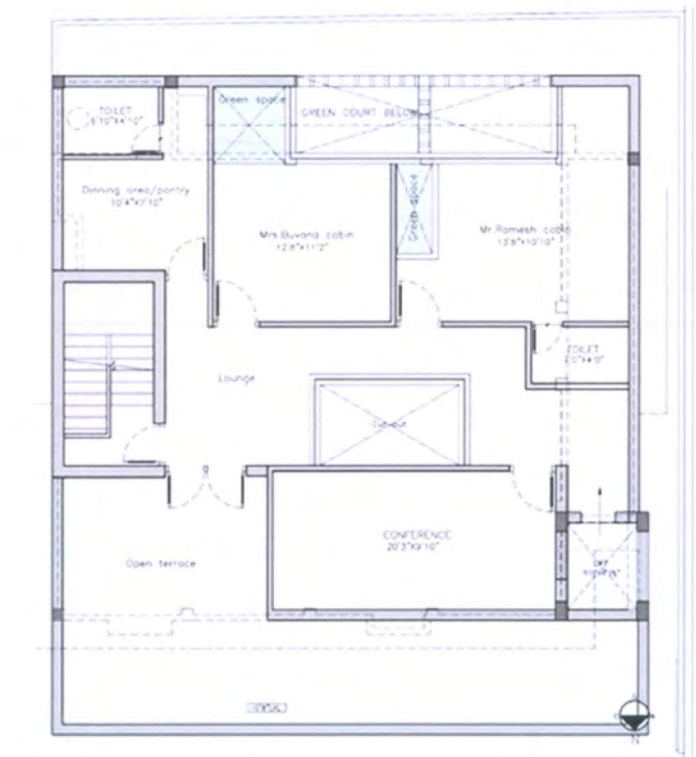

SECOND FLOOR PLAN

Client Presentations
Rendering Plans for Client Meetings.
Hospitals




Arunselvaganapathy Residence


A home is said to be composed of love, hope and dreams. Arun selvaganapathy's residence at Injambakkam stands true to this phrase. The client Mr. Arun Selvaganapathy previously based in U.S and his wife Gayathri Arun Selvaganapathy with their kids Lucky and Eshwar intend to live with their parents. They wanted an exemplary house within the surrounding area. The spaces designed by our team amalgamated into the elevation that stood a strong statement to the overall structure standing merit to our team's goal of delivering a form that was futuristic and dynamic. The overall planning emphasized that it doesn't pose a danger to the existing vegetation.

My contributions:

Typical Sections and Beam Sections



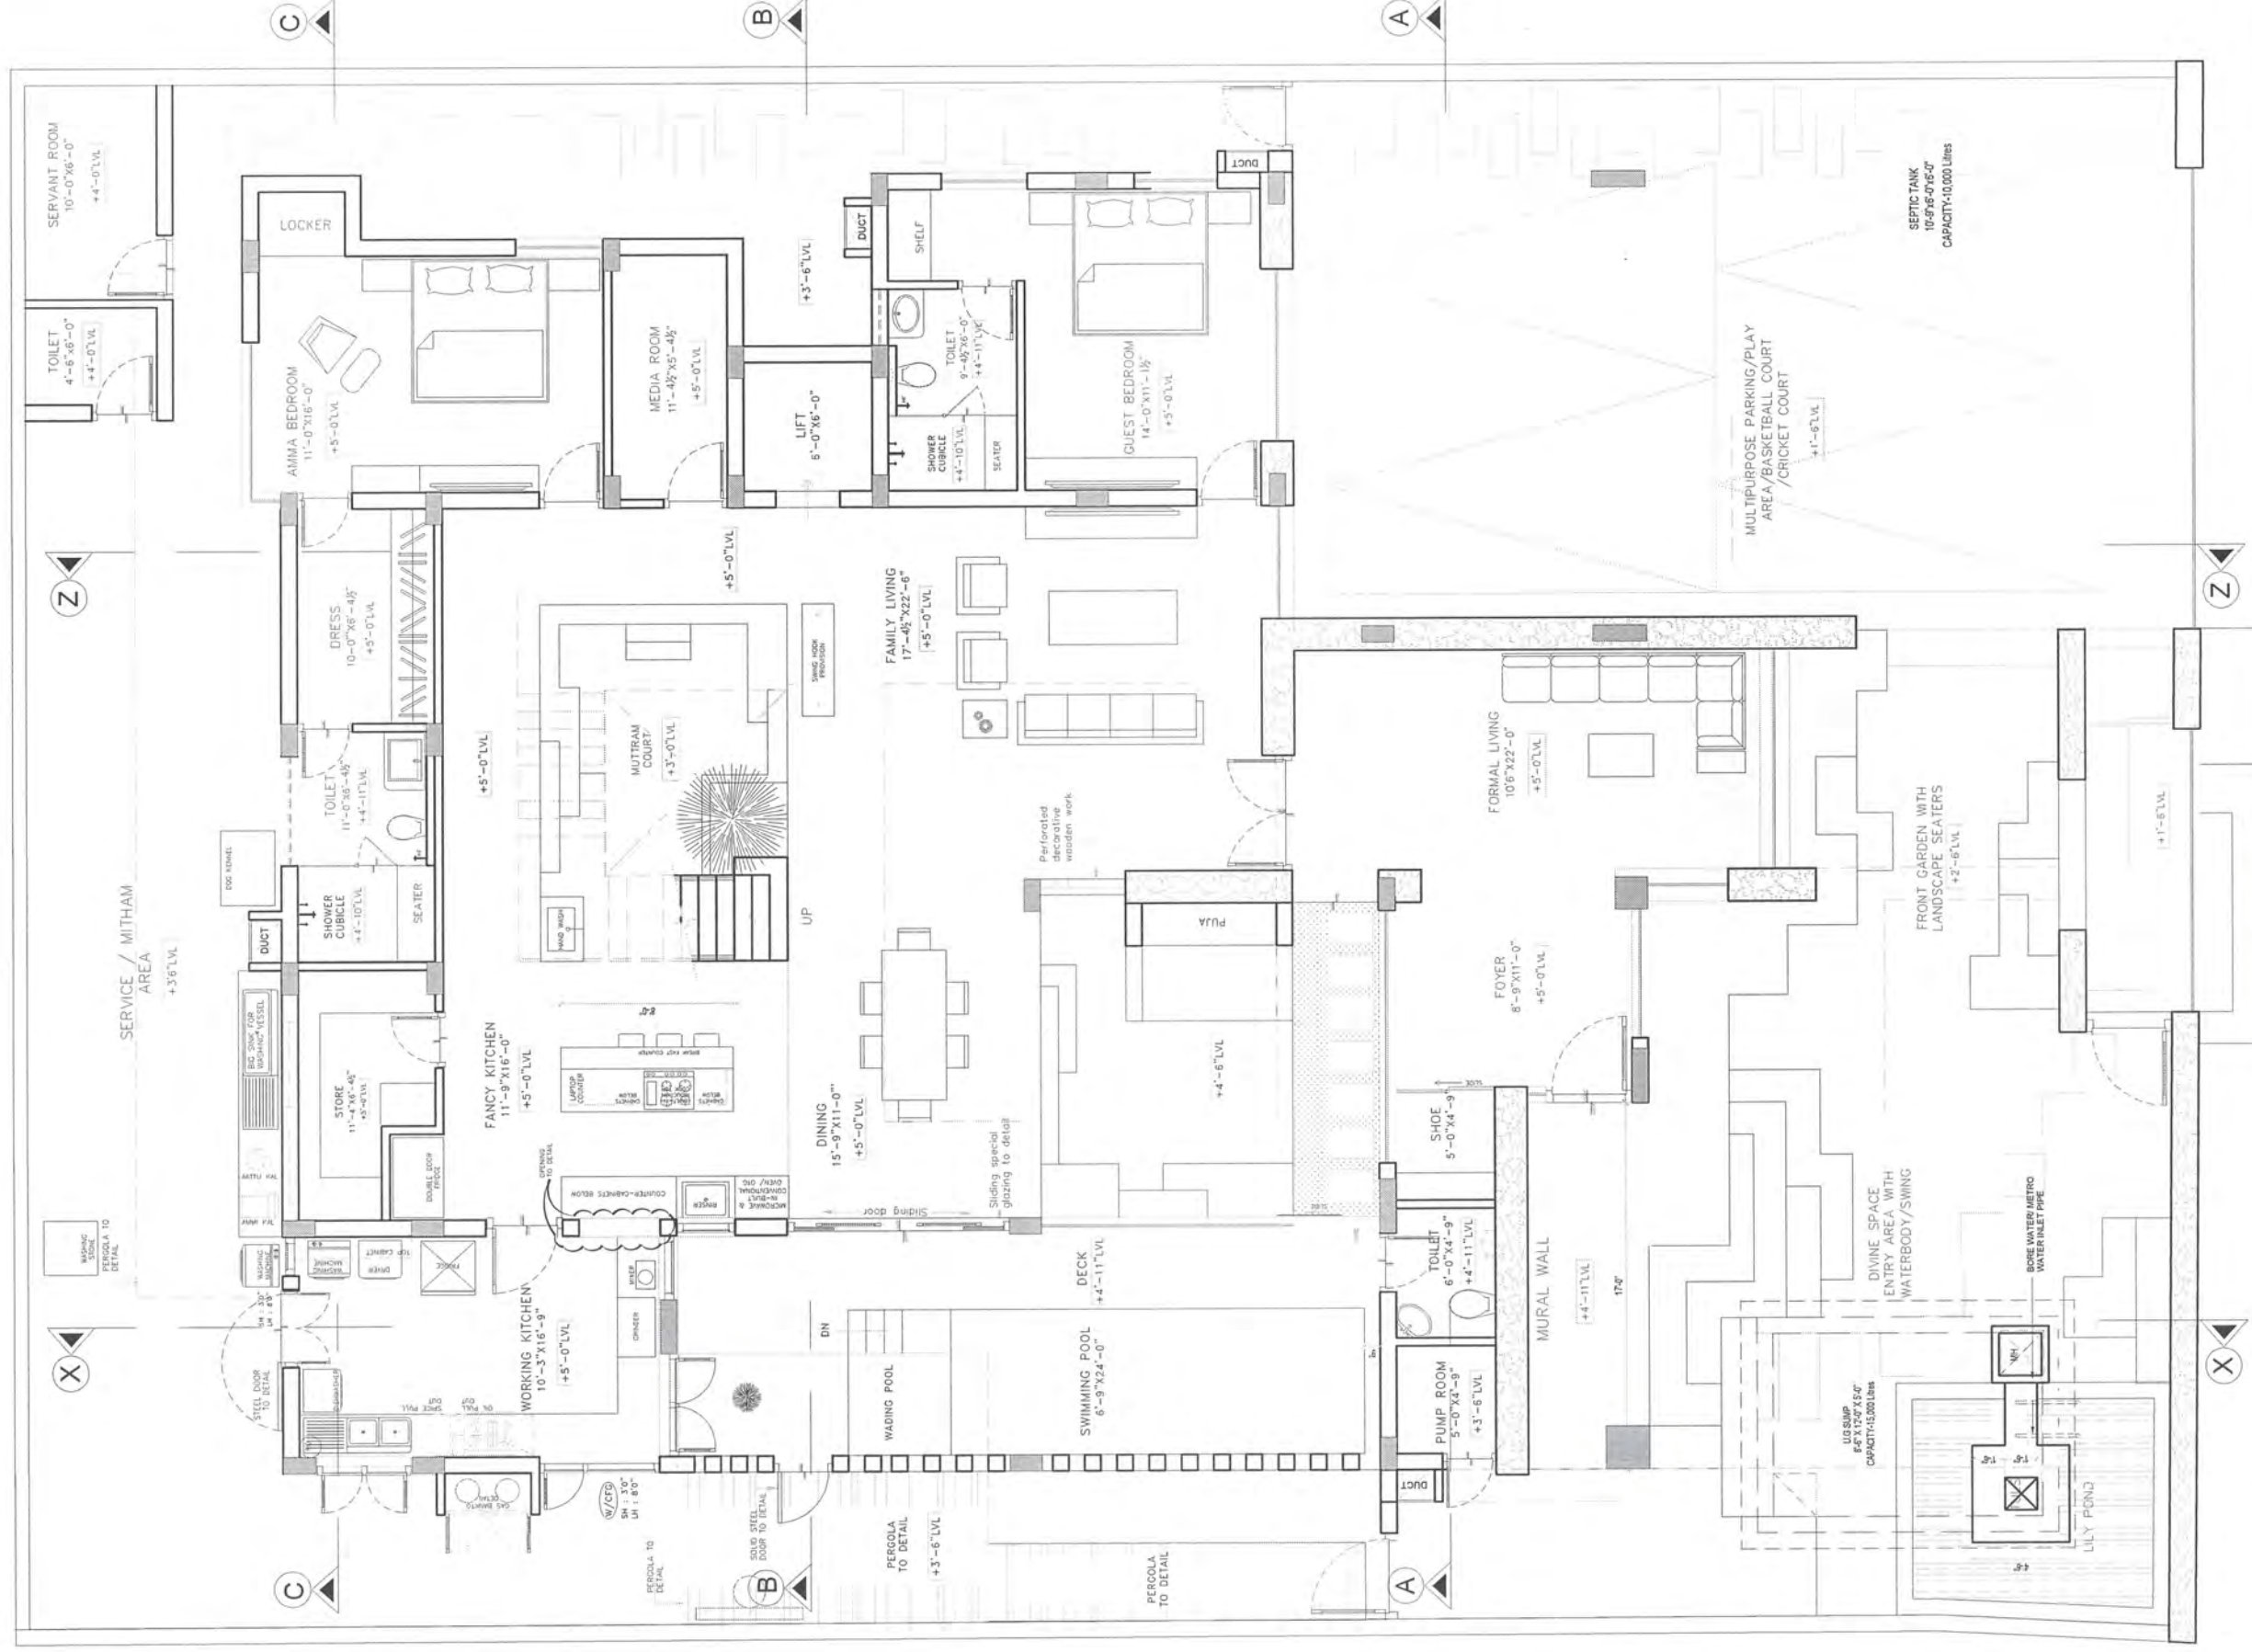

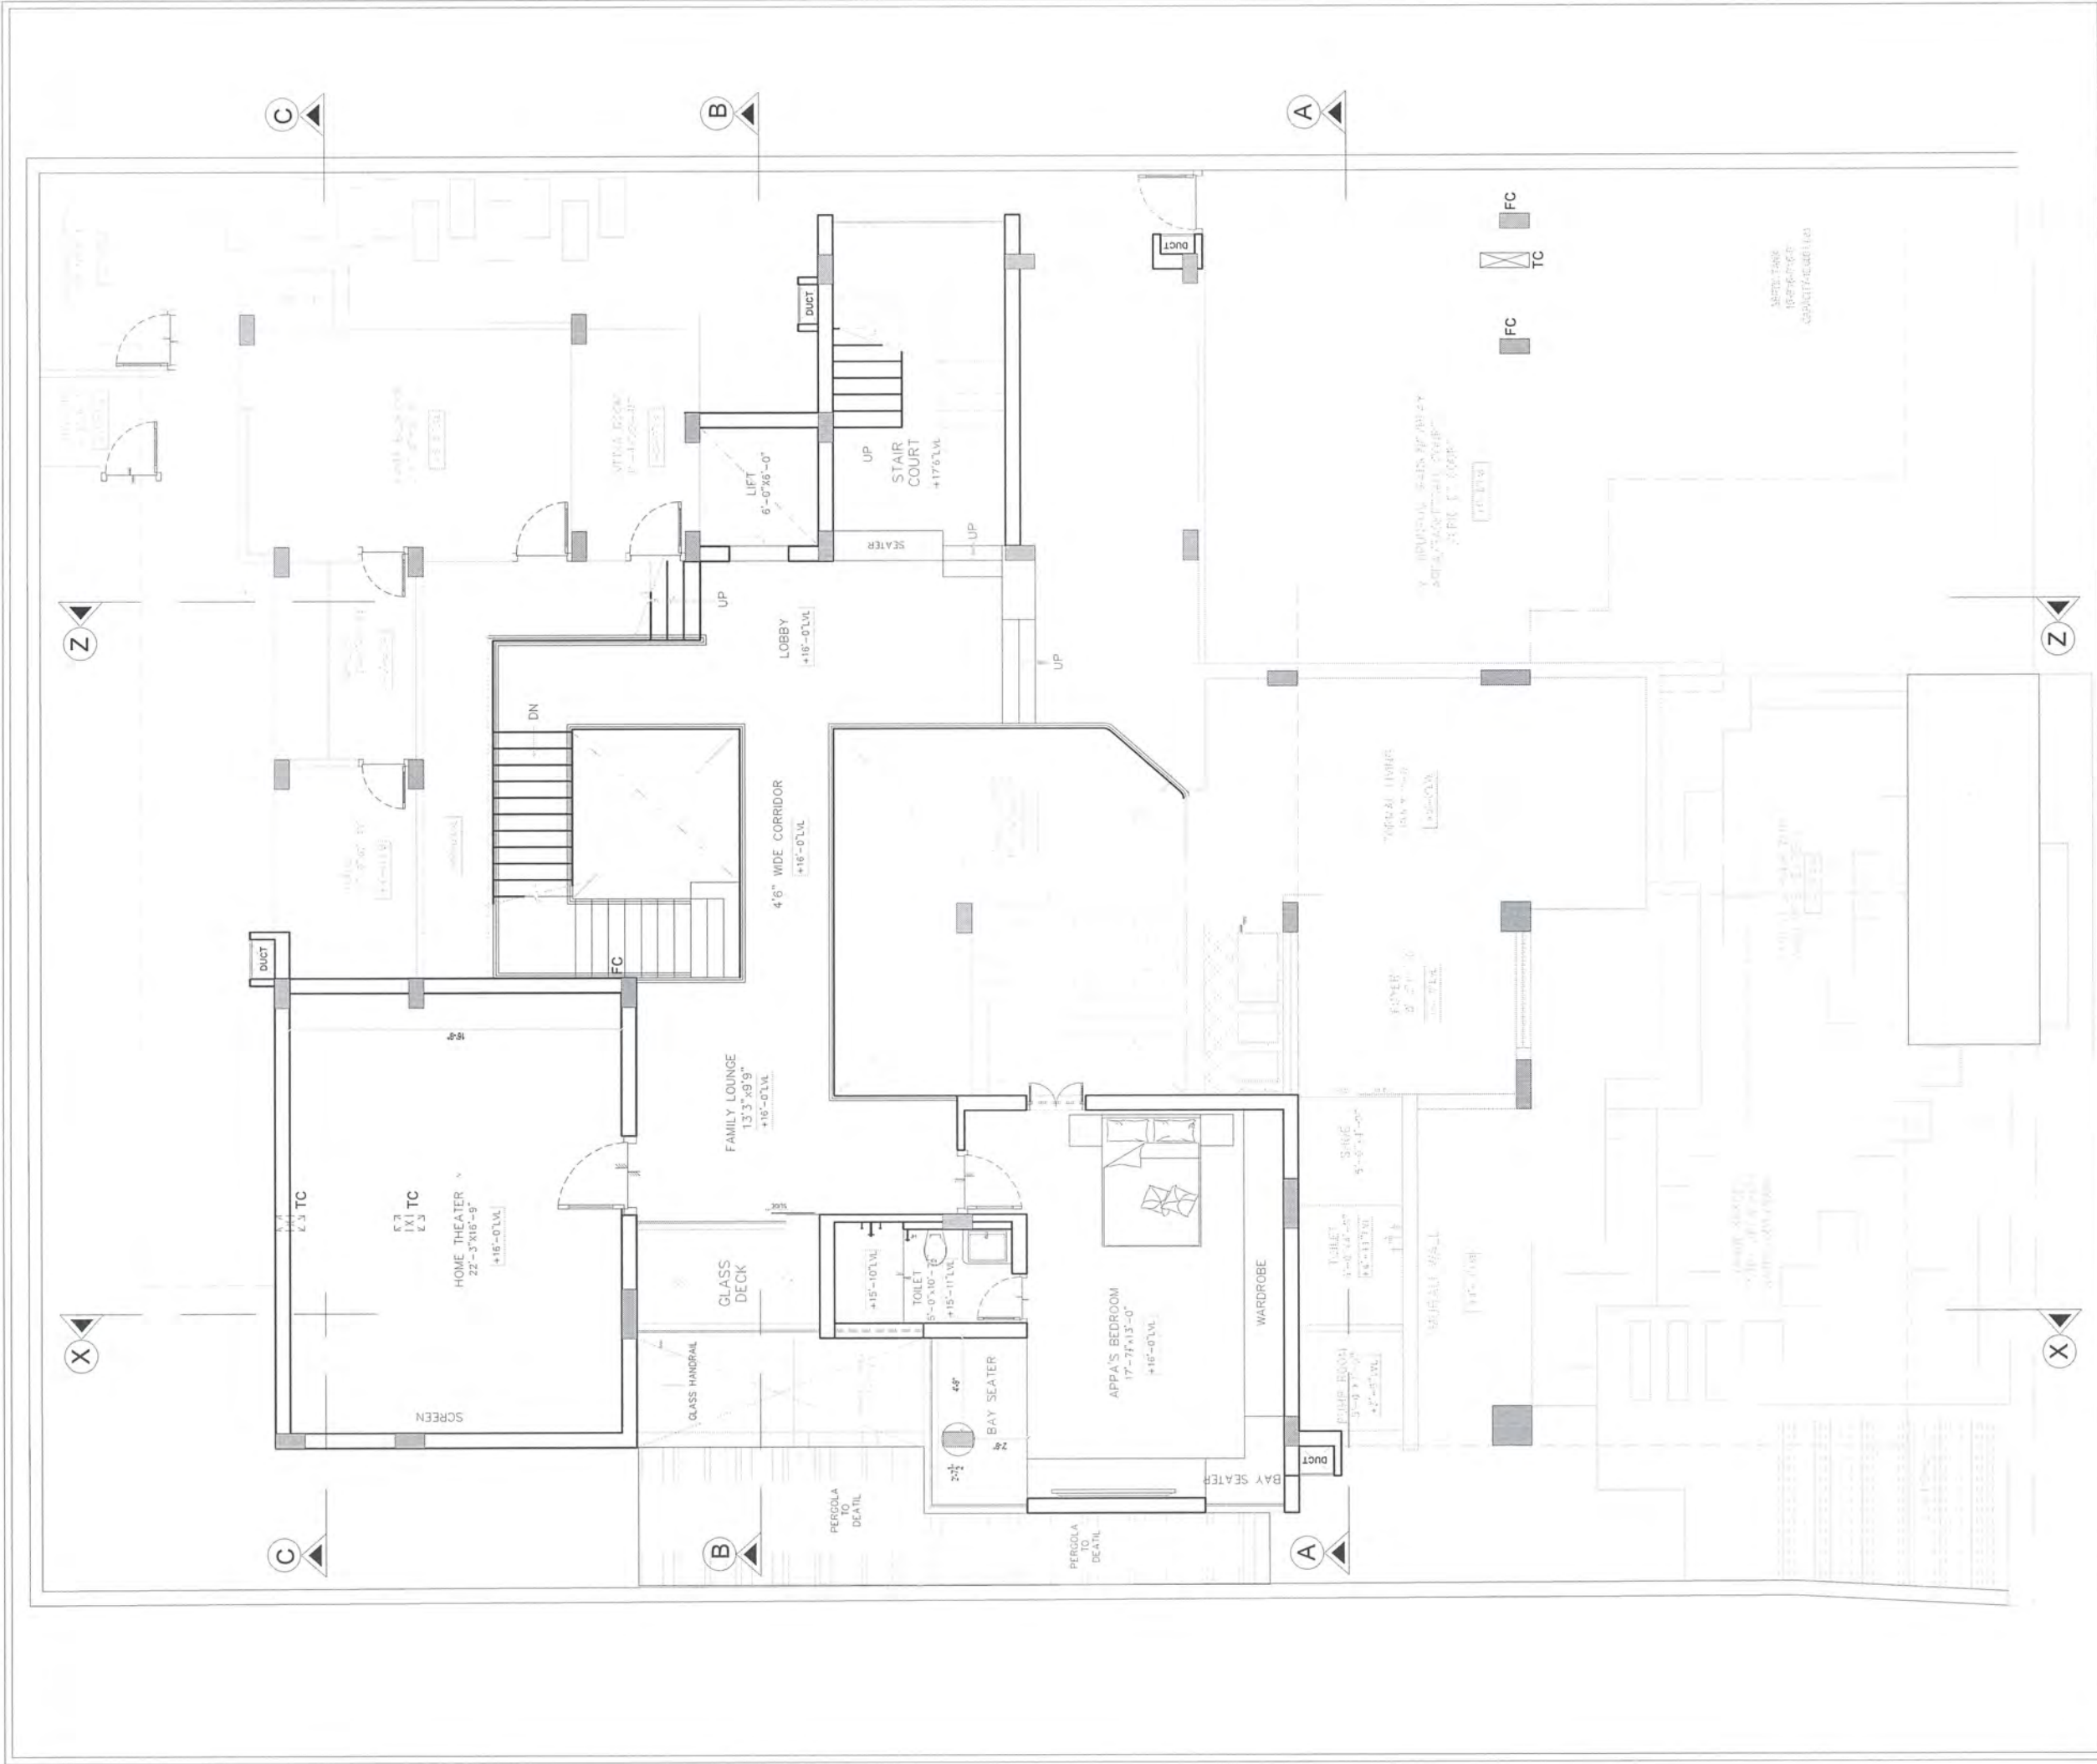

P R O J E C T

PROPOSED RESIDENCE FOR
Mr ARUNSELVAGANPATHY AT EOP




MEZZANINE FLOOR PLAN

SIGNATURE AND SEAL

ARCHITECTS

Junior Architect	Ar.Yogesh
Senior Architect	Ar.Seethapathi
Chief Architect	Ar.Murali Murugan

MURALI ARCHITECTS
MURALI M.Arch., (McGill - Canada)
#42, Second Street, Kamaraj Avenue,
Adyar, Chennai - 20.
Ph - 044-24914225, 044-2413230, 044-24901910.
email: archmurali@hotmail.com
archmurali@yahoo.co.in
archmurali@gmail.com
www.muraliarchitects.blogspot.com

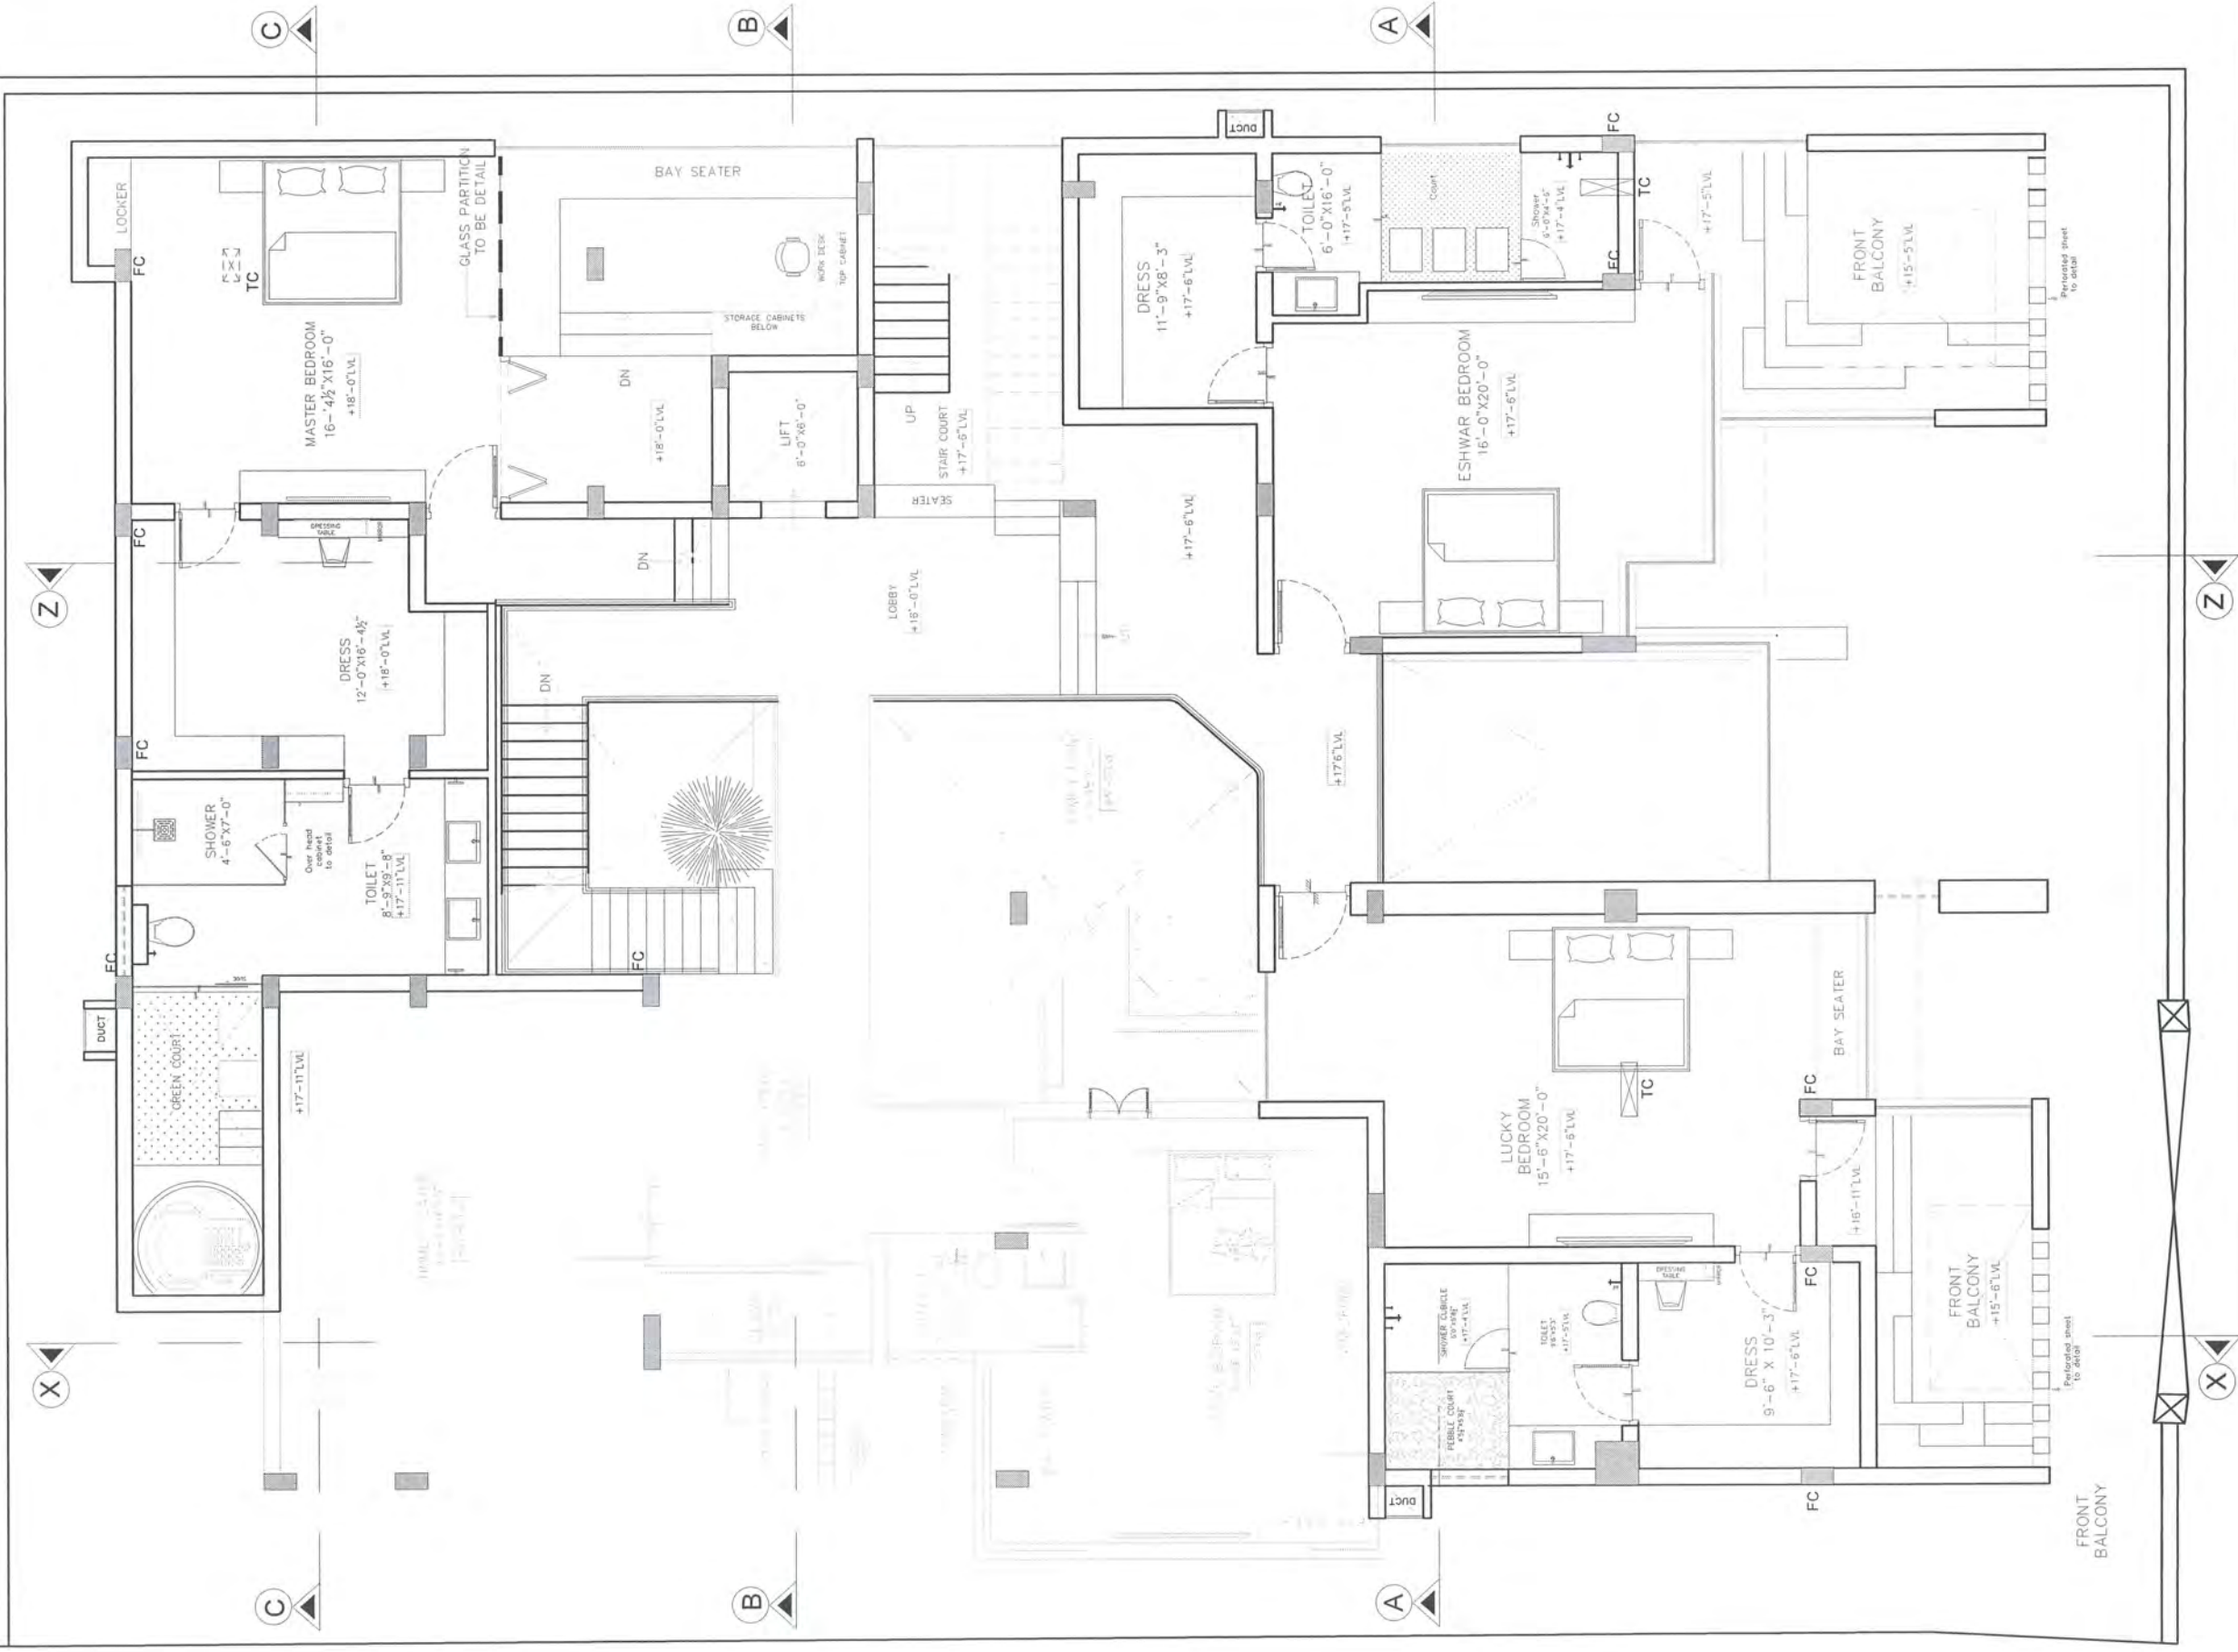

PROJECT

PROPOSED RESIDENCE FOR
MR ARUNSELVAGANPATHY AT ECR



FIRST FLOOR PLAN
SIGNATURE AND SEAL


[Signature]


ARCHITECTS

Junior Architect Ar.Yogesh
Senior Architect Ar.Seethapathi
Chief Architect Ar.Murali Murugan

MURALI ARCHITECTS
MURALI M.Arch., (McGill - Canada)

#142, Second Street, Karamj Avenue,
Adyar, Chennai - 20.
Ph - 044 - 24914226, 044 - 2411230, 044 - 24901910.
email: archmurali@hotmail.com
archmurali@yahoo.co.in
archmurali@gmail.com
www.muraliarchitects.blogspot.com

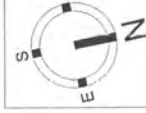

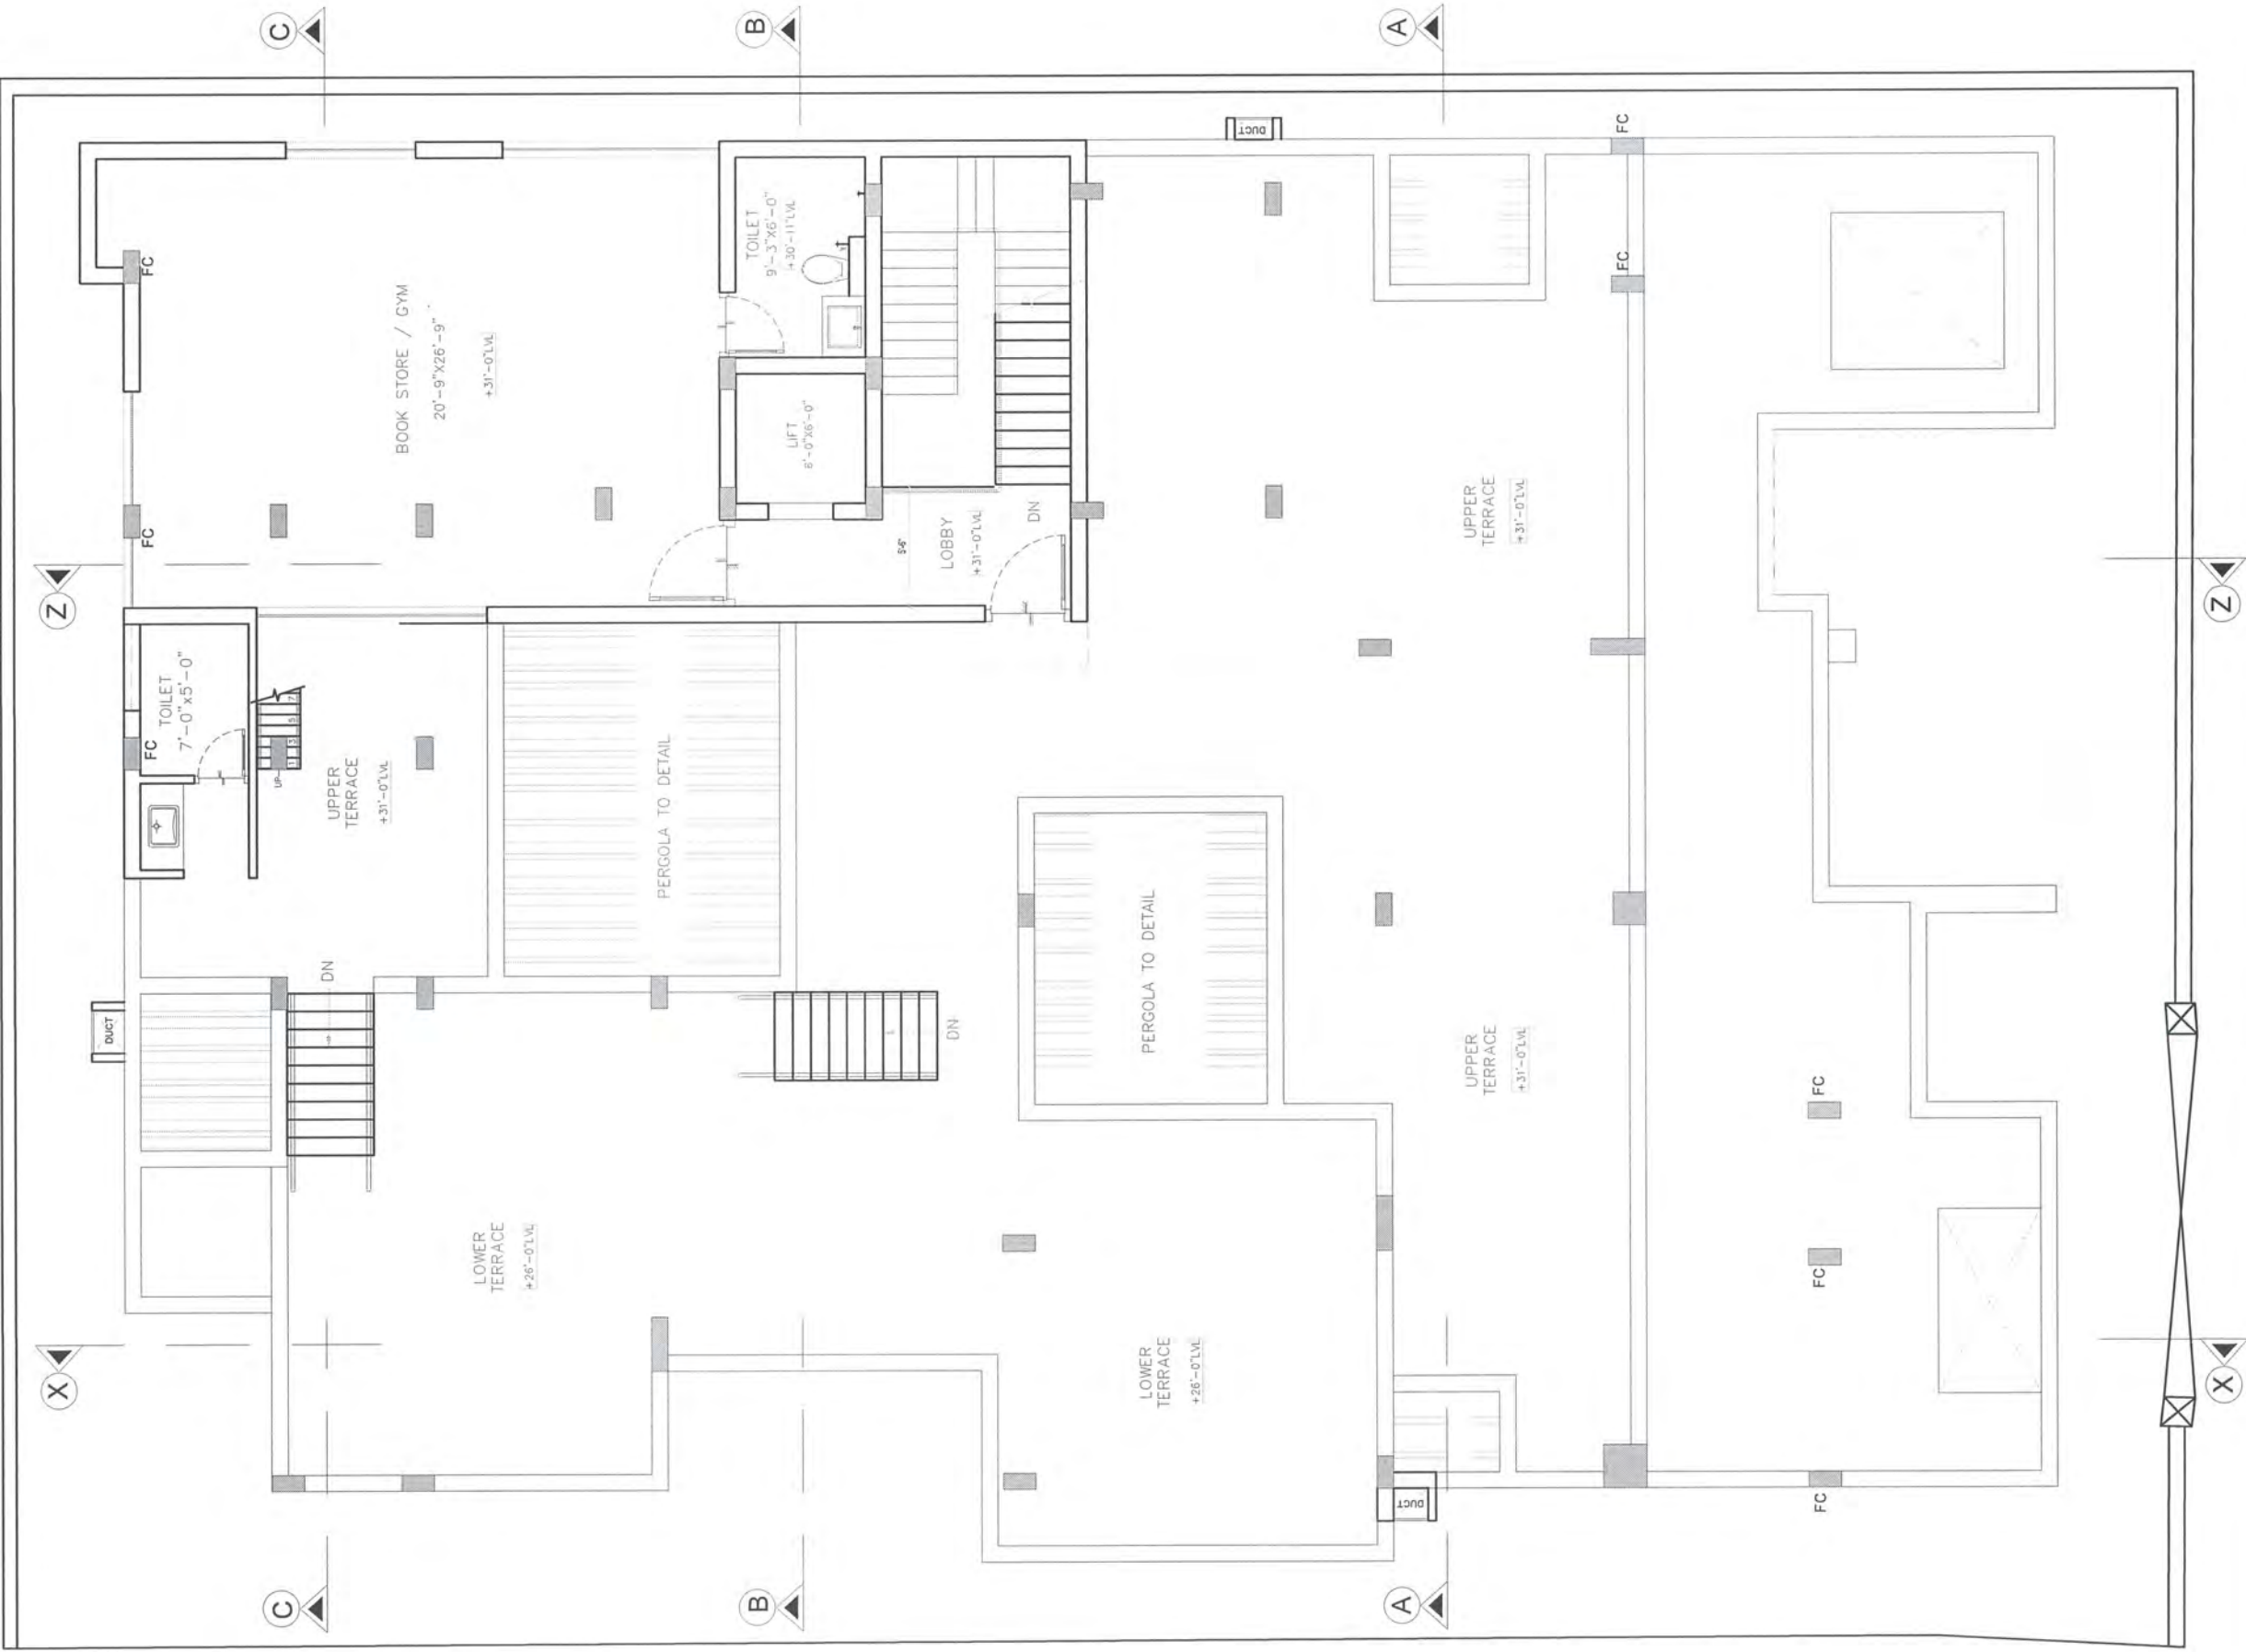

P R O J E C T

PROPOSED RESIDENCE FOR
MR ARUNSELVAGANPATHY AT ECR

SECOND FLOOR PLAN

ARCHITECTS


Junior Architect Ar. Yogesh
Senior Architect Ar. Seethapathi
Chief Architect Ar. Murali Murugan

MURALI ARCHITECTS

MURALI M.Arch., (McGill - Canada)

#142, Second Street, Kamraj Avenue,
Adyar, Chennai - 20.
Ph: 044 - 2491025, 044 - 2441320, 044 - 24901910.
email: ar.murali@hotmail.com
ar.murali1@yahoo.co.in
ar.murali1@gmail.com
www.muraliarchitects.blogspot.com



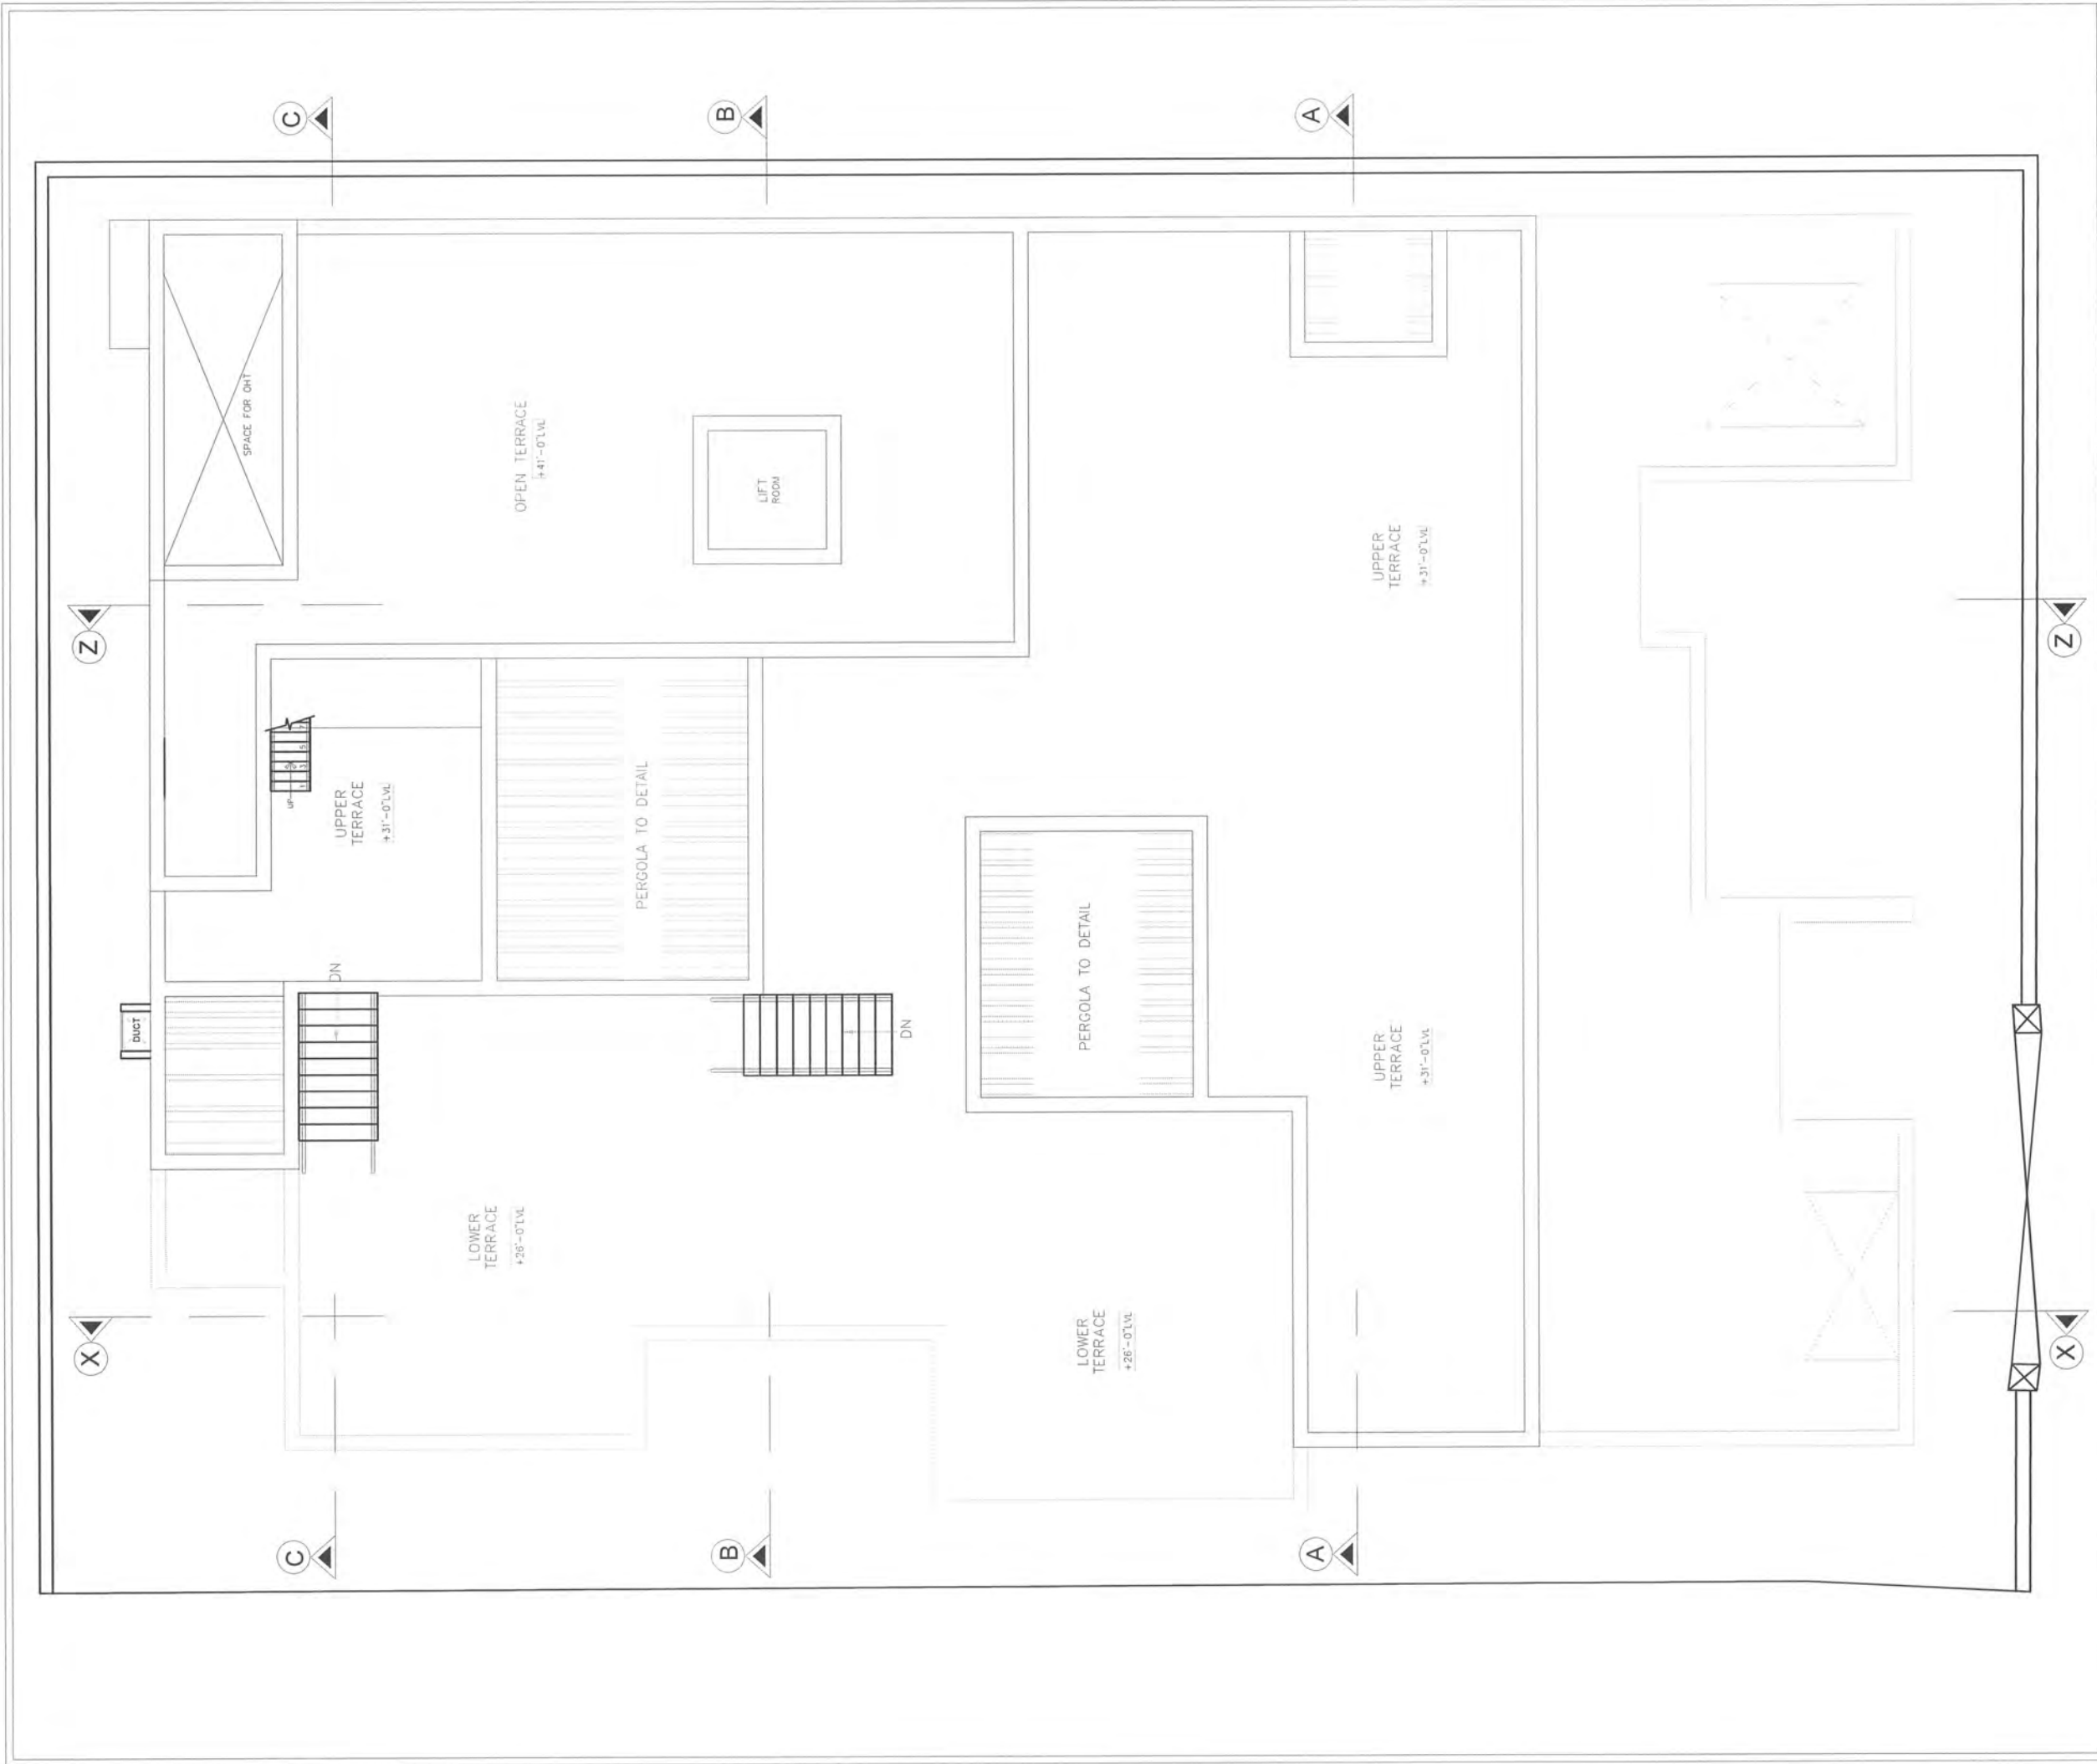

P R O J E C T

PROPOSED RESIDENCE FOR
Mr ARUNSELVAGANPATHY AT ECR

OHT AND HEAD ROOM
FLOOR PLAN

SIGNATURE AND SEAL



ARCHITECTS

Junior Architect	Ar.Yogesh
Senior Architect	Ar.Seethapathi
Chief Architect	Ar.Murali Murugan
MURALI ARCHITECTS	
MURALI M.Arch., (McGill - Canada)	
#142, Secord Street, Kamraj Avenue, Ayer, Chennai - 20. Ph - 044 - 24914225, 044 - 2411320, 044 - 24901910. email: archmurali@hotmail.com archmurali@yahoo.co.in archmurali@gmail.com www.muraliarchitects.blogspot.com	




PROJECT

PROPOSED RESIDENCE FOR
Mr ARUNSELVAGANPATHY AT ECR

DRAWING TITLE

BEAM CUT SECTIONS

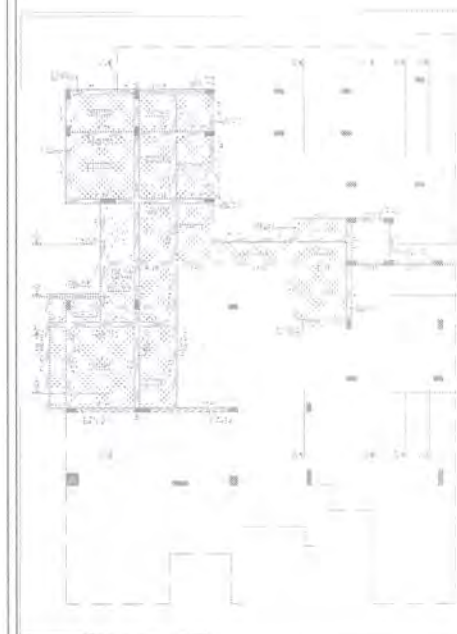


Junior Architect	Ar.Yogesh
Senior Architect	Ar.Seethapathi
Chief Architect	Ar.Murali Murugan

SIGNATURE AND SEAL



MURALI ARCHITECTS


MURALI M.Arch., (McGill - Canada)
#142, Second Street, Kamaraj Avenue,
Adyar, Chennai - 20.
Ph - 044 - 24914226, 044 - 24413230, 044 - 24901910,
email: archmurali@hotmail.com
archaallo1@yahoo.co.in
archmurali1@gmail.com
www.muraliarchitects.blogspot.com

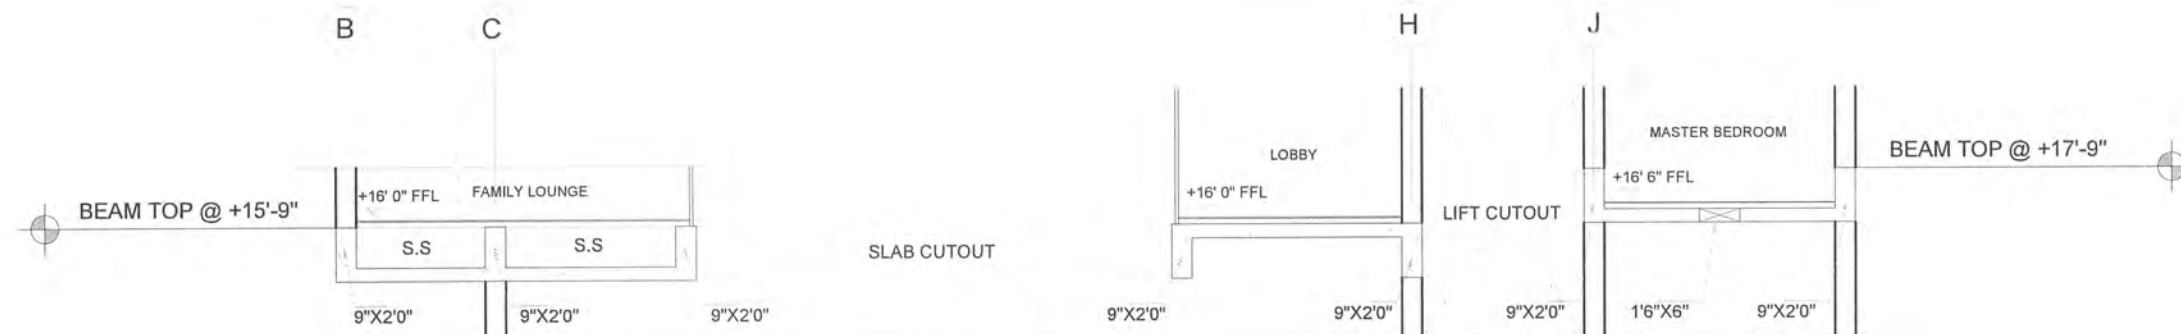



SECTION-AA




SECTION-BB

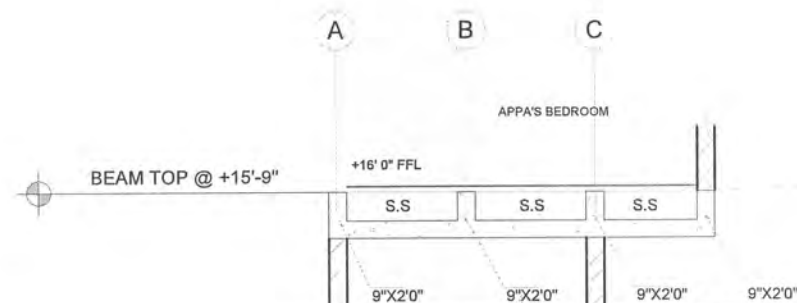


SECTION-CC

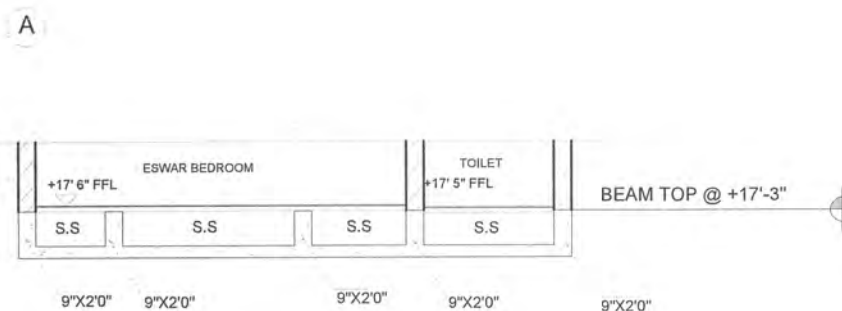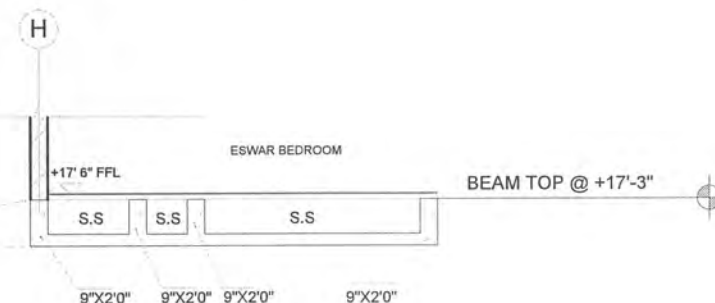

SECTION-DD

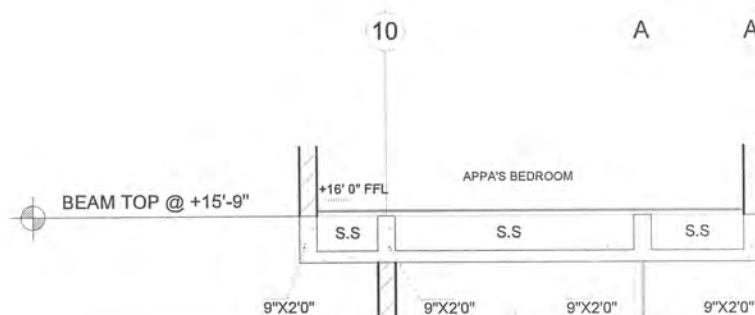

SECTION-EE

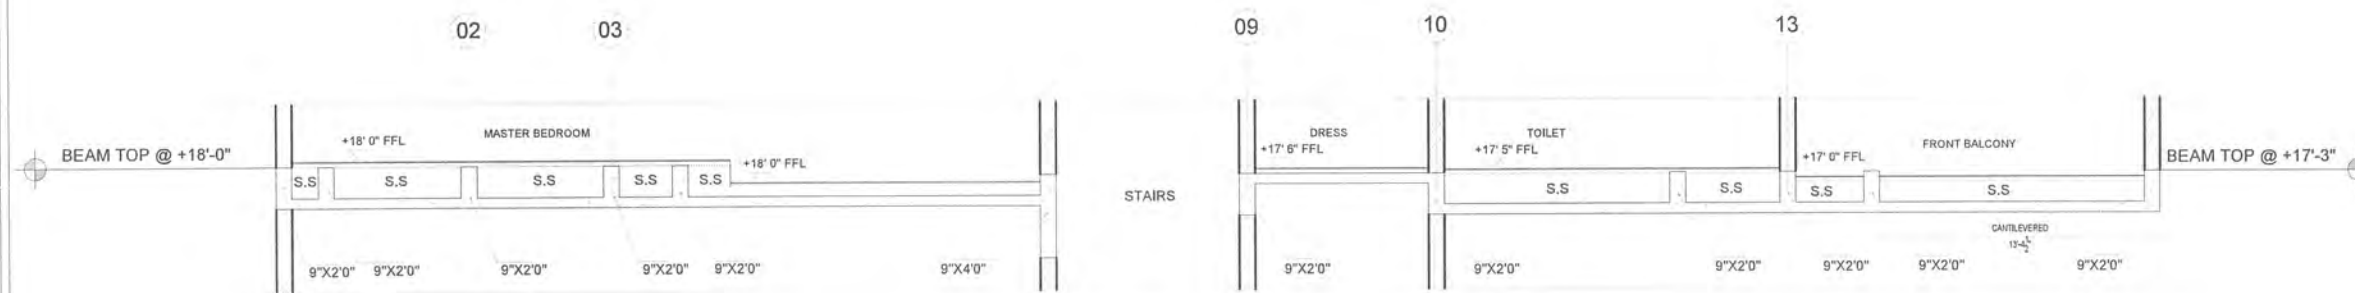


SECTION-GG

PROJECT

PROPOSED RESIDENCE FOR
Mr ARUNSELVAGANPATHY AT ECR

DRAWING TITLE

BEAM CUT SECTIONS

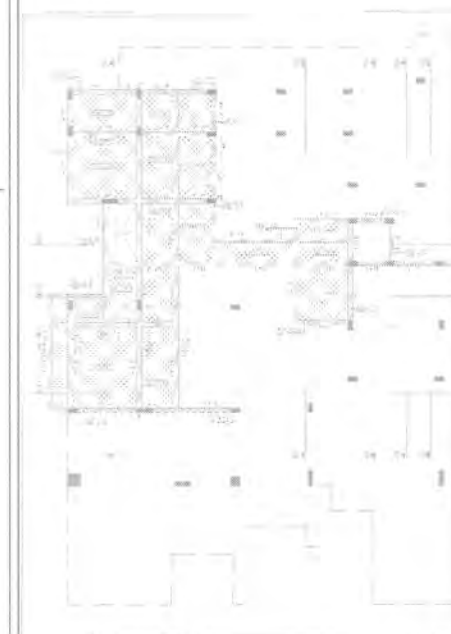

Junior Architect	Ar.Yogesh
Senior Architect	Ar.Seethapathi
Chief Architect	Ar.Murali Murugan


SIGNATURE AND SEAL




MURALI ARCHITECTS

MURALI M.Arch., (McGill - Canada)
#142, Second Street, Kamaraj Avenue,
Adyar, Chennai - 20.
Ph - 044 - 24914226, 044 - 24413230, 044 - 24901910,
email: archmurali@hotmail.com
archaallo1@yahoo.co.in
archmurali1@gmail.com
www.muraliarchitects.blogspot.com

ARCHITECT

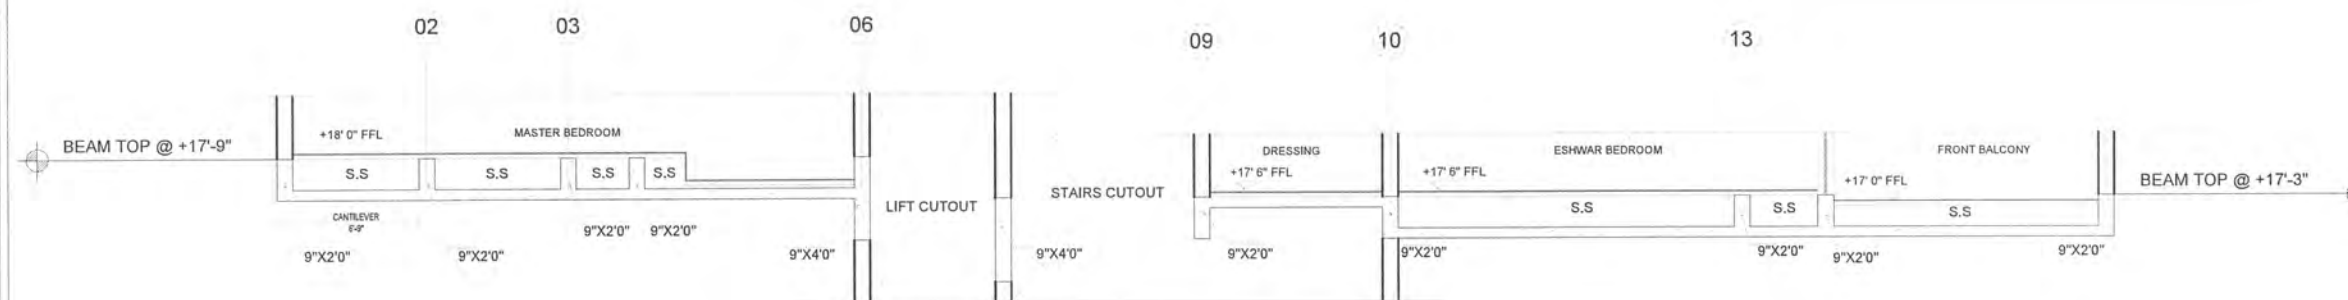


SECTION-FF

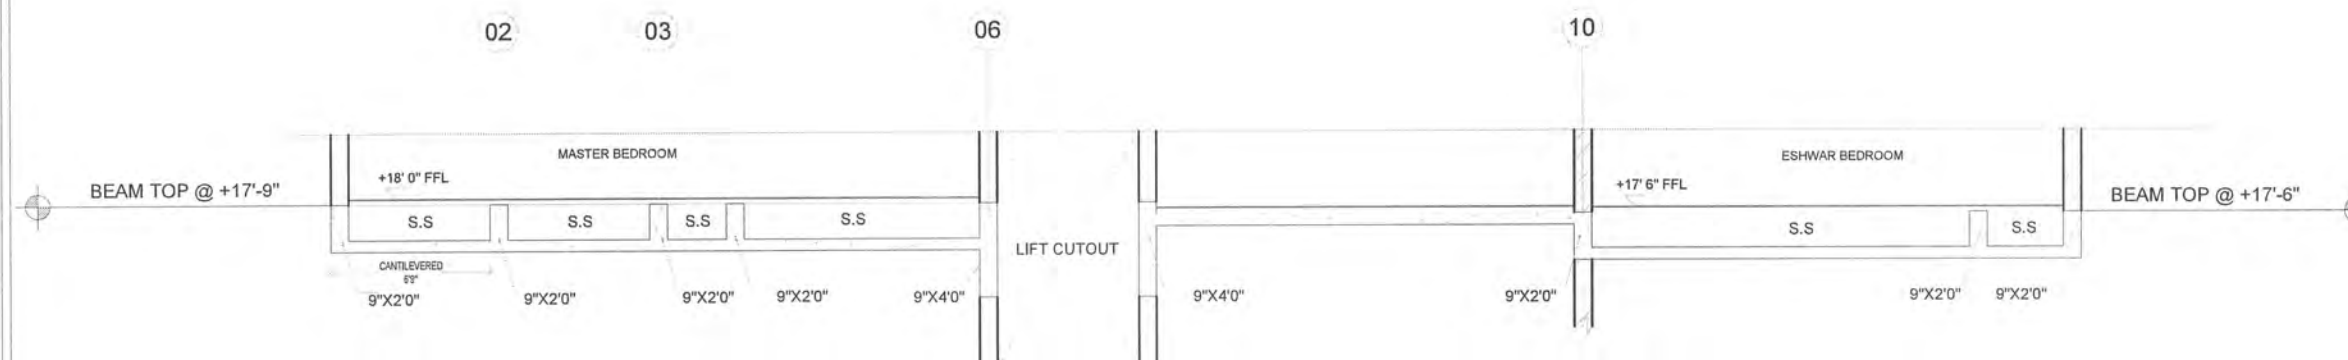


SECTION-GG




SECTION-HH

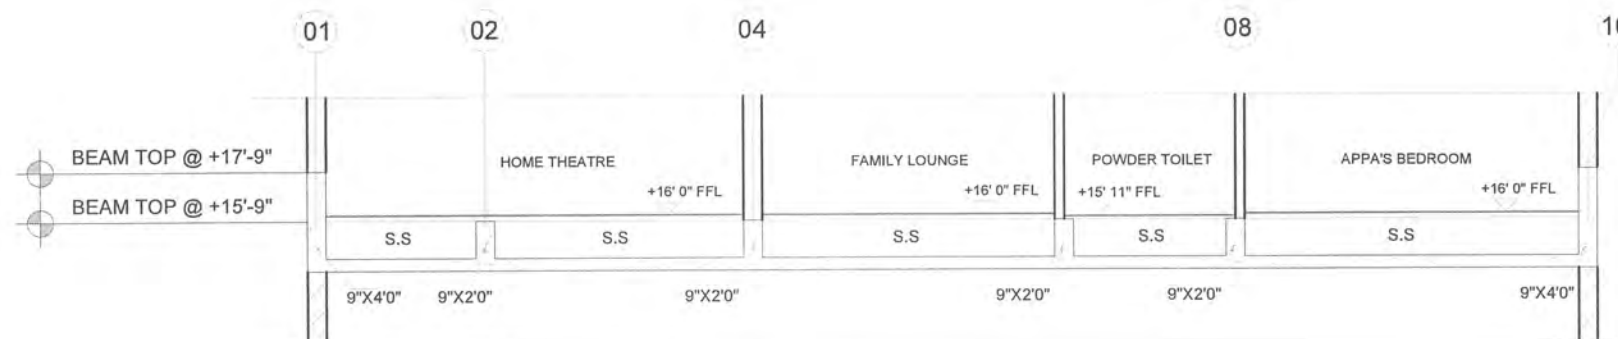

SECTION-II

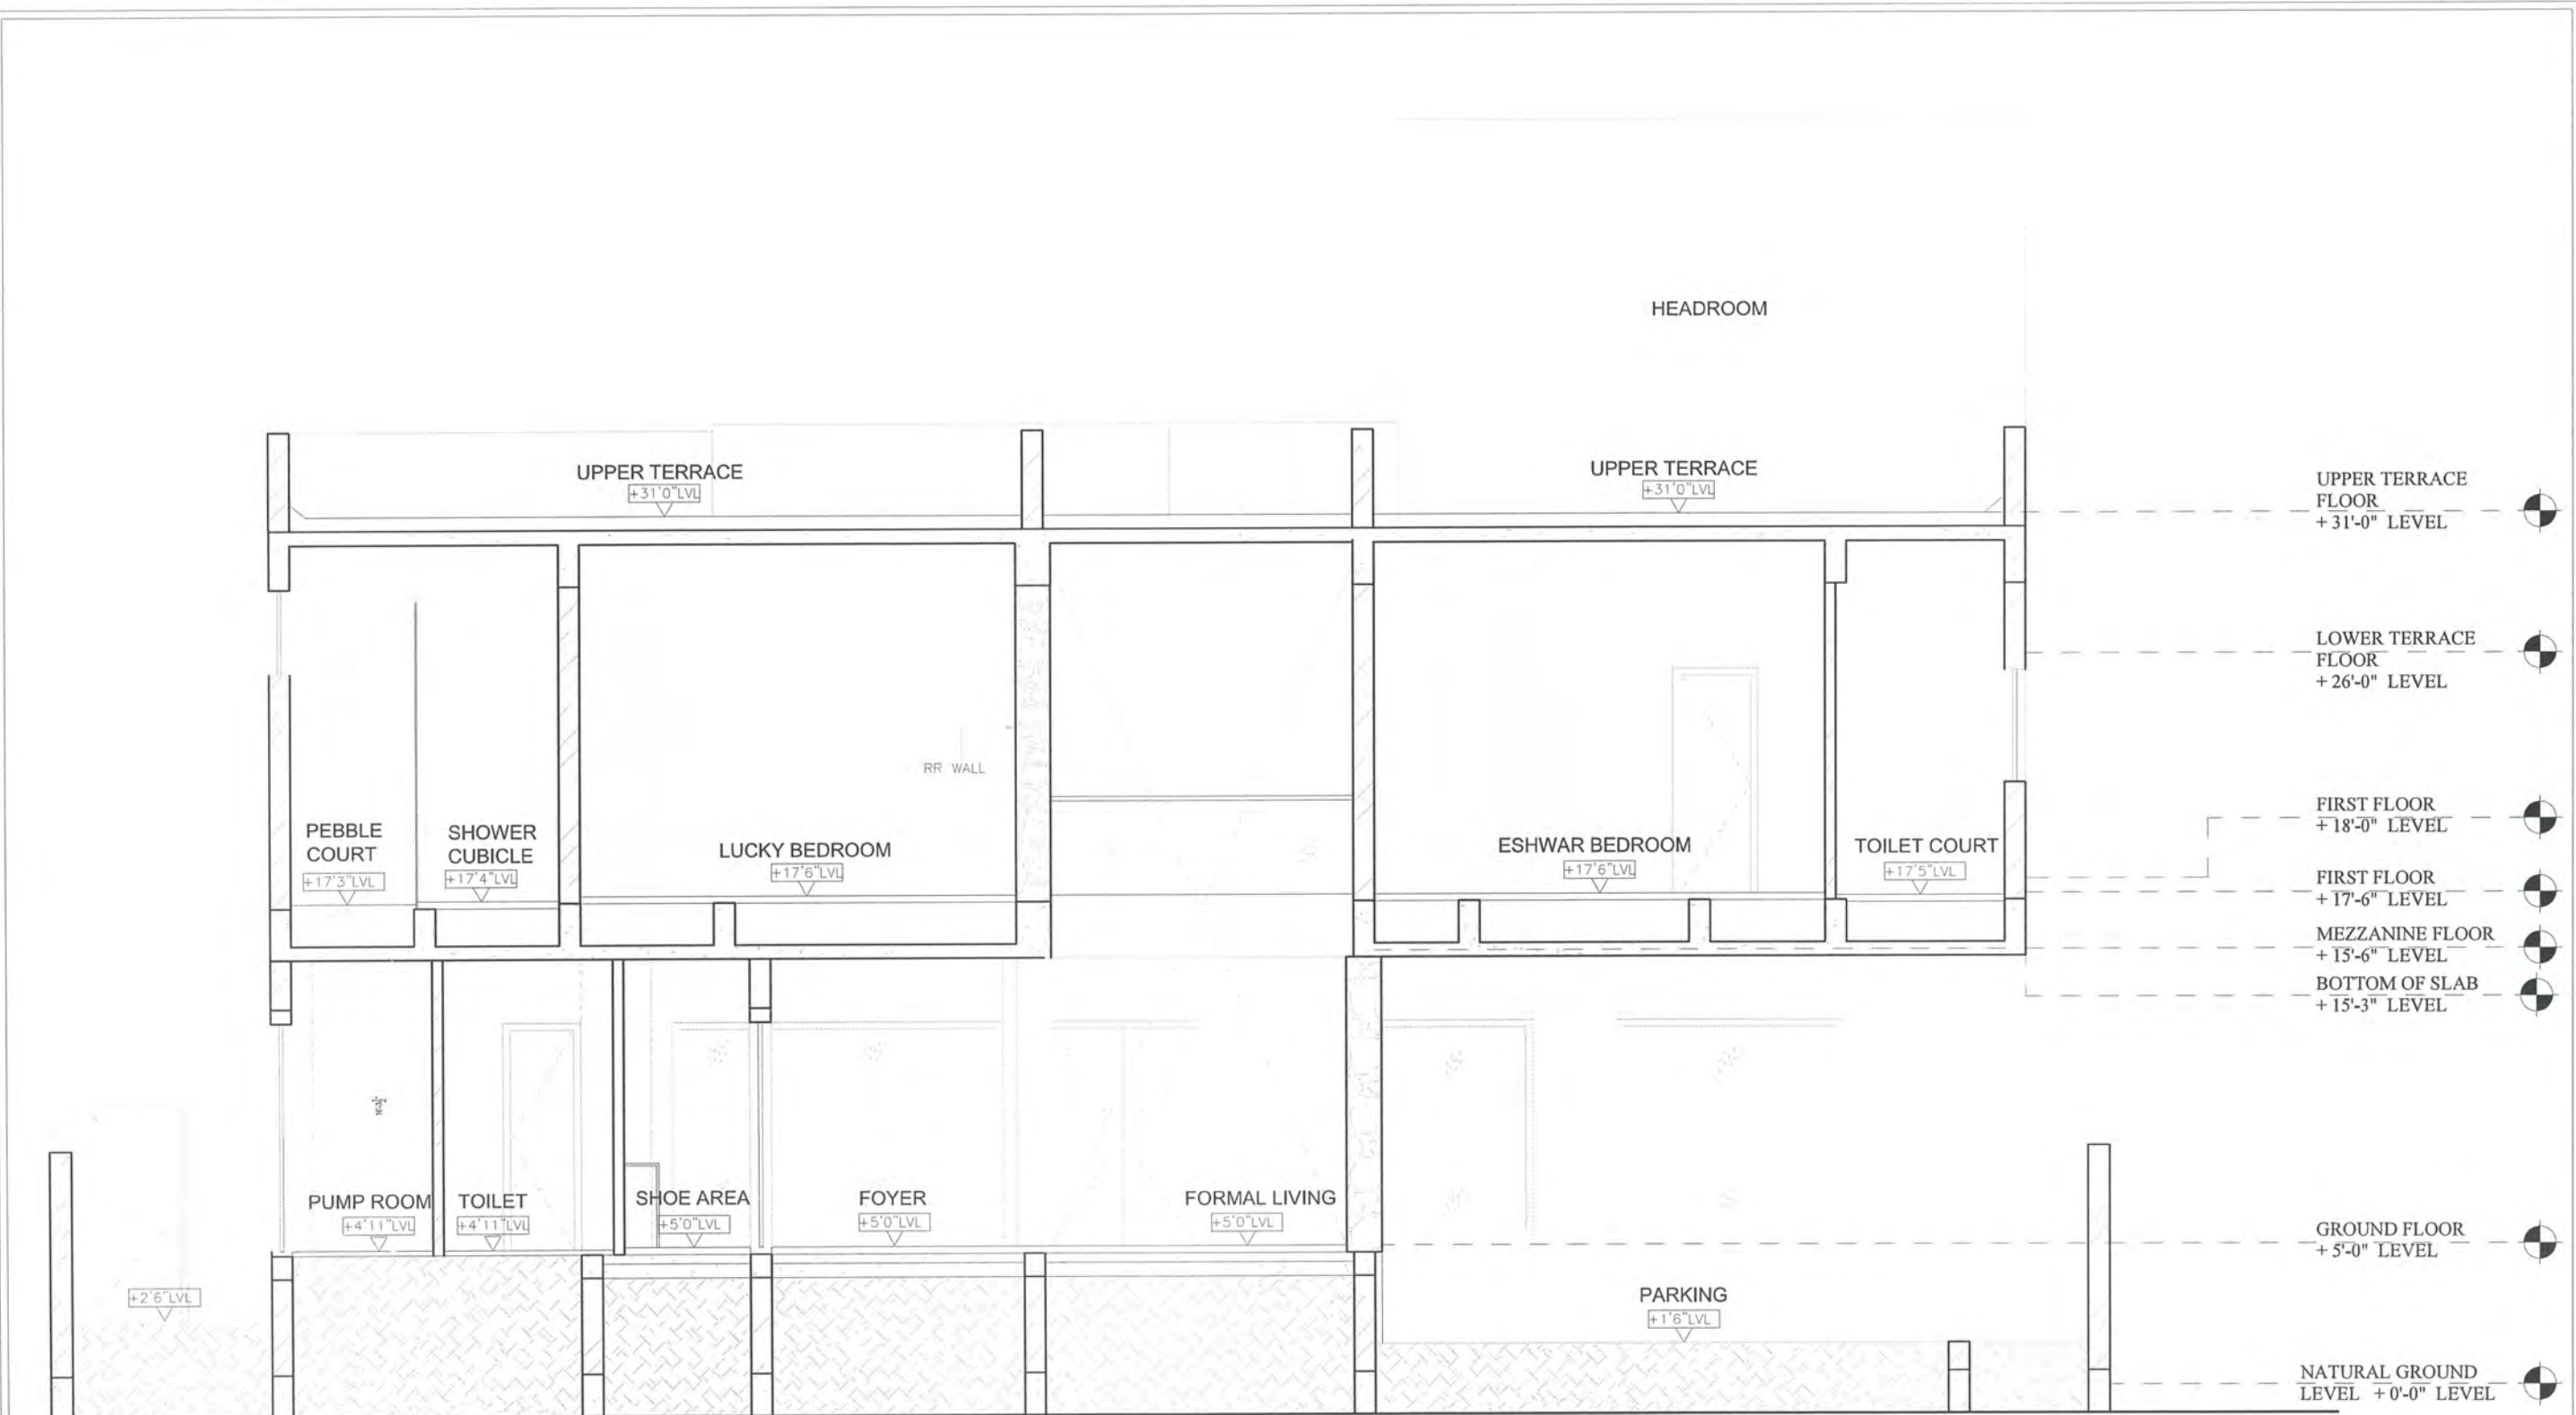


PROJECT	PROPOSED RESIDENCE FOR Mr ARUNSELVAGANPATHY AT ECR	SECTION - AA SIGNATURE AND SEAL 	ARCHITECTS	Junior Architect Senior Architect Chief Architect	Ar.Vishmaya Ar.Seethapathi Ar.Murali Murugan
				MURALI ARCHITECTS MURALI M.Arch., (McGill - Canada) #142, Second Street, Kamaraj Avenue, Adyar, Chennai - 20. Ph - 044 - 24914226, 044 - 24413230, 044 - 24901910. email: archmurali@hotmail.com archaalt01@yahoo.co.in archmurali1@gmail.com www.muraliarchitects.blogspot.com	

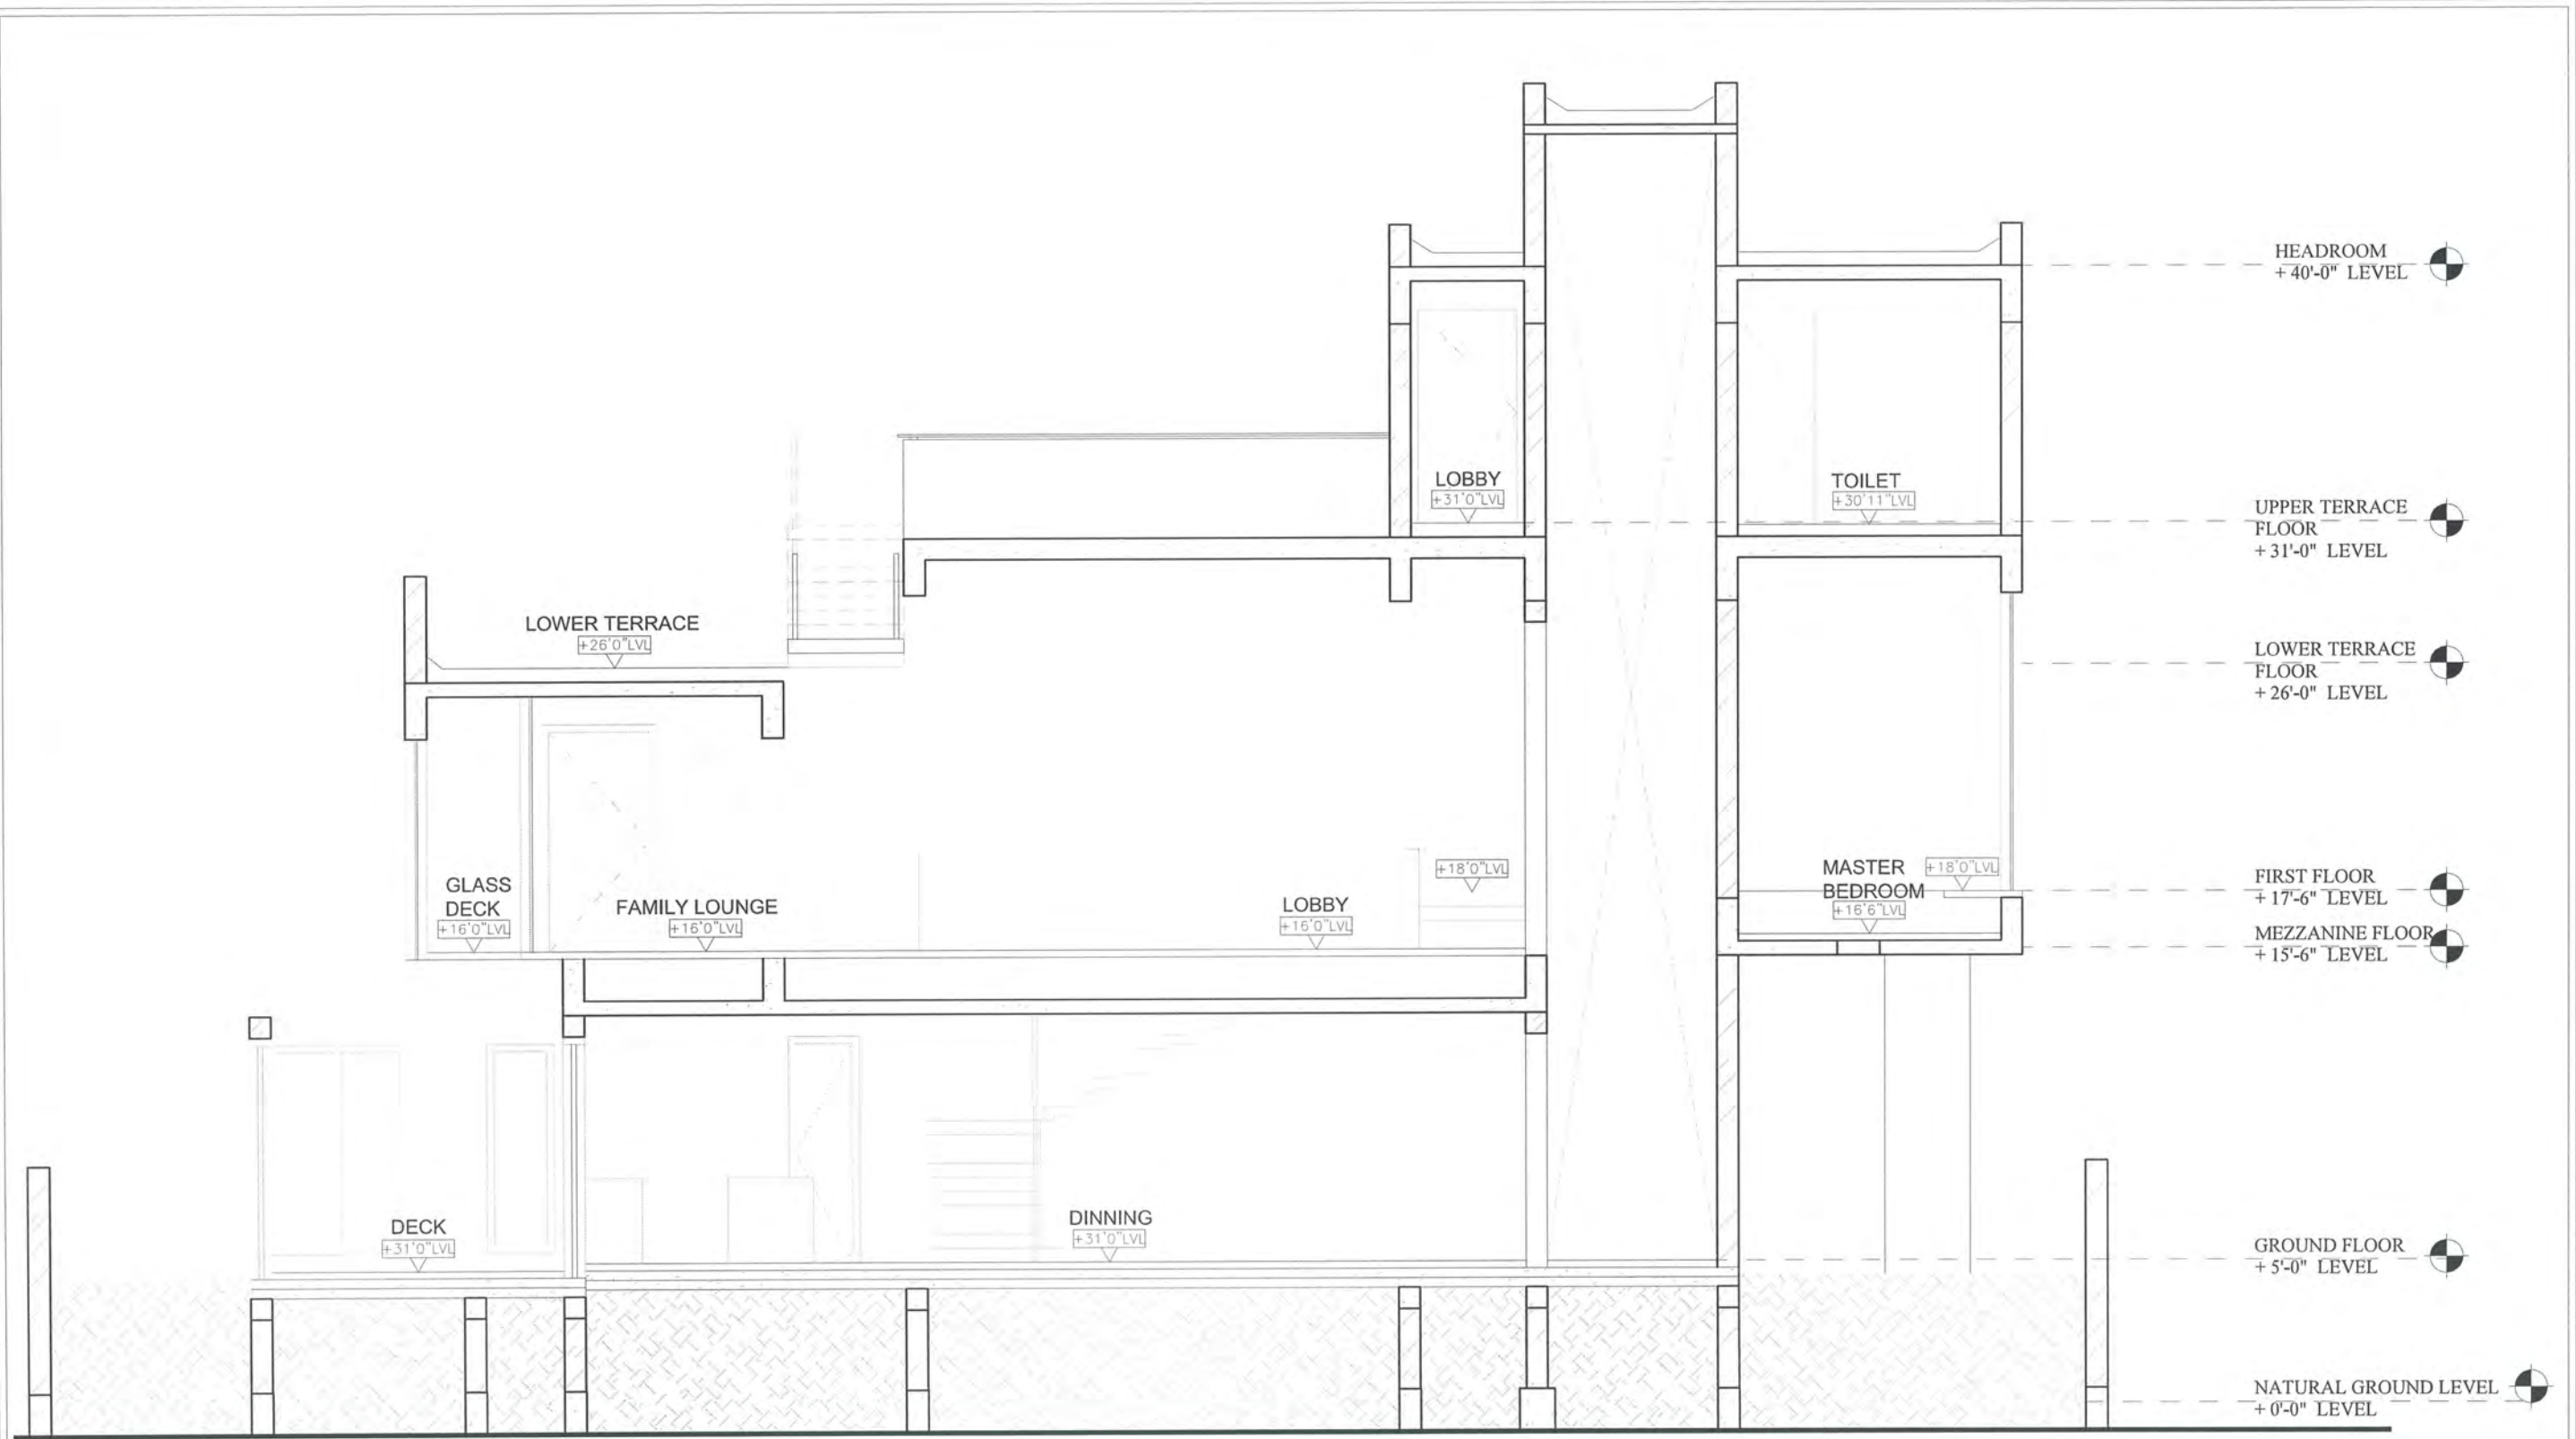

PROJECT	PROPOSED RESIDENCE FOR Mr ARUNSELVAGANPATHY AT ECR		SECTION - BB SIGNATURE AND SEAL 		ARCHITECTS	Junior Architect	Ar.Vishmaya
						Senior Architect	Ar.Seethapathi
						Chief Architect	Ar.Murali Murugan
						MURALI ARCHITECTS MURALI M.Arch., (McGill - Canada) #142, Second Street, Kamaraj Avenue, Adyar, Chennai - 20. Ph - 044 - 24914226, 044 - 24413230, 044 - 24901910. email: archmurali@hotmail.com archaallo1@yahoo.co.in archmurali1@gmail.com www.muraliarchitects.blogspot.com	



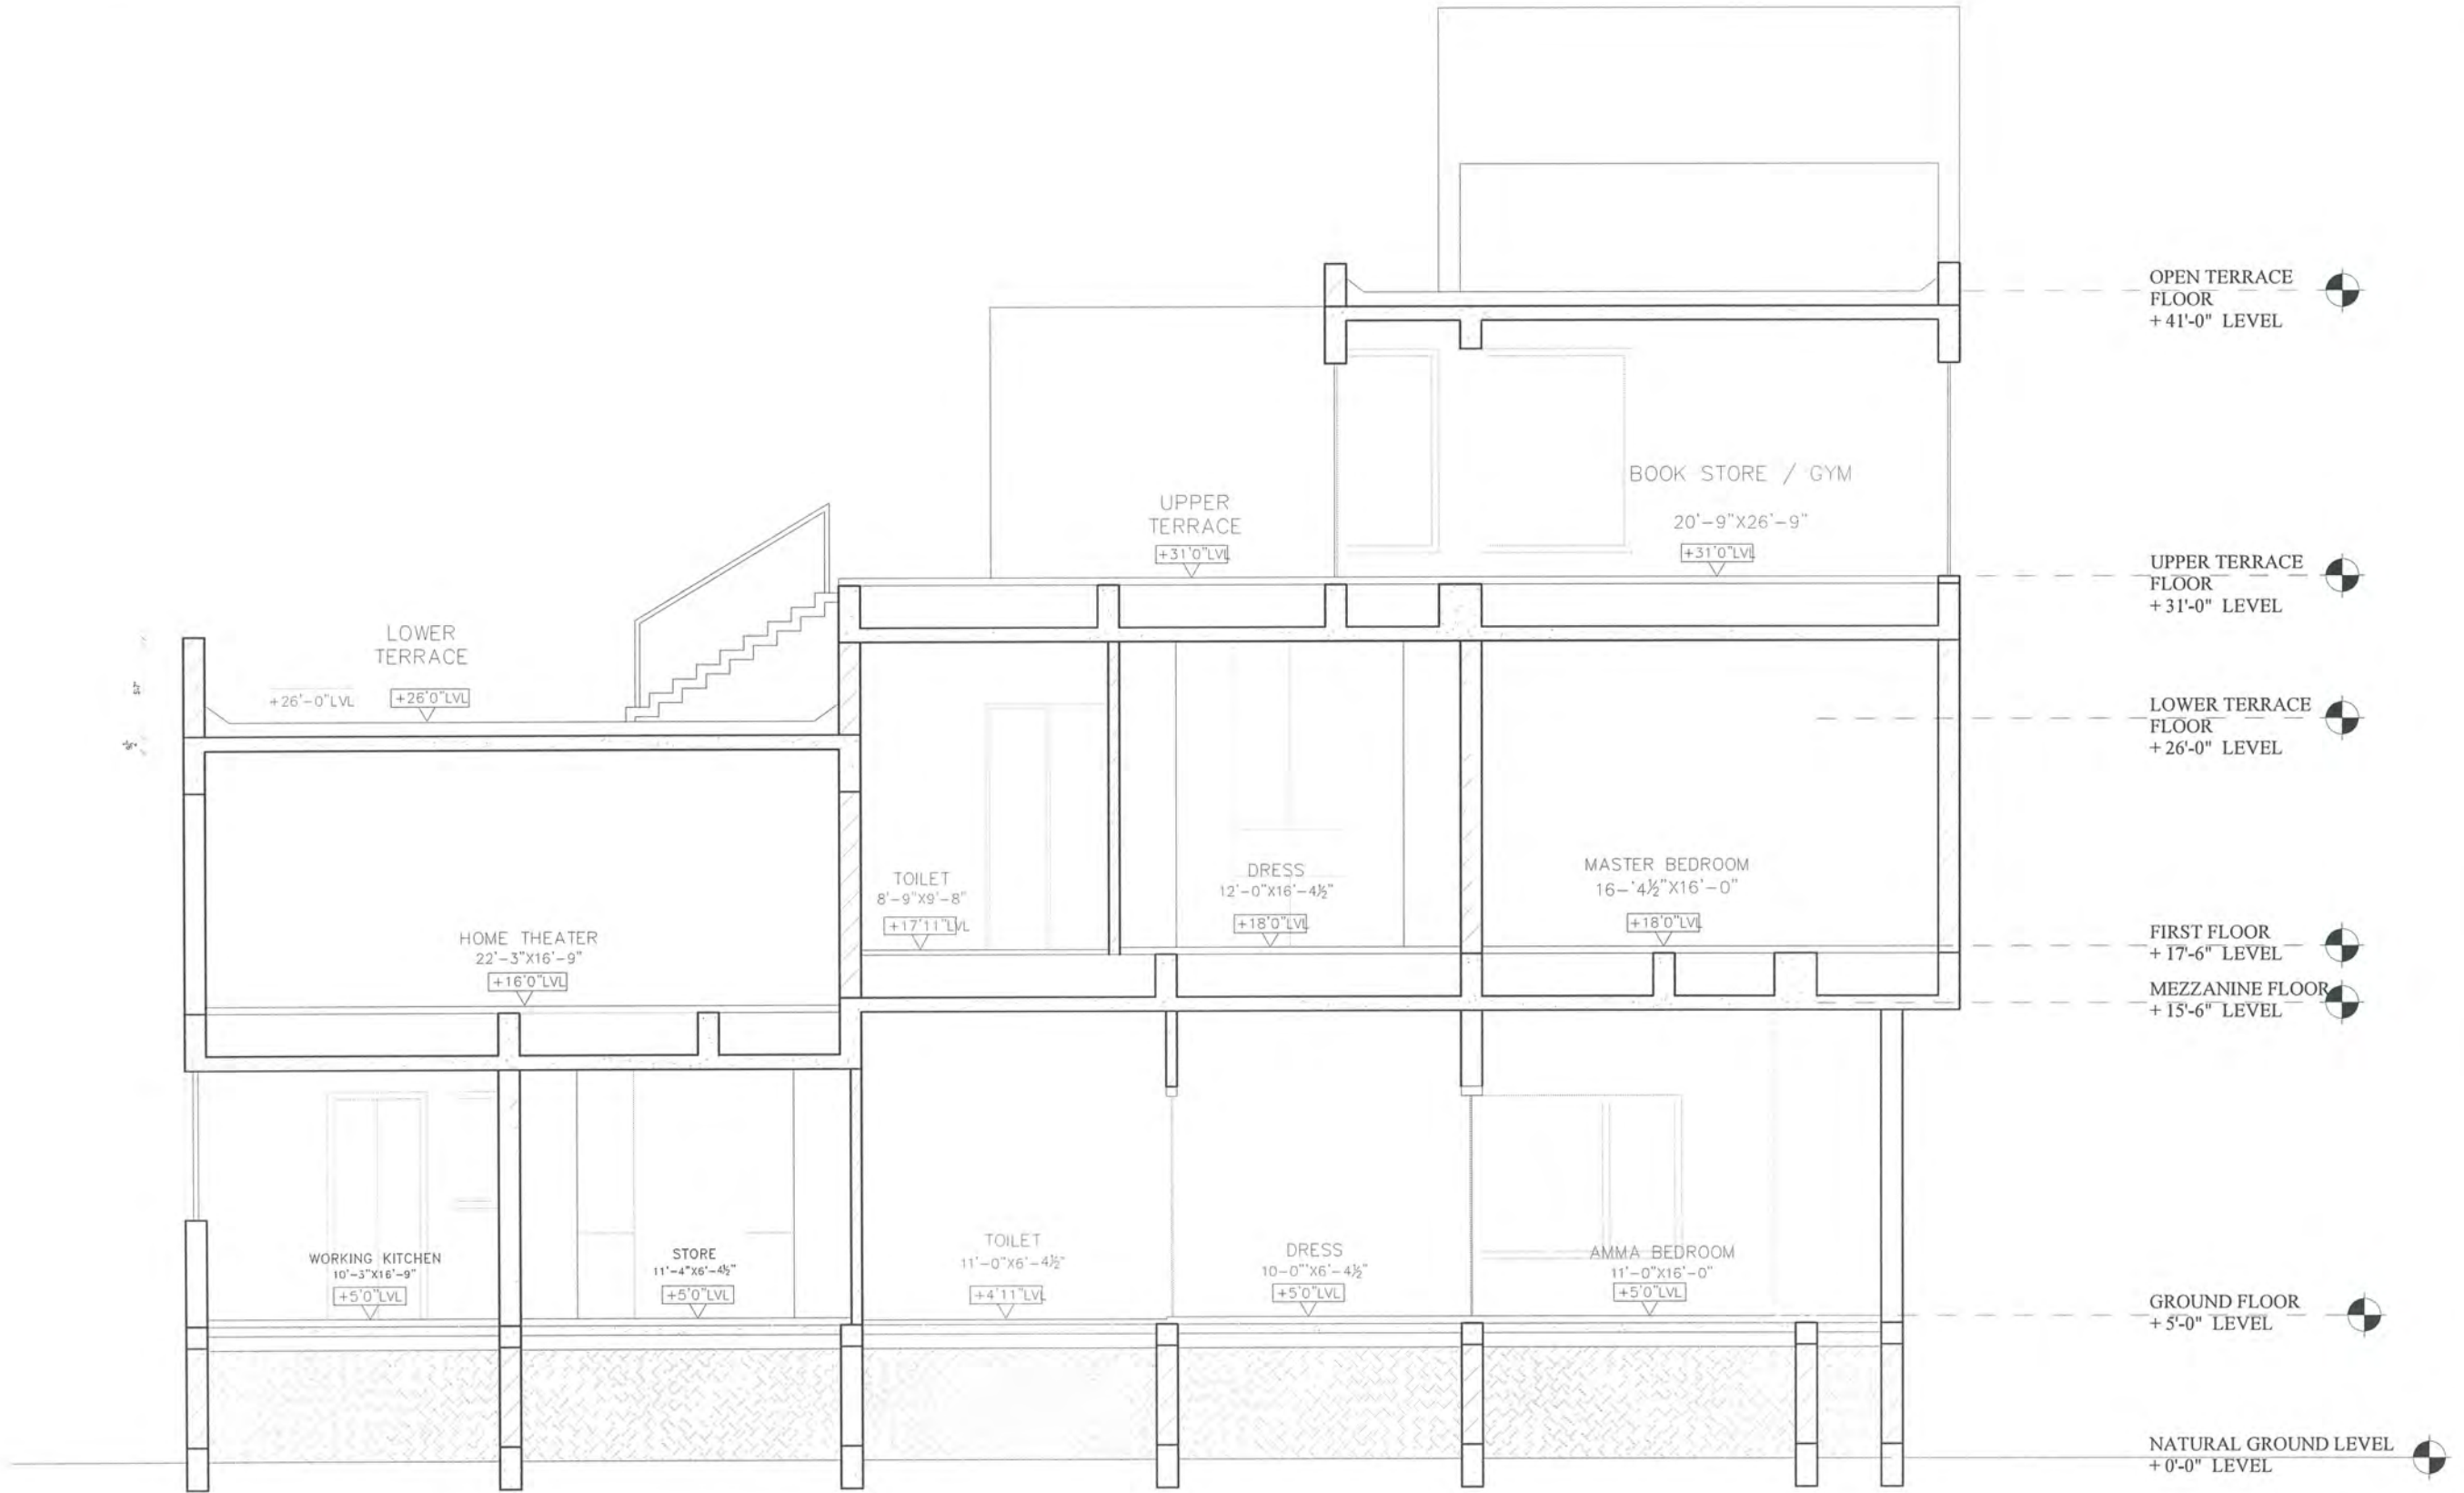

PROJECT

PROPOSED RESIDENCE FOR
Mr ARUNSELVAGANPATHY AT ECR

SECTION - CC

SIGNATURE AND SEAL




[Handwritten Signature]

ARCHITECTS

Junior Architect	Ar.Vishmaya
Senior Architect	Ar.Seethapathi
Chief Architect	Ar.Murali Murugan

MURALI ARCHITECTS MURALI M.Arch., (McGill - Canada)
#142, Second Street, Kamaraj Avenue, Adyar, Chennai - 20.
Ph - 044 - 24914226, 044 - 24413230, 044 - 24901910.
email: archmurali@hotmail.com
archaalto1@yahoo.co.in
archmurali1@gmail.com
www.muraliarchitects.blogspot.com

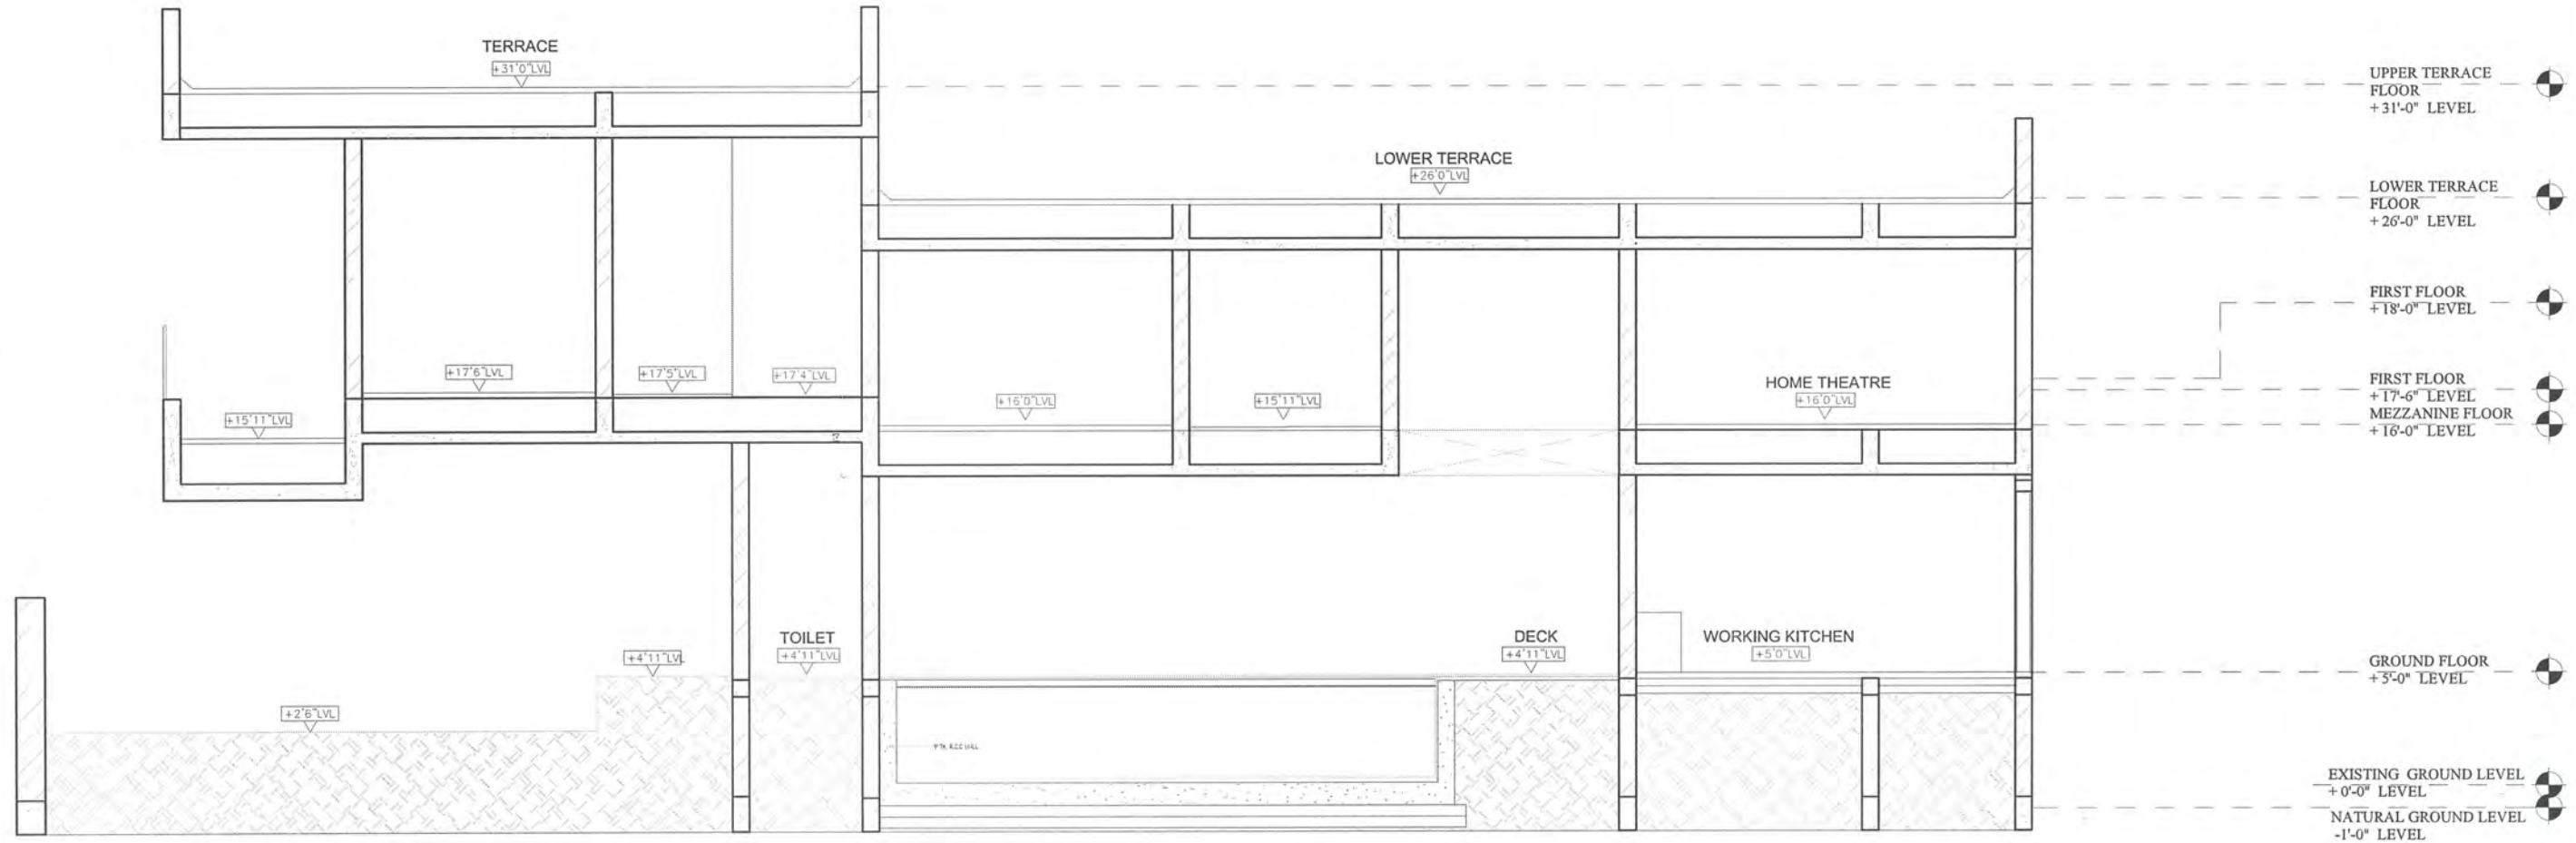

PROJECT

PROPOSED RESIDENCE FOR
Mr ARUNSELVAGANPATHY AT ECR

SECTION - XX

SIGNATURE AND SEAL




[Handwritten Signature]

ARCHITECTS

Junior Architect	Ar.Vishmaya
Senior Architect	Ar.Seethapathi
Chief Architect	Ar.Murali Murugan

MURALI ARCHITECTS MURALI M.Arch., (McGill - Canada)
 #142, Second Street, Kamaraj Avenue, Adyar, Chennai - 20.
 Ph - 044 - 24914226, 044 - 24413230, 044 - 24901910.
 email: archmurali@hotmail.com
 archaalto1@yahoo.co.in
 archmurali1@gmail.com
 www.muraliarchitects.blogspot.com

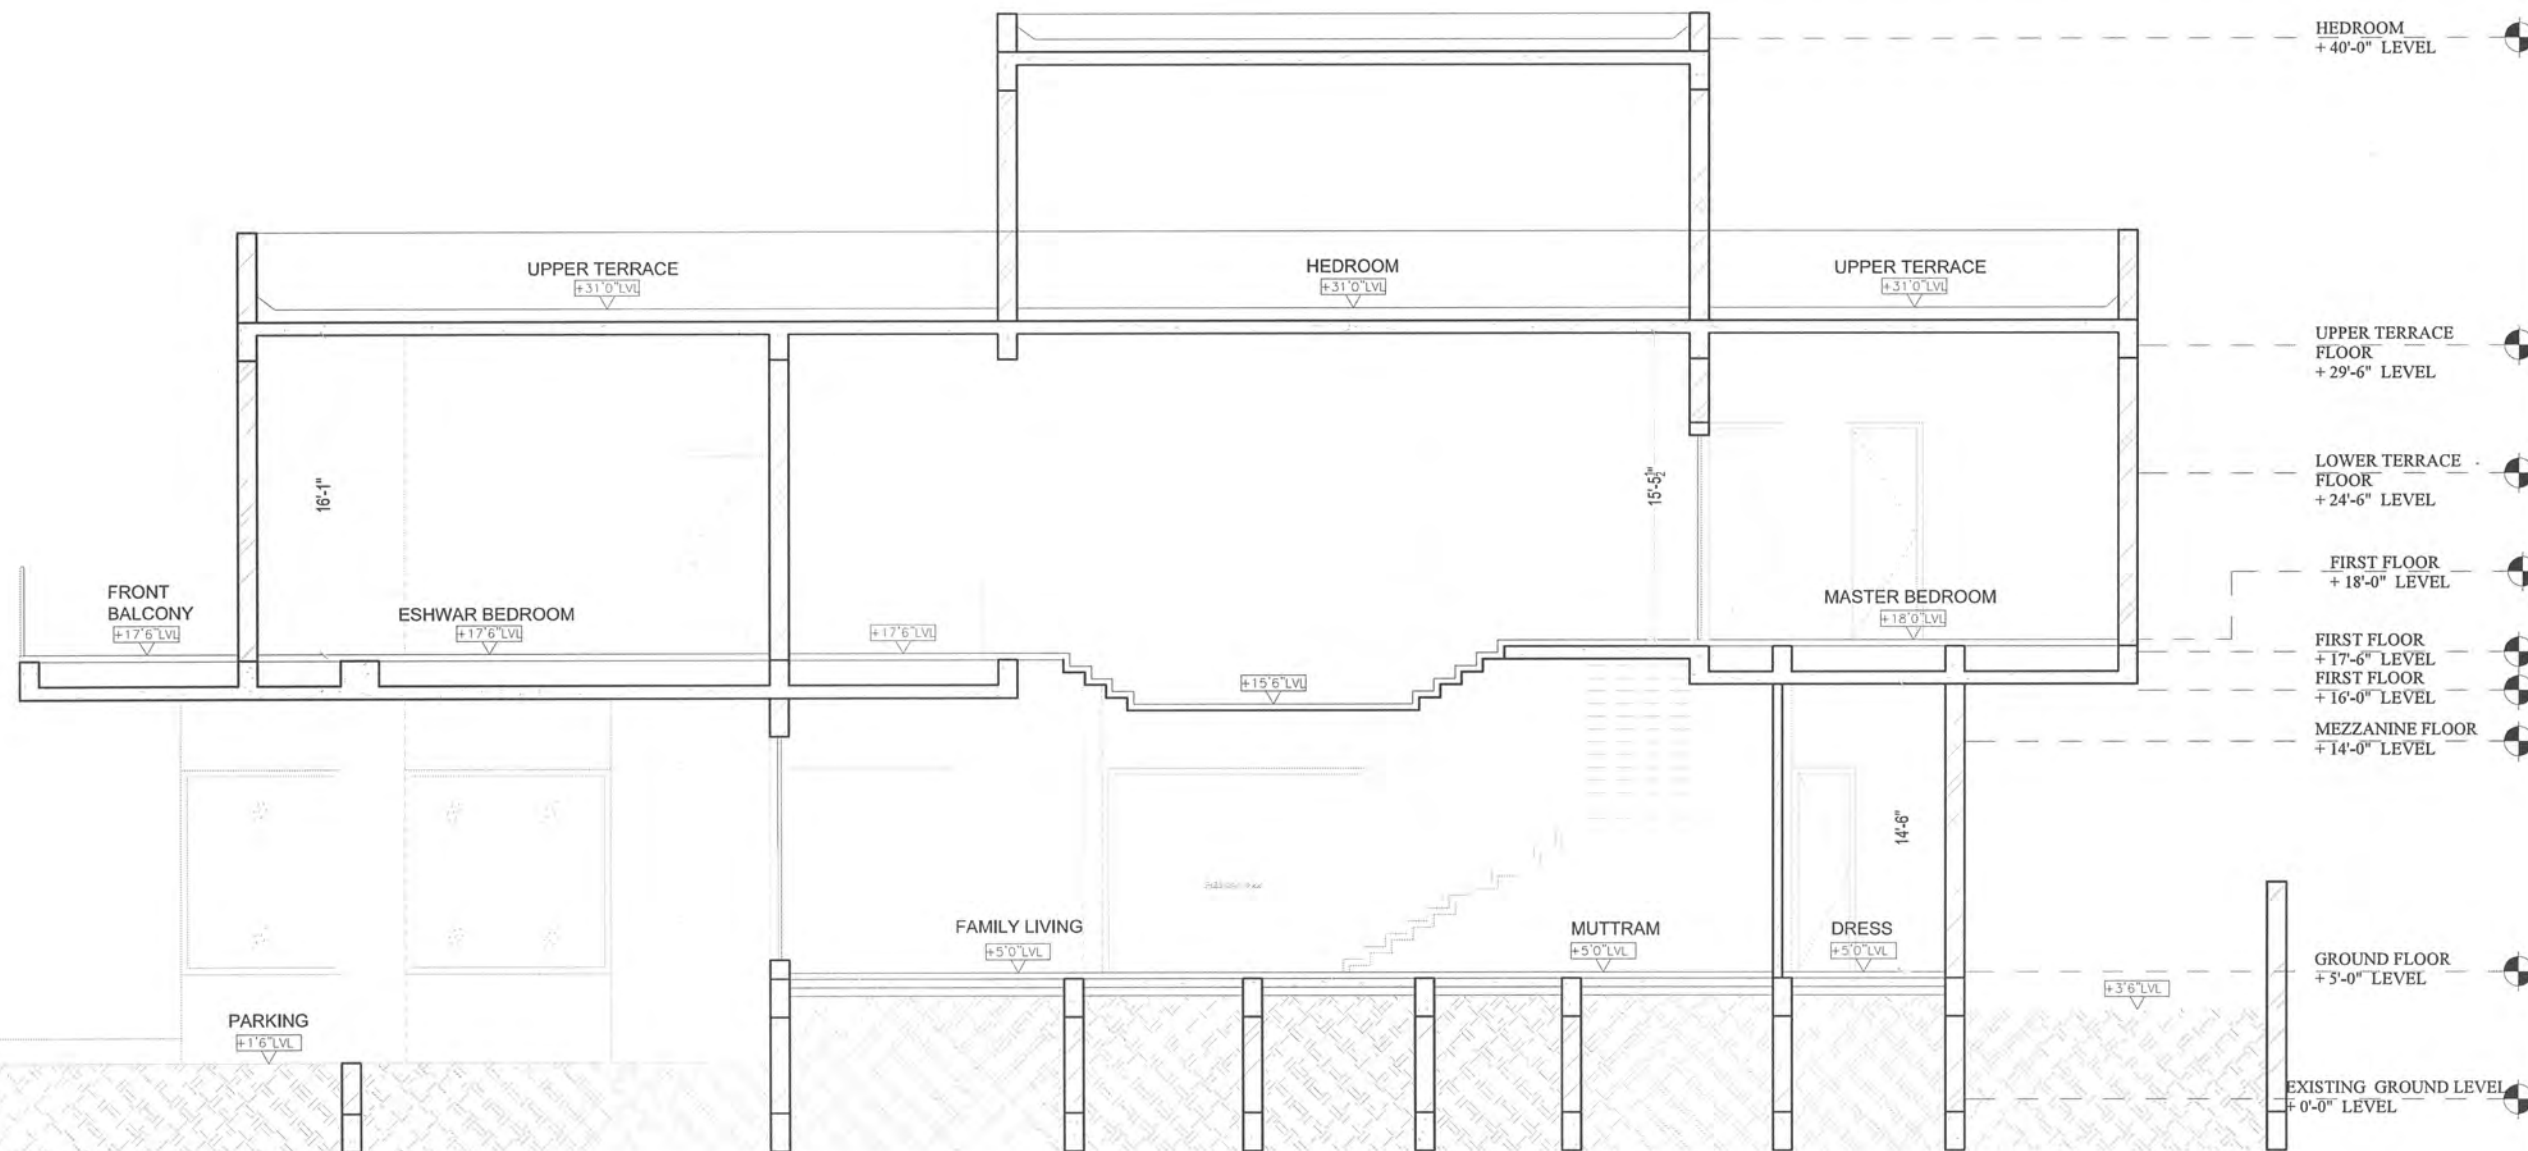

PROJECT

PROPOSED RESIDENCE FOR
Mr ARUNSELVAGANPATHY AT ECR

SECTION - ZZ





SIGNATURE AND SEAL

ARCHITECTS

Junior Architect	Ar.Vishmaya
Senior Architect	Ar.Seethapathi
Chief Architect	Ar.Murali Murugan
MURALI ARCHITECTS MURALI M.Arch., (McGill - Canada) #142, Second Street, Kamaraj Avenue, Adyar, Chennai - 20. Ph - 044 - 24914226, 044 - 24413230, 044 - 24901910. email: archmurali@hotmail.com archaalto1@yahoo.co.in archmurali1@gmail.com www.muraliarchitects.blogspot.com	

Meetings

I had the opportunity to attend client meetings and understand how to speak and make them voice out their opinions. I was able to understand how to talk with different clients from different backgrounds and how to make them comfortable enough to talk and express their thoughts on what they wanted in their dream house. We were also part of the MA team meetings where we learned how to work as a team and create a comfortable space for everyone to work freely.

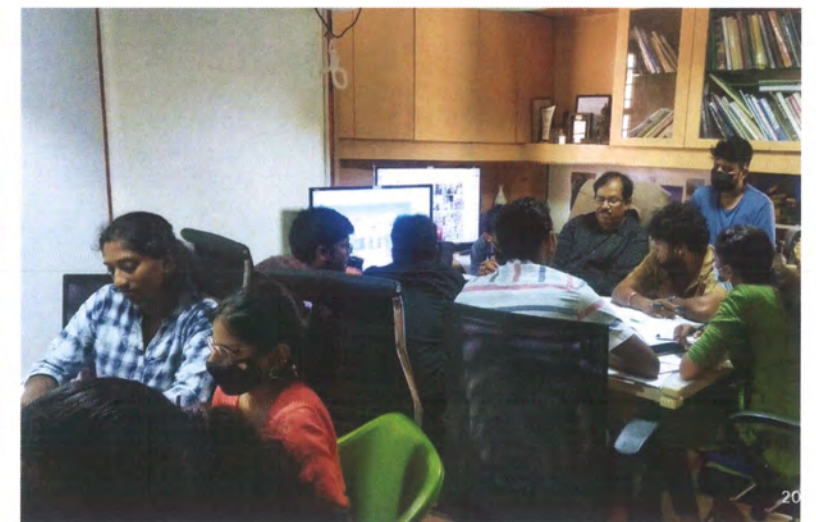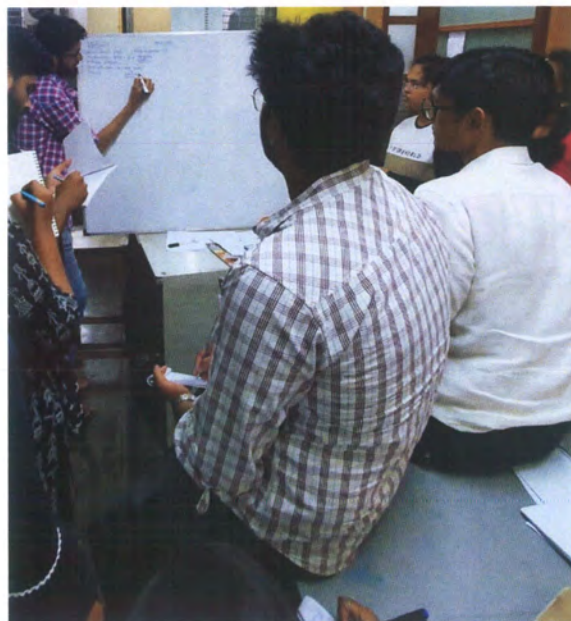

Critical Overview

Murali architects, one of the innovative design firms in Tamil Nadu, provides architectural and interior design services. Where I completed my internship. I began my internship by making client presentations and subsequently became involved in many designs and construction drawings. I went to a new client meeting with the chief architect, where I learnt how to approach clients with design ideas. I worked on a variety of projects, each with a distinct design language, which helped me learn about sections, elevations, and detail drawings. I also had the chance to work with the PCOs, who helped me comprehend all of the structural drawings and intricacies. Working with Ar. Murali sir gave me an unique outlook on architecture. The internship was an incredible experience that taught me not just architecture but also how to approach people, communicate with suppliers and authors, and even phone individuals for interviews. I learnt not only how to work in an architectural firm, but also how to operate.

