



# SATHYABAMA

INSTITUTE OF SCIENCE AND TECHNOLOGY  
(DEEMED TO BE UNIVERSITY)

**Accredited with “A” grade by NAAC | 12B Status by UGC | Approved by AICTE**

Jeppiaar Nagar, Rajiv Gandhi Salai, Chennai – 600 119

[www.sathyabama.ac.in](http://www.sathyabama.ac.in)

SCHOOL OF BUILDING AND ENVIRONMENT  
**DEPARTMENT OF ARCHITECTURE**  
PRACTICAL TRAINING PORTFOLIO (SAR4063)  
**DEC 2022**

Name of the Student : DAFFNEE.D

Batch : **2019 - 2024**

Reg No. : **39210017**

Semester : **VII**



# SATHYABAMA

INSTITUTE OF SCIENCE AND TECHNOLOGY  
(DEEMED TO BE UNIVERSITY)

Accredited with "A" grade by NAAC I 12B Status by UGC I Approved by AICTE

Jeppiaar Nagar, Rajiv Gandhi Salai, Chennai – 600 119

[www.sathyabama.ac.in](http://www.sathyabama.ac.in)

SCHOOL OF BUILDING AND  
ENVIRONMENT DEPARTMENT OF  
ARCHITECTURE

## VIVA-VOCE EXAMINATION

This is to certify that the practical training SAR 4063 is the work of **DAFFNEE.D** who had undergone training in **THE G** and has been monitored by the continuous assessment during JUNE 2022 to NOVEMBER 2022.

Dr. Devyani Gangopadhyay  
**DEAN**

Submitted for Viva voce Examination held on 13.12.2022

**Internal Examiner**

**External Examiner**



# **SATHYABAMA**

INSTITUTE OF SCIENCE AND TECHNOLOGY

(DEEMED TO BE UNIVERSITY)

Accredited with "A" grade by NAAC | 12B Status by UGC | Approved by AICTE

Jeppiaar Nagar, Rajiv Gandhi Salai, Chennai – 600 119

[www.sathyabama.ac.in](http://www.sathyabama.ac.in)

## **DECLARATION**

I **DAFFNEE.D** hereby declaring that the Training Report JUNE 2022 to NOVEMBER 2022 done by me under the guidance of **Ar.RAJ KUMAR** is submitted in partial fulfillment of the requirements for the completion of a practical training session.

DATE : 13.12.2022

PLACE : CHENNAI



SIGNATURE OF CANDIDATE

## **ACKNOWLEDGEMENT**

I am pleased to acknowledge my sincere thanks to the Board **of Management of SATHYABAMA** for their kind encouragement in doing this practical training and for completing it successfully. I am grateful to them.

I convey my thanks to **Dr. Devyani Gangopadhyay**, Dean, School of Building and Environment and **Ar.Sarath Chandra Kanth**, Design Chair, Department of Architecture for having been a constant source of support and encouragement.

I wish to express my thanks to all Teaching and Non-teaching staff members of the Department who were helpful in many ways for the completion of the project.

I also wish to thank **Ar.ARUN CHANDRA BABU**, for the experience of interning at their firm.

# CONFIRMATION LETTER

**the\_G**

Interior Design - Architecture

Regd. Office : 5/176 3rd Main Maharajan Nagar Viraganur Madurai - 625 009 TN

Studio : 1851 3rd Floor 301 1st Main Prakash Nagar Bangalore - 560 021 KA

**Raj Kumar**

Associate

+91 94498 13289

the\_graj@yahoo.co.uk

**The Dean**

School of Building and Environment

Sathyabama Institute of Science and Technology

Chennai

**Sub:** Acceptance of candidature for the post of Intern Designer at our firm

**Ref:** Bonafide Letter from College

Dear Dr Devyani Gangopadhyay

This is reference to the Bonafide letter from your institution and requisition to induct DAFFNEE, D of VII Sem bearing Student ID 39210017 as Intern Architect Trainee.

We are happy with her profile and like to confirm that she has been inducted in to our firm and pay roll as "Trainee Architect" on 13<sup>th</sup> of June 2022 and we insist the candidate to be with our firm for a Min period of 120 Days from the date of joining. She may adhere to all office procedures. She will be provided Stipend as per office rules and regulations.

At the end of training period she can carry set of drawings to provide the details to Jury where she was involved and worked. Those details and drawings shall be used strictly for academic purpose.

We wish her all the best

Looking forward

We welcome you.

Thanks and regards



Raj Kumar B K M

CA Reg No: CA/2002/29459

MA., Interior Design, University of Edinburgh, B Arch.,

Associate

the\_G

Bangalore

**the\_G** BANGALORE

ARCHITECTURE - DESIGN

CA REG CA/2002/29459

# JOINING LETTER

**the\_G**

Interior Design - Architecture

Regd. Office : 5/176 3rd Main Maharajan Nagar Viraganur Madurai - 625 009 TN

Studio : 1851 3rd Floor 301 1st Main Prakash Nagar Bangalore - 560 021 KA

**Raj Kumar**

Associate

+91 94498 13289

the\_graj@yahoo.co.uk

**The Dean**

School of Building and Environment

Sathyabama Institute of Science and Technology

Chennai

**Sub:** Acceptance of candidature for the post of Intern Designer at our firm

**Ref:** Bonafide Letter from College

Dear Dr Devyani Gangopadhyay

This is reference to the Bonafide letter from your institution and requisition to induct DAFFNEE, D of VII Sem bearing Student ID 39210017 as Intern Architect Trainee.

We are happy with her profile and like to confirm that she has been inducted in to our firm and pay roll as "Trainee Architect" on 13<sup>th</sup> of June 2022 and we insist the candidate to be with our firm for a Min period of 120 Days from the date of joining. She may adhere to all office procedures. She will be provided Stipend as per office rules and regulations.

At the end of training period she can carry set of drawings to provide the details to Jury where she was involved and worked. Those details and drawings shall be used strictly for academic purpose.

We wish her all the best

Looking forward

We welcome you.

Thanks and regards



Raj Kumar B K M

CA Reg No: CA/2002/29459

MA., Interior Design, University of Edinburgh, B Arch.,

Associate

the\_G

Bangalore

**the\_G** BANGALORE

ARCHITECTURE - DESIGN

CA REG CA/2002/29459

# MONTHLY REPORT

  
**SATHYABAMA**  
INSTITUTE OF SCIENCE AND TECHNOLOGY  
(DEEMED TO BE UNIVERSITY)  
Accredited "A" Grade by NAAC | 12B Status by UGC | Approved by AICTE  
www.sathyabama.ac.in

---

**DEPARTMENT OF ARCHITECTURE**

**PROFESSIONAL PRACTICAL TRAINING REPORT 2022**

(Continuous progress report of the trainee architect for the period of One month in the office to submitted to HOD by the Trainee in Charge of the Organization)

1. Name of the office / organization : The G  
2. Address & Contact Number : No.85, 1st Floor, Udayanavi, Dasarahalli,  
Main Road, layout, Kodigehalli,  
3. Name of the student : Bengaluru  
D. Daffney  
4. Duration : From 15.06.2022 To 26.10.2022.  
5. Total No. of days : 23

6. Evaluation of Performance criteria shall be on  
\* Note: Kindly grade the student as per his/her overall performance in the office during the assessment month which will be converted to the allotted 90 marks by the department.

| Description of works                       | Excellent | Good | Fair | Poor | NA |
|--------------------------------------------|-----------|------|------|------|----|
| Understanding of office culture            |           | ✓    |      |      |    |
| Participation in the office                |           | ✓    |      |      |    |
| Reading of drawings                        |           | ✓    |      |      |    |
| Presentation Techniques                    |           | ✓    |      |      |    |
| Model making works                         |           | ✓    |      |      |    |
| Understanding of construction details      |           | ✓    |      |      |    |
| Drafting Skills (Manual / Computer)        |           | ✓    |      |      |    |
| Site Supervision / Discussion with clients |           | ✓    |      |      |    |
| Adherence to Time schedule                 |           |      | ✓    |      |    |
| Other computer skills                      |           | ✓    |      |      |    |
| File and Office Maintenance                |           | ✓    |      |      |    |
| Coordination with other consultants        |           | ✓    |      |      |    |
| Overall Grading*                           | 70/90     |      |      |      |    |


(A-9.0, B-8.0, C-7.0, D-6.0, E-5.0)

  
**SATHYABAMA**  
INSTITUTE OF SCIENCE AND TECHNOLOGY  
(DEEMED TO BE UNIVERSITY)  
Accredited "A" Grade by NAAC | 12B Status by UGC | Approved by AICTE  
www.sathyabama.ac.in

---

7. Any other Remarks : .....

8. Signature of the:  
Head of the Office  
/ Organization  
(With Seal)

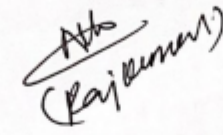  
**the\_G BANGALORE**  
ARCHITECTURE - DESIGN  
CA REG CA/2002/29459



# SATHYABAMA

INSTITUTE OF SCIENCE AND TECHNOLOGY

(DEEMED TO BE UNIVERSITY)

Accredited "A" Grade by NAAC | 12B Status by UGC | Approved by AICTE

www.sathyabama.ac.in

DEPARTMENT OF ARCHITECTURE

## PROFESSIONAL PRACTICAL TRAINING REPORT 2022

(Continuous progress report of the trainee architect for the period of One month in the office to submitted to HOD by the Trainee in Charge of the Organization)

1. Name of the office / organization : The G  
 2. Address & Contact Number : No 85, 1st Floor, Upayaravi, Dasarahalli  
Main Rd, layout, Kodigehalli, Bengaluru  
 3. Name of the student : D. Daffnee  
 4. Duration : From 13.06.2022 To 15.10.2022  
 5. Total No. of days : 27

### 6. Evaluation of Performance criteria shall be on

\* Note: Kindly grade the student as per his/her overall performance in the office during the assessment month which will be converted to the allotted 90 marks by the department.

| Description of works                       | Excellent | Good | Fair | Poor | NA |
|--------------------------------------------|-----------|------|------|------|----|
| Understanding of office culture            |           | ✓    |      |      |    |
| Participation in the office                |           | ✓    |      |      |    |
| Reading of drawings                        |           | ✓    |      |      |    |
| Presentation Techniques                    |           |      | ✓    |      |    |
| Model making works                         |           | -    |      |      |    |
| Understanding of construction details      |           | ✓    |      |      |    |
| Drafting Skills (Manual / Computer)        |           | ✓    |      |      |    |
| Site Supervision / Discussion with clients |           | -    |      |      |    |
| Adherence to Time schedule                 |           | ✓    |      |      |    |
| Other computer skills                      |           |      | ✓    |      |    |
| File and Office Maintenance                |           | ✓    |      |      |    |
| Coordination with other consultants        |           | -    |      |      |    |
| Overall Grading*                           | 7.5       |      |      |      |    |

(A - 9.0, B - 8.0, C - 7.0, D - 6.0, E - 5.0)



# SATHYABAMA

INSTITUTE OF SCIENCE AND TECHNOLOGY

(DEEMED TO BE UNIVERSITY)

Accredited "A" Grade by NAAC | 12B Status by UGC | Approved by AICTE

www.sathyabama.ac.in

7. Any other Remarks : Need to improve on  
construction details

8. Signature of the:  
Head of the Office  
/ Organization  
(With Seal)

the\_G BANGALORE

ARCHITECTURE - DESIGN  
CA REG CA/2002/29459



# SATHYABAMA

INSTITUTE OF SCIENCE AND TECHNOLOGY

(DEEMED TO BE UNIVERSITY)

Accredited "A" Grade by NAAC | 12B Status by UGC | Approved by AICTE

www.sathyabama.ac.in

DEPARTMENT OF ARCHITECTURE

## PROFESSIONAL PRACTICAL TRAINING REPORT 2022

(Continuous progress report of the trainee architect for the period of One month in the office to submitted to HOD by the Trainee in Charge of the Organization)

- Name of the office / organization : *The G*
- Address & Contact Number : *No.85, 1st Floor, Udayanavi, Dasarahalli, Main Road, layout, Kodigehalli,*
- Name of the student : *Bengaluru D. Daffee*
- Duration : *From 13.06.2022 To 26.10.2022*
- Total No. of days : *23*

### 6. Evaluation of Performance criteria shall be on

\* Note: Kindly grade the student as per his/her overall performance in the office during the assessment month which will be converted to the allotted 90 marks by the department.

| Description of works                       | Excellent | Good | Fair | Poor | NA |
|--------------------------------------------|-----------|------|------|------|----|
| Understanding of office culture            |           | ✓    |      |      |    |
| Participation in the office                |           | ✓    |      |      |    |
| Reading of drawings                        |           | ✓    |      |      |    |
| Presentation Techniques                    |           | ✓    |      |      |    |
| Model making works                         |           | ✓    |      |      |    |
| Understanding of construction details      |           | ✓    |      |      |    |
| Drafting Skills (Manual / Computer)        |           | ✓    |      |      |    |
| Site Supervision / Discussion with clients |           | ✓    |      |      |    |
| Adherence to Time schedule                 |           |      | ✓    |      |    |
| Other computer skills                      |           | ✓    |      |      |    |
| File and Office Maintenance                |           | ✓    |      |      |    |
| Coordination with other consultants        |           | ✓    |      |      |    |
| Overall Grading*                           | 70/100    |      |      |      |    |

(A - 9.0, B - 8.0, C - 7.0, D - 6.0, E - 5.0)



# SATHYABAMA

INSTITUTE OF SCIENCE AND TECHNOLOGY

(DEEMED TO BE UNIVERSITY)

Accredited "A" Grade by NAAC | 12B Status by UGC | Approved by AICTE

www.sathyabama.ac.in

7. Any other Remarks : \_\_\_\_\_

8. Signature of the:  
Head of the Office  
/ Organization  
(With Seal)

*(Signature)*

**the\_G** BANGALORE  
ARCHITECTURE - DESIGN  
CA REG CA/2002/29459

## WORK DIARY

| WEEK | PROJECT NAME                                  | WORK DONE                  |
|------|-----------------------------------------------|----------------------------|
| 1    | WAREHOUSE HOUSE ,M/s SOLAR SEEDS              | LEVEL MARKING              |
| 2    | RESIDENCE MR.KIRAN AT JAKKUR                  | FALSE CEILING DETAILING    |
| 3    | M/s KUMARANS ENGLISH SCHOOL                   | ELECTRICAL LAYOUT          |
| 4    | FARM HOUSE FOR MR. PURNENDU                   | STAIRCASE DESIGN PLAN      |
| 5    | FARM HOUSE FOR MR. PURNENDU                   | STAIRCASE DESIGN SECTION   |
| 6    | FOOD FACTORY FOR ANNAPOORANA                  | ELEVATION DETAIL           |
| 7    | RESIDENTIAL BUILDING FOR Mr SHIVAPPA          | GROUND FLOOR PLAN          |
| 8    | RESIDENTIAL BUILDING FOR Mr SHIVAPPA          | FLOOR PLAN WORKING DRAWING |
| 9    | ENTRANCE ARCH AT BANNIKUPPE VILLAGE           | DESIGN                     |
| 10   | ENTRANCE ARCH AT BANNIKUPPE VILLAGE           | DESIGN                     |
| 11   | ENTRANCE ARCH AT BANNIKUPPE VILLAGE           | PLAN                       |
| 12   | ENTRANCE ARCH AT BANNIKUPPE VILLAGE           | ELEVATION DETAIL           |
| 13   | ENTRANCE ARCH AT BANNIKUPPE VILLAGE           | ELEVATION DETAIL           |
| 14   | RESIDENTIAL BUILDING FOR Mr. HANUMANTHA REDDY | FALSE CEILING DETAILING    |
| 15   | RESIDENTIAL BUILDING FOR Mr. HANUMANTHA REDDY | FALSE CEILING DETAILING    |
| 16   | RESIDENTIAL BUILDING FOR Mr. HANUMANTHA REDDY | FALSE CEILING DETAILING    |

CHIEF ARCHITECT SIGNATURE :

OFFICE SEAL :

## TABLE OF CONTENTS


| CHAPTER NO | TITLE                                     | PAGE NO |
|------------|-------------------------------------------|---------|
| 1.1        | ABOUT THE FIRM                            | 1       |
| 1.2        | <b>ENTRANCE ARCH</b>                      |         |
| 1.3.1      | DESIGN OPTIONS                            | 2       |
| 1.2.2      | PLAN AND ELEVATION DETAIL                 | 3       |
| 1.2.3      | COMPOUND WALL AND ENTRANCE ARCH ELEVATION | 4       |
| 1.2.4      | ENTRANCE ARCH SECTION DETAIL              | 5       |
| 1.3        | <b>WAREHOUSE BUILDING</b>                 |         |
| 1.3.1      | FRONT ELEVATION DETAIL                    | 6       |
| 1.3.2      | SIDE ELEVATION DETAIL                     | 7       |
| 1.4        | <b>RESIDENCE</b>                          |         |
| 1.4.1      | FIRST FLOOR FALSE CEILING PLAN            | 8       |
| 1.4.2      | LIVING ROOM FALSE CEILING SECTION DETAIL  | 9       |
| 1.4.3      | DINING ROOM FALSE CEILING SECTION DETAIL  | 10      |
| 1.5        | <b>INSTITUTIONAL BUILDING</b>             |         |
| 1.5.1      | GROUND FLOOR PLAN ELECTRICAL LAYOUT       | 11      |

|            |                                                     |    |
|------------|-----------------------------------------------------|----|
| <b>1.6</b> | <b>FARMHOUSE</b>                                    |    |
| 1.6.1      | STAIRCASE PLAN AND ELEVATION                        | 12 |
| 1.6.2      | STAIRCASE PLAN ON FIRST FLOOR PLAN                  | 13 |
| <b>1.7</b> | <b>CHILD AND INFANT SUPPLEMENT FOOD FACTORY</b>     |    |
| 1.7.1      | SECTION DETAIL                                      | 14 |
| 1.7.2      | ELEVATION DETAIL                                    | 15 |
| <b>1.8</b> | <b>RESIDENTIAL BUILDING, YELAHANKA</b>              |    |
| 1.8.1      | TYPICAL 1ST, 2ND , 3RD FLOOR PLAN WORKING DRAWING   | 16 |
| 1.8.2      | GROUND FLOOR WORKING DRAWING                        | 17 |
| 1.8.3      | TERRACE FLOOR PLAN WORKING DRAWING                  | 18 |
| <b>1.9</b> | <b>RESIDENTIAL BUILDING, SIRIGUPPA</b>              |    |
| 1.9.1      | DINING HALL FALSE CEILING DETAILS                   | 19 |
| 1.9.2      | FIRST FLOOR BOYS ROOM FALSE CEILING DETAIL          | 20 |
| 1.9.3      | FIRST FLOOR MASTER BEDROOM FALSE CEILING DETAILS    | 21 |
| 1.9.4      | GIRL'S ROOM SECTION DETAILS                         | 22 |
| 1.9.5      | GROUND FLOOR MASTER BEDROOM FALSE CEILING DETAILS   | 23 |
| 1.9.6      | GROUND FLOOR PARENT'S BEDROOM FALSE CEILING DETAILS | 24 |
| 1.9.7      | INDOOR GARDEN FALSE CEILING DETAILS                 | 25 |
| 1.9.8      | INDOOR GARDEN FALSE CEILING CURVE DETAIL            | 26 |
| 1.9.9      | LIVING ROOM FALSE CEILING CURVE DETAIL              | 27 |
| 1.9.10     | LIVING ROOM FALSE CEILING DETAIL                    | 28 |
| 1.9.11     | GROUND AND FIRST FLOOR ELECTRICAL LAYOUT DETAIL     | 29 |


|            |                                         |           |
|------------|-----------------------------------------|-----------|
| 1.9.12     | STAIRCASE FALSE CEILING CURVE DETAIL    |           |
| 1.9.13     | STAIRCASE FALSE CEILING DETAILS         | 31        |
| 1.9.14     | TERRACE FLOOR ELECTRICAL LAYOUT DETAILS | 32        |
| 1.9.15     | GYM ROOM FALSE CEILING DETAILS          | 33        |
| <b>1.3</b> | <b>VEER SITE VISIT</b>                  | <b>34</b> |
| <b>1.4</b> | <b>PARAPET WALL DESIGN OPTIONS</b>      | <b>35</b> |
| <b>1.5</b> | <b>CRITICAL OVERVIEW</b>                | <b>36</b> |

# DESIGN OPTIONS



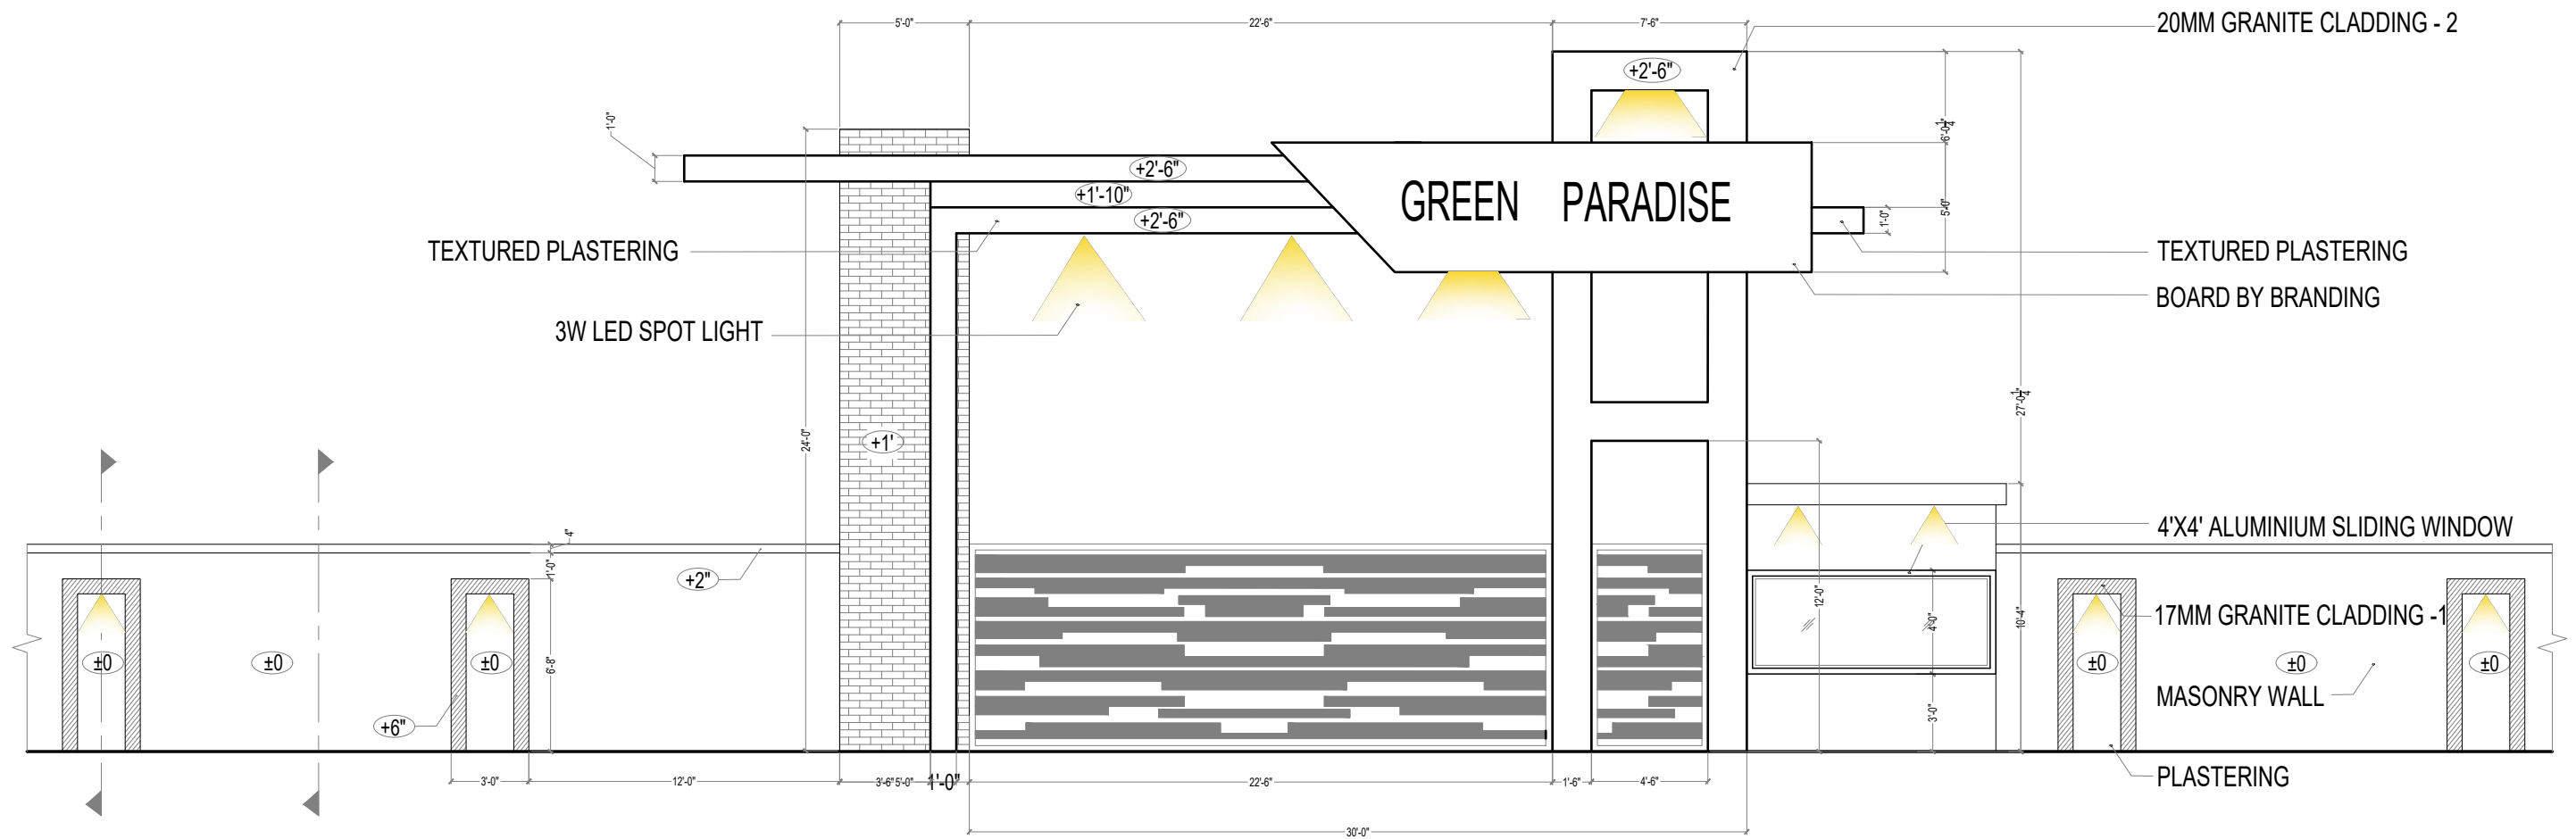

FRONT ELEVATION

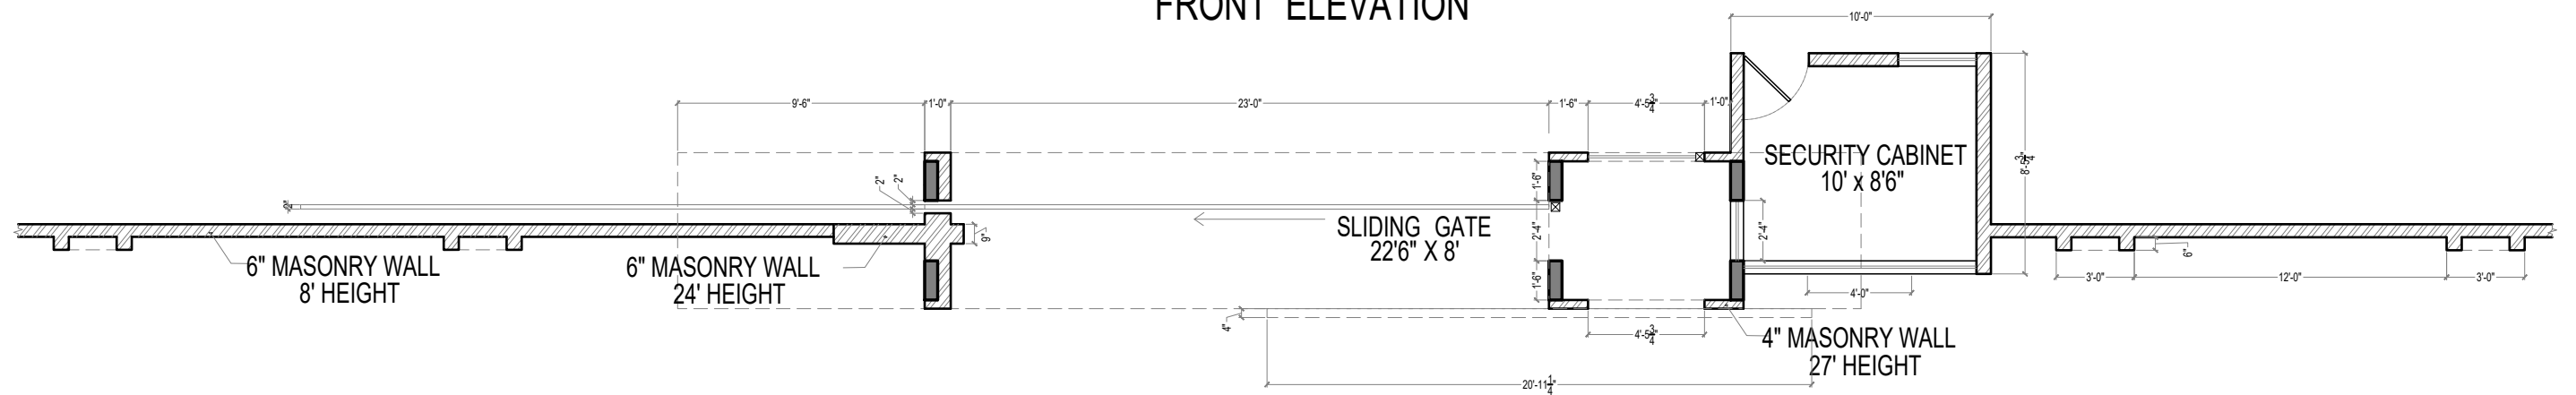

PLAN

PROJECT TITLE:  
PROPOSED ENTRANCE ARCH AT BANNIKUPPE VILLAGE  
RAMANAGARA TALUK, RAMANAGARA DISTRICT,  
BENGALURU.

TITLE :  
ENTRANCE ARCH PLAN  
AND ELEVATION DETAIL


Architect  
the\_G

|           |           |
|-----------|-----------|
| DRAWN:    | DAFFNEE   |
| DESIGNED: | DAFFNEE   |
| CHECKED:  | RAJ KUMAR |


|        |
|--------|
| SCALE: |
| NTS    |
| UNITS: |
| FT.    |

NOTES:


- DO NOT SCALE THIS DRAWING , WORK TO FIGURED DIMENSIONS.
- ANY DISCREPANCY SHOULD BE BROUGHT TO THE NOTICE OF ENGINEER/ARCHITECT.
- READ THIS DRAWING ALONG WITH RELEVANT ARCHITECTURAL DRAWING BEFORE EXECUTION OF WORK.

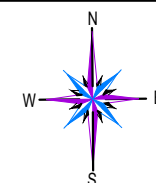


SIGN:

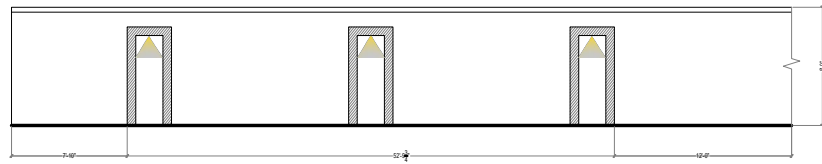


SEGMENT A

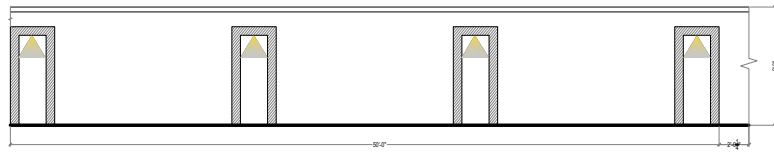


SEGMENT B

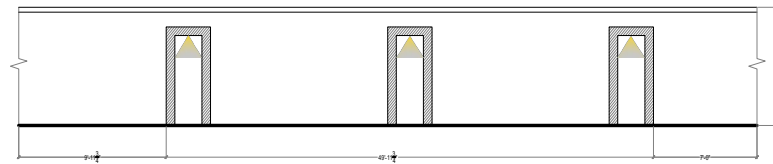


SEGMENT C

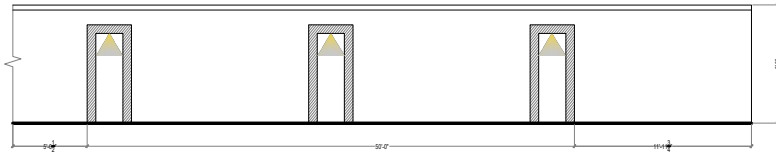


SEGMENT D

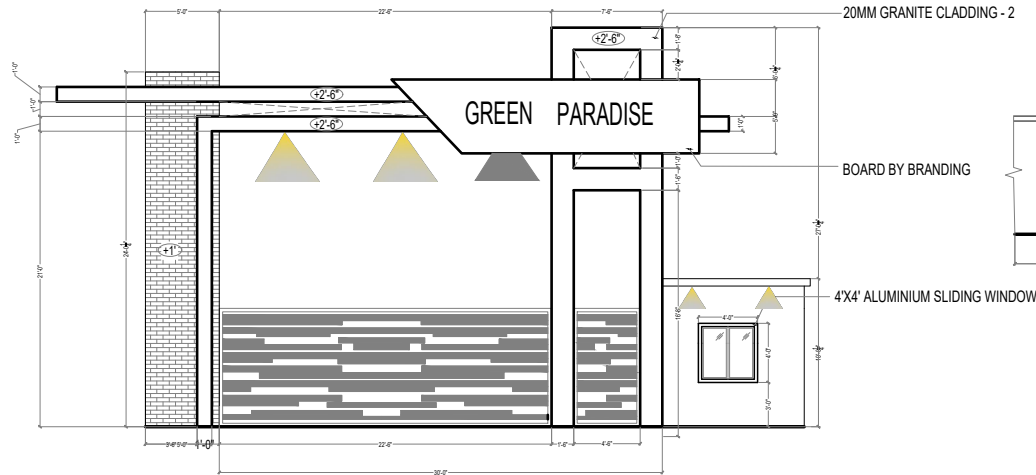


SEGMENT E

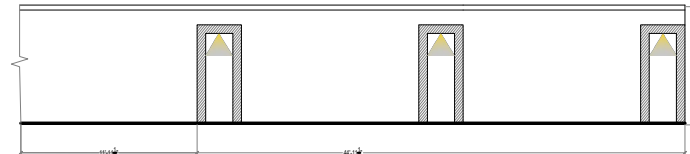


SEGMENT F

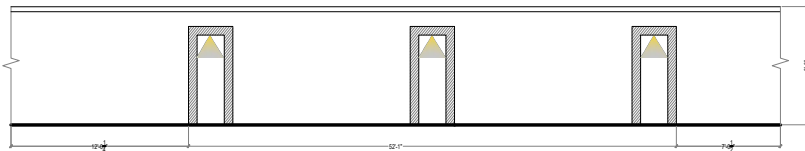


SEGMENT G

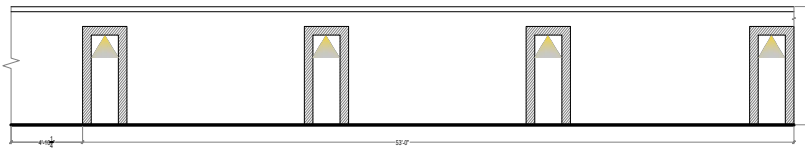


SEGMENT H

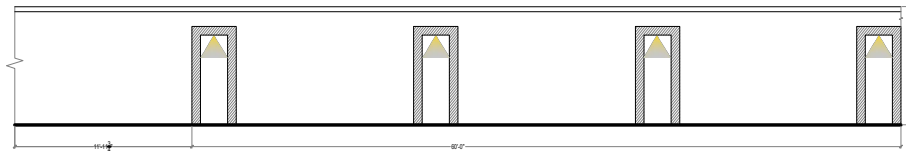


SEGMENT I

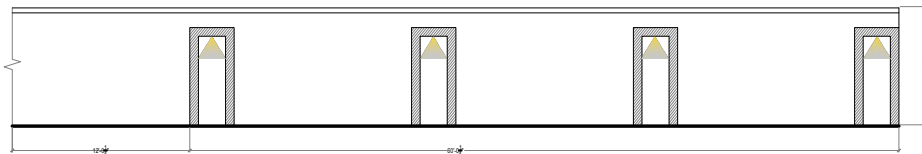


SEGMENT J

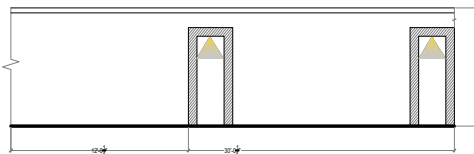

SEGMENT K

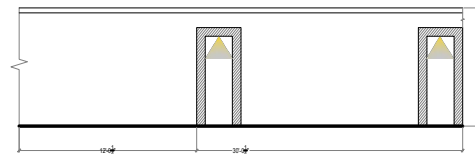

SEGMENT L

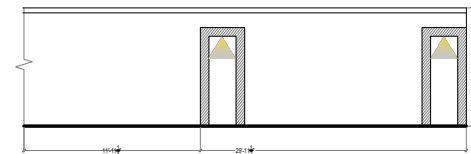

SEGMENT M

PROJECT TITLE:  
PROPOSED ENTRANCE ARCH AT BANNIKUPPE VILLAGE  
RAMANAGARA TALUK, RAMANAGARA DISTRICT,  
BENGALURU.


TITLE :  
COMPOUND WALL AND  
ENTRANCE ARCH ELEVATION

Architect  
the\_G






|           |           |
|-----------|-----------|
| DRAWN:    | DAFFNEE   |
| DESIGNED: | DAFFNEE   |
| CHECKED:  | RAJ KUMAR |

|        |
|--------|
| SCALE: |
| NTS    |
| UNITS: |
| FT.    |

- NOTES:
- DO NOT SCALE THIS DRAWING , WORK TO FIGURED DIMENSIONS.
  - ANY DISCREPANCY SHOULD BE BROUGHT TO THE NOTICE OF ENGINEER/ARCHITECT.
  - READ THIS DRAWING ALONG WITH RELEVANT ARCHITECTURAL DRAWING BEFORE EXECUTION OF WORK.

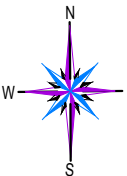

SIGN:

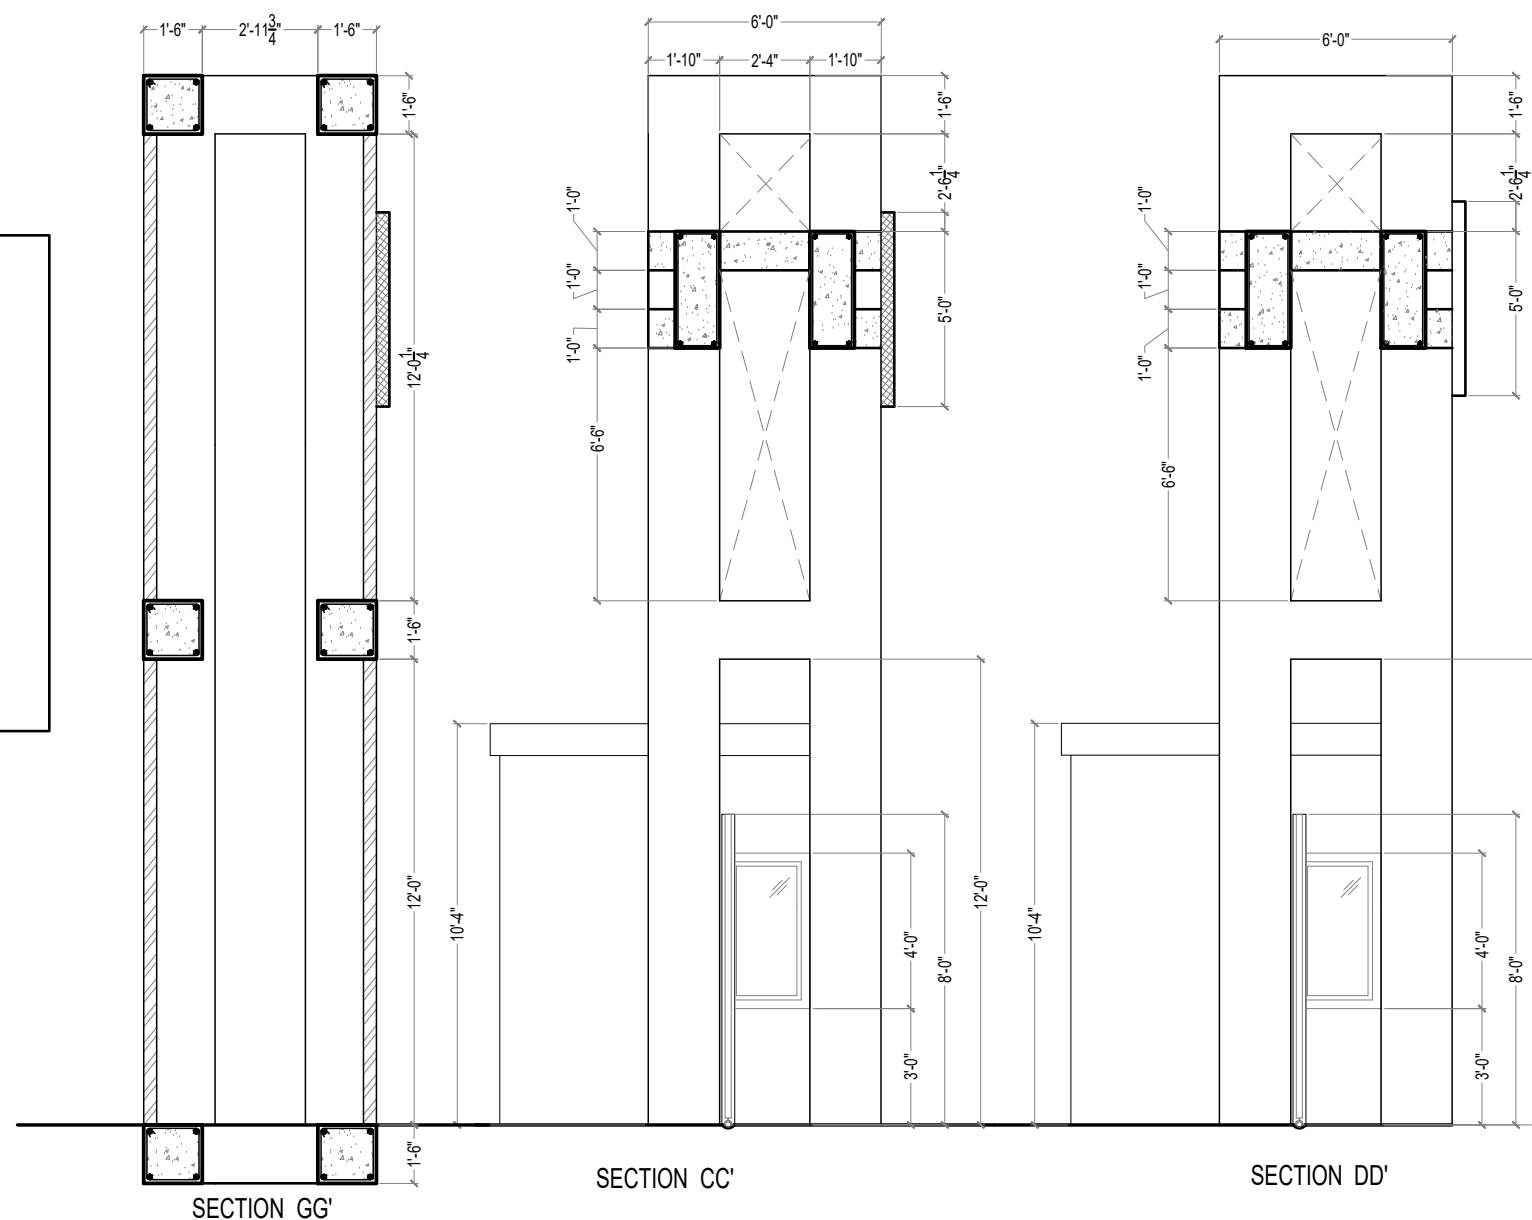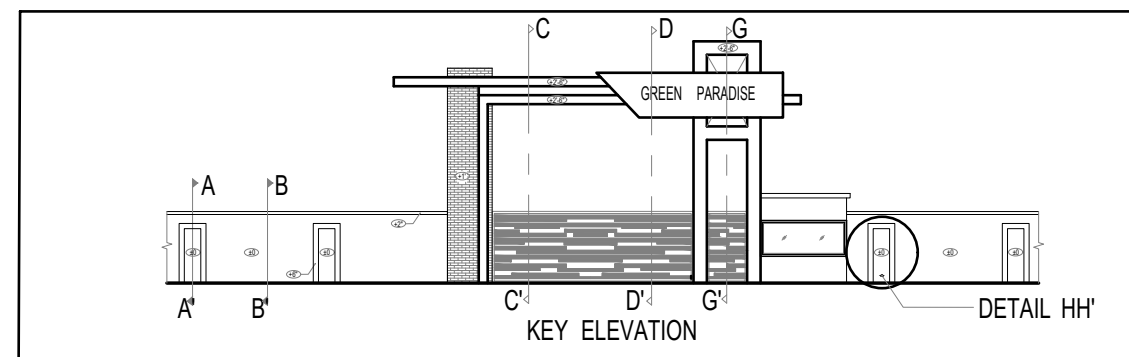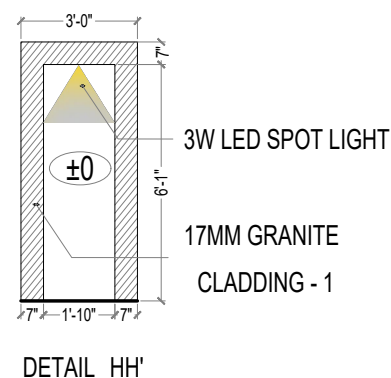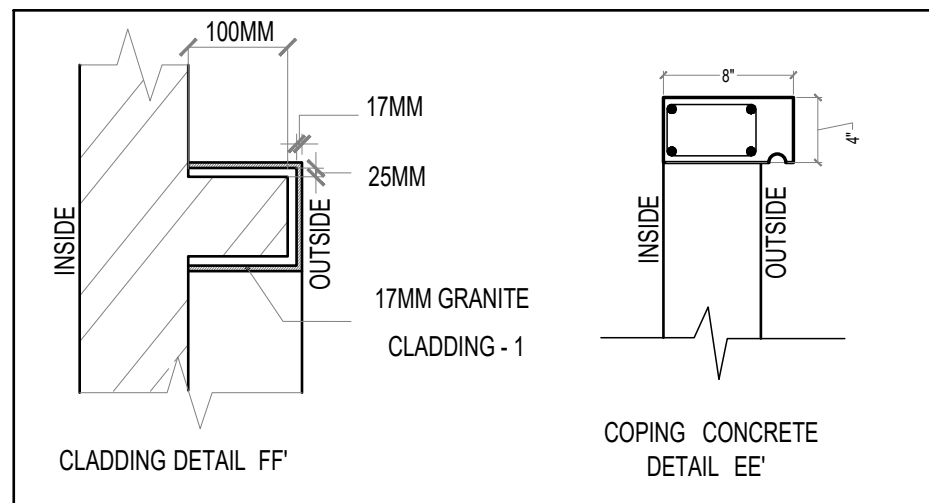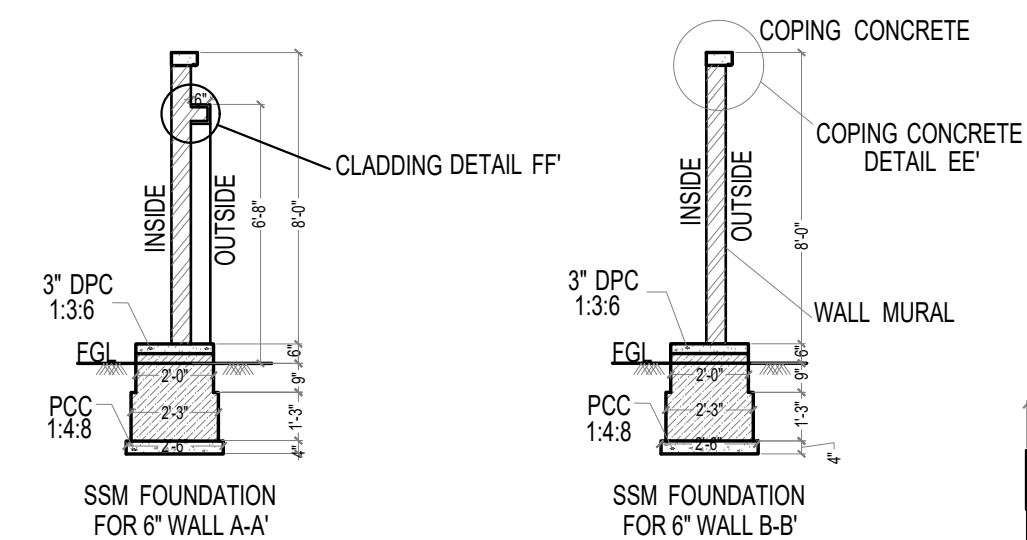

PROJECT TITLE:  
PROPOSED ENTRANCE ARCH AT BANNIKUPPE VILLAGE  
RAMANAGARA TALUK, RAMANAGARA DISTRICT,  
BENGALURU.


TITLE:  
ENTRANCE ARCH  
SECTION DETAIL

Architect  
the\_G


DRAWN: DAFFNEE  
DESIGNED: DAFFNEE  
CHECKED: RAJ KUMAR

SCALE:  
NTS  
UNITS:  
FT.

NOTES:  
1. DO NOT SCALE THIS DRAWING, WORK TO FIGURED DIMENSIONS.  
2. ANY DISCREPANCY SHOULD BE BROUGHT TO THE NOTICE OF ENGINEER/ARCHITECT.  
3. READ THIS DRAWING ALONG WITH RELEVANT ARCHITECTURAL DRAWING BEFORE EXECUTION OF WORK.

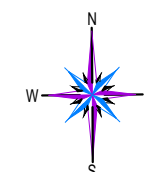

SIGN:

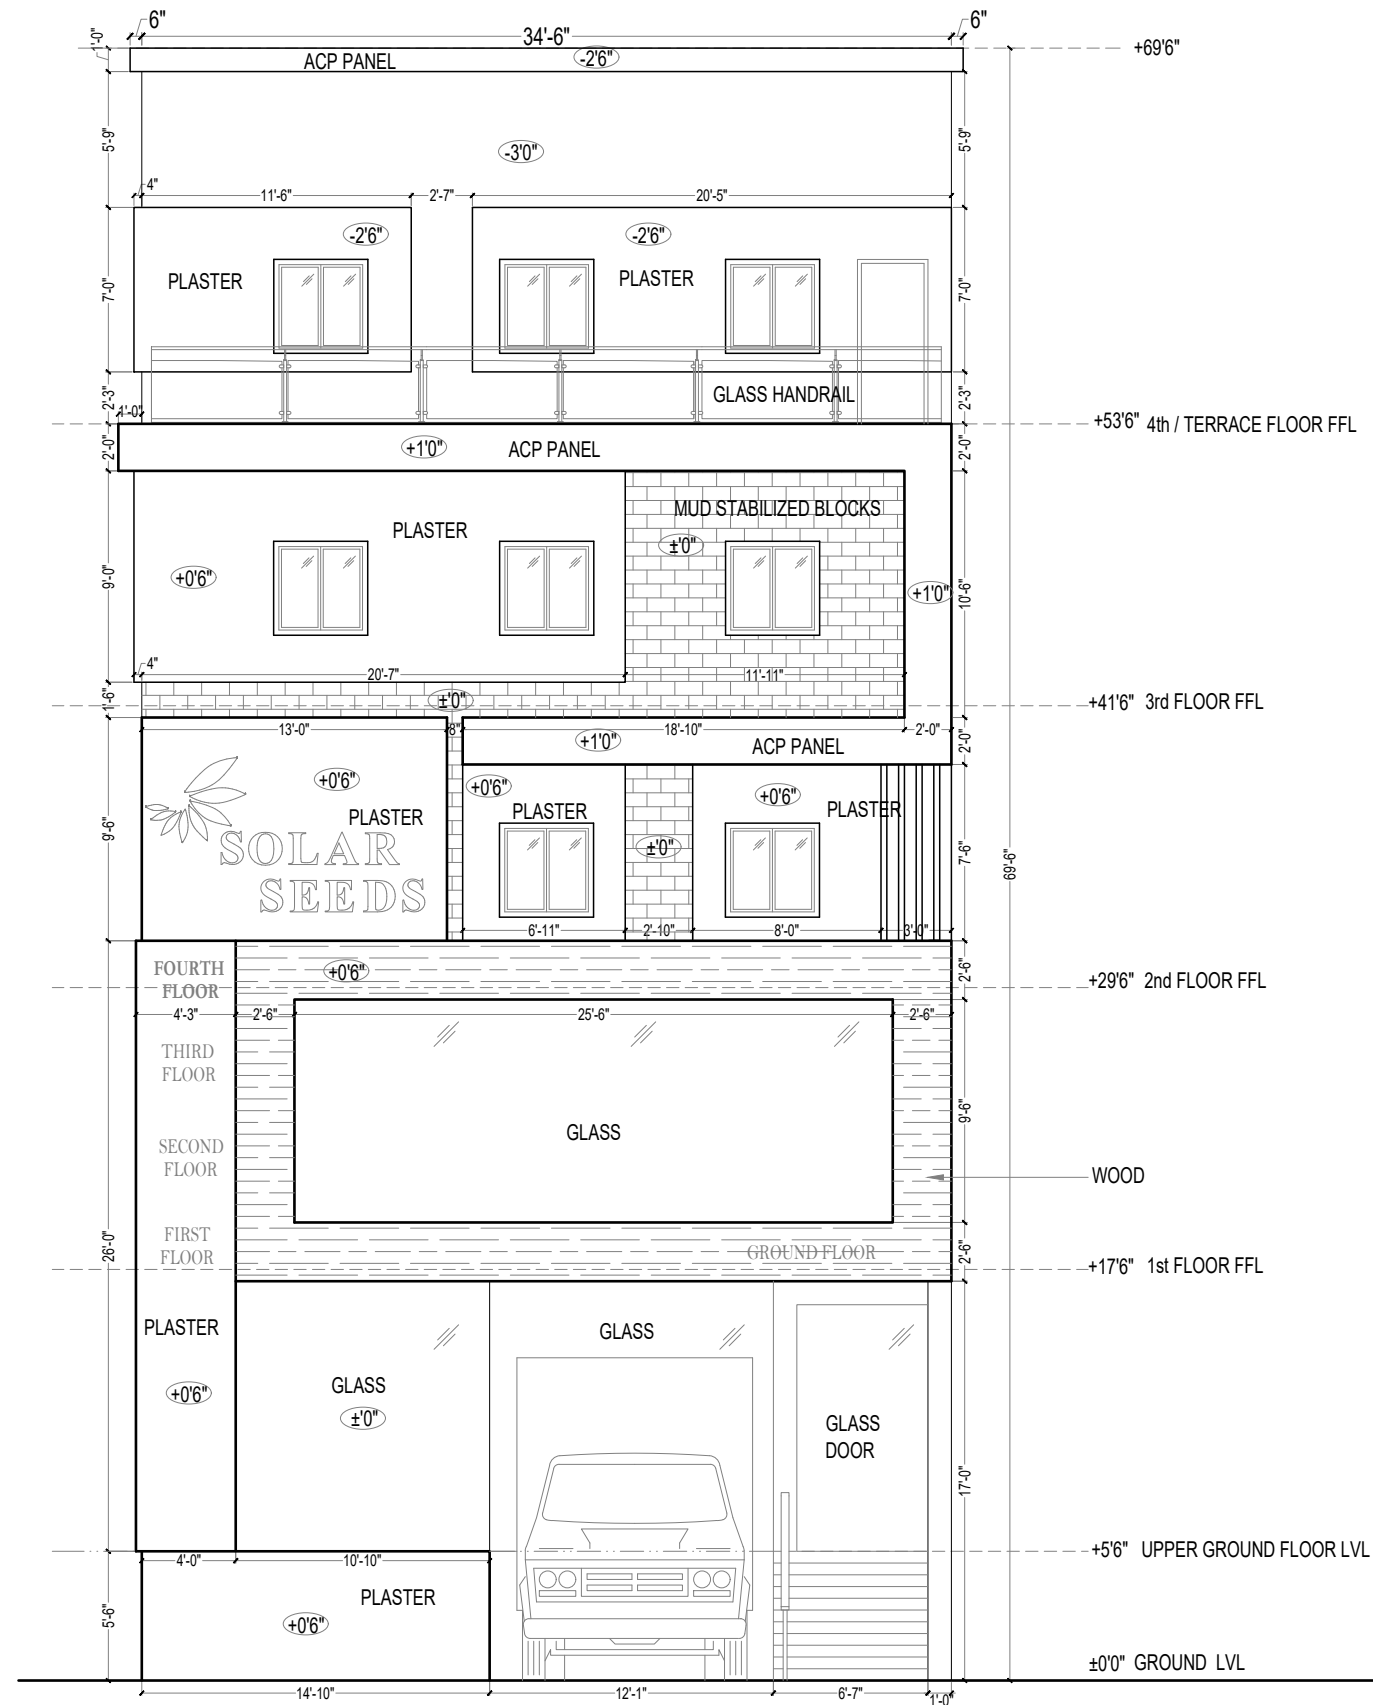

PROJECT TITLE:  
PROPOSED INDUSTRY - WAREHOUSE BUILDING FOR  
M/s SOLAR SEEDS, BANGALORE AT  
TIMBER LAYOUT, MYSORE ROAD, BANGALORE.


TITLE:  
FRONT ELEVATION DETAIL

Architect  
the\_G

DRAWN: DAFFNEE  
DESIGNED: VINOTH  
CHECKED: RAJ KUMAR

SCALE:  
NTS  
UNITS:  
FT.

NOTES:  
1. DO NOT SCALE THIS DRAWING , WORK TO FIGURED DIMENSIONS.  
2. ANY DISCREPANCY SHOULD BE BROUGHT TO THE NOTICE OF ENGINEER/ARCHITECT.  
3. READ THIS DRAWING ALONG WITH RELEVANT ARCHITECTURAL DRAWING BEFORE EXECUTION OF WORK.

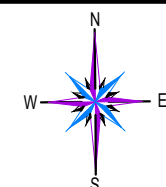

SIGN:



PROJECT TITLE:  
PROPOSED INDUSTRY - WAREHOUSE BUILDING FOR  
M/s SOLAR SEEDS, BANGALORE AT  
TIMBER LAYOUT, MYSORE ROAD, BANGALORE.

TITLE :  
SIDE ELEVATION DETAIL


Architect  
the\_G

|           |           |
|-----------|-----------|
| DRAWN:    | DAFFNEE   |
| DESIGNED: | VINOTH    |
| CHECKED:  | RAJ KUMAR |


|        |
|--------|
| SCALE: |
| NTS    |
| UNITS: |
| FT.    |

**NOTES:**

1. DO NOT SCALE THIS DRAWING , WORK TO FIGURED DIMENSIONS.
2. ANY DISCREPANCY SHOULD BE BROUGHT TO THE NOTICE OF ENGINEER/ARCHITECT.
3. READ THIS DRAWING ALONG WITH RELEVANT ARCHITECTURAL DRAWING BEFORE EXECUTION OF WORK.

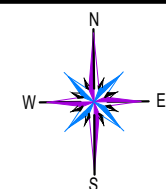

SIGN:

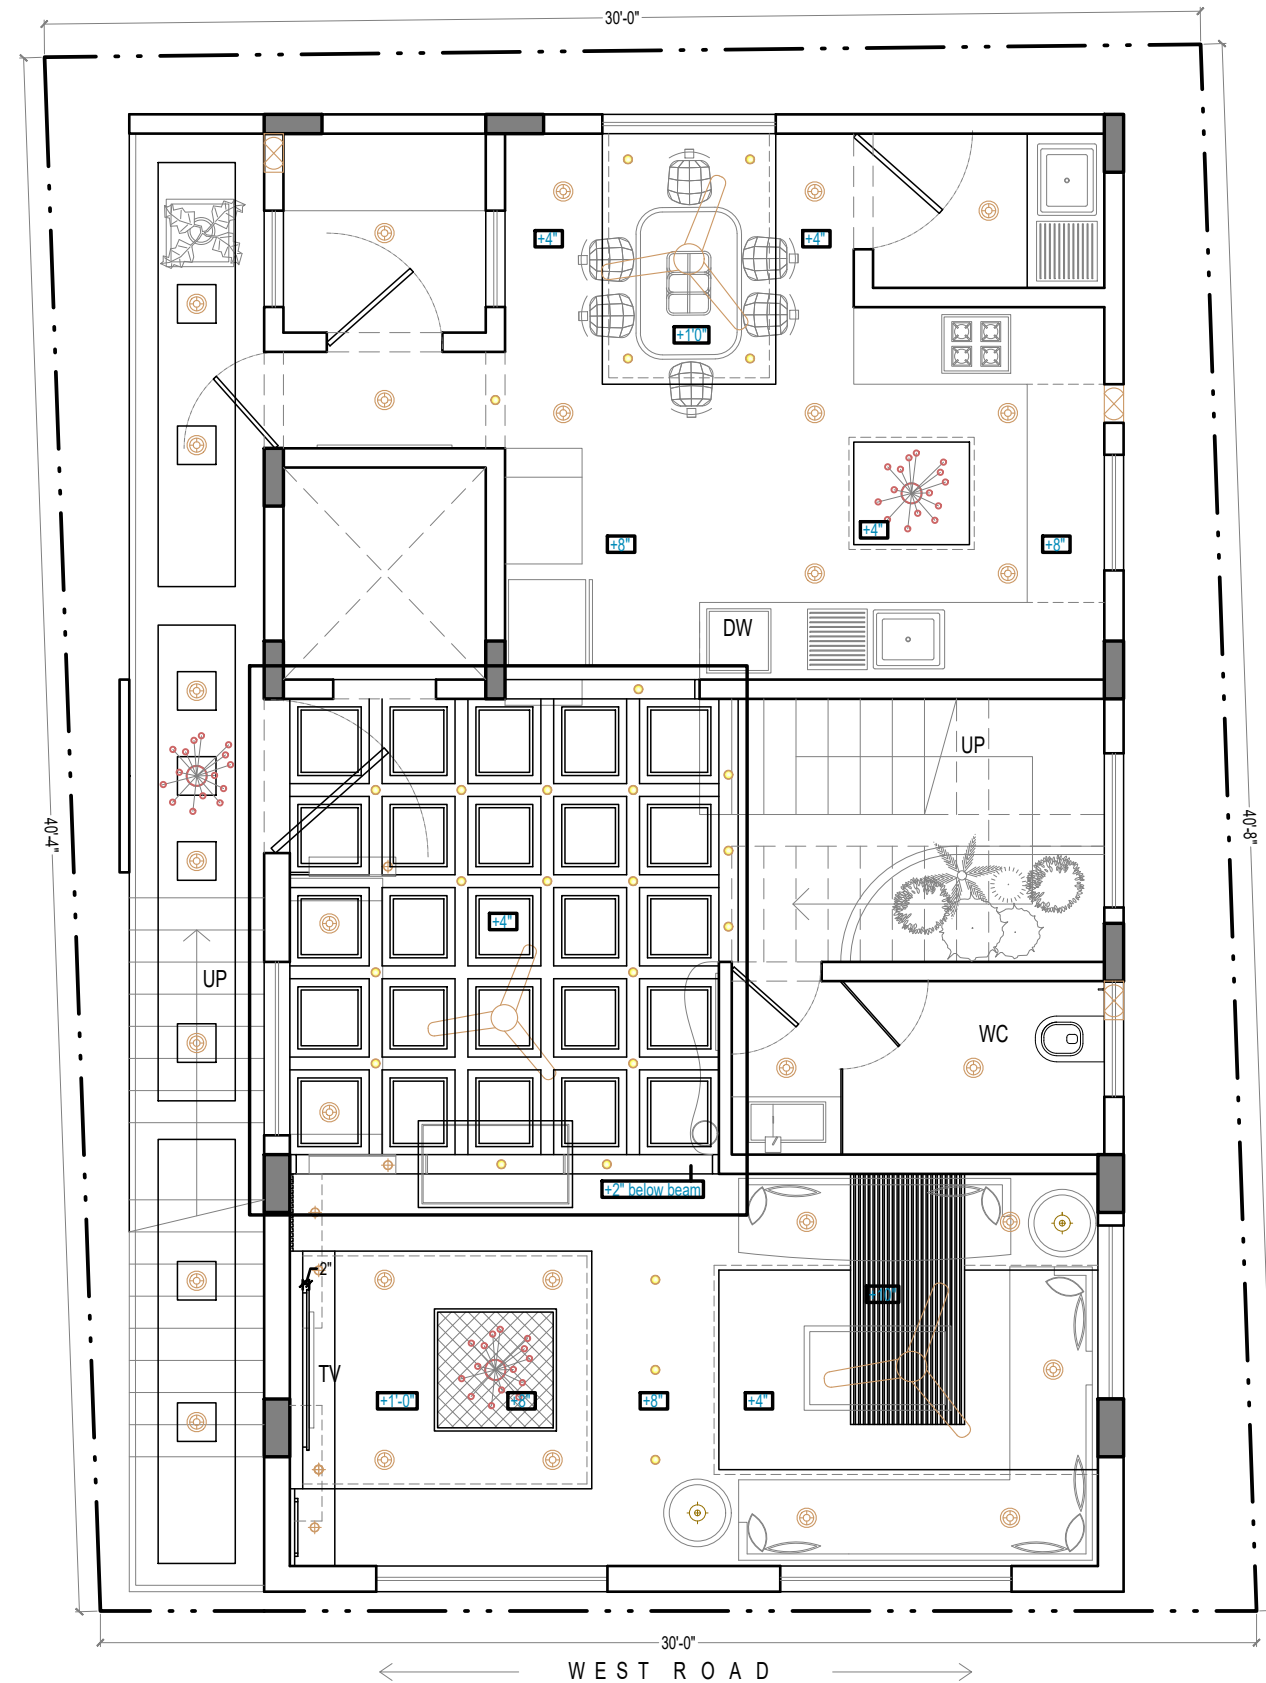

PROJECT TITLE:  
PROPOSED INTERIOR WORKS  
FOR MR.KIRAN AT JAKKUR,BANGALORE


TITLE:  
FIRST FLOOR  
FALSE CEILING PLAN

Architect  
the\_G



DRAWN: DAFFNEE  
DESIGNED: VINOTH  
CHECKED: RAJ KUMAR

SCALE:  
NTS  
UNITS:  
FT.

NOTES:  
1. DO NOT SCALE THIS DRAWING , WORK TO FIGURED DIMENSIONS.  
2. ANY DISCREPANCY SHOULD BE BROUGHT TO THE NOTICE OF ENGINEER/ARCHITECT.  
3. READ THIS DRAWING ALONG WITH RELEVANT ARCHITECTURAL DRAWING BEFORE EXECUTION OF WORK.

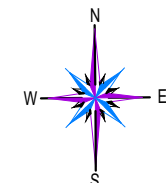

SIGN:

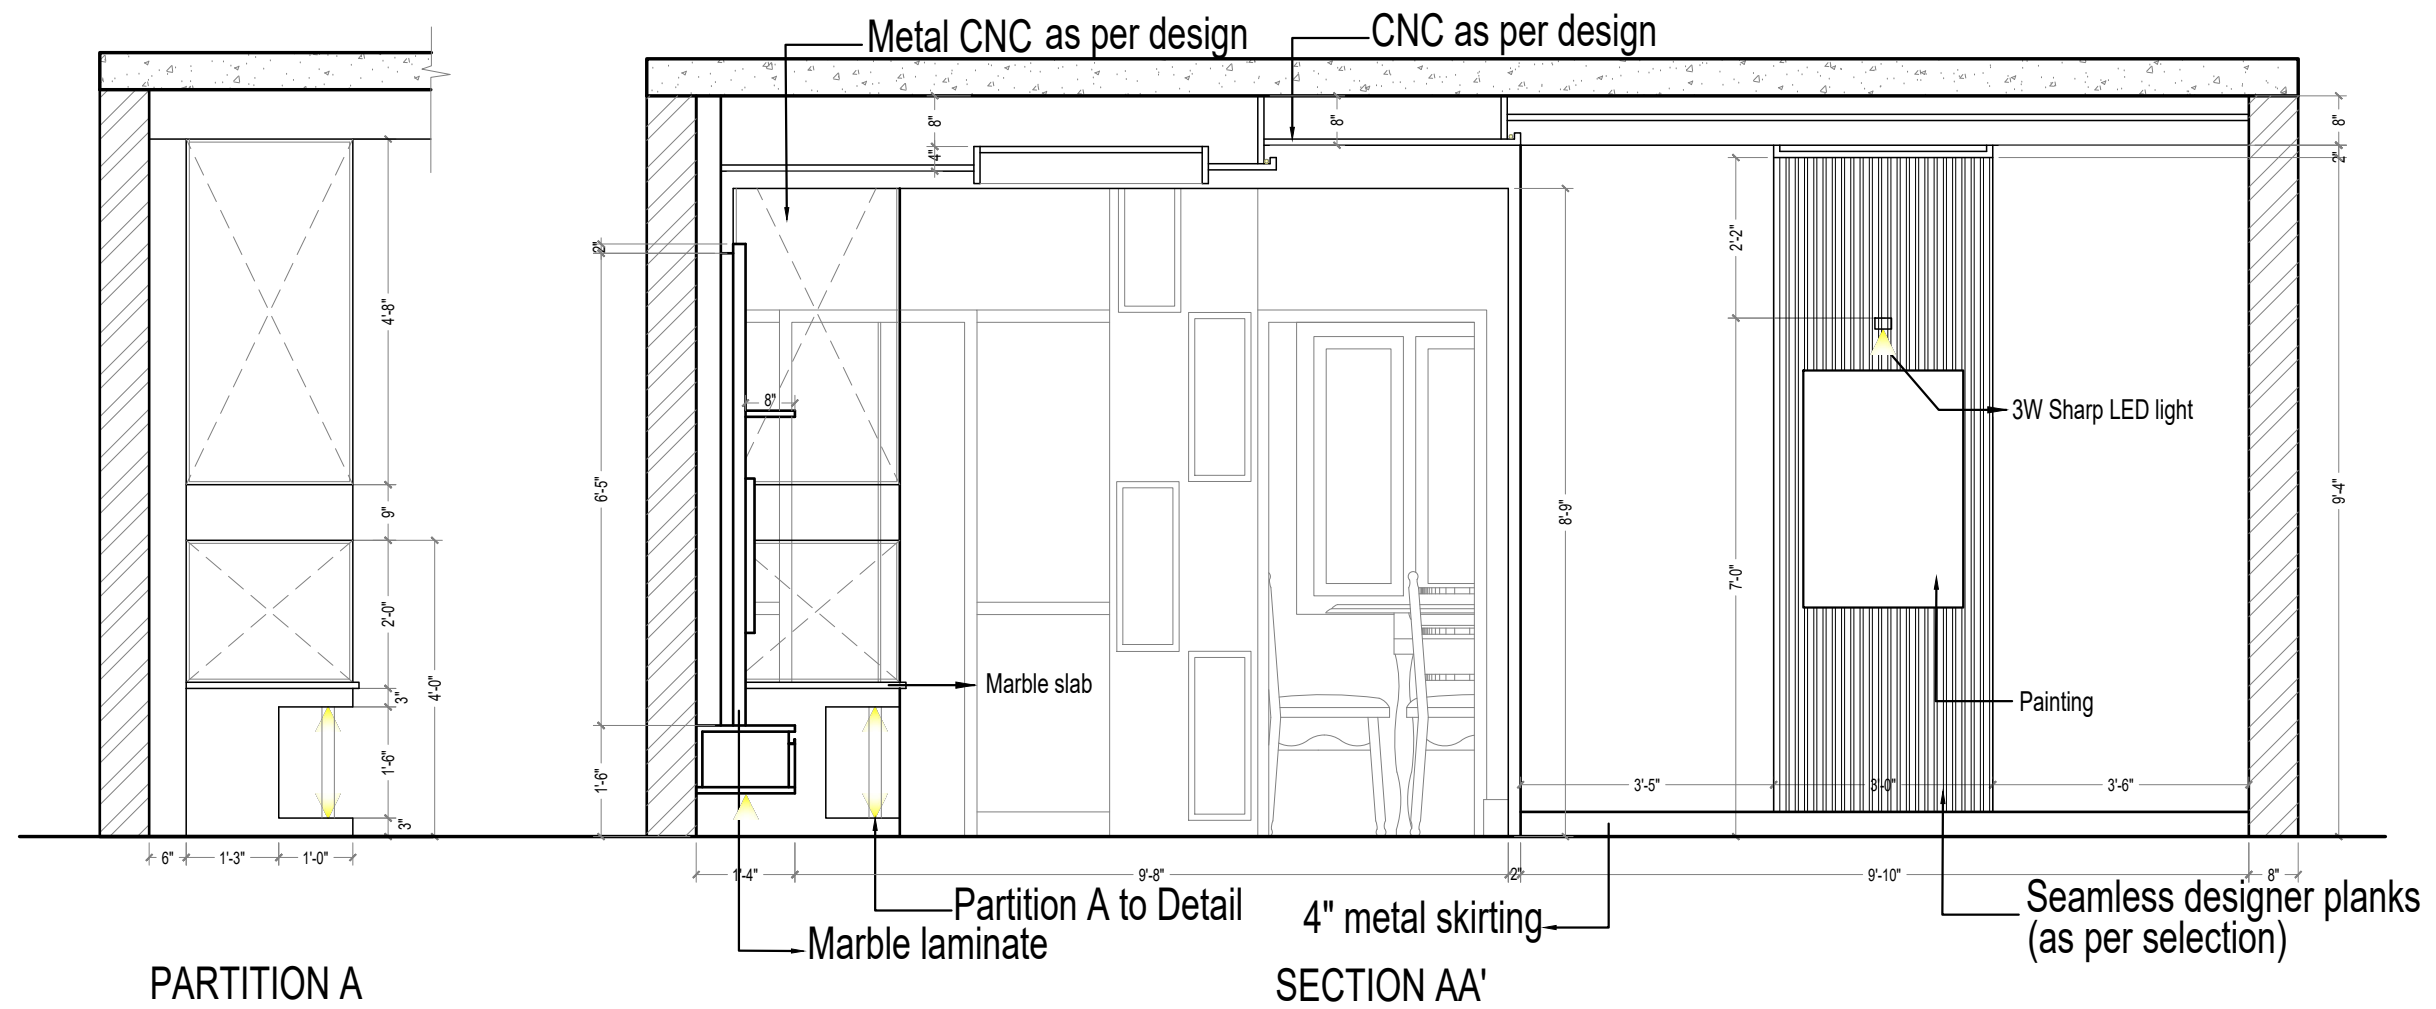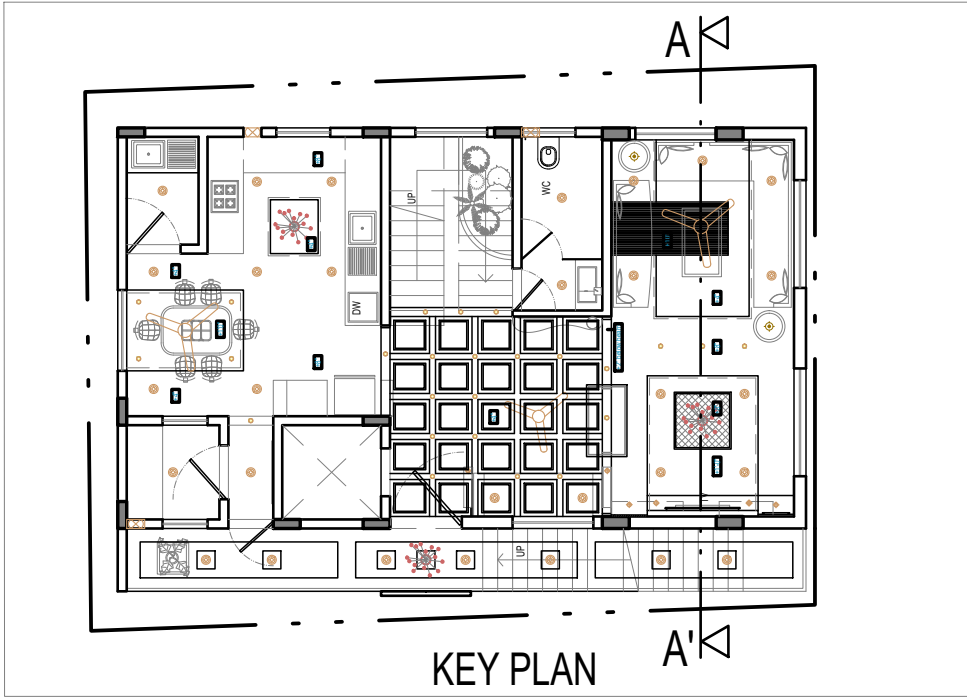

PROJECT TITLE:  
PROPOSED INTERIOR WORKS  
FOR MR.KIRAN AT JAKKUR,BANGALORE

TITLE:  
FALSE CEILING  
SECTION DETAIL


Architect  
the\_G

|           |           |
|-----------|-----------|
| DRAWN:    | DAFFNEE   |
| DESIGNED: | VINOTH    |
| CHECKED:  | RAJ KUMAR |



|        |
|--------|
| SCALE: |
| NTS    |
| UNITS: |
| FT.    |

**NOTES:**

1. DO NOT SCALE THIS DRAWING , WORK TO FIGURED DIMENSIONS.
2. ANY DISCREPANCY SHOULD BE BROUGHT TO THE NOTICE OF ENGINEER/ARCHITECT.
3. READ THIS DRAWING ALONG WITH RELEVANT ARCHITECTURAL DRAWING BEFORE EXECUTION OF WORK.

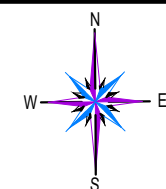

SIGN:

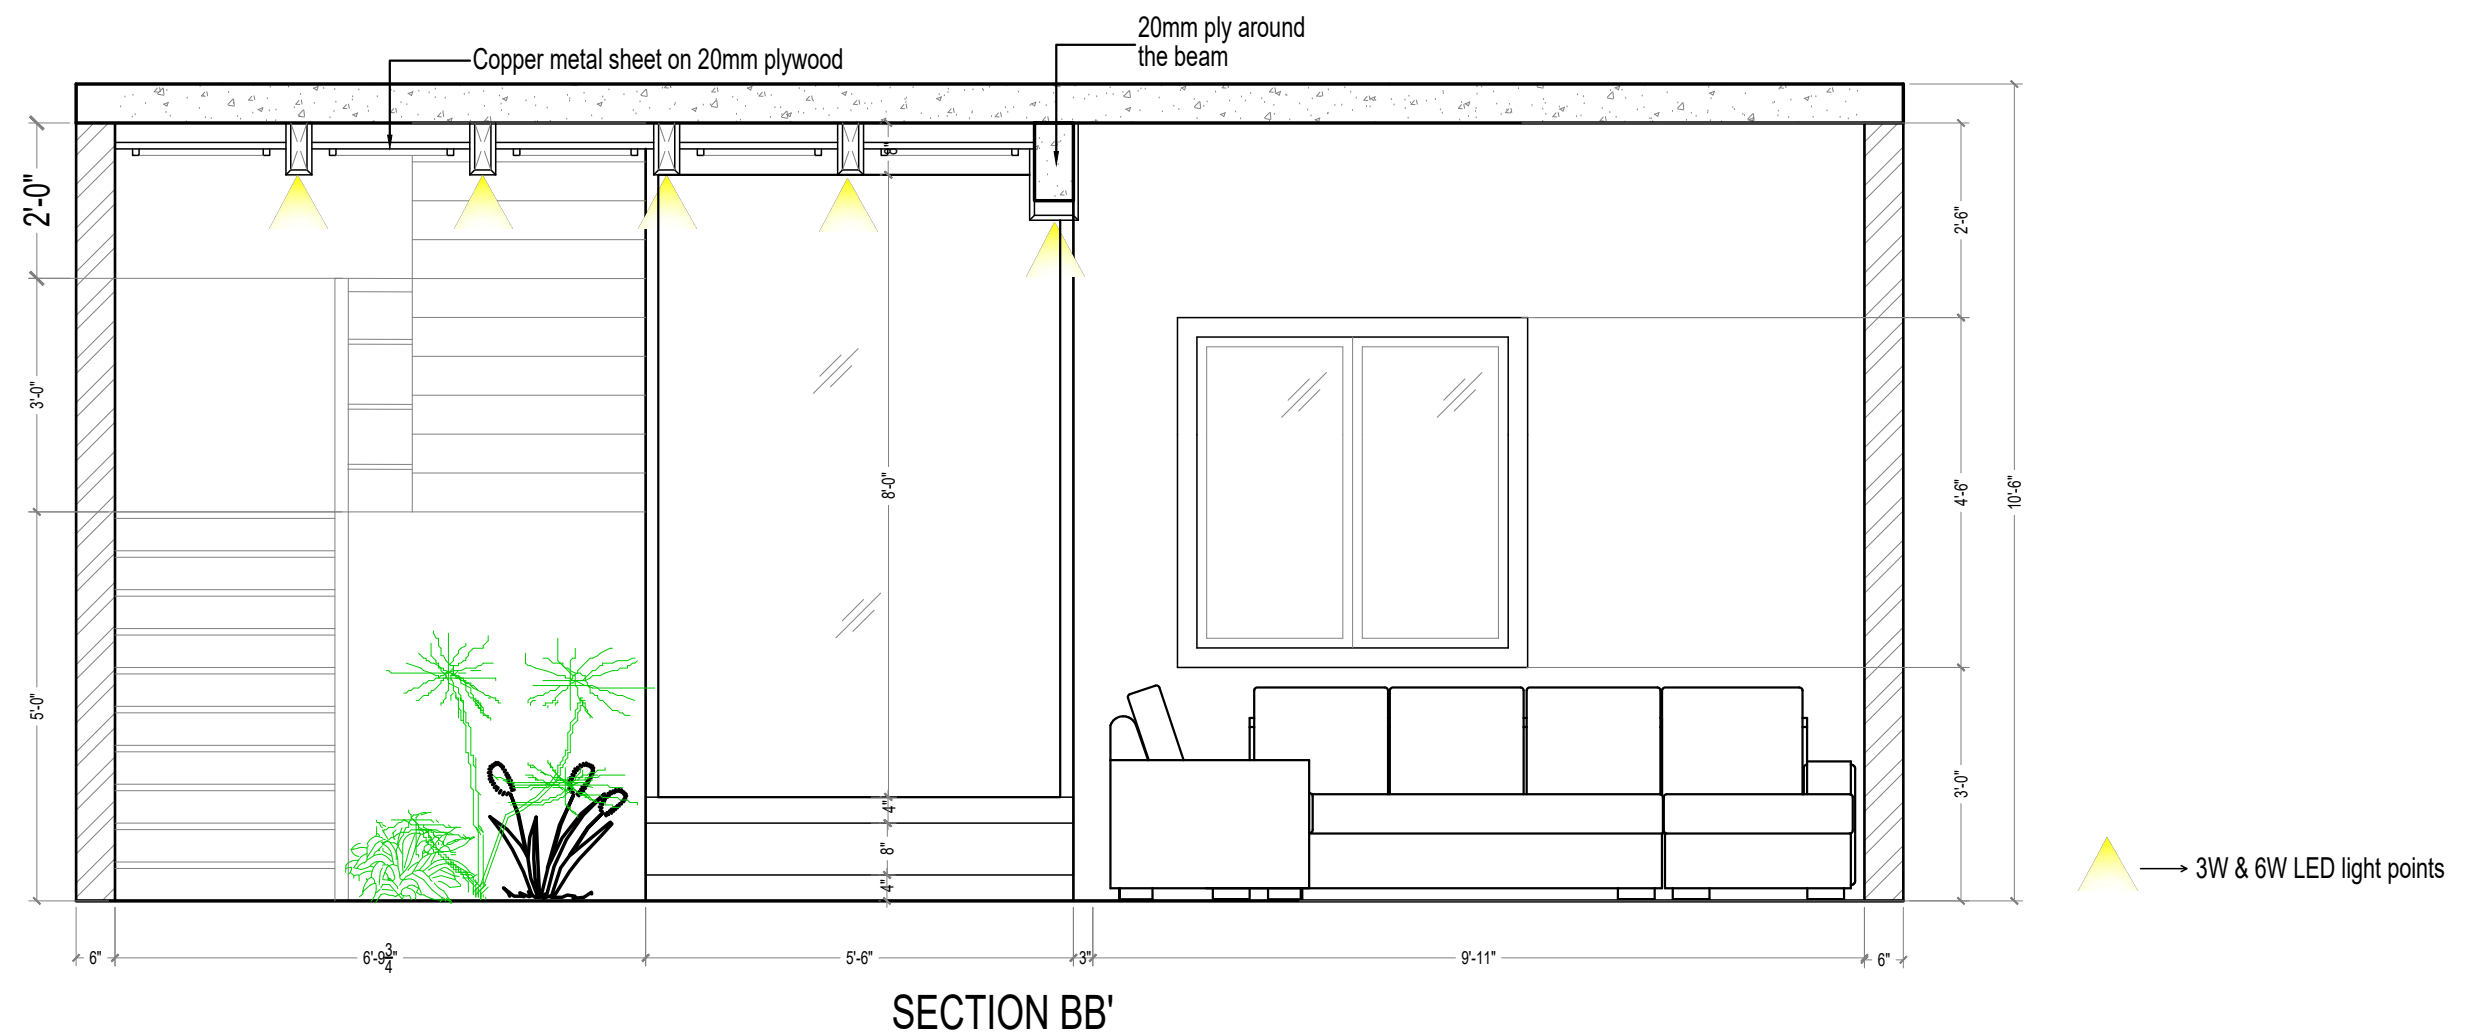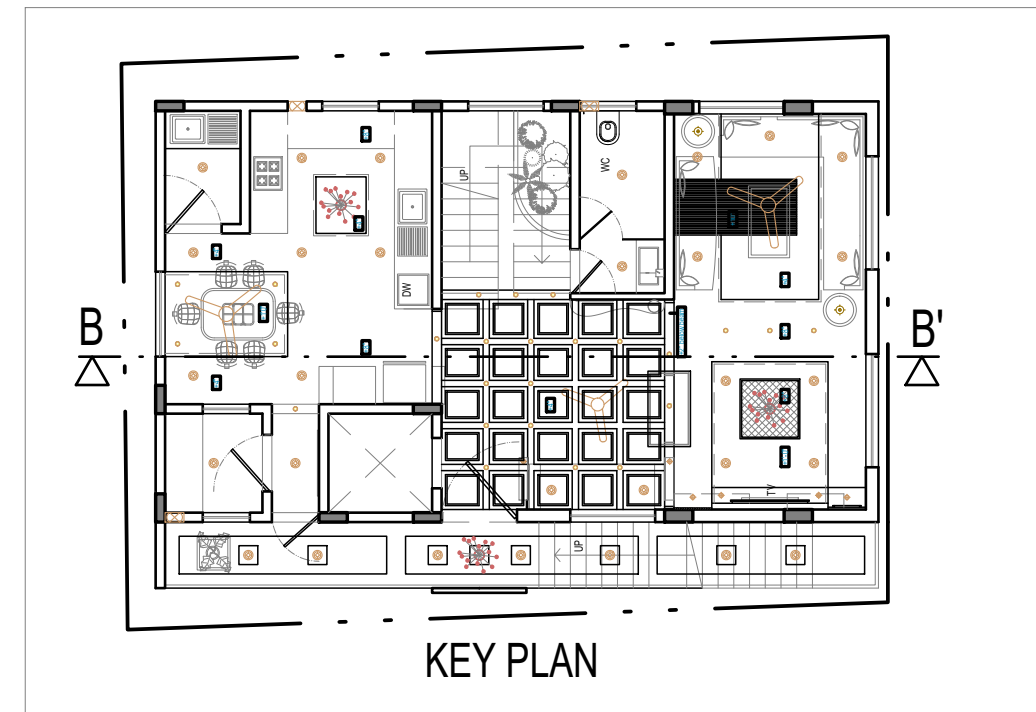

SECTION BB'

PROJECT TITLE:

PROPOSED INTERIOR WORKS  
FOR MR.KIRAN AT JAKKUR,BANGALORE

TITLE :

FALSE CEILING  
SECTION DETAIL

Architect

the\_G

DRAWN:

DAFFNEE

DESIGNED:

VINOTH

CHECKED:

RAJ  
KUMAR

SCALE:


NTS

UNITS:


FT.

NOTES:

1. DO NOT SCALE THIS DRAWING , WORK TO FIGURED DIMENSIONS.
2. ANY DISCREPANCY SHOULD BE BROUGHT TO THE NOTICE OF ENGINEER/ARCHITECT.
3. THE NOTICE OF ENGINEER/ARCHITECT.
4. READ THIS DRAWING ALONG WITH RELEVANT ARCHITECTURAL DRAWING BEFORE EXECUTION OF WORK.

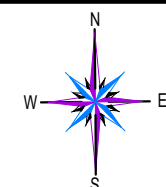

SIGN:

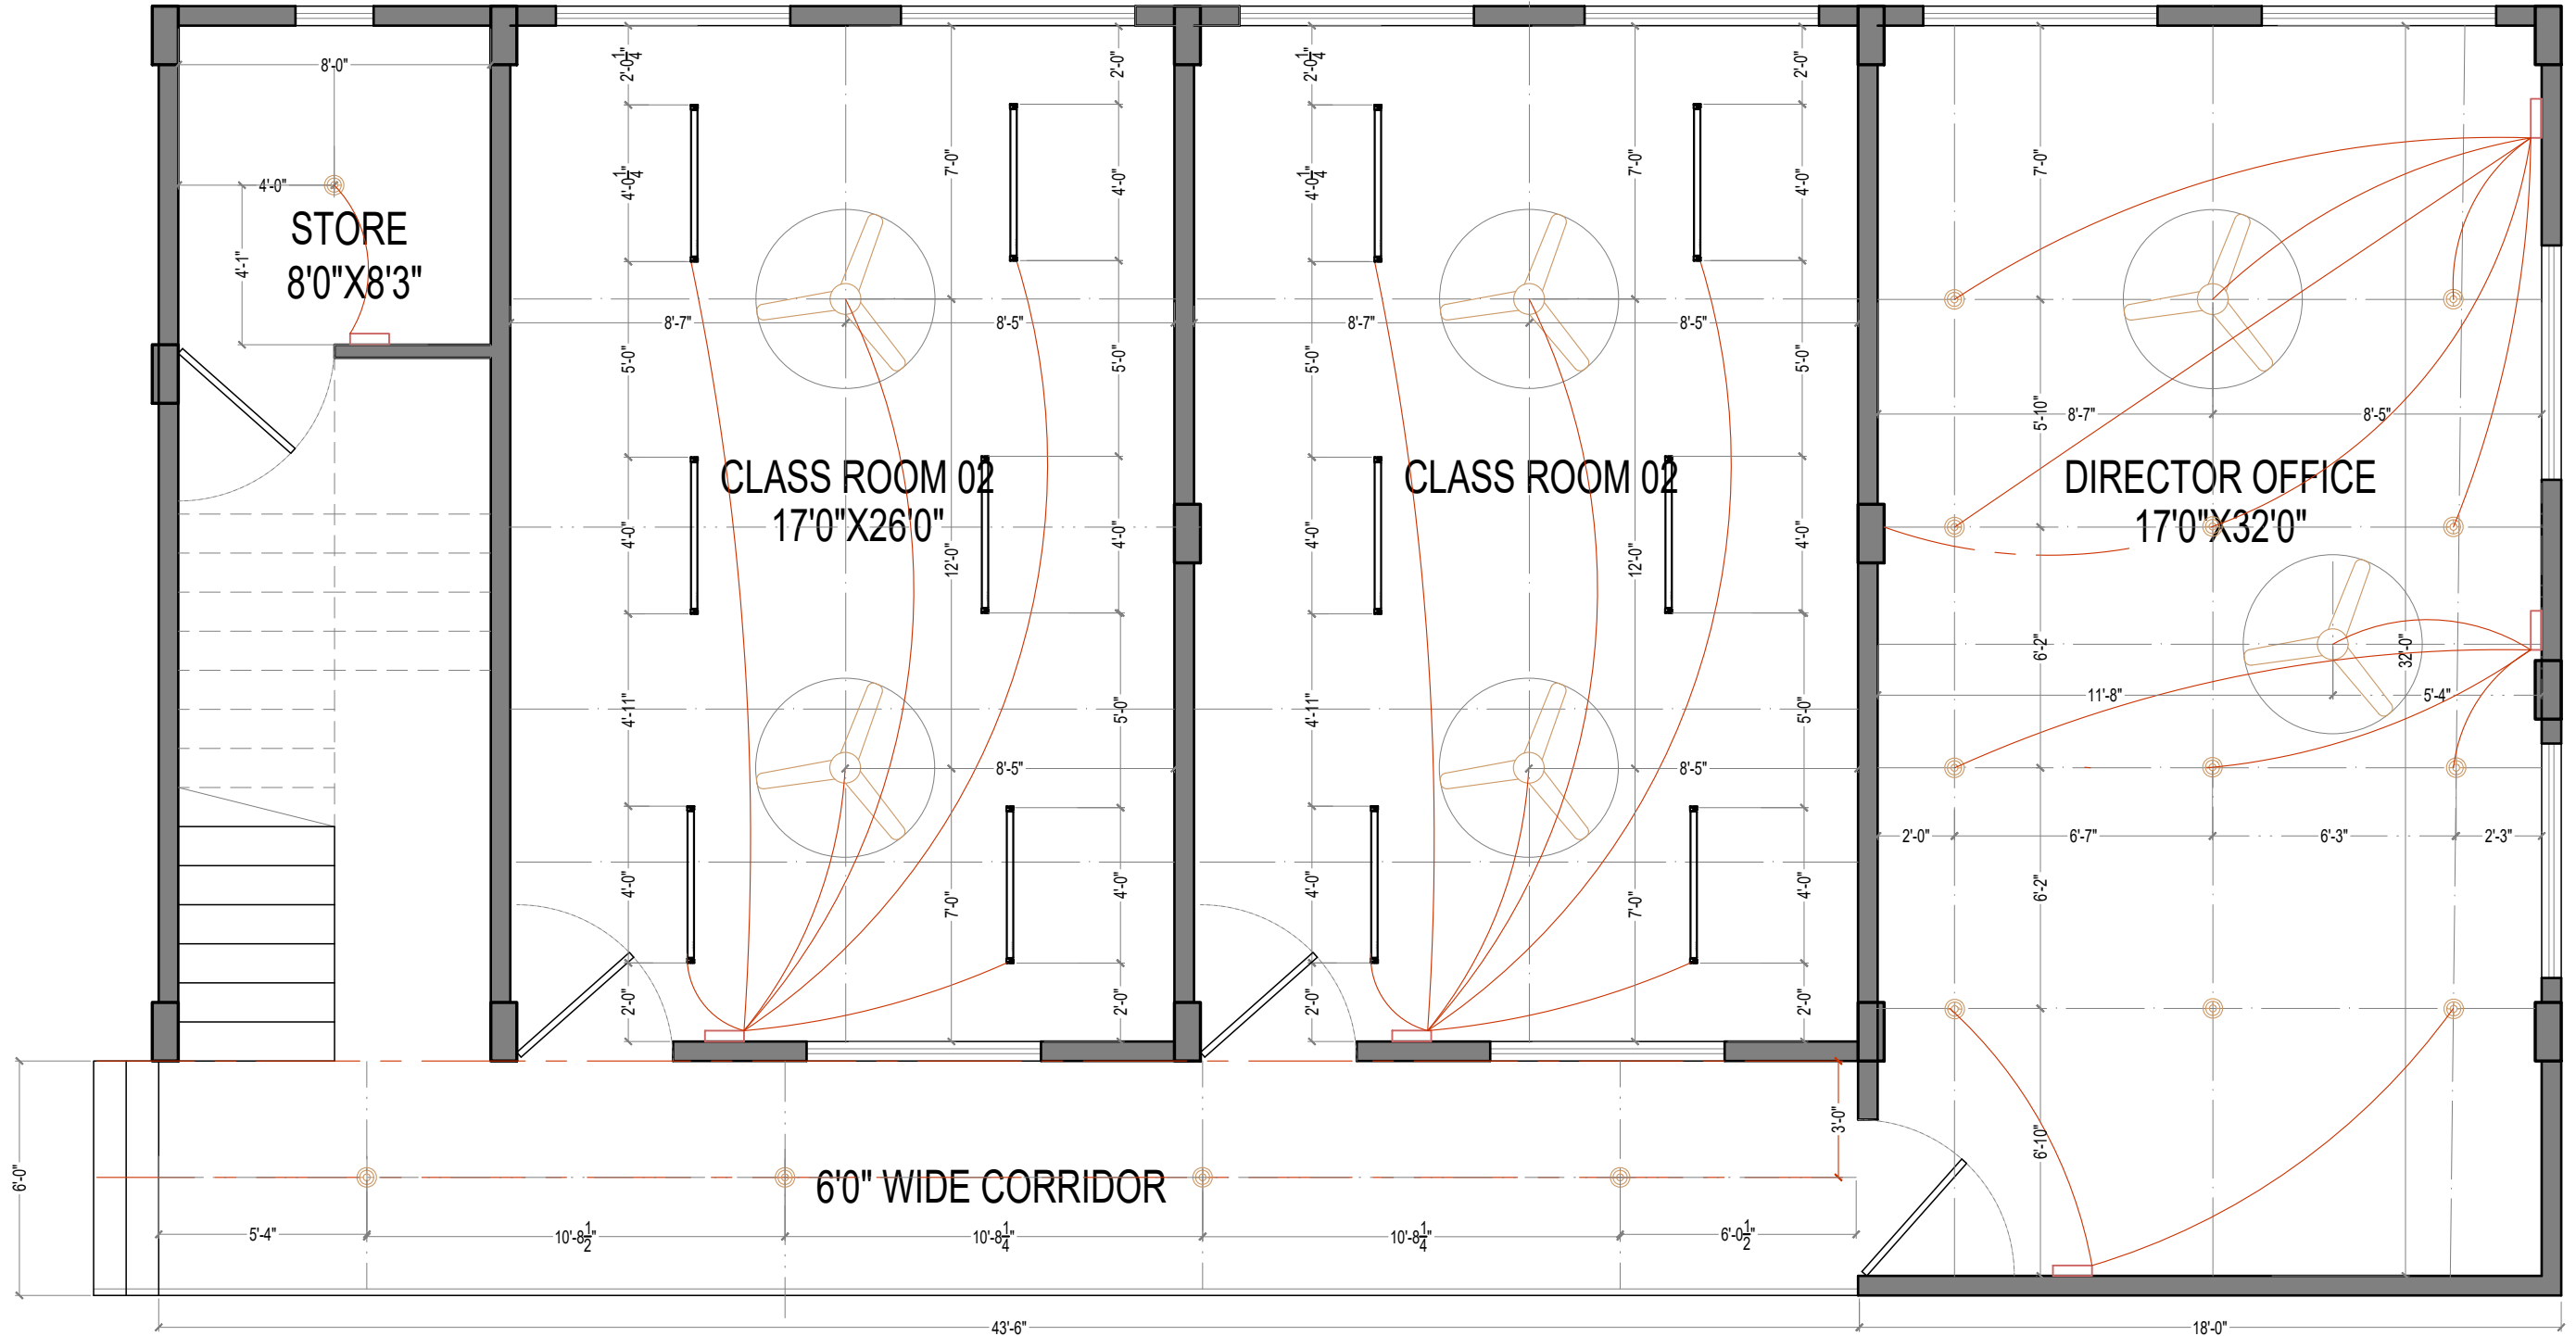

 → 6W LED light points

PROJECT TITLE:  
PROPOSED INSTITUTIONAL BUILDING FOR  
M/s KUMARANS ENGLISH SCHOOL AT  
RAMAMURTHY NAGAR, BANGALORE

TITLE :  
GROUND FLOOR PLAN  
ELECTRICAL LAYOUT


Architect  
the\_G

|           |           |
|-----------|-----------|
| DRAWN:    | DAFFNEE   |
| DESIGNED: | RAJ KUMAR |
| CHECKED:  | KAILASH   |


|        |
|--------|
| SCALE: |
| NTS    |
| UNITS: |
| FT.    |


**NOTES:**


- DO NOT SCALE THIS DRAWING , WORK TO FIGURED DIMENSIONS.
- ANY DISCREPANCY SHOULD BE BROUGHT TO THE NOTICE OF ENGINEER/ARCHITECT.
- READ THIS DRAWING ALONG WITH RELEVANT ARCHITECTURAL DRAWING BEFORE EXECUTION OF WORK.

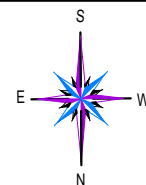

SIGN:

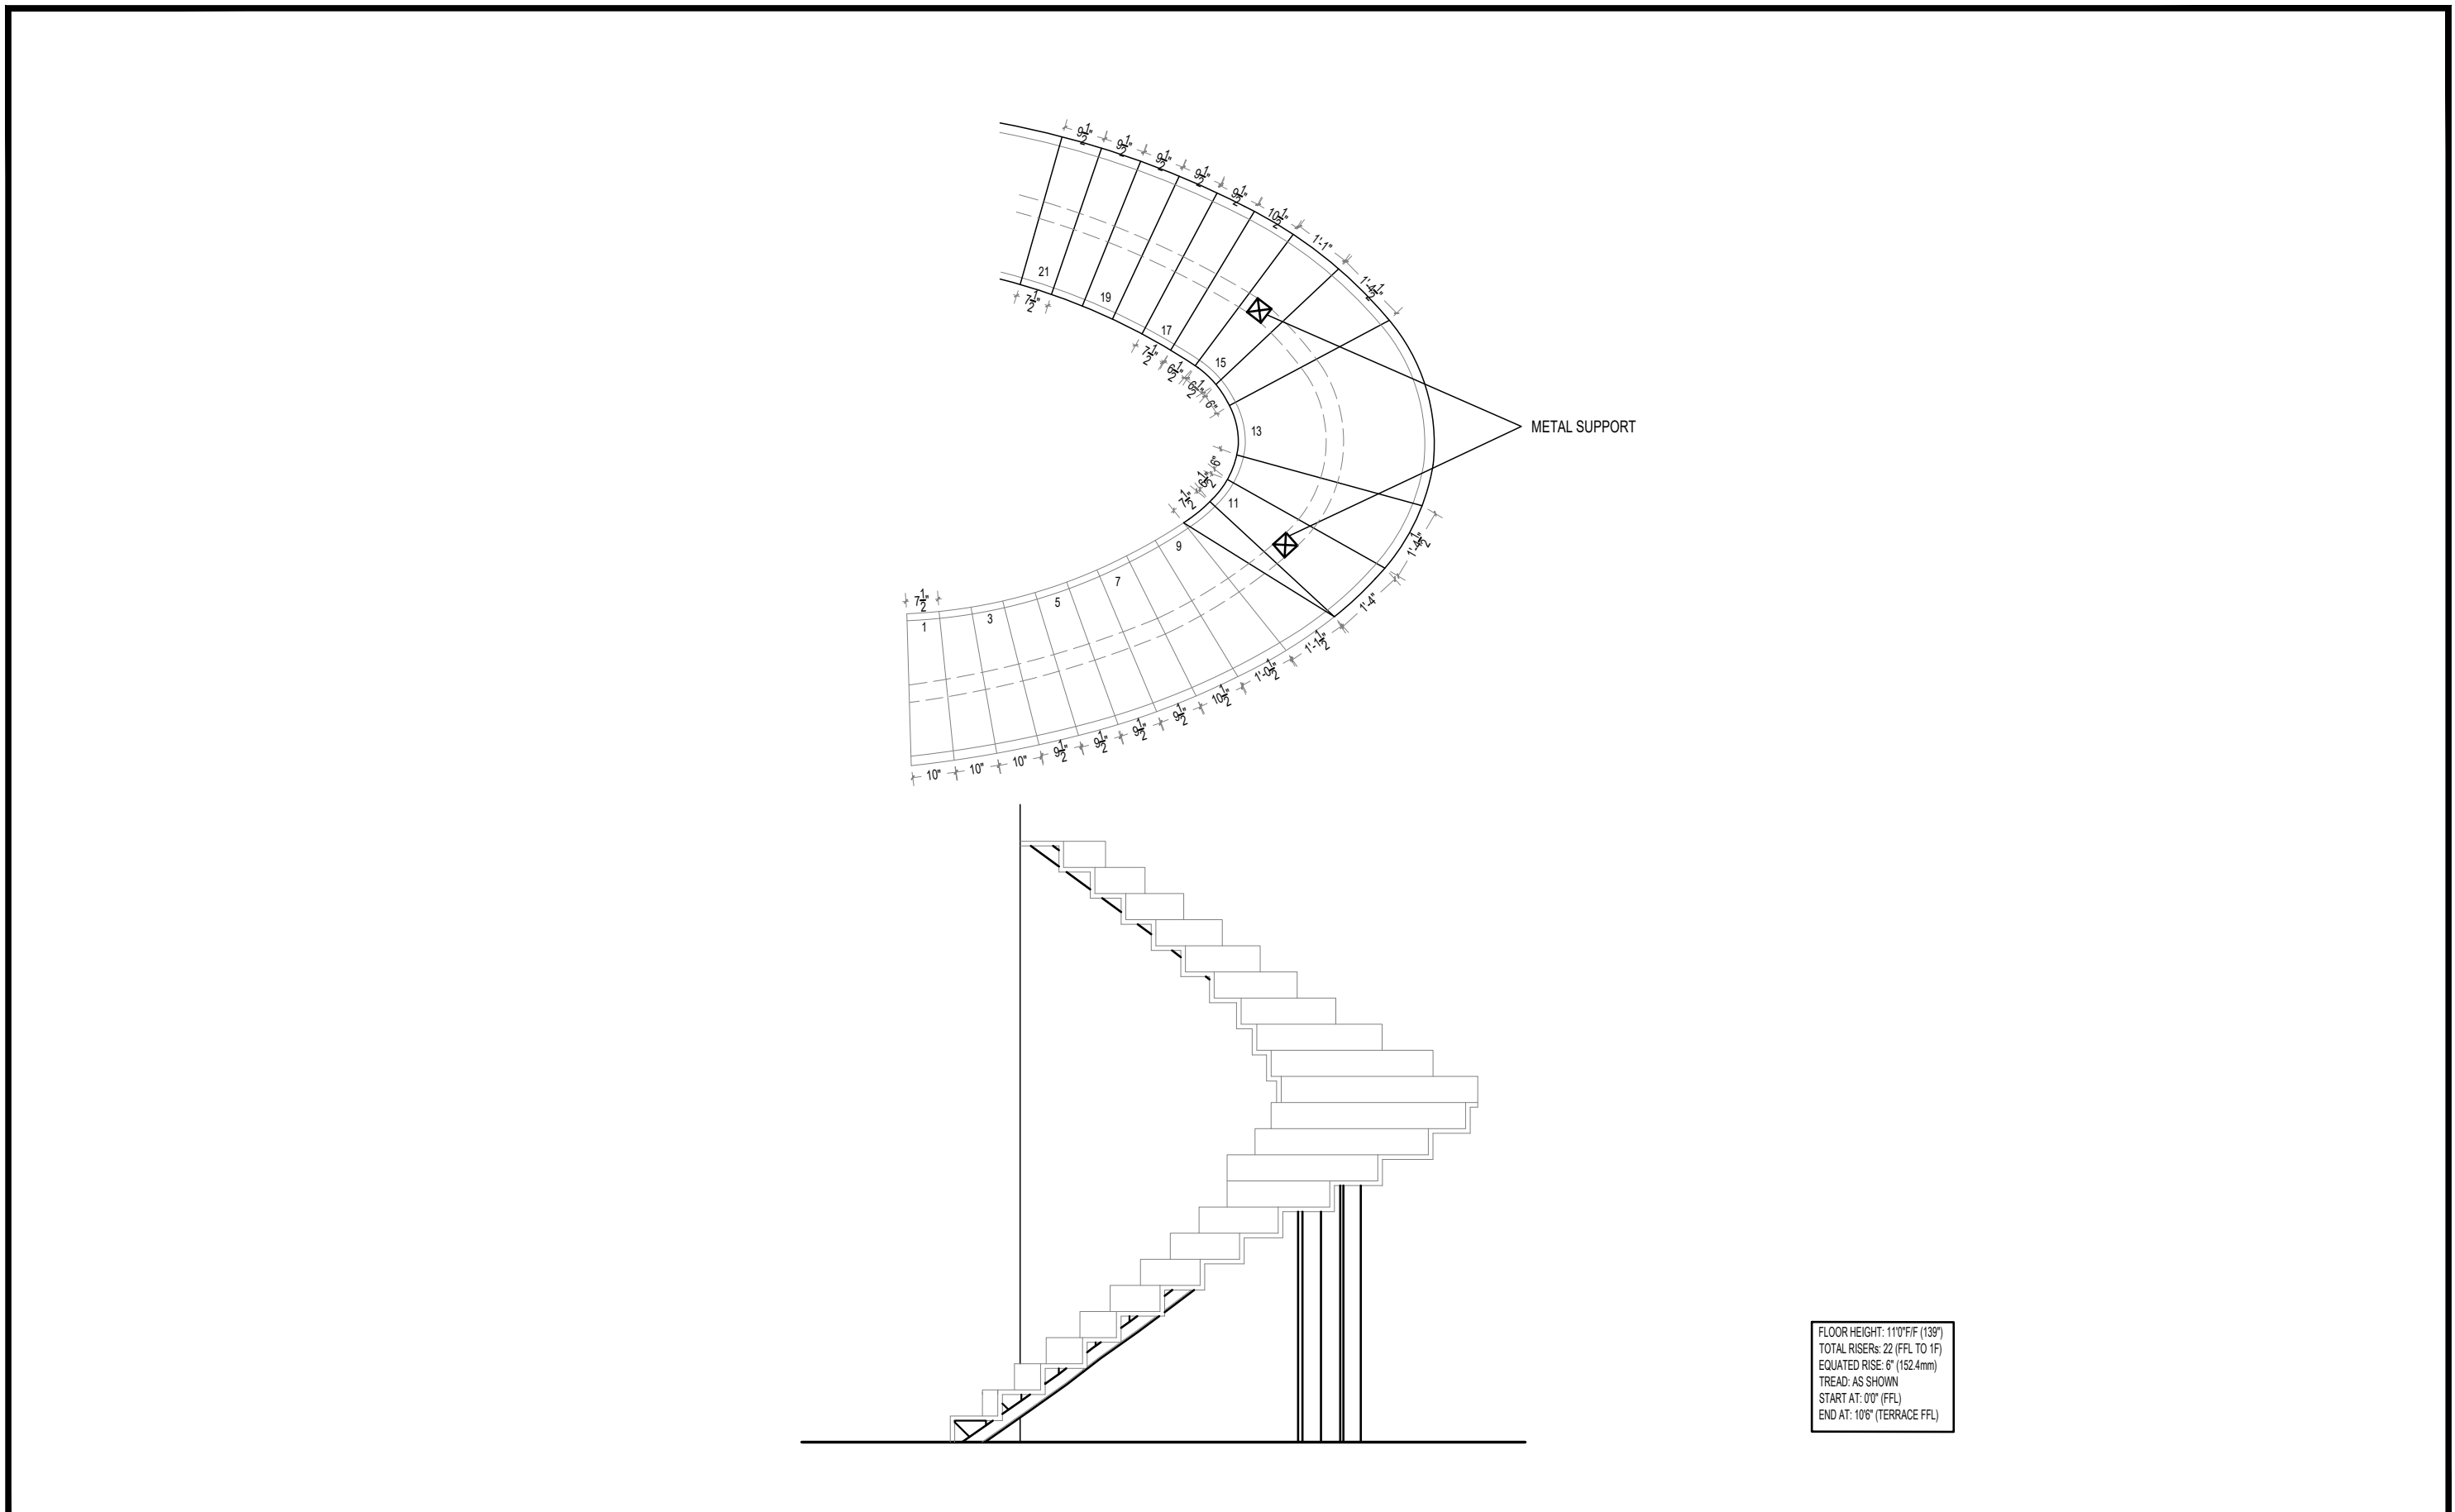
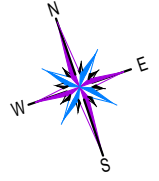
|                                                                                         |                                            |                    |           |           |               |   |                                                                                       |       |
|-----------------------------------------------------------------------------------------|--------------------------------------------|--------------------|-----------|-----------|---------------|---|---------------------------------------------------------------------------------------|-------|
| PROJECT TITLE:<br>PROPOSED FARM HOUSE FOR MR PURNENDU<br>AT GHATI SUBRAMANYA, BANGALORE | TITLE :<br>STAIRCASE PLAN AND<br>ELEVATION | Architect<br>the_G | DRAWN:    | DAFFNEE   | SCALE:        | <u>NOTES:</u><br>1. DO NOT SCALE THIS DRAWING , WORK TO FIGURED DIMENSIONS.<br>2. ANY DISCREPANCY SHOULD BE BROUGHT TO THE NOTICE OF ENGINEER/ARCHITECT.<br>3. THE NOTICE OF ENGINEER/ARCHITECT.<br>4. READ THIS DRAWING ALONG WITH RELEVANT ARCHITECTURAL DRAWING BEFORE EXECUTION OF WORK. |  | SIGN: |
|                                                                                         |                                            |                    | DESIGNED: | DAFFNEE   | NTS           |   |                                                                                       |       |
|                                                                                         |                                            |                    | CHECKED:  | RAJ KUMAR | UNITS:<br>FT. |   |                                                                                       |       |

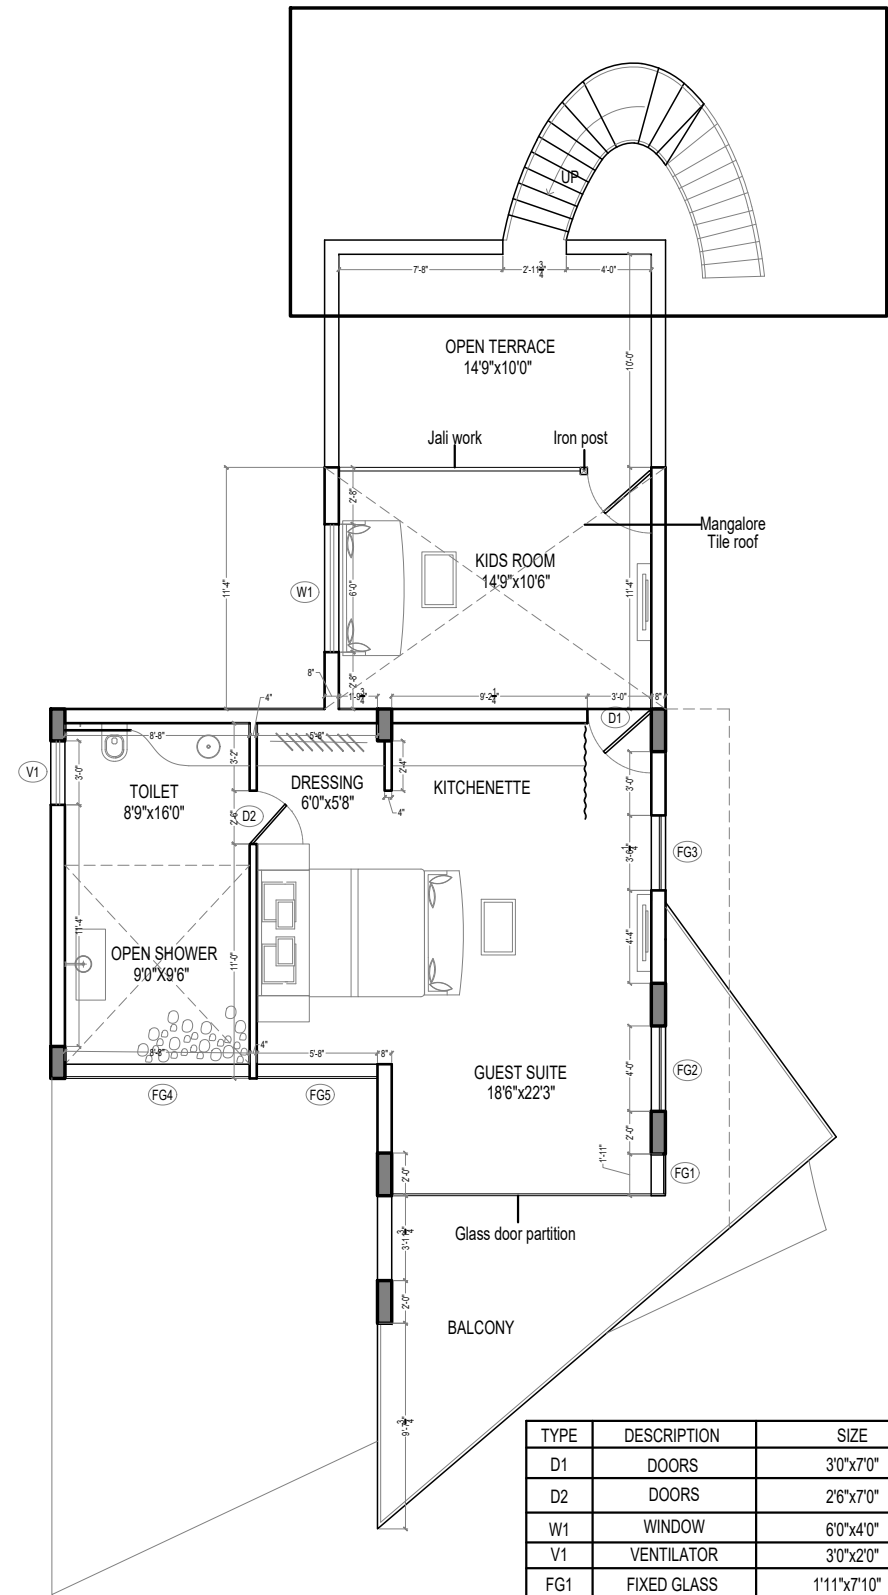

| TYPE | DESCRIPTION | SIZE        | SILL | LNTH        |
|------|-------------|-------------|------|-------------|
| D1   | DOORS       | 3'0"x7'0"   | --   | 7'0"        |
| D2   | DOORS       | 2'6"x7'0"   | --   | 7'0"        |
| W1   | WINDOW      | 6'0"x4'0"   | 3'0" | 7'0"        |
| V1   | VENTILATOR  | 3'0"x2'0"   | 5'0" | 7'0"        |
| FG1  | FIXED GLASS | 1'11"x7'10" | 8"   | Beam Bottom |
| FG2  | FIXED GLASS | 4'0"x7'10"  | 8"   | Beam Bottom |
| FG3  | FIXED GLASS | 3'6"x7'10"  | 8"   | Beam Bottom |
| FG4  | FIXED GLASS | 8'8"x7'10"  | 8"   | Beam Bottom |
| FG5  | FIXED GLASS | 5'8"x7'10"  | 8"   | Beam Bottom |

PROJECT TITLE:  
PROPOSED FARM HOUSE FOR MR PURNENDU  
AT GHATI SUBRAMANYA, BANGALORE


TITLE :  
STAIRCASE PLAN ON FIRST  
FLOOR PLAN

Architect  
the\_G




DRAWN: DAFFNEE  
DESIGNED: DAFFNEE  
CHECKED: RAJ KUMAR

SCALE:  
NTS  
UNITS:  
FT.

- NOTES:
- DO NOT SCALE THIS DRAWING , WORK TO FIGURED DIMENSIONS.
  - ANY DISCREPANCY SHOULD BE BROUGHT TO THE NOTICE OF ENGINEER/ARCHITECT.
  - READ THIS DRAWING ALONG WITH RELEVANT ARCHITECTURAL DRAWING BEFORE EXECUTION OF WORK.

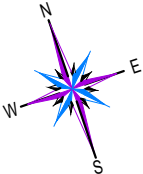

SIGN:

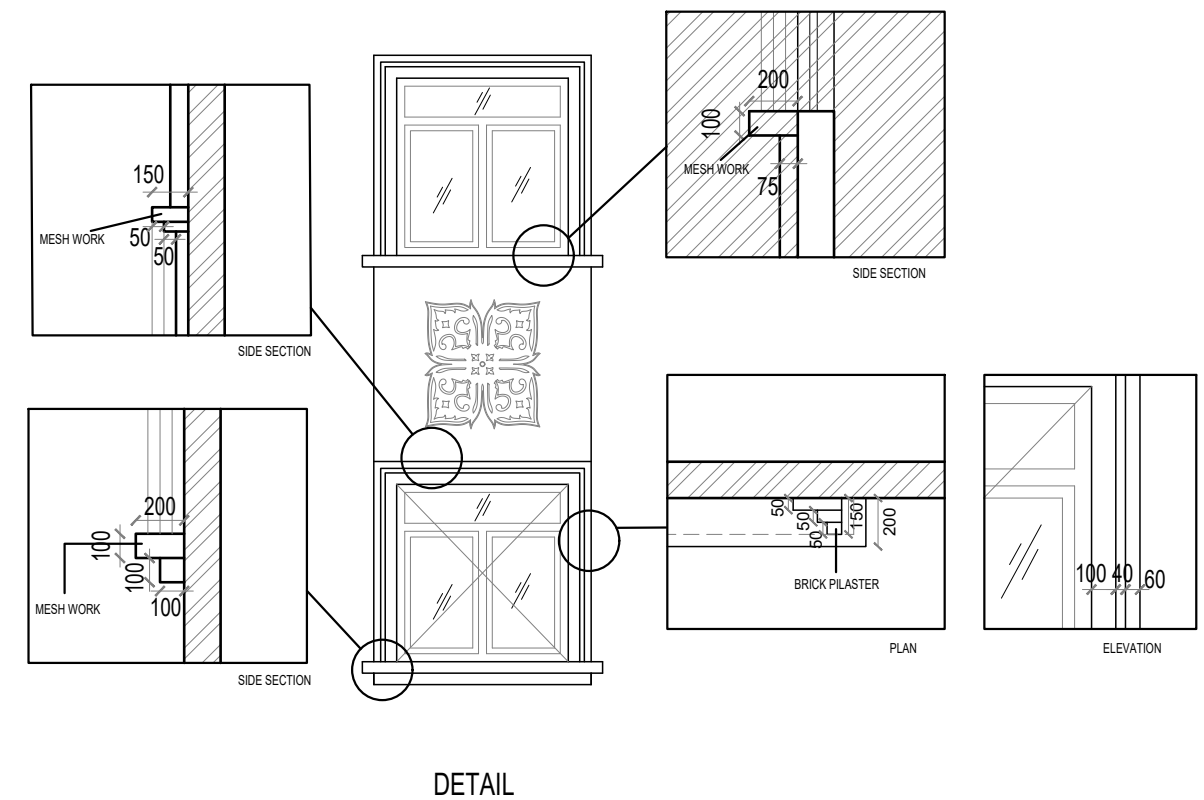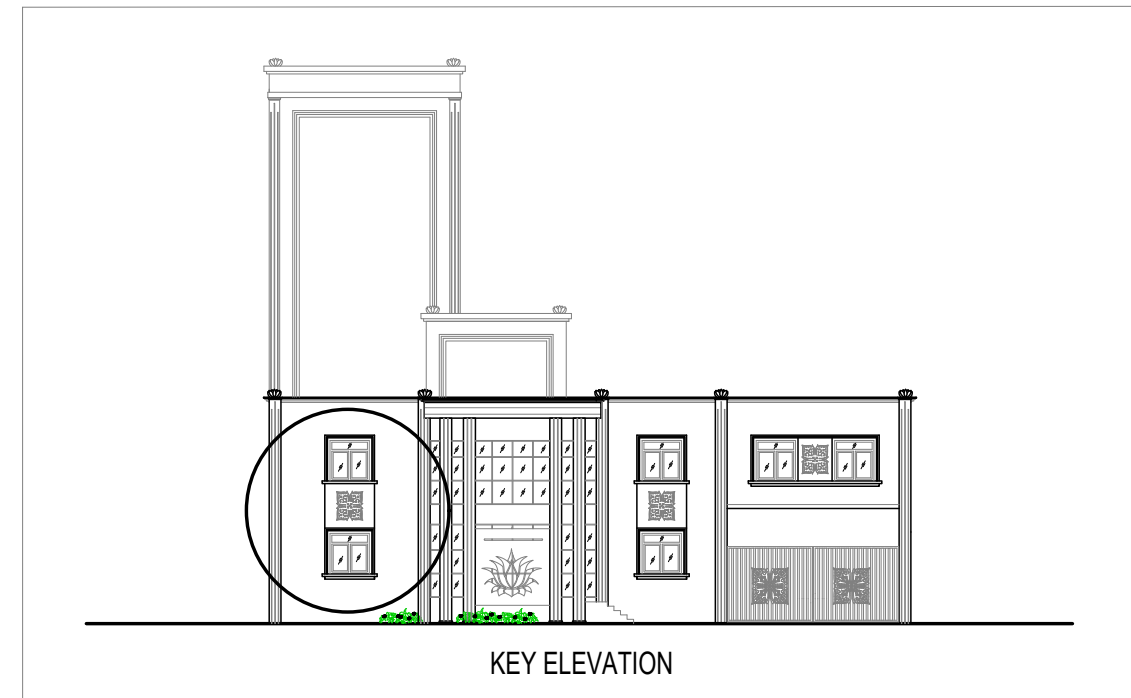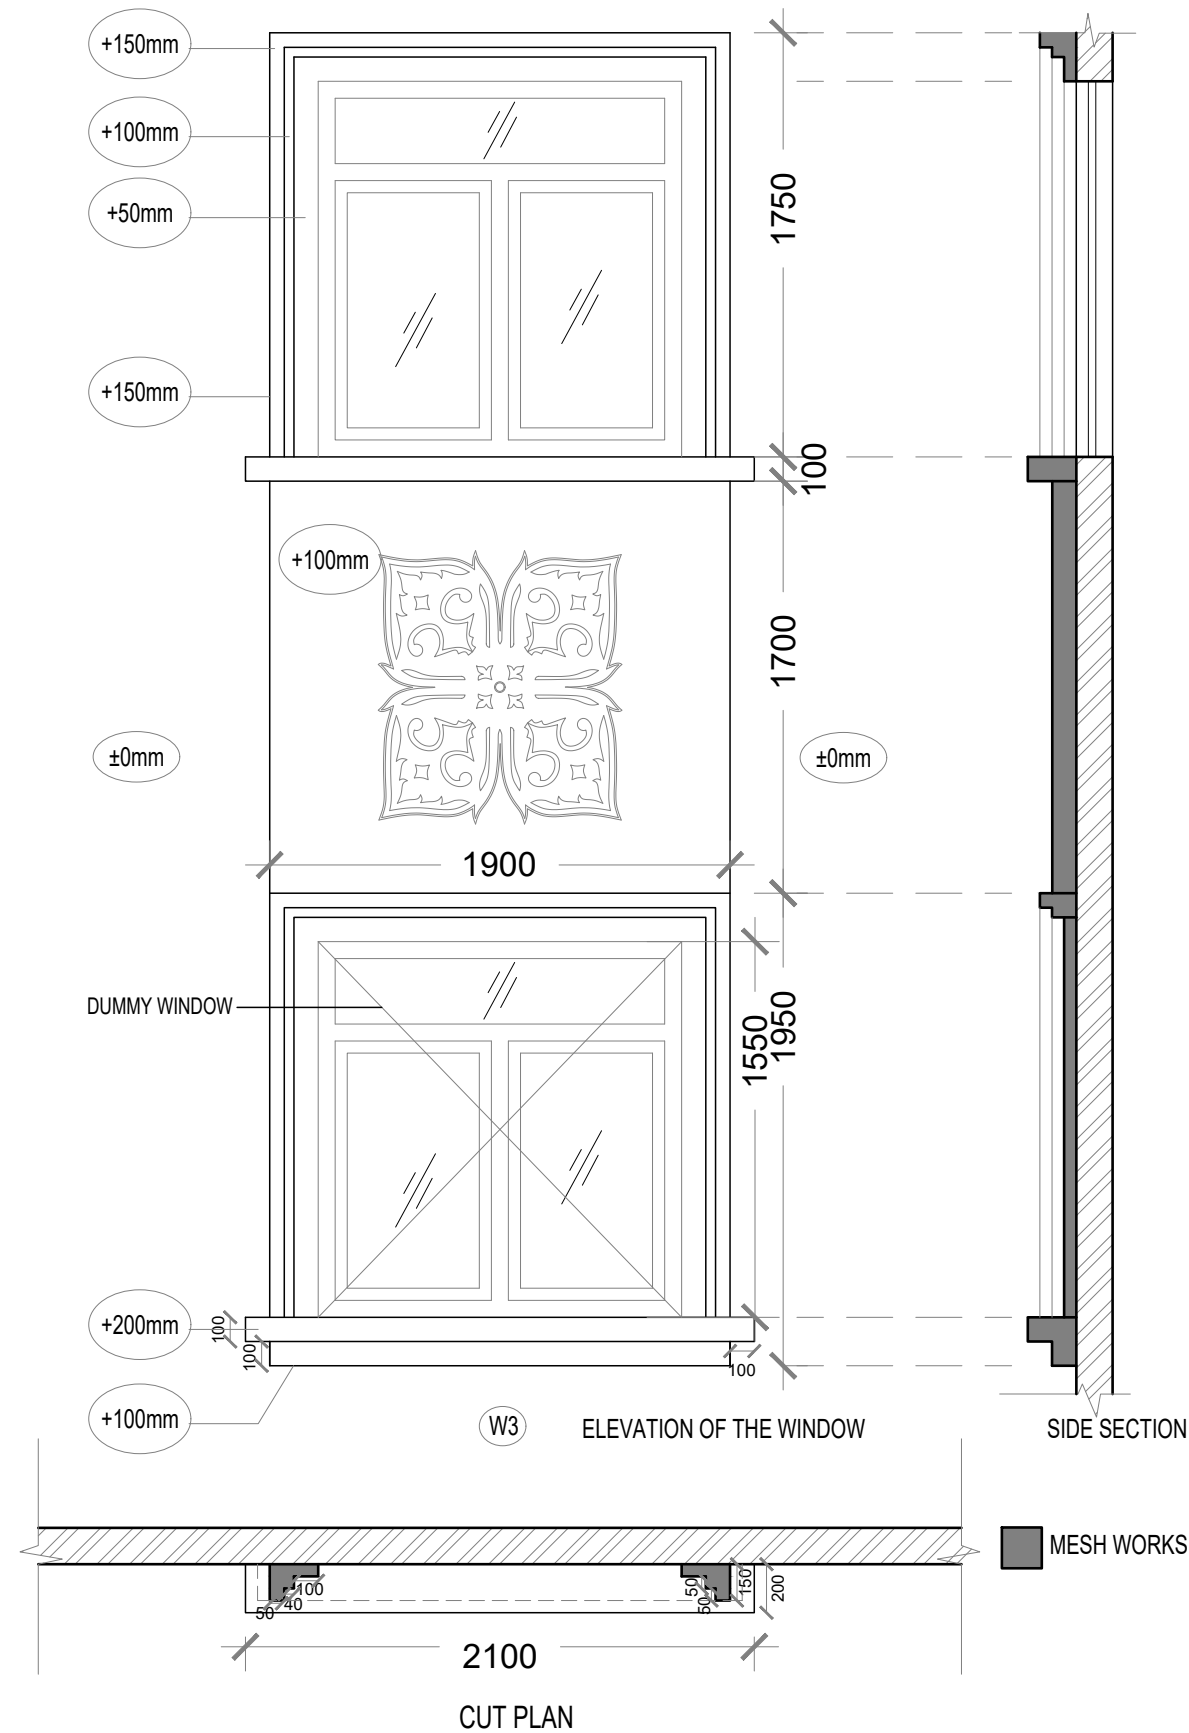

PROJECT TITLE:  
PROPOSED CHILD AND INFANT SUPPLEMENT FOOD FACTORY FOR  
M/s ANNAPOORNA TRUST AT SRI SATHYA SAI GRAHMA,  
MUDDENAHALLI, CHIKKABALLAPURA.


TITLE :  
SECTION DETAIL

Architect  
the\_G


DRAWN: DAFFNEE  
DESIGNED: KAILASH  
CHECKED: RAJ KUMAR

SCALE:  
NTS  
UNITS:  
FT.

NOTES:  
1. DO NOT SCALE THIS DRAWING , WORK TO FIGURED DIMENSIONS.  
2. ANY DISCREPANCY SHOULD BE BROUGHT TO THE NOTICE OF ENGINEER/ARCHITECT.  
3. THE NOTICE OF ENGINEER/ARCHITECT.  
4. READ THIS DRAWING ALONG WITH RELEVANT ARCHITECTURAL DRAWING BEFORE EXECUTION OF WORK.

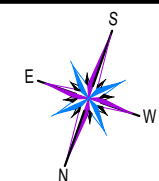

SIGN:

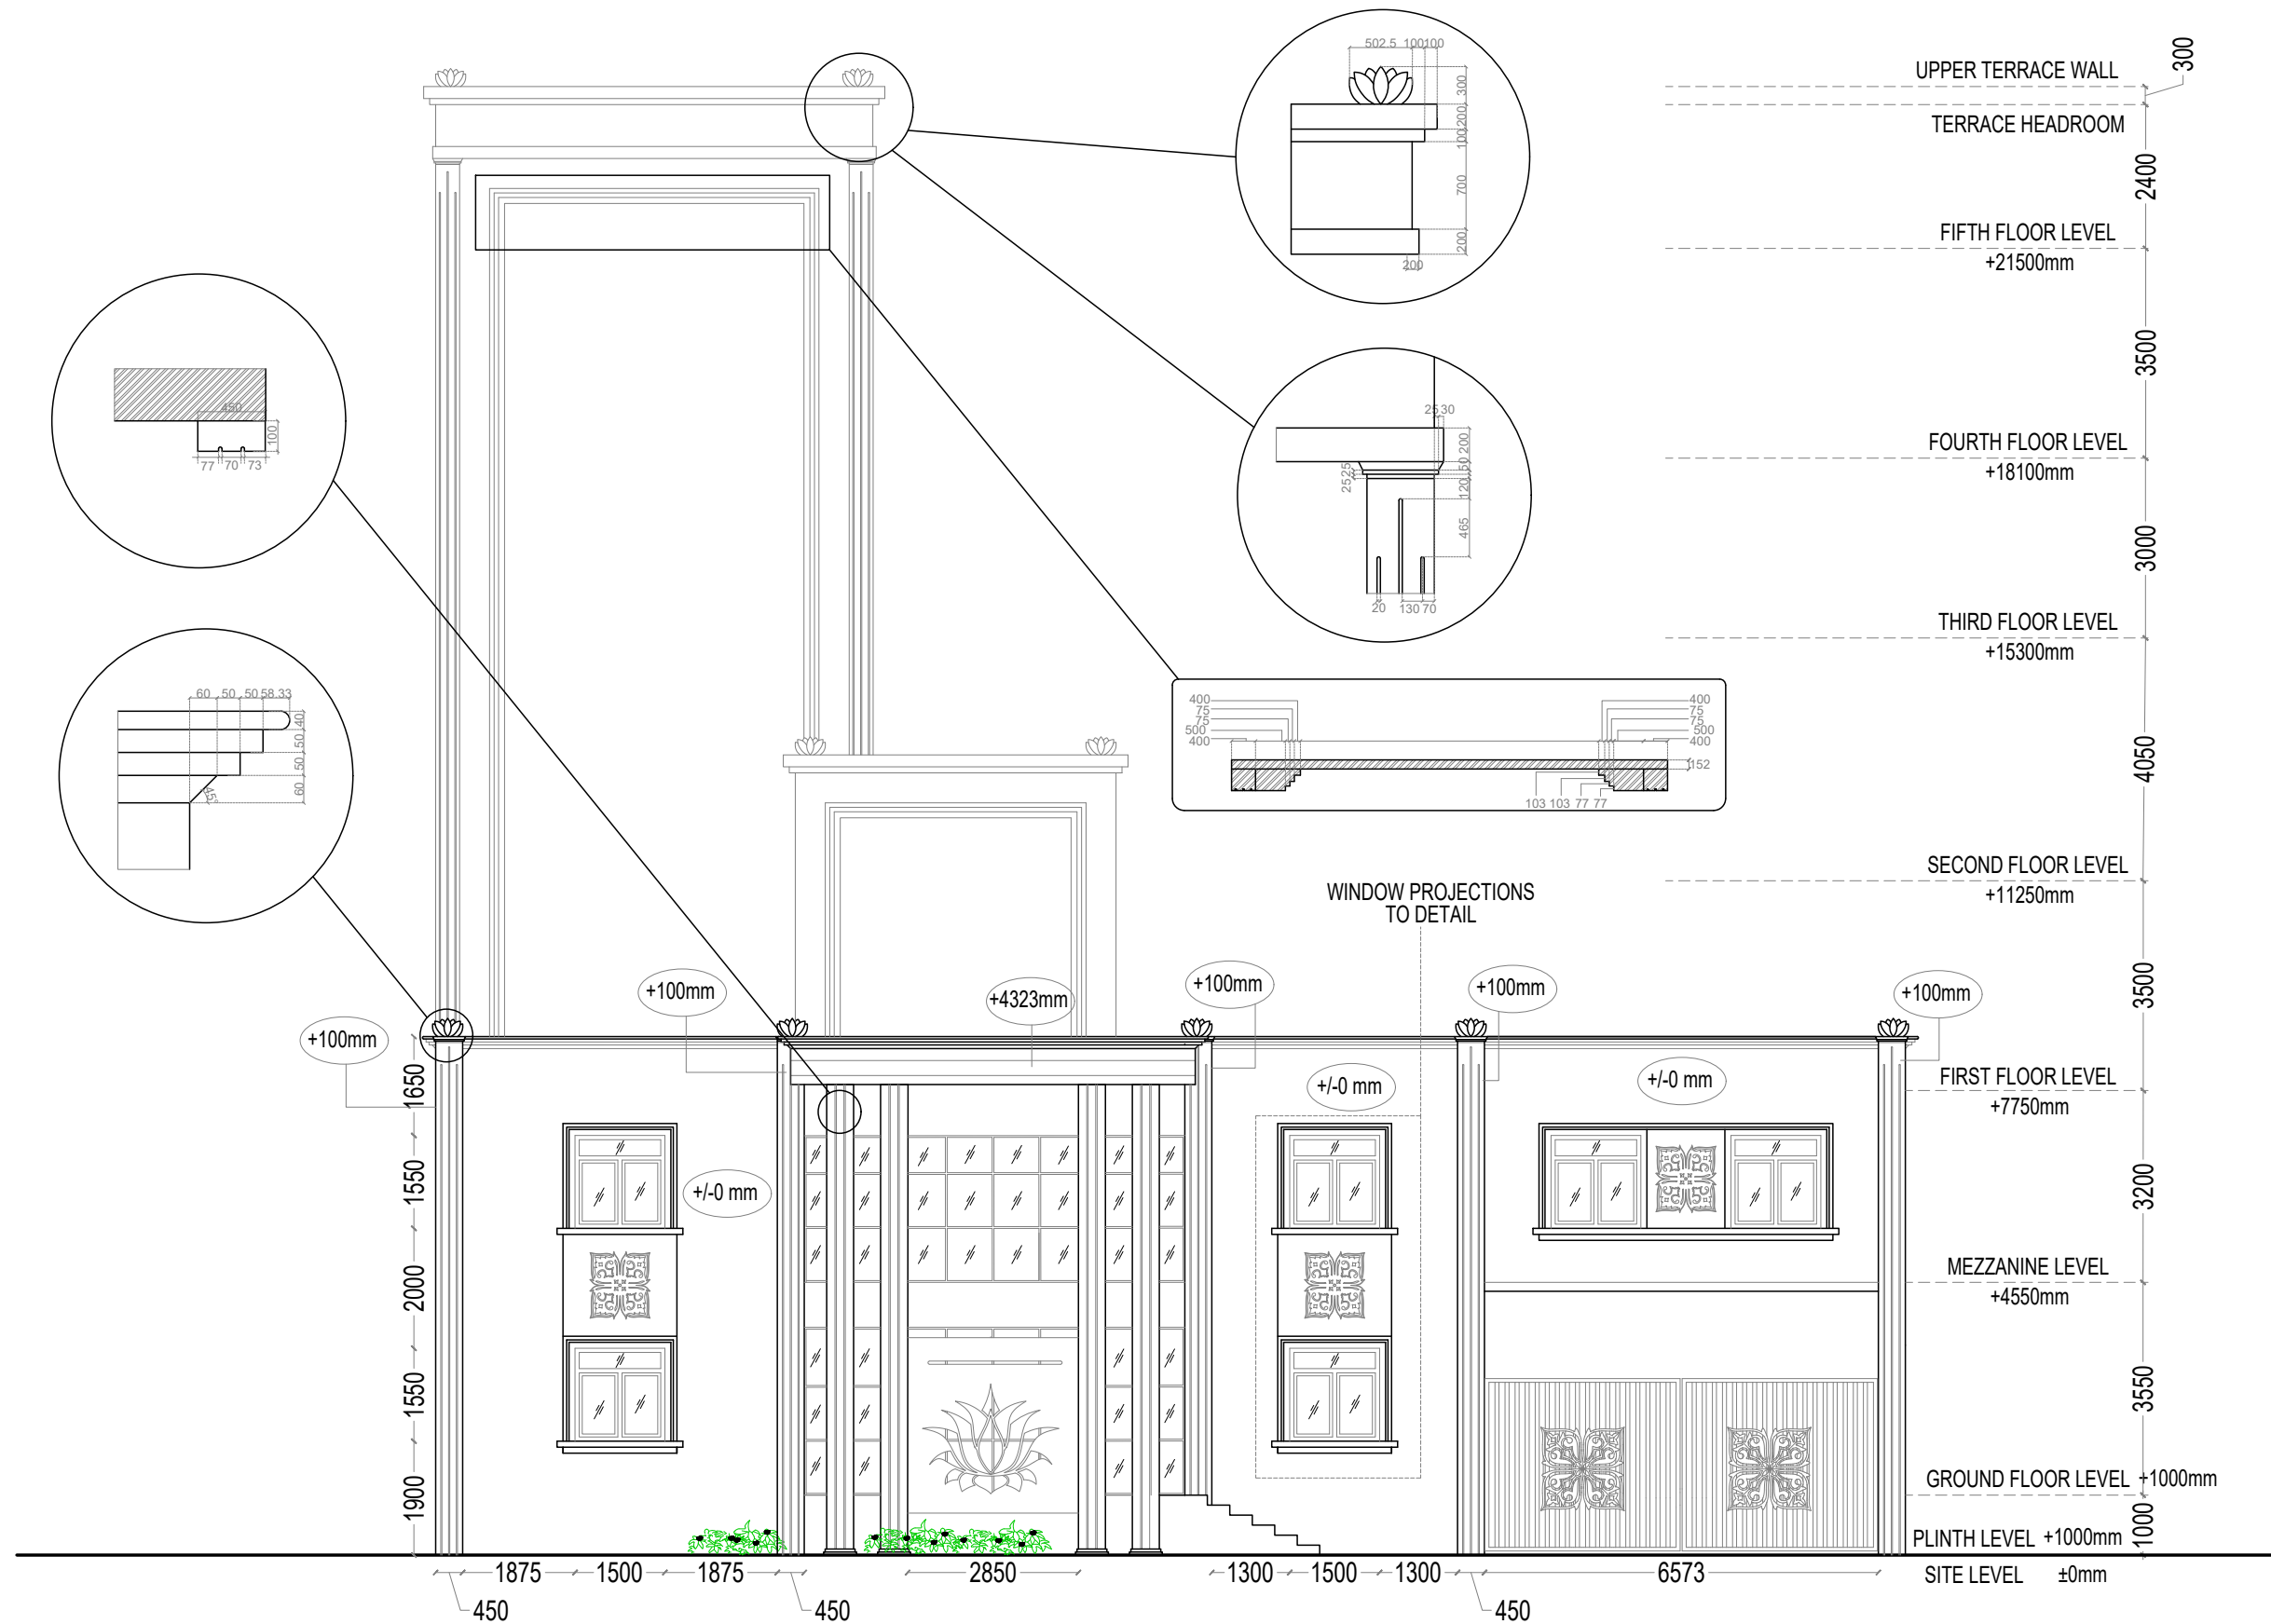

PROJECT TITLE:

PROPOSED CHILD AND INFANT SUPPLEMENT FOOD FACTORY FOR  
M/s ANNAPOORNA TRUST AT SRI SATHYA SAI GRAHMA,  
MUDDENAHALLI, CHIKKABALLAPURA.

TITLE :

ELEVATION DETAIL

Architect

the\_G

DRAWN: DAFFNEE

DESIGNED: KAILASH

CHECKED: RAJ KUMAR

SCALE:


NTS

UNITS:


FT.

NOTES:

- DO NOT SCALE THIS DRAWING , WORK TO FIGURED DIMENSIONS.
- ANY DISCREPANCY SHOULD BE BROUGHT TO THE NOTICE OF ENGINEER/ARCHITECT.
- THE NOTICE OF ENGINEER/ARCHITECT.
- READ THIS DRAWING ALONG WITH RELEVANT ARCHITECTURAL DRAWING BEFORE EXECUTION OF WORK.

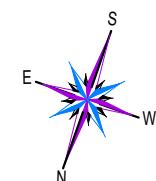

SIGN:

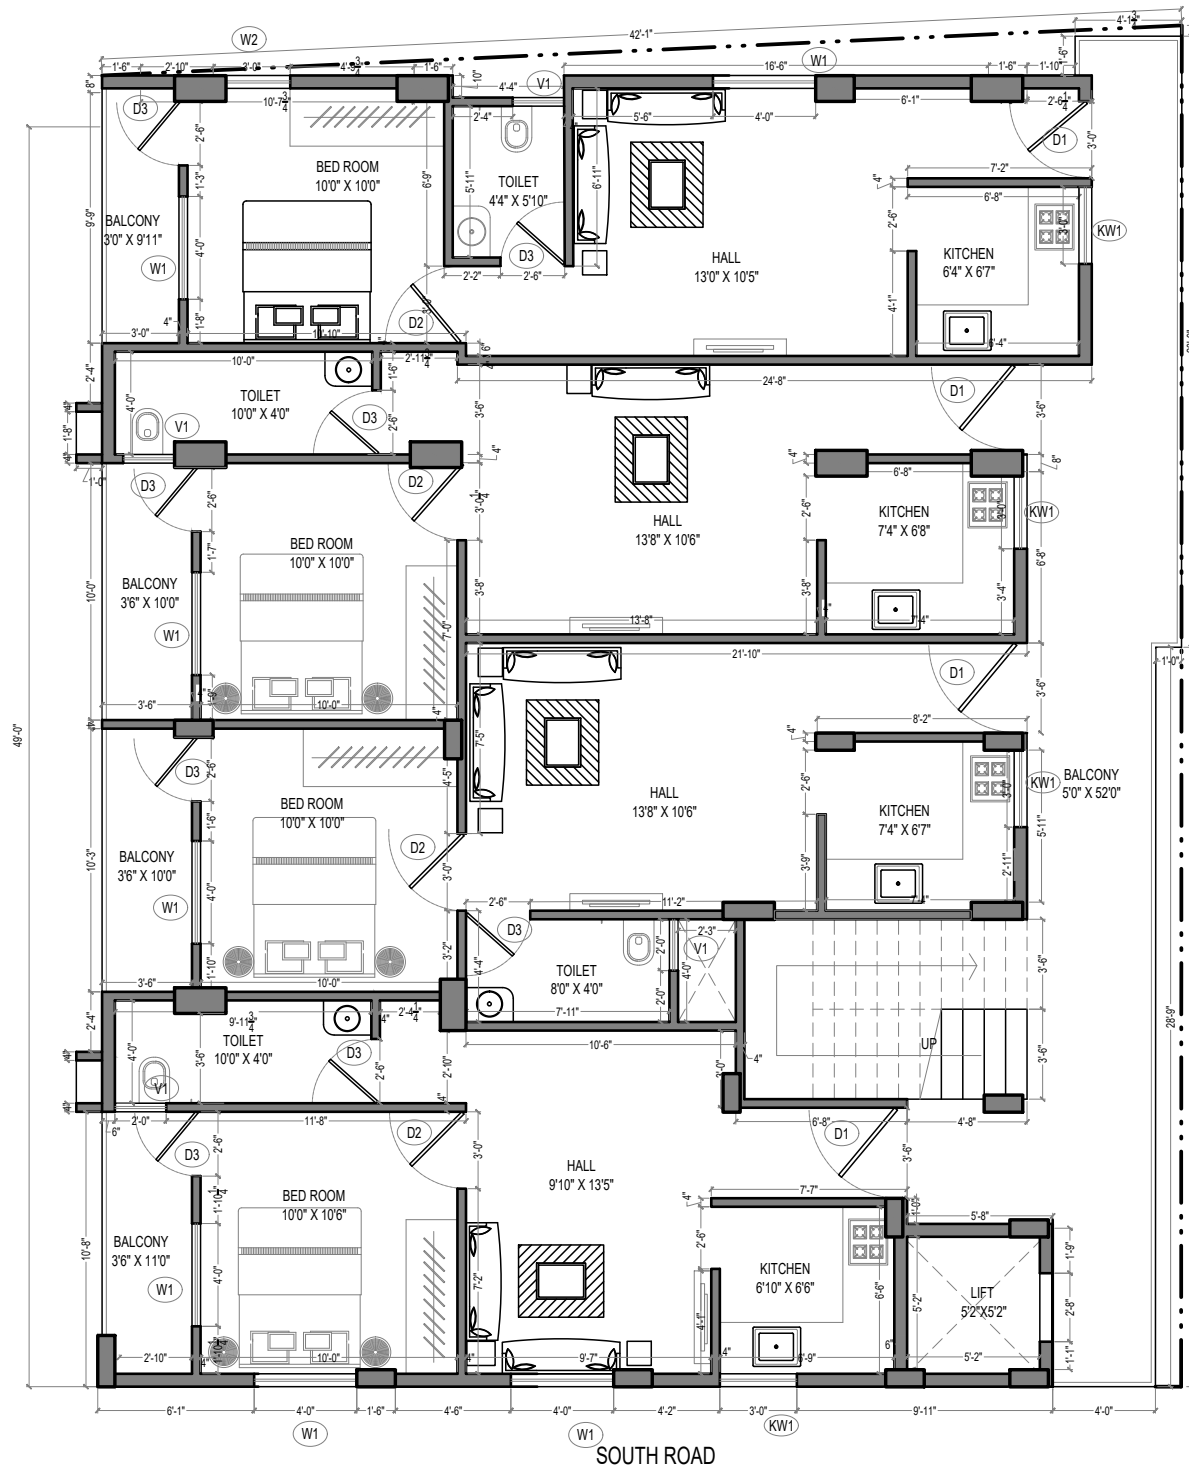

| TYPE | DESCRIPTION    | SIZE        | SILL | LNTL  |
|------|----------------|-------------|------|-------|
| D1   | DOOR           | 3'6" x 7'0" | --   | 7' 0" |
| D2   | DOOR           | 3'0" x 7'0" | --   | 7' 0" |
| D3   | DOOR           | 2'6" x 7'0" | --   | 7' 0" |
| W1   | WINDOW         | 4'0" x 4'0" | 3'0" | 7' 0" |
| W2   | WINDOW         | 3'0" x 4'0" | 3'0" | 7' 0" |
| KW1  | KITCHEN WINDOW | 3'0" x 3'6" | 3'6" | 7' 0" |
| V1   | VENTILATORS    | 2'0" x 2'0" | 5'0" | 7' 0" |

PROJECT TITLE:  
PROPOSED RESIDENTIAL BUILDING FOR  
Mr SHIVAPPA AT KOGILU,  
YELAHANKA, BANGALORE


TITLE :  
TYPICAL 1ST,2ND,3RD FLOOR PLAN  
WORKING DRAWING

Architect  
the\_G


DRAWN: DAFFNEE  
DESIGNED: RAJ KUMAR  
CHECKED: VINOTH

SCALE:  
NTS  
UNITS:  
FT.

NOTES:  
1. DO NOT SCALE THIS DRAWING , WORK TO FIGURED DIMENSIONS.  
2. ANY DISCREPANCY SHOULD BE BROUGHT TO THE NOTICE OF ENGINEER/ARCHITECT.  
3. READ THIS DRAWING ALONG WITH RELEVANT ARCHITECTURAL DRAWING BEFORE EXECUTION OF WORK.

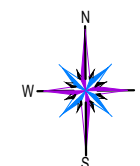

SIGN:

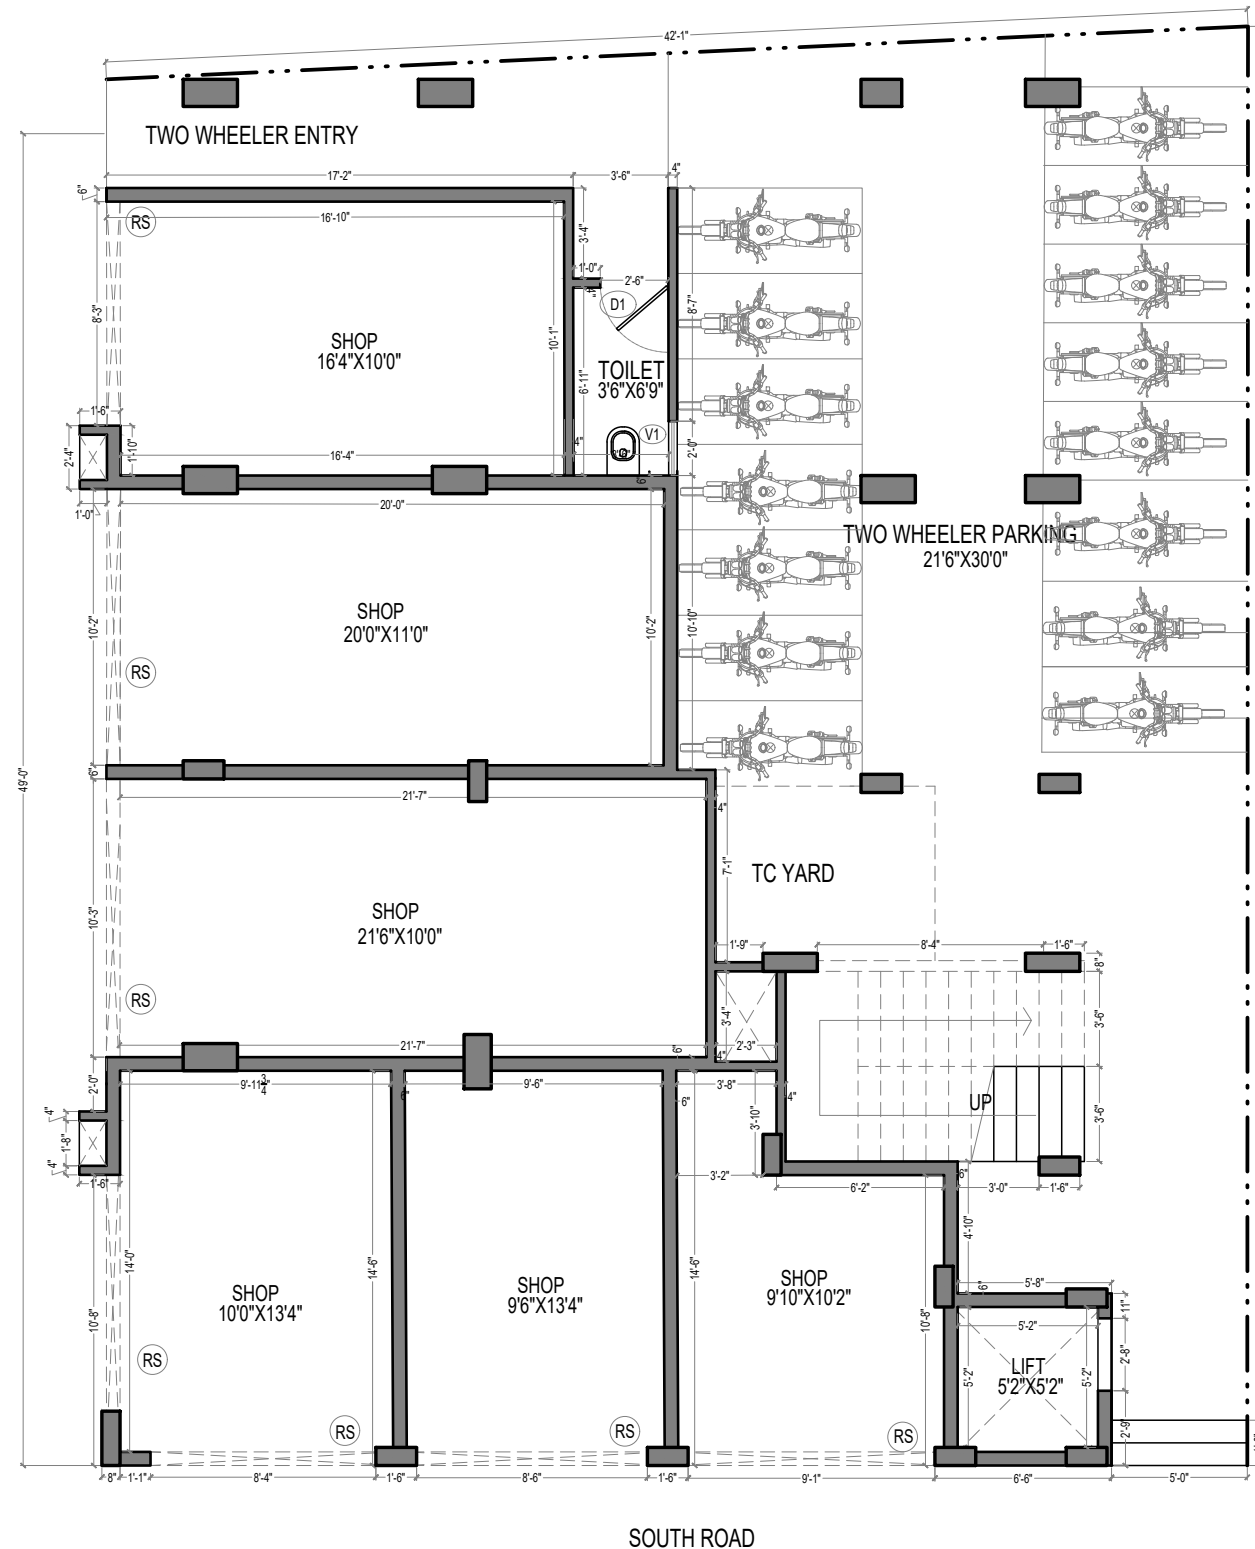

| TYPE | DESCRIPTION | SIZE        | SILL | LNTL  |
|------|-------------|-------------|------|-------|
| V1   | VENTILATORS | 2'0" x 2'0" | 5'0" | 7' 0" |
| D1   | DOOR        | 2'6" x 7'0" | --   | 7' 0" |

PROJECT TITLE:  
PROPOSED RESIDENTIAL BUILDING FOR  
Mr SHIVAPPA AT KOGILU,  
YELAHANKA, BANGALORE

TITLE :  
GROUND FLOOR  
WORKING DRAWING


Architect  
the\_G

|           |           |
|-----------|-----------|
| DRAWN:    | DAFFNEE   |
| DESIGNED: | RAJ KUMAR |
| CHECKED:  | VINOTH    |


|        |
|--------|
| SCALE: |
| NTS    |
| UNITS: |
| FT.    |

NOTES:

- DO NOT SCALE THIS DRAWING , WORK TO FIGURED DIMENSIONS.
- ANY DISCREPANCY SHOULD BE BROUGHT TO THE NOTICE OF ENGINEER/ARCHITECT.
- READ THIS DRAWING ALONG WITH RELEVANT ARCHITECTURAL DRAWING BEFORE EXECUTION OF WORK.

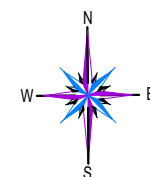

SIGN:

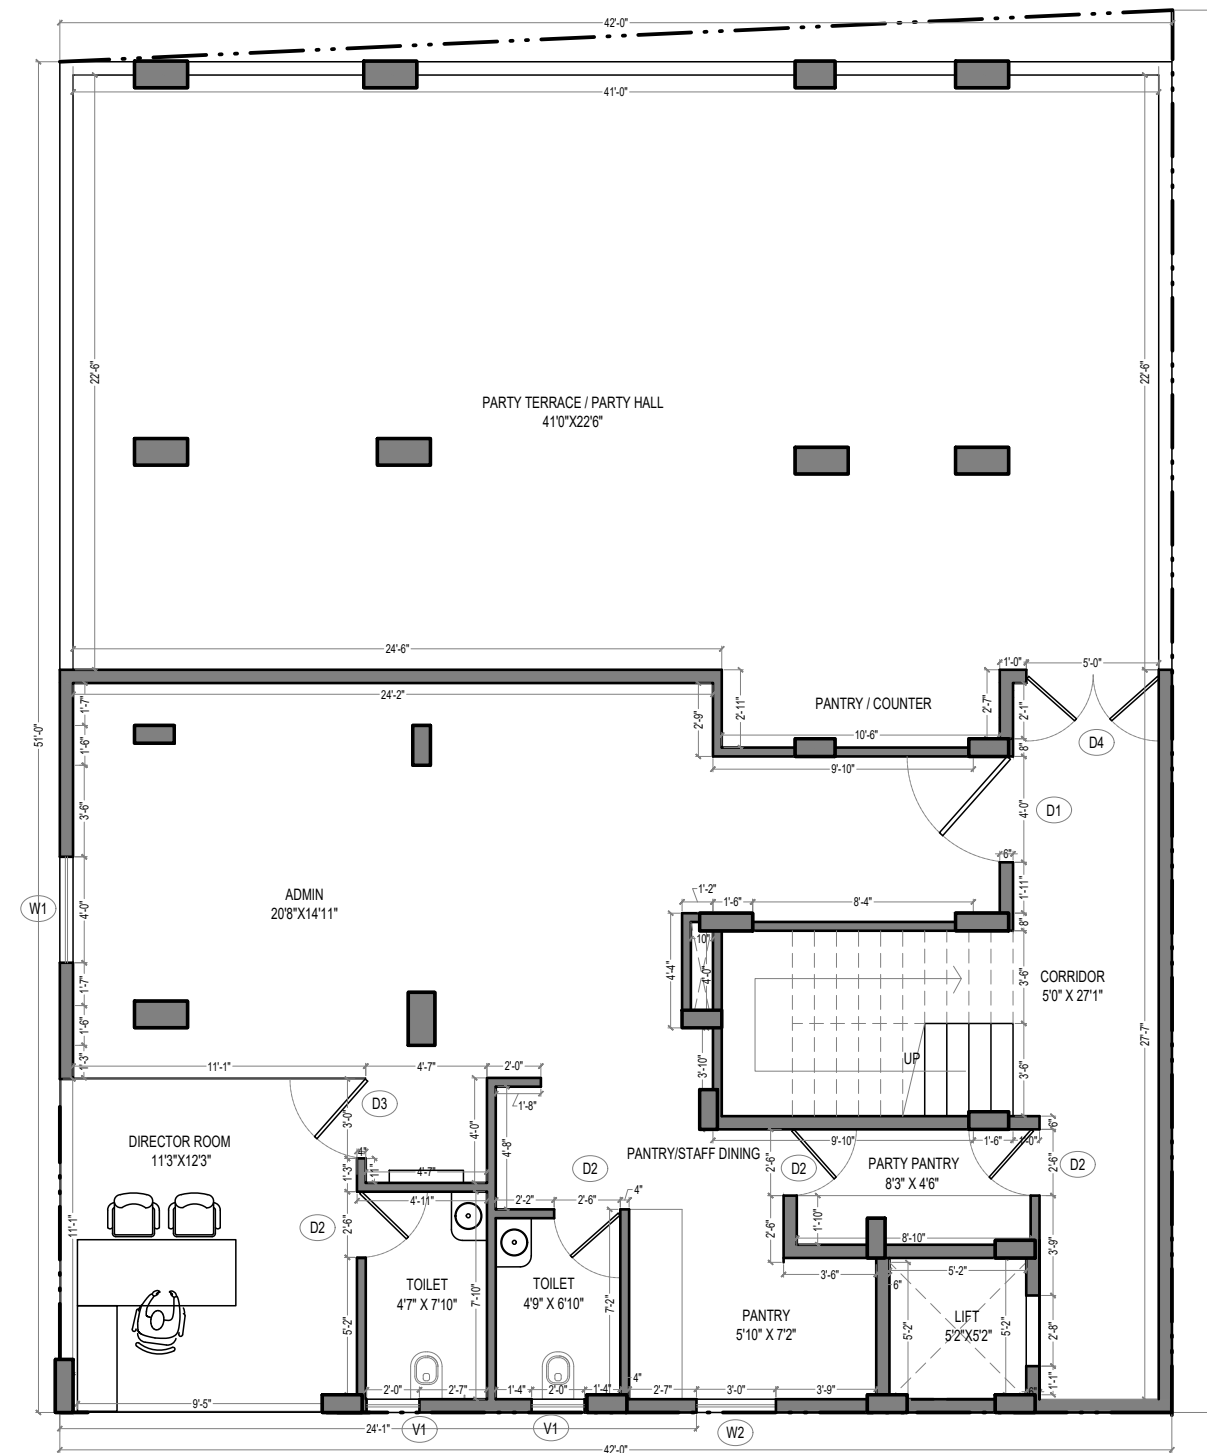

| TYPE | DESCRIPTION | SIZE        | SILL | LNTL  |
|------|-------------|-------------|------|-------|
| D1   | DOOR        | 4'0" x 7'0" | --   | 7' 0" |
| D2   | DOOR        | 2'6" x 7'0" | --   | 7' 0" |
| D3   | DOOR        | 3'0" x 7'0" | --   | 7' 0" |
| D4   | DOOR        | 5'0" x 7'0" | --   | 7' 0" |
| W1   | WINDOW      | 4'0" x 4'0" | 3'0" | 7' 0" |
| W2   | WINDOW      | 3'0" x 4'0" | 3'6" | 7' 0" |
| V1   | VENTILATORS | 2'0" x 2'0" | 5'0" | 7' 0" |

PROJECT TITLE:  
**PROPOSED RESIDENTIAL BUILDING FOR  
 Mr SHIVAPPA AT KOGILU,  
 YELAHANKA, BANGALORE**


TITLE :  
**TERRACE FLOOR PLAN  
 WORKING DRAWING**

Architect  
**the\_G**



DRAWN: DAFNEE  
 DESIGNED: RAJ KUMAR  
 CHECKED: VINOTH

SCALE:  
 NTS  
 UNITS:  
 FT.


**NOTES:**  
 1. DO NOT SCALE THIS DRAWING , WORK TO FIGURED DIMENSIONS.  
 2. ANY DISCREPANCY SHOULD BE BROUGHT TO THE NOTICE OF ENGINEER/ARCHITECT.  
 3. READ THIS DRAWING ALONG WITH RELEVANT ARCHITECTURAL DRAWING BEFORE EXECUTION OF WORK.

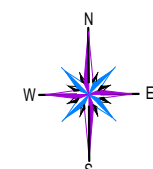

SIGN:

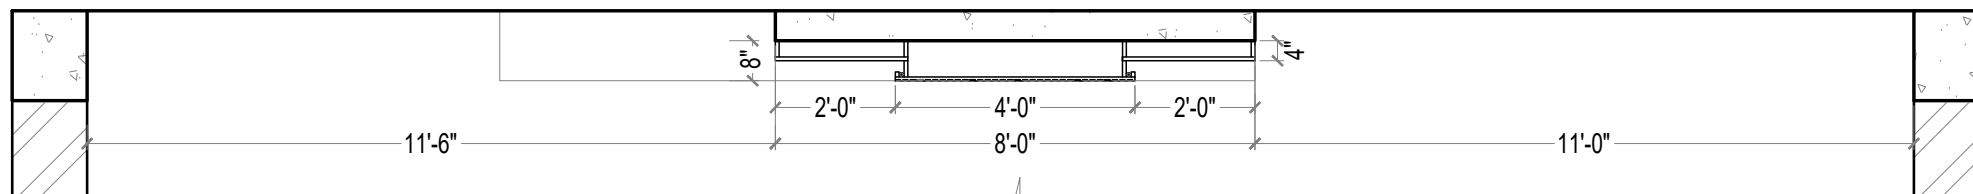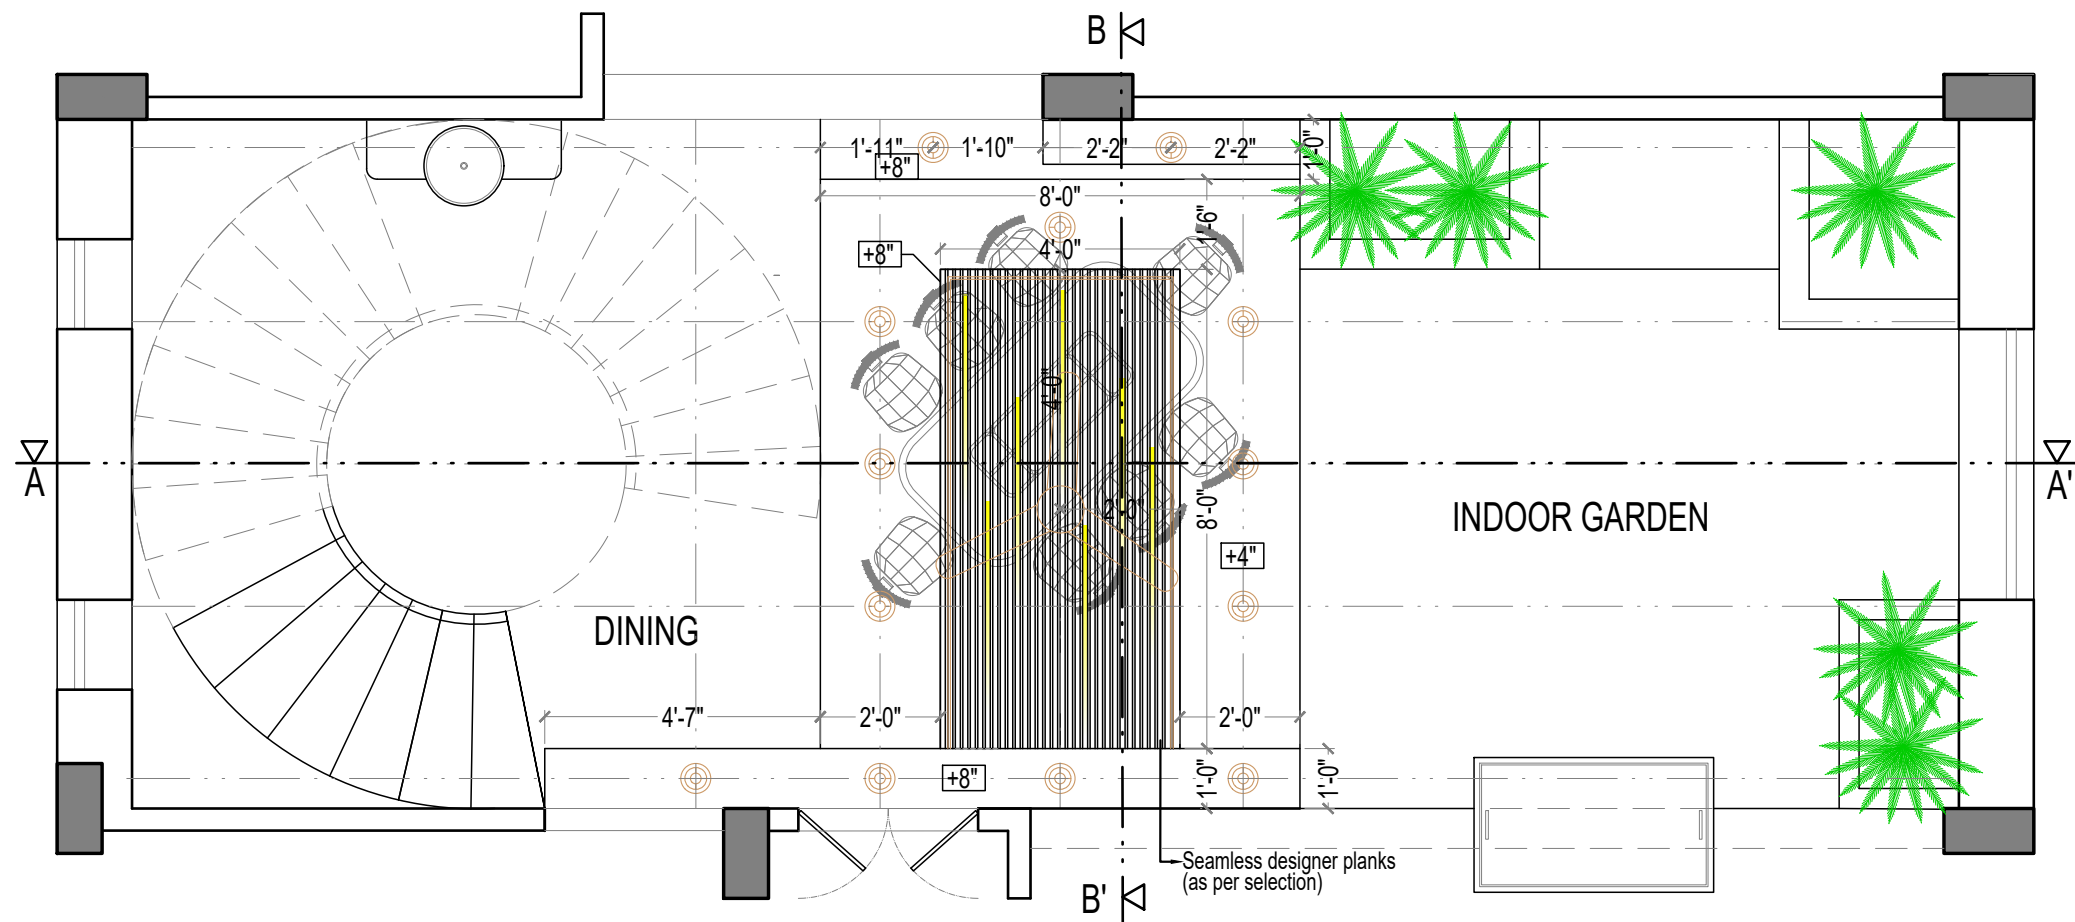

SECTION AA'

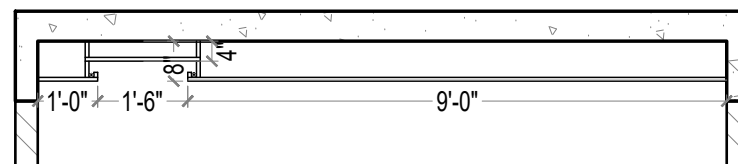

SECTION BB'

- Strip light
- 16W LED light 6" dia.
- 3W Spot Light

PROJECT TITLE:  
PROPOSED RESIDENTIAL BUILDING FOR  
Mr. HANUMANTHA REDDY  
SIRIGUPPA


TITLE:  
DINNING HALL  
FALSE CEILING DETAILS

Architect  
the\_G

DRAWN: DAFFNEE  
DESIGNED: RAJ KUMAR  
CHECKED: KAILASH



SCALE:  
NTS  
UNITS:  
FT.

- NOTES:
- DO NOT SCALE THIS DRAWING , WORK TO FIGURED DIMENSIONS.
  - ANY DISCREPANCY SHOULD BE BROUGHT TO THE NOTICE OF ENGINEER/ARCHITECT.
  - READ THIS DRAWING ALONG WITH RELEVANT ARCHITECTURAL DRAWING BEFORE EXECUTION OF WORK.

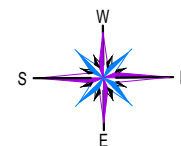


SIGN:



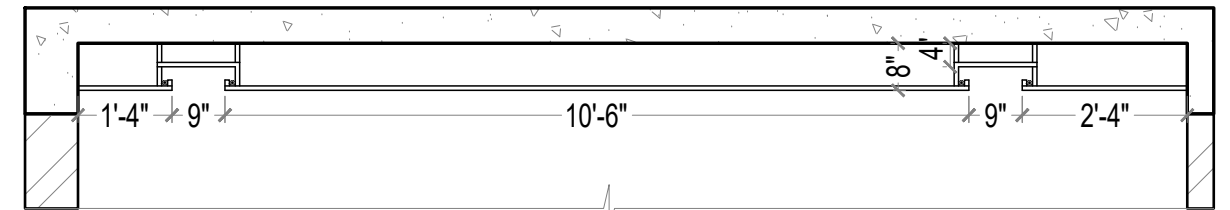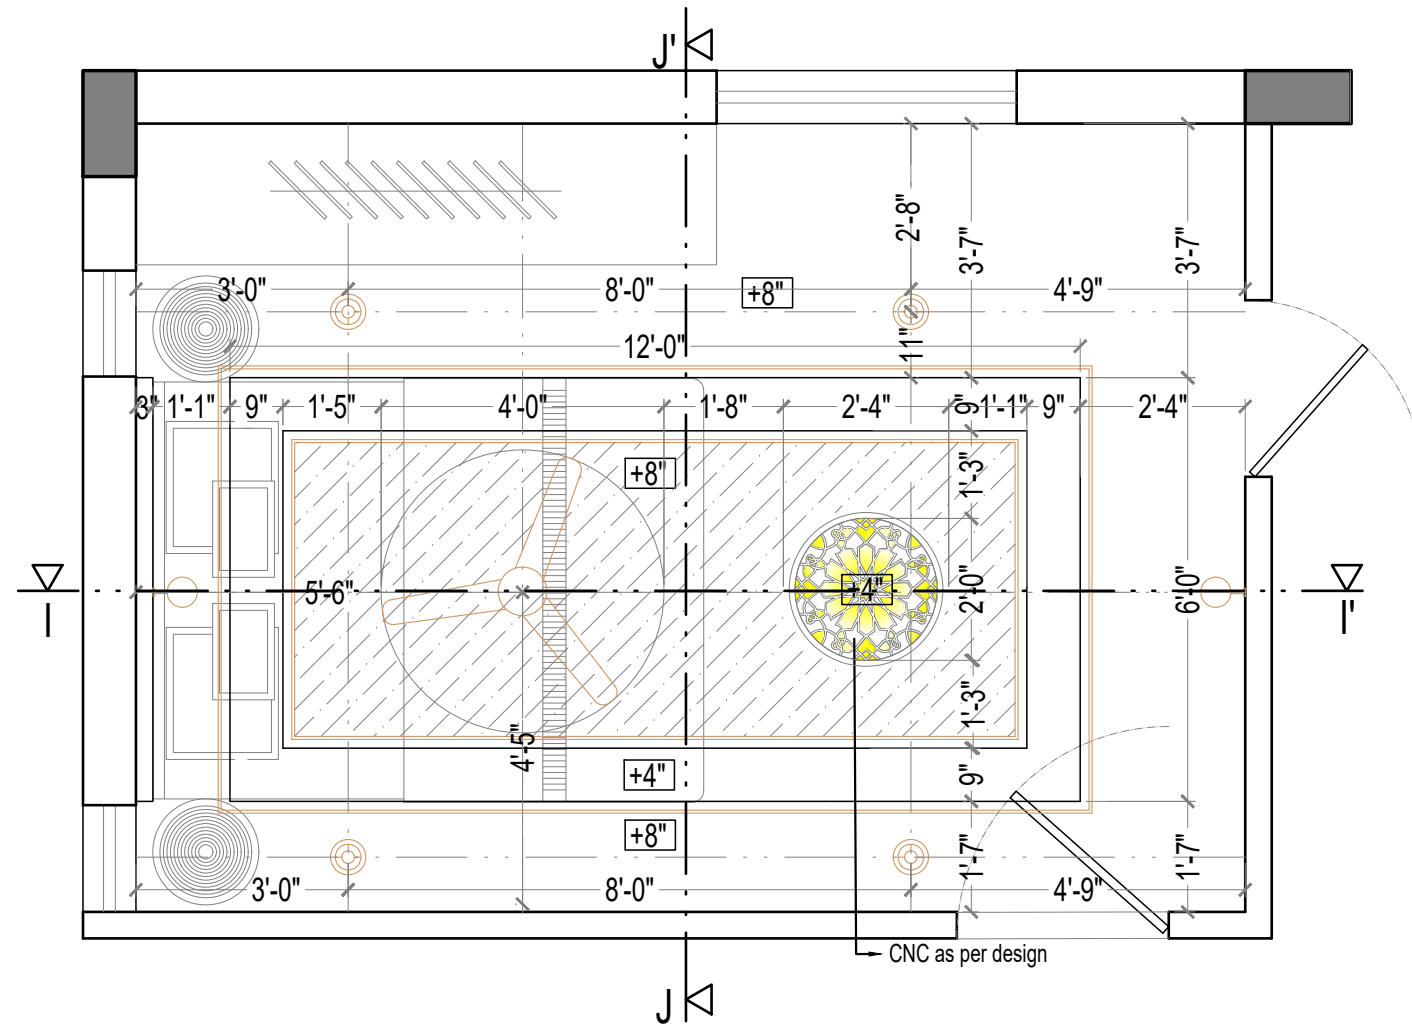

SECTION II'

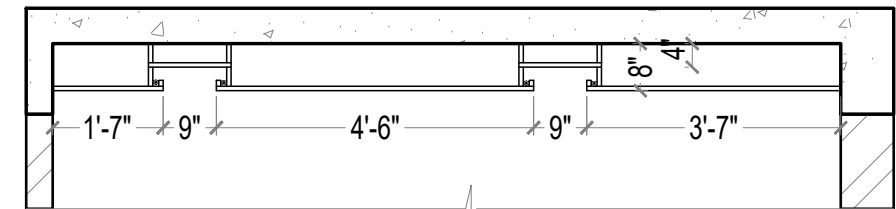

SECTION JJ'

- WALLPAPER as per design
- 16W LED light  
6" dia.
- 3W Spot Light

PROJECT TITLE:  
PROPOSED RESIDENTIAL BUILDING FOR  
Mr. HANUMANTHA REDDY  
SIRIGUPPA


TITLE:  
FIRST FLOOR MASTER BEDROOM  
FALSE CEILING DETAILS

Architect  
the\_G


DRAWN: DAFFNEE  
DESIGNED: RAJ KUMAR  
CHECKED: KAILASH

SCALE:  
NTS  
UNITS:  
FT.

NOTES:  
1. DO NOT SCALE THIS DRAWING , WORK TO FIGURED DIMENSIONS.  
2. ANY DISCREPANCY SHOULD BE BROUGHT TO THE NOTICE OF ENGINEER/ARCHITECT.  
3. READ THIS DRAWING ALONG WITH RELEVANT ARCHITECTURAL DRAWING BEFORE EXECUTION OF WORK.

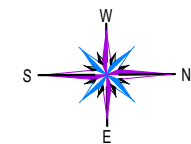

SIGN:

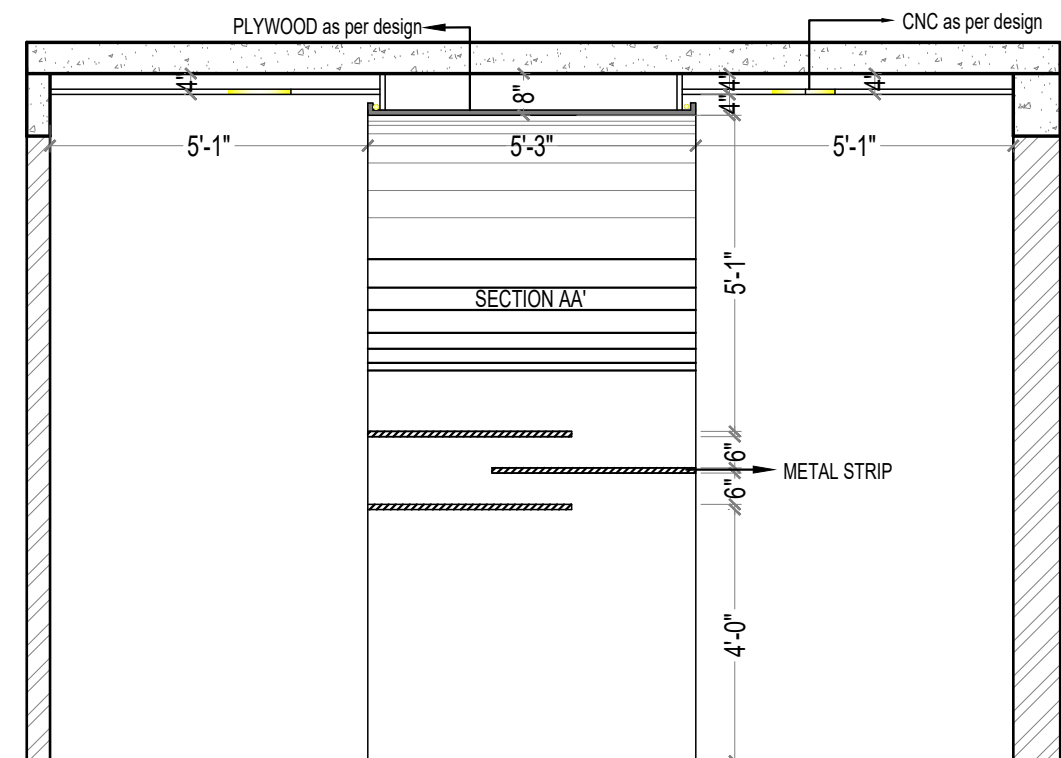

Technical drawing of a curved wall section. The drawing shows a plan view of a wall with a curved boundary. The wall is labeled "PLYWOOD as per design". The dimensions are as follows:



- Horizontal dimensions (from left to right):
  - 4'-0"
  - 3'-7"
  - 1'-7"
- Vertical dimensions (from top to bottom):
  - 8'-3"
  - 11'-0"
  - 1'-1"
  - 1'-0"
- Curved boundary dimensions (from top to bottom):
  - 4'-4"
  - 6'-3"
  - 4'-3"
  - 2'-4"

The drawing includes a section line (A-A) and a note indicating the material is "PLYWOOD as per design".


 PLYWOOD as per design  
 16W LED light 6" dia.  
 3W Spot Light

SIGN:


 PLYWOOD as per design  
 16W LED light 6" dia.  
 3W Spot Light

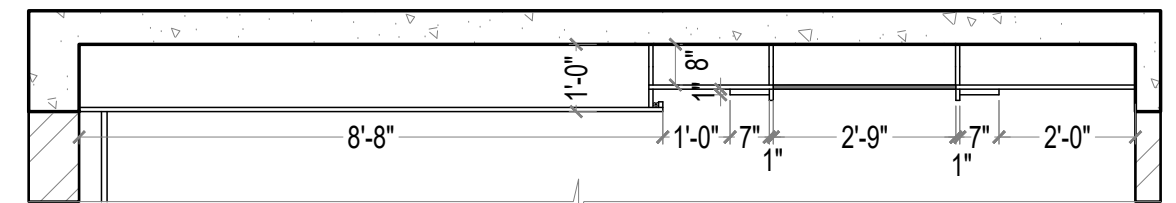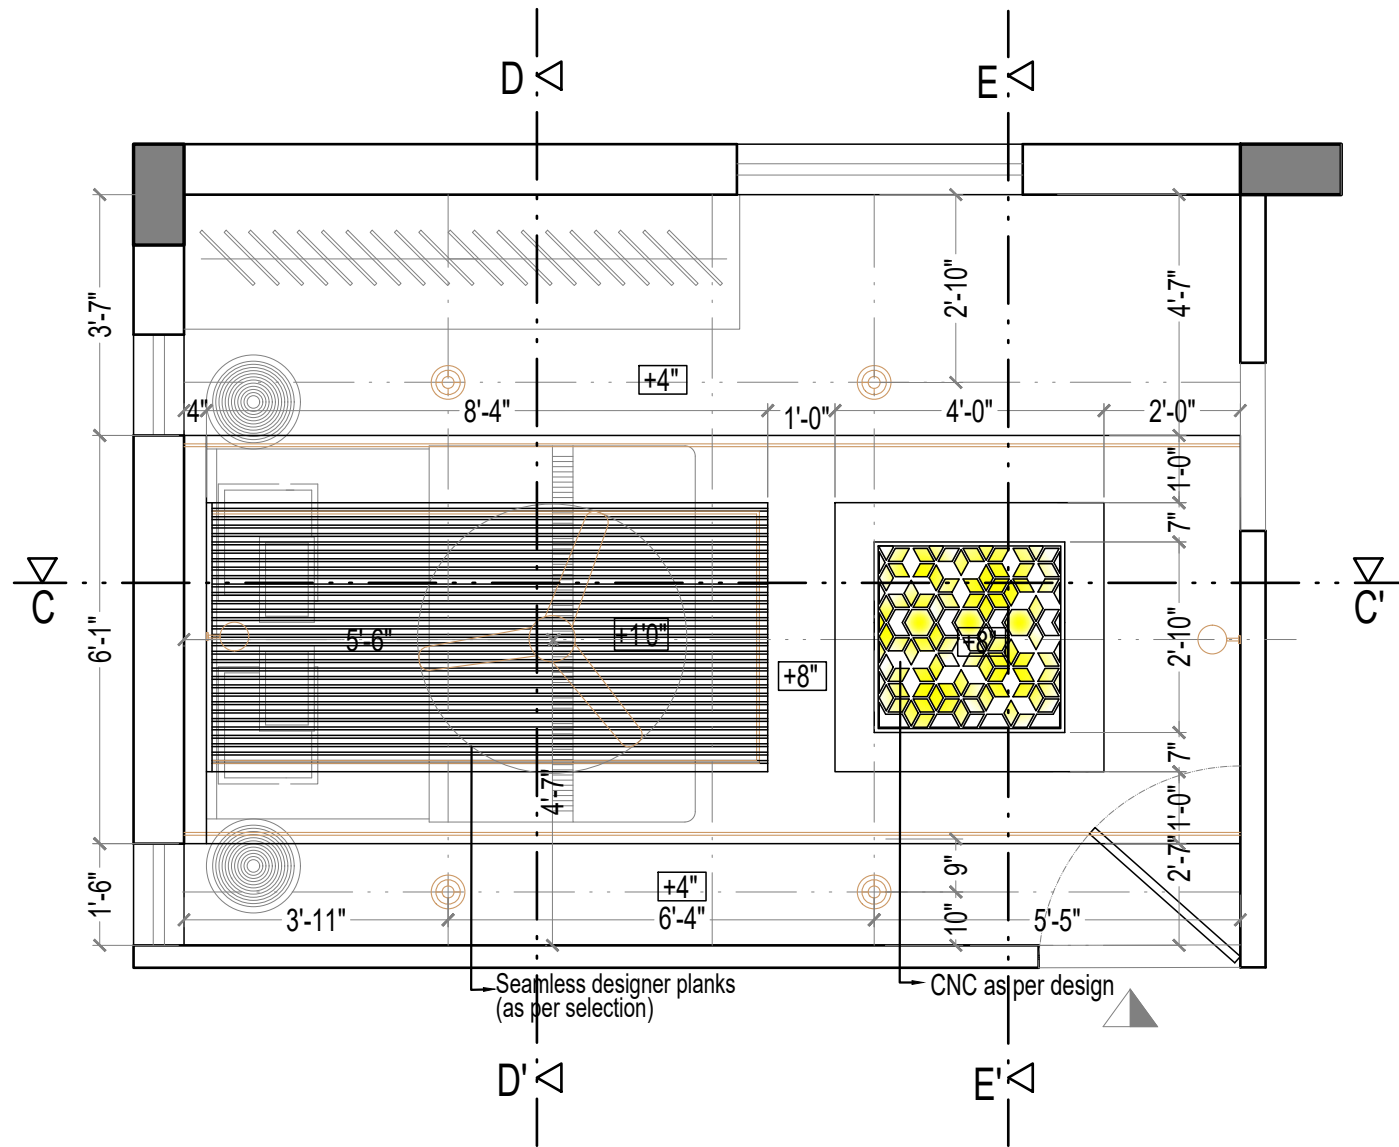

SECTION CC'

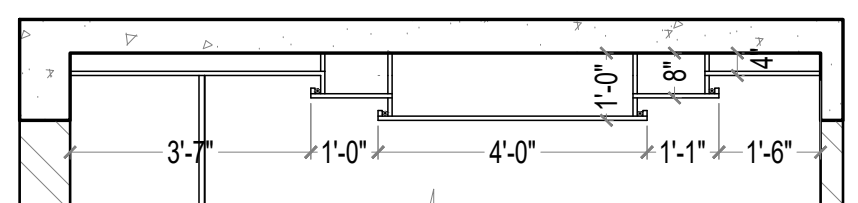

SECTION DD'

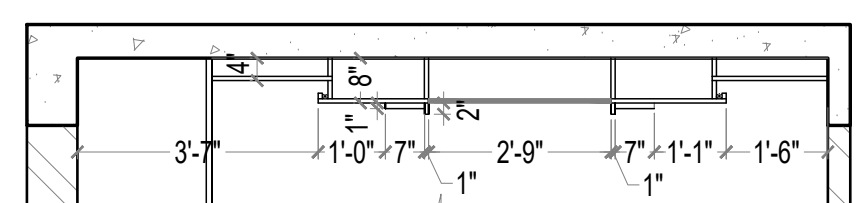

SECTION EE'

16W LED light  
6" dia.

3W Spot Light

PROJECT TITLE:  
PROPOSED RESIDENTIAL BUILDING FOR  
Mr. HANUMANTHA REDDY  
SIRIGUPPA

TITLE:  
GROUND FLOOR MASTER BEDROOM  
FALSE CEILING DETAILS


Architect  
the\_G

|           |           |
|-----------|-----------|
| DRAWN:    | DAFFNEE   |
| DESIGNED: | RAJ KUMAR |
| CHECKED:  | KAILASH   |



|        |
|--------|
| SCALE: |
| NTS    |
| UNITS: |
| FT.    |

**NOTES:**


- DO NOT SCALE THIS DRAWING , WORK TO FIGURED DIMENSIONS.
- ANY DISCREPANCY SHOULD BE BROUGHT TO THE NOTICE OF ENGINEER/ARCHITECT.
- READ THIS DRAWING ALONG WITH RELEVANT ARCHITECTURAL DRAWING BEFORE EXECUTION OF WORK.

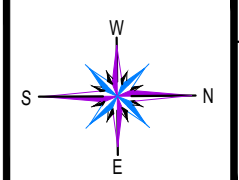


SIGN:

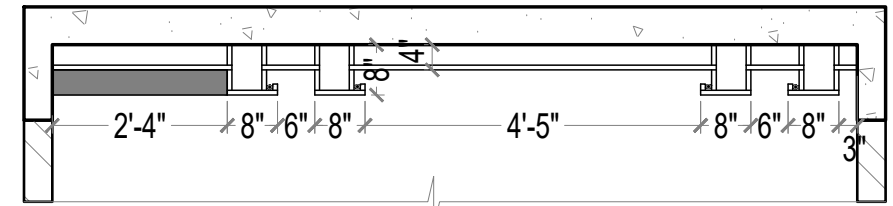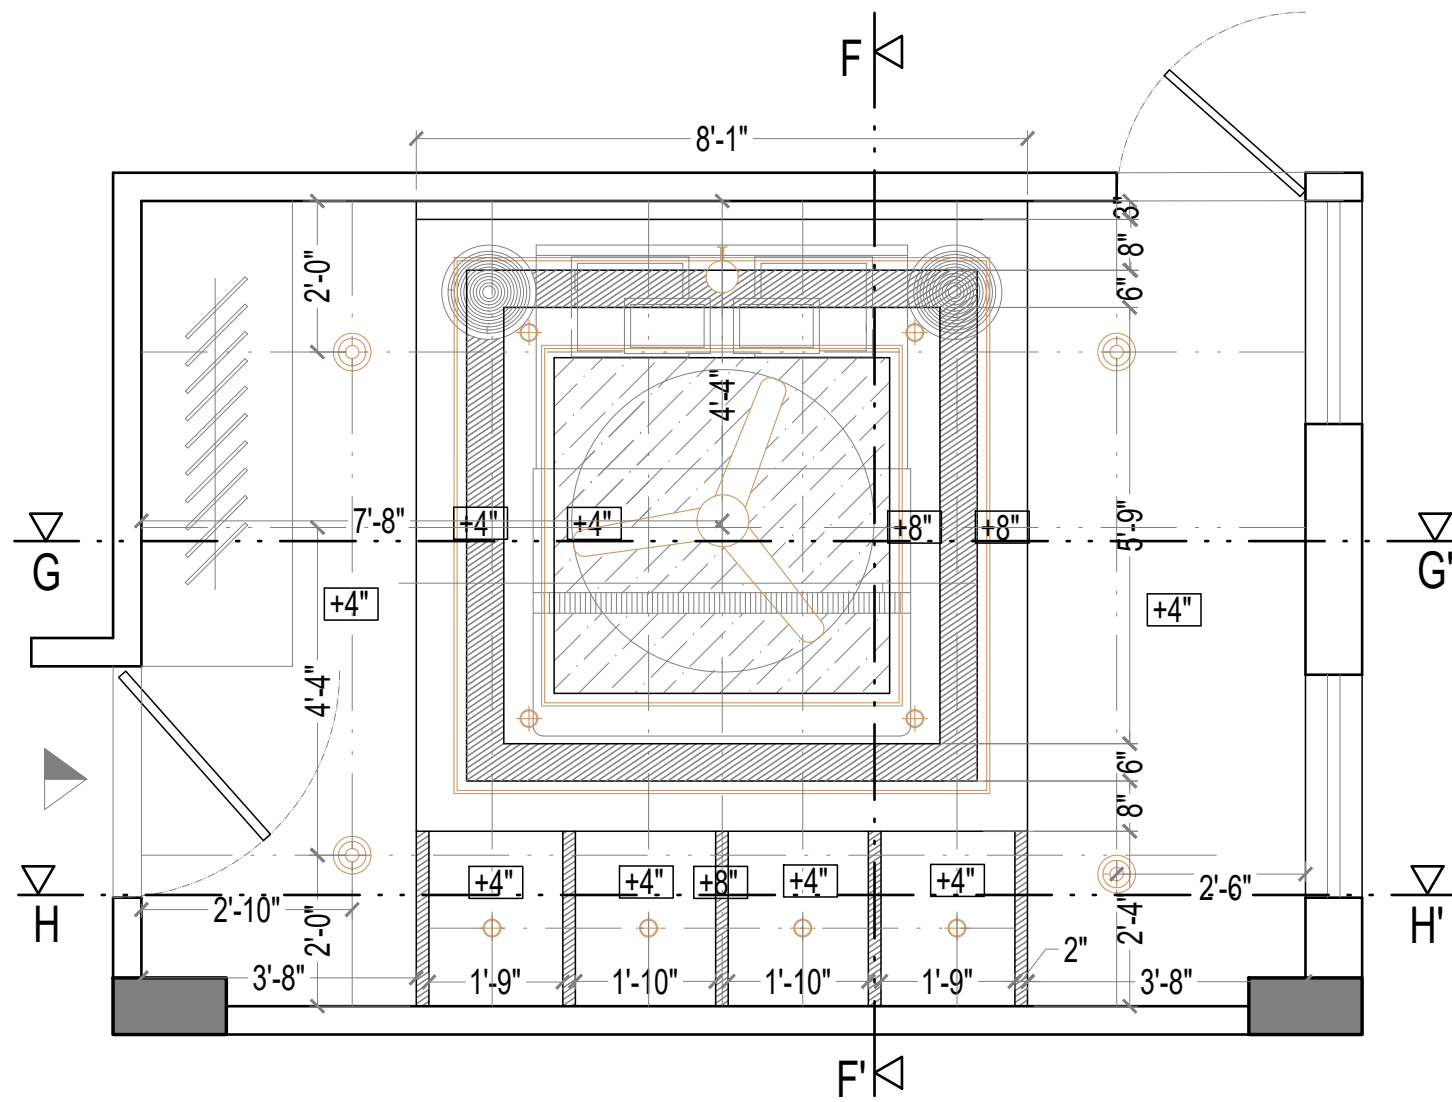

SECTION FF'

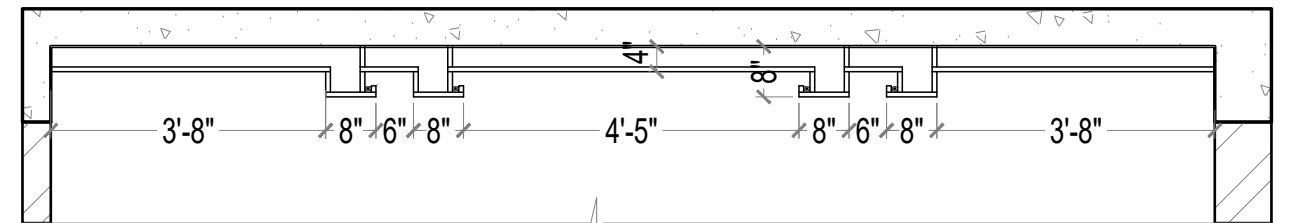

SECTION GG'

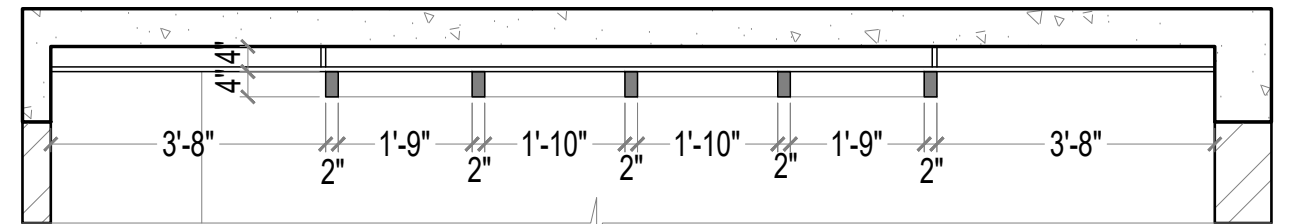

SECTION HH'

- WOOD TEXTURE
- WALLPAPER as per design
- 16W LED light 6" dia.
- 3W Spot Light

PROJECT TITLE:  
PROPOSED RESIDENTIAL BUILDING FOR  
Mr. HANUMANTHA REDDY  
SIRIGUPPA


TITLE:  
GROUND FLOOR PARENT'S BEDROOM  
FALSE CEILING DETAILS

Architect  
the\_G



DRAWN: DAFFNEE  
DESIGNED: RAJ KUMAR  
CHECKED: KAILASH

SCALE:  
NTS  
UNITS:  
FT.


NOTES:  
1. DO NOT SCALE THIS DRAWING, WORK TO FIGURED DIMENSIONS.  
2. ANY DISCREPANCY SHOULD BE BROUGHT TO THE NOTICE OF ENGINEER/ARCHITECT.  
3. READ THIS DRAWING ALONG WITH RELEVANT ARCHITECTURAL DRAWING BEFORE EXECUTION OF WORK.

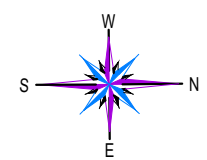

SIGN:

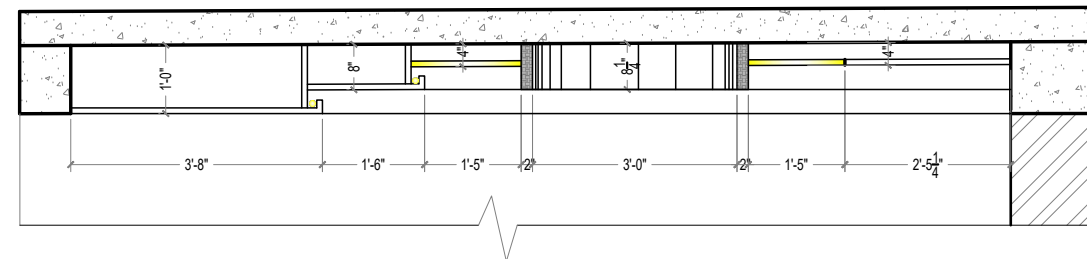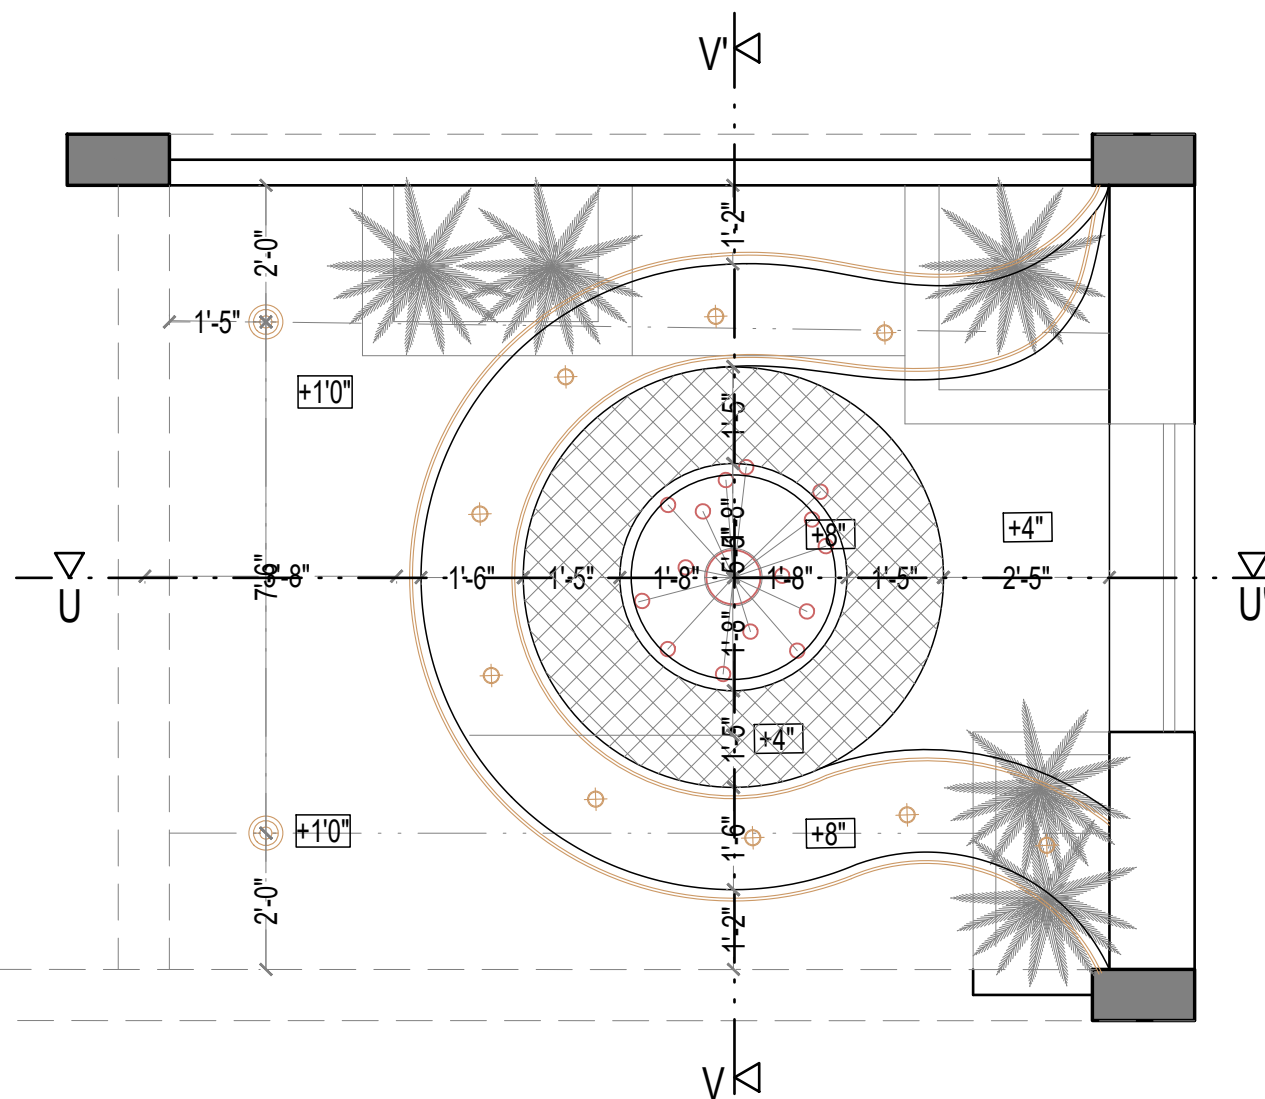

SECTION UU'

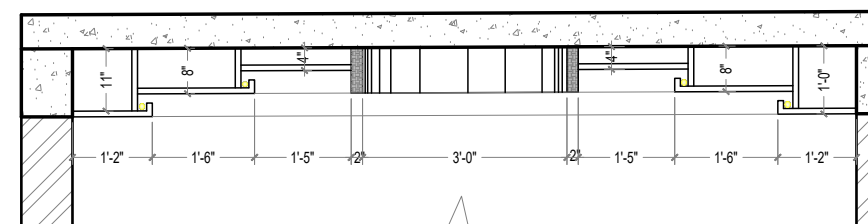

SECTION VV'

- CNC as per design
- 16W LED light 6" dia.
- 3W Spot Light

PROJECT TITLE:  
PROPOSED RESIDENTIAL BUILDING FOR  
Mr. HANUMANTHA REDDY  
SIRIGUPPA

TITLE :  
INDOOR GARDEN  
FALSE CEILING DETAILS


Architect  
the\_G

|           |           |
|-----------|-----------|
| DRAWN:    | DAFFNEE   |
| DESIGNED: | RAJ KUMAR |
| CHECKED:  | KAILASH   |


|        |
|--------|
| SCALE: |
| NTS    |
| UNITS: |
| FT.    |

**NOTES:**


- DO NOT SCALE THIS DRAWING , WORK TO FIGURED DIMENSIONS.
- ANY DISCREPANCY SHOULD BE BROUGHT TO THE NOTICE OF ENGINEER/ARCHITECT.
- READ THIS DRAWING ALONG WITH RELEVANT ARCHITECTURAL DRAWING BEFORE EXECUTION OF WORK.

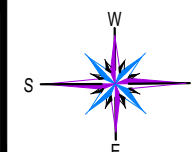


SIGN:

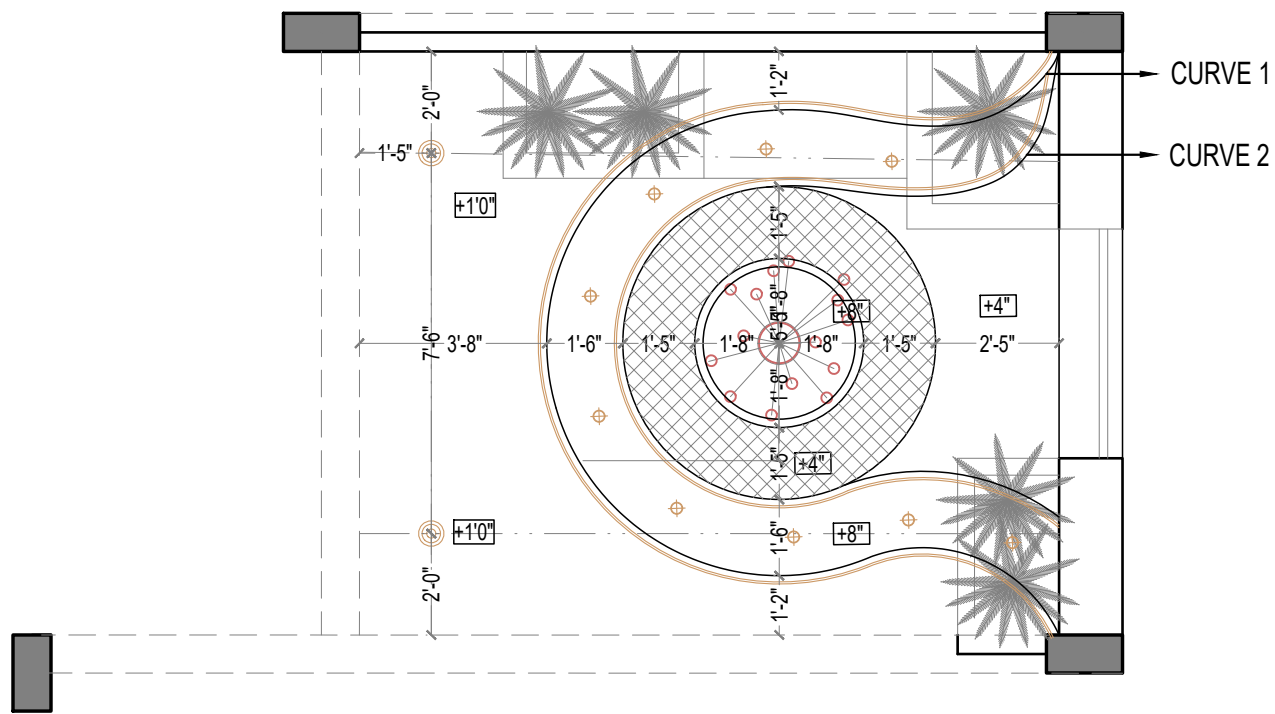

- ⊠ CNC as per design
- ⊙ 16W LED light  
6" dia.
- ⊕ 3W Spot Light
- ✕✕ 2 ft. distance

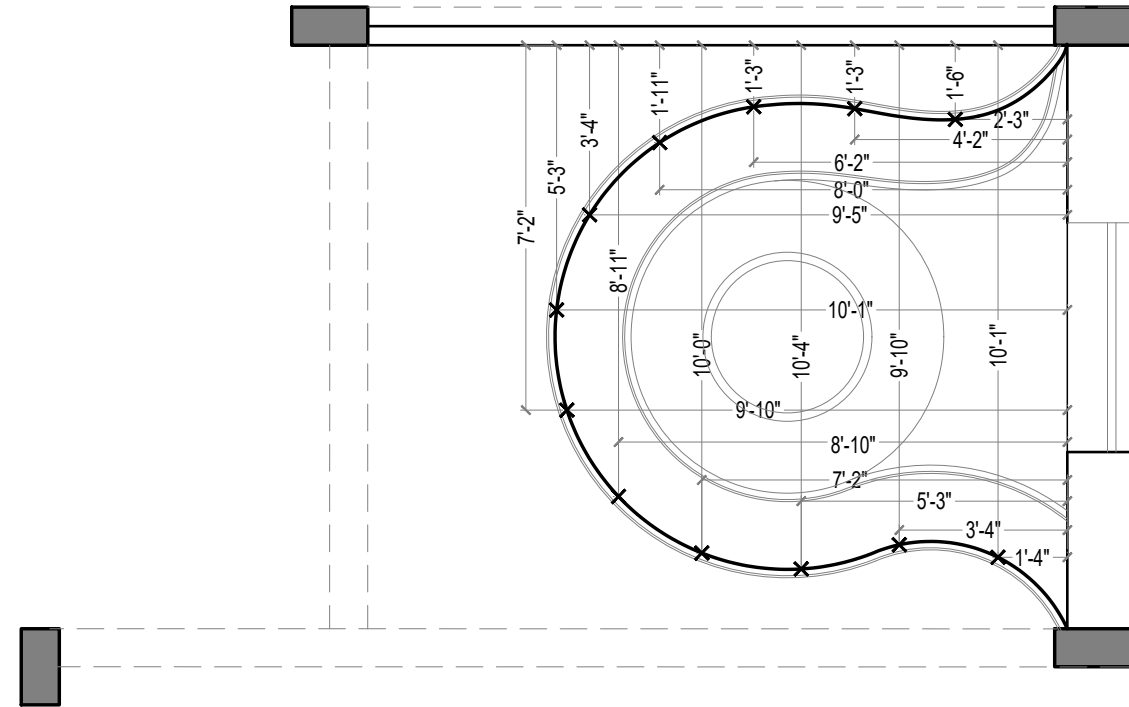

CURVE 1 DETAIL

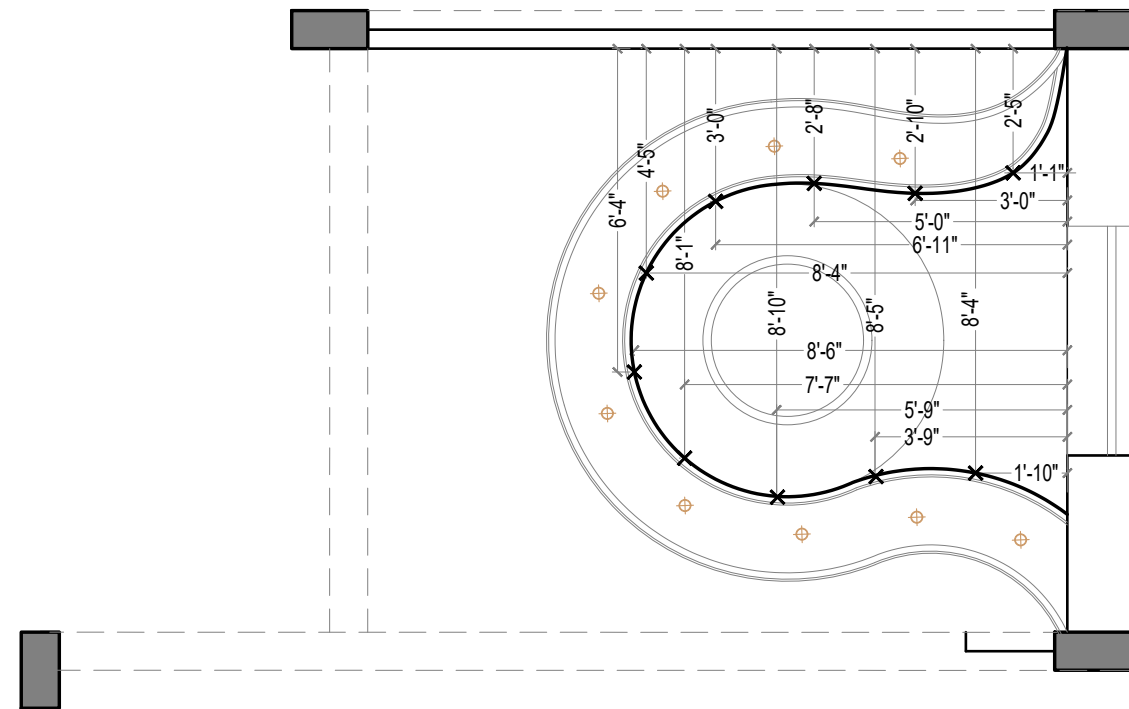

CURVE 3 DETAIL

PROJECT TITLE:  
PROPOSED RESIDENTIAL BUILDING FOR  
Mr. HANUMANTHA REDDY  
SIRIGUPPA


TITLE :  
INDOOR GARDEN  
FALSE CEILING CURVE DETAIL

Architect  
the\_G



|           |           |
|-----------|-----------|
| DRAWN:    | DAFFNEE   |
| DESIGNED: | RAJ KUMAR |
| CHECKED:  | KAILASH   |

|        |
|--------|
| SCALE: |
| NTS    |
| UNITS: |
| FT.    |


- NOTES:**
- DO NOT SCALE THIS DRAWING , WORK TO FIGURED DIMENSIONS.
  - ANY DISCREPANCY SHOULD BE BROUGHT TO THE NOTICE OF ENGINEER/ARCHITECT.
  - READ THIS DRAWING ALONG WITH RELEVANT ARCHITECTURAL DRAWING BEFORE EXECUTION OF WORK.

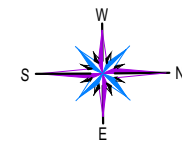


SIGN:

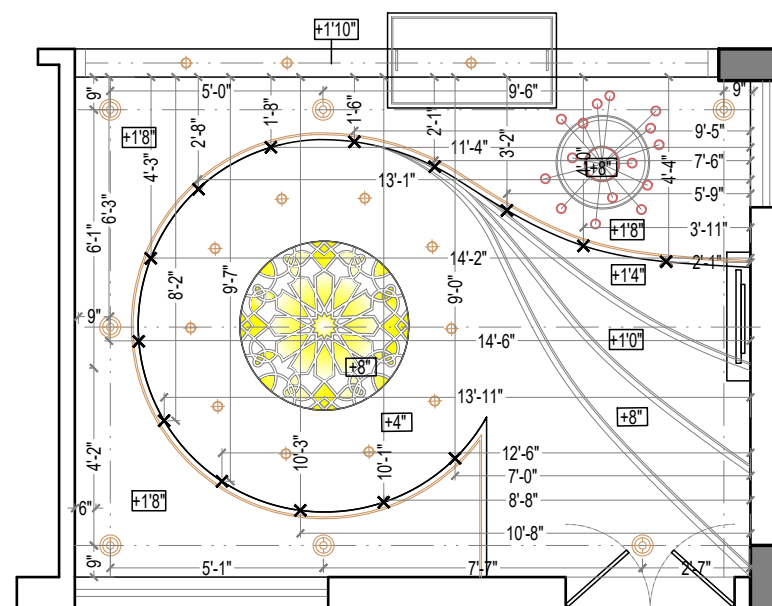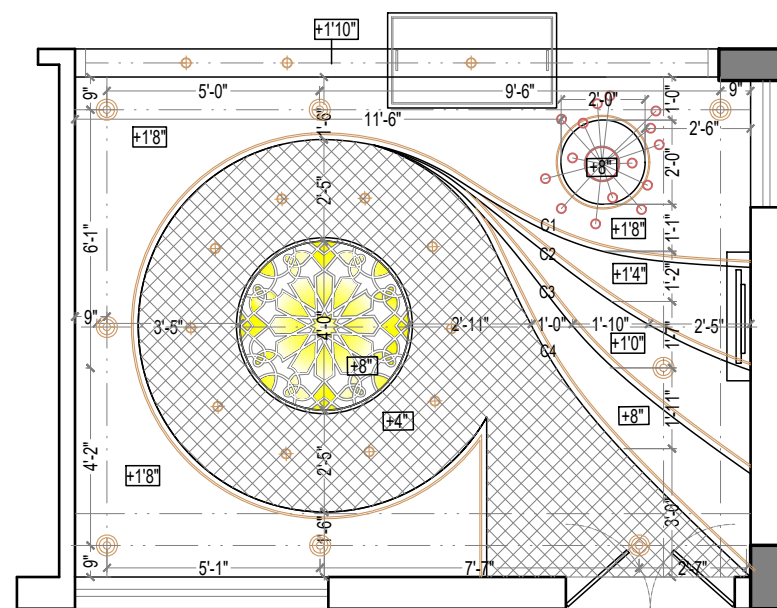


CURVE 1 DETAIL

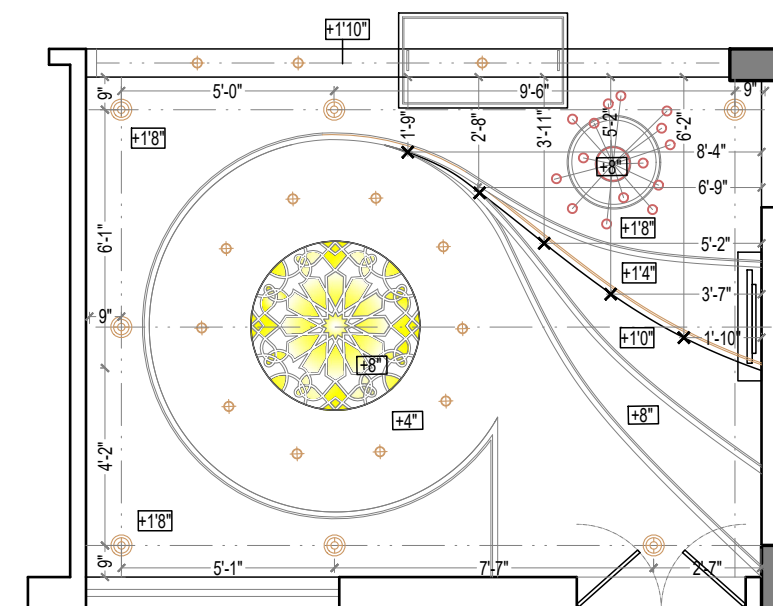

CURVE 2 DETAIL

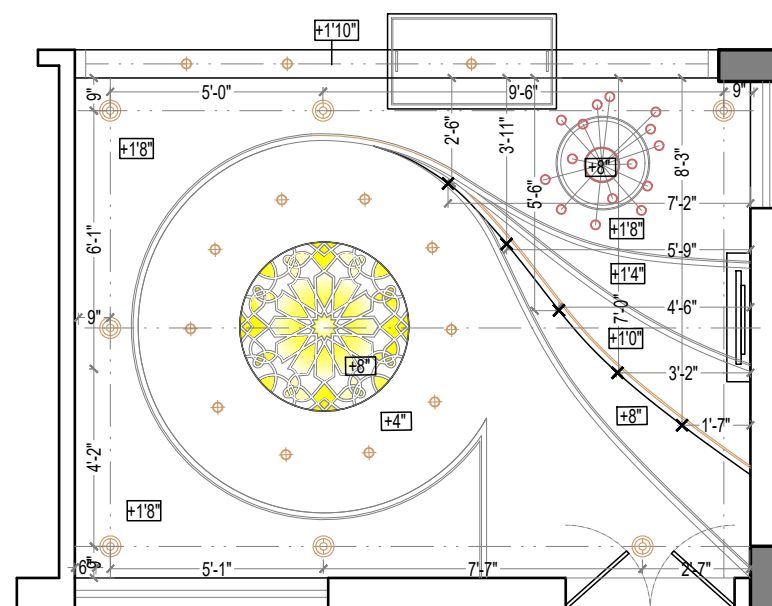

CURVE 3 DETAIL

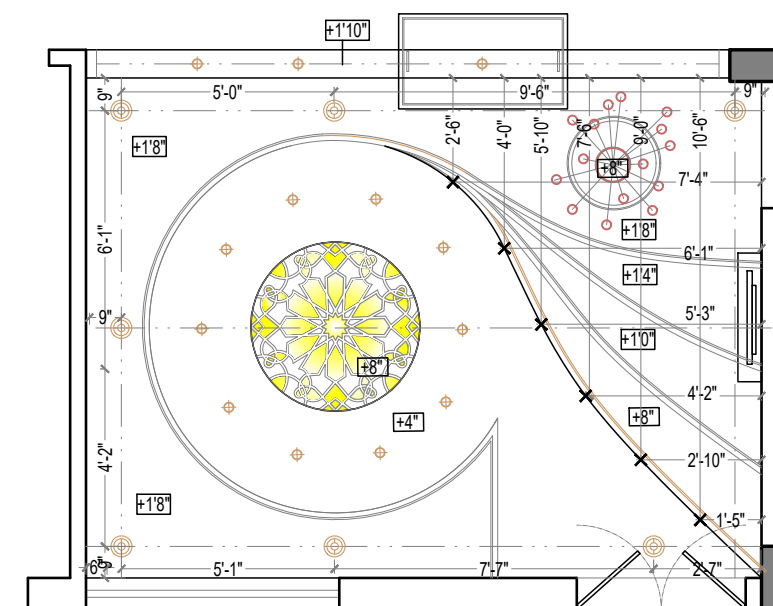

CURVE 4 DETAIL

-  16W LED light  
6" dia.
-  3W Spot Light
-  WALLPAPER  
as per design
-  2 ft. distance

PROJECT TITLE:  
PROPOSED RESIDENTIAL BUILDING FOR  
Mr. HANUMANTHA REDDY  
SIRIGUPPA


TITLE:  
LIVING ROOM  
FALSE CEILING CURVE DETAILS

Architect  
the\_G




|           |           |
|-----------|-----------|
| DRAWN:    | DAFFNEE   |
| DESIGNED: | RAJ KUMAR |
| CHECKED:  | KAILASH   |

SCALE:  
NTS  
UNITS:  
FT.

NOTES:  
1. DO NOT SCALE THIS DRAWING , WORK TO FIGURED DIMENSIONS.  
2. ANY DISCREPANCY SHOULD BE BROUGHT TO THE NOTICE OF ENGINEER/ARCHITECT.  
3. READ THIS DRAWING ALONG WITH RELEVANT ARCHITECTURAL DRAWING BEFORE EXECUTION OF WORK.

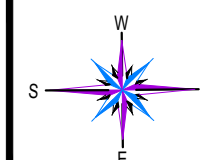

SIGN:

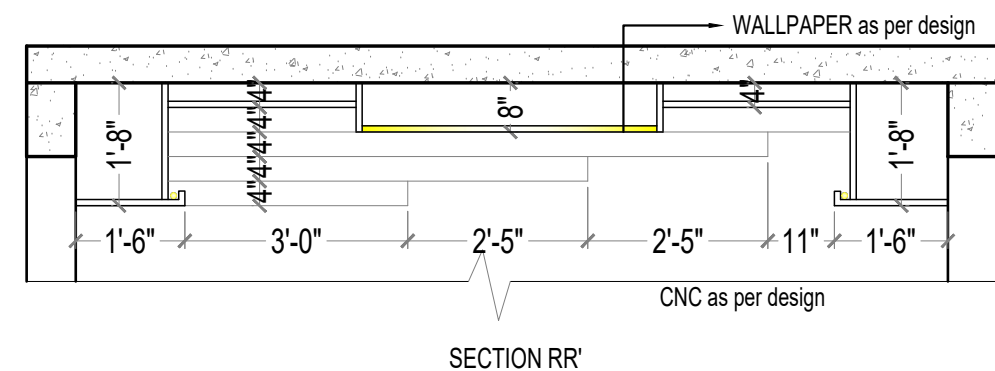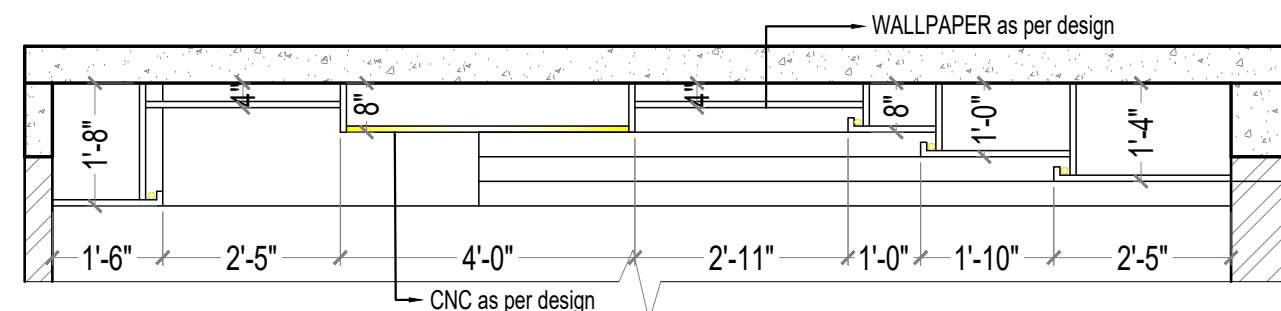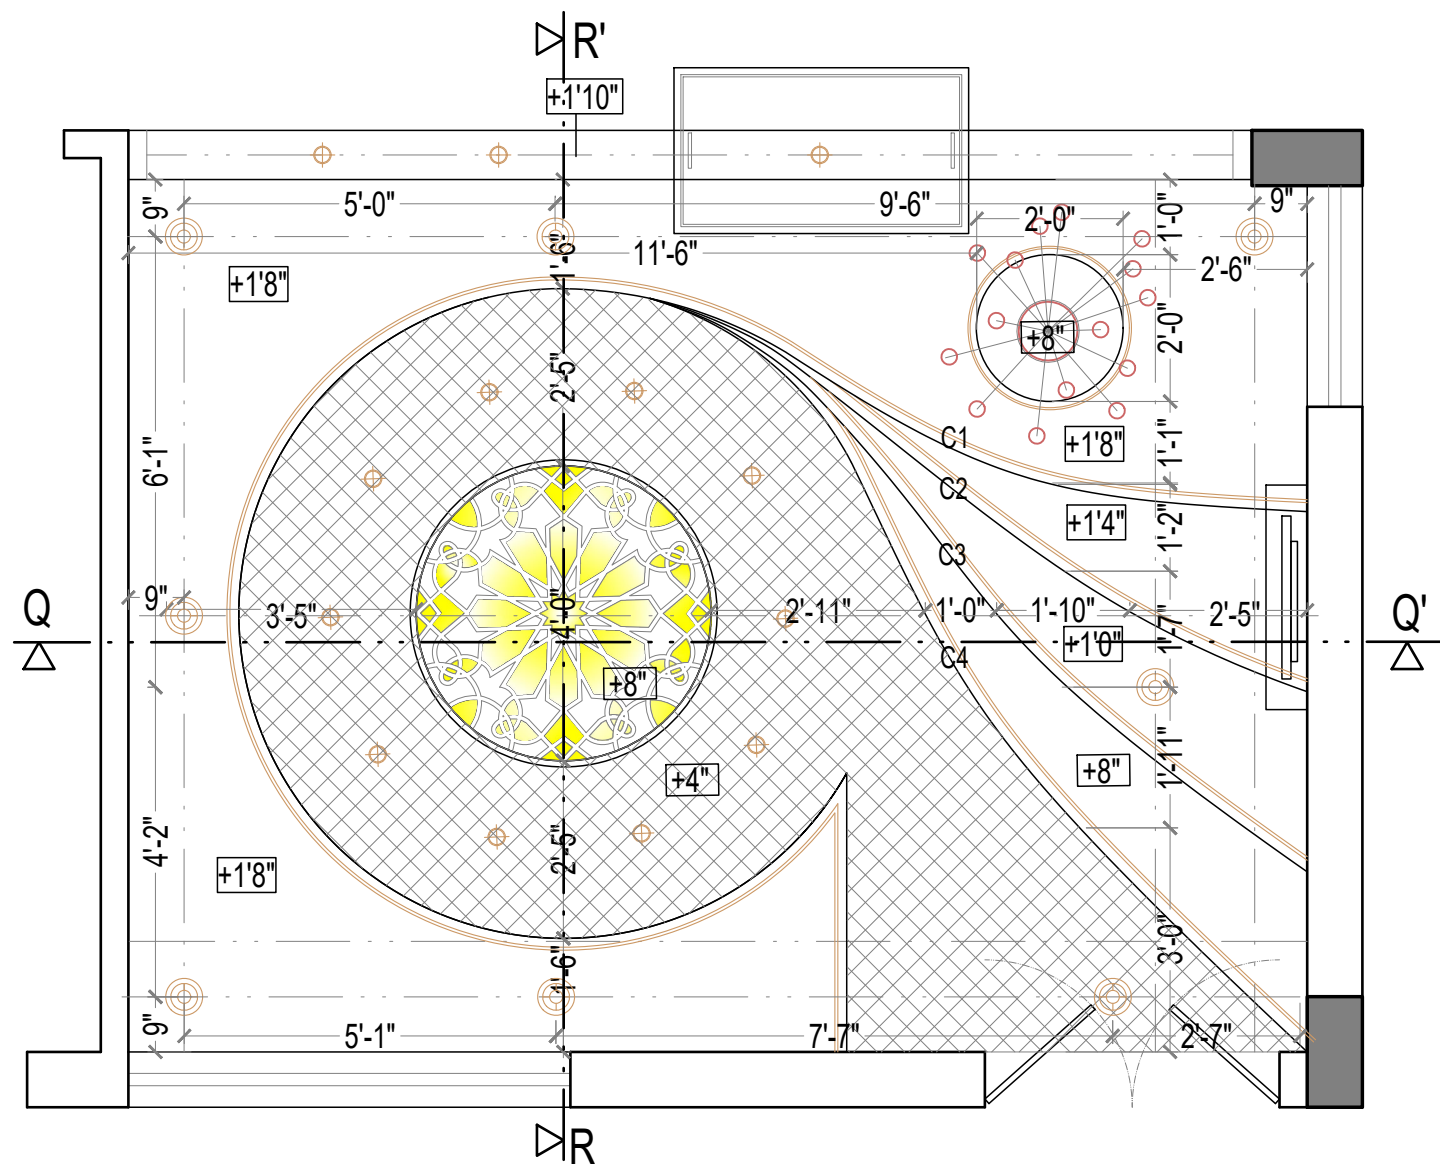

- WALLPAPER as per design  
 16W LED light 6" dia.  
 3W Spot Light

PROJECT TITLE:  
PROPOSED RESIDENTIAL BUILDING FOR  
Mr. HANUMANTHA REDDY  
SIRIGUPPA


TITLE :  
LIVING ROOM  
FALSE CEILING DETAIL

Architect  
the\_G



DRAWN: DAFFNEE  
DESIGNED: RAJ KUMAR  
CHECKED: KAILASH

SCALE:  
NTS  
UNITS:  
FT.

NOTES:  
1. DO NOT SCALE THIS DRAWING , WORK TO FIGURED DIMENSIONS.  
2. ANY DISCREPANCY SHOULD BE BROUGHT TO THE NOTICE OF ENGINEER/ARCHITECT.  
3. READ THIS DRAWING ALONG WITH RELEVANT ARCHITECTURAL DRAWING BEFORE EXECUTION OF WORK.

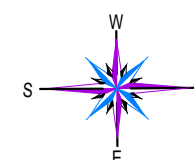

SIGN:

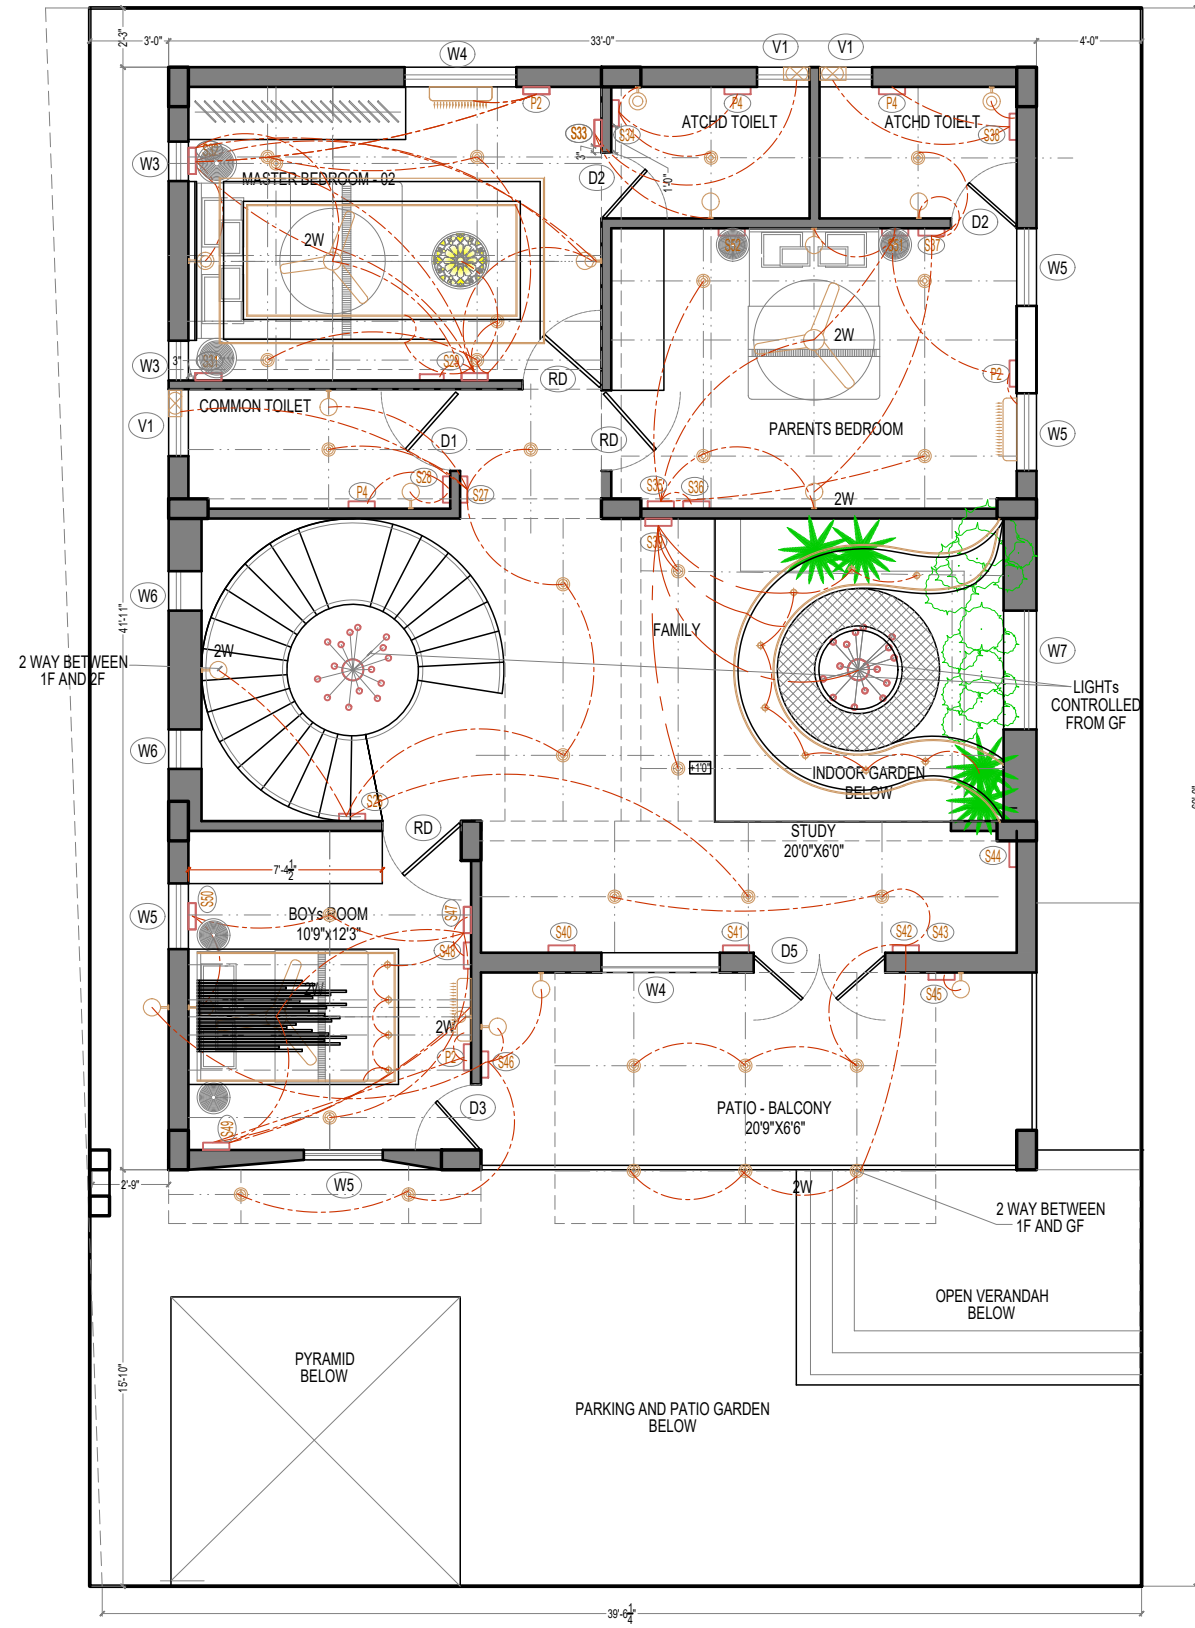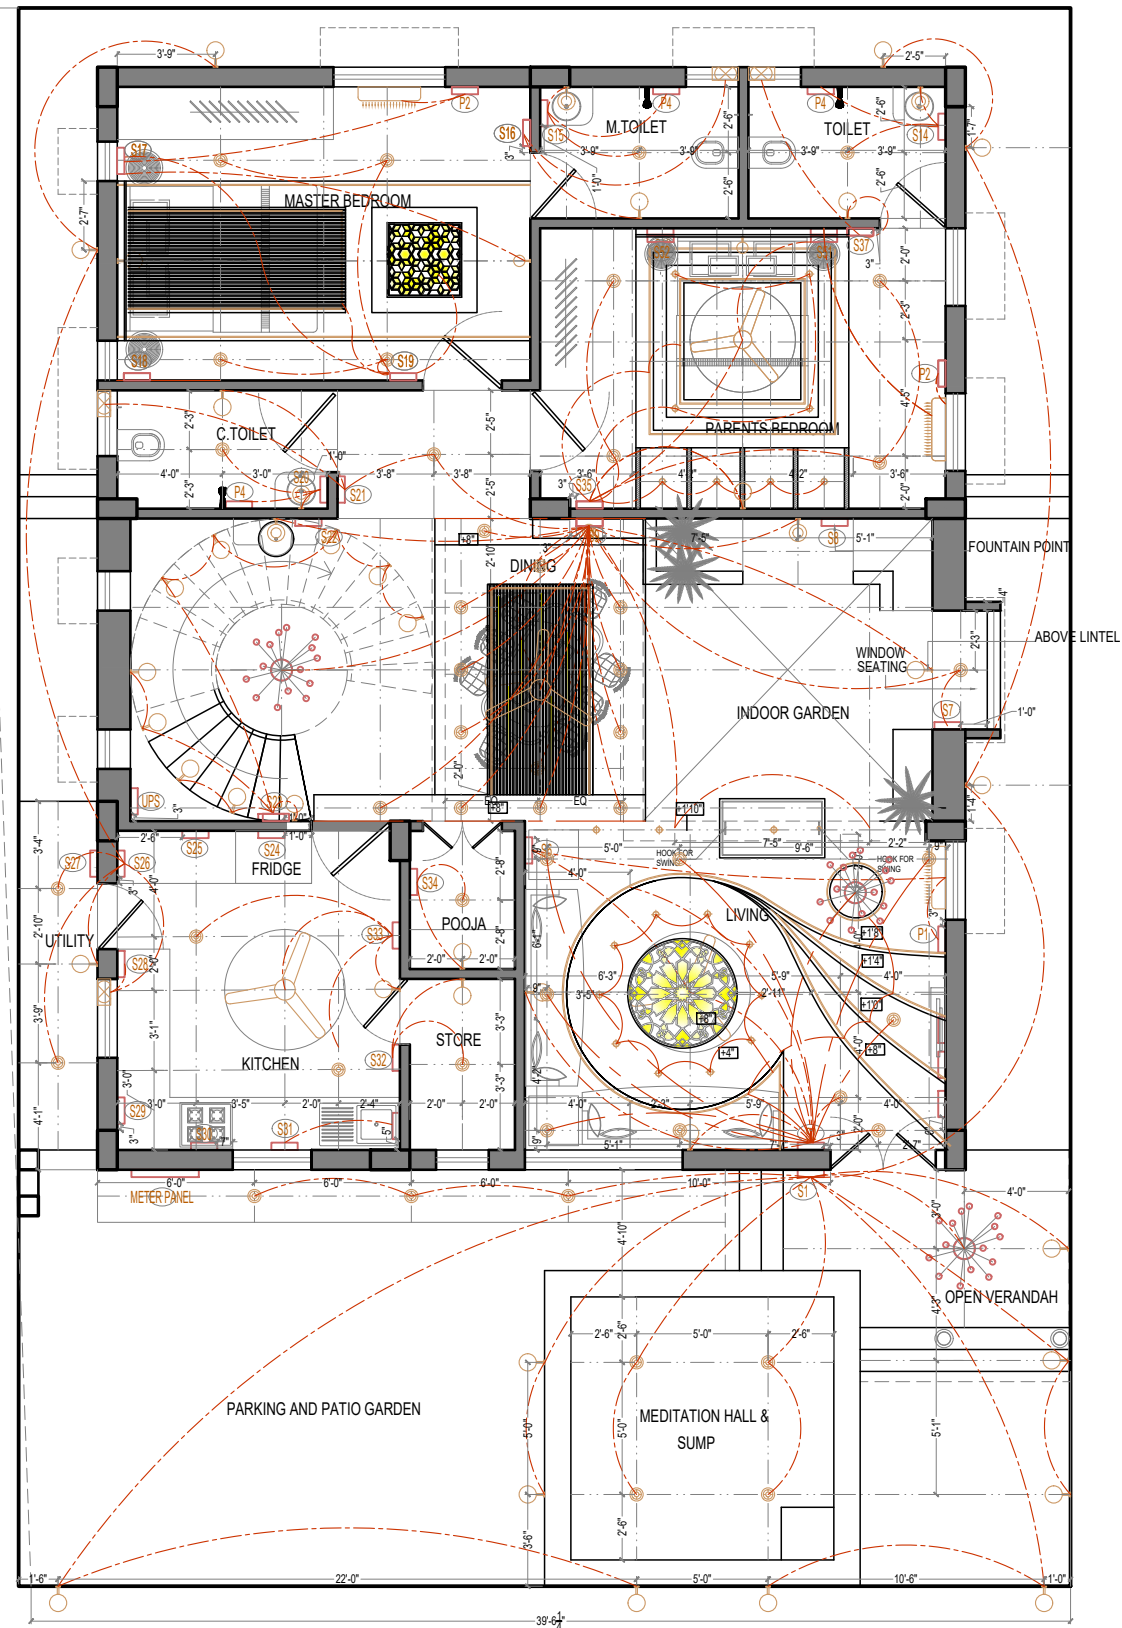

PROJECT TITLE:  
PROPOSED RESIDENTIAL BUILDING FOR  
Mr. HANUMANTHA REDDY  
SIRIGUPPA


TITLE:  
GROUND AND FIRST FLOOR  
ELECTRICAL LAYOUT DETAILS

Architect  
the\_G




DRAWN: DAFFNEE  
DESIGNED: RAJ KUMAR  
CHECKED: KAILASH

SCALE:  
NTS  
UNITS:  
FT.

NOTES:  
1. DO NOT SCALE THIS DRAWING, WORK TO FIGURED DIMENSIONS.  
2. ANY DISCREPANCY SHOULD BE BROUGHT TO THE NOTICE OF ENGINEER/ARCHITECT.  
3. READ THIS DRAWING ALONG WITH RELEVANT ARCHITECTURAL DRAWING BEFORE EXECUTION OF WORK.

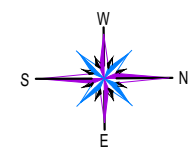

SIGN:

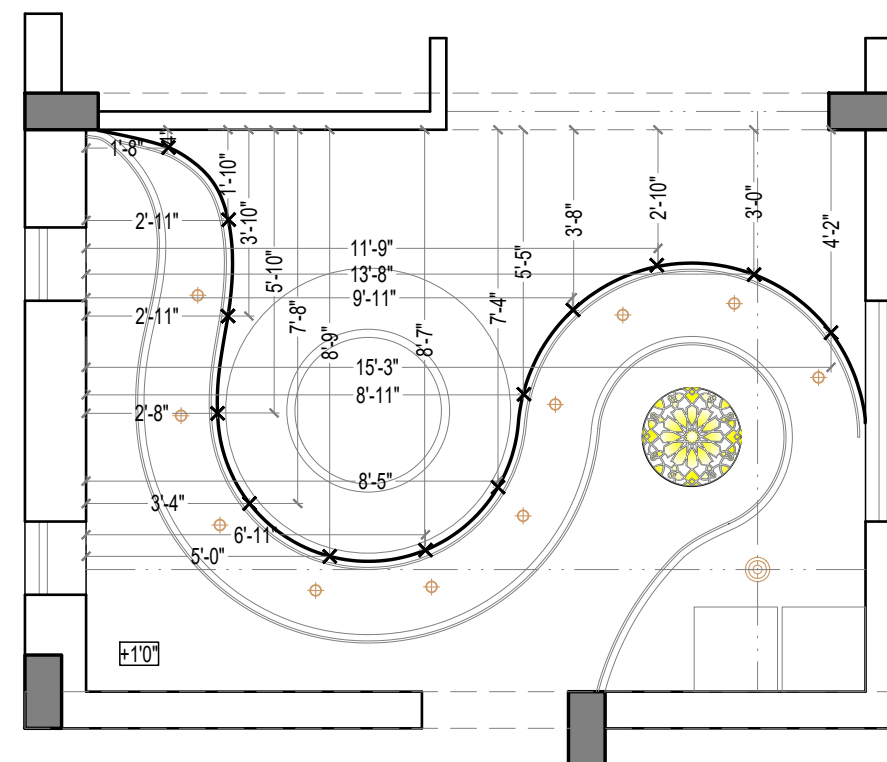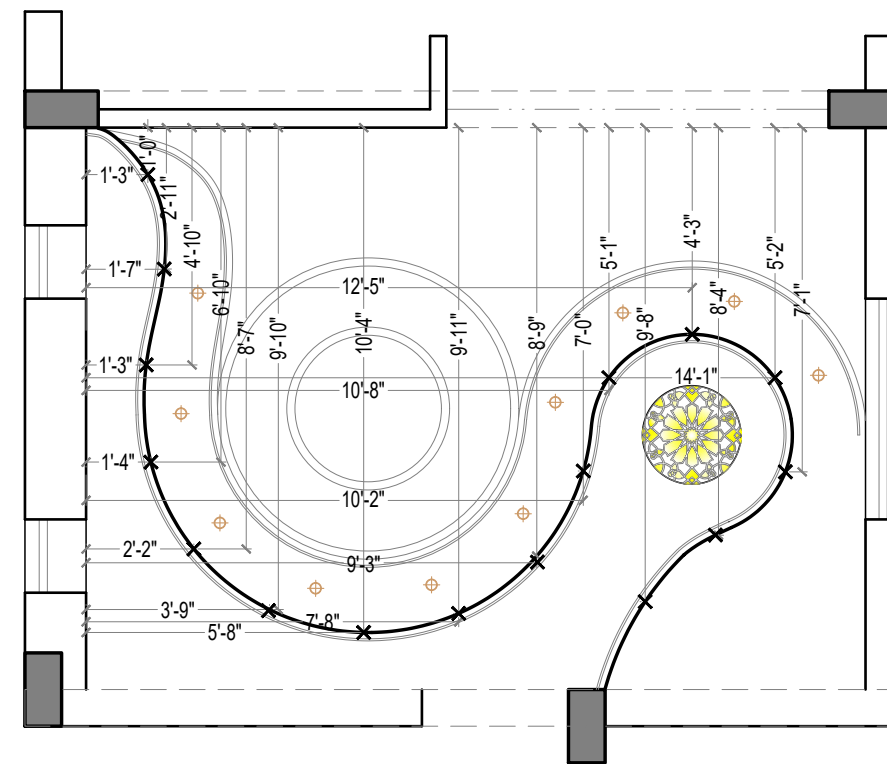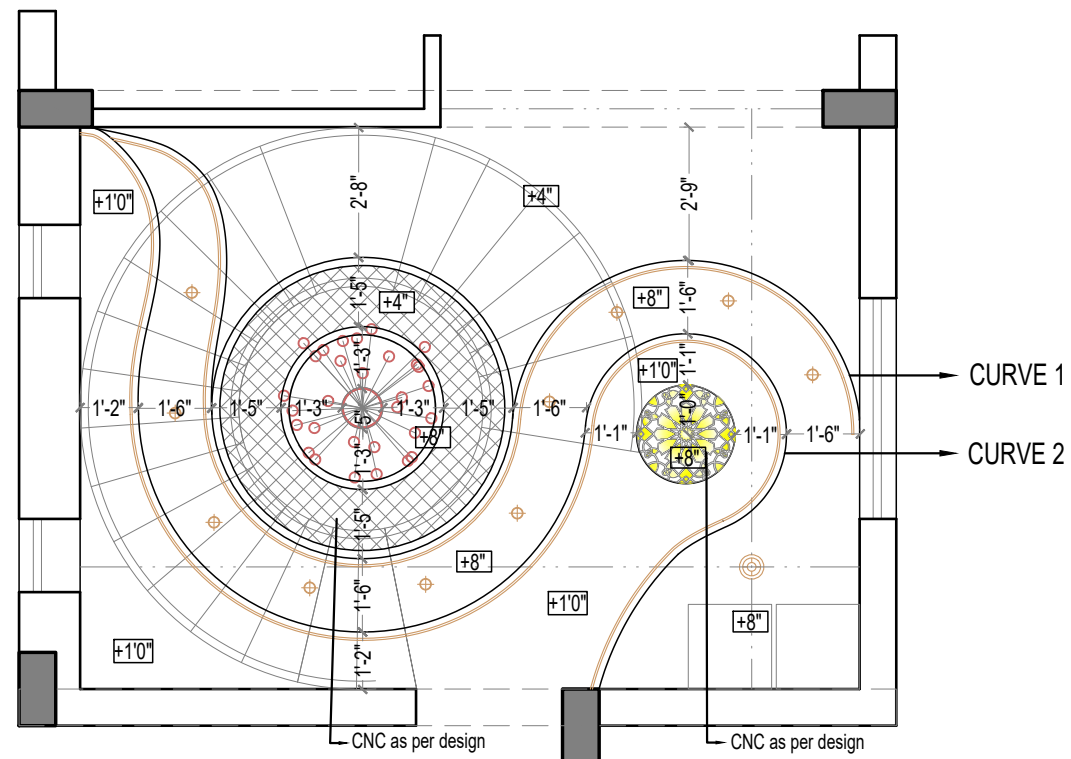

-  16W LED light  
 6" dia.  
 3W Spot Light  
 2 ft. distance

PROJECT TITLE:

PROPOSED RESIDENTIAL BUILDING FOR  
Mr. HANUMANTHA REDDY  
SIRIGUPPA

TITLE:

### STAIRCASE FALSE CEILING CURVE DETAIL

Architect

the\_G

DRAWN:

DESIGNED: RAJ KUMAR

|          |         |
|----------|---------|
| CHECKED: | KAILASH |
|----------|---------|

SCALE:


NTS

UNITS:

FT.

NOTES:



1. DO NOT SCALE THIS DRAWING , WORK TO FIGURED DIMENSIONS.
2. ANY DISCREPANCY SHOULD BE BROUGHT TO THE NOTICE OF ENGINEER/ARCHITECT.
4. READ THIS DRAWING ALONG WITH RELEVANT ARCHITECTURAL DRAWING BEFORE EXECUTION OF WORK.

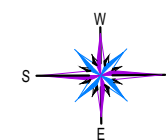


SIGN:





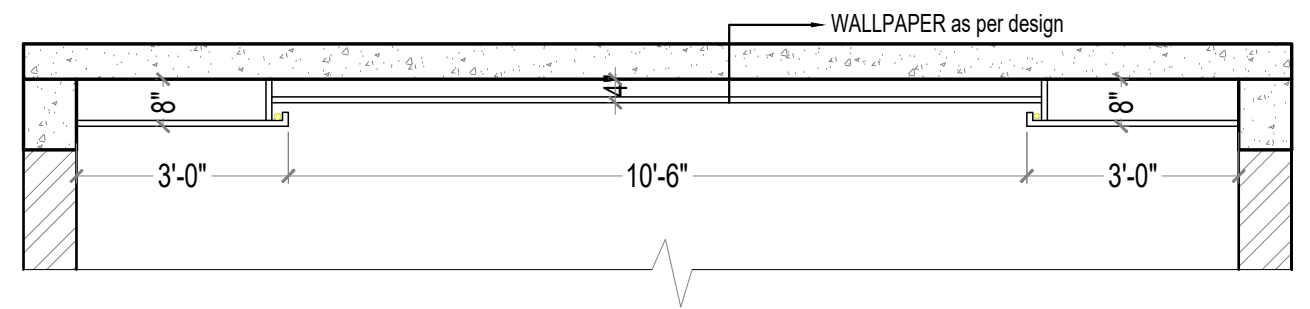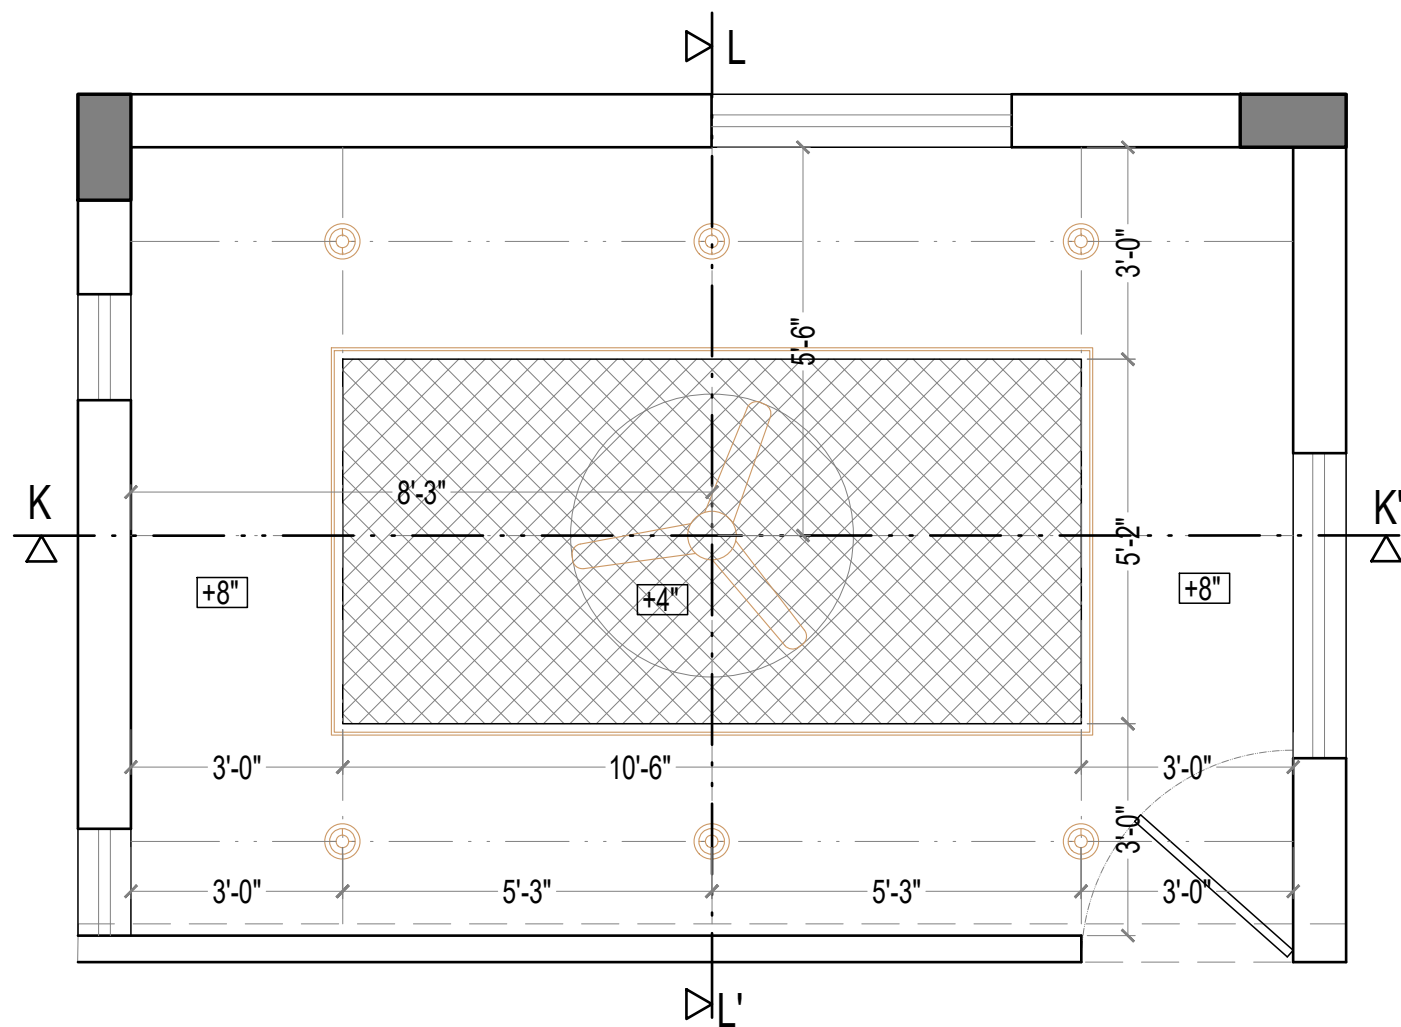

SECTION KK'

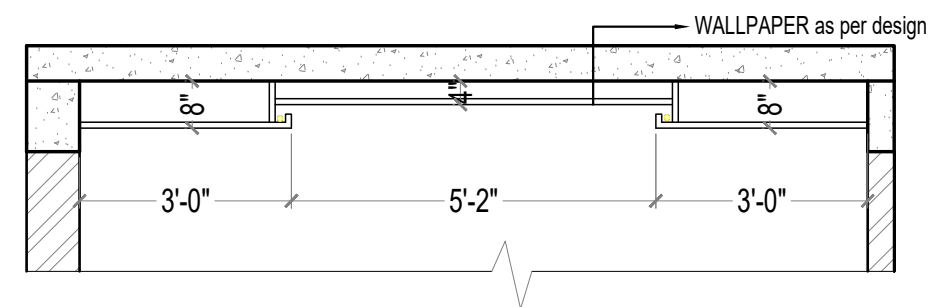

SECTION LL'

- WALLPAPER as per design
- 16W LED light 6" dia.
- 3W Spot Light

PROJECT TITLE:  
PROPOSED RESIDENTIAL BUILDING FOR  
Mr. HANUMANTHA REDDY  
SIRIGUPPA


TITLE :  
GYM ROOM  
FALSE CEILING DETAILS

Architect  
the\_G

DRAWN: DAFFNEE  
DESIGNED: RAJ KUMAR  
CHECKED: KAILASH





SCALE:  
NTS  
UNITS:  
FT.

NOTES:  
1. DO NOT SCALE THIS DRAWING , WORK TO FIGURED DIMENSIONS.  
2. ANY DISCREPANCY SHOULD BE BROUGHT TO THE NOTICE OF ENGINEER/ARCHITECT.  
3. READ THIS DRAWING ALONG WITH RELEVANT ARCHITECTURAL DRAWING BEFORE EXECUTION OF WORK.

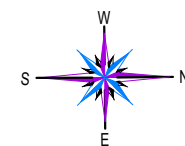

SIGN:

# SITE VISIT

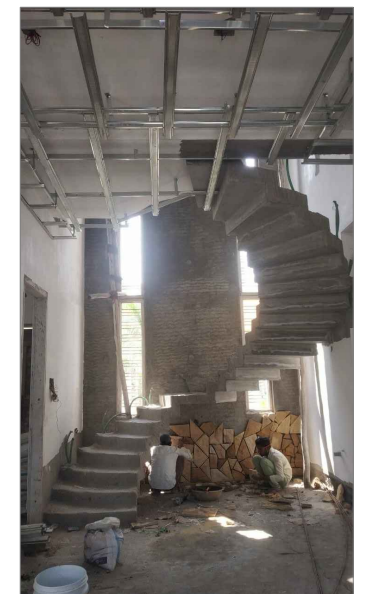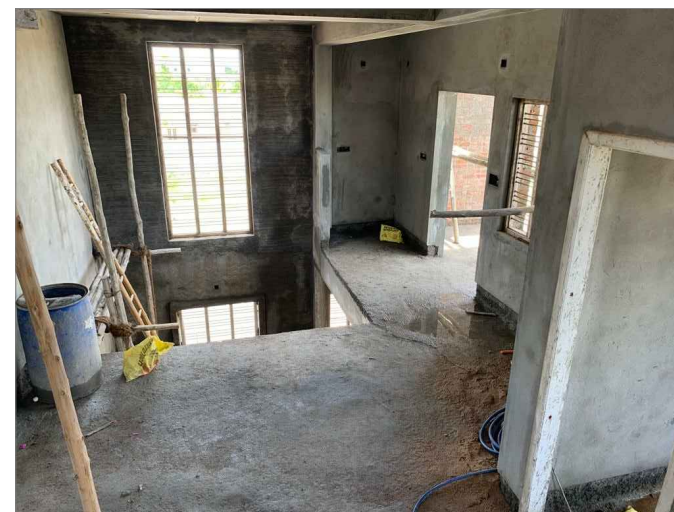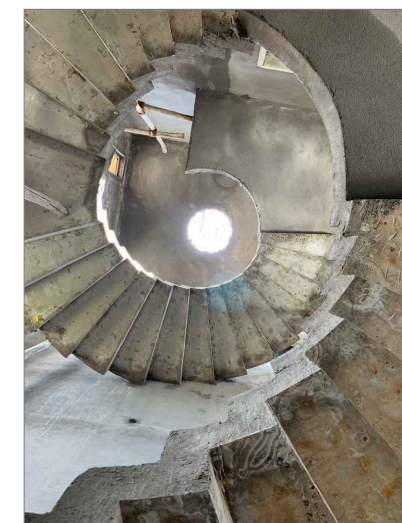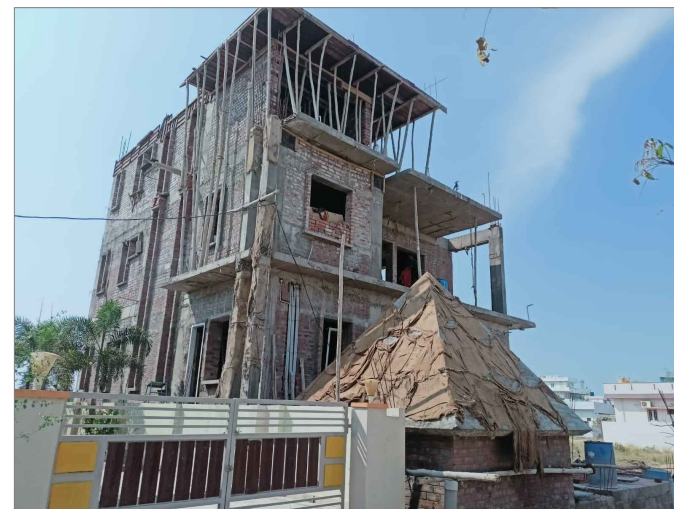

# PARAPET WALL DESIGN OPTIONS



### **CRITICAL OVERVIEW:**

*My time at THE G was wonderful and really productive. Being a part of their firm and working with their team was a privilege for me. I have discovered a lot of new knowledge through this internship opportunity. I got to understand the project's practical knowledge, the firm's management, and how activities are coordinated amongst several divisions. I had the opportunity to learn many new CAD skills by working with other professionals. Additionally, I developed different perspectives on design while working on various projects.*