



SATHYA BAMA

INSTITUTE OF SCIENCE AND TECHNOLOGY
(DEEMED TO BE UNIVERSITY)

Accredited with "A" grade by NAAC 1128 Status by UGC | Approved by AICTE

Jeppiaar Nagar, Rajiv Gandhi Salai, Chennai - 600 119

www.sathyabama.ac.in

SCHOOL OF BUILDING AND ENVIRONMENT
DEPARTMENT OF ARCHITECTURE
PRACTICAL TRAINING PORTFOLIO (SAR4063)
DEC 2022

Name of the Student : SHANJAY M

Batch : 2019 - 2024

Reg No. : 39210082

Semester : VII



SATHYABAMA

INSTITUTE OF SCIENCE AND TECHNOLOGY
(DEEMED TO BE UNIVERSITY)

Accredited with "A" grade by NAAC 1128 Status by UGC | Approved by AICTE
Jeppiaar Nagar, Rajiv Gandhi Salai, Chennai - 600 119
www.sathyabama.ac.in

SCHOOL OF BUILDING AND ENVIRONMENT
DEPARTMENT OF ARCHITECTURE

VIVA-VOCE EXAMINATION

This is to certify that the practical training SAR 4063 is the work of SHANJAY M (39210082) who had undergone training in M/S C. R. Narayana Rao (consultants) private limited has been monitored by the continuous assessment during JUNE 2022 to NOVEMBER

Dr. Devyani Gangopadhyay
DEAN

Submitted for Viva voce Examination held on .

Internal Examiner

External Examiner





SATHYABAMA

INSTITUTE OF SCIENCE AND TECHNOLOGY
(DEEMED TO BE UNIVERSITY)

Accredited with "A" grade by NAAC 1128 Status by UGC | Approved by AICTE

Jeppiaar Nagar, Rajiv Gandhi Salai, Chennai - 600 119

www.sathyabama.ac.in

DECLARATION

I, **SHANJAY M (39210082)** by declaring that the Training Report JUNE 2022 to NOVEMBER 2022 done by me under the guidance of **Ar. JYOTHIRAM** is submitted in partial fulfillment of the requirements for the completion of a practical training session.

DATE 13/12/2022

PLACE CHENNAI

SIGNATURE OF CANDIDATE

ACKNOWLEDGEMENT

I am pleased to acknowledge my sincere thanks to the Board **of Management of SATHYABAMA** for their kind encouragement in doing this practical training and for completing it successfully. I am grateful to them.

I convey my thanks to **Dr. Devyani Gangopadhyay**, Dean, School of Building and Environment and **Ar.Sarath Chandra Kanth**, Design Chair, Department of Architecture for having been a constant source of support and encouragement.


I wish to express my thanks to all Teaching and Non-teaching staff members of the Department who were helpful in many ways for the completion of the project.

also wish to thank **Ar. JYOTHIRAM** for the experience of interning at their firm.

CONFIRMATION LETTER

6/12/22, 9:10 AM

Gmail - confirmation of your internship

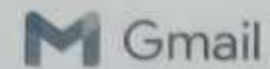

mariappan shan <shanmariappan13@gmail.com>

confirmation of your internship

1 message

V.S. Krishna Murthy <krishnamurthy.vs@crn.co.in>

Fri, Jun 10, 2022 at 11:15 AM

To: shanmariappan13@gmail.com

Cc: "G. Jyothiram" <Jyothiram@crn.co.in>, CNR-Accounts <cnr-accounts@crn.co.in>

Dear shanjay

We hereby confirm your internship from June 2022 to Nov 2022 at our office.

Please acknowledge the receipt of the mail and if you have any query call me 044-43441139.

while coming bring the following ,

1. resume
2. passport size photo 1 no
3. bonafide from college-original
4. printout of confirmation letter which is sent by me
5. your bank details/pass book front page xerox

Thanks and regards,

V.S. Krishnamurthy
Senior Co-Ordinator - Facilities

C. R. Narayana Rao (Consultants) Private Limited



C R NARAYANA RAO

No. 10, Karpagambal Nagar,
Mylapore, Chennai - 800 004,
India.
T: +91- 44- 43441100
F: +91- 44- 24991318
E: krishnamurthy.vs@crn.co.in
W: www.crn.co.in

design | interiors | engineering | construction management



ISO 9001: 2015 CERTIFIED



IGBC MEMBER

JOINING LETTER

Founder:

C. R. Narayana Rao
B.E., F.I.E., M.A.E., M.Cons.E., F.I.V.

Managing Directors:

Dr. C. N. Srinivasan
B.Tech., (Hons.), M.S. (ILL.), Ph.D., M.Am. Soc.C.E.,
F.I.E., F.I.V., Chartered Engineer-Regd. Architect

C. N. Raghavendran
B.Arch. (Hons.), M.Arch. (CALIF.), F.I.I.A.,
Intl. Assoc. A.I.A., Regd. Architect

C. R. NARAYANA RAO (CONSULTANTS) PRIVATE LIMITED



CIN: U01212TN1975PTC006890

Registered Office: No. 10, Karpagambal Nagar, Mylapore, Chennai - 600 004, India.
T: +91-44-43441100 F: +91-44-24991318 E: crn@crn.co.in W: www.crn.co.in

JUNE 15, 2022

Dr. Devyani Gangopadhyay / Dean
School of Building and Environment
Sathyabama Institute of Science and Technology,
Jeppiaar Nagar, Rajiv Gandhi Salai,
Chennai 600119.

Dear Sir / Madam,

Sub: Practical Training

Ref: Your Letter dated 23 MAY 2022

This is to confirm that **Mr. SHANJAY.M** (Reg. No. 39210082), 7th Semester,
B. Arch, student of your college has joined to undergo Practical Training in
our organisation on JUNE 13th, 2022.

This is for your kind information.

Thanking you,

Yours faithfully,
for **M/s. C.R. Narayana Rao (Consultants) Private Limited**

Authorised Signatory

design | interiors | engineering | construction management

Branch Office: No. 23, 5th Main,
Malleshwaram, Bangalore - 560 003, India.
T: +91 80 23369237 F: +91 80 23569890
E: crnblr@crn.co.in W: www.crn.co.in



MONTHLY REPORT


SATHYABAMA
 INSTITUTE OF SCIENCE AND TECHNOLOGY
 (DEEMED TO BE UNIVERSITY)
 Accredited "A" Grade by NAAC | 12B Status by UGC | Approved by AICTE
 www.sathyabama.ac.in

DEPARTMENT OF ARCHITECTURE

PROFESSIONAL PRACTICAL TRAINING REPORT 2022

(Continuous progress report of the trainee architect for the period of One month in the office to submitted to HOD by the Trainee in Charge of the Organization)

- Name of the office / organization : *CR Narayana Rao (consultants) Private Limited*
- Address & Contact Number : *New no 10, Old no 5, Karpagamal Nagar, Luz, Mylapore, Chennai, Tamilnadu Ph: 044-2441139*
- Name of the student : *SHANJAY M (39210082)*
- Duration : *From 13/06/2022 To 12/07/2022*
- Total No. of days : *25/25 days* *kmsh*
- Evaluation of Performance criteria shall be on

* Note: Kindly grade the student as per his/her overall performance in the office during the assessment month which will be converted to the allotted 90 marks by the department.

Description of works	Excellent	Good	Fair	Poor	NA
Understanding of office culture	✓				
Participation in the office	✓				
Reading of drawings	✓				
Presentation Techniques	✓				
Model making works (computer)	✓				
Understanding of construction details					✓
Drafting Skills (Manual / Computer)					✓
Site Supervision / Discussion with clients					✓
Adherence to Time schedule	✓				
Other computer skills		✓			
File and Office Maintenance					✓
Coordination with other consultants					✓
Overall Grading*	<i>A.</i>				

(A-9.0, B-8.0, C-7.0, D-6.0, E-5.0)


SATHYABAMA
 INSTITUTE OF SCIENCE AND TECHNOLOGY
 (DEEMED TO BE UNIVERSITY)
 Accredited "A" Grade by NAAC | 12B Status by UGC | Approved by AICTE
 www.sathyabama.ac.in

7. Any other Remarks : *Improve communication skills*

8. Signature of the:
Head of the Office
/ Organization
(With Seal)




SATHYABAMA
 INSTITUTE OF SCIENCE AND TECHNOLOGY
 (DEEMED TO BE UNIVERSITY)
 Accredited "A" Grade by NAAC | 12B Status by UGC | Approved by AICTE
 www.sathyabama.ac.in

DEPARTMENT OF ARCHITECTURE

PROFESSIONAL PRACTICAL TRAINING REPORT 2022


(Continuous progress report of the trainee architect for the period of One month in the office to submitted to HOD by the Trainee in Charge of the Organization)

- Name of the office / organization : *CR Narayana Rao (consultants) Private Limited*
- Address & Contact Number : *New no 10, Old no 5, Karpagamal Nagar, Luz, Mylapore, Chennai, Tamilnadu Ph: 044-2441139*
- Name of the student : *SHANJAY M (39210082)*
- Duration : *From 13/07/2022 To 12/08/2022*
- Total No. of days : *28 days* *kmsh*
- Evaluation of Performance criteria shall be on

* Note: Kindly grade the student as per his/her overall performance in the office during the assessment month which will be converted to the allotted 90 marks by the department.

Description of works	Excellent	Good	Fair	Poor	NA
Understanding of office culture	✓				
Participation in the office	✓				
Reading of drawings	✓				
Presentation Techniques		✓			
Model making works					✓
Understanding of construction details					✓
Drafting Skills (Manual / Computer)		✓			
Site Supervision / Discussion with clients					✓
Adherence to Time schedule	✓				
Other computer skills	✓				
File and Office Maintenance					✓
Coordination with other consultants					✓
Overall Grading*	<i>A.</i>				

(A-9.0, B-8.0, C-7.0, D-6.0, E-5.0)

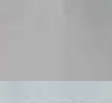
SATHYABAMA
 INSTITUTE OF SCIENCE AND TECHNOLOGY
 (DEEMED TO BE UNIVERSITY)
 Accredited "A" Grade by NAAC | 12B Status by UGC | Approved by AICTE
 www.sathyabama.ac.in

7. Any other Remarks : *Improve communication skills; should be pro-active more.*

8. Signature of the:
Head of the Office
/ Organization
(With Seal)



MONTHLY REPORT


SATHYABAMA
INSTITUTE OF SCIENCE AND TECHNOLOGY
(DEEMED TO BE UNIVERSITY)
Accredited "A" Grade by NAAC | 12B Status by UGC | Approved by AICTE
www.sathyabama.ac.in

DEPARTMENT OF ARCHITECTURE

PROFESSIONAL PRACTICAL TRAINING REPORT 2022

(Continuous progress report of the trainee architect for the period of One month in the office to submitted to HOD by the Trainee in Charge of the Organization)

1. Name of the office / organization : *C.R. Narayana Rao (Consultants) Private Limited*
2. Address & Contact Number : *No.10, Karpagamal Nagar, Mysore
Ch - 600 004 Ph - 044 - 444 344139*
3. Name of the student : *SHANJAY.M [39210082]*
4. Duration : *From 13-08-2022 To 12-09-2022*
5. Total No. of days : *21/22 days 1 day leave*
6. Evaluation of Performance criteria shall be on
* Note: Kindly grade the student as per his/her overall performance in the office during the assessment month which will be converted to the allotted 90 marks by the department.

Description of works	Excellent	Good	Fair	Poor	NA
Understanding of office culture	✓				
Participation in the office	✓				
Reading of drawings	✓				
Presentation Techniques	✓				
Model making works					✓
Understanding of construction details					✓
Drafting Skills (Manual / Computer)	✓				
Site Supervision / Discussion with clients					✓
Adherence to Time schedule	✓				
Other computer skills	✓				
File and Office Maintenance					✓
Coordination with other consultants					✓
Overall Grading*	A				

(A - 9.0, B - 8.0, C - 7.0, D - 6.0, E - 5.0)


SATHYABAMA
INSTITUTE OF SCIENCE AND TECHNOLOGY
(DEEMED TO BE UNIVERSITY)
Accredited "A" Grade by NAAC | 12B Status by UGC | Approved by AICTE
www.sathyabama.ac.in

DEPARTMENT OF ARCHITECTURE

PROFESSIONAL PRACTICAL TRAINING REPORT 2022

(Continuous progress report of the trainee architect for the period of One month in the office to submitted to HOD by the Trainee in Charge of the Organization)

1. Name of the office / organization : *C.R. Narayana Rao (Consultants) Pvt. Limited*
2. Address & Contact Number : *No.10, Old No 5, Karpagamal Nagar,
Luz, Mysore, Channai, Tamilnadu
Ch - 600 004 Ph - 044 - 444 344139*
3. Name of the student : *SHANJAY.M [39210082]*
4. Duration : *From 13/08/2022 To 30/09/2022*
5. Total No. of days : *16/16 days*
6. Evaluation of Performance criteria shall be on
* Note: Kindly grade the student as per his/her overall performance in the office during the assessment month which will be converted to the allotted 90 marks by the department.

Description of works	Excellent	Good	Fair	Poor	NA
Understanding of office culture	A				
Participation in the office	A				
Reading of drawings	A				
Presentation Techniques	A				
Model making works					✓
Understanding of construction details	✓				
Drafting Skills (Manual / Computer)	✓				
Site Supervision / Discussion with clients					✓
Adherence to Time schedule	✓				
Other computer skills					✓
File and Office Maintenance					✓
Coordination with other consultants					✓
Overall Grading*	A				

(A - 9.0, B - 8.0, C - 7.0, D - 6.0, E - 5.0)


SATHYABAMA
INSTITUTE OF SCIENCE AND TECHNOLOGY
(DEEMED TO BE UNIVERSITY)
Accredited "A" Grade by NAAC | 12B Status by UGC | Approved by AICTE
www.sathyabama.ac.in

7. Any other Remarks : *Have Good potential. Improve the communication.*

8. Signature of the Head of the Office / Organization (With Seal)


SATHYABAMA
INSTITUTE OF SCIENCE AND TECHNOLOGY
(DEEMED TO BE UNIVERSITY)
Accredited "A" Grade by NAAC | 12B Status by UGC | Approved by AICTE
www.sathyabama.ac.in

7. Any other Remarks : *Have Good potential. Improve the communication.*

8. Signature of the Head of the Office / Organization (With Seal)

WORK DIARY

ROLL NO : 19S215036		REG. NO : 39210082		NAME : SHANJAY M	
S.NO	DATE	PROJECT NAME			
	1	13-06-2022	Kals liquor , chennai	elevation	
	2	14-06-2022	Kals liquor , chennai	elevation	
	3	15-06-2022	Kals liquor , chennai	elevation	
	4	16-06-2022	Kals liquor , chennai	elevation	
	5	17-06-2022	Kals liquor , chennai	elevation	
	6	18-06-2022	Kals liquor , chennai	elevation	
		19-06-2022	sunday		
	7	20-06-2022	Kals liquor , chennai	elevation	
	8	21-06-2022	kals liquor , chennai	final 3d render	
	9	22-06-2022	kals liquor , chennai	elevation design changes	
	10	23-06-2022	kals liquor , chennai	final 3d rendering	
	11	24-06-2022	kals liquor , chennai	final 3d rendering	
	12	25-06-2022	Srinivasa rao residence , chennai	foyer design	
		26-06-2022	Sunday		
	13	27-06-2022	Srinivasa rao residence , chennai	foyer design	
	14	28-06-2022	Srinivasa rao residence , chennai	foyer design	
	15	29-06-2022	Srinivasa rao residence , chennai	foyer design	
	16	30-06-2022	Srinivasa rao residence , chennai	foyer design	
	17	01-07-2022	Srinivasa rao residence , chennai	foyer render	
	18	02-07-2022	Srinivasa rao residence , chennai	foyer render	
		03-07-2022	Sunday		
	19	04-07-2022	Srinivasa rao residence , chennai	render final	
	20	05-07-2022	Srinivasa rao residence , chennai	elevation	
	21	06-07-2022	Srinivasa rao residence , chennai	elevation	
	22	07-07-2022	Kals liquor , chennai	staircase detail	
	23	08-07-2022	Kals liquor , chennai	staircase detail	
		09-07-2022	Saturday		
		10-07-2022	Sunday		
	24	11-07-2022	kals liquor ,chennai	elevation , library reference	
	25	12-07-2022	kals liquor ,chennai	staircase detail	
			IIFL , Madurai	3 bhk furniture	
	26	13-07-2022	kals liquor ,chennai	staircase section	
	27	14-07-2022	IIFL , Madurai	block model	
	28	15-07-2022	IIFL , Madurai	model	
	29	16-07-2022	IIFL , Madurai	model	
		17-07-2022	Sunday		
	30	18-07-2022	IIFL , Madurai	model	
	31	19-07-2022	vallalar nagar terminus	concept	
	32	20-07-2022	vallalar nagar terminus	concept	
	33	21-07-2022	vallalar nagar terminus	concept	
	34	22-07-2022	Gajendran residence	planning	
	35	23-07-2022	Gajendran residence	planning	
		24-07-2022	Sunday		
	36	25-07-2022	IIFL , Madurai	3 bhk crt plan	
	37	26-07-2022	Gajendran residence	planning	
	38	27-07-2022	Gajendran residence	planning	
	39	28-07-2022	Gajendran residence	planning	

40	29-07-2022	Gajendran residence	planning
41	30-07-2022	Gajendran residence	planning
31-07-2022			
Sunday			
42	01-08-2022	IIFL , Madurai	model
43	02-08-2022	IIFL , Madurai	model
44	03-08-2022	IIFL , Madurai	model
45	04-08-2022	IIFL , Madurai	model
46	05-08-2022	Gajendran residence	planning
47	06-08-2022	IIFL , Madurai	model
07-08-2022			
Sunday			
48	08-08-2022	Gajendran residence	planning
49	09-08-2022	Gajendran residence	planning
50	10-08-2022	Gajendran residence	planning
11-08-2022			
51	11-08-2022	Gajendran residence , IIFL	planning , 2bhk model crt
52	12-08-2022	IIFL , Madurai	model
13-08-2022			
Saturday			
14-08-2022			
Sunday			
15-08-2022			
holiday			
53	16-08-2022	Gajendran residence , IIFL	planning , 2bhk model crt
54	17-08-2022	Gajendran residence , IIFL	planning , 2bhk model crt
55	18-08-2022	Gajendran residence , IIFL	planning , 2bhk model crt
56	19-08-2022	mivi , hyderabad	image collection
57	20-08-2022	mivi , hyderabad	image collection
21-08-2022			
Sunday			
58	22-08-2022	mivi , hyderabad	photoshop render
59	23-08-2022	mivi , hyderabad	photoshop render
60	24-08-2022	TNHUB : mivi , hyderabad	render ,lumion video
61	25-08-2022	mivi , hyderabad	render
62	26-08-2022	mivi , hyderabad	photoshop render
63	27-08-2022	mivi , hyderabad	photoshop render
28-08-2022			
Sunday			
64	29-08-2022	mivi , hyderabad	photoshop render
30-08-2022			
leave			
31-08-2022			
holiday			
65	01-09-2022	TNUHDB	rendering
66	02-09-2022	Guidance bureau	interior
67	03-09-2022	Guidance bureau	interior
04-09-2022			
Sunday			
68	05-09-2022	Guidance bureau	interior
69	06-09-2022	Guidance bureau	interior
70	07-09-2022	Guidance bureau	interior
71	08-09-2022	Guidance bureau	interior
72	09-09-2022	thiruvittoyur depot	rendering
10-09-2022			
Saturday			
11-09-2022			
Sunday			
73	12-09-2022	mivi	lobby design
74	13-09-2022	mivi	lobby design
75	14-09-2022	mivi	lobby design
76	15-09-2022	Gajendran residence	plan
77	16-09-2022	Gajendran residence	plan
78	17-09-2022	mivi	lobby design
18-09-2022			
Sunday			
80	19-09-2022	mivi	lobby design
81	20-09-2022	mivi	lobby design
82	21-09-2022	mivi	elevation
83	22-09-2022	cybage	plan rendered
84	23-09-2022	mivi	elevation
85	24-09-2022	mivi	elevation
25-09-2022			
Sunday			
86	26-09-2022	mivi	elevation
87	27-09-2022	mivi	elevation
88	28-09-2022	mivi	elevation
89	29-09-2022	mivi	elevation
90	30-09-2022	mivi	elevation render

BONAFIDE



SATHYABAMA

INSTITUTE OF SCIENCE AND TECHNOLOGY

(DEEMED TO BE UNIVERSITY)

Accredited "A" Grade by NAAC | 12B Status by UGC | Approved by AICTE

www.sathyabama.ac.in

Date: 23 May 2022

To whomsoever it may concern

As a part of the Academic requirement and the regulations of Sathyabama Institute of Science and Technology and the Council of Architecture, our student **SHANJAY. M (39210082)** is required to undergo professional training from the month of June 2022, for a minimum span of 90 working days in his VII semester. The training has to be done under a senior registered architect with a minimum of 5 years of professional experience.

The student will have to submit a documentation report (supported with copies of work done by his , duly attested by the architect) of all the drawings and site related activities undertaken under the supervision of Principal architect at the end of training period to the institution. It is requested that **SHANJAY. M (39210082)** may be given an opportunity to undergo training in your Architectural firm.

Kindly send an appointment letter to the undersigned stating that the student has been selected as a trainee in your esteemed office.

Thanking you

Dr. Devyani Gangopadhyay

Dean, School of Building and Environment

CONSOLIDATED CERTIFICATE

Founder:

C. R. Narayana Rao
B.E., F.I.E., M.A.E., M.Cons.E., F.I.V.

Managing Directors:

Dr. C. N. Srinivasan
B.Tech., (Hons.), M.S. (ILL.), Ph.D., M.Am. Soc.C.E.,
F.I.E., F.I.V., Chartered Engineer-Regd. Architect

C. N. Raghavendran
B.Arch. (Hons.), M.Arch. (CALIF.), F.I.I.A.,
Intl. Assoc. A.I.A. **September 30, 2022**

C. R. NARAYANA RAO (CONSULTANTS) PRIVATE LIMITED



C R NARAYANA RAO

CIN: U01212TN1975PTC008890

Registered Office: No. 10, Karpagambal Nagar, Mylapore, Chennai - 600 004, India.
T: +91-44-43441100 F: +91-44-24991318 E: crn@crn.co.in W: www.crn.co.in

The Director,

School of Architecture

Sathyabama University,

Rajiv Gandhi Salai, Chemmanchery

Chennai

Dear Sir/Mam,

This is to certify that **Mr. SHANJAY M** (39210082) B.Arch., 4th Year, VII Semester, student of the SATHYABAMA UNIVERSITY, has successfully completed his Practical Training in our Organization from June 2022 to September 2022.

During his tenure, he was involved in the following projects:

Kals liquor, Chennai
IIFL, Madurai
SE residence, Chennai
Gaiendran residence, Chennai
Guidance bureau, Chennai
Mivi, Hyderabad
TNUHDB, Chennai
Thiruvittayur depot, Chennai

Thanking you,

Yours faithfully,

For m/s.C.R.Narayana Rao (consultants) Private Limited

Authorised signatory

TABLE OF CONTENTS

CHAPTER NO	TITLE	PAGE NO
1.1	ABOUT THE FIRM	1
1.2	PROJECT 1- KALS LIQUOR OFFICE	3 - 6
1.3	PROJECT 2- MR.SRINIVASA RAO RESIDENCE	7 - 10
1.4	PROJECT 3- MR GAJENDRAN RESIDENCE	11 - 18
1.5	PROJECT 4- TNUHDB	19
1.6	PROJECT 5- THIRUVOTTIYUR BUS DEPOT	20
1.7	PROJECT 6- GUIDANCE BUREAU	21
1.8	PROJECT 7- MIVI	22 - 30

1.1 ABOUT THE FIRM:

C. R. Narayana Rao is an ISO 9001-2008 certified firm of reputed architects and engineers based in Chennai. Founded in 1945, CRN has been a major player in designing the urban landscape in India and cities across the world.

We believe that our designs reflect the values and aspirations of its clients. We aim to exceed client expectations and create "a built environment" of lasting impact. We respect budgeted costs and time schedules.

We seek to achieve our goals by creating an office environment that facilitates creativity, teamwork, leadership, quality consciousness and continual improvement through innovation.

SHANJAY M

PORTFOLIO





KALS GROUP OFFICE




KALS GROUP OFFICE




KALS GROUP OFFICE

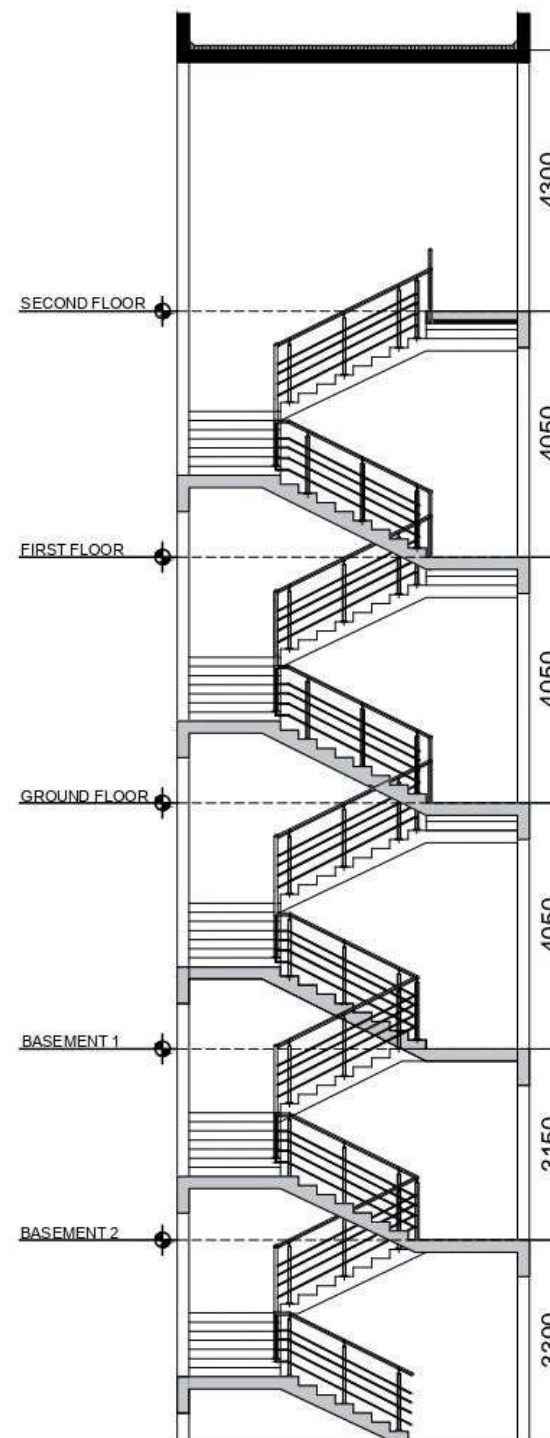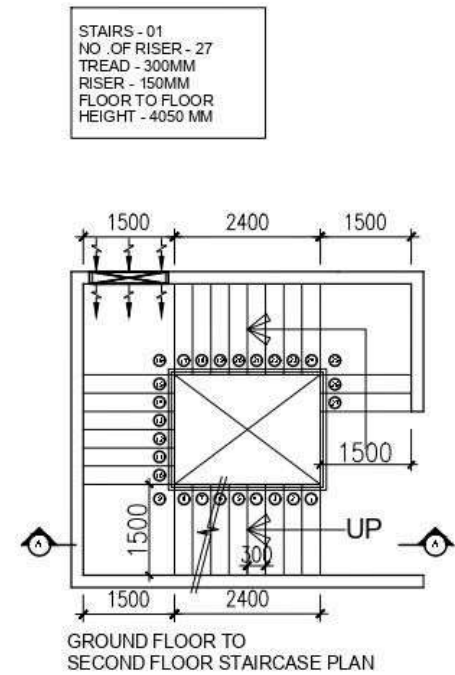

SECTION AA

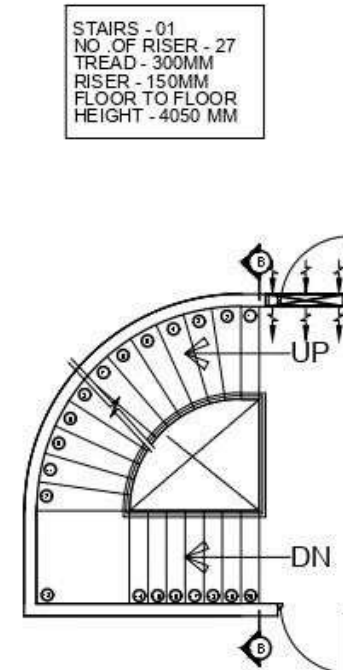

BASEMENT 1 TO
SECOND FLOOR STAIRCASE PLAN

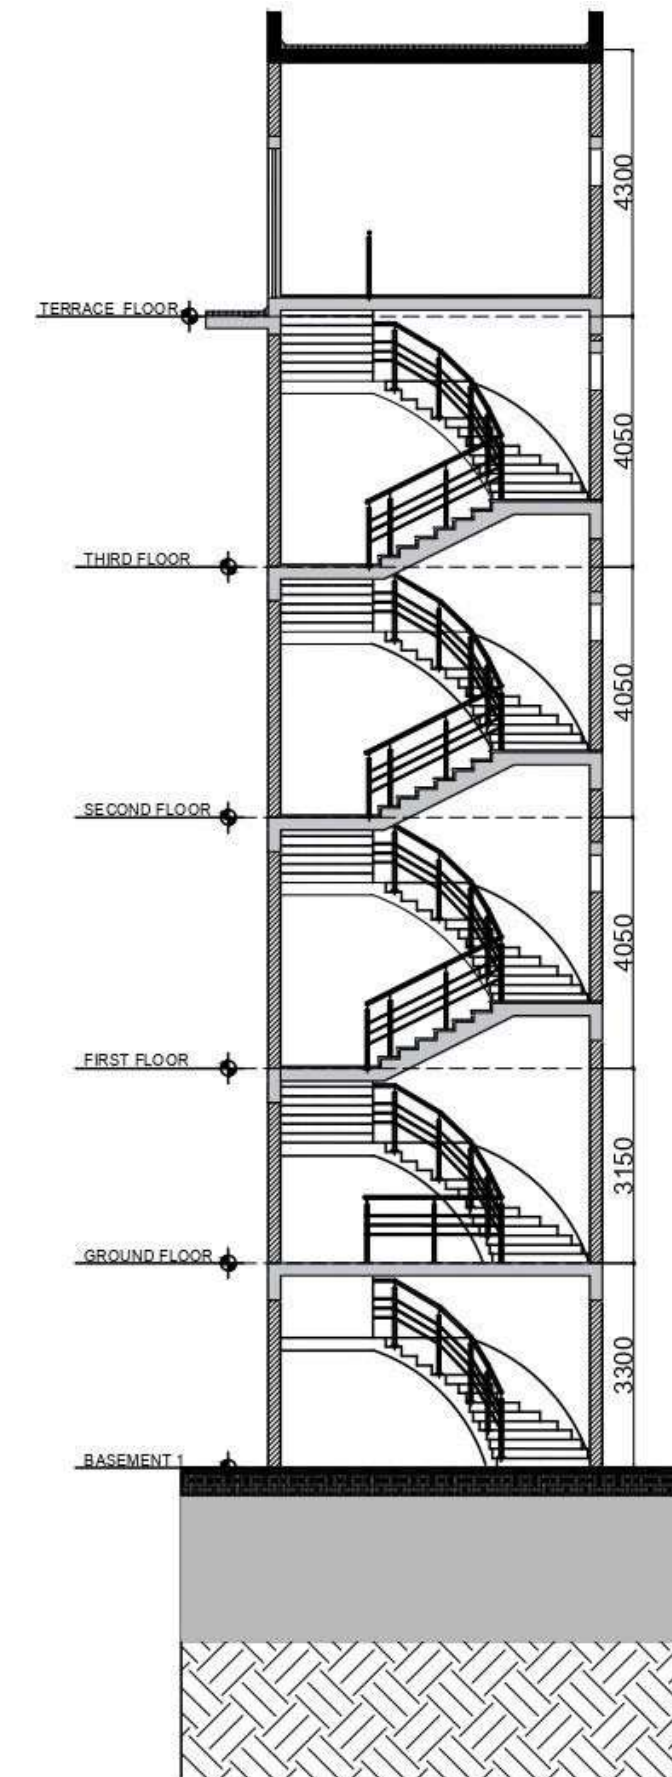

SECTION BB

PROJECT :

KALS OFFICE

DRAWING TITLE

STAIRCASE SECTION

DRAWING NO.

DRAWN BY

CHECKED BY

DATE

SCALE

3"=10"

GRAPHIC SCALE:



REV.	DESCRIPTION	DATE
S1	ISSUED FOR APPROVAL	30.07.22

AMENDMENT

TR


GJR

S1








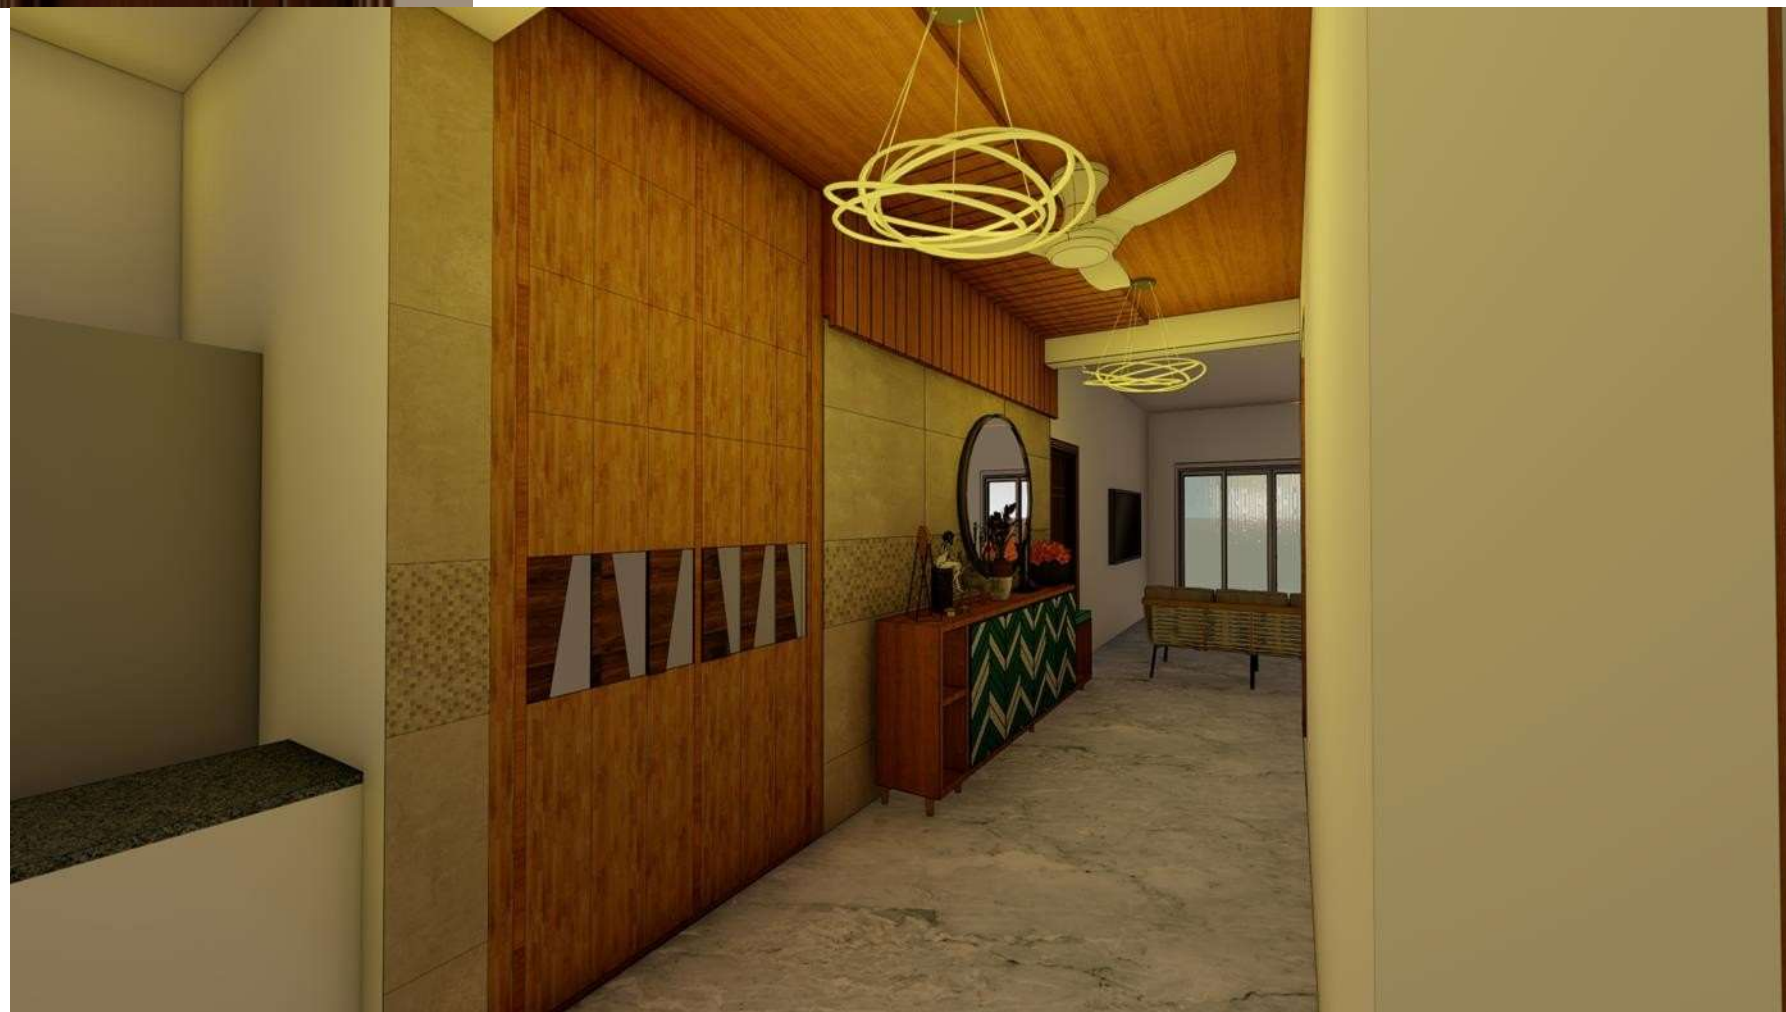

ROAD

ROAD

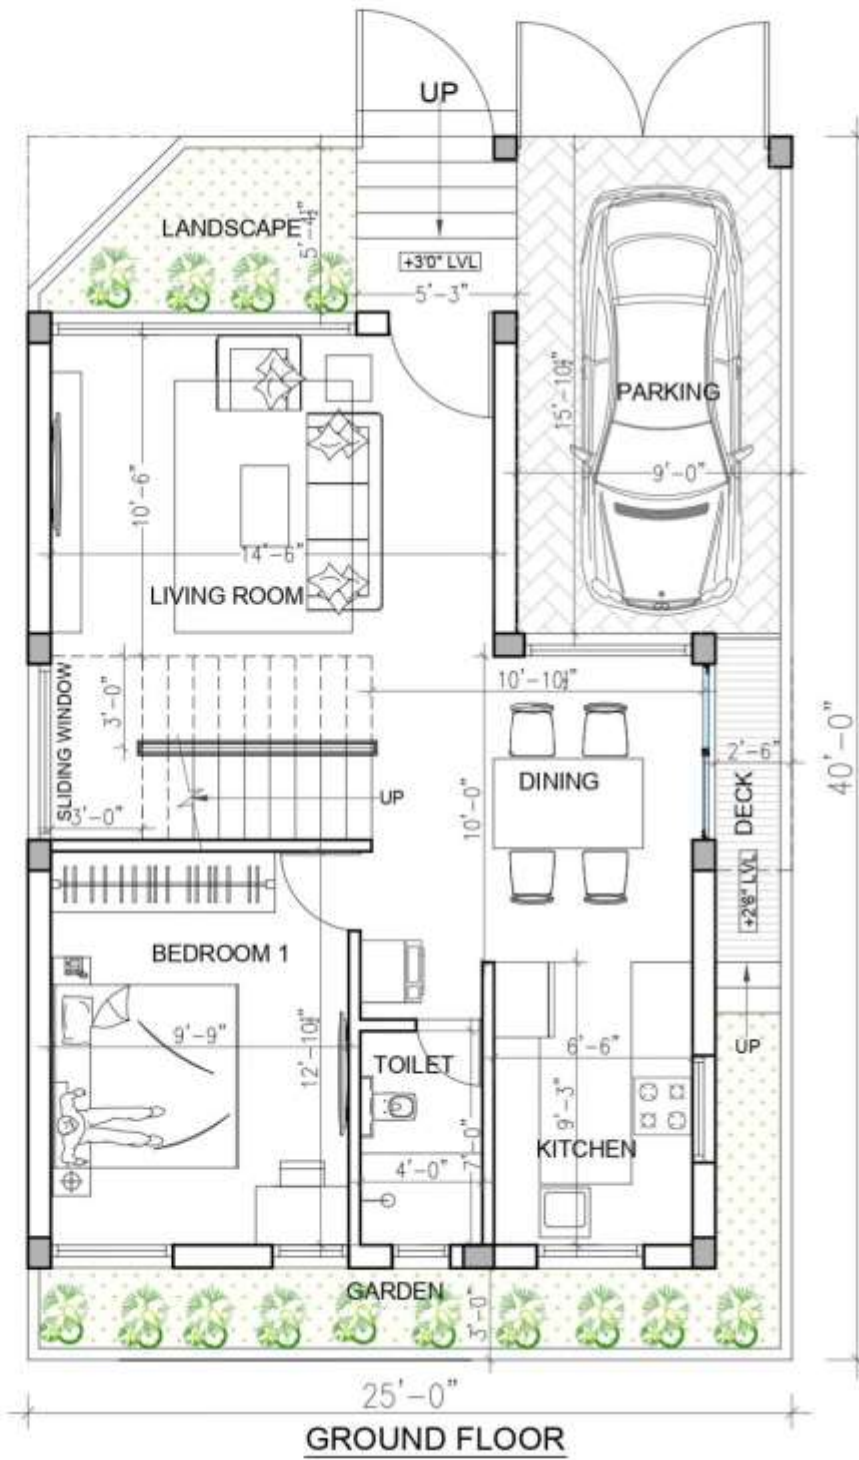

PLOT AREA : 988 SQ.FT	
DESCRIPTION	BUILT UP AREA (SQ.FT.)
GROUND FLOOR	811.00
FIRST FLOOR	811.00
SECOND FLOOR	811.00
TERRACE FLOOR	120.00
TOTAL AREA (INCLUDING PORCH & BALCONY AREA)	2553.00

PROJECT :

PROPOSED RESIDENCE FOR
MR.GAJENDRAN AT ANNA NAGAR.

REV.	DESCRIPTION	DATE
S1	ISSUED FOR APPROVAL	30.07.22
AMENDMENT		

DRAWING TITLE

GROUND & FIRST FLOOR PLAN

DRAWING NO.

DRAWN BY

CHECKED BY

DATE

SCALE

TR

GJR

29.07.22


3"=1'0"

GRAPHIC SCALE:





S1

THIS DRAWING IS THE PROPERTY OF CRN. NONE OF THE DIMENSIONS AND RELATED DOCUMENTS CAN BE REPRODUCED, COPIED, OR IN ANY MANNER, WITHOUT THE WRITTEN CONSENT OF CRN. THESE DRAWINGS SHALL BE USED ONLY FOR THE PURPOSES SPECIFIED IN THE CONTRACT. ANY OTHER USE OF THESE DRAWINGS WITHOUT THE WRITTEN CONSENT OF CRN IS STRICTLY PROHIBITED.

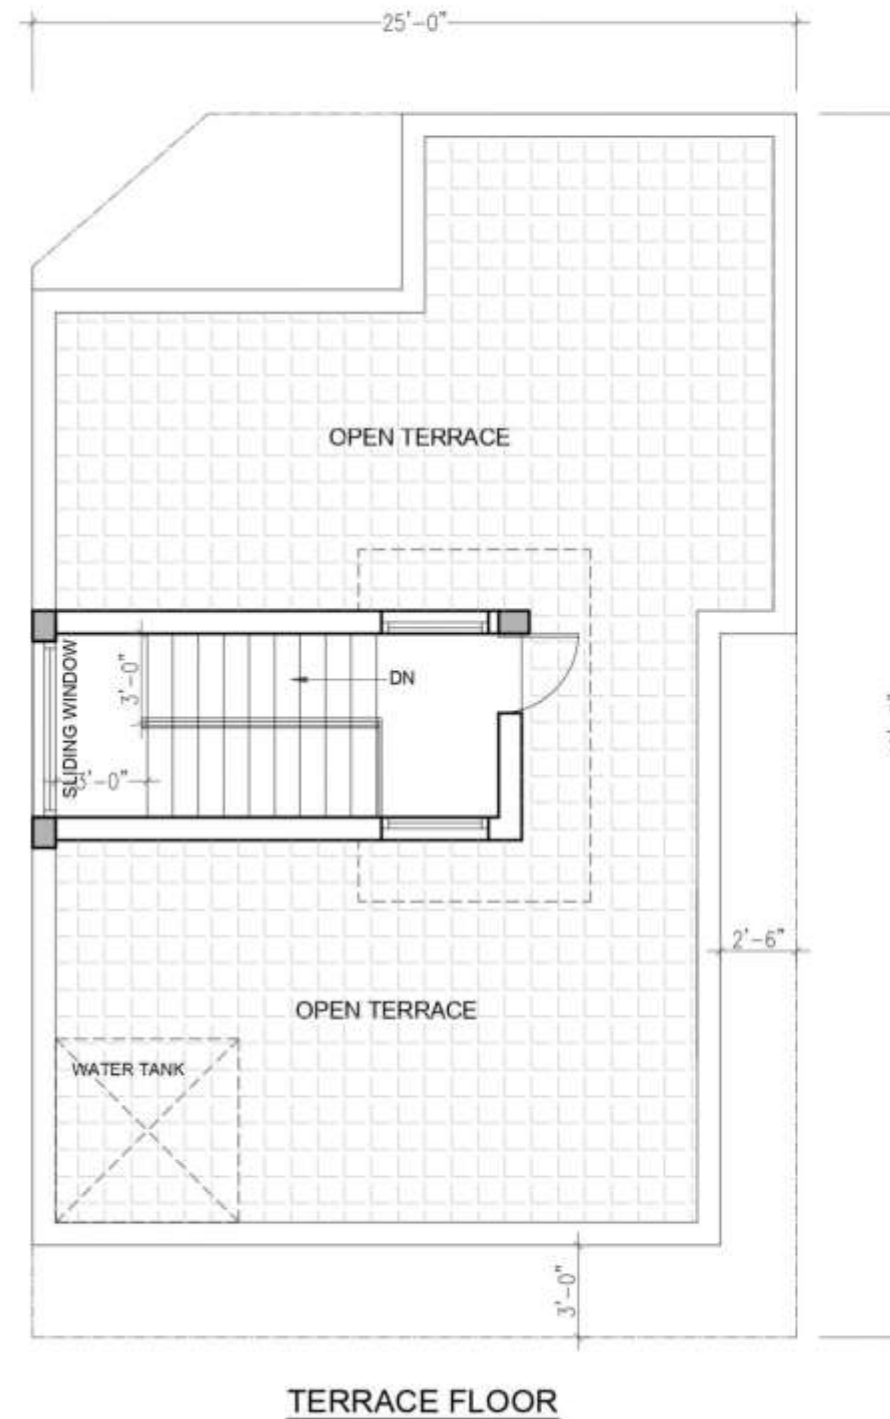

PROJECT :					DRAWING TITLE		SECOND & TERRACE FLOOR PLAN			
PROPOSED RESIDENCE FOR MR.GAJENDRAN AT ANNA NAGAR.						DRAWING NO.				
			51	ISSUED FOR APPROVAL	30.07.22	DRAWN BY		CHECKED BY	DATE	SCALE
			REV.	DESCRIPTION	DATE	TR		GJR	29.07.22	3"=1'0"
			AMENDMENT							

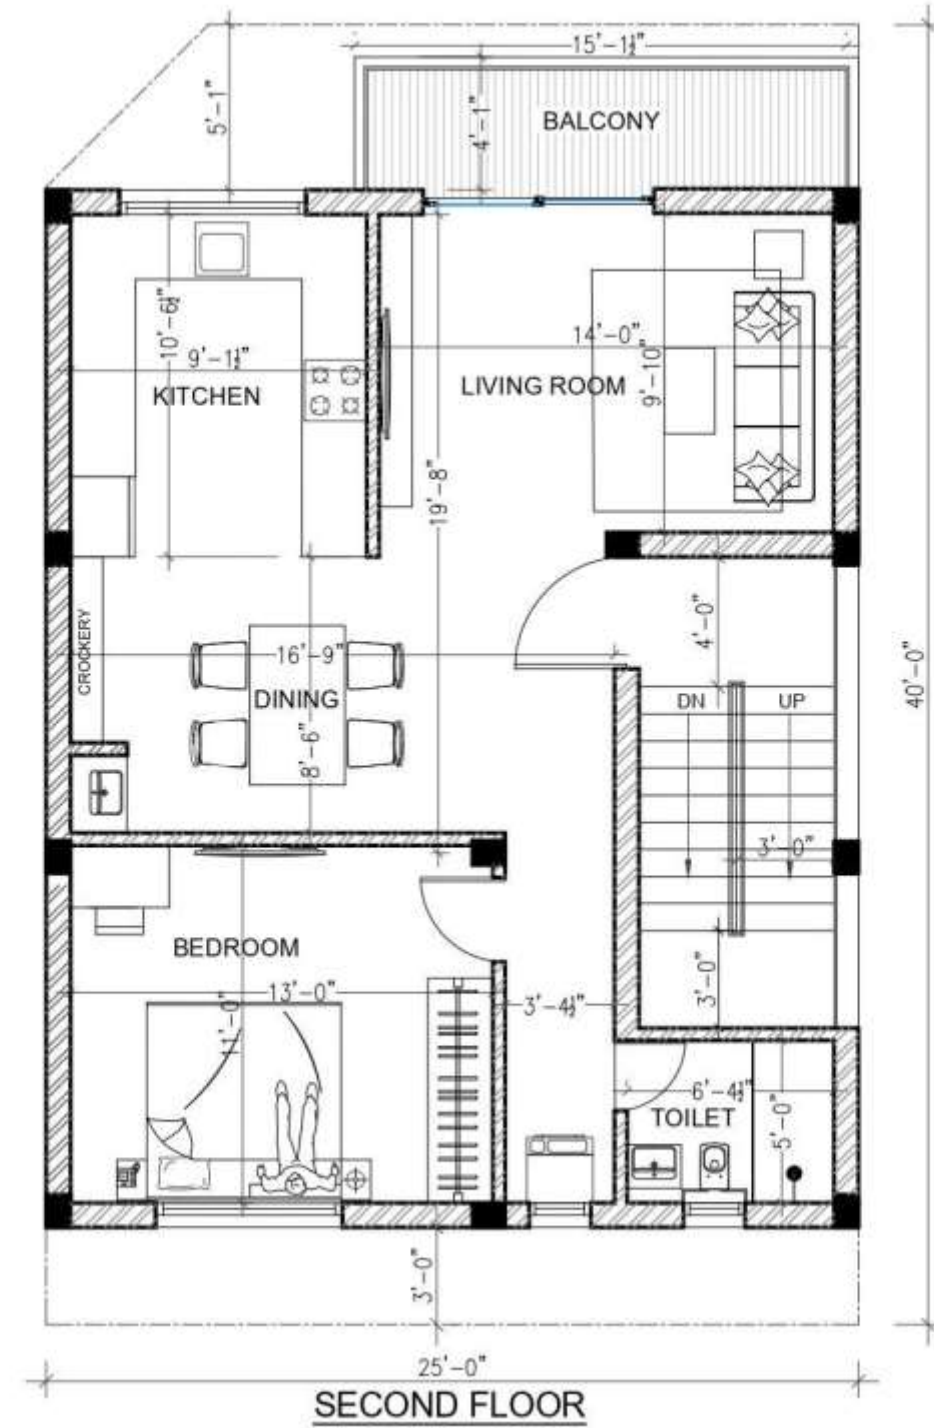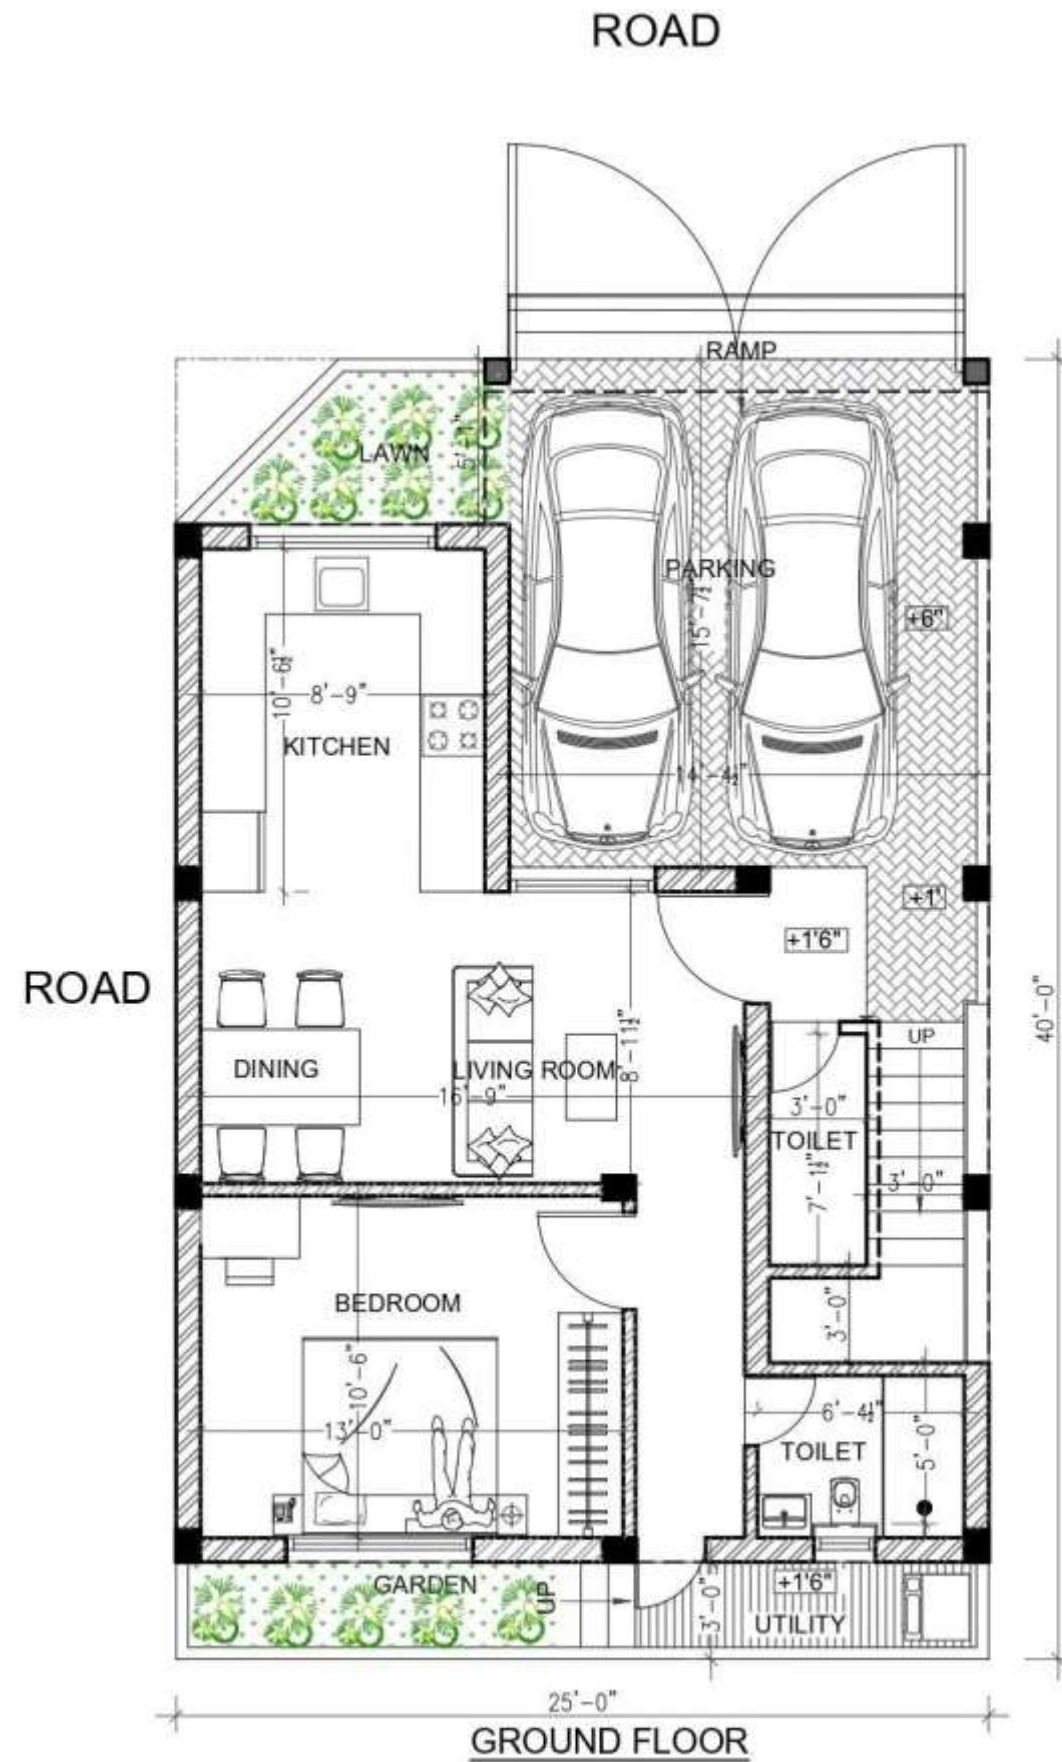

PROJECT :

PROPOSED RESIDENCE FOR
MR.GAJENDRAN AT ANNA NAGAR.

REV.	DESCRIPTION	DATE
S1	ISSUED FOR APPROVAL	30.07.22
AMENDMENT		

DRAWING TITLE

DRAWING NO.

DRAWN BY

TR

GROUND & FIRST FLOOR PLAN

CHECKED BY

GJR

DATE



SCALE

3"=10"

GRAPHIC SCALE:



S1

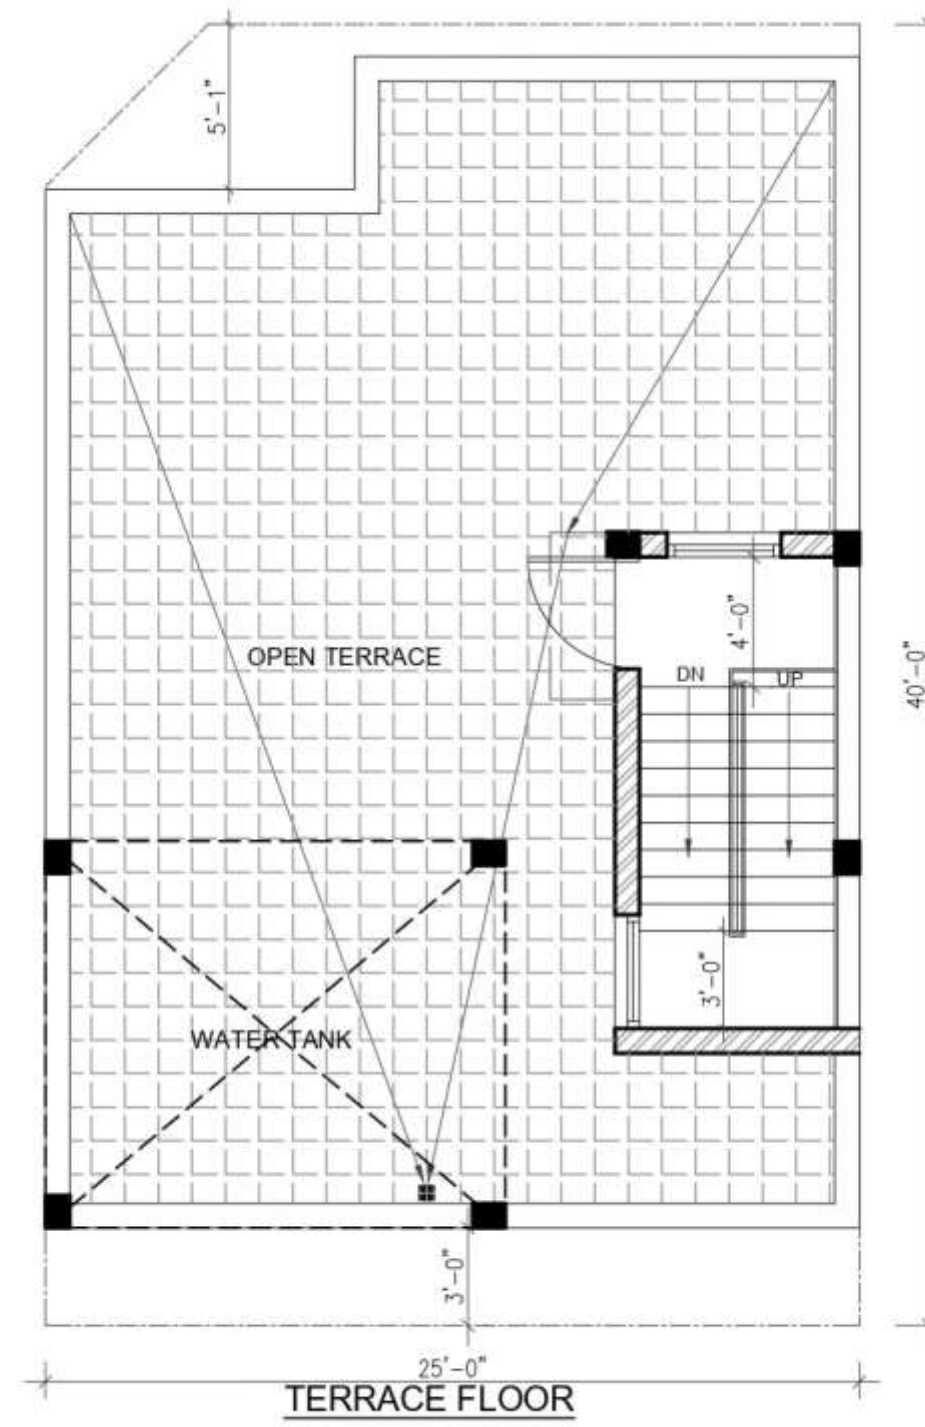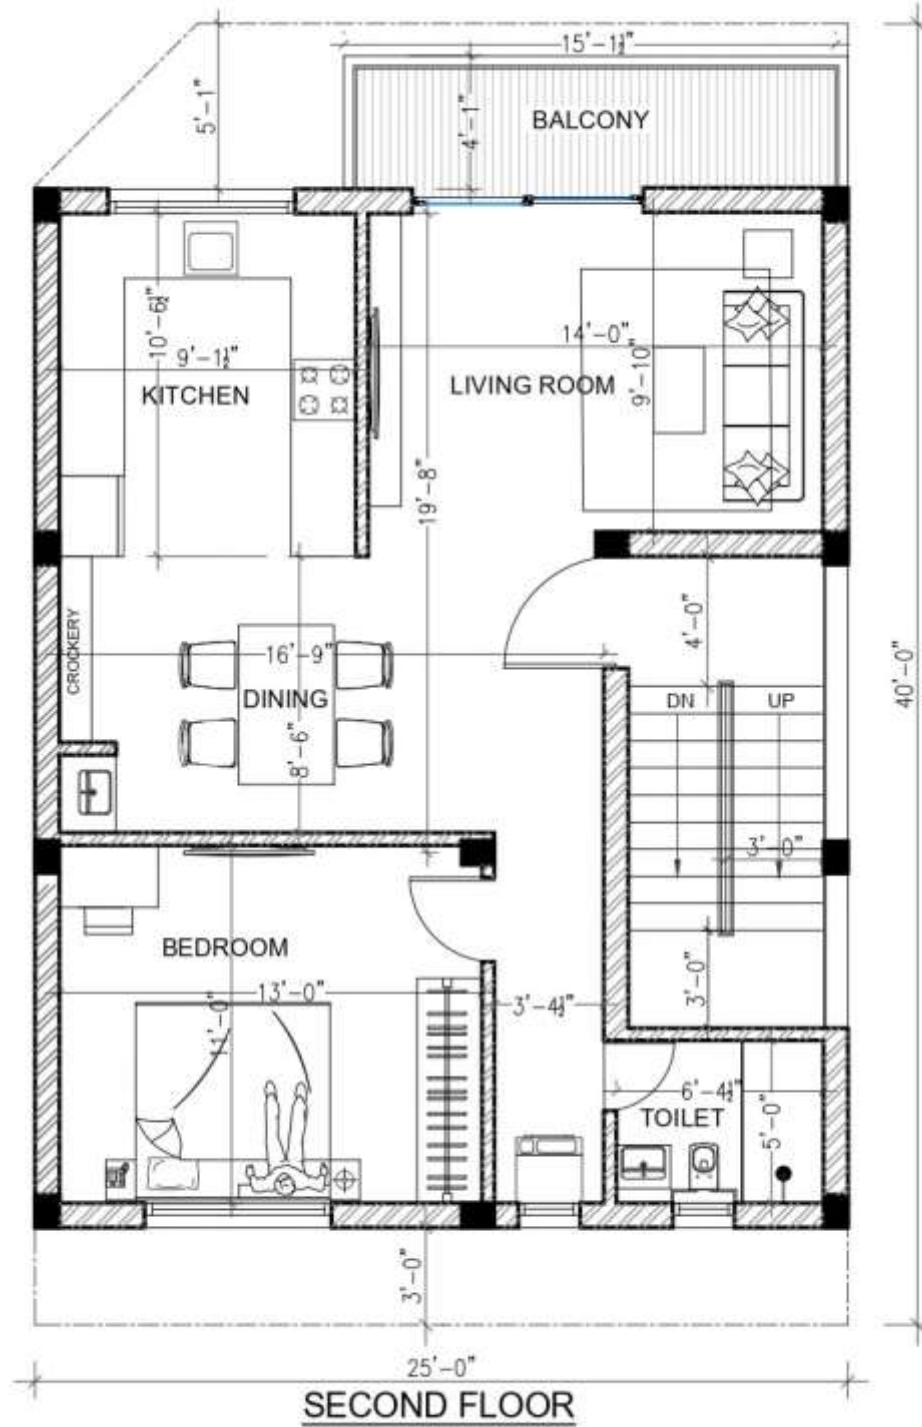

PROJECT :

PROPOSED RESIDENCE FOR
MR.GAJENDRAN AT ANNA NAGAR.

REV.	DESCRIPTION	DATE
S1	ISSUED FOR APPROVAL	30.07.22
AMENDMENT		

DRAWING TITLE SECOND & TERRACE FLOOR PLAN

DRAWING NO.

DRAWN BY

TR

CHECKED BY

GJR

DATE



SCALE

3"=10"

GRAPHIC SCALE:



S1

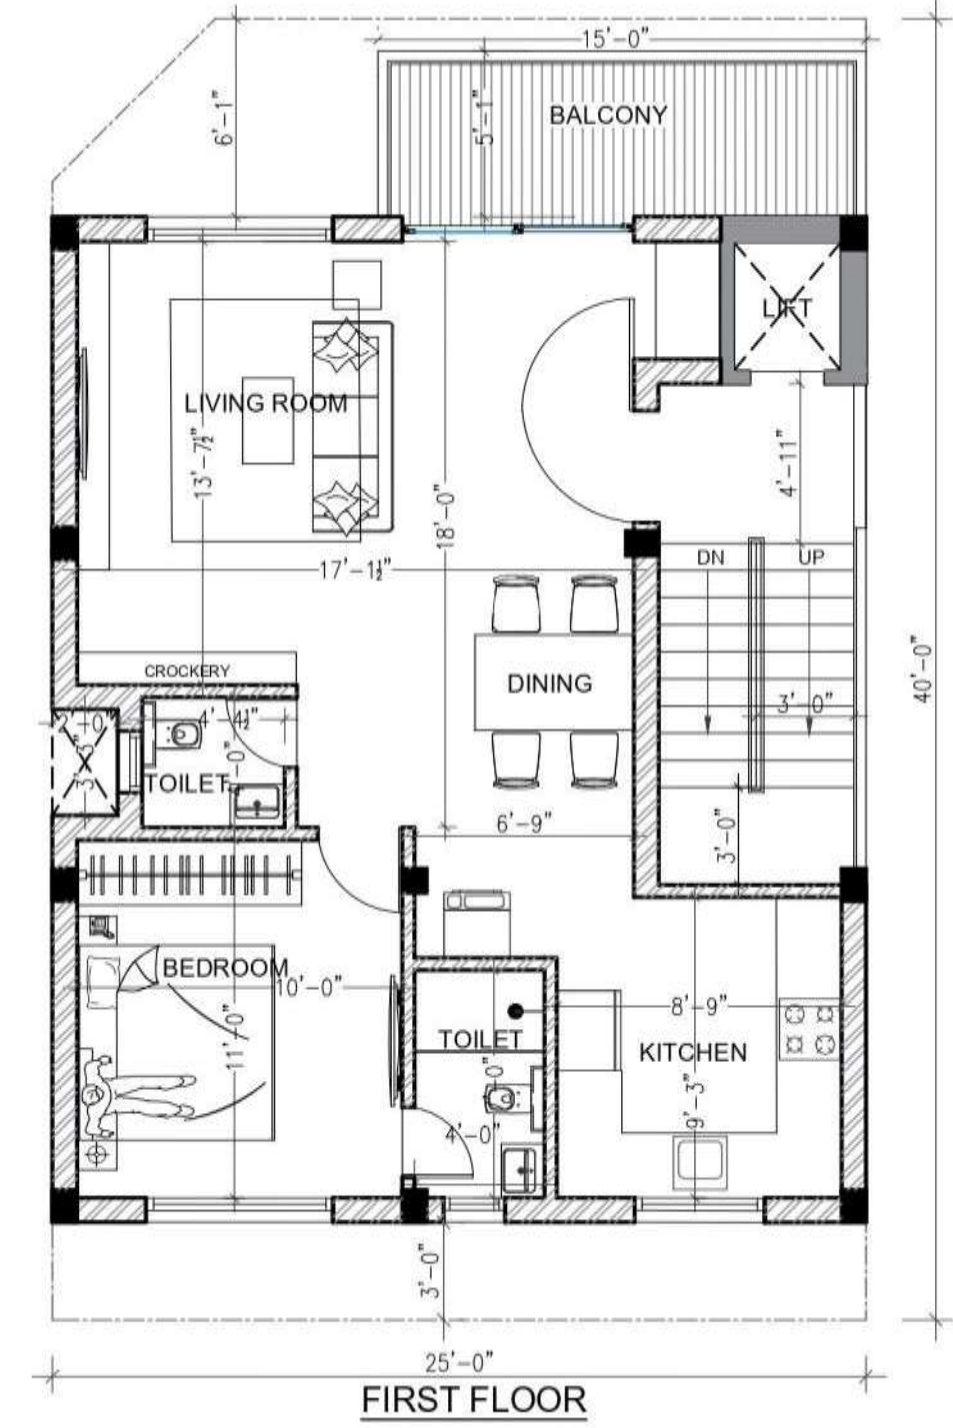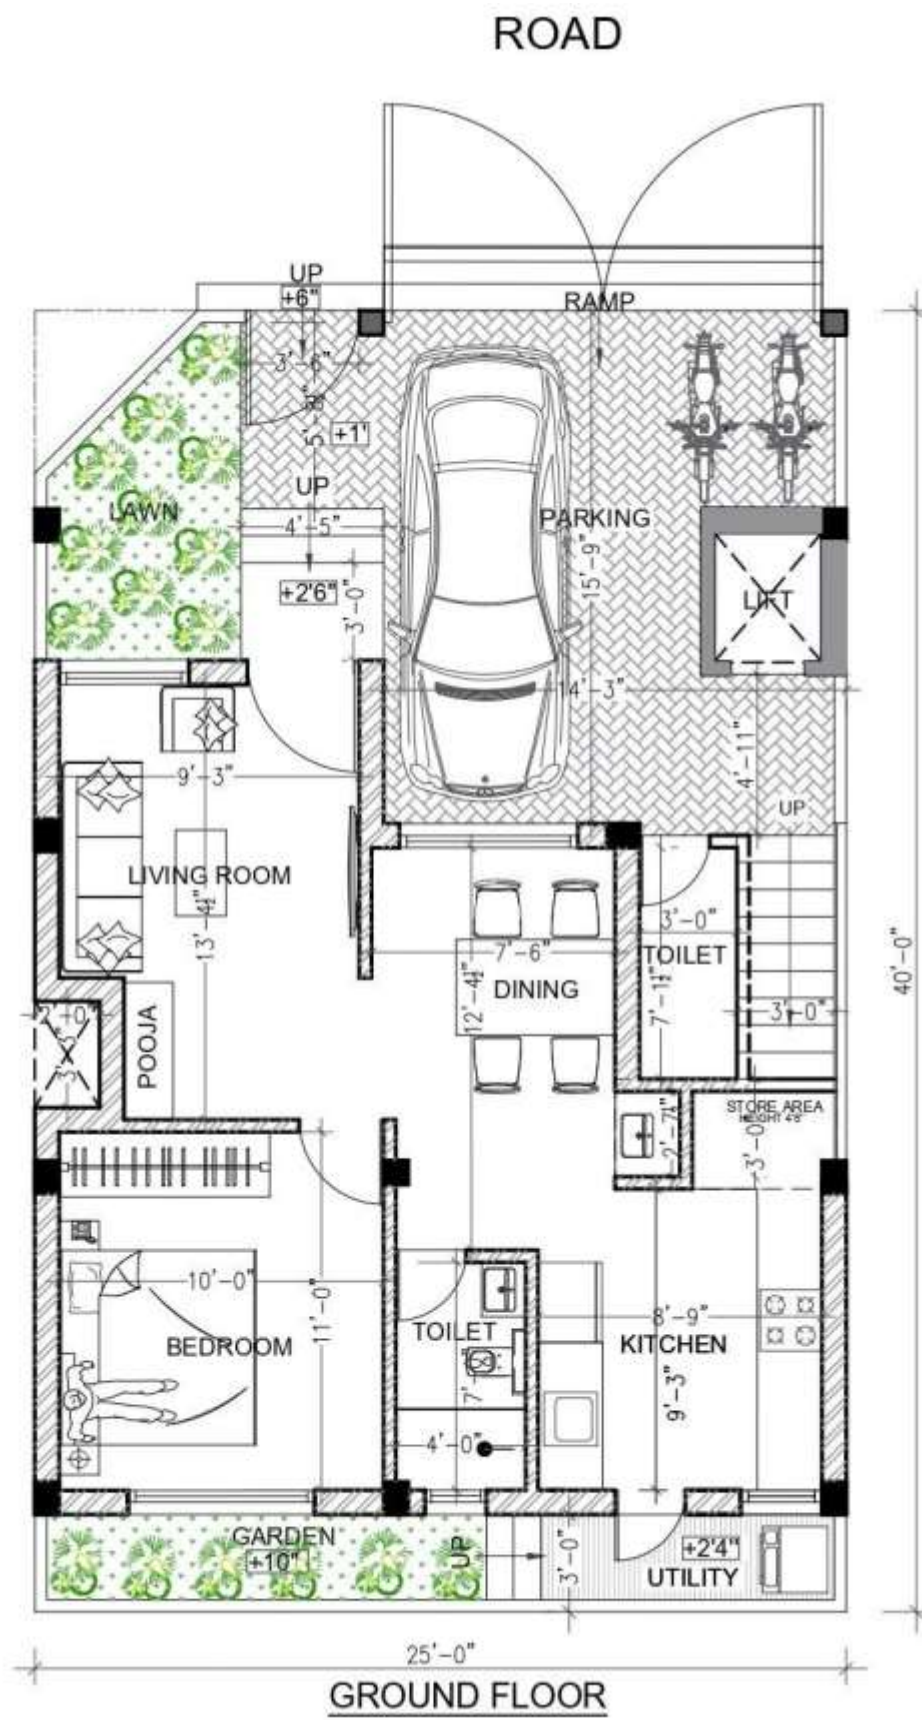

PROJECT :

PROPOSED RESIDENCE FOR
MR.GAJENDRAN AT ANNA NAGAR.

REV.	DESCRIPTION	DATE
S1	ISSUED FOR APPROVAL	30.07.22
AMENDMENT		

DRAWING TITLE	GROUND & FIRST FLOOR PLAN			
DRAWING NO.				
DRAWN BY	TR	CHECKED BY	GJR	DATE
SCALE				3"=10"

GRAPHIC SCALE:

0M 10M 30M

10M 30M

N



ARCHITECTURE: JAYATHIRU DESIGN & DRAWING PLANNING
CONSTRUCTION MANAGEMENT

CRN

C R KARAYANA SAI

W 10, KARAYAGAMBAL NAGAR,
MYLAPORE, CHENNAI-600 034

S1

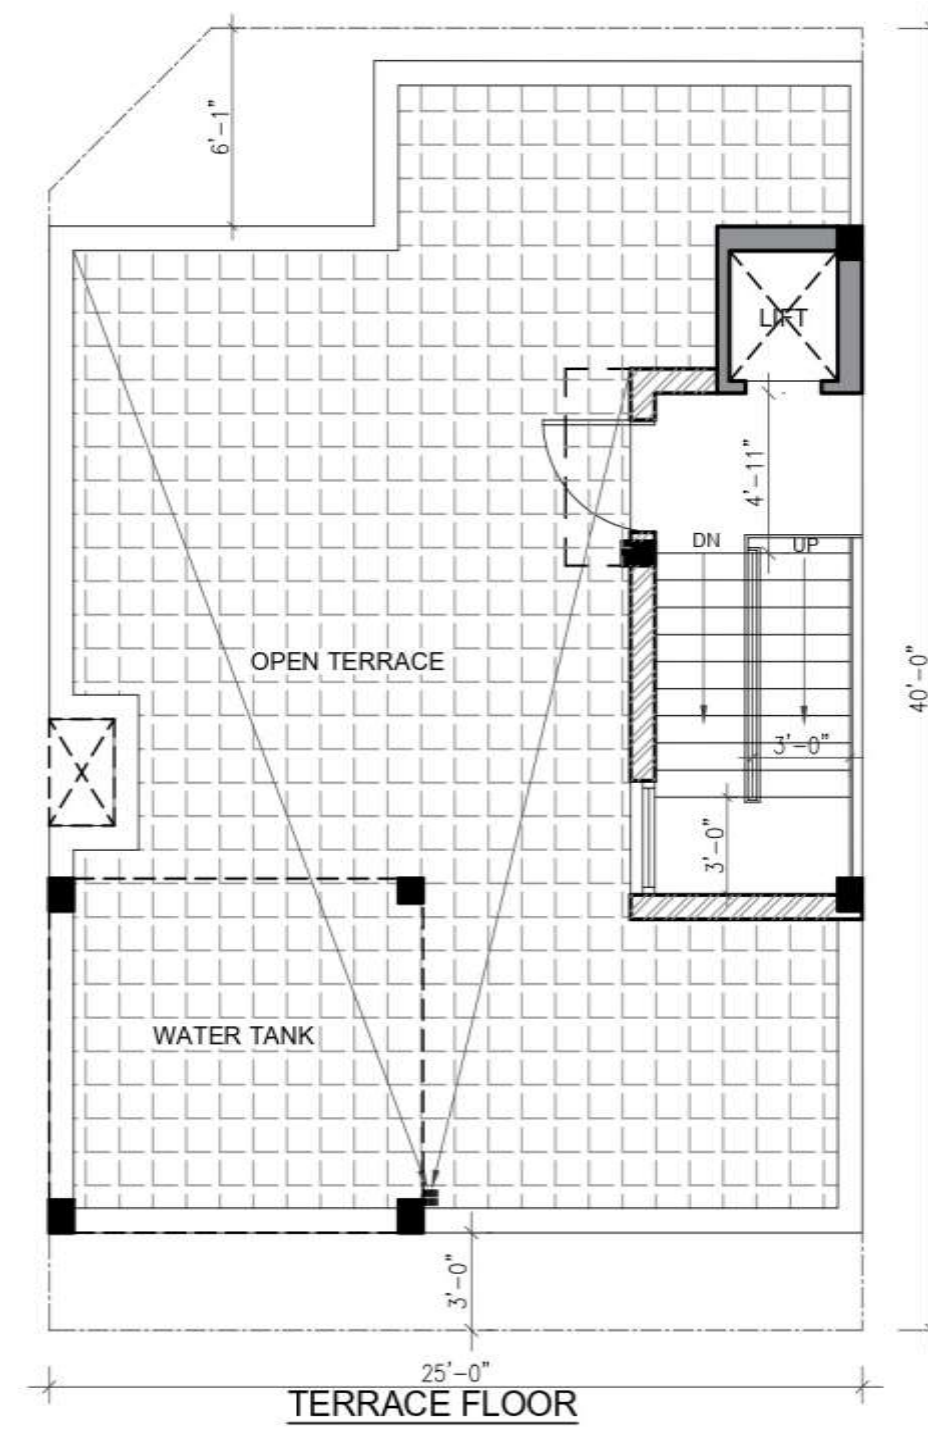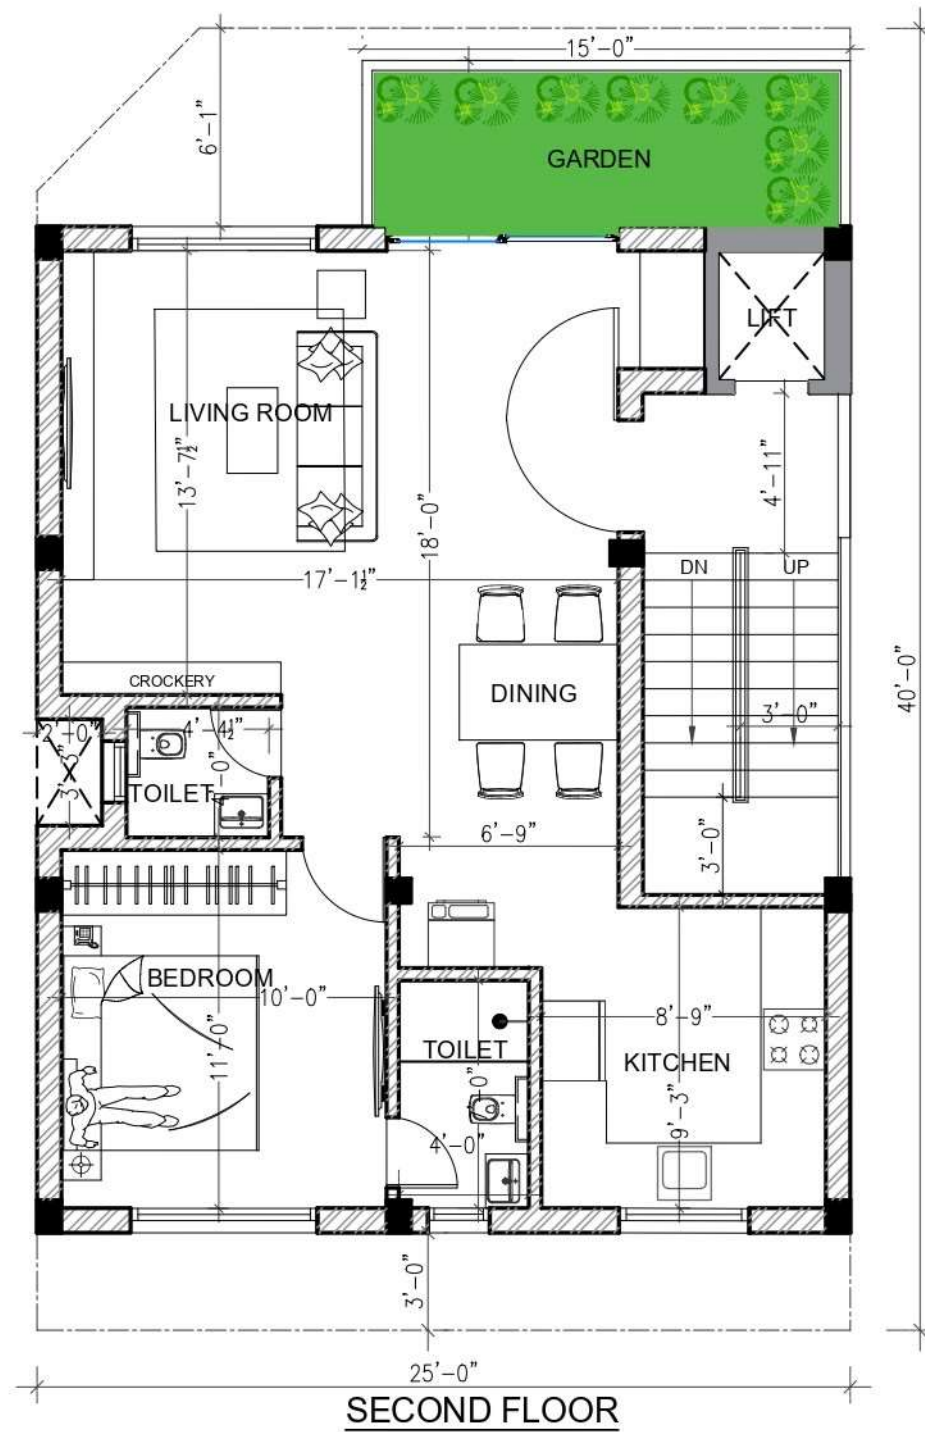

PROJECT :

PROPOSED RESIDENCE FOR
MR.GAJENDRAN AT ANNA NAGAR.

REV.	DESCRIPTION	DATE
S1	ISSUED FOR APPROVAL	30.07.22
AMENDMENT		

DRAWING TITLE SECOND & TERRACE FLOOR PLAN

DRAWING NO.

DRAWN BY

TR

CHECKED BY

GJR

DATE


SCALE

3"=10"

GRAPHIC SCALE:



S1

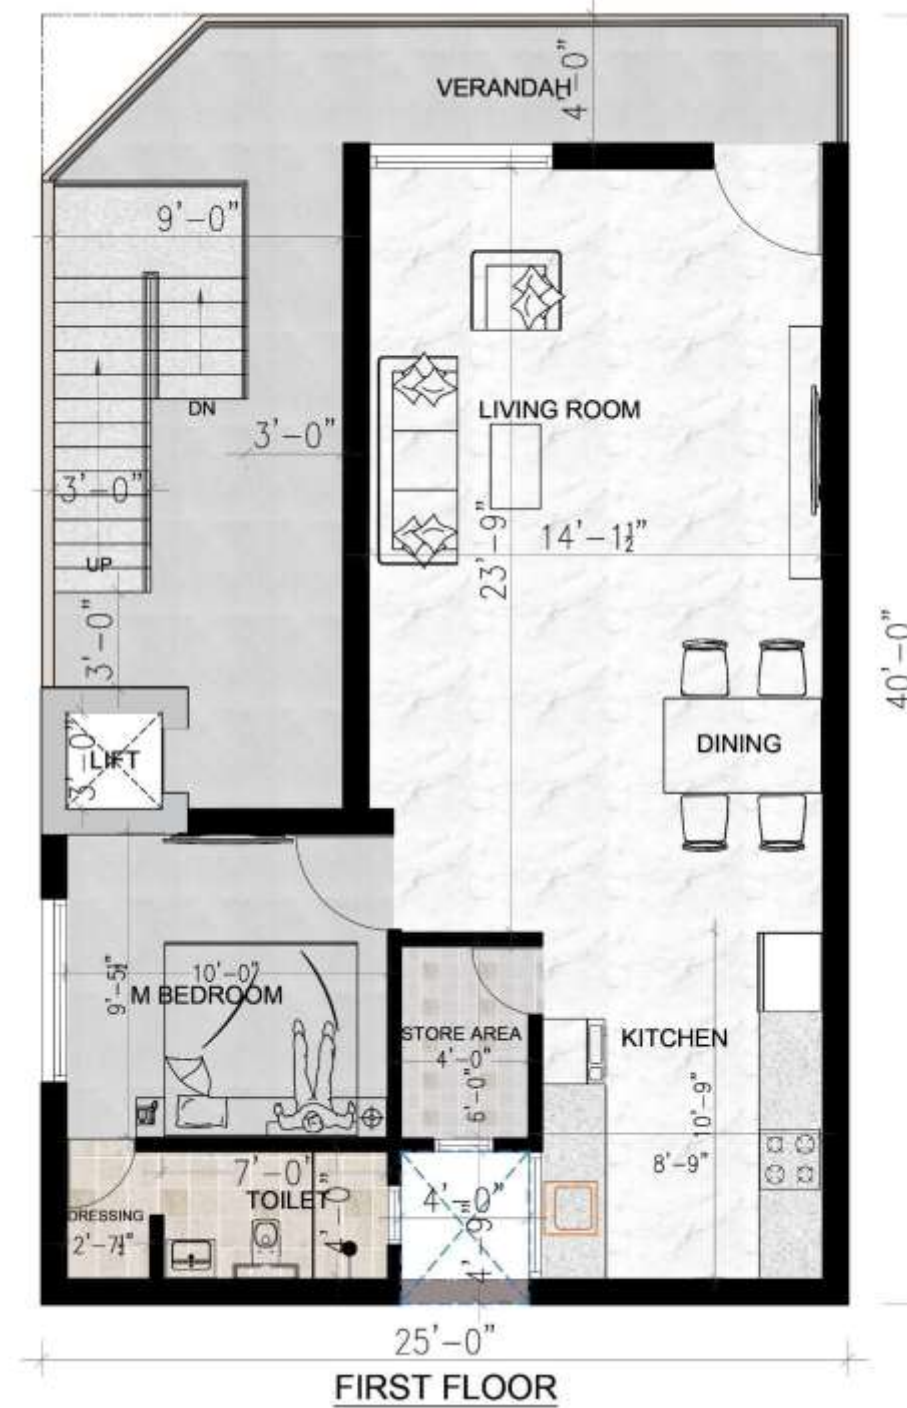

PROJECT :

PROPOSED RESIDENCE FOR
MR.GAJENDRAN AT ANNA NAGAR.

S1 ISSUED FOR APPROVAL 30.07.22
REV. DESCRIPTION DATE

AMENDMENT

DRAWING TITLE

GROUND & FIRST FLOOR PLAN

DRAWING NO.

DRAWN BY

CHECKED BY

DATE

SCALE

TR

GJR

3"=10"

GRAPHIC SCALE:

0M 10M 20M 30M 40M




ARCHITECTURE: JAYAKANNAN DESIGN & CONSTRUCTION
CONSTRUCTION MANAGEMENT
CRN
C R KARAYANNA SAI
#10, KARAYANNA SAI NAGAR,
MYLAPORE, CHENNAI-600 034

S1



SECOND FLOOR

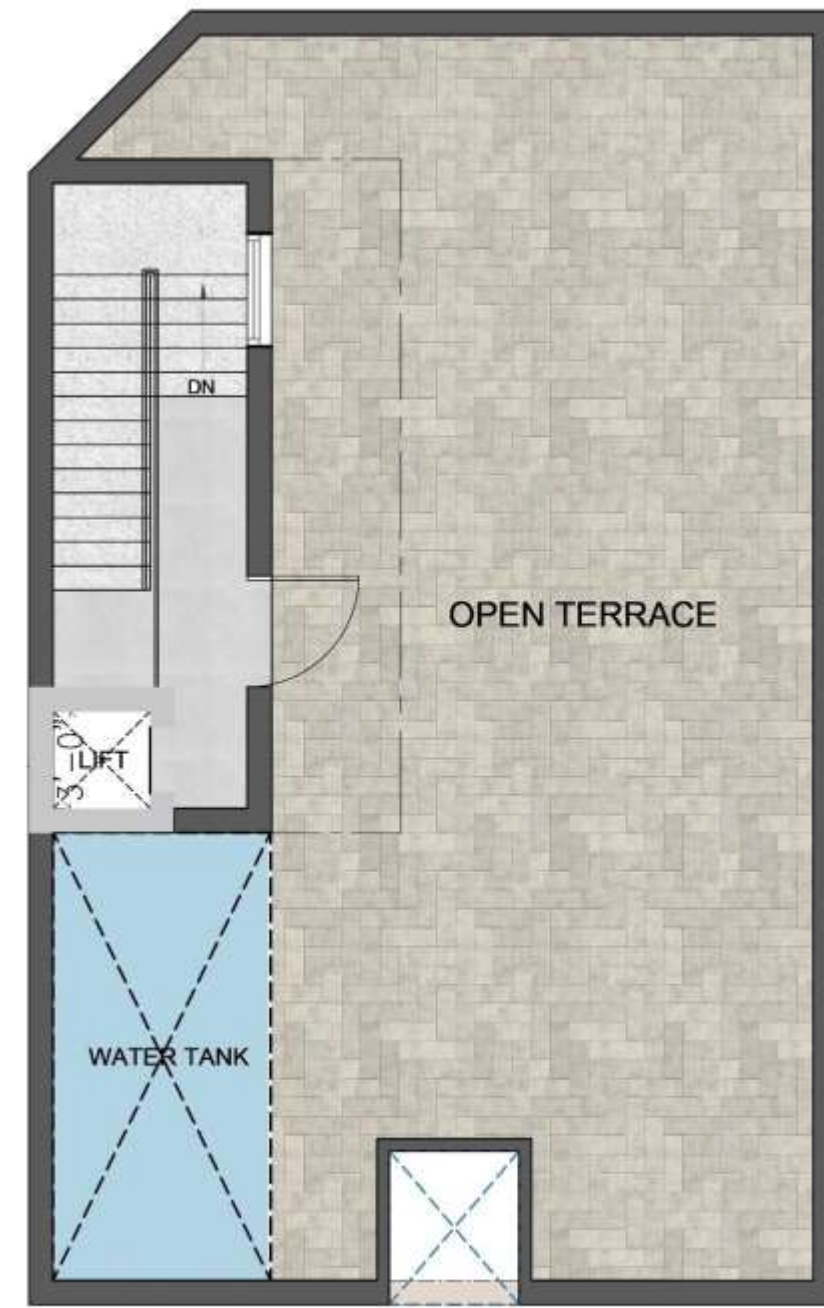

TERRACE FLOOR

PROJECT :

PROPOSED RESIDENCE FOR
MR.GAJENDRAN AT ANNA NAGAR.

REV.	DESCRIPTION	DATE
S1	ISSUED FOR APPROVAL	30.07.22

AMENDMENT

DRAWING TITLE SECOND & TERRACE FLOOR PLAN

DRAWING NO.

DRAWN BY

TR

CHECKED BY

GJR

DATE

SCALE

3"=10"

GRAPHIC SCALE:



ARCHITECTURE: JAYAKANNAN DESIGN & CONSTRUCTION
CONSTRUCTION MANAGEMENT
CRN
C R KARAYANNA SUDH
#10, KARAYANNA SUDH, NAGAR,
MYPALAY, CHENNAI-600 034

S1







THIRUVOTTIYUR BUS DEPOT





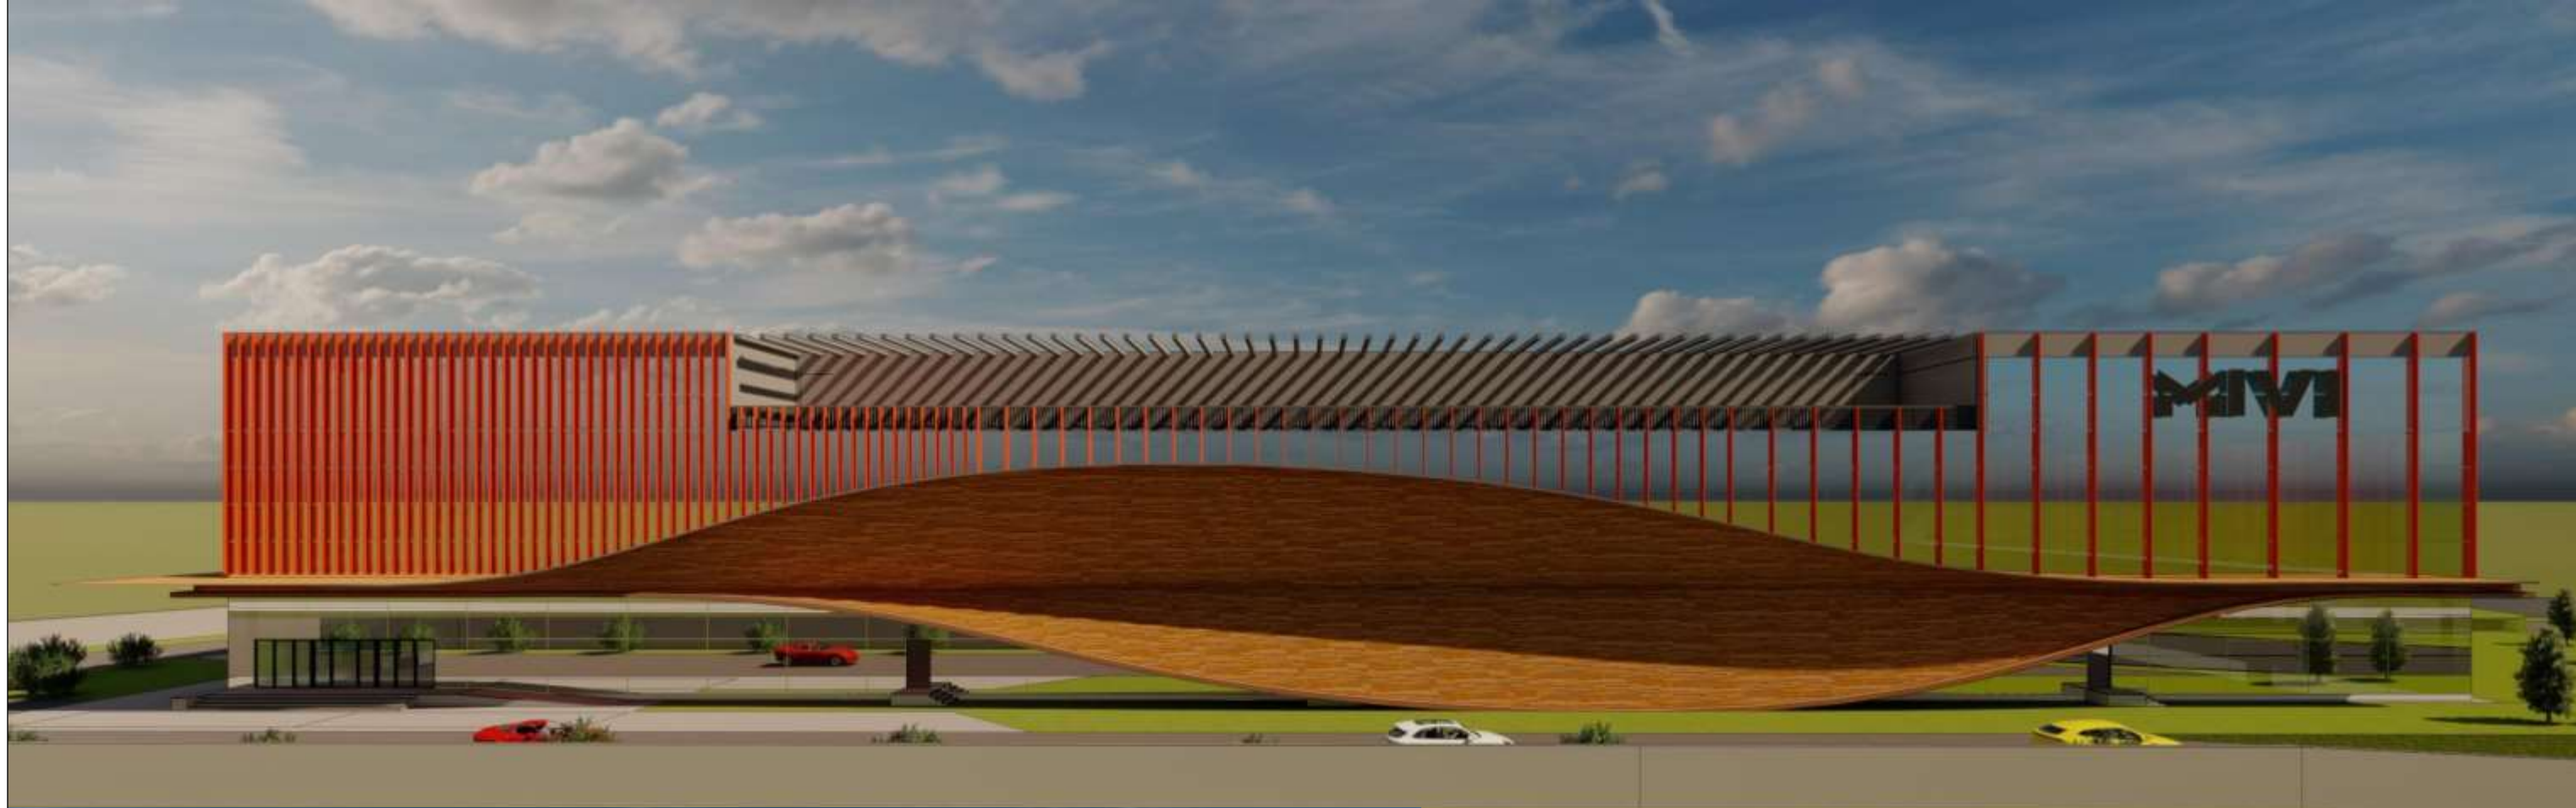




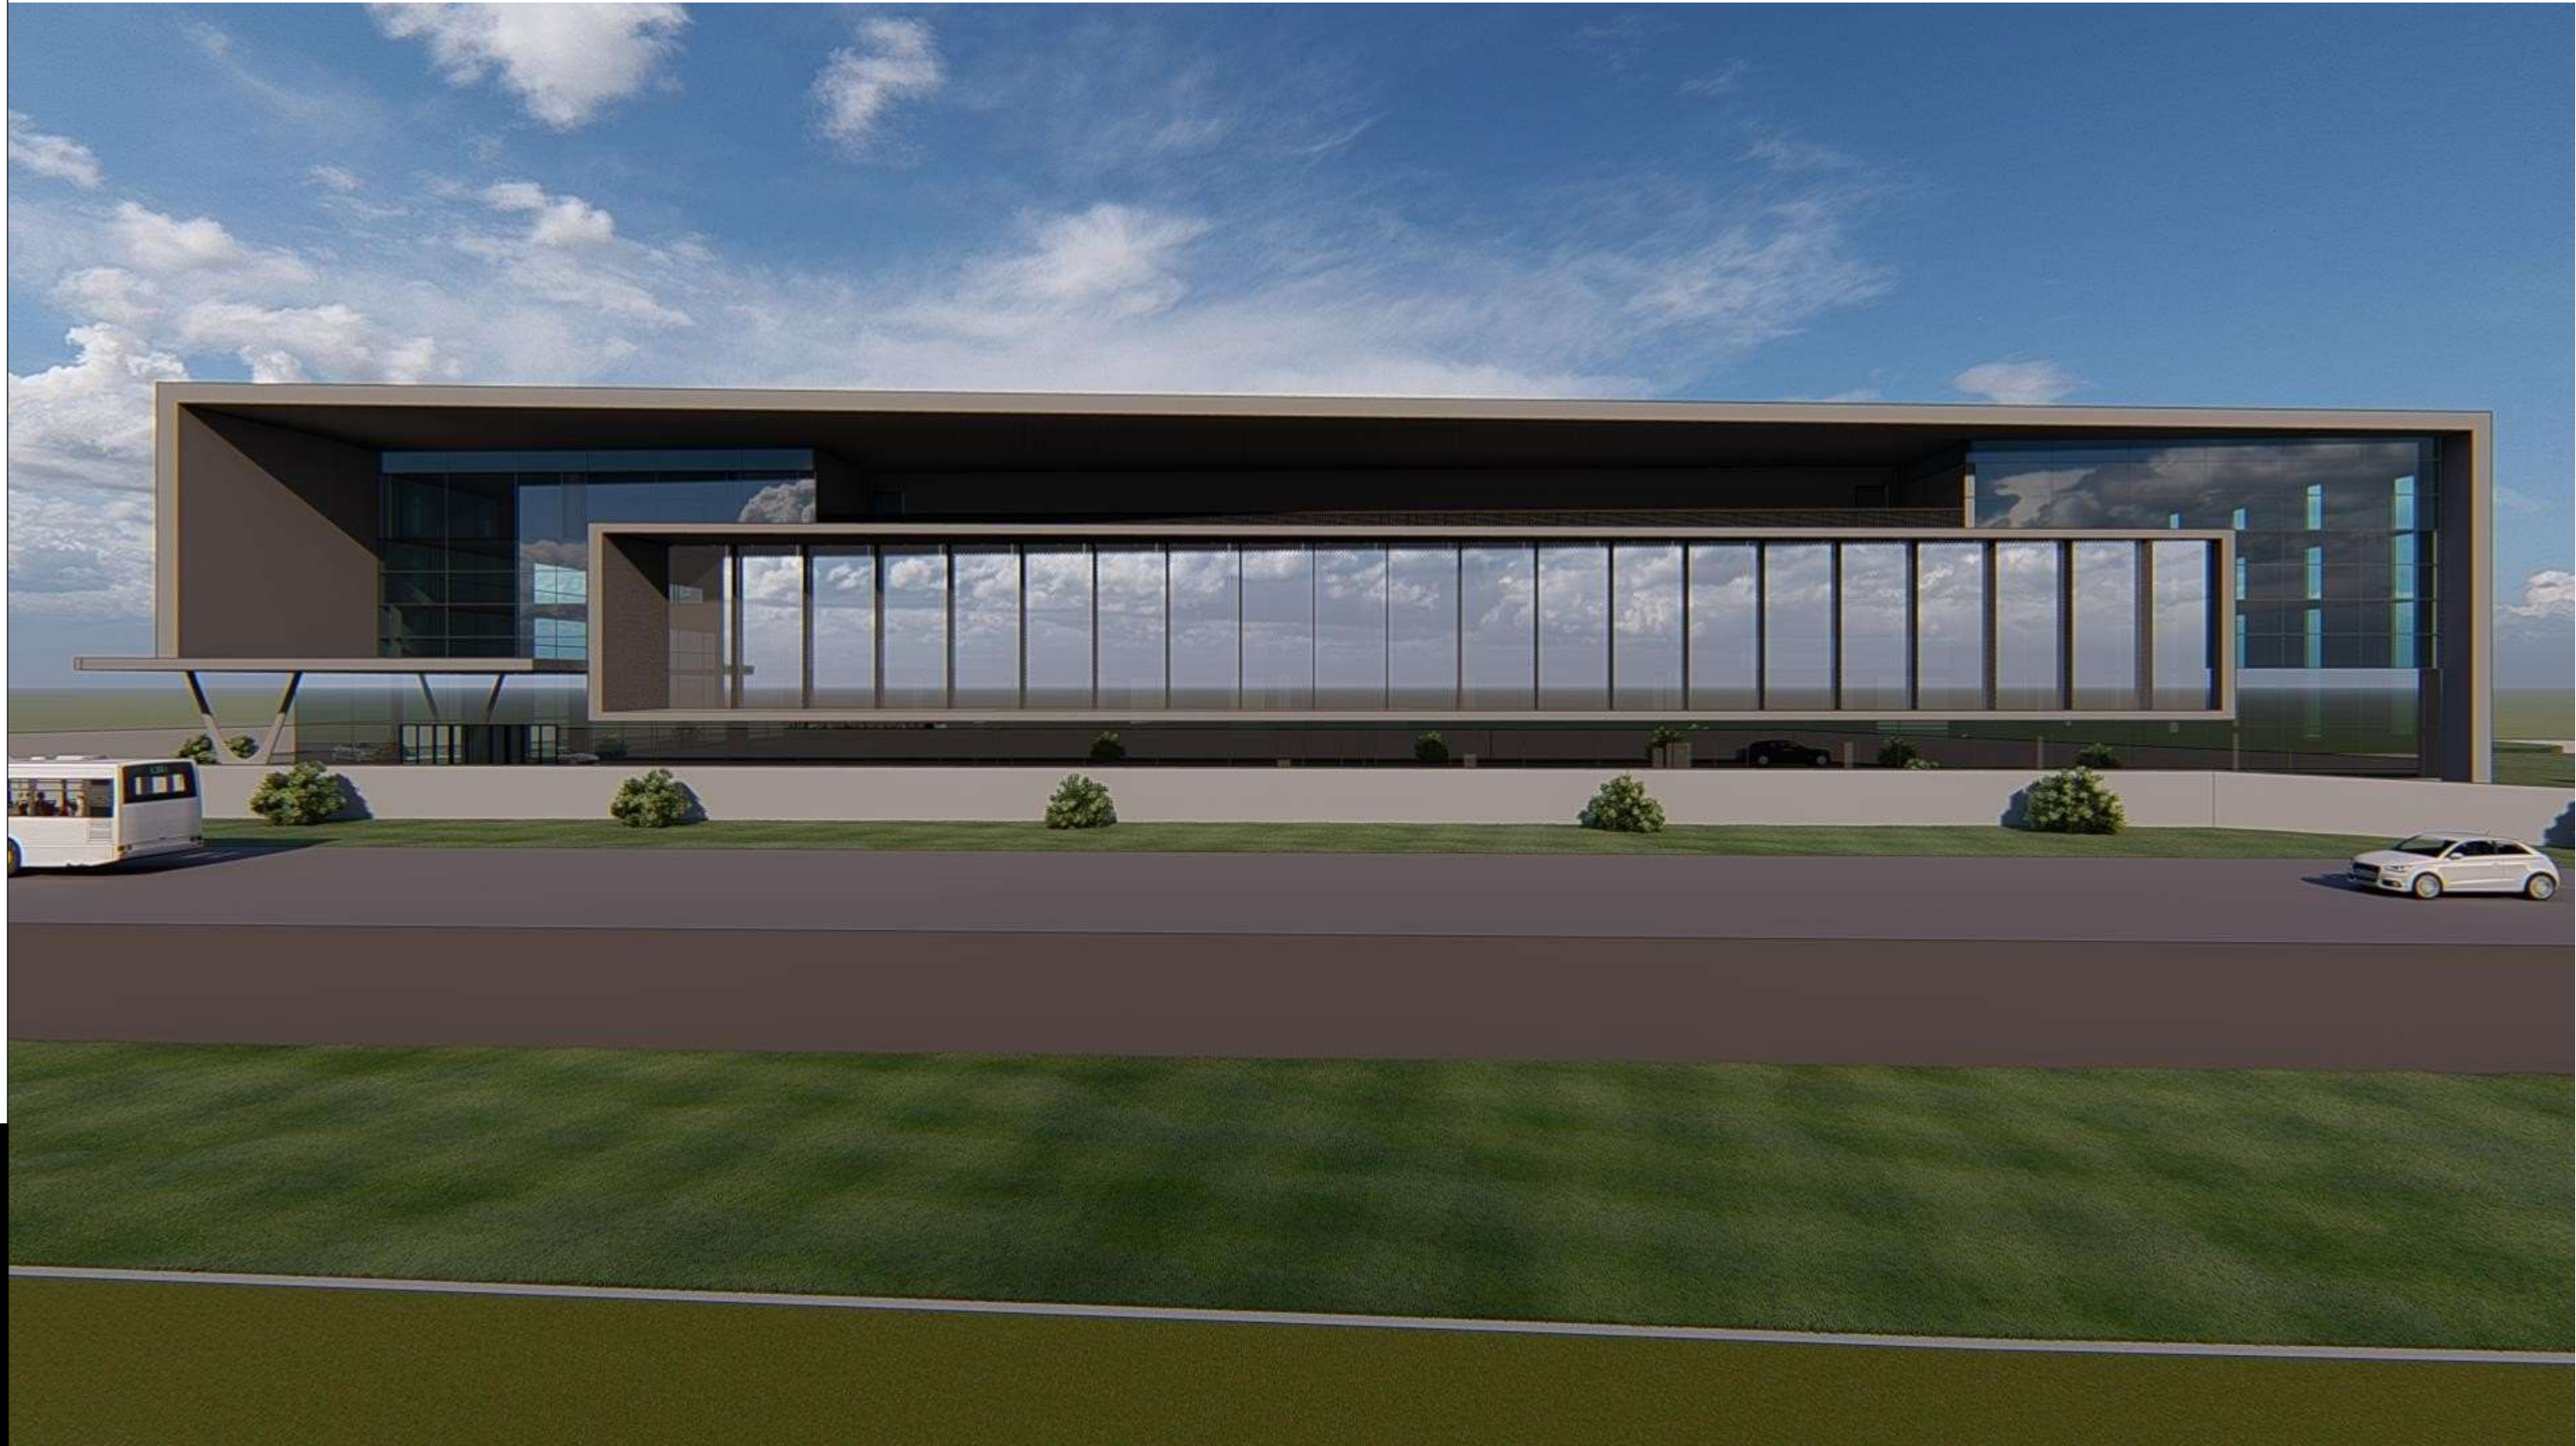







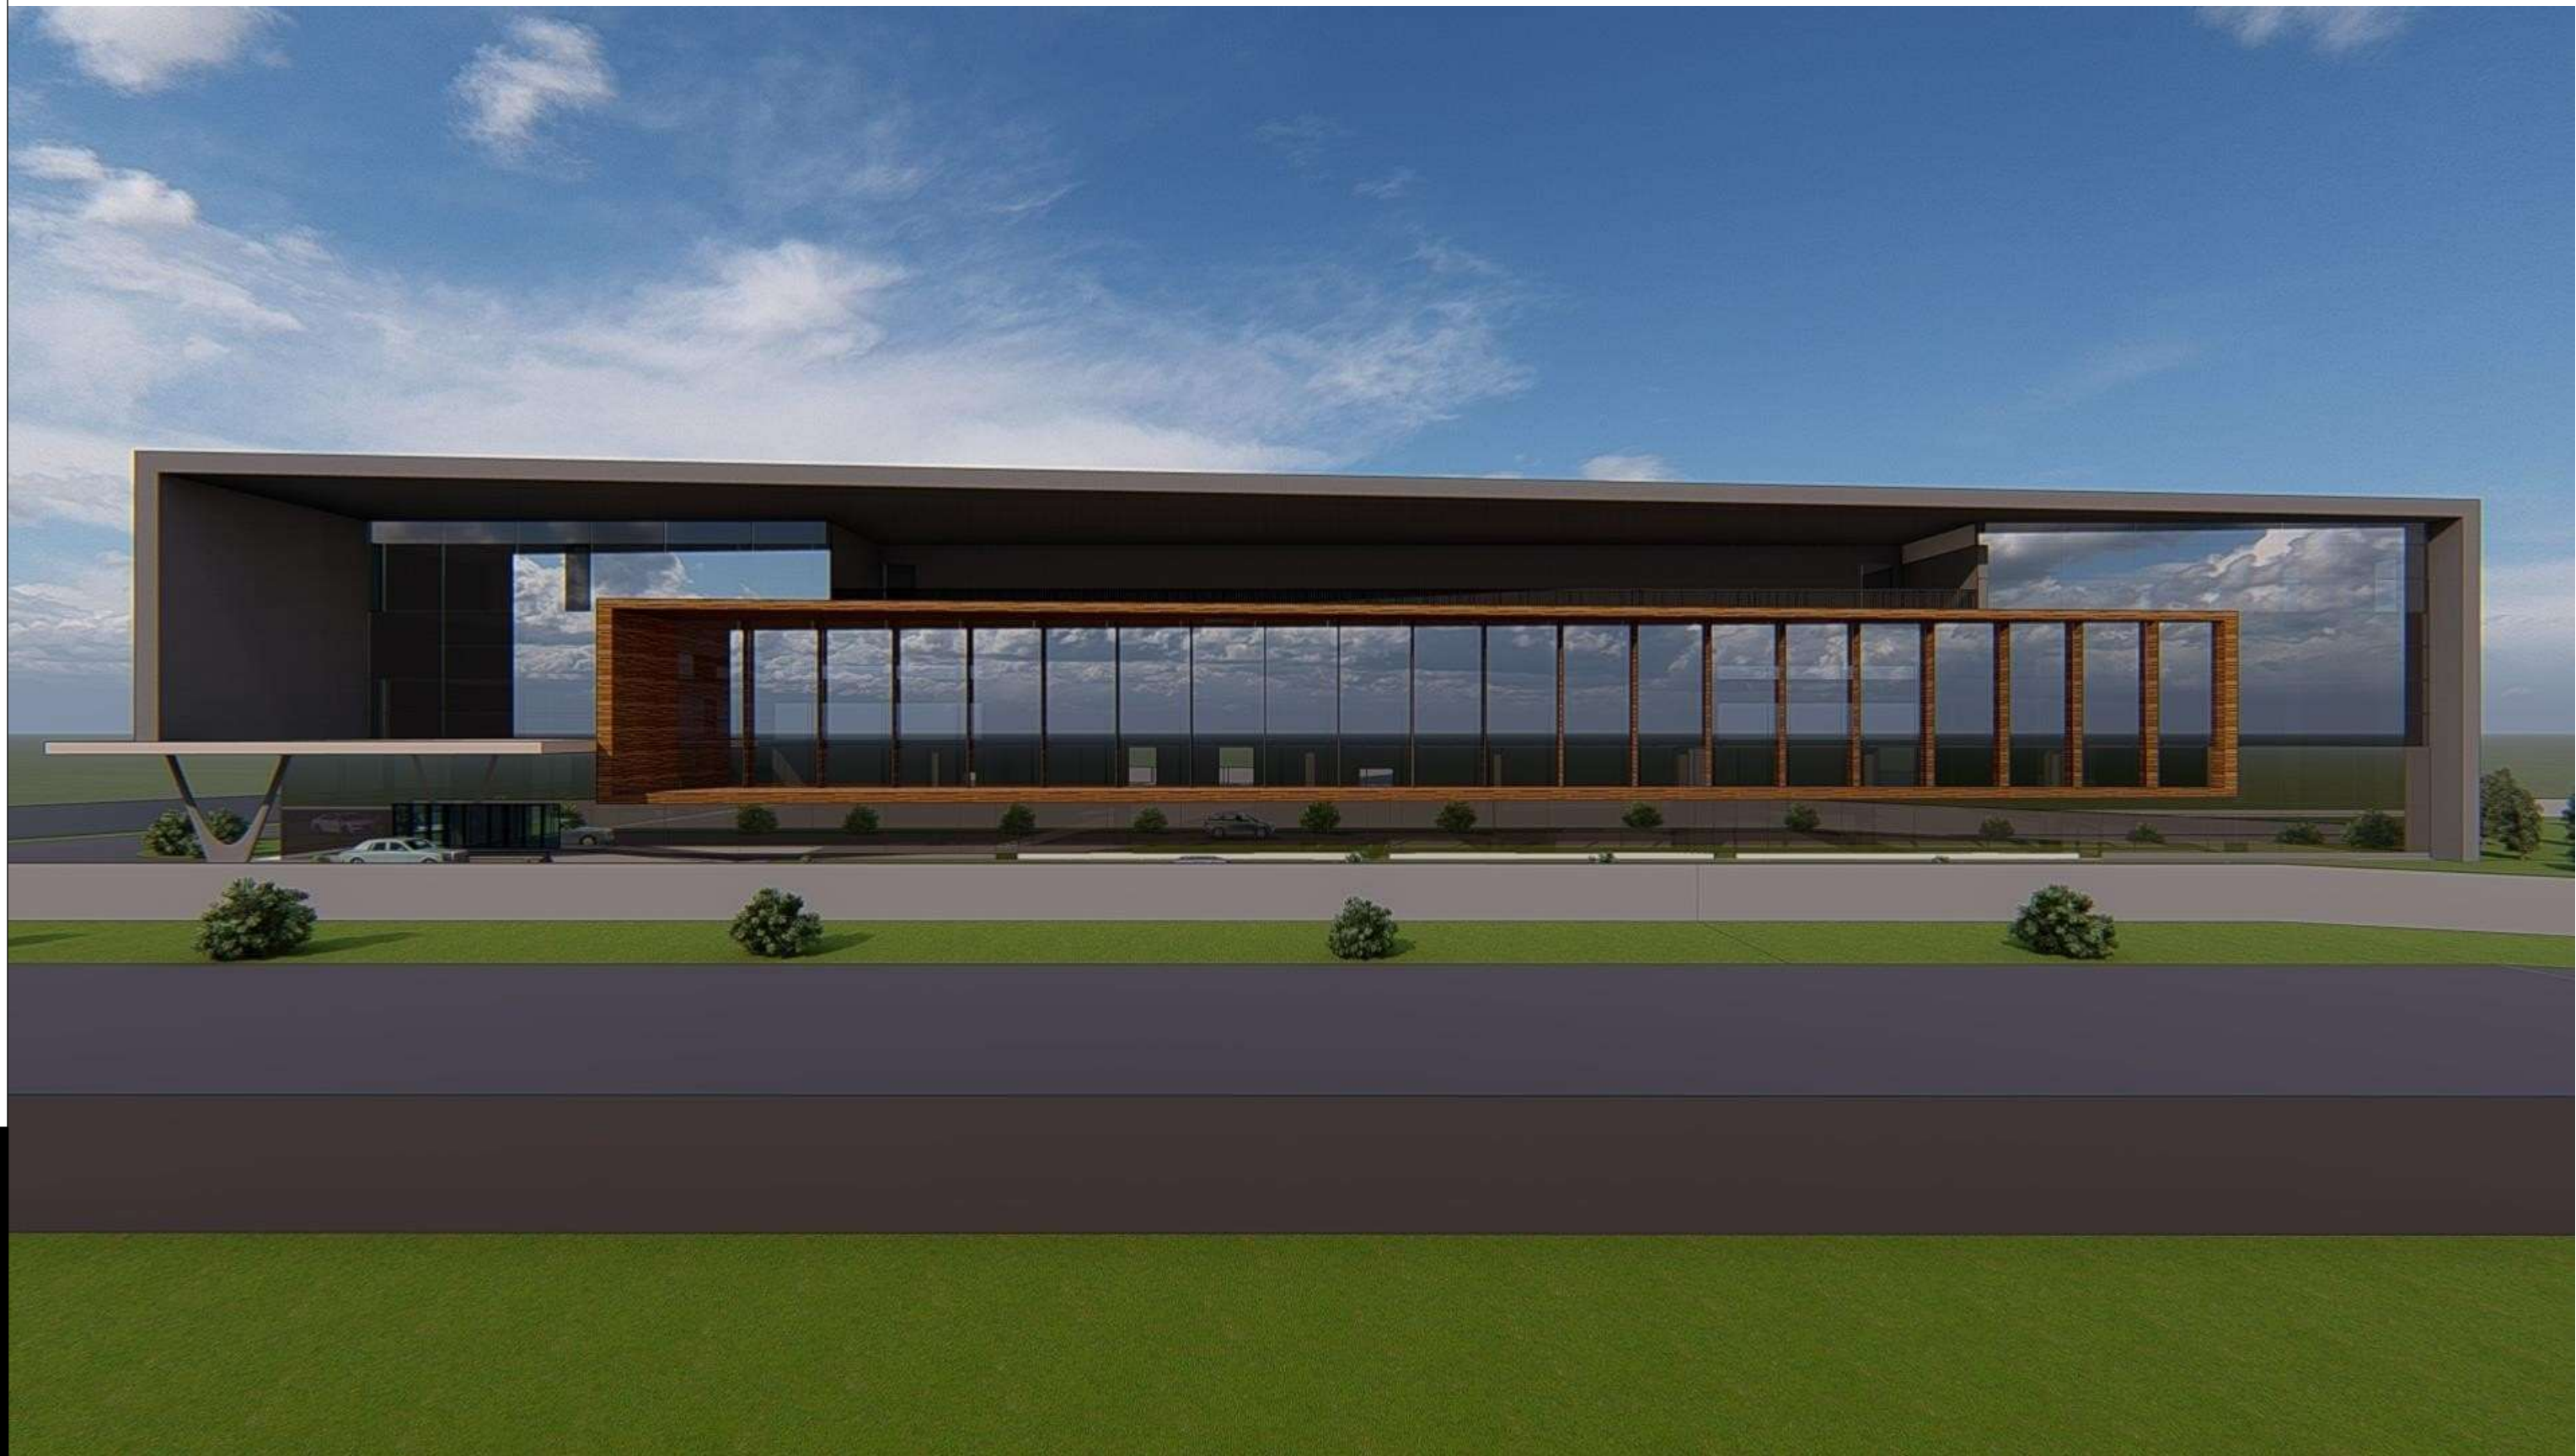



CRITICAL OVERVIEW:

M/S C.R.Narayana Rao(Consultants) Private Limited company gave me an wonderful opportunity to experience a great knowledge and exposure over architectural field, with the guidance of Ar.JYOTHIRAM G ,Here I have learnt new software skills and lot about theoretical view.Which gave me new ideas to do further conceptual approach towards my further design, Material knowledge which got here is lot where I got into materials which makes my perspective in a new shape.