



SATHYABAMA

INSTITUTE OF SCIENCE AND TECHNOLOGY
(DEEMED TO BE UNIVERSITY)

Accredited with “A” grade by NAAC | 12B Status by UGC | Approved by AICTE

Jeppiaar Nagar, Rajiv Gandhi Salai, Chennai – 600 119

www.sathyabama.ac.in

SCHOOL OF BUILDING AND ENVIRONMENT

DEPARTMENT OF ARCHITECTURE

PRACTICAL TRAINING PORTFOLIO (SAR4063)

MAY 2022

Name of the Student : ELAKYA

Semester : X

KReg No. : 37210011

Batch : 2017-2022



SATHYABAMA

INSTITUTE OF SCIENCE AND TECHNOLOGY
(DEEMED TO BE UNIVERSITY)

Accredited with “A” grade by NAAC | 12B Status by UGC | Approved by AICTE

Jeppiaar Nagar, Rajiv Gandhi Salai, Chennai – 600 119

www.sathyabama.ac.in

SCHOOL OF BUILDING AND ENVIRONMENT

DEPARTMENT OF ARCHITECTURE

VIVA-VOCE EXAMINATION

This is to certify that the practical training 17SAR807 is the work of ELAKYA.K who had undergone training in ShanmugamAssociates, Trichy has been monitored by the continuous assessment during January 2021 to April 2022.

Dr.Devyani Gangopadhyay
DEAN

Submitted for Viva voce Examination held on _____

Internal Examiner

Ar. Deepak Rao

External Examiner



SATHYABAMA

INSTITUTE OF SCIENCE AND TECHNOLOGY
(DEEMED TO BE UNIVERSITY)

Accredited with “A” grade by NAAC | 12B Status by UGC | Approved by AICTE

Jeppiaar Nagar, Rajiv Gandhi Salai, Chennai – 600 119

www.sathyabama.ac.in

DECLARATION

I Elakya K hereby declare that the Training Report 90 days done by me under the guidance of Ar.Shanmugam is submitted in partial fulfillment of the requirements for the completion of practical training session.

DATE :9.05.22

PLACE :Chennai

SIGNATURE OF CANDIDATE

ACKNOWLEDGEMENT

I am pleased to acknowledge my sincere thanks to **Board of Management of SATHYABAMA** for their kind encouragement in doing this project and for completing it successfully. I am grateful to them.

I convey my thanks to **Dr. Devyani Gangopadhyay**, Dean, School of Building and Environment and **Dr. SURESHKUPPUSAMY**, Design Chair, Department of Architecture for having been a constant source of support and encouragement.

I wish to express my thanks to all Teaching and Non-teaching staff members of the Department of who were helpful in many ways for the completion of the project.

I Would like to express my heartfelt appreciation to **AR. SHANMUGAM, Shanmugam Associates**, B13,second cross, thillai nagar, Trichy for his invaluable advice, suggestions, and constant encouragement, which paved the way for the successful completion of my professional training session. I would also like to thank **AR. Raja Krishnan** for their encouragement and support as team members on various projects. I'd like to thank the entire Shanmugam Associates team.I thank entire ,Shanmugam Associates team who gave me complete freedom to explore and experiment my ideas.

Confirmation letter



INTERNSHIP CONFIRMATION LETTER

01st January 2022
Trichy

To,
Ar. Priyadharshini,
Sathyabama Institute of Science and Technology,
Jeppiaar Nagar, Rajiv Gandhi Salai,
Chennai - 600 119

Sub: Internship Confirmation for **Elakya K (Roll No: 37210011)**

We are glad to confirm and accommodate **Elakya K (Roll No: 37210011)** for her practical training at Shanmugam Associates- Trichy

The duration of her training shall be for a period of 90 days starting from 5th January 2022.

We expect her to complete her training for the mentioned duration and wish her all the best for her tenure at our office.

Thanks,

Best,

Raja Krishnan,
Partner,
Shanmugam Associates

COA Registration No: CA/2011/51204

Joining Letter



INTERNSHIP JOINING LETTER

01st January 2022
Trichy

To,
Ar. Priyadharshini,
Sathyabama Institute of Science and Technology,
Jeppiaar Nagar, Rajiv Gandhi Salai,
Chennai - 600 119

Sub: Joining letter for **Elakya K (Roll No: 37210011)** for a period of 90 days (Jan 2022 - April 2022)

We are pleased to inform you that, Elakya K has joined as internship trainee at Shanmugam Associates, Trichy, on 5th January. This letter officially confirms her joining with us as an internship trainee for a period of 90 days.

Thanks,

Best,

Raja Krishnan,
Partner,
Shanmugam Associates

COA Registration No: CA/2011/51204

Monthly Report



SATHYABAMA

INSTITUTE OF SCIENCE AND TECHNOLOGY
(DEEMED TO BE UNIVERSITY)
Accredited "A" Grade by NAAC | 12B Status by UGC | Approved by AICTE
www.sathyabama.ac.in

DEPARTMENT OF ARCHITECTURE

PROFESSIONAL PRACTICAL TRAINING REPORT 2022

(Continuous progress report of the trainee architect for the period of One month in the office to submitted to HOD by the Trainee in Charge of the Organization)

1. Name of the office / organization : SHANMUGAM ASSOCIATES

2. Address & Contact Number : B13, SECOND CROSS, THILAINAGAR, TRICHY 9842488552.

3. Name of the student : K. ELAKYA

4. Duration : From 5/1/22 To 5/2/22

5. Total No. of days : 19 days

6. Evaluation of Performance criteria shall be on

* Note: Kindly grade the student as per his/her overall performance in the office during the assessment month which will be converted to the allotted 90 marks by the department.

Description of works	Excellent	Good	Fair	Poor	NA
Understanding of office culture		✓			
Participation in the office			✓		
Reading of drawings		✓			
Presentation Techniques		✓			
Model making works			✓		
Understanding of construction details			✓		
Drafting Skills (Manual / Computer)		✓			
Site Supervision / Discussion with clients					✓
Adherence to Time schedule			✓		
Other computer skills		✓			
File and Office Maintenance		✓			
Coordination with other consultants					✓
Overall Grading*	B				

(A - 9.0, B - 8.0, C - 7.0, D - 6.0, E - 5.0)



SATHYABAMA

INSTITUTE OF SCIENCE AND TECHNOLOGY
(DEEMED TO BE UNIVERSITY)
Accredited "A" Grade by NAAC | 12B Status by UGC | Approved by AICTE
www.sathyabama.ac.in

7. Any other Remarks : APPRECIATE THE ATTITUDE TO LEARN, VERY ATTENTIVE. NEED TO IMPROVE ON TIME MANAGEMENT.

8. Signature of the:
Head of the Office
/ Organization
(With Seal)

H. H.

Shanmugam Associates
Chennai - Trichy
www.shanmugamassociates.in



SATHYABAMA

INSTITUTE OF SCIENCE AND TECHNOLOGY
(DEEMED TO BE UNIVERSITY)

Accredited "A" Grade by NAAC | 12B Status by UGC | Approved by AICTE

www.sathyabama.ac.in

DEPARTMENT OF ARCHITECTURE

PROFESSIONAL PRACTICAL TRAINING REPORT 2022

(Continuous progress report of the trainee architect for the period of One month in the office to submitted to HOD by the Trainee in Charge of the Organization)

1. Name of the office / organization : SHANMUGAM ASSOCIATES
2. Address & Contact Number : B-13, 2nd CROSS, WEST EXTENSION, TRICHY
3. Name of the student : K. ELAKYA
4. Duration : From Feb 6 To March 5
5. Total No. of days : 19 days

6. Evaluation of Performance criteria shall be on

* Note: Kindly grade the student as per his/her overall performance in the office during the assessment month which will be converted to the allotted 90 marks by the department.

Description of works	Excellent	Good	Fair	Poor	NA
Understanding of office culture			✓		
Participation in the office			✓		
Reading of drawings		✓			
Presentation Techniques		✓			
Model making works		✓			
Understanding of construction details			✓		
Drafting Skills (Manual / Computer)		✓			
Site Supervision / Discussion with clients					✓
Adherence to Time schedule				✓	
Other computer skills			✓		
File and Office Maintenance		✓			
Coordination with other consultants					✓
Overall Grading*	B				

(A-9.0, B-8.0, C-7.0, D-6.0, E-5.0)



SATHYABAMA

INSTITUTE OF SCIENCE AND TECHNOLOGY
(DEEMED TO BE UNIVERSITY)

Accredited "A" Grade by NAAC | 12B Status by UGC | Approved by AICTE

www.sathyabama.ac.in

7. Any other Remarks : Performing good in 3d works. Need to improve drafting. Time management to be worked upon.

8. Signature of the:
Head of the Office
/ Organization
(With Seal)

Shanmugam Associates
Chennai - Trichy
www.shanmugamassociates.in



SATHYABAMA

INSTITUTE OF SCIENCE AND TECHNOLOGY
(DEEMED TO BE UNIVERSITY)

Accredited "A" Grade by NAAC | 12B Status by UGC | Approved by AICTE

www.sathyabama.ac.in

DEPARTMENT OF ARCHITECTURE

PROFESSIONAL PRACTICAL TRAINING REPORT 2022

(Continuous progress report of the trainee architect for the period of One month in the office to submitted to HOD by the Trainee in Charge of the Organization)

1. Name of the office / organization : SHANMUGAM ASSOCIATES
2. Address & Contact Number : B-13, 2nd CROSS WEST EXTN, THILLAI NAGAR, TRICHY.
3. Name of the student : K. ELAKYA
4. Duration : From March 6 To April 30
5. Total No. of days : 48 days

6. Evaluation of Performance criteria shall be on

* Note: Kindly grade the student as per his/her overall performance in the office during the assessment month which will be converted to the allotted 90 marks by the department.

Description of works	Excellent	Good	Fair	Poor	NA
Understanding of office culture		✓			
Participation in the office			✓		
Reading of drawings		✓			
Presentation Techniques		✓			
Model making works		✓			
Understanding of construction details			✓		
Drafting Skills (Manual / Computer)			✓		
Site Supervision / Discussion with clients					✓
Adherence to Time schedule				✓	
Other computer skills		✓			
File and Office Maintenance			✓		
Coordination with other consultants					✓
Overall Grading*	B				

(A-9.0, B-8.0, C-7.0, D-6.0, E-5.0)



SATHYABAMA

INSTITUTE OF SCIENCE AND TECHNOLOGY
(DEEMED TO BE UNIVERSITY)

Accredited "A" Grade by NAAC | 12B Status by UGC | Approved by AICTE

www.sathyabama.ac.in

7. Any other Remarks : Good improvement from previous months
Time Management to be definitely improved

8. Signature of the:
Head of the Office
/ Organization
(With Seal)


Shanmugam Associates
www.shanmugamassociates.in

Work diary

WORK DIARY

WEEKS	PROJECT NAME	WORK DONE
1	KK Nagar residence	pooja door
2	Jodhpur school, Rohini apartment	furniture layout , section
3	North star school	model
4	Vriksha hall,Banaswadi Residence	render,bed room interior models
5	Bus stop	bus stop model and render
6	Janaki ram, shobana residence	joinery schedule
7	praveen's residence	elevation and section
8	flyover,roundabout	model and render
9	Rathna nursing home, Ramakrishna nursing home	drafting the plan
10	Hakkims residence	main door, flush door, toilet door options, compound wall detail
11	Banaswadi Residence	bed room interiors and drawings,false ceiling drawings, living and kitchen model and render
12	Dr.prakasam hospital	consulting room interiors, exterior render
13	sekar residence	toilet model, tile layout

Chief Architect Signature:



Office seal:

Shanmugam Associates
Consulting Architects
B13, Second Cross, West Extension,
Trichy - 620 018.

Consolidated Certificate (Experience)

Annexure – IX

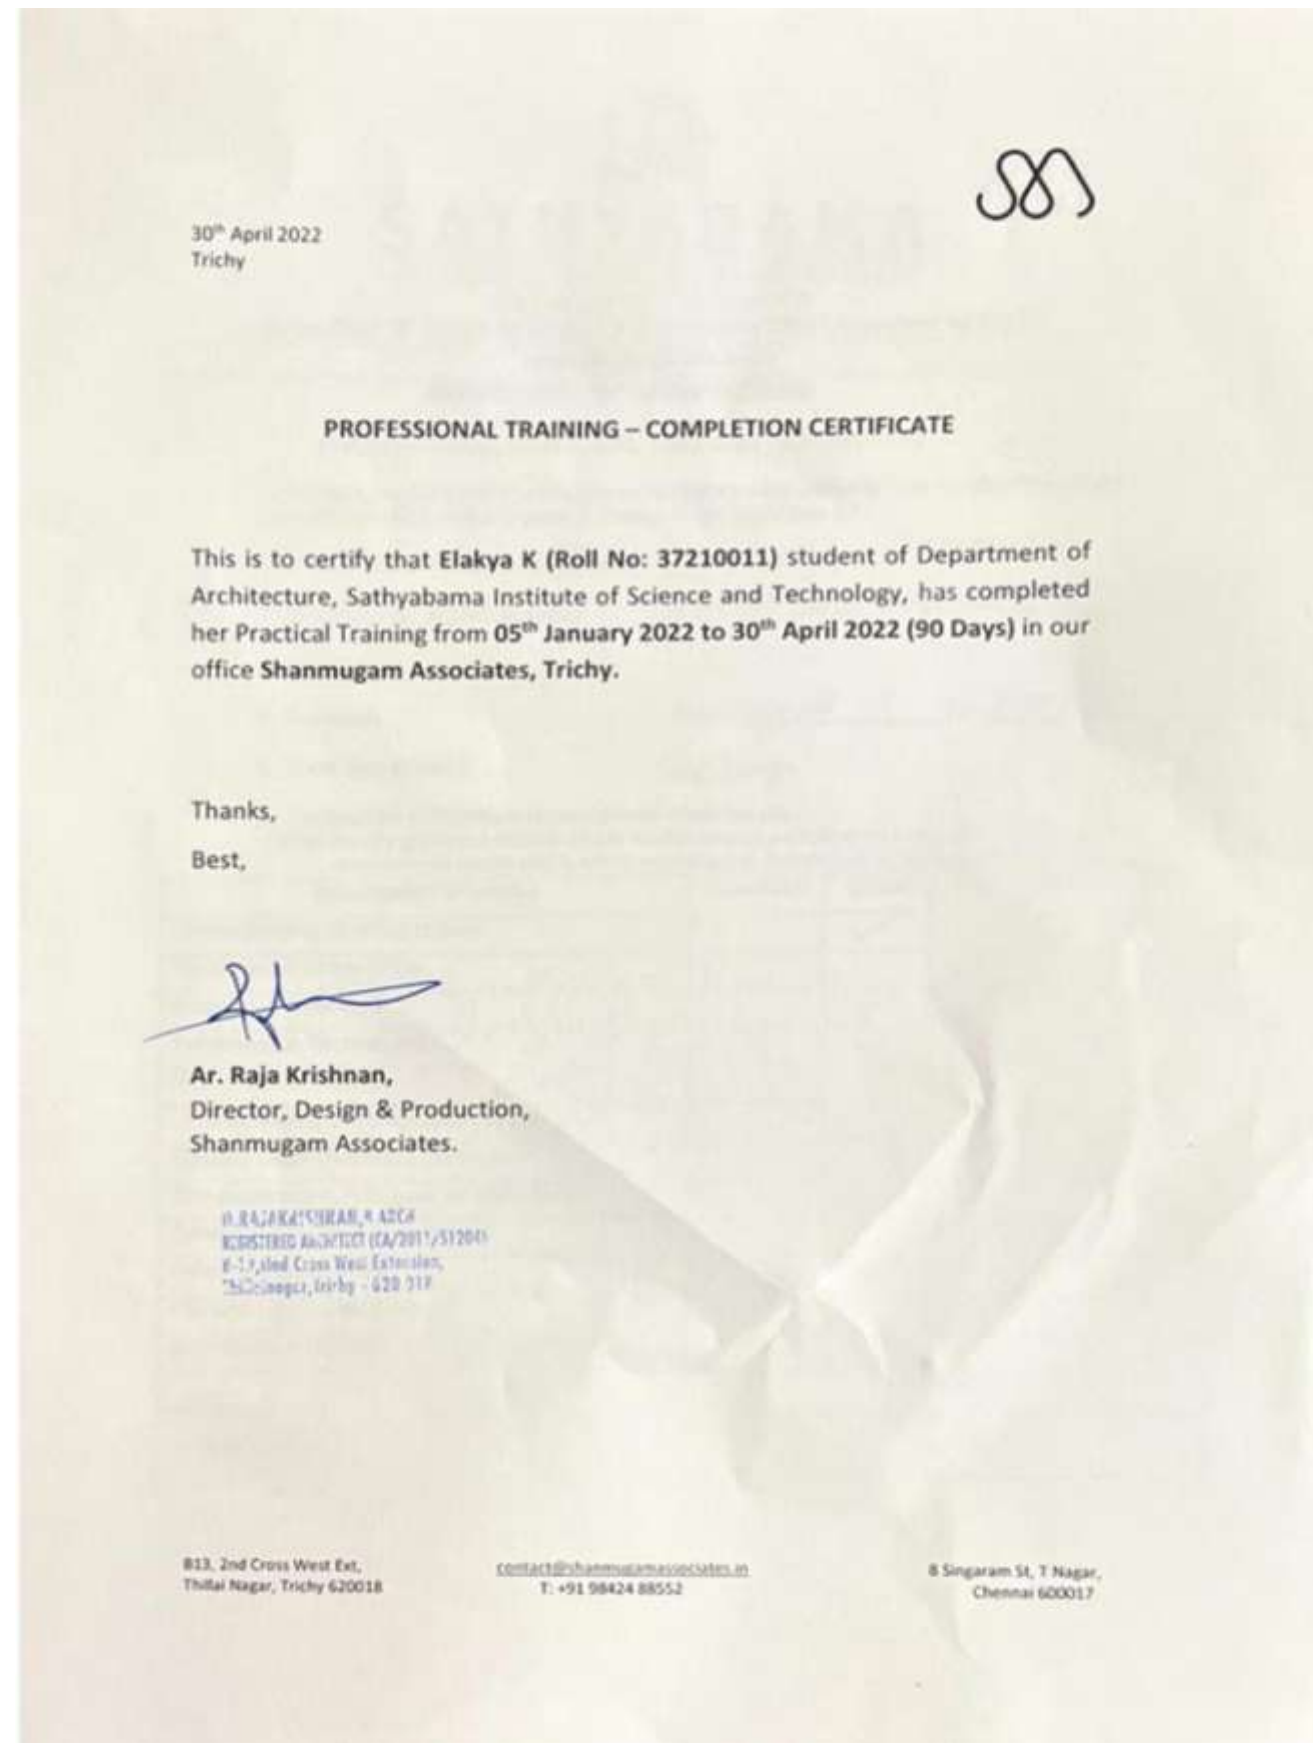


TABLE OF CONTENTS

Annexure – X

CHAPTER NO

TITLE

PAGE NO

GENERAL

1

FIRM HISTORY

1

BANASWADI RESIDENCE

BEDROOM 2 INTERIORS

2

BEDROOM 4 INTERIORS

4

BEDROOM FALSE CEILING

6

LIVING FALSE CEILING

8

MAIN DOOR OPTIONS

10

VIEWS

11

SHOBANA RESIDENCE

JOINERY SCHEDULE

13

Dr.PRAKASAM HOSPITAL

RECEPTION DESK

15

VIEWS	16
CONSULTING ROOMS INTERIOR	17
HAKKIM’S RESIDENCE	
COMPOUND WALL	18
MAIN DOOR OPTIONS	19
FLUSH DOOR OPTIONS	20
TOILET DOOR OPTIONS	21
BUS STOP	
BUS STOP MODEL	22
NORTH STAR SCHOOL	
NORTH STAR MODEL	23
SEKAR’S RESIDENCE	
TOILET LAYOUT	24
RENDERS	
VRIKSHA HALL	25
RAMAKRISHNA HOSPITAL	26
ROUNDAABOUT	27
FLYOVER	28




GENERAL

Shanmugam Associates always had their uniqueness in terms of design. One of their work , Rane vidyalaya has got national awards and was also featured in archdaily. The firm also has their own execution team of civil engineers and structural engineers, which would pave me the path to collective learning.

FIRM HISTORY

Shanmugam Associates (SA) is a professionally managed architecture and design firm having its offices in Trichy and Chennai. The firm had its inception in 1982 under Ar. A. Shanmugam, who was the pioneer in creating awareness of architecture as a profession in Trichy, India. With a huge clientele, rich experience in the field and exploration into various typologies, SA has its growth laid on strong foundation.

The architecture at Shanmugam Associates is simple, rational, powerful, experimental and pragmatic. The essence is to deliver minimal and timeless solutions taking into consideration nature's sensitivity, economic barriers and client's requirement. Immense focus has always been given to sustainability and sensitivity to nature in SA even before the emergence of green buildings concepts. The intent is to create landmark buildings in response to the surrounding conditions and climate, providing in parallel immense satisfaction to the end user. With in house LEED certified professionals, SA is able to offer sustainable solutions and intelligent built space thereby creating a healthy and livable environment.

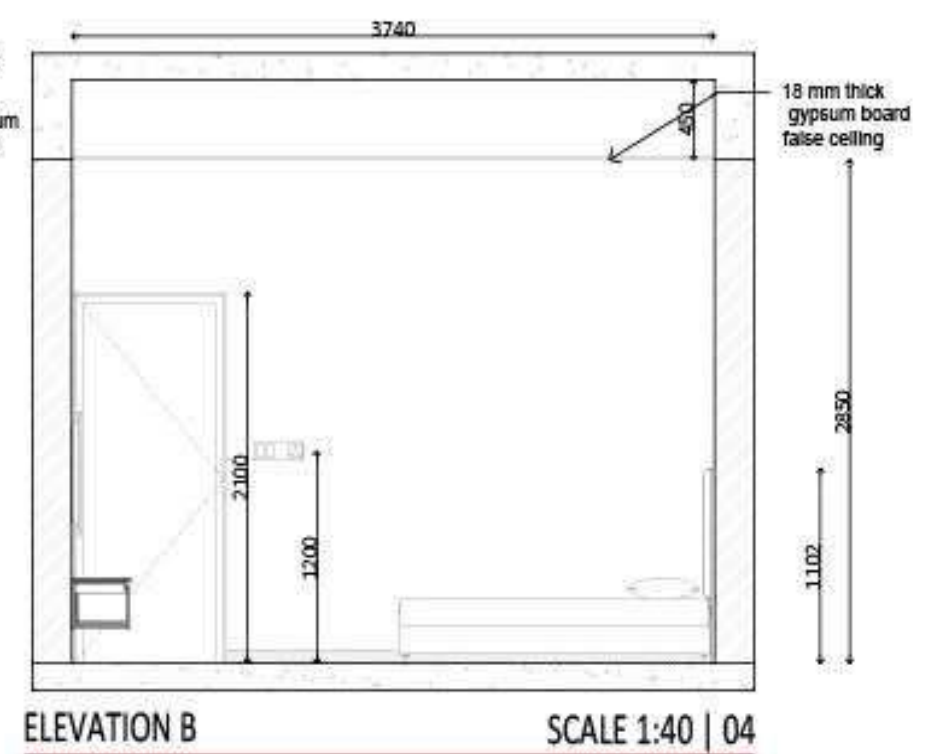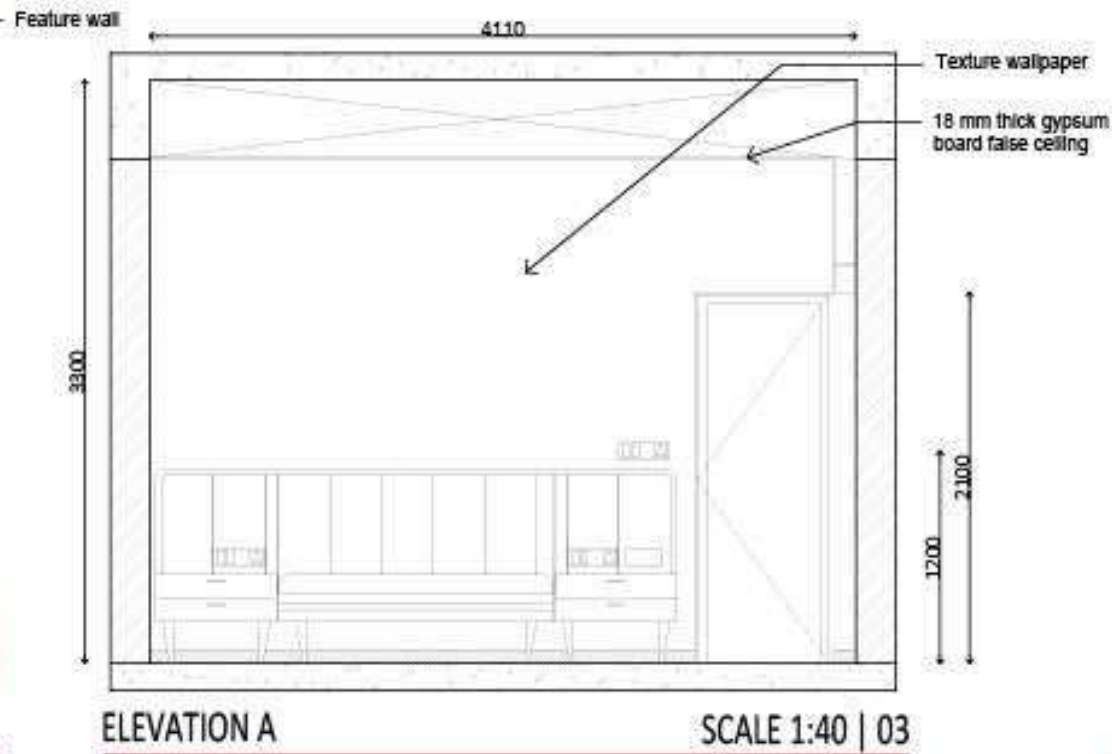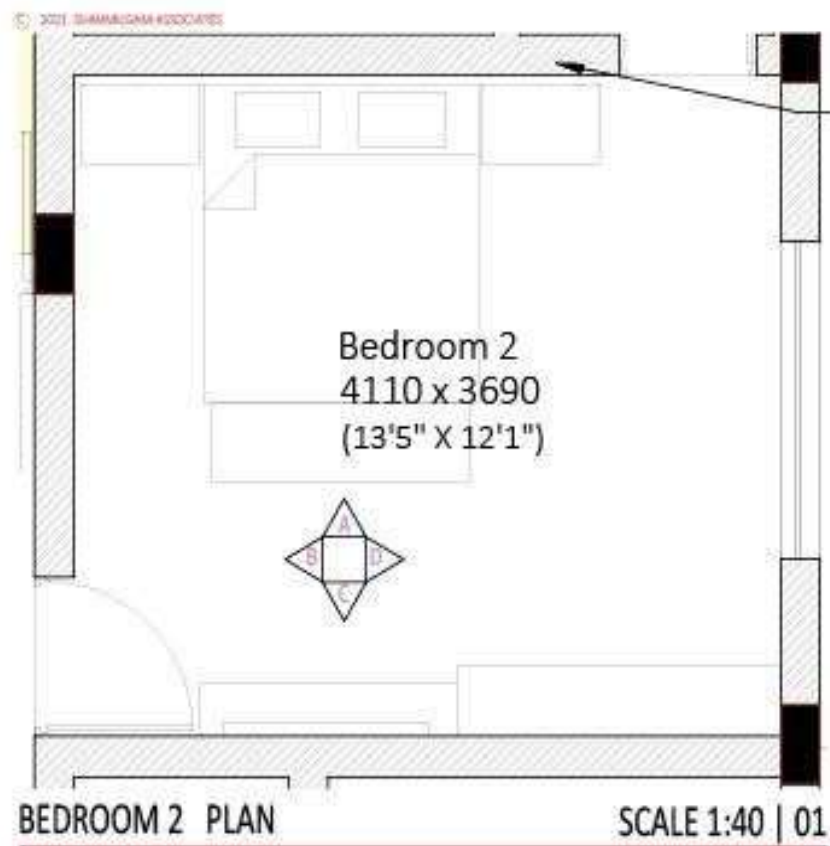

ARCHITECT: SHANMUGAM ASSOCIATES

B-13, 2ND CROSS, W.E. THILLAI NAGAR, TRICHY-620018 TEL: 0435-2760097
NEW NO. 3, SINGARAM STREET, T. NAGAR, CHENNAI-600017 TEL: 044-42605480
EMAIL: CONTACT@SHANMUGAMASSOCIATES.IN
WEBSITE: WWW.SHANMUGAMASSOCIATES.IN

CLIENT: Mr. Vaman, Banaswadi.

STRUCTURAL:

RAYS CONSULTING ENGINEERS, BENGALURU

MEP:

LANDSCAPE:



KEY PLAN / NORTH SIGN



PHASE/ARCHITECT'S SEAL

ISSUE NO. DATE NO. DATE

08/02/22

IF THIS DRAWING IS ADAPTED, IT IS REGarded TO BE AT 1:100 TO GRAPHIC SCALE

DRAWING SCALE




SHEET TITLE:

INTERIOR ELEVATIONS
GROUND FLOOR - BEDROOM 2

SHEET NUMBER:

AR 60108

38 BANASWADI

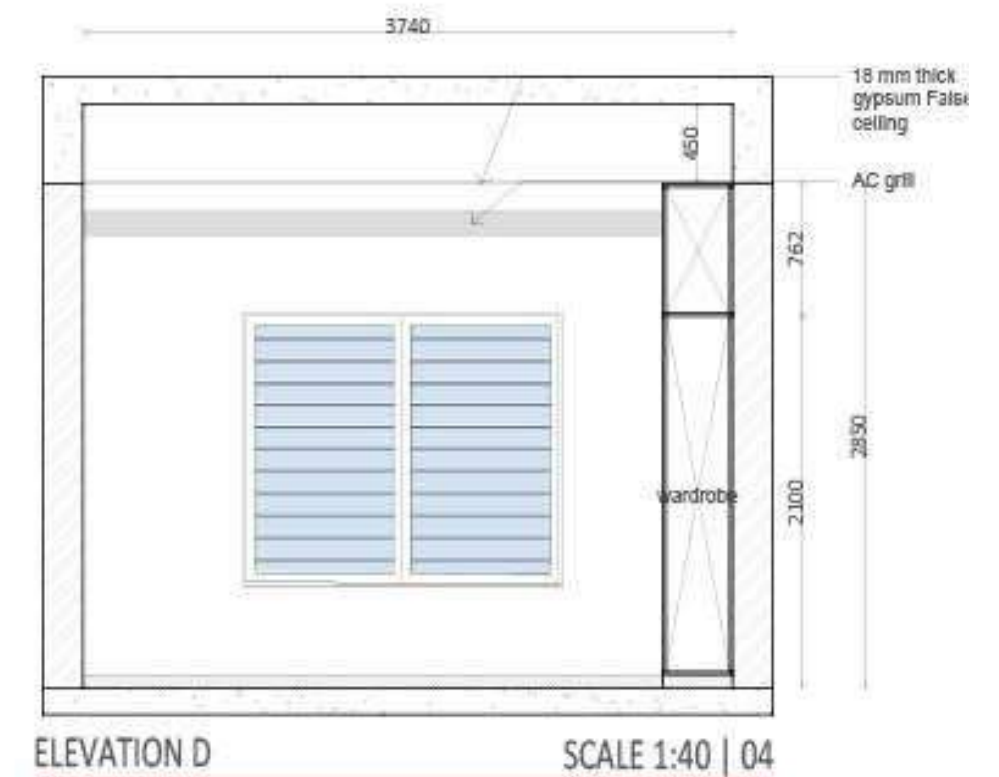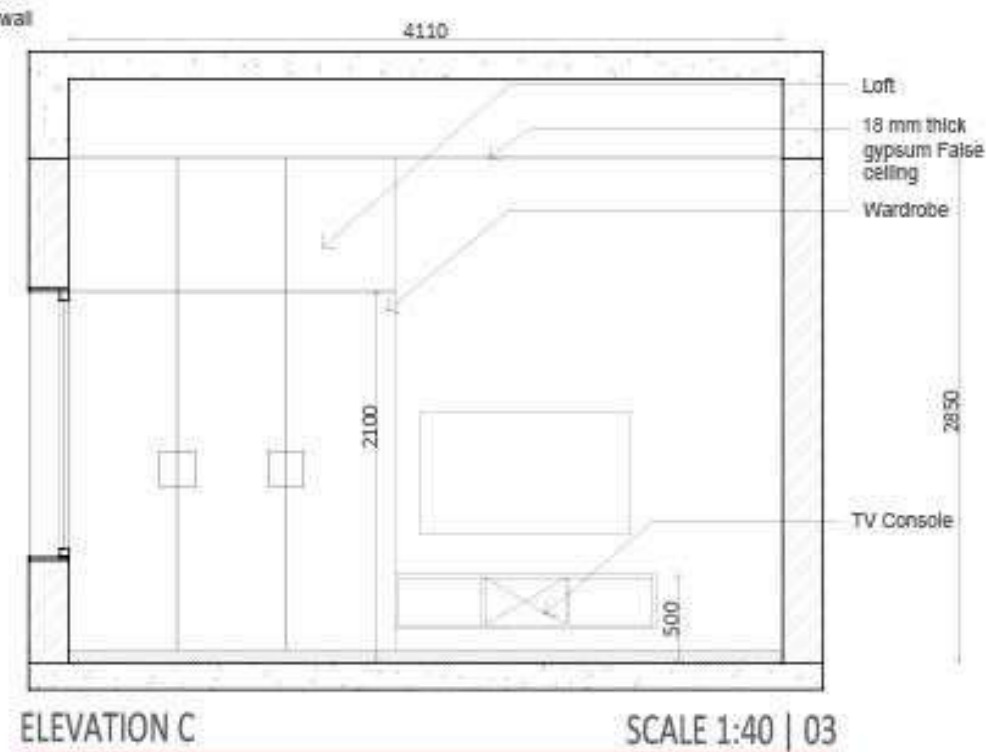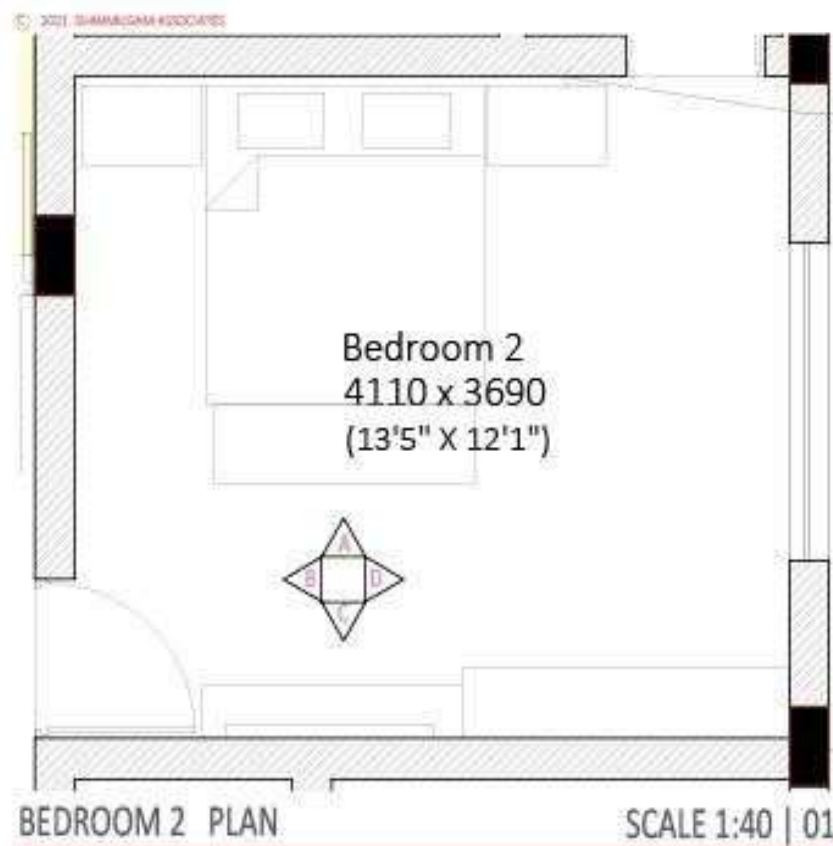

ARCHITECT: SHANMUGAM ASSOCIATES

B-13, 2ND CROSS, W.E. THILLAI NAGAR, TRICHY-620018 TEL: 0435-2760010
NEW NO. 3 SINGARAM STREET, T. NAGAR, CHENNAI-600017 TEL: 044-42605480
EMAIL: CONTACT@SHANMUGAMASSOCIATES.IN
WEBSITE: WWW.SHANMUGAMASSOCIATES.IN

CLIENT: Mr. Vaman, Banaswadi.

STRUCTURAL:

RAYS CONSULTING ENGINEERS, BENGALURU

MEP:

LANDSCAPE:



KEY PLAN / NORTH SIGN



PHASE/ARCHITECT'S SEAL

ISSUE NO. DATE NO. DATE

23/10/21

IF THIS DRAWING IS NOT A COPY, IT IS REQUIRED TO PRINT, EITHER TO GRAPHIC SCALE

DRAWING SCALE:




SHEET TITLE:

INTERIOR ELEVATIONS
GROUND FLOOR - BEDROOM 2

SHEET NUMBER:


AR 60109

38 BANASWADI

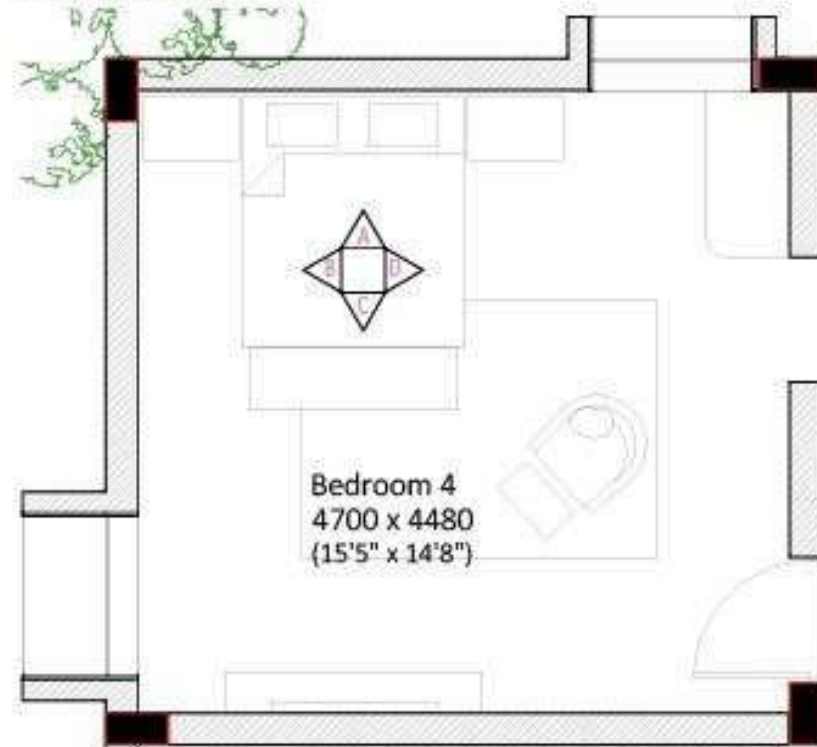


BEDROOM 4 PLAN

SCALE 1:40 | 01

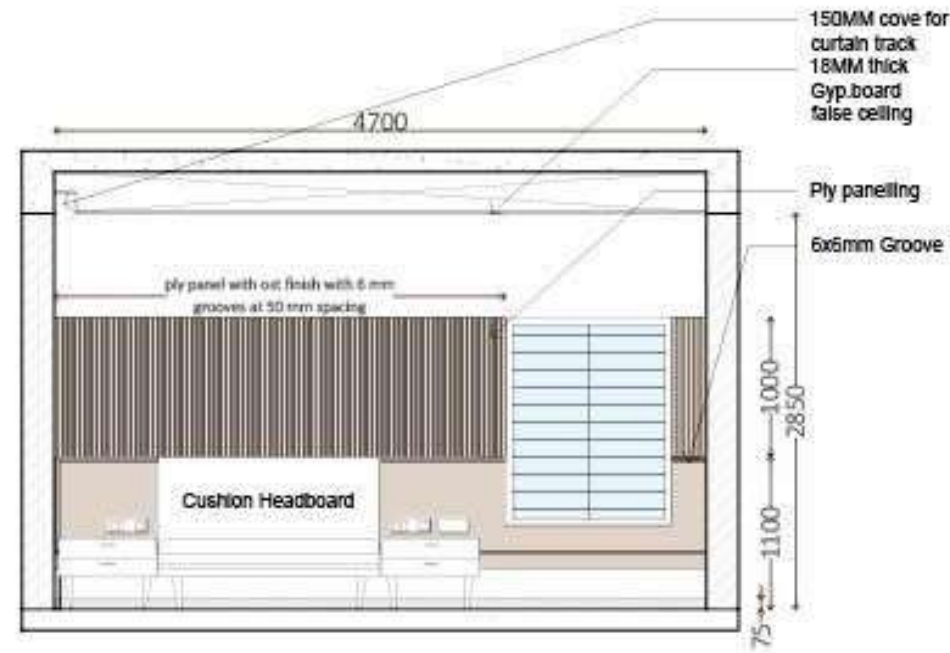

ELEVATION A

SCALE 1:50 | 03

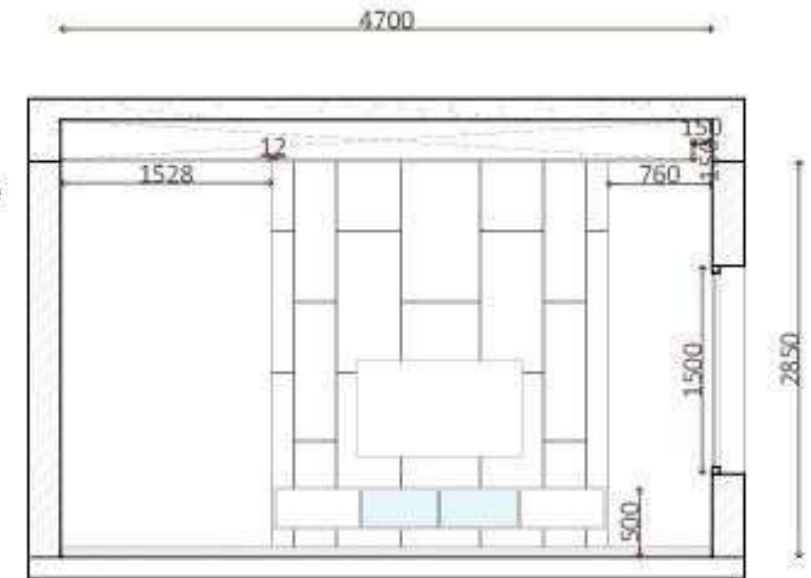

ELEVATION B

SCALE 1:40 | 04



ARCHITECT: SHANMUGAM ASSOCIATES

B-13, 2ND CROSS, W.E. THILLAI NAGAR, TRICHY-620018 TEL:0433-2760910
NEW NO. 3 SINGARAM STREET, T. NAGAR, CHENNAI-600017 TEL:044-42625480
EMAIL: CONTACT@SHANMUGAMASSOCIATES.IN
WEBSITE: WWW.SHANMUGAMASSOCIATES.IN

CLIENT: Mr. Vaman, Banaswadi.

STRUCTURAL :

RAYS, CONSULTING ENGINEERS, BENGALURU

MEP :

LANDSCAPE :



KEY PLAN / NORTH SIGN



PHASE/ARCHITECT'S SEAL

ISSUE NO. DATE NO. DATE

07/10/21

IF THIS DRAWING IS NOT AS, IT IS REDUCED TO PRINT, REVISIT GRAPHIC SCALE

DRAWING SCALE



SHEET TITLE:

INTERIOR ELEVATIONS
FIRST FLOOR - BEDROOM 4

SHEET NUMBER:


AR 60103

38 BANASWADI




BEDROOM 4 PLAN

SCALE 1:40 | 01

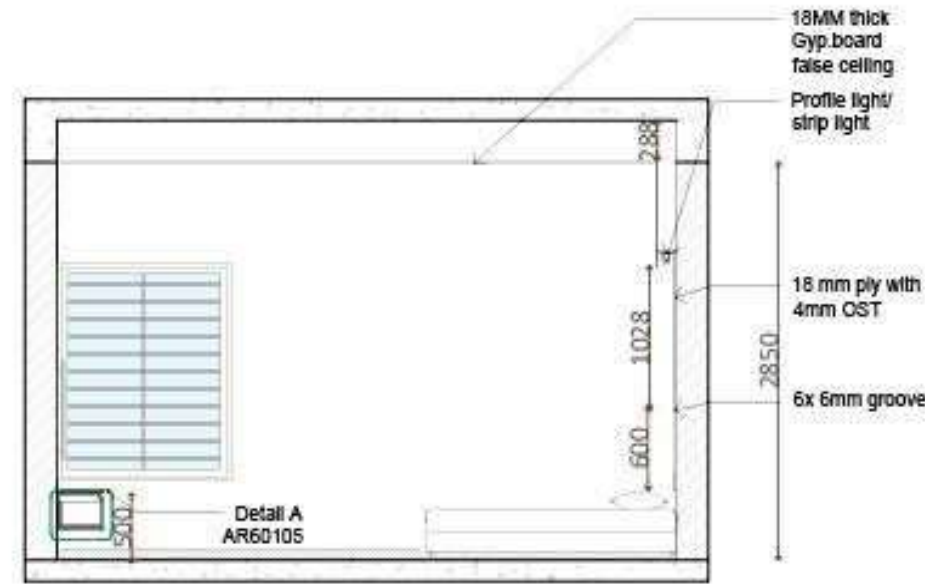

ELEVATION C

SCALE 1:40 | 03

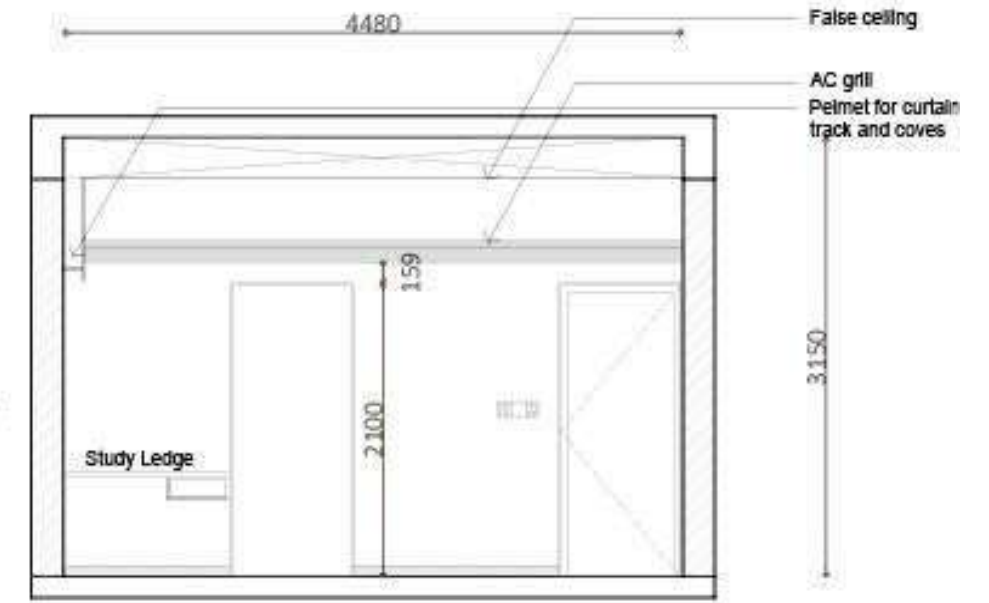

ELEVATION D

SCALE 1:40 | 04



Headboard Wall - 18MM Plywood with 4mm OST finish



Walls - Paint Finish



Floor - Wooden Flooring (Possibly vitrified tile or Laminated flooring)

ARCHITECT: SHANMUGAM ASSOCIATES

B-11, 2ND CROSS, W.E. THILLAI NAGAR, TRICHY-620018 TEL: 0431-2760310
NEW NO. 3, SINGARAM STREET, T. NAGAR, CHENNAI-600017 TEL: 044-42625480
EMAIL: CONTACT@SHANMUGAMASSOCIATES.IN
WEBSITE: WWW.SHANMUGAMASSOCIATES.IN

CLIENT: Mr. Vaman, Banaswadi

STRUCTURAL:

RAYS CONSULTING ENGINEERS, BENGALURU

MEP:

LANDSCAPE:



KEY PLAN / NORTH SIGN



PHASE/ARCHITECT'S SEAL

ISSUE NO. DATE NO. DATE

07/01/22

IF THIS DRAWING IS NOT AS, IT IS SUBJECT TO PRINT, REFLECT TO GRAPHIC SCALE

DRAWING SCALE




SHEET TITLE:

INTERIOR ELEVATIONS
FIRST FLOOR - BEDROOM 4

SHEET NUMBER:


AR 60104

38 BANASWADI

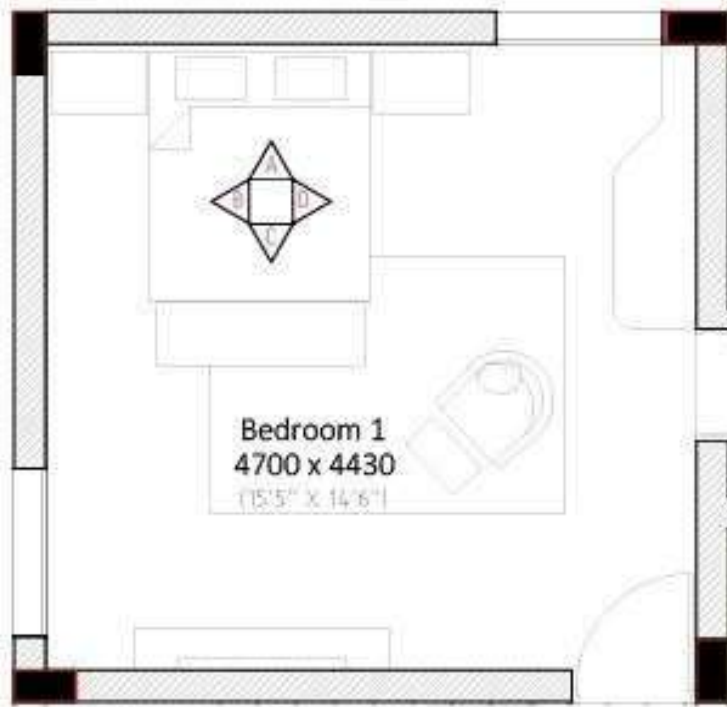


BEDROOM 1 PLAN

SCALE 1:40 | 01

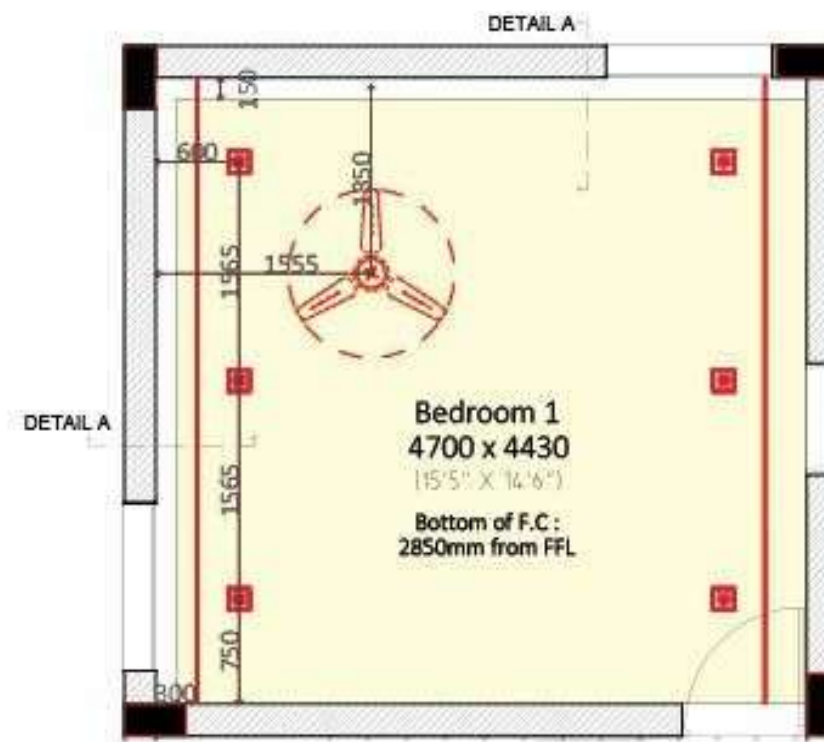


FALSE CEILING PLAN

SCALE 1:40 | 02

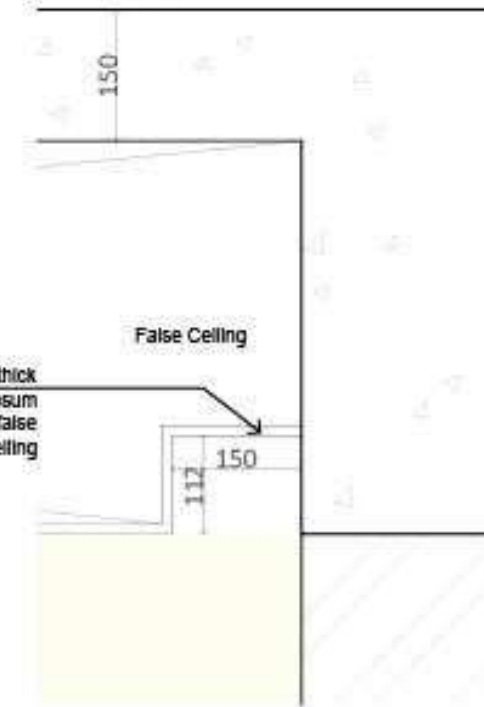


DETAIL A

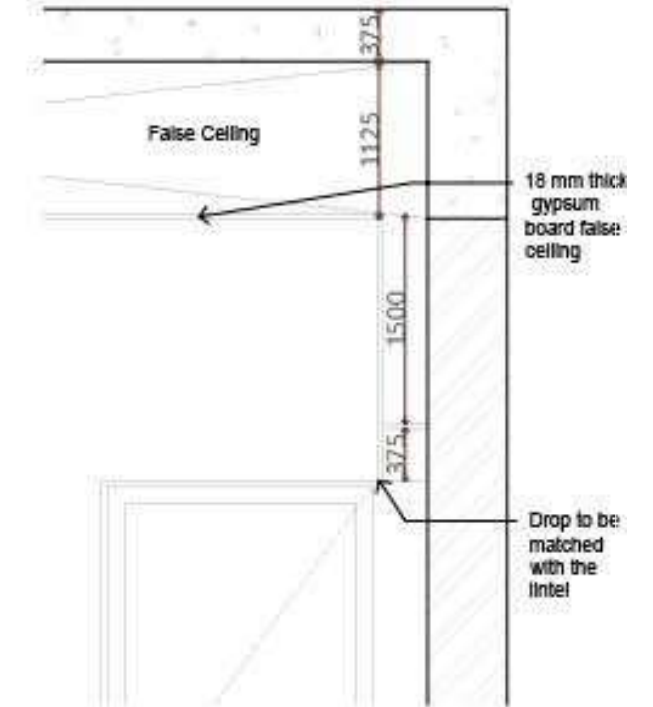

DETAIL B

04

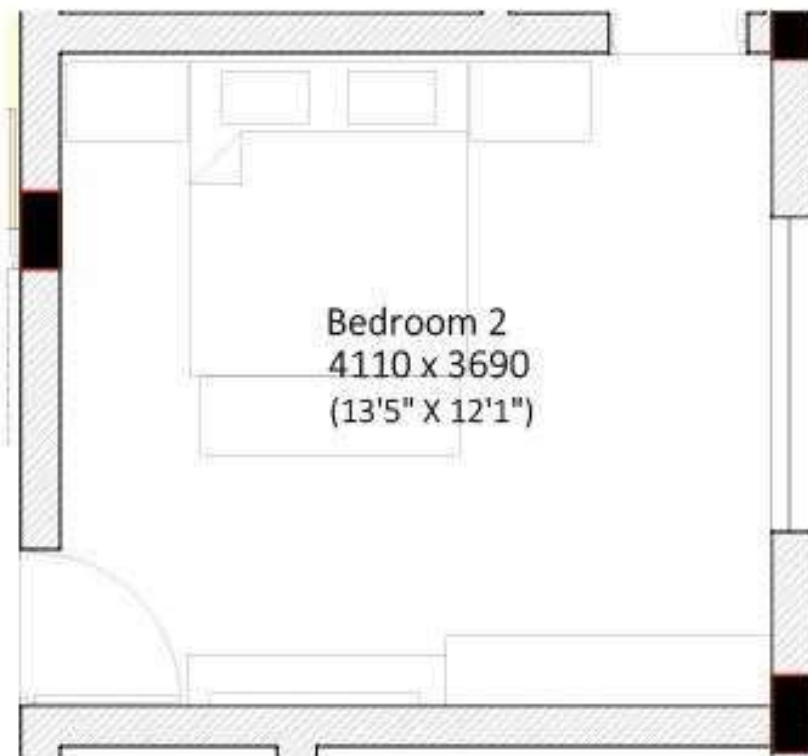


BEDROOM 2 PLAN

SCALE 1:40 | 05



FALSE CEILING PLAN

SCALE 1:40 | 06

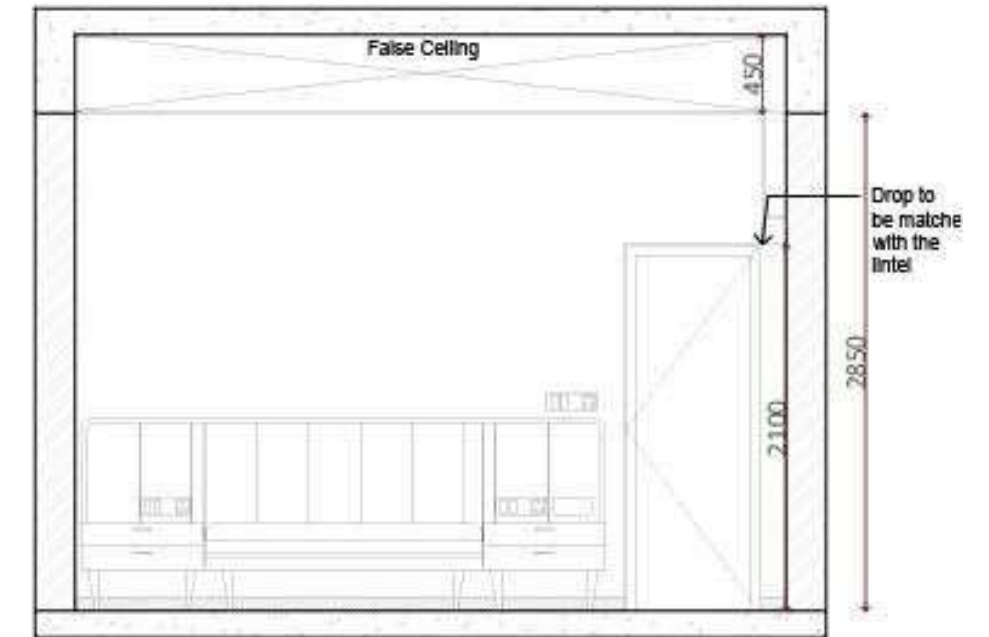

SECTION | 07

ARCHITECT: SHANMUGAM ASSOCIATES

B-13, 2ND CROSS, W.E. THILLAI NAGAR, TRICHY-620018 TEL:0431-2760090
NEW NO.3, SINGARAM STREET, T. NAGAR, CHENNAI-600017 TEL:044-42625480
EMAIL: CONTACT@SHANMUGAMASSOCIATES.IN
WEBSITE: WWW.SHANMUGAMASSOCIATES.IN

CLIENT: Mr. Vaman, Banaswadi.

STRUCTURAL:

RAYS CONSULTING ENGINEERS, BENGALURU

MEP:

LANDSCAPE:



KEY PLAN / NORTH SIGN



PHASE/ARCHITECT'S SEAL

ISSUE NO. DATE NO. DATE

08/04/22

IF THIS DRAWING IS NOT TO BE USED, IT SHOULD BE DESTROYED. REPORT TO GRAPHIC SCALE

DRAWING SCALE:



SHEET TITLE:

FALSE CEILING


SHEET NUMBER:

AR 40301

38 BANASWADI



BEDROOM 3 PLAN SCALE 1:60 | 08

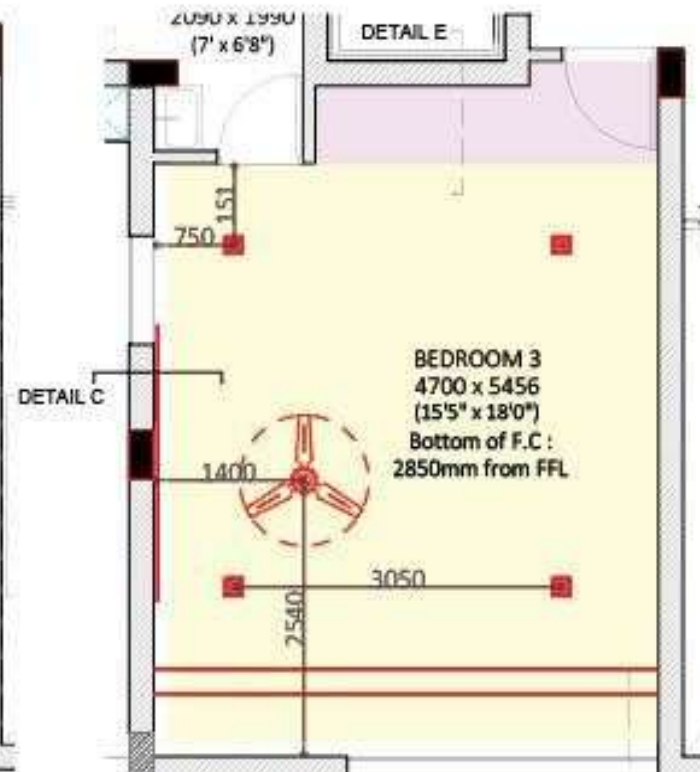


FALSE CEILING PLAN SCALE 1:60 | 09


DETAIL D



DETAIL - C SCALE 1:60 | 10

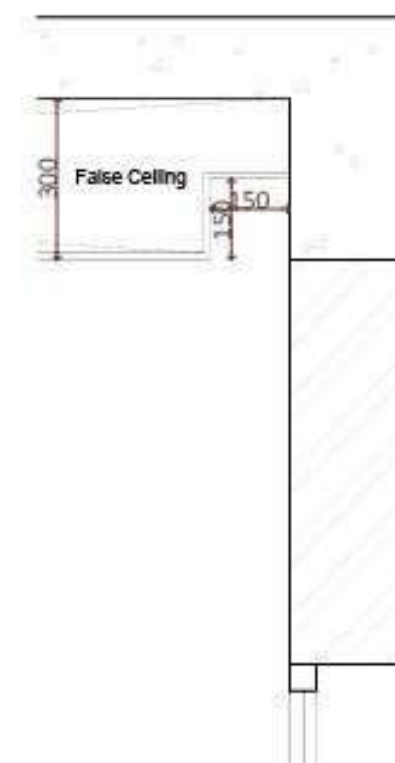


DETAIL - D SCALE 1:60 | 11

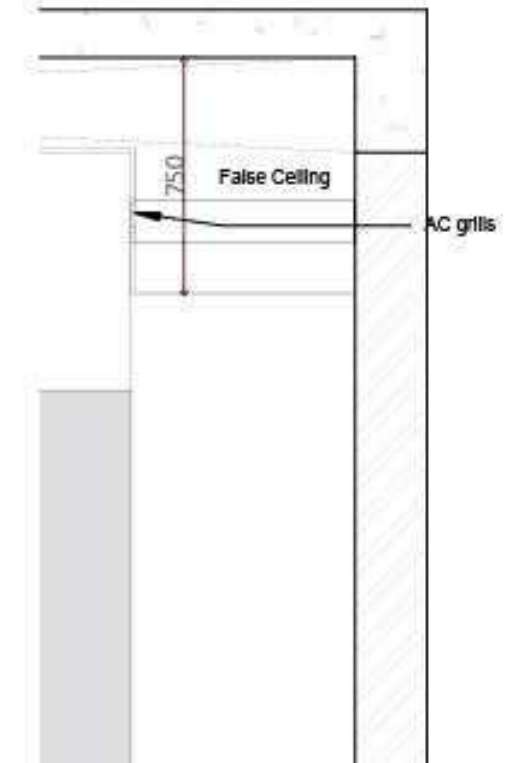

DETAIL - E SCALE 1:60 | 11




BEDROOM 4 PLAN SCALE 1:40 | 12

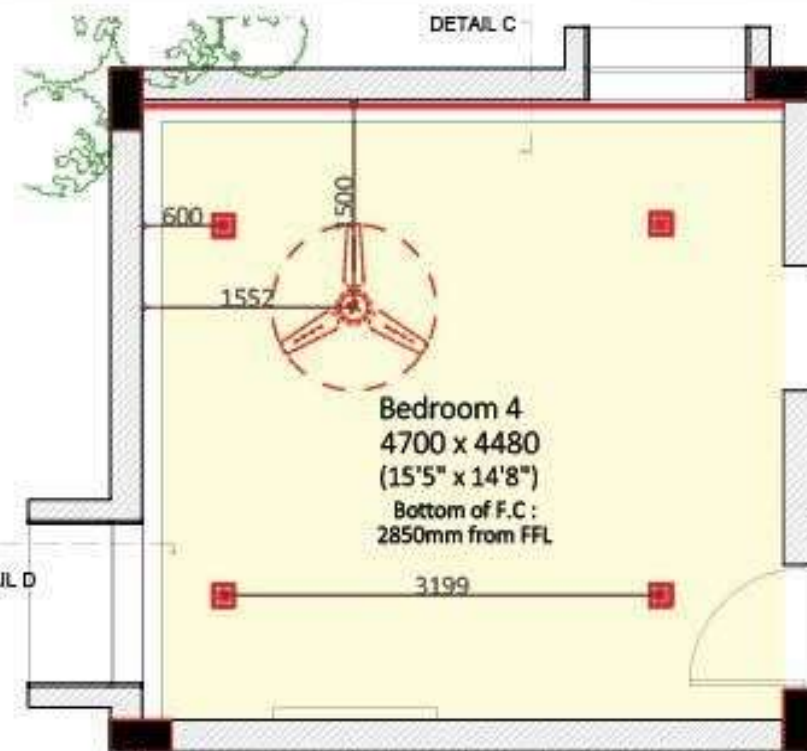

FALSE CEILING PLAN SCALE 1:40 | 13

DETAIL D

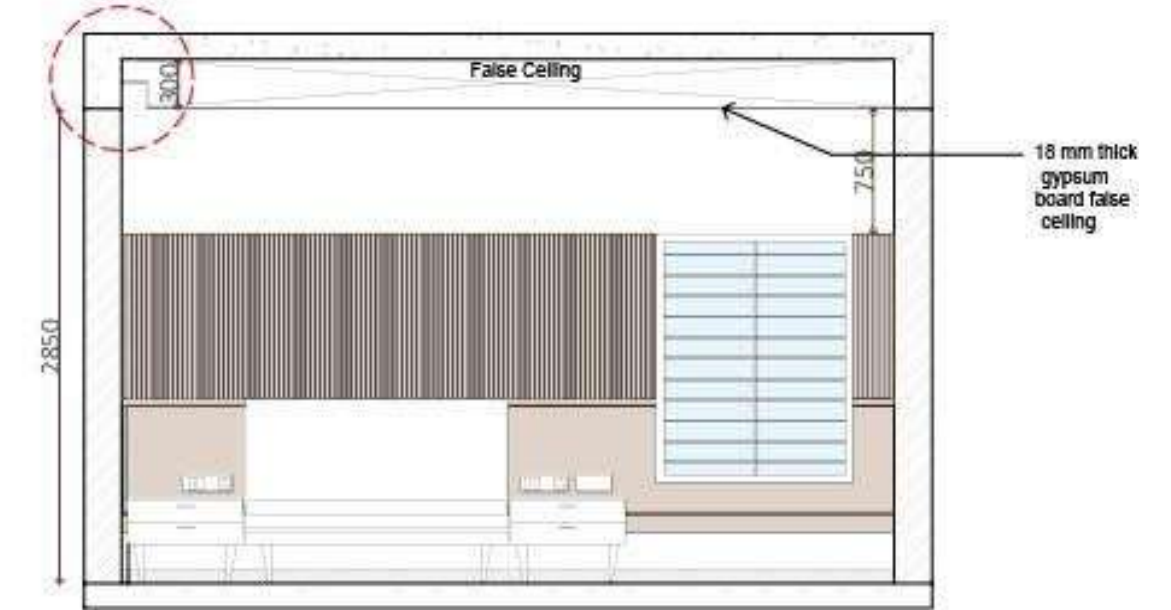

VIEW 02 SCALE 1:40 | 14

ARCHITECT: SHANMUGAM ASSOCIATES

B-13, 2ND CROSS, W.E. THILLAI NAGAR, TRICHY-620018 TEL:0431-2760280
NEW NO.3, SINGARAM STREET, T.NAGAR CHENNAI-600037 TEL:044-42625480
EMAIL: CONTACT@SHANMUGAMASSOCIATES.IN
WEBSITE: WWW.SHANMUGAMASSOCIATES.IN

CLIENT: Mr. Vaman, Banaswadi.

STRUCTURAL:

RAYS CONSULTING ENGINEERS, BENGALURU

MEP:

LANDSCAPE:



KEY PLAN / NORTH SIGN



PHASE/ARCHITECT'S SEAL

ISSUE NO. DATE NO. DATE

06/04/22

IF THIS DRAWING IS NOT AS, IT IS REQUIRED TO PRINT, REFLECTS GRAPHIC SCALE

DRAWING SCALE


SHEET TITLE:

FALSE CEILING


SHEET NUMBER:

AR 40302


38 BANASWADI

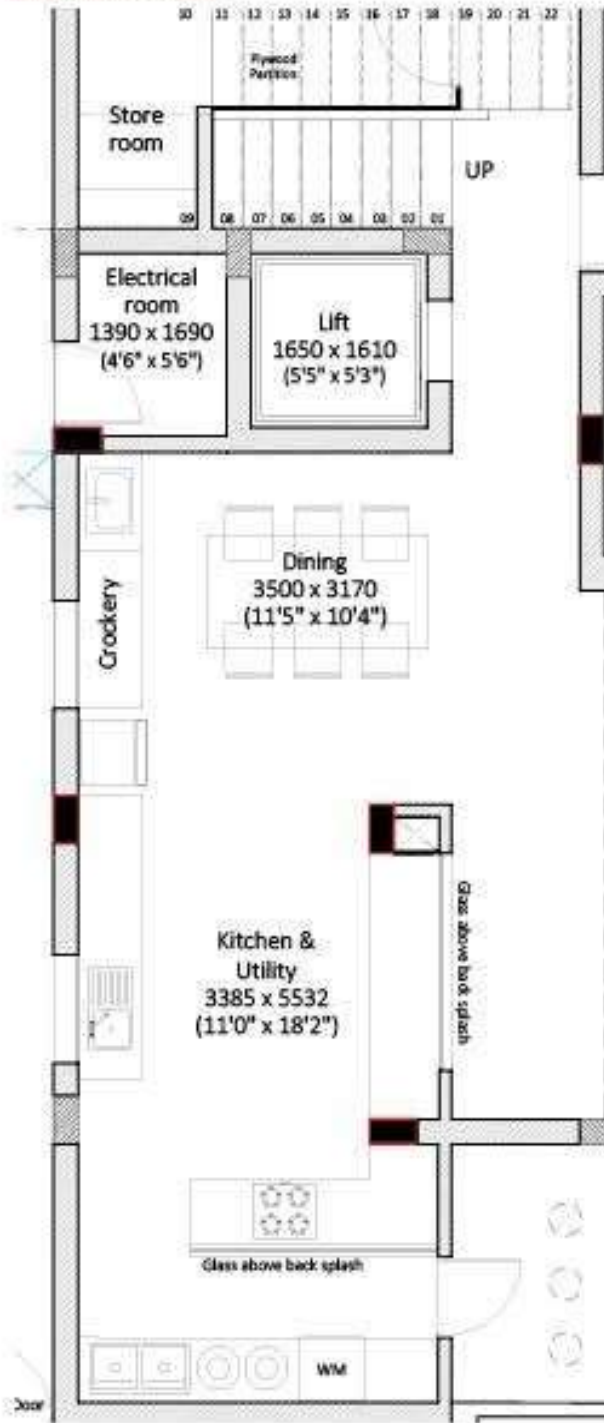


LIVING PLAN SCALE 1:40 | 01

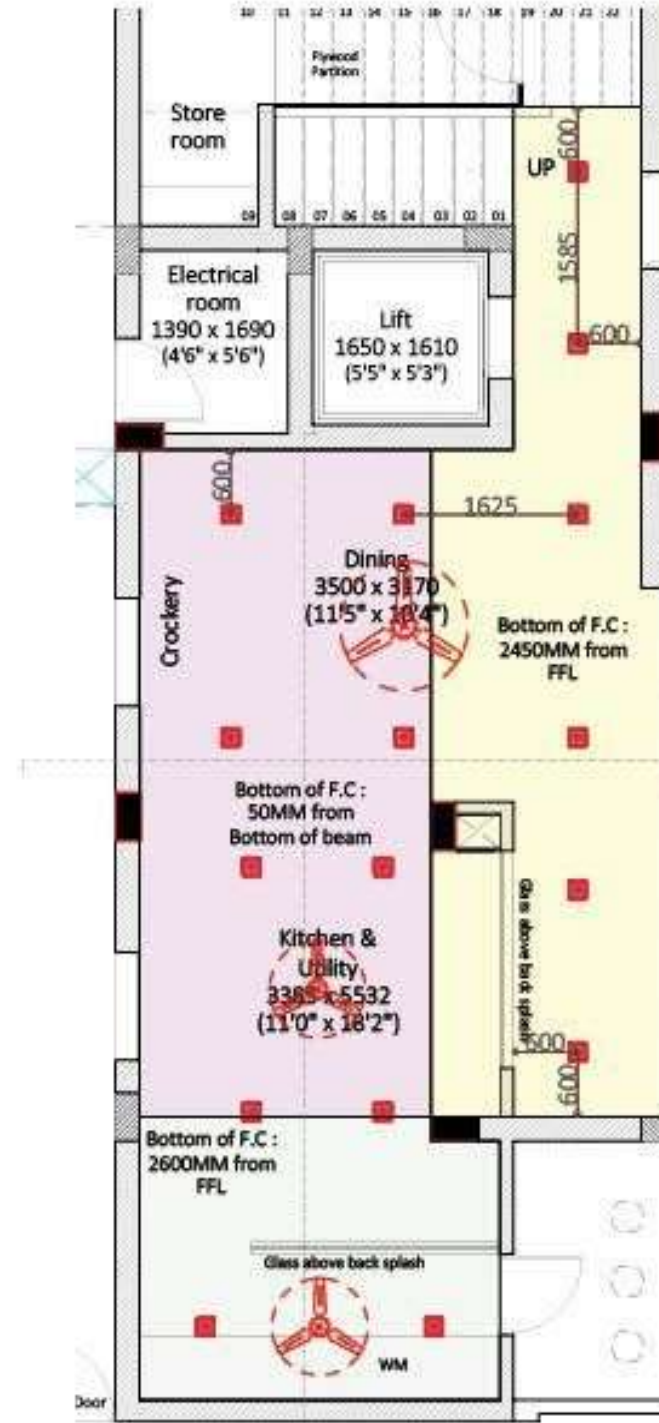

FALSE CEILING PLAN SCALE 1:40 | 02

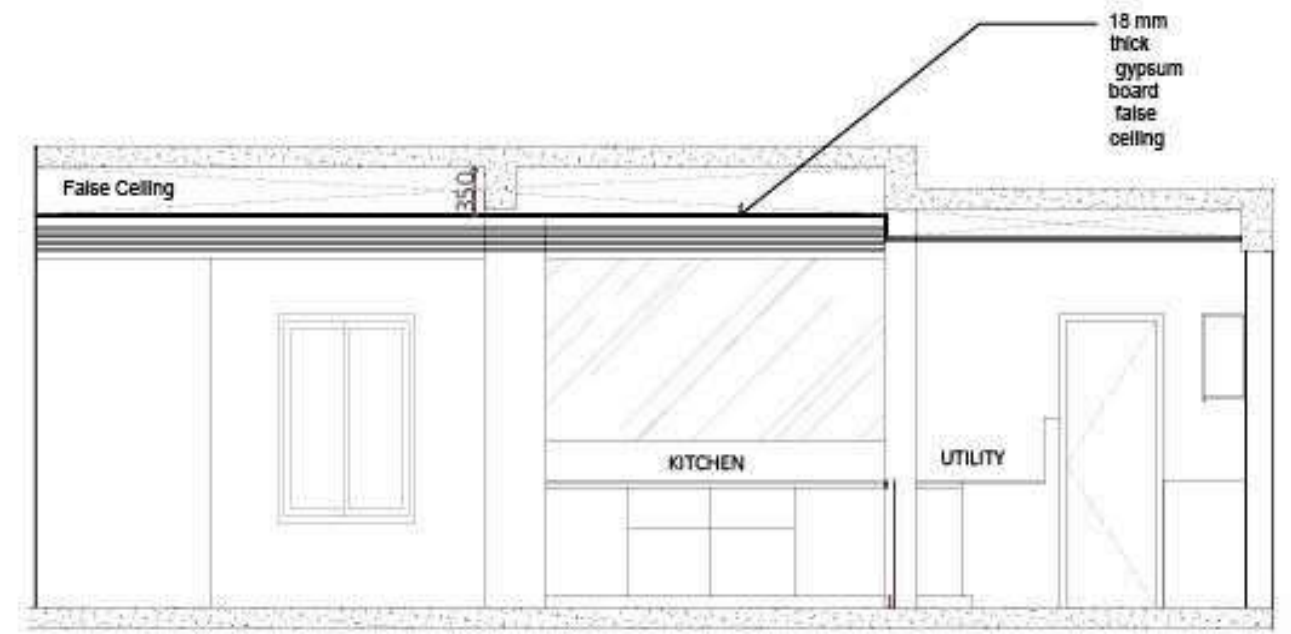

SECTION A | 03

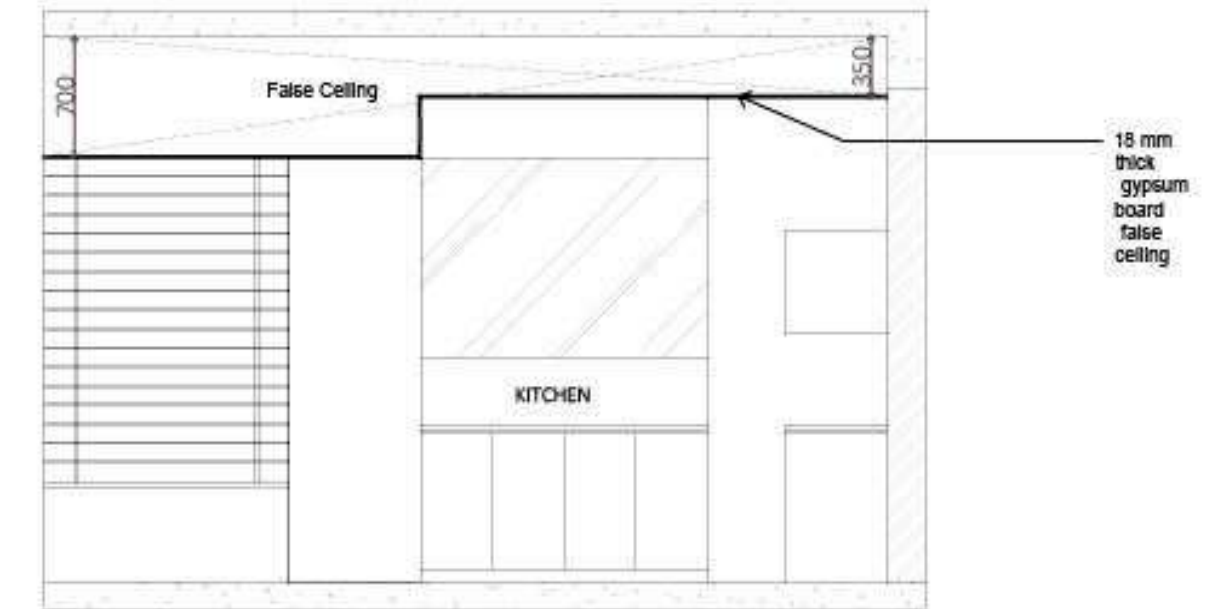

SECTION B | 04

ARCHITECT: SHANMUGAM ASSOCIATES

B-13, 2ND CROSS, W.E. THIRU NAGAR, TRICHY-620018 TEL: 0431-2763010
NEW NO.3, SINGARAM STREET, J. NAGAR CHENNAI-600017 TEL: 044-42536490
EMAIL: CONTACT@SHANMUGAMASSOCIATES.IN
WEBSITE: WWW.SHANMUGAMASSOCIATES.IN

CLIENT: Mr. Vaman Banaswadi

STRUCTURAL :

RAJ CONSULTING ENGINEERS, BENGALURU

MEP :

LANDSCAPE :



KEY PLAN / NORTH SIGN



PHASE/ARCHITECT'S SEAL

ISSUE NO. DATE NO. DATE

08/04/22

IF THIS DRAWING IS MODIFIED, IT IS REQUESTED TO PRINT, RETITLE, REGRAPHIC SCALE

DRAWING SCALE




SHEET TITLE:

FALSE CEILING


SHEET NUMBER:

AR 40304


38 BANASWADI

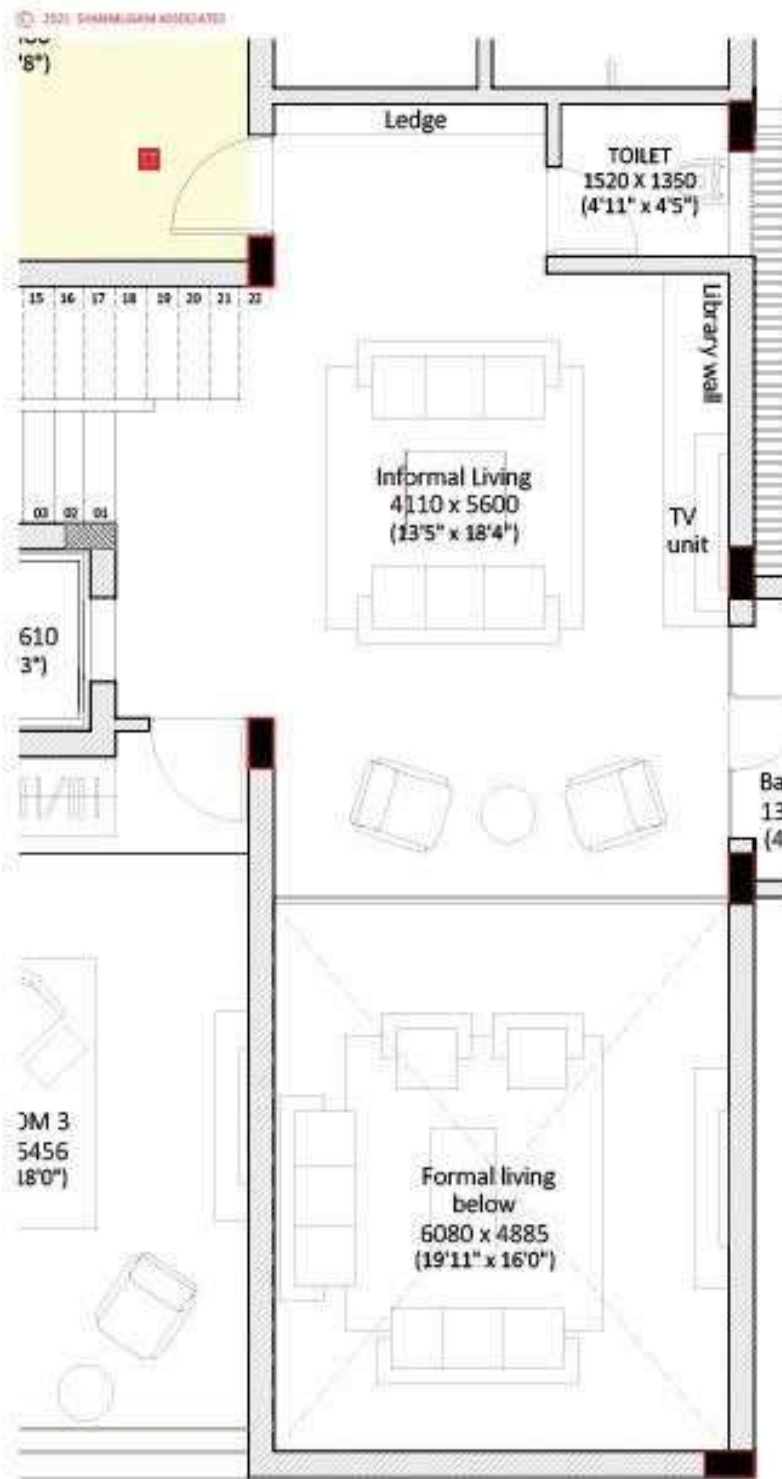

LIVING PLAN SCALE 1:40 | 01

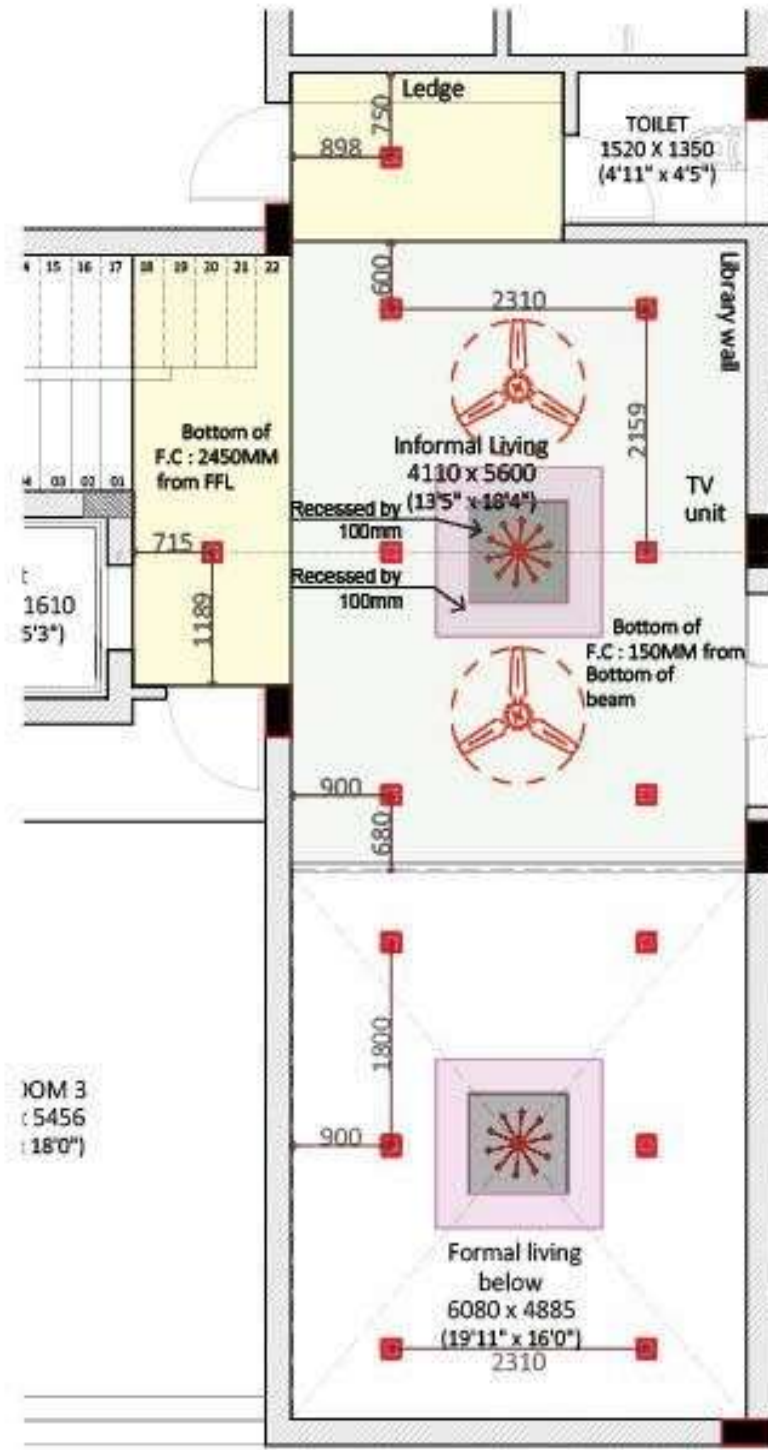


FALSE CEILING PLAN SCALE 1:40 | 02

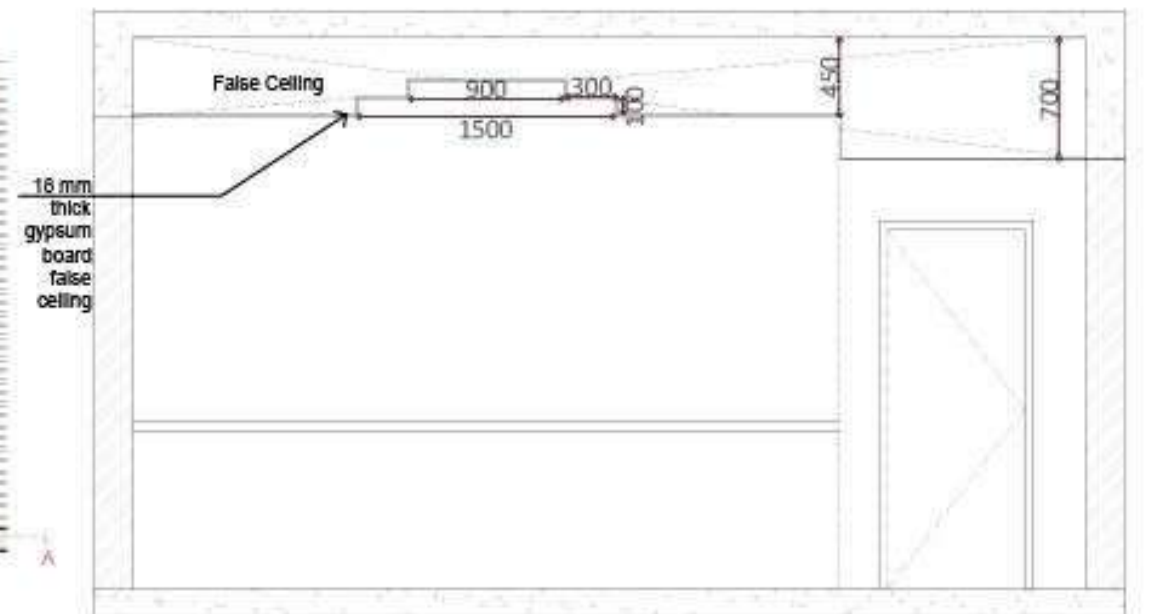

SECTION A | 03



LIVING PLAN SCALE 1:40 | 03

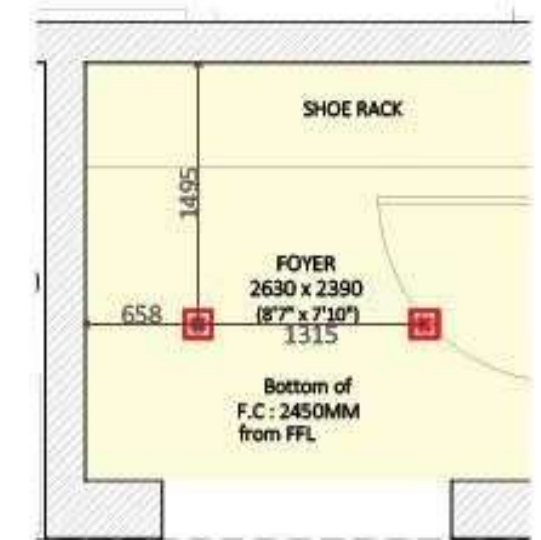

FALSE CEILING PLAN SCALE 1:40 | 04

ARCHITECT: SHANMUGAM ASSOCIATES

B-13, 2ND CROSS, W.E. THILLAI NAGAR, CHENNAI-600018 TEL: 0431-2780010
NEW NO. 3, SINGARAM STREET, T. NAGAR CHENNAI-600017 TEL: 044-42605480
EMAIL: CONTACT@SHANMUGAMASSOCIATES.IN
WEBSITE: WWW.SHANMUGAMASSOCIATES.IN

CLIENT: Mr. Vaman, Banaswadi

STRUCTURAL:

KAYS CONSULTING ENGINEERS, BENGALURU

MEP:

LANDSCAPE:



KEY PLAN / NORTH SIGN



PHASE/ARCHITECT'S SEAL

ISSUE NO. DATE NO. DATE

08/04/22

IF THIS DRAWING IS NOT A COPY, IT IS SUBJECT TO PRINT, REUSE, OR REPRODUCE

DRAWING SCALE

3 1 0


SHEET TITLE:

FALSE CEILING


SHEET NUMBER:

AR 40303


38 BANASWADI

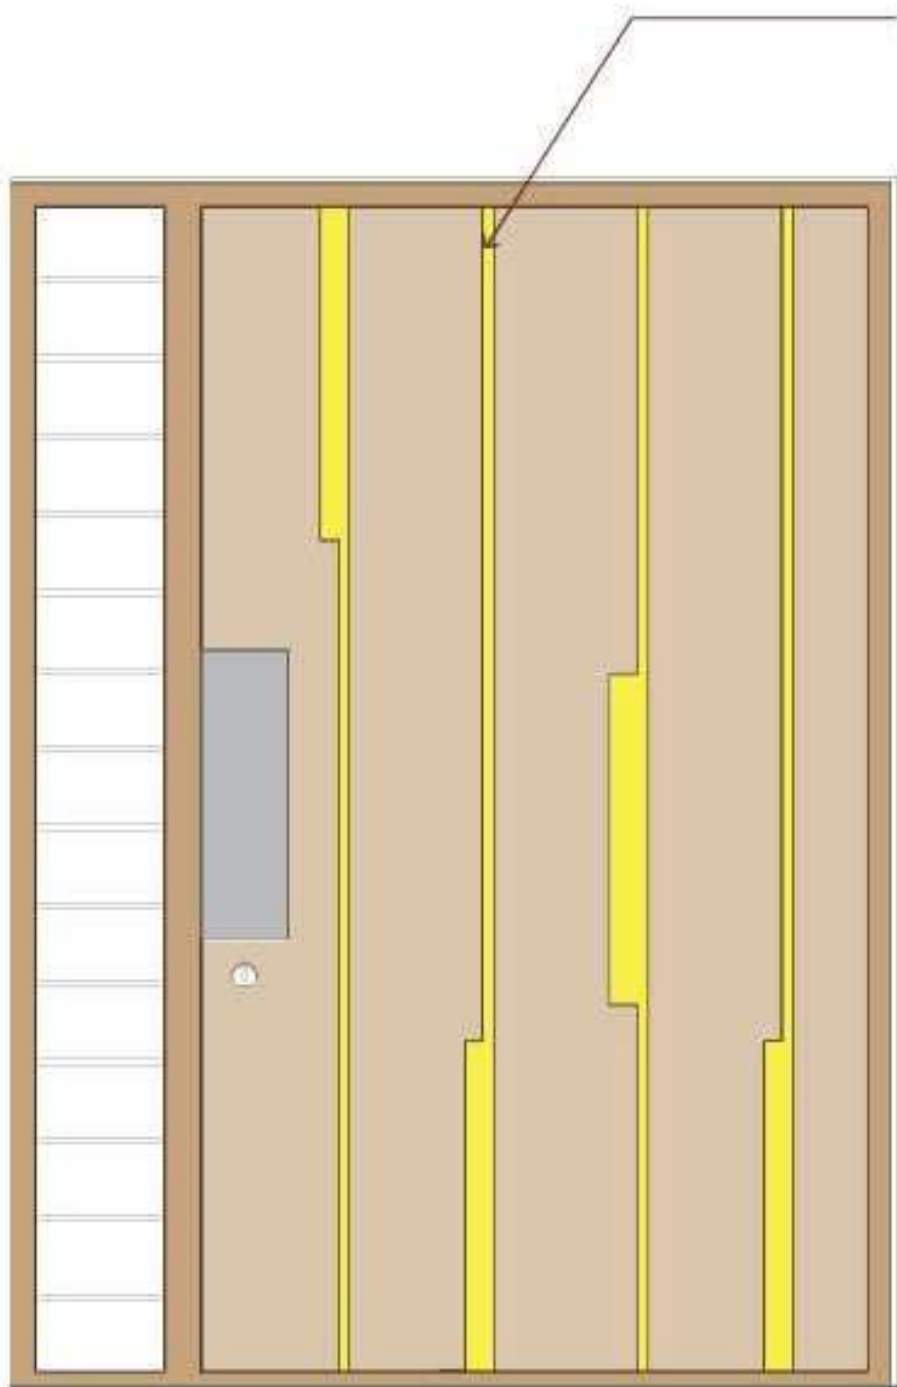

OPTION - 1

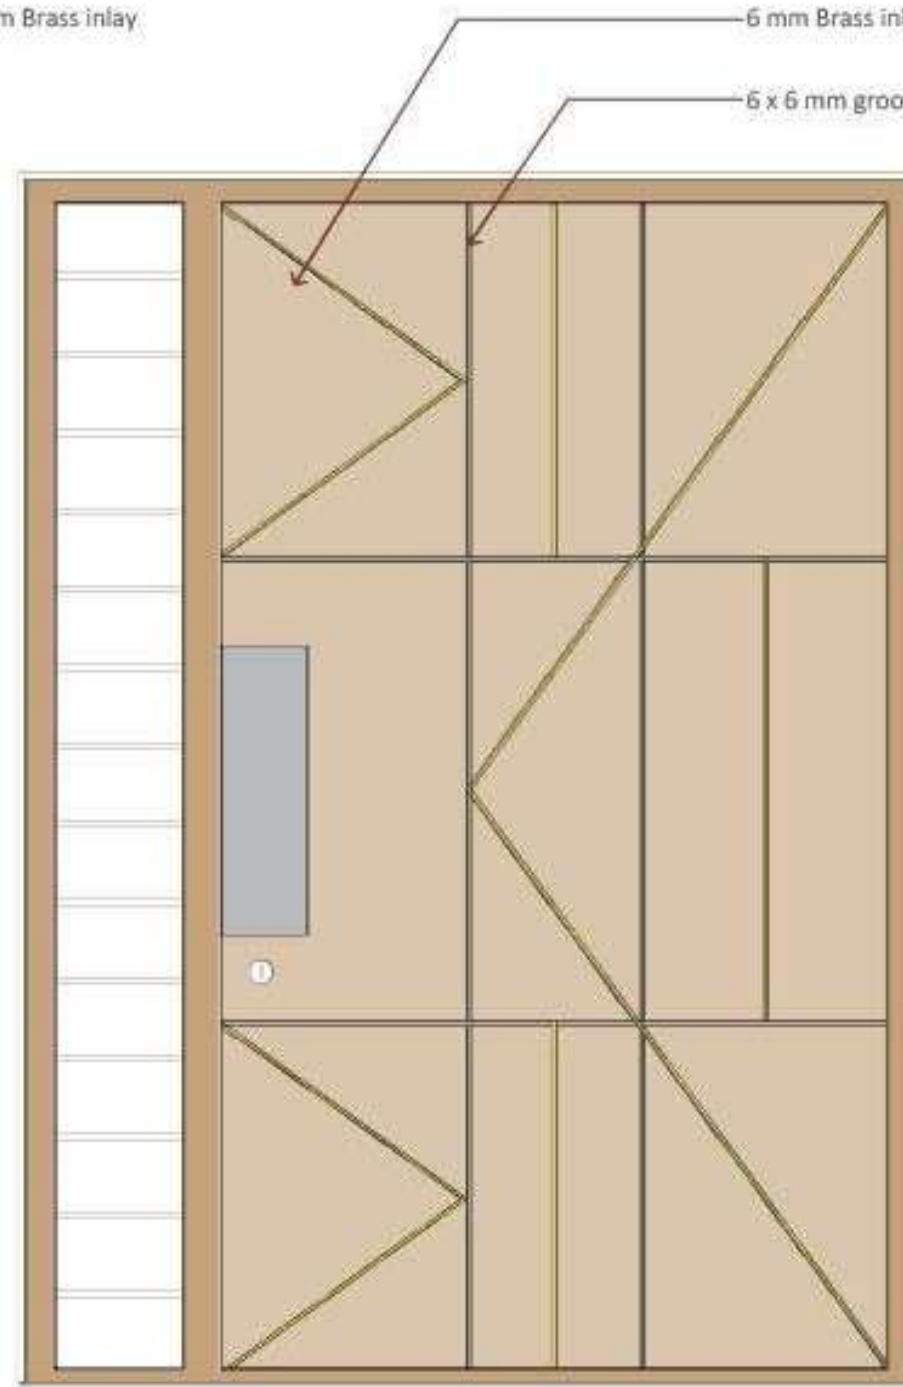

OPTION - 2

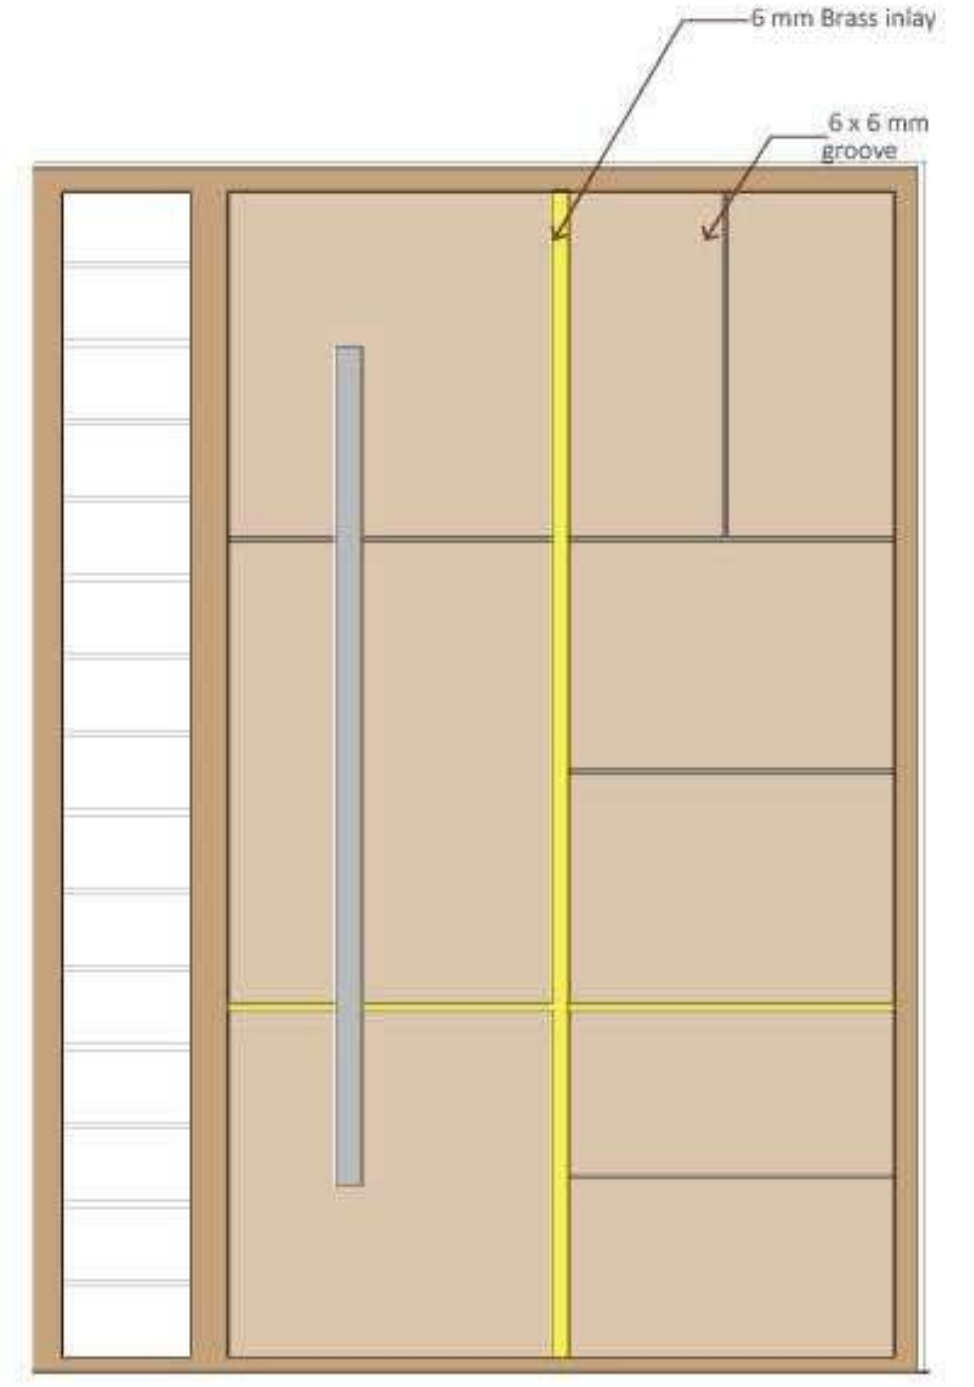

OPTION - 3

ARCHITECT: SHANMUGAM ASSOCIATES

B-13, 2ND CROSS, W.E. THILAK NAGAR, TRICHY-620016 TEL: 9431-2760010
NEW NO-3, SINGARAM STREET, T. NAGAR CHENNAI-600017 TEL: 944-42005480
EMAIL: CONTACT@SHANMUGAMASSOCIATES.IN
WEBSITE: WWW.SHANMUGAMASSOCIATES.IN

CLIENT: Mr. Vaman, Banaswadi.

STRUCTURAL:

RAVS CONSULTING ENGINEERS, BENGALURU

MEP:

LANDSCAPE:



KEY PLAN / NORTH SIGN

Shanmugam Associates
Consulting Architects
B-13, Second Cross, West Extension,
Thiruvananthapuram, Trichy - 620 016

ADVANCE COPY

PHASE/ARCHITECT'S SEAL

ISSUE NO. DATE NO. DATE

22/04/22

1: THIS DRAWING IS NOT FOR PRINT, BEARING GRAPHIC SCALE

DRAWING SCALE:



SHEET TITLE:

MAIN DOOR OPTIONS

SHEET NUMBER:

38 BANASWADI



EXTERIOR VIEW



EXTERIOR VIEW



FIRST FLOOR LIVING



FIRST FLOOR LIVING



FIRST FLOOR LIVING



GROUND FLOOR LIVING



GROUND FLOOR LIVING



GROUND FLOOR LIVING

MD	1200x2550	MAIN DOOR	D1	1050X2250		D2	850X2250		D3	750X2250		SD1	3650X2250	MASTER BEDROOM
(01)	Nos: GF - 01		(08)	Nos: GF - 04 ; FF - 03 ; SF - 01		(04)	Nos: GF - 01 ; FF - 03		(01)	Nos: GF - 01		(01)	Nos: GF - 01	
W1	600x2175	BEDROOMS	W2	750X1350	KITCHEN	W3	1350x1350	WET KITCHEN	W4	1350X2175	DINING	W5	2160X2175	STUDY ROOM
(06)	Nos: GF - 04 ; FF - 02		(02)	Nos: GF - 02		(01)	Nos: GF - 01		(01)	Nos: GF - 01		(01)	Nos: FF - 01	

ARCHITECT: SHANMUGAM ASSOCIATES

B-11, 2ND CROSS, W.E. THILLAI NAGAR, TRICHY-620018 TEL: 0431-2760010
 NEW NO-3, SINGARAM STREET, T. NAGAR, CHENNAI-600017 TEL: 044-42605485
 EMAIL: CONTACT@SHANMUGAMASSOCIATES.IN
 WEBSITE: WWW.SHANMUGAMASSOCIATES.IN

CLIENT: MRS. SHOBANA

STRUCTURAL :

SHANMUGAM ASSOCIATES

MEP :

LANDSCAPE :

KEY PLAN / NORTH SIGN



Shanmugam Associates
 Consulting Architects
 B-11, 2nd Cross, West Extension,
 Thiruvallur, Trichy - 620 018

PHASE/ARCHITECT'S SEAL

ISSUE NO. DATE NO. DATE

15/02/2022

IF THE DRAWING IS NOT AS IT'S REDUCED TO PRINT, REFER TO GRAPHIC SCALE

DRAWING SCALE




SHEET TITLE:







IDINERY SCHEDULE

SHEET NUMBER:

AA-40201

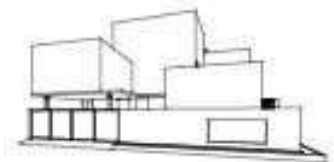

SHOBANA RESIDENCE, TRICHY

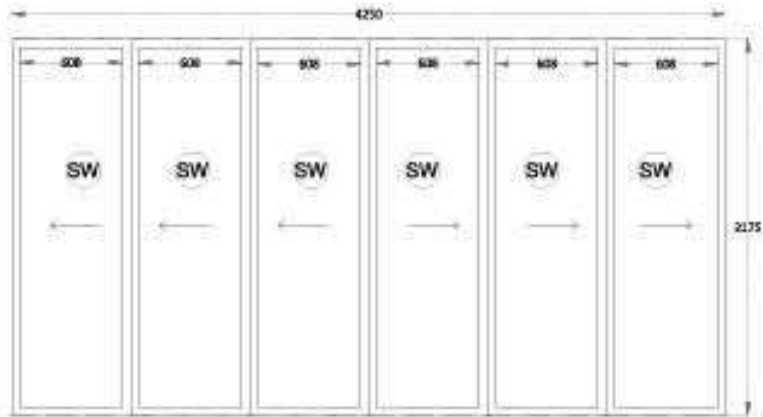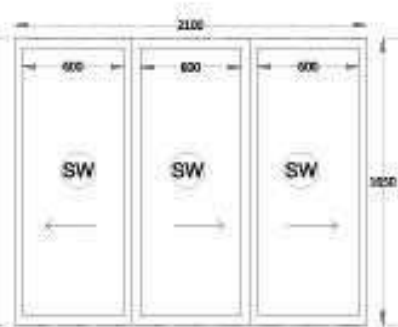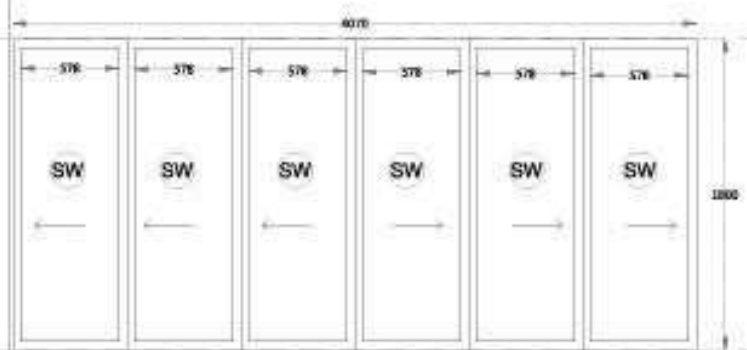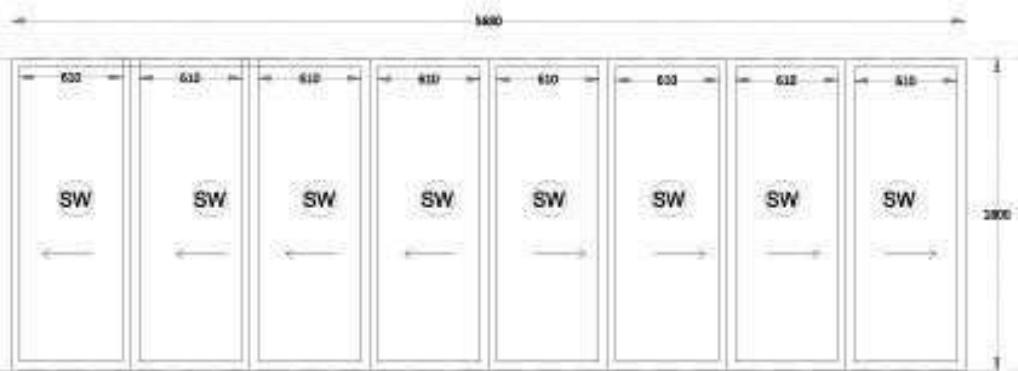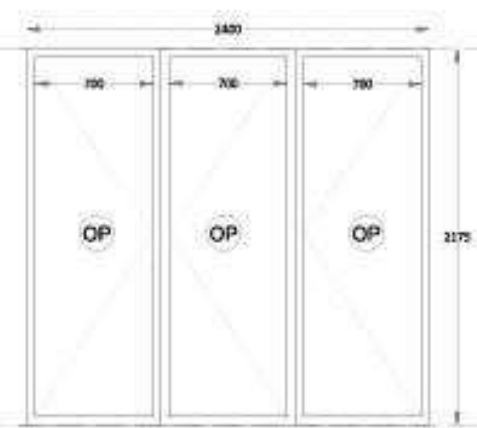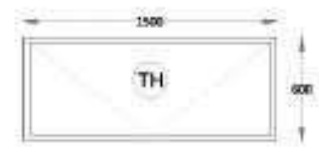							
W6 4250X2175 BEDROOM 2 (01) Nos: FF - 01		W7 600x1650 BEDROOM 3 (01) Nos: FF - 02		W8 2100X1650 BEDROOM 3 (01) Nos: FF - 01		W9 4070X1800 KIDS STUDY ROOM (01) Nos: FF - 01	
							
W10 5680x1800 STUDY ROOM (01) Nos: FF - 01		W11 2400X2175 MEDITATION ROOM (01) Nos: FF - 02		V1 600x600 (01) Nos: GF - 01		V2 1500X600 (01) Nos: GF - 01	

ARCHITECT: SHANMUGAM ASSOCIATES

B-13, 2ND CROSS, W. L. THILLAI NAGAR, TRICHY-620018 TEL:0431-2760010
NEW NO. 3, SINGARAM STREET, T. NAGAR, CHENNAI-600063 TEL:044-42605480
EMAIL: CONTACT@SHANMUGAMASSOCIATES.IN
WEBSITE: WWW.SHANMUGAMASSOCIATES.IN

CLIENT: MRS. SHOBANA

STRUCTURAL:

SHANMUGAM ASSOCIATES

MEP:

LANDSCAPE:

KEY PLAN / NORTH SIGN




Shanmugam Associates
Consulting Architects
B13, Second Cross, West Extension,
Thiruvananthapuram, Trichy - 620 018

PHASE/ARCHITECT'S SEAL

ISSUE NO. DATE NO. DATE

15/02/2022

IF THIS DRAWING IS NOT AS, IT IS REDUCED TO PRINT, REFER TO GRAPHIC SCALE

DRAWING SCALE:




SHEET TITLE:


JOINERY SCHEDULE

SHEET NUMBER:


AR 40202

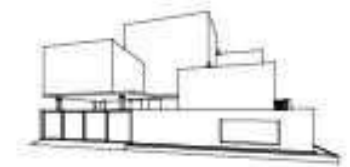


SHOBANA RESIDENCE, TRICHY

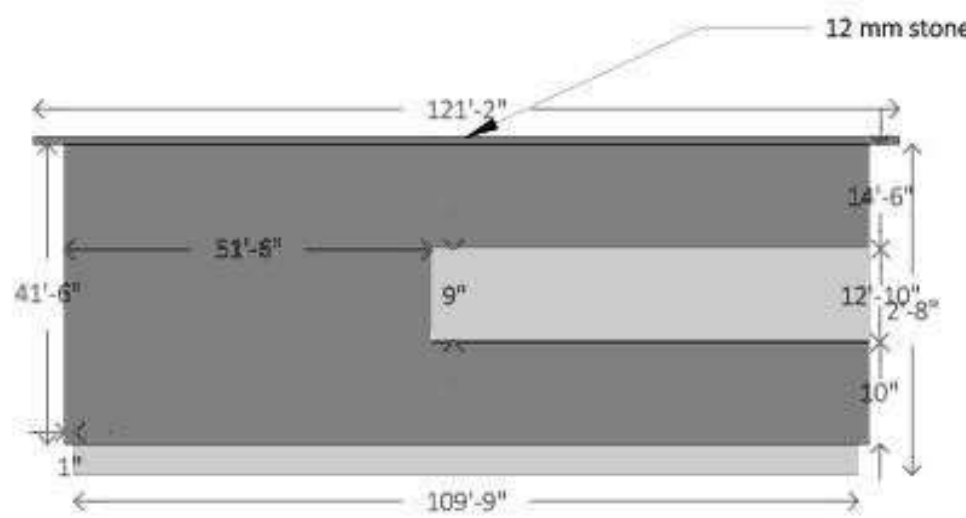


ELEVATION 01

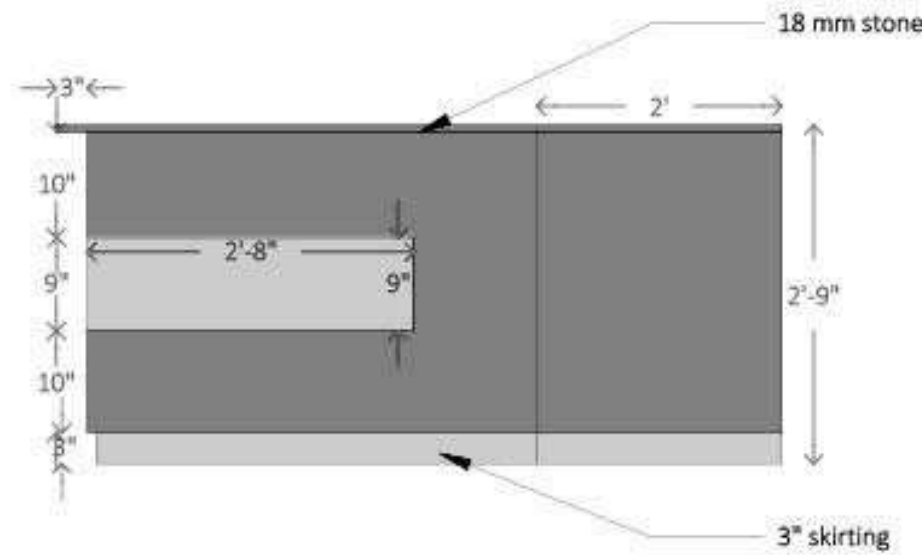


ELEVATION 02

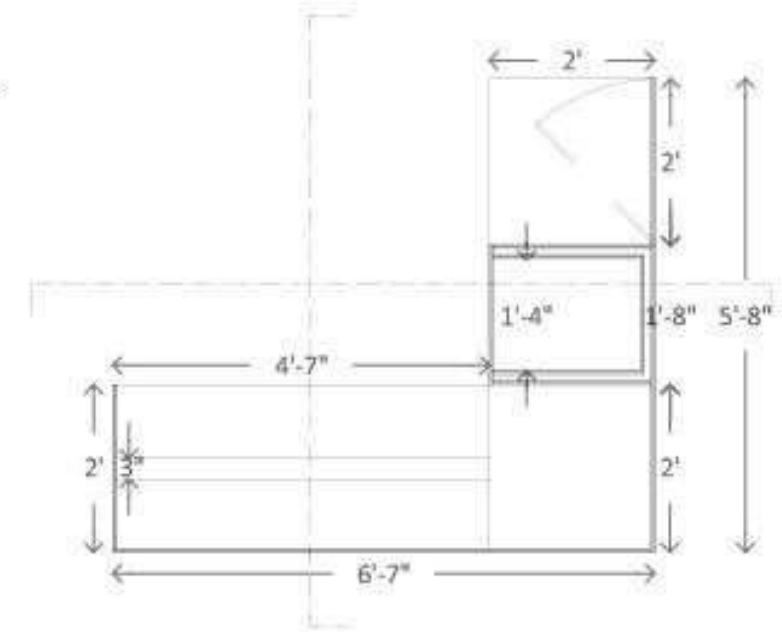


PLAN 03

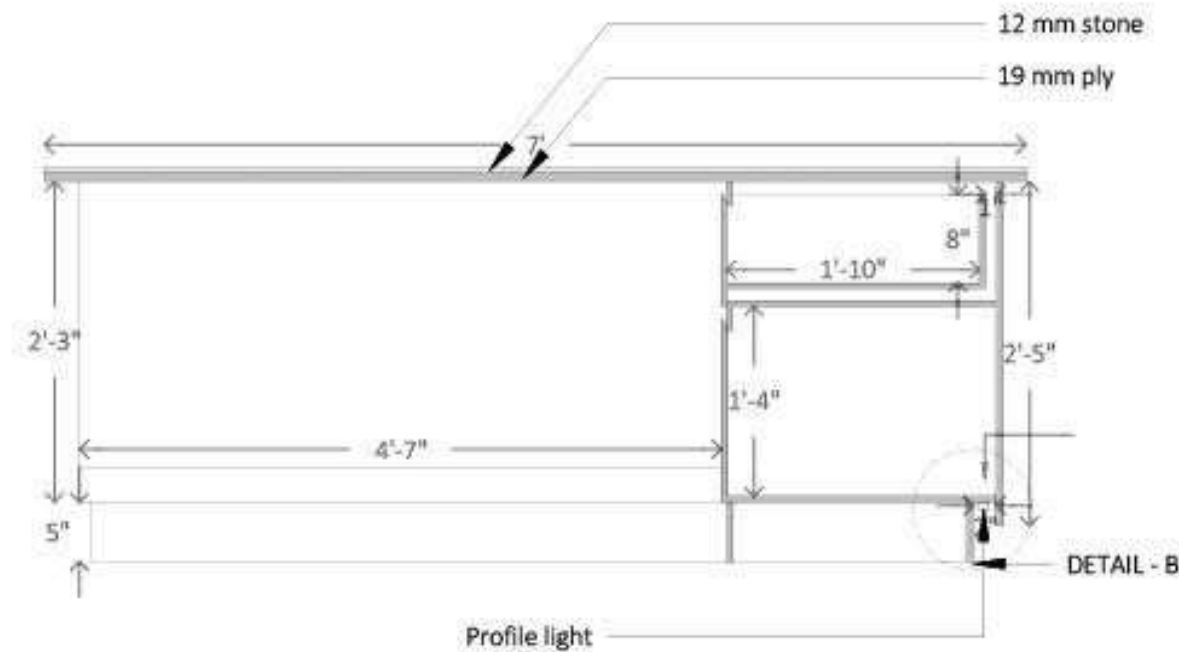


SECTION A 04

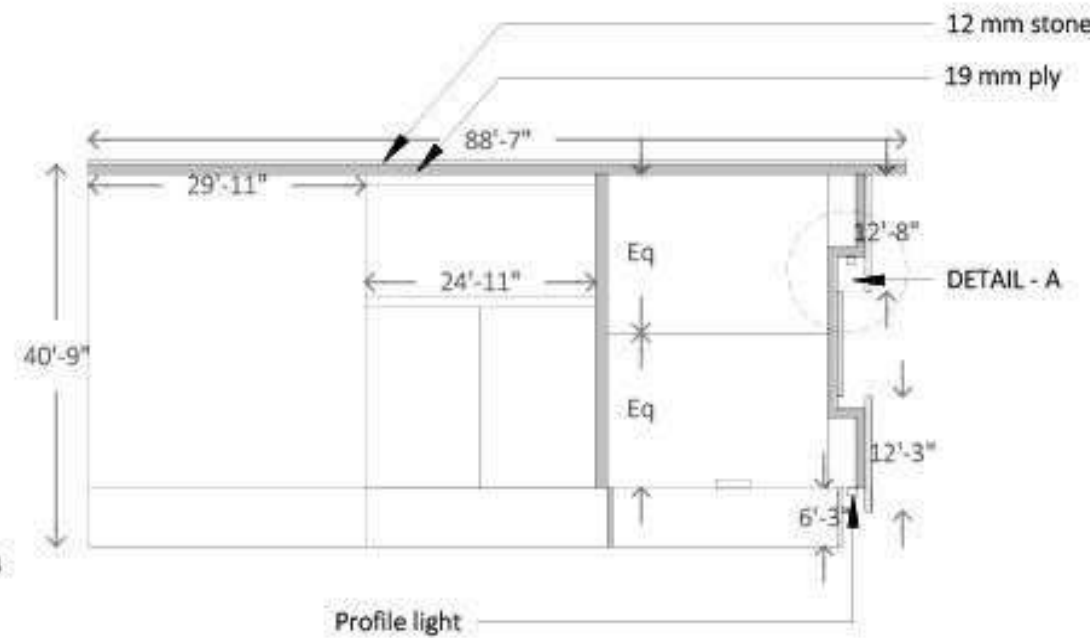

SECTION B 05

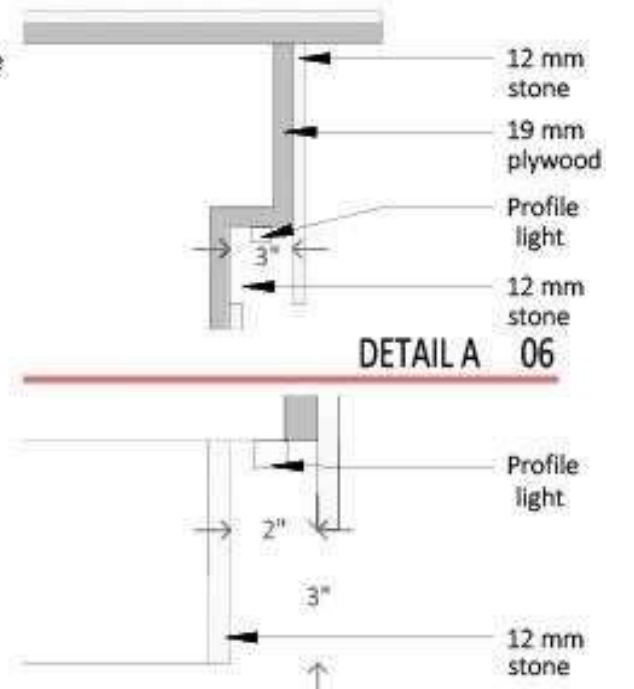

DETAIL A 06

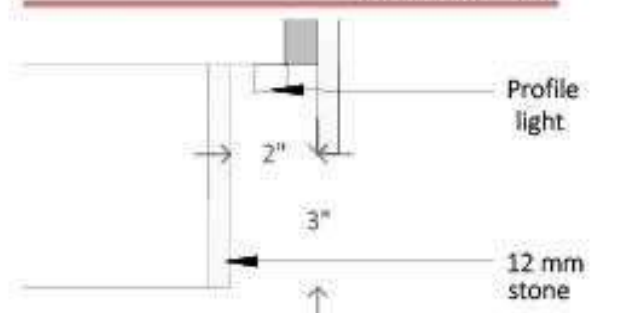

DETAIL B 07

ARCHITECT: SHANMUGAM ASSOCIATES

B-13, 2ND CROSS, W.E. THILLAI NAGAR, TRICHY-620018 TEL: 0431-2760010
NEW NO-3, SINGARAM STREET, T. NAGAR CHENNAI-600017 TEL: 044-42605480
EMAIL: CONTACT@SHANMUGAMASSOCIATES.IN
WEBSITE: WWW.SHANMUGAMASSOCIATES.IN

CLIENT: Mr. Saravanan, Pudhukottai

STRUCTURAL :

SHANMUGAM ASSOCIATES, TRICHY

MEP :

LANDSCAPE :

KEY PLAN / NORTH SIGN

Shanmugam Associates
Calculating Architects
B-13, 2nd Cross, W.E. Thillai Nagar,
Trichy - 620 018

PHASE/ARCHITECT'S SEAL

ISSUE NO. DATE NO. DATE

IF THIS DRAWING IS NOT AS, IT IS REDUCED TO PRINT, REFER TO GRAPHIC SCALE

DRAWING SCALE

0 1 2x

SHEET TITLE:

SHEET NUMBER:

Dr. Prakasham



RECEPTION DESK



RECEPTION DESK



EXTERIOR VIEW



EXTERIOR VIEW



CONSULTING ROOM -1




CONSULTING ROOM -1




CONSULTING ROOM -2





CONSULTING ROOM -2

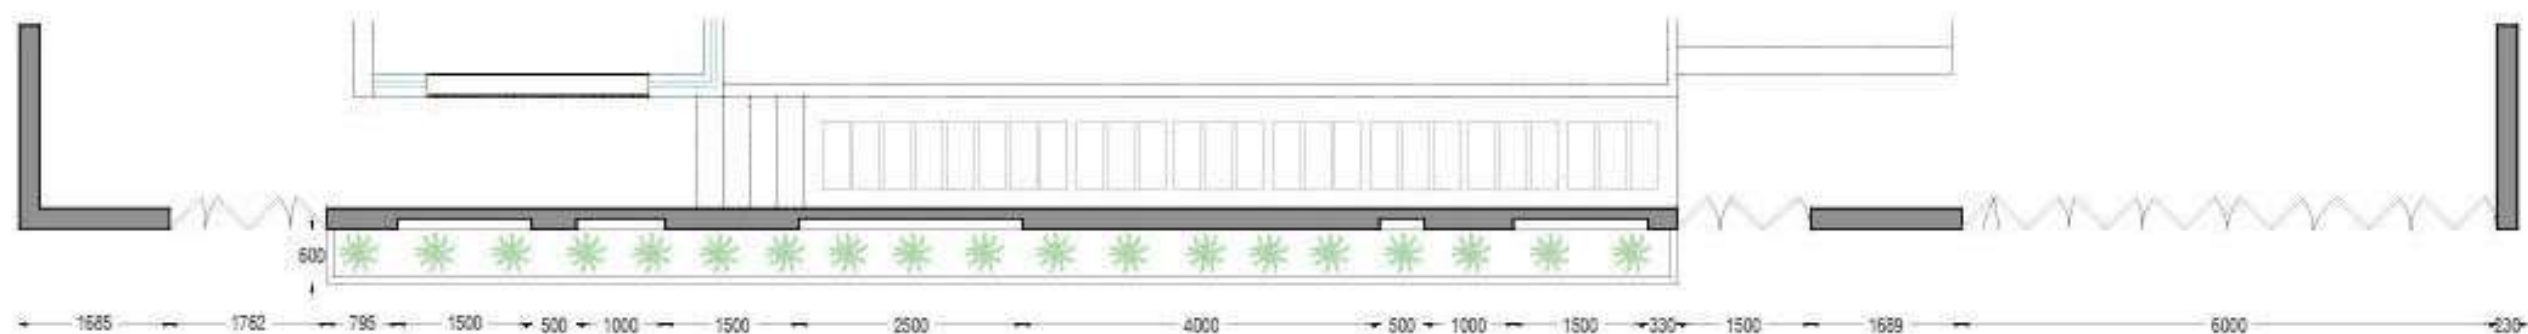

COMPOUND WALL PLAN | 01

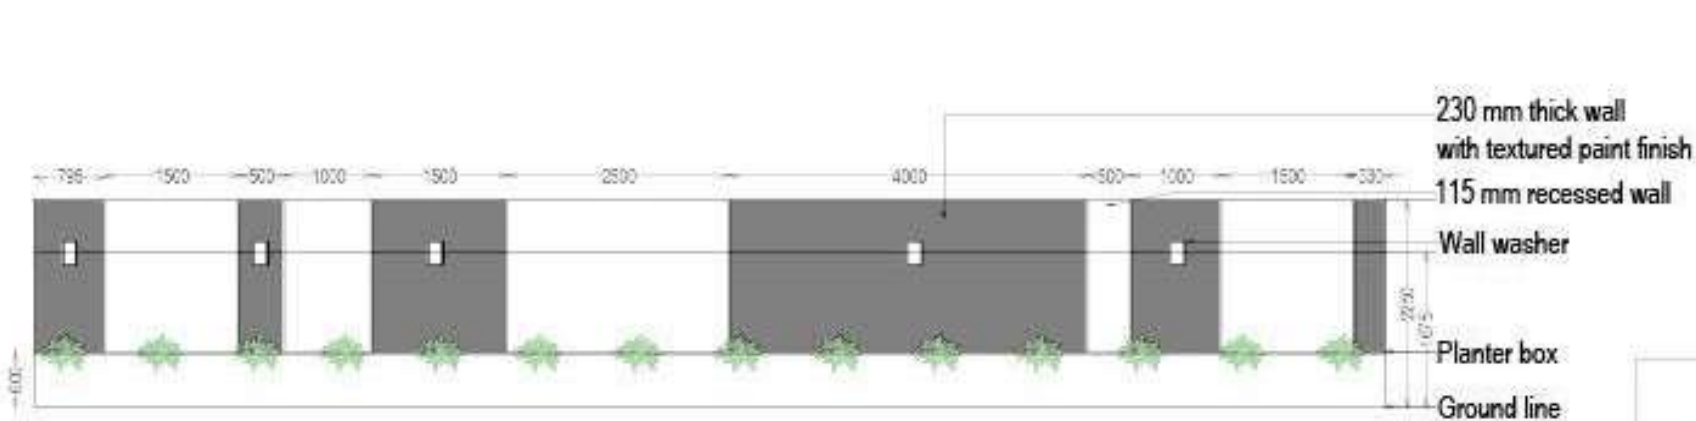

COMPOUND WALL ELEVATION | 02

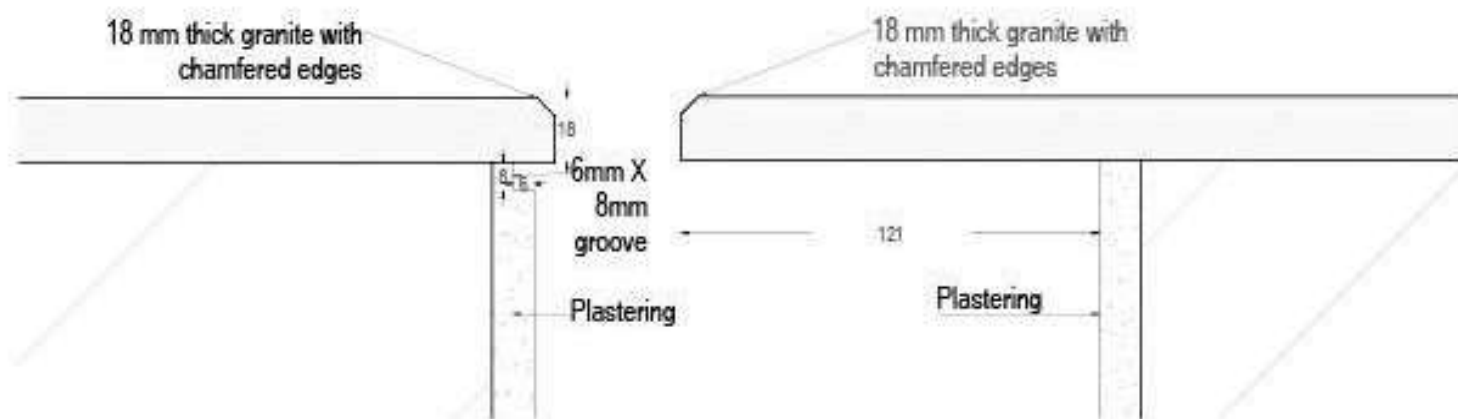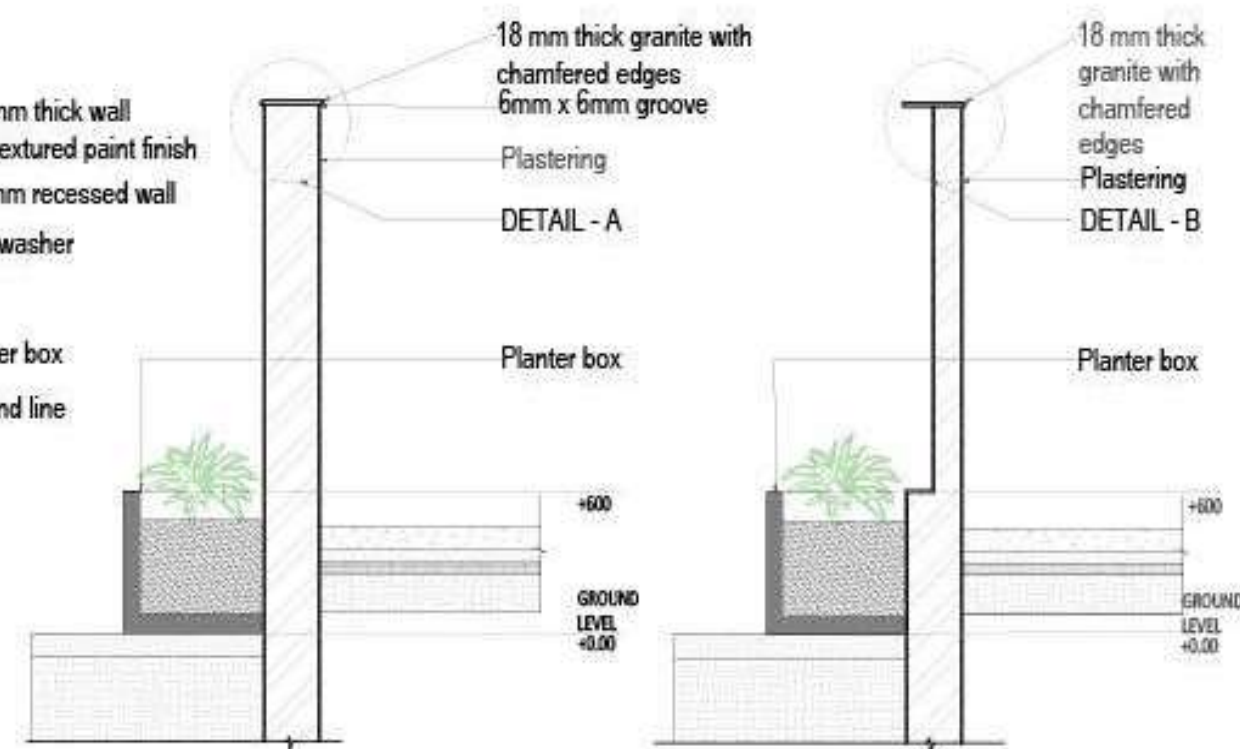

DETAIL - A | 05

DETAIL - B | 06

SECTION - A | 03

SECTION - B | 04

ARCHITECT: SHANMUGAM ASSOCIATES

B-13, 2ND CROSS, W.E. THILLAI NAGAR, TRICHY-620018 TEL: 0433-2760010
NEW NO: 3, SINGARAM STREET, T. NAGAR, CHENNAI-600017 TEL: 044-42605480
EMAIL: CONTACT@SHANMUGAMASSOCIATES.IN
WEBSITE: WWW.SHANMUGAMASSOCIATES.IN

CLIENT: Mr. Vaman, Banaswadi.

STRUCTURAL :

RAVS CONSULTING ENGINEERS, BENGALURU

MEP :

LANDSCAPE :

KEY PLAN / NORTH SIGN

Shanmugam Associates
Consulting Architects
B-13, Second Cross, West Changan,
Mullur Nagar, Trichy - 620 018

PHASE/ARCHITECT'S SEAL

ISSUE NO. DATE NO. DATE

22/03/22

IF THIS DRAWING IS NOT AS, IT IS REDUCED TO PRINT, REFER TO GRAPHIC SCALE

DRAWING SCALE




SHEET TITLE:

COMPOUND WALL

SHEET NUMBER:

AR 40701

HAKKIM'S RESIDENCE

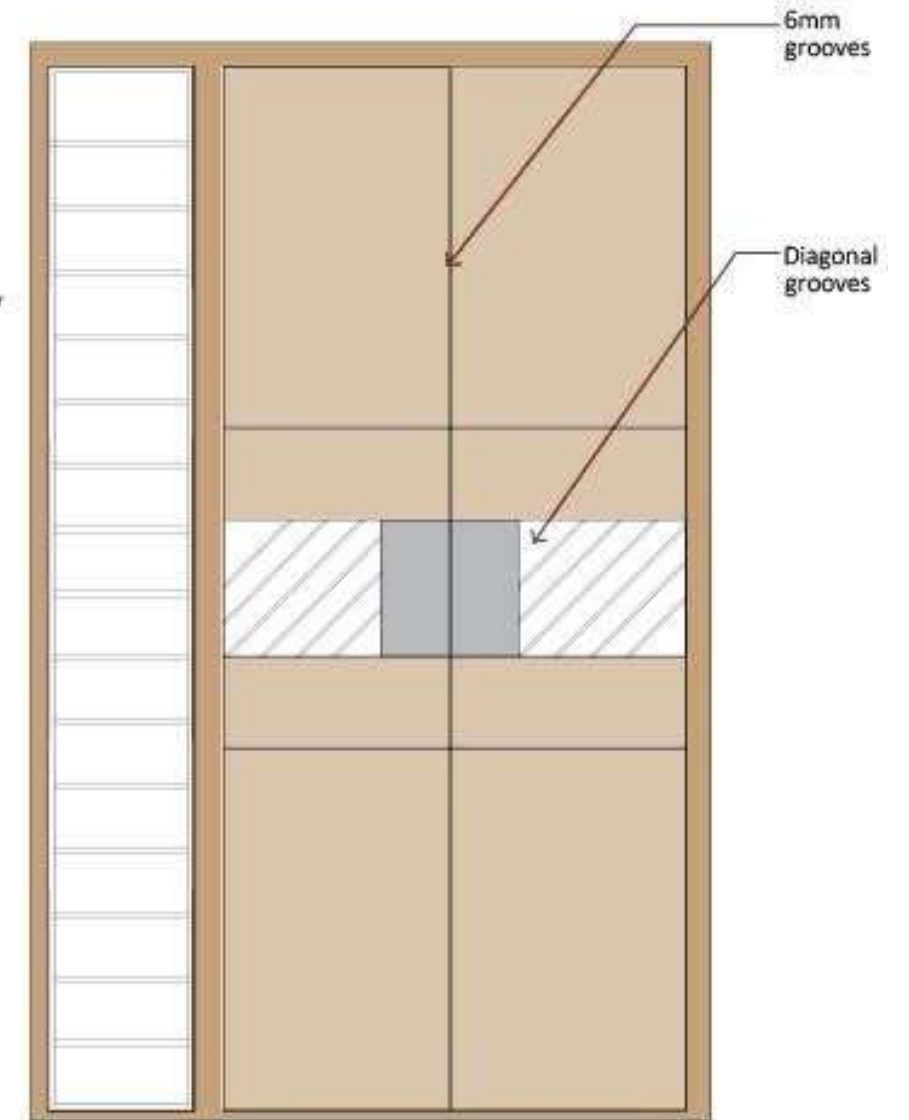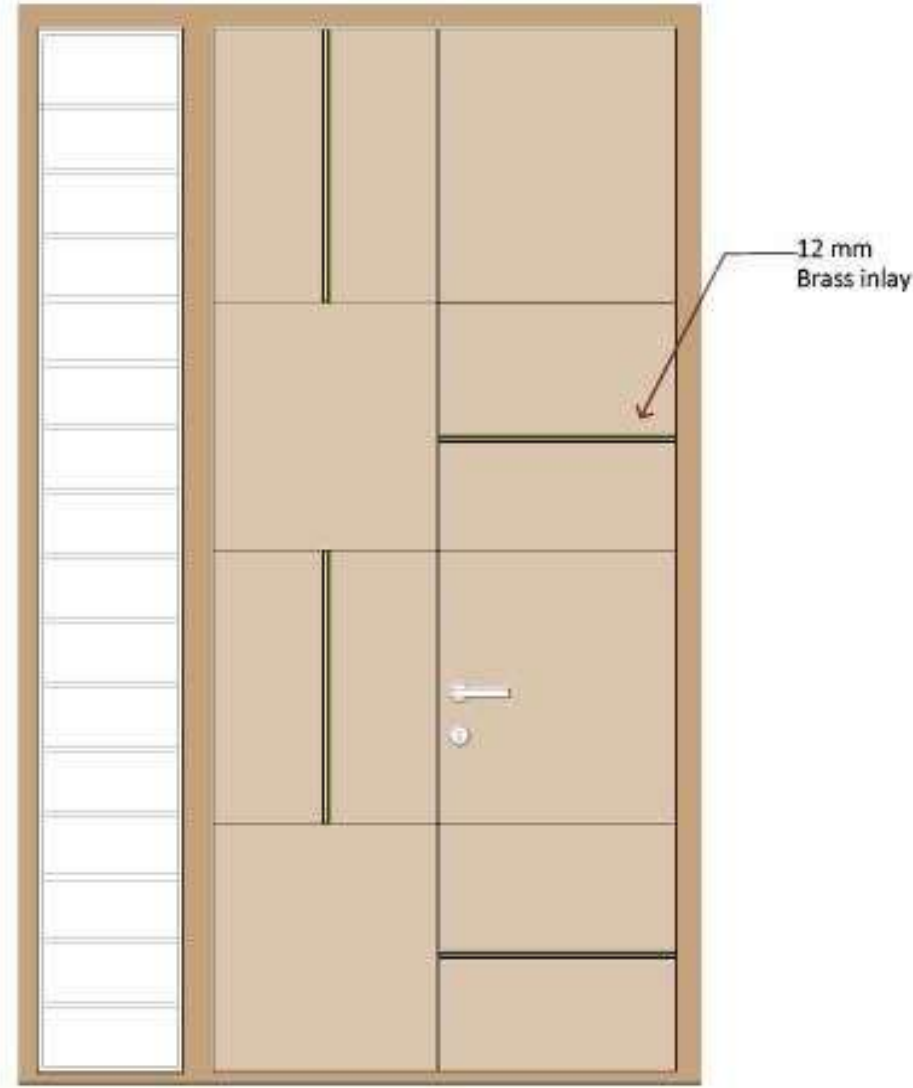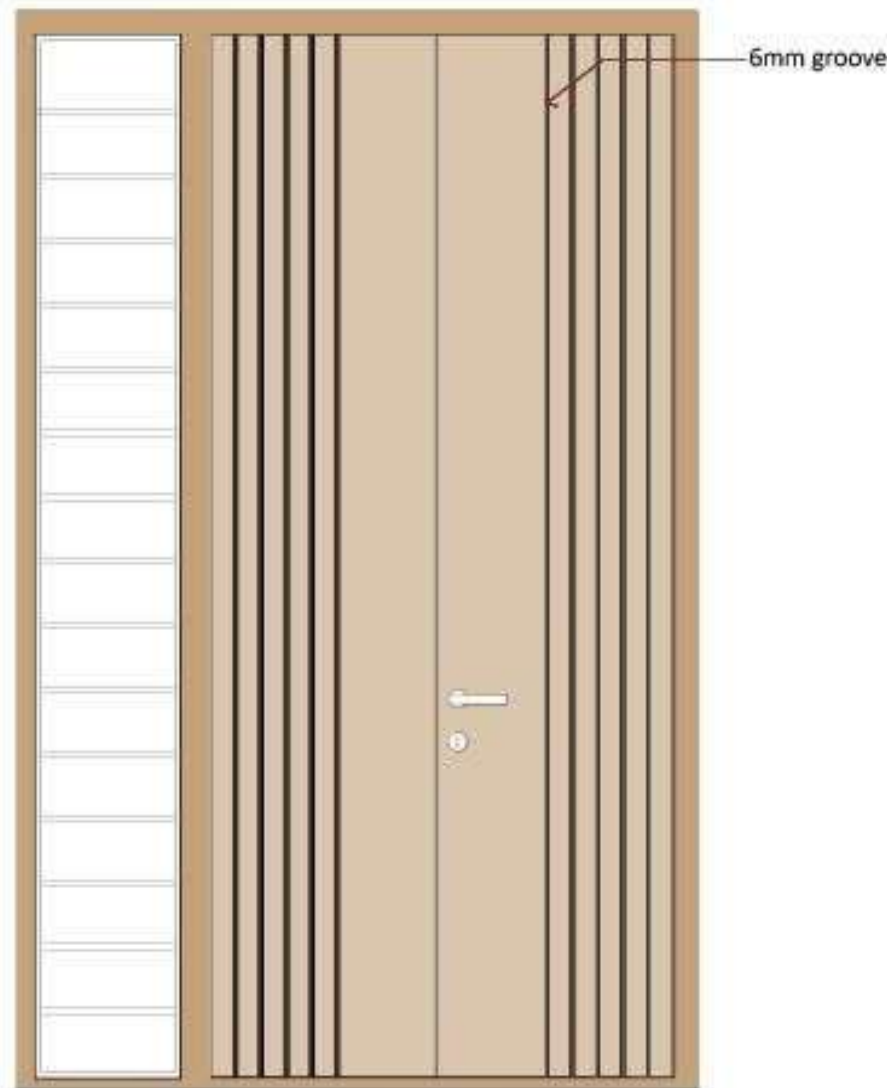

OPTION - 1

OPTION - 2

OPTION - 3

ARCHITECT: SHANMUGAM ASSOCIATES

B-13, 2ND CROSS, W.E. THILLAI NAGAR, TRICHY-620018 TEL:0431-2760010
NEW NO:3, SINGARAM STREET, T.NAGAR CHENNAI-600017 TEL:044-42605480
EMAIL : CONTACT@SHANMUGAMASSOCIATES.IN
WEBSITE : WWW.SHANMUGAMASSOCIATES.IN


CLIENT: MR.HAKKIM ,PERAMBALUR.

STRUCTURAL :

MEP :

XXXXXXXXXXXXXXXXXXXX

LANDSCAPE : XXXXXXXXXXXXXXXXXXXX

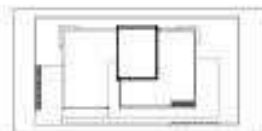

KEY PLAN / NORTH SIGN

Shanmugam Associates
Consulting Architects
B-13, Second Cross, West Extension,
Hennur Nagar, Trichy - 620 018

PHASE/ARCHITECT'S SEAL

ISSUE	NO.	DATE	NO.	DATE
1 - 13/07/21				
2 - 10/08/21				

IF THIS DRAWING IS NOT AS, IT IS REDUCED TO PRINT, REFER TO GRAPHIC SCALE


DRAWING SCALE

SHEET TITLE:


MAIN DOOR OPTIONS

SHEET NUMBER:

AR40203

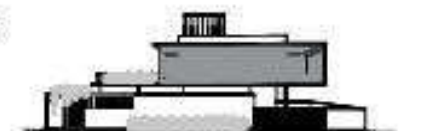

HAKKIM'S RESIDENCE

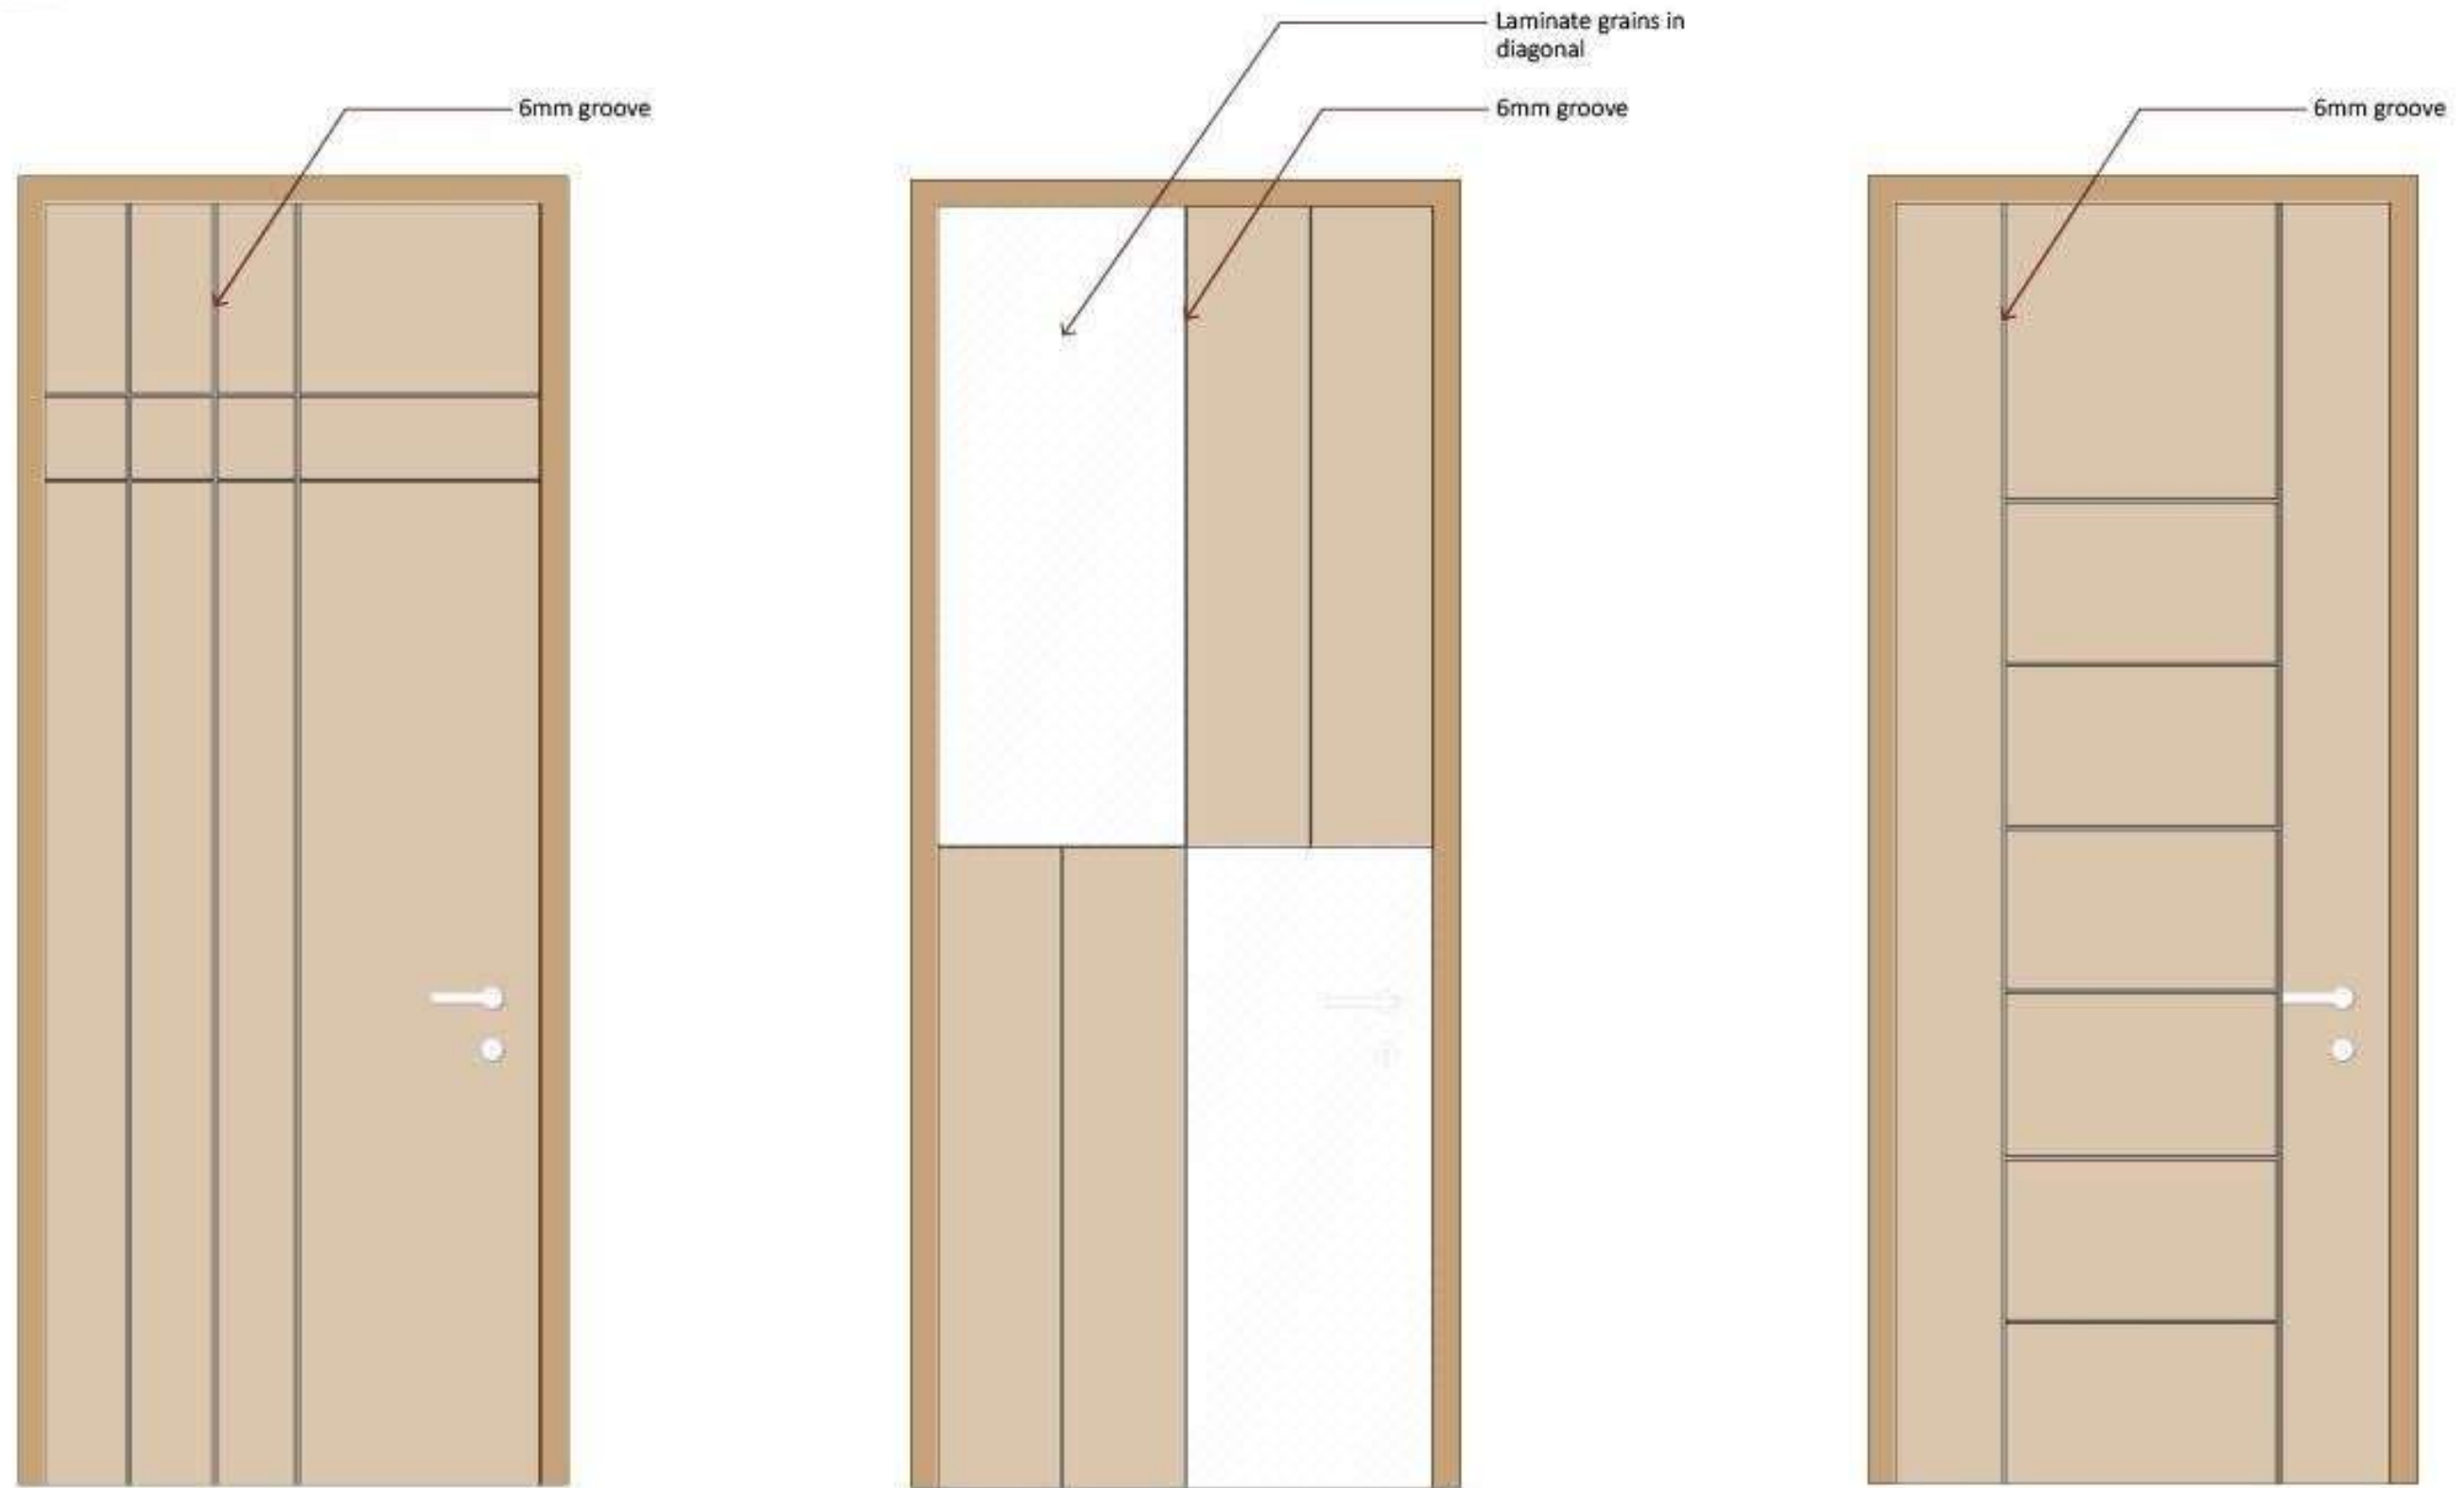

OPTION - 1

OPTION - 2

OPTION - 3

ARCHITECT: SHANMUGAM ASSOCIATES

B-13, 2ND CROSS, W.E. THILLAI NAGAR, TRICHY-620018 TEL:0431-2760010
NEW NO-3, SINGARAM STREET, T. NAGAR CHENNAI-600017 TEL:044-42605480
EMAIL: CONTACT@SHANMUGAMASSOCIATES.IN
WEBSITE: WWW.SHANMUGAMASSOCIATES.IN


CLIENT: MR. HAKKIM, PERAMBALUR.

STRUCTURAL :

MEP :

XXXXXXXXXXXXXXXXXXXX

LANDSCAPE : XXXXXXXXXXXXXXXXXXXX

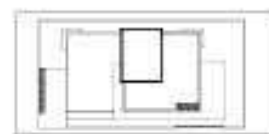

KEY PLAN / NORTH SIGN



Shanmugam Associates
Consulting Architects
B-13, Second Cross, West Extension,
Thiruvananthapuram, Trichy - 620 018

PHASE/ARCHITECT'S SEAL

ISSUE NO. DATE NO. DATE

1 - 13/07/21
2 - 10/08/21

IF THIS DRAWING IS NOT AS, IT IS REDUCED TO PRINT, REFER TO GRAPHIC SCALE

DRAWING SCALE




SHEET TITLE:


FLUSH DOOR OPTIONS

SHEET NUMBER:


AR40203

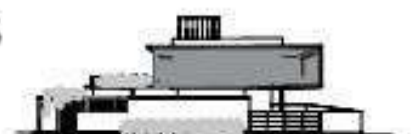

HAKKIM'S RESIDENCE

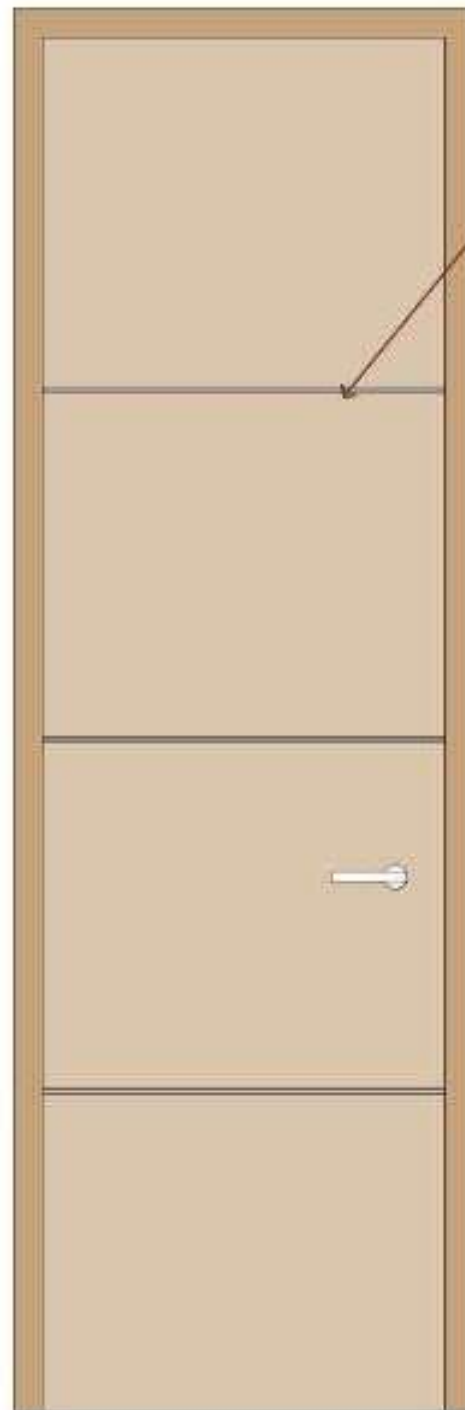


6mm groove

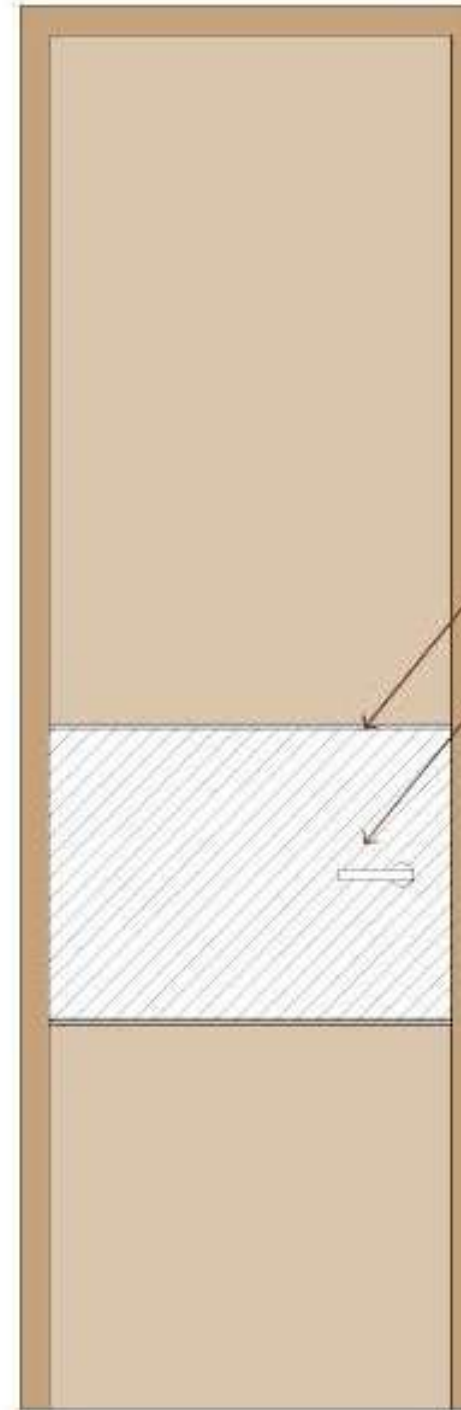

6mm groove

Laminate grains in diagonal

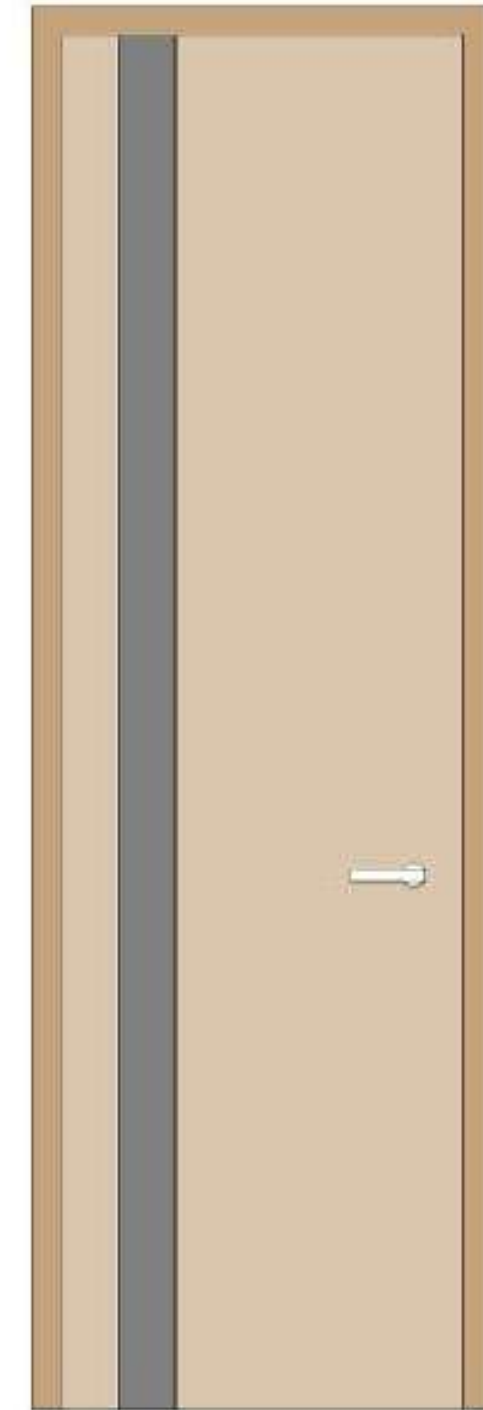

OPTION - 1

OPTION - 2

OPTION - 3

ARCHITECT: SHANMUGAM ASSOCIATES

8-13, 2ND CROSS, W.E. THILLAI NAGAR, TRICHY- 620018 TEL: 0431-2760010
NEW NO-3, SINGARAM STREET, T. NAGAR CHENNAI-600017 TEL: 044-42605480
EMAIL: CONTACT@SHANMUGAMASSOCIATES.IN
WEBSITE : WWW.SHANMUGAMASSOCIATES.IN

CLIENT: MR. HAKKIM, PERAMBALUR.

STRUCTURAL :

MEP :

XXXXXXXXXXXXXXXXXXXX

LANDSCAPE : XXXXXXXXXXXXXXXXXXXX



KEY PLAN / NORTH SIGN



PHASE/ARCHITECT'S SEAL

ISSUE NO. DATE NO. DATE

1 - 13/07/21

2 - 10/08/21

IF THIS DRAWING IS NOT AS, IT IS REDUCED TO PRINT, REFER TO GRAPHIC SCALE

DRAWING SCALE



SHEET TITLE:

TOILET DOOR OPTIONS

SHEET NUMBER:

AR40203



HAKKIM'S RESIDENCE



KALLANAI BUS STOP





EXTERIOR




CORRIDOR




CORRIDOR




STAIRS

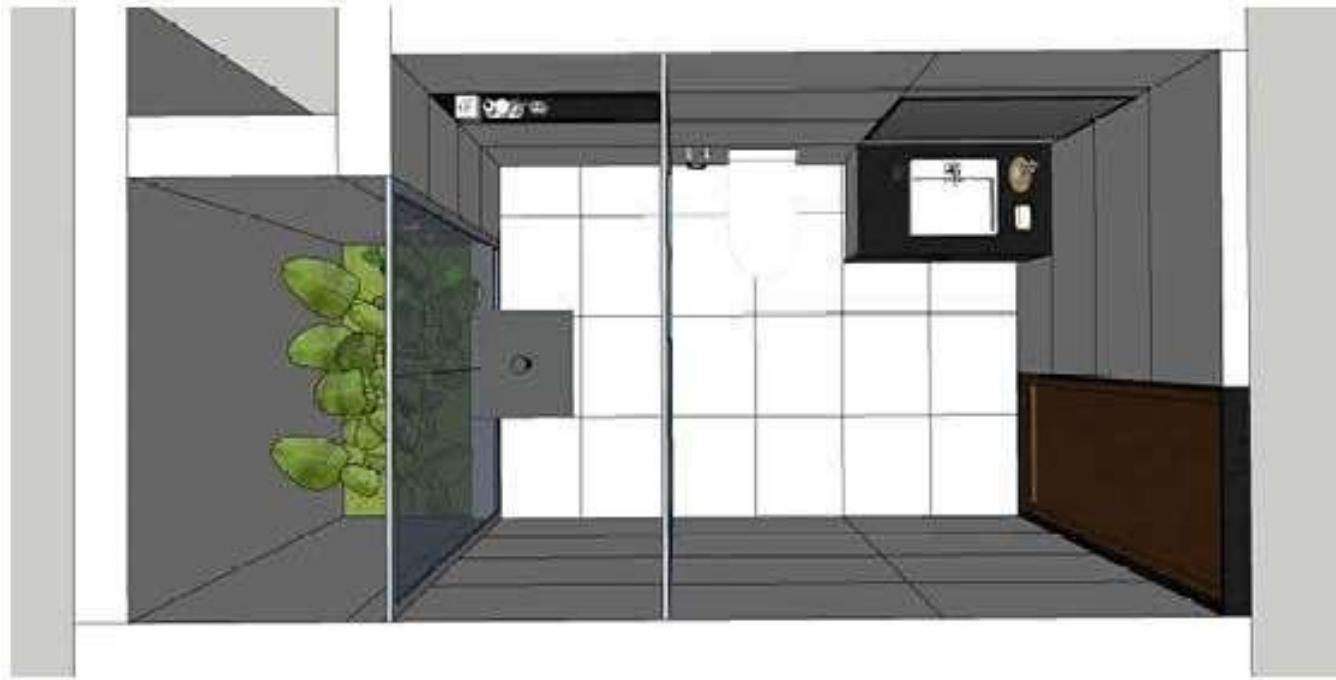

TOILET - 1

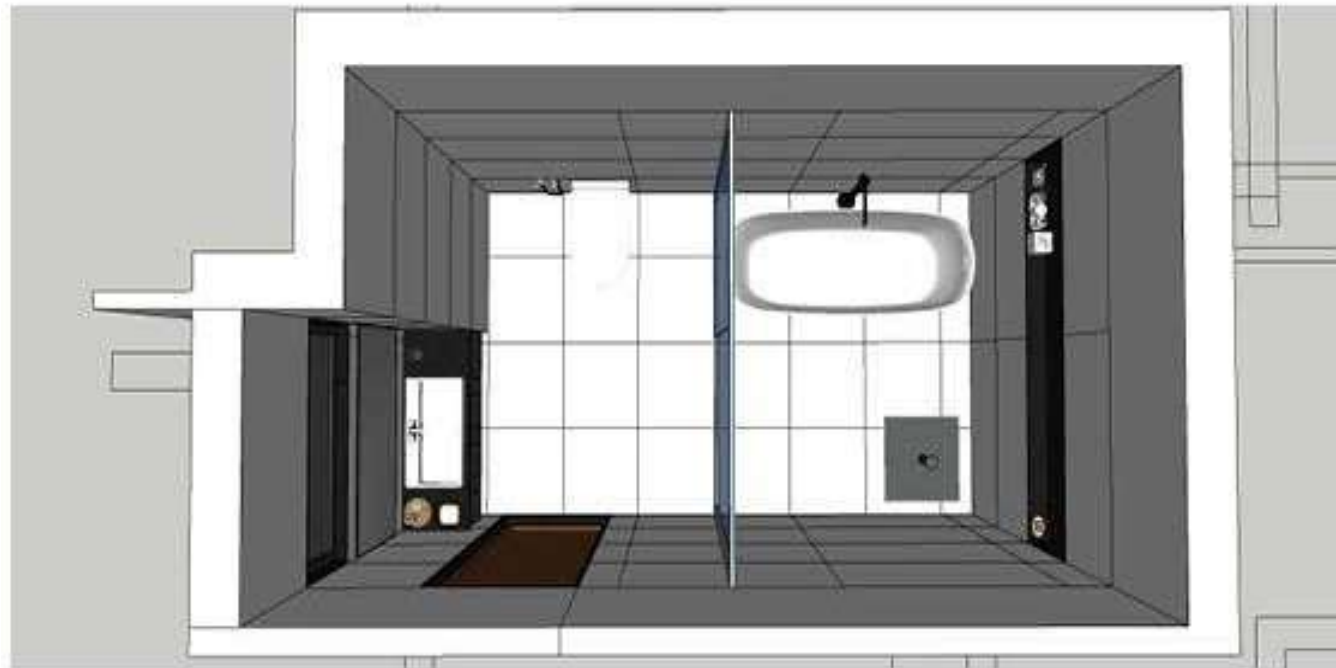

TOILET - 2

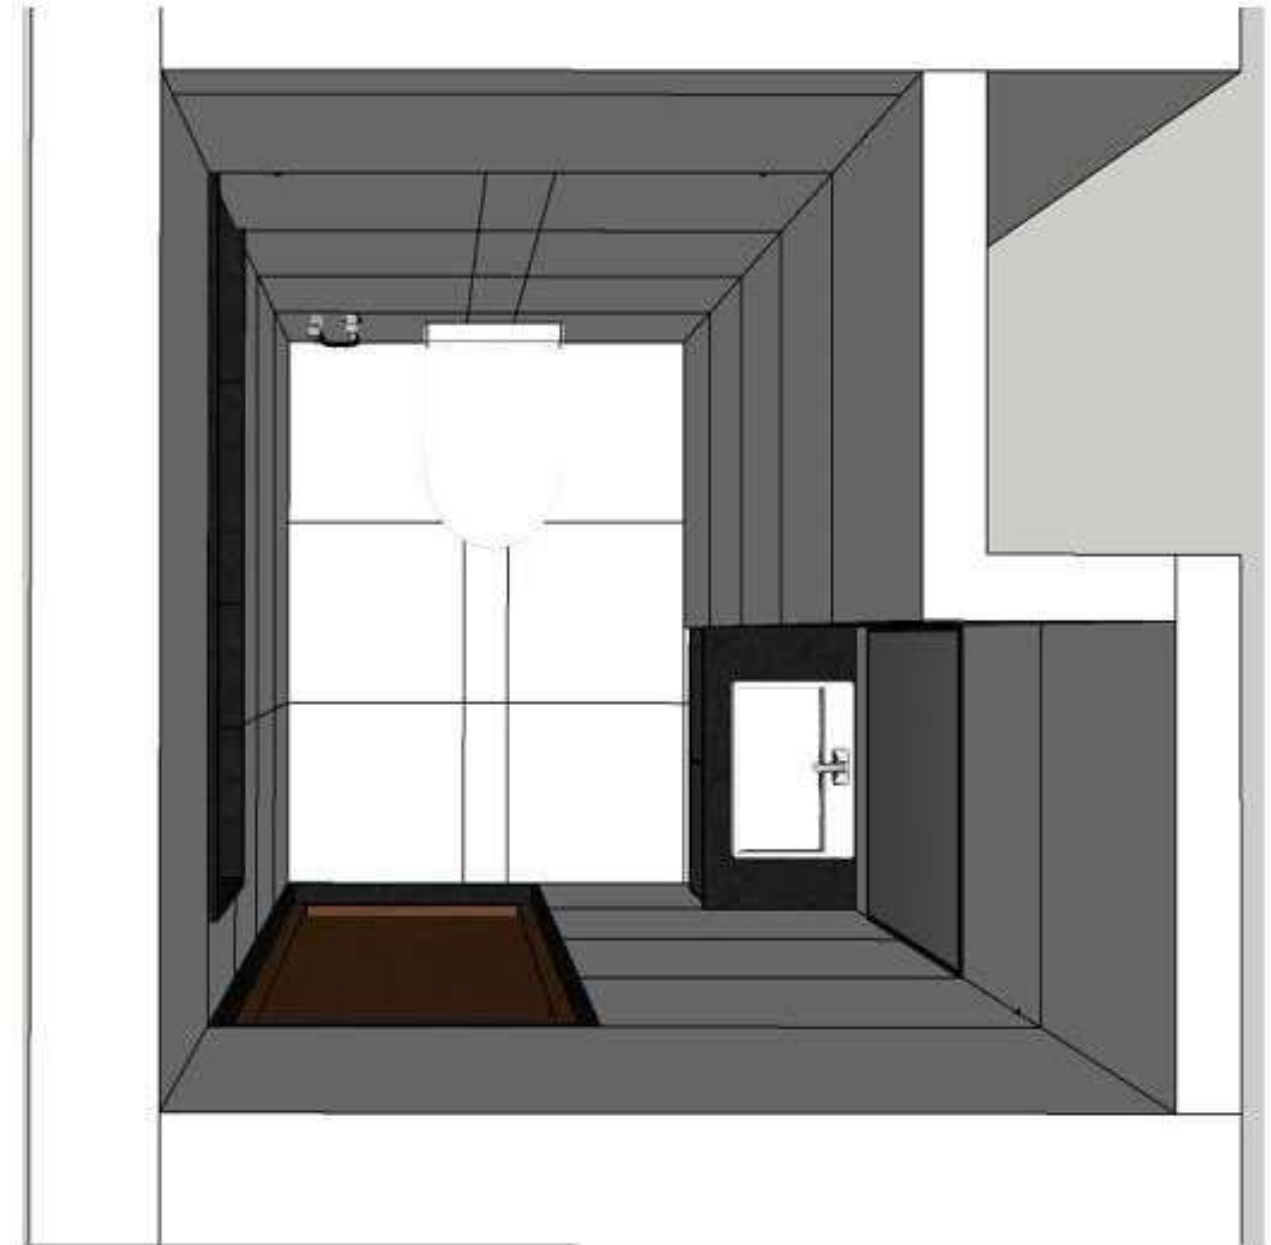

POWDER ROOM



VRIKSHA MAHAL VIEWS





RAMAKRISHNA HOSPITAL RENDER



RAMAKRISHNA HOSPITAL VIEW



ROUNABOUT



FLYOVER

