



SATHYABAMA

INSTITUTE OF SCIENCE AND TECHNOLOGY
(DEEMED TO BE UNIVERSITY)

Accredited with “A” grade by NAAC | 12B Status by UGC | Approved by AICTE

Jeppiaar Nagar, Rajiv Gandhi Salai, Chennai – 600 119

www.sathyabama.ac.in

SCHOOL OF BUILDING AND ENVIRONMENT
DEPARTMENT OF ARCHITECTURE
PRACTICAL TRAINING PORTFOLIO (SAR4063)
MAY 2022

Name of the Student : SAI SWATHI
Reg No. : 37210029

Batch : 2017-2022

Semester : X



SATHYABAMA

INSTITUTE OF SCIENCE AND TECHNOLOGY
(DEEMED TO BE UNIVERSITY)

Accredited with “A” grade by NAAC | 12B Status by UGC | Approved by AICTE

Jeppiaar Nagar, Rajiv Gandhi Salai, Chennai – 600 119

www.sathyabama.ac.in

SCHOOL OF BUILDING AND ENVIRONMENT

DEPARTMENT OF ARCHITECTURE

VIVA-VOCE EXAMINATION

This is to certify that the practical training SAR 4063 is the work of SAI SWATHI who had undergone training in MK TEAM (Name of the Firm) has been monitored by the continuous assessment during December 2021 to MAY 2022

Dr. Devyani Gangopadhyay
DEAN

Submitted for Viva voce Examination held on 9.05.2022

Internal Examiner

Ar. Selvakumar

External Examiner



SATHYABAMA

INSTITUTE OF SCIENCE AND TECHNOLOGY
(DEEMED TO BE UNIVERSITY)

Accredited with “A” grade by NAAC | 12B Status by UGC | Approved by AICTE

Jeppiaar Nagar, Rajiv Gandhi Salai, Chennai – 600 119

www.sathyabama.ac.in

DECLARATION

I , SAI SWATHI hereby declare that the Training Report 90 DAYS done by me under the guidance of Ar. MURALI KOLLURI is submitted in partial fulfillment of the requirements for the completion of practical training session.

DATE : 9.05.2022

PLACE : chennai

SIGNATURE OF CANDIDATE

ACKNOWLEDGEMENT

I am pleased to acknowledge my sincere thanks to **Board of Management of SATHYABAMA** for their kind encouragement in doing this project and for completing it successfully. I am grateful to them.

I convey my thanks to **Dr. Devyani Gangopadhyay**, Dean, School of Building and Environment and **Dr. SURESH KUPPUSAMY**, Design Chair, Department of Architecture for having been a constant source of support and encouragement.

I wish to express my thanks to all Teaching and Non-teaching staff members of the Department of who were helpful in many ways for the completion of the project.

I also wish to thank **Ar. Murali Kolluri, MK TEAM**, for the experience of interning at their firm.

JOINING LETTER

mkteam
architects | interiors | design

TO,
Ar. DEVYANI GANDHOPADYAY
HEAD OF DEPARTMENT,
DEPARTMENT OF PLANNING,
SATHYABAMA INSTITUTE OF SCIENCE AND TECHNOLOGY
CHENNAI- 600119

JOINING LETTER

SUB: LETTER OF JOINING TOWARDS INTERNSHIP

RESPECTED MA'AM,

THIS IS TO CONFIRM THAT SAI SWATHI, STUDENT OF ARCHITECTURE, BEARING ROLL NO. 37210029 OF THE BATCH 2017-2022 HAS JOINED MK TEAM AS AN INTERN FROM THE DATE 5TH JANUARY 2022 TO 25TH APRIL 2022, AS PART OF COURSE REQUIREMENT.

SIGNATURE OF CHIEF ARCHITECT



Ar. MURALI KOLLURI (PRINCIPAL ARCHITECT)

COA REG: CA/91/13861

MK TEAM,

Monthly Report



SATHYABAMA

INSTITUTE OF SCIENCE AND TECHNOLOGY
(DEEMED TO BE UNIVERSITY)
Accredited "A" Grade by NAAC | 12B Status by UGC | Approved by AICTE
www.sathyabama.ac.in

DEPARTMENT OF ARCHITECTURE

PROFESSIONAL PRACTICAL TRAINING REPORT 2022

(Continuous progress report of the trainee architect for the period of One month in the office to submitted to HOD by the Trainee in Charge of the Organization)

1. Name of the office / organization : MK TEAM

2. Address & Contact Number : HYD, TELANGANA Ph.no :

3. Name of the student : SAI SWATHI (Reg No. 31210029)

4. Duration : From 05.01.2022 To 31.01.2022

5. Total No. of days :

6. Evaluation of Performance criteria shall be on

* Note: Kindly grade the student as per his/her overall performance in the office during the assessment month which will be converted to the allotted 90 marks by the department.

Description of works	Excellent	Good	Fair	Poor	NA
Understanding of office culture		✓			
Participation in the office		✓			
Reading of drawings		✓			
Presentation Techniques		✓			
Model making works				✓	
Understanding of construction details		✓			
Drafting Skills (Manual / Computer)		✓			
Site Supervision / Discussion with clients				✓	
Adherence to Time schedule			✓		
Other computer skills			✓		
File and Office Maintenance			✓		
Coordination with other consultants			✓		
Overall Grading*	B+				

(A - 9.0, B - 8.0, C - 7.0, D - 6.0, E - 5.0)

AL



SATHYABAMA

INSTITUTE OF SCIENCE AND TECHNOLOGY
(DEEMED TO BE UNIVERSITY)
Accredited "A" Grade by NAAC | 12B Status by UGC | Approved by AICTE
www.sathyabama.ac.in

DEPARTMENT OF ARCHITECTURE

PROFESSIONAL PRACTICAL TRAINING REPORT 2022

(Continuous progress report of the trainee architect for the period of One month in the office to submitted to HOD by the Trainee in Charge of the Organization)

1. Name of the office / organization : MK TEAM

2. Address & Contact Number : HYD, TELANGANA Ph.no :

3. Name of the student : SAI SWATHI (Reg No. 31210029)

4. Duration : From 01.02.2022 To 28.02.2022

5. Total No. of days : 28

6. Evaluation of Performance criteria shall be on

* Note: Kindly grade the student as per his/her overall performance in the office during the assessment month which will be converted to the allotted 90 marks by the department.

Description of works	Excellent	Good	Fair	Poor	NA
Understanding of office culture		✓			
Participation in the office		✓			
Reading of drawings		✓			
Presentation Techniques		✓			
Model making works			✓		
Understanding of construction details		✓			
Drafting Skills (Manual / Computer)		✓			
Site Supervision / Discussion with clients			✓		
Adherence to Time schedule			✓		
Other computer skills			✓		
File and Office Maintenance			✓		
Coordination with other consultants			✓		
Overall Grading*	B+				

(A - 9.0, B - 8.0, C - 7.0, D - 6.0, E - 5.0)

AL

SATHYABAMA

INSTITUTE OF SCIENCE AND TECHNOLOGY

(DEEMED TO BE UNIVERSITY)

Accredited "A" Grade by NAAC | 12B Status by UGC | Approved by AICTE

www.sathyabama.ac.in

DEPARTMENT OF ARCHITECTURE

PROFESSIONAL PRACTICAL TRAINING REPORT 2022

(Continuous progress report of the trainee architect for the period of One month in the office to submitted to HOD by the Trainee in Charge of the Organization)

1. Name of the office / organization : MK TEAM
2. Address & Contact Number : HYD, TELANGANA, PH NO.:
3. Name of the student : SAI SWATHI (Reg No. 31210029)
4. Duration : From 01.03.2022 To 31.03.2022
5. Total No. of days :

6. Evaluation of Performance criteria shall be on

* Note: Kindly grade the student as per his/her overall performance in the office during the assessment month which will be converted to the allotted 90 marks by the department.

Description of works	Excellent	Good	Fair	Poor	NA
Understanding of office culture		/			
Participation in the office		/			
Reading of drawings		/			
Presentation Techniques		/			
Model making works			/		
Understanding of construction details		/			
Drafting Skills (Manual / Computer)		/			
Site Supervision / Discussion with clients			/		
Adherence to Time schedule			/		
Other computer skills			/		
File and Office Maintenance			/		
Coordination with other consultants			/		
Overall Grading*	B+				

(A-9.0, B-8.0, C-7.0, D-6.0, E-5.0)

(Annexure – VIII)

WORK DIARY

WEEKS	PROJECT NAME	WORK DONE
1-3	40x 70 HOUSE	INITIAL PLANS
4-8	55X 80 HOUSE	CONCEPT AND INITIAL PLANS
9	OFFICE ROOM	ELEVATION
10-11	CONTAINER HOUSE	MODEL AND RENDERS
12	BOHO GATE	MODEL AND RENDER
13	CHANDRA MOHAN HOUSE	CONCEPT MODEL
14	KASI NAGESWAR HOUSE	FURNITURE AND FALSE CEILING PLANS
	HARI PRASAD HOUSE	MODEL AND RENDER FOR KITCHEN, BATHROOM, DRESSING, AND FALSE CEILING PLAN

Chief Architect Signature:




Consolidated Certificate


mk team

LETTER OF PRACTIAL EXPERIENCE

This is to certify that Ms Sai Swathi, student of B. Arch, Satyabama Institute of Science and Technology (Deemed University) 2017-22 batch bearing registration number 37210029, has under gone the mandatory practical training from 05 January 2022 to 25 April 2022 in our firm M/s MK Team.

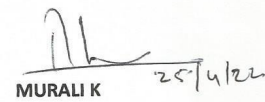
MURALI K

(CHIEF ARCHITECT)

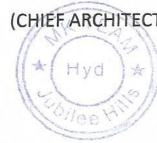

Copy to:

Ms.Devayani Ghandopadyay

H.O.D,

Department Of Planning,

Sathyabama Institute of Science and Technology,

Chennai

1334, Road No.60,Jubilee Hills,Hyderabad,Telangana,-5000 33,email : murali@mkteam.in,Land :040-235 53510

architecture

interior designing

engineering services

TABLE OF CONTENTS

CHAPTER NO	TITLE	PAGE NO
1.1	ABOUT THE FIRM	1
1.2	PROJECT 1- 40X70 HOUSE	2
1.3	PROJECT 2- 55X80 HOUSE	5
1.4	PROJECT 3- KASI NAGESWAR HOUSE	9
1.5	PROJECT 4 - OFFICE ROOM -MKTEAM	10
1.6	PROJECT 5 - BOHO GREEN HILLS- CONTAINER HOUSE	11
1.7	PROJECT 5.1- BOHO GREEN HILLS GATE	12
1.8	PROJECT 6 – CHANDRA MOHAN HOUSE- WARDROBE	13
1.9	PROJECT 6.1- CHANDRAMOHAN HOUSE- KITCHEN	14
1.10	PROJECT 6.2- CHANDRA MOHAN HOUSE- BATHROOM	15
1.11	PROJECT 7- RAM MOHAN HOUSE- KITCHEN	16
1.12	PROJECT 7.1- RAM MOHAN HOUSE- EXT	17
1.13	PROJECT 7.2- RAM MOHAN HOUSE- WARDROBE	18

1.1 ABOUT THE FIRM:

MK TEAM is an architectural, interior and engineering solutions brand founded in 2001 by Ar. Murali K Kolluri in Jubilee Hills, Hyderabad. The projects undertaken are government projects and residential and industrial projects.

The firm focuses on providing aesthetic and functional services to individual and government clientele.

Some large-scale projects currently in works are The BOHO green hills Government residences in Shahbad, Hyderabad and the AP Veterinary College in Garividi, AP.



Despite its quiet online presence the firm attracts clients through word-of-mouth and through recommendations of the government.

Another well-known project that the firm has worked on is the interior of KIMS Hospital in Hyderabad.


PROJECT1: 40X70 HOUSE

TOTAL AREA: 280SQM

WORK DONE: FIRST STAGE DRAWINGS

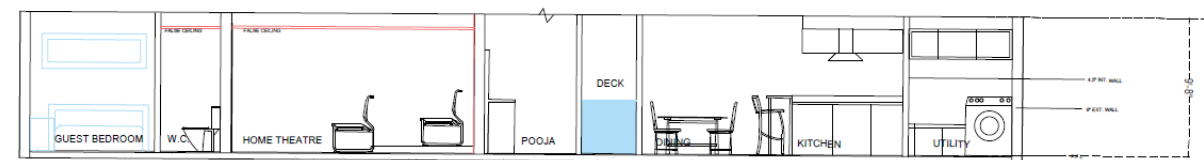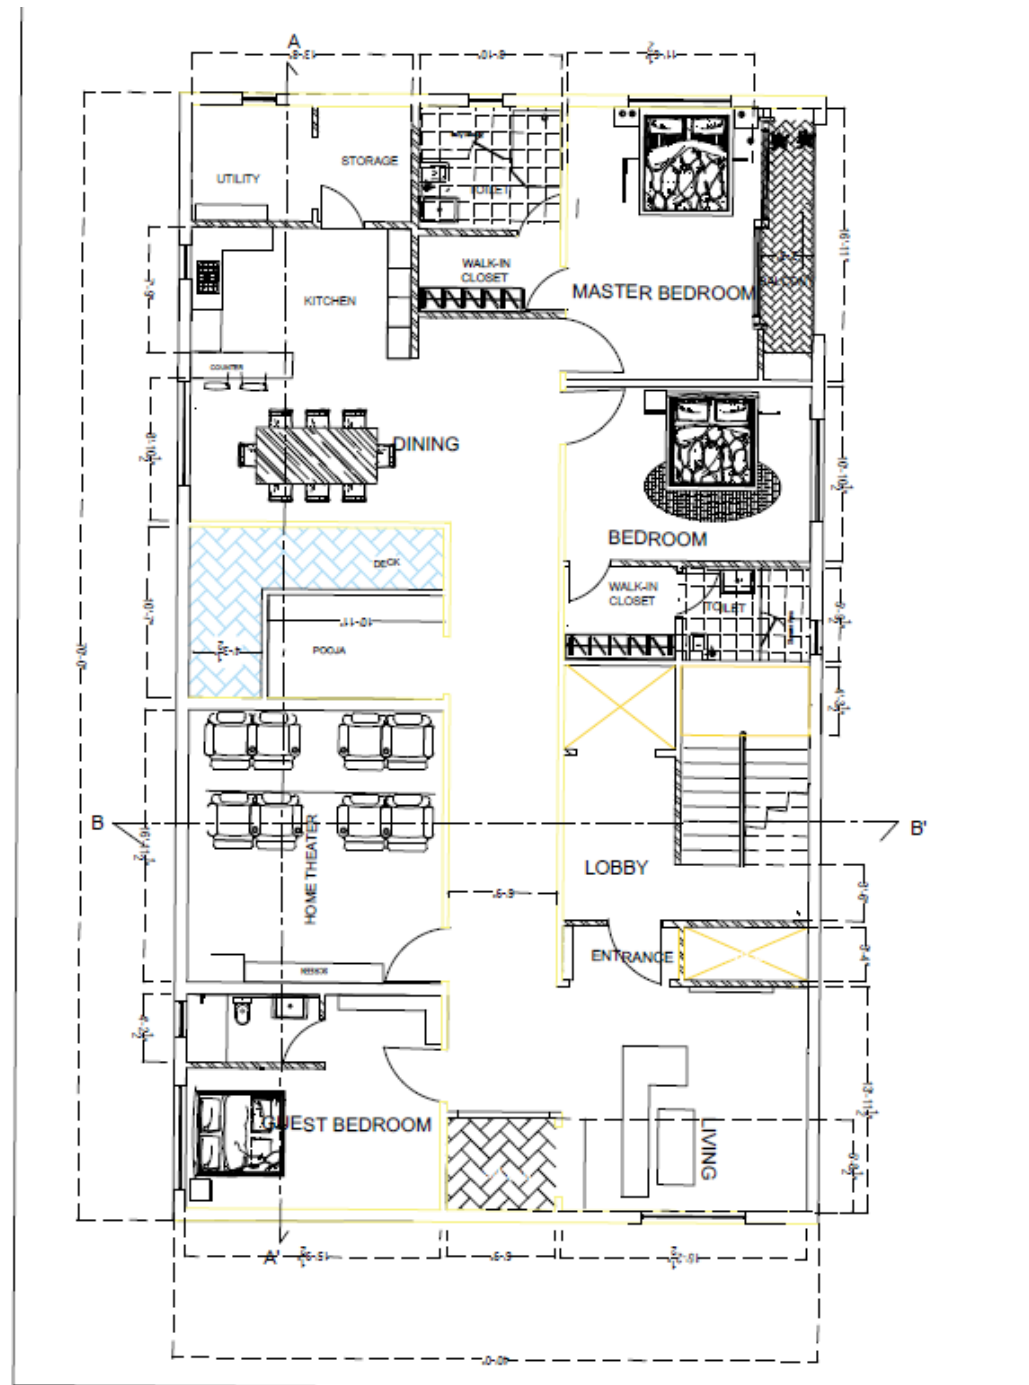


SECTION AA'

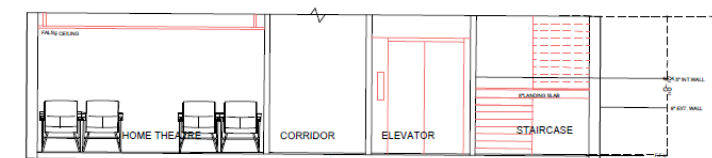


SECTION BB'

INITIAL DRAWINGS AND CORRECTIONS

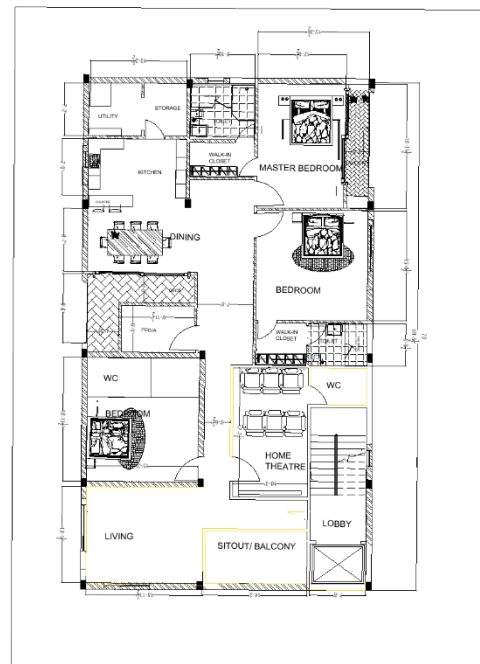


OPTION-4

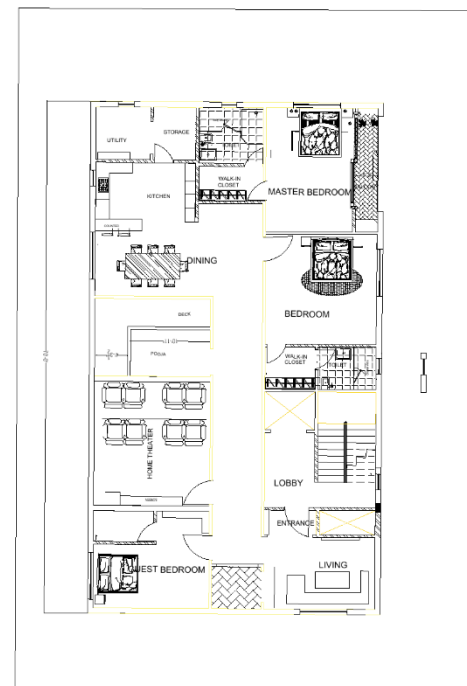


OPTION-3

INITIAL DRAWINGS

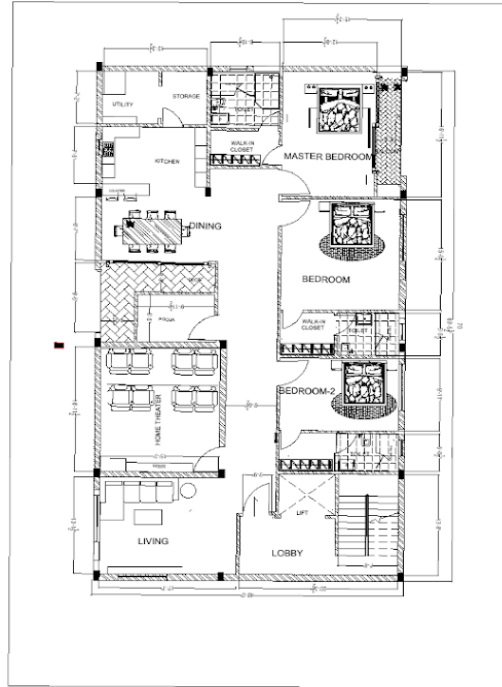

OPTION-1

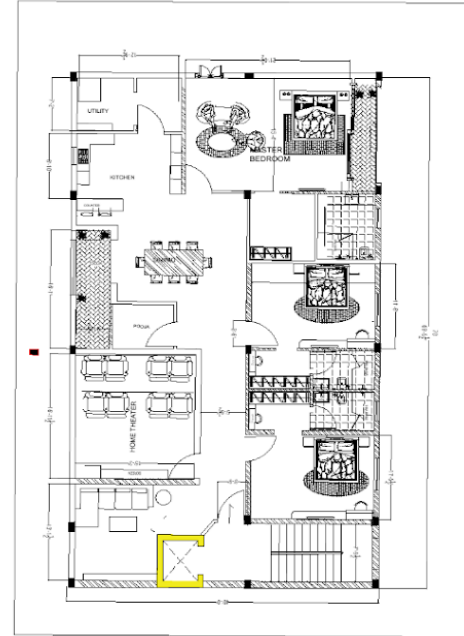

OPTION-2




1334, Road No.60, Jubilee Hills,
Hyderabad-500034, T S., India
Ph: 04023553510
e-mail: office@mkteam.in

PROJECT TWO: 55X80 HOUSE


TOTAL AREA: 440SQM

TOTAL BUILT UP: 260SQM


WORK DONE: INITIAL PLANNING AND CONCEPT

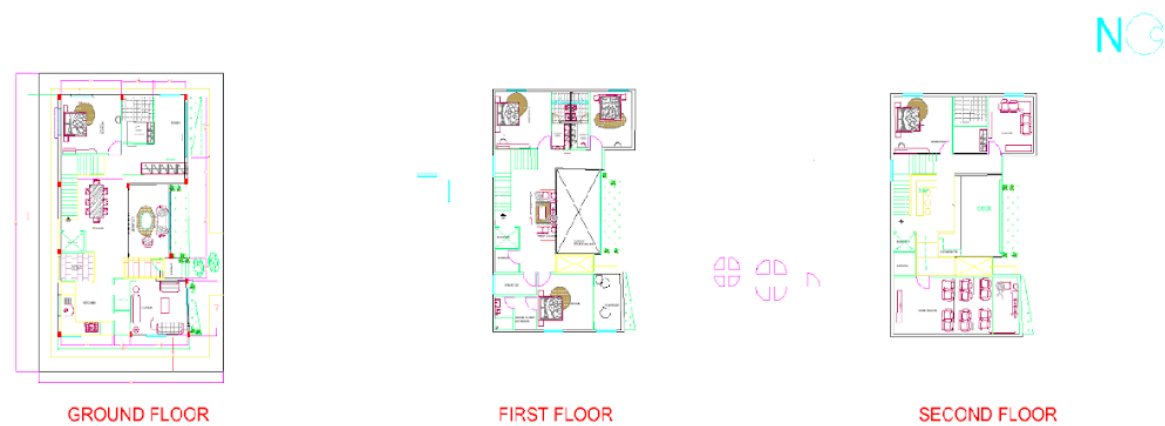


PLAN

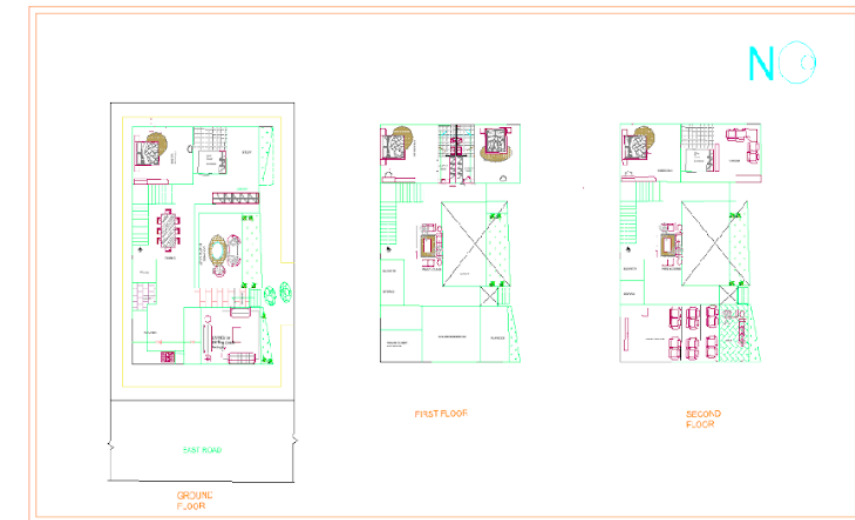


CONCEPTUAL PLAN

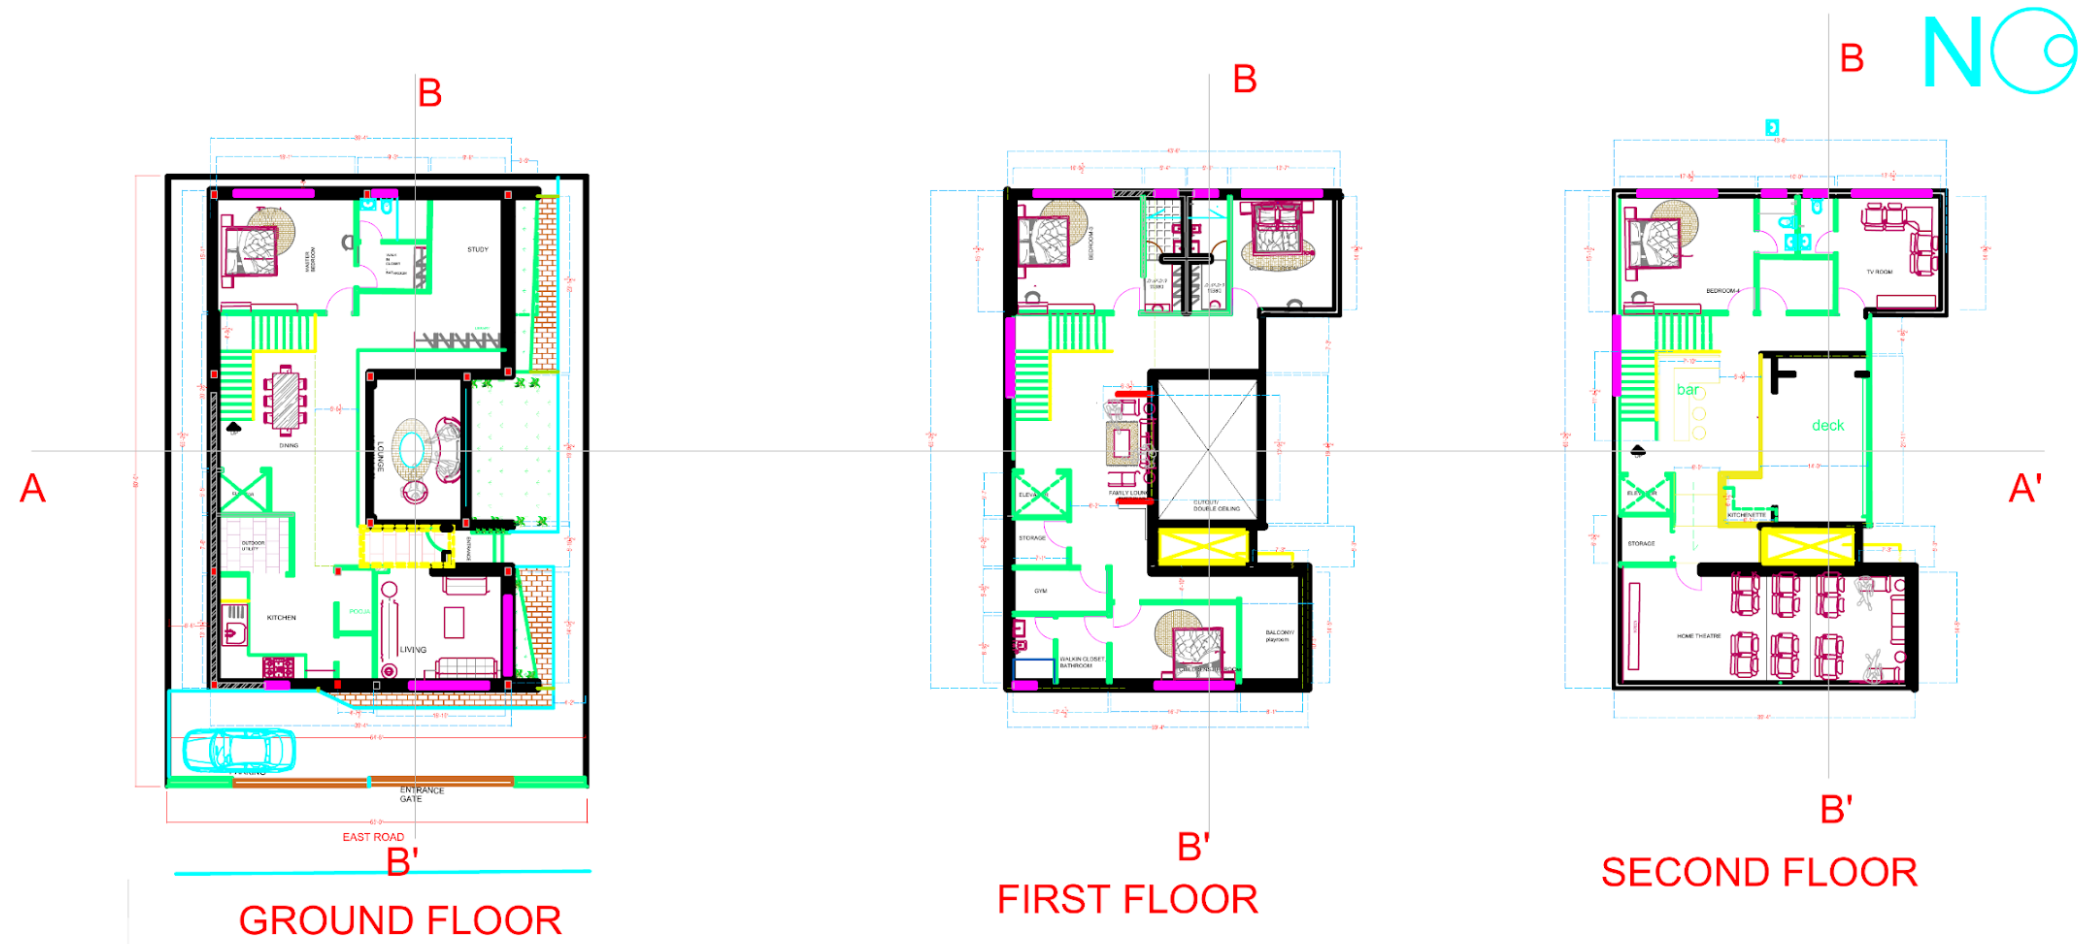




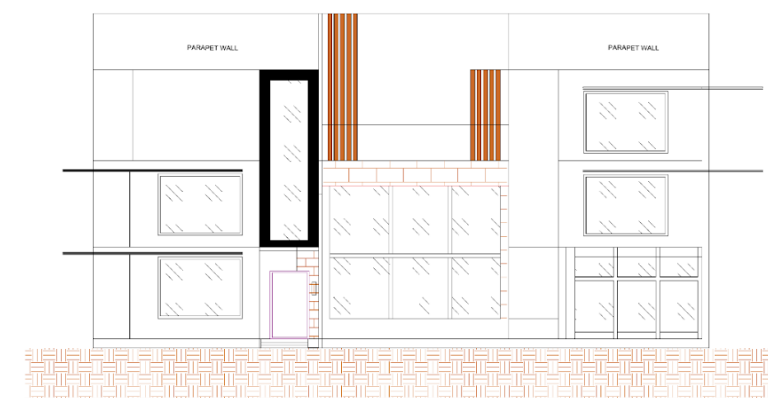

FRONT ELEVATION

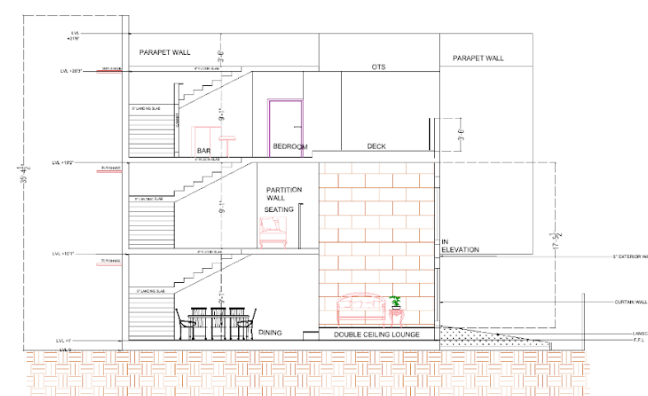

SECTION AA'

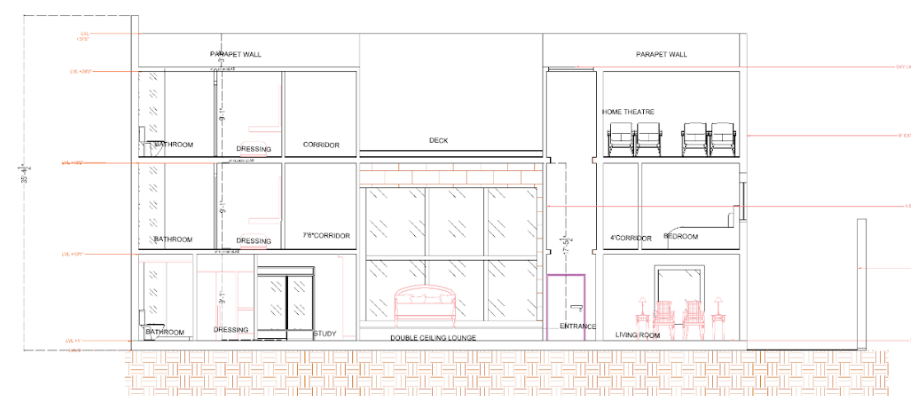

SECTION BB'



1334, Road No.60, Jubilee Hills,
Hyderabad-500034, T S., India
Ph: 04023553510
e-mail: office@mkteam.in



10

WORK DONE: FURNITURE AND FALSE CEILING DRAWING

PROJECT 4: OFFICE ROOM- MK TEAM

TOTAL BUILT UP: 36SQM

WORK DONE: MEASURED DRAWING AND ELEVATION

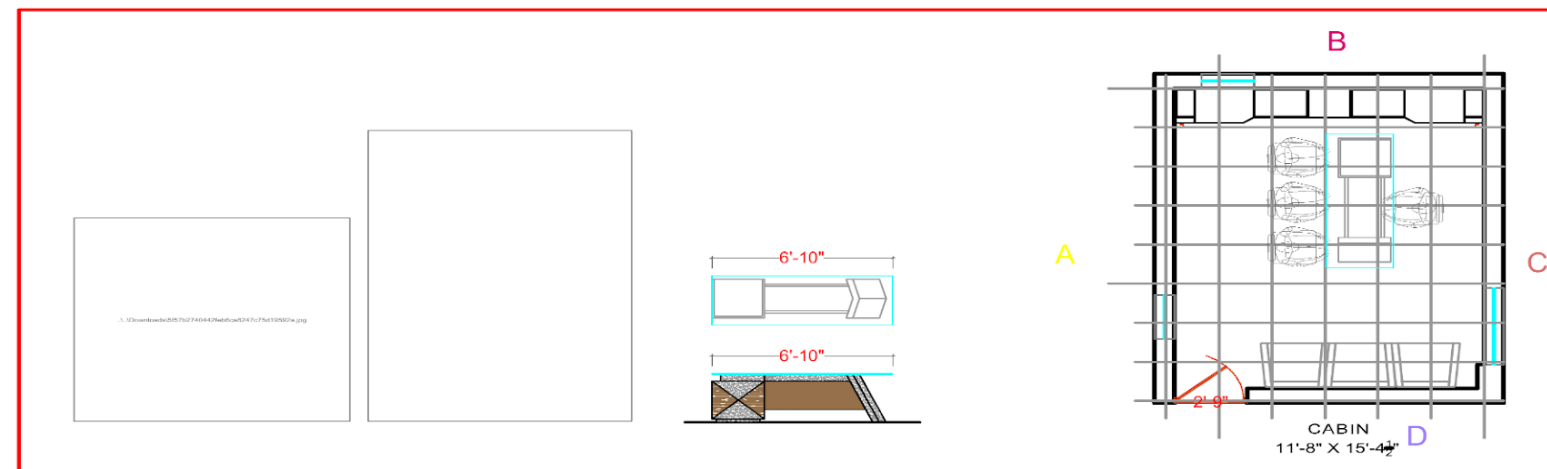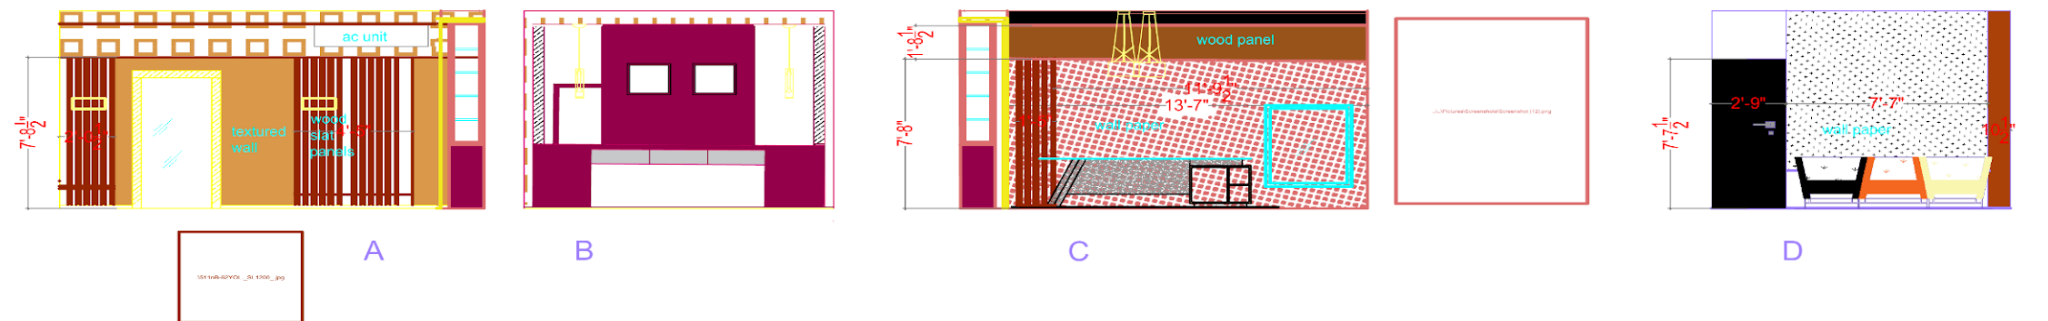

PROJECT 5: BOHO GREEN HILLS- CONTAINER HOUSE

TOTAL BUILT UP: 150SQM

WORK DONE: EXTERIOR MODEL AND RENDER



1334, Road No.60, Jubilee Hills,
Hyderabad-500034, T S., India
Ph: 04023553510
e-mail: office@mkteam.in

PROJECT 5.1: BOHO GREEN HILLS- FRONT GATE

WORK DONE: MODEL AND RENDER



PROJECT 6: CHANDRA MOHAN

WORK DONE: DAUGHTER'S WARDROBE-MODEL AND RENDER





1334, Road No.60, Jubilee Hills,
Hyderabad-500034, T S., India
Ph: 04023553510
e-mail: office@mkteam.in

PROJECT 6.1: CHANDRA MOHAN HOUSE

WORK DONE: KITCHEN-MODEL AND RENDER



1334, Road No.60, Jubilee Hills,
Hyderabad-500034, T S., India
Ph: 04023553510
e-mail: office@mkteam.in

PROJECT 6.2: CHANDRA MOHAN HOUSE

WORK DONE: BATHROOM-MODEL AND RENDER

STYLE: USING DARK AND EXPOSED TEXTURED SURFACES TO CREATE A LUXURIOUS WHILE EARTHY LOOK.



PROJECT 7: RAM MOHAN HOUSE

WORK DONE: KITCHEN-MODEL AND RENDER




PROJECT 7.1: RAM MOHAN HOUSE

WORK DONE: EXTERIOR MODEL



PROJECT 7.2: RAM MOHAN HOUSE

WORK DONE: WARDROBE MODEL

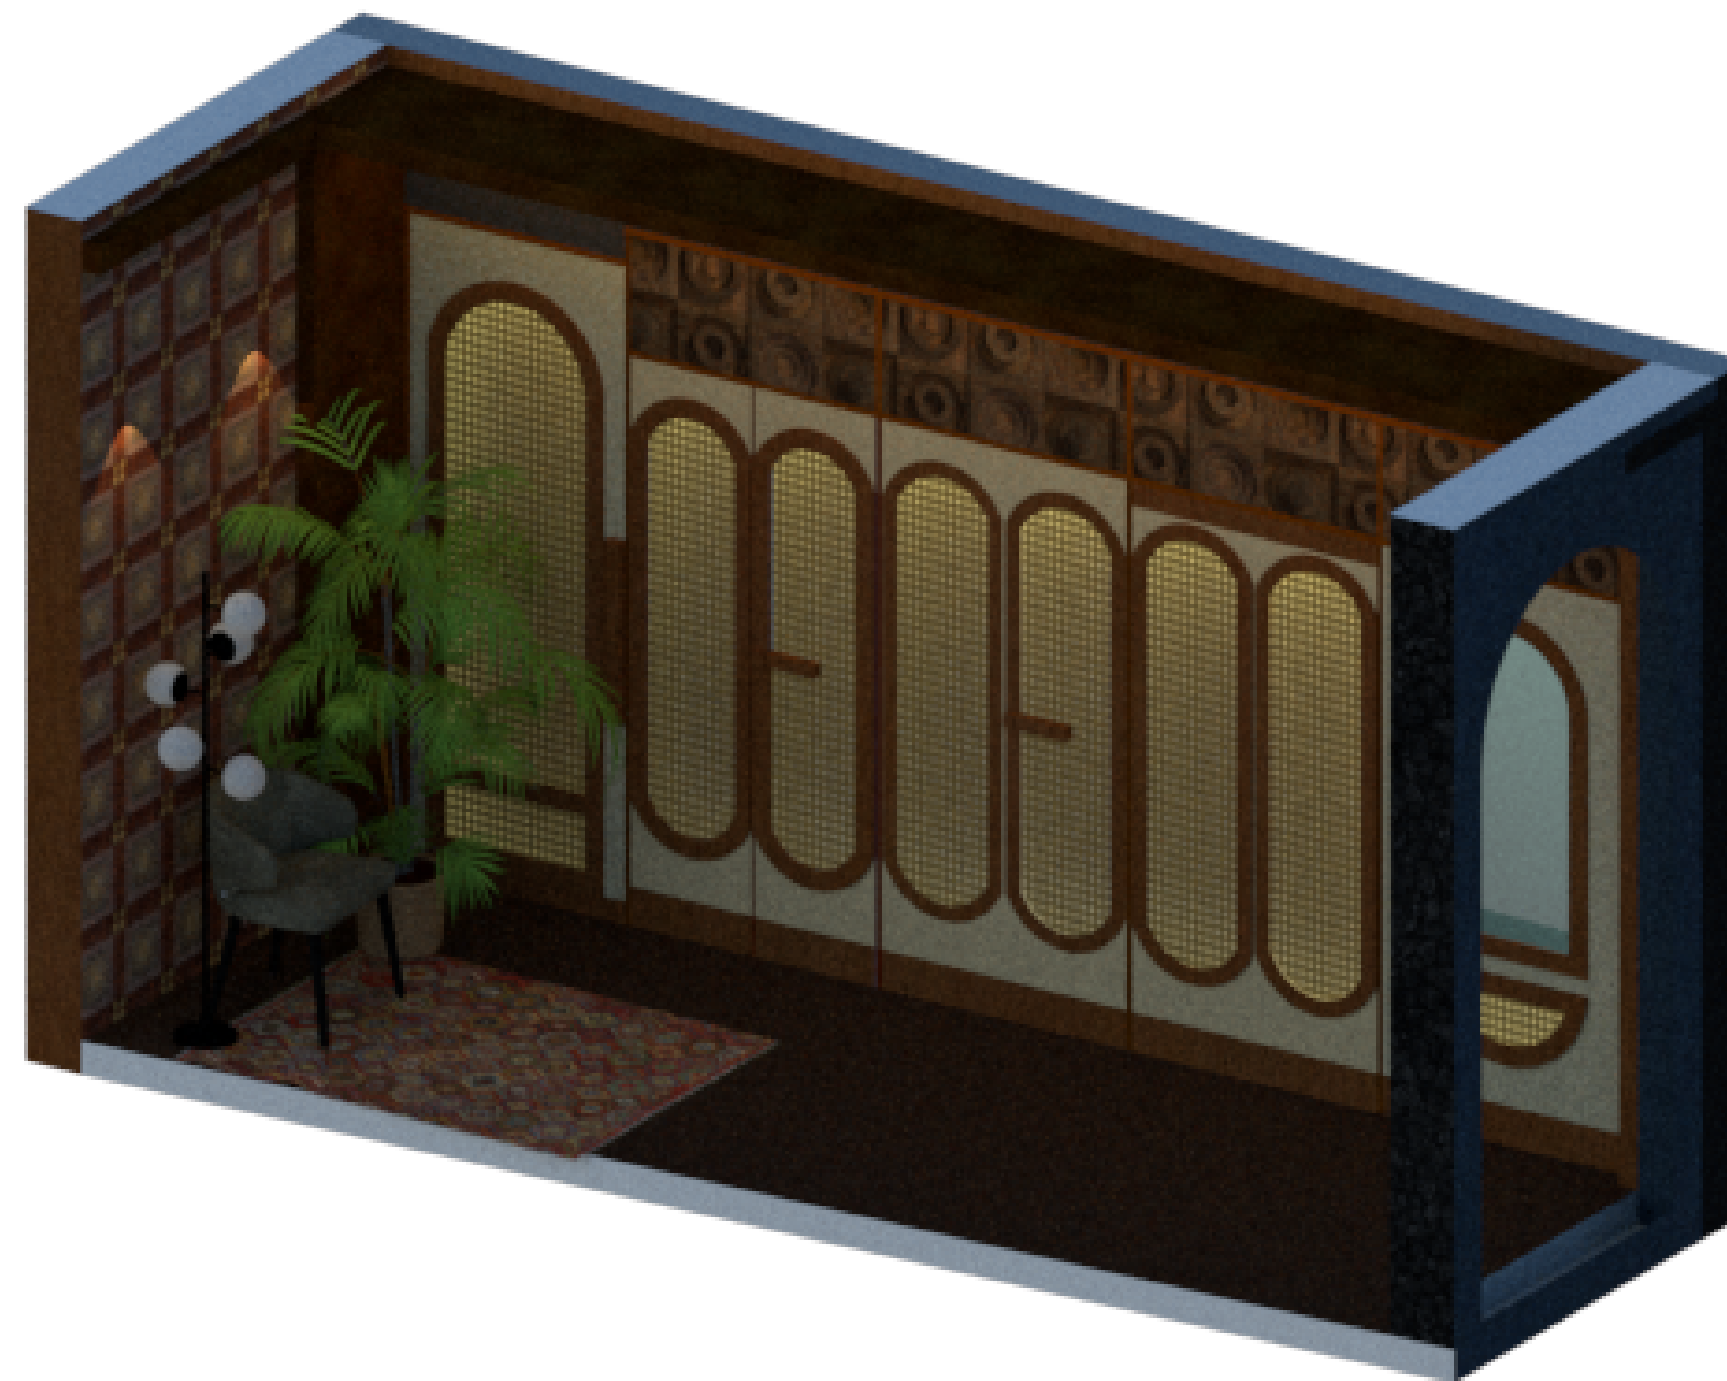

MURALI K KOLLURI

M. ARCH

CA/91/13861

HYDERABAD

CRITICAL OVERVIEW:

At MK TEAM there is given an importance of visualizing through 3D-models prior to making final drawings.

It was interesting to see the process taken by the firm in their design,

It gave a unique perspective into the design process and a new method of starting projects.