



SATHYABAMA

**INSTITUTE OF SCIENCE AND TECHNOLOGY
(DEEMED TO BE UNIVERSITY)**

Accredited with “A” grade by NAAC | 12B Status by UGC | Approved by AICTE

Jeppiaar Nagar, Rajiv Gandhi Salai, Chennai – 600 119

www.sathyabama.ac.in

**SCHOOL OF BUILDING AND ENVIRONMENT
DEPARTMENT OF ARCHITECTURE
PRACTICAL TRAINING PORTFOLIO (SAR4063)
MAY 2022**

Name of the Student : YADHAVI A

Reg No. : 37210045

Semester : X

Batch : 2017-2022



SATHYABAMA

INSTITUTE OF SCIENCE AND TECHNOLOGY
(DEEMED TO BE UNIVERSITY)

Accredited with "A" grade by NAAC | 12B Status by UGC | Approved by AICTE

Jeppiaar Nagar, Rajiv Gandhi Salai, Chennai – 600 119

www.sathyabama.ac.in

SCHOOL OF BUILDING AND ENVIRONMENT

DEPARTMENT OF ARCHITECTURE

VIVA-VOCE EXAMINATION

This is to certify that the practical training SAR 4063 is the work of **YADHAVI A** who had undergone training in **YADAV ARCHITECTS** has been monitored by the continuous assessment during December 2021 to MAY 2022.

Dr.Devyani Gangopadhyay

DEAN

Submitted for Viva voce Examination held on 09/15/2022

Internal Examiner

Ar. Deepak Rao

External Examiner



SATHYABAMA

INSTITUTE OF SCIENCE AND TECHNOLOGY
(DEEMED TO BE UNIVERSITY)

Accredited with “A” grade by NAAC | 12B Status by UGC | Approved by AICTE

Jeppiaar Nagar, Rajiv Gandhi Salai, Chennai – 600 119

www.sathyabama.ac.in

DECLARATION

I **YADHAVI A** hereby declare that the Training Report **DEC 2021 - MAY 2022** done by me under the guidance of **Ar.PRASAD.N.YADAV** is submitted in partial fulfillment of the requirements for the completion of practical training session.

DATE : 09.05.2022

PLACE : CHENNAI

SIGNATURE OF CANDIDATE

ACKNOWLEDGEMENT

I am pleased to acknowledge my sincere thanks to the Board **of Management of SATHYABAMA** for their kind encouragement in doing this project and for completing it successfully. I am grateful to them.

I convey my thanks to **Dr. Devyani Gangopadhyay**, Dean, School of Building and Environment and **Dr. SURESH KUPPUSAMY**, Design Chair, Department of Architecture for having been a constant source of support and encouragement.

I wish to express my thanks to all Teaching and Non-teaching staff members of the Department who were helpful in many ways for the completion of the project.

I would like to express my sincere and deep sense of gratitude to Ar.PRASAD.N.YADAV, YADAV ARCHITECTS, No.7 Ashoka St, Alwarpet, Chennai-600018 for his valuable guidance, suggestions and constant encouragement which paved way for the successful completion of my Professional training session.

JOINING LETTER



Prasad N. Yadav - Principal Architect
M.Arch., F.I.I.A., A.I.I.T.D., A.I.V.,
CA/92/15484

Ref: PNY/INTERNSHIP/86/2021-22

23rd December 2021

To,

SATHYABAMA INSTITUTE OF SCIENCE AND TECHNOLOGY
Jeppiaar Nagar, Rajiv Gandhi Salai,
Chennai-600 119.

Sir / Madam,

Sub: Internship training – for Ms.A.Yadhavi of your Institution – Trainee
Confirmation – Xth Semester – Reg.


This is to confirm that **Ms.A.Yadhavi** with Reg. No.37210045, Student of Department of Architecture "Sathyabama Institute of Science and Technology", Jeppiaar Nagar, Chennai will undergo her Xth Semester Internship Training in this office for a period of 100 working days

She is to join office on 03rd January 2022 at 10.00 a.m.

This is for your information and records.

Thanking you,

Yours truly,

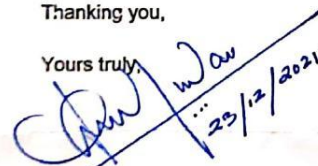Handwritten signature of Prasad N. Yadav in blue ink, dated 23/12/2021.

(AR. PRASAD N. YADAV)
Principal Architect



MONTHLY REPORT



SATHYABAMA
INSTITUTE OF SCIENCE AND TECHNOLOGY
(DEEMED TO BE UNIVERSITY)

Accredited "A" Grade by NAAC | 12B Status by UGC | Approved by AICTE
www.sathyabama.ac.in

DEPARTMENT OF ARCHITECTURE

PROFESSIONAL PRACTICAL TRAINING REPORT 2022

(Continuous progress report of the trainee architect for the period of One month in the office to submitted to HOD by the Trainee in Charge of the Organization)

1. Name of the office / organization : YADAV ARCHITECTS
2. Address & Contact Number : GOKUL, 7, ASHOKA ROAD, ALWARPET, CHENNAI - 600018. Ph: 24670511
3. Name of the student : YADHAVI. A
4. Duration : From 03/01/2022 To 03/02/2022
5. Total No. of days : 25 DAYS

6. Evaluation of Performance criteria shall be on
* Note: Kindly grade the student as per his/her overall performance in the office during the assessment month which will be converted to the allotted 90 marks by the department.

Description of works	Excellent	Good	Fair	Poor	NA
Understanding of office culture				✓	
Participation in the office					✓
Reading of drawings			✓		
Presentation Techniques			✓		
Model making works					✓
Understanding of construction details				✓	
Drafting Skills (Manual / Computer)			✓		
Site Supervision / Discussion with clients					✓
Adherence to Time schedule		✓			
Other computer skills				✓	
File and Office Maintenance					✓
Coordination with other consultants					✓
Overall Grading*	E				

(A - 90, B - 80, C - 70, D - 60, E - 50)



SATHYABAMA
INSTITUTE OF SCIENCE AND TECHNOLOGY
(DEEMED TO BE UNIVERSITY)

Accredited "A" Grade by NAAC | 12B Status by UGC | Approved by AICTE
www.sathyabama.ac.in

7. Any other Remarks : Yadhuvi has been doing well in her overall approach towards the subjects
8. Signature of the: Yadhuvi has been doing well in her overall approach towards the subjects
Head of the Office / Organization (With Seal)

(Signature)



SATHYABAMA
INSTITUTE OF SCIENCE AND TECHNOLOGY
(DEEMED TO BE UNIVERSITY)

Accredited "A" Grade by NAAC | 12B Status by UGC | Approved by AICTE
www.sathyabama.ac.in

DEPARTMENT OF ARCHITECTURE

PROFESSIONAL PRACTICAL TRAINING REPORT 2022

(Continuous progress report of the trainee architect for the period of One month in the office to submitted to HOD by the Trainee in Charge of the Organization)

1. Name of the office / organization : PRASAD. N. YADAV ARCHITECTS, PLANNERS, VALUERS, INTERIOR DESIGNERS & LICENCED SURVEYOR (I) 7, ASHOK ROAD, ALWARPET, CHENNAI - 18. Ph: 2467184, 24670511, e-mail: prasadnyadav@gmail.com
2. Address & Contact Number : 7, ASHOK ROAD, ALWARPET, CHENNAI - 18. Ph: 2467184, 24670511, e-mail: prasadnyadav@gmail.com
3. Name of the student : YADHAVI. A
4. Duration : From 03/02/2022 To 03/03/2022
5. Total No. of days : 14 days

6. Evaluation of Performance criteria shall be on
* Note: Kindly grade the student as per his/her overall performance in the office during the assessment month which will be converted to the allotted 90 marks by the department.

Description of works	Excellent	Good	Fair	Poor	NA
Understanding of office culture			✓		
Participation in the office			✓		
Reading of drawings			✓		
Presentation Techniques				✓	
Model making works					✓
Understanding of construction details				✓	
Drafting Skills (Manual / Computer)			✓		
Site Supervision / Discussion with clients					✓
Adherence to Time schedule		✓			
Other computer skills			✓		
File and Office Maintenance					✓
Coordination with other consultants					✓
Overall Grading*	D				

(A - 90, B - 80, C - 70, D - 60, E - 50)

SATHYABAMA
INSTITUTE OF SCIENCE AND TECHNOLOGY
(DEEMED TO BE UNIVERSITY)

Accredited "A" Grade by NAAC | 12B Status by UGC | Approved by AICTE
www.sathyabama.ac.in

7. Any other Remarks : Yadhuvi has been doing well in her overall approach towards the subjects
8. Signature of the: Yadhuvi has been doing well in her overall approach towards the subjects
Head of the Office / Organization (With Seal)

(Signature)

MONTHLY REPORT

SATHYABAMA
INSTITUTE OF SCIENCE AND TECHNOLOGY
(DEEMED TO BE UNIVERSITY)
Accredited "A" Grade by NAAC | 12B Status by UGC | Approved by AICTE
www.sathyabama.ac.in

DEPARTMENT OF ARCHITECTURE

PROFESSIONAL PRACTICAL TRAINING REPORT 2022

(Continuous progress report of the trainee architect for the period of One month in the office to submitted to HOD by the Trainee in Charge of the Organization)

1. Name of the office / organization : **PRASAD, N. YADAV**
M. ARCH. F.I.I.A. A.I.V. CA/22/15484
ARCHITECTS, PLANNERS, VALUERS
INTERIOR DESIGNERS & LICENCED SURVEYOR (I)
7, ASHOK ROAD, ALWARPET, CHENNAI-18.
PH: 24871584, 24871511, e-mail: prasadn.yadav@gmail.com

2. Address & Contact Number : **YADHAVI. A**

3. Name of the student : **YADHAVI. A**

4. Duration : From **04/03/2022** To **02/04/2022**

5. Total No. of days : **22 days**

6. Evaluation of Performance criteria shall be on

* Note: Kindly grade the student as per his/her overall performance in the office during the assessment month which will be converted to the allotted 90 marks by the department.

Description of works	Excellent	Good	Fair	Poor	NA
Understanding of office culture			✓		
Participation in the office			✓		
Reading of drawings			✓		
Presentation Techniques					✓
Model making works					✓
Understanding of construction details			✓		
Drafting Skills (Manual / Computer)			✓		
Site Supervision / Discussion with clients					✓
Adherence to Time schedule		✓			
Other computer skills			✓		
File and Office Maintenance					✓
Coordination with other consultants					✓
Overall Grading*	(D)				

(A - 90, B - 80, C - 70, D - 60, E - 50)

SATHYABAMA
INSTITUTE OF SCIENCE AND TECHNOLOGY
(DEEMED TO BE UNIVERSITY)
Accredited "A" Grade by NAAC | 12B Status by UGC | Approved by AICTE
www.sathyabama.ac.in

7. Any other Remarks : *significant improvement*

8. Signature of the:
Head of the Office
/ Organization
(With Seal) *[Signature]*

SATHYABAMA
INSTITUTE OF SCIENCE AND TECHNOLOGY
(DEEMED TO BE UNIVERSITY)
Accredited "A" Grade by NAAC | 12B Status by UGC | Approved by AICTE
www.sathyabama.ac.in

DEPARTMENT OF ARCHITECTURE

PROFESSIONAL PRACTICAL TRAINING REPORT 2022

(Continuous progress report of the trainee architect for the period of One month in the office to submitted to HOD by the Trainee in Charge of the Organization)

1. Name of the office / organization : **PRASAD, N. YADAV**
M. ARCH. F.I.I.A. A.I.V. CA/22/15484
ARCHITECTS, PLANNERS, VALUERS
INTERIOR DESIGNERS & LICENCED SURVEYOR (I)
7, ASHOK ROAD, ALWARPET, CHENNAI-18.
PH: 24871584, 24871511, e-mail: prasadn.yadav@gmail.com

2. Address & Contact Number : **YADHAVI. A**

3. Name of the student : **YADHAVI. A**

4. Duration : From **03/04/2022** To **02/05/2022**

5. Total No. of days : **25 days**

6. Evaluation of Performance criteria shall be on

* Note: Kindly grade the student as per his/her overall performance in the office during the assessment month which will be converted to the allotted 90 marks by the department.

Description of works	Excellent	Good	Fair	Poor	NA
Understanding of office culture			✓		
Participation in the office		✓			
Reading of drawings			✓		
Presentation Techniques			✓		
Model making works					✓
Understanding of construction details			✓		
Drafting Skills (Manual / Computer)			✓		
Site Supervision / Discussion with clients					✓
Adherence to Time schedule		✓			
Other computer skills			✓		
File and Office Maintenance					✓
Coordination with other consultants					✓
Overall Grading*	(D)				

(A - 90, B - 80, C - 70, D - 60, E - 50)

SATHYABAMA
INSTITUTE OF SCIENCE AND TECHNOLOGY
(DEEMED TO BE UNIVERSITY)
Accredited "A" Grade by NAAC | 12B Status by UGC | Approved by AICTE
www.sathyabama.ac.in

7. Any other Remarks :

8. Signature of the:
Head of the Office
/ Organization
(With Seal) *Yadavi is her presence in our office has taken efforts within her limitations to understand the basics of the principles of architectural design and detailing. She has actively participated during the site visit and we wish be best for her future.*

[Signature]
05/05/2022

PRASAD, N. YADAV
M. ARCH. F.I.I.A. A.I.V. CA/22/15484
ARCHITECTS, PLANNERS, VALUERS
INTERIOR DESIGNERS & LICENCED SURVEYOR (I)
7, ASHOK ROAD, ALWARPET, CHENNAI-18.
PH: 24871584, 24871511, e-mail: prasadn.yadav@gmail.com

WORK DIARY

WEEKS	PROJECT NAME	WORK DONE
WEEK 1-5 03.01.2022 - 01.02.2022	ELDERLY HOME	1) STILT FLOOR PLAN 2) TYPICAL FLOOR PLAN 3) ETHIRAJ COLLEGE SITE VISIT
WEEK 5-7 02.02.2022 - 11.02.2022	MAHATMA SCHOOL	1) PLANS FOR NAVIGATION BOARD 2) MAGHIZH VASAGAM SITE VISIT
WEEK 7 - 8 12.02.2022 - 23.02.2022	MAHATMA SCHOOL- KITCHEN BLOCK	1) TERRACE FLOOR PLAN 2) UPPER TERRACE FLOOR PLAN 3) CROSS SECTIONS 4) ETHIRAJ COLLEGE SITE VISIT 5) MAGIZH VASAGAM SITE VISIT
WEEK 8-9 23.02.2022 - 08.03.2022	MAGHIZH VASAGAM	1) PLUMBING FIXTURES LAYOUT 2) TOILET LAYOUT 3) TOILET ELEVATIONS
WEEK 10-11 08.03.2022 - 14.03.2022	RESIDENCE AT UTHANDI	1) STAIRCASE DESIGN
WEEK 11-12 15.03.2022 -22.03.2022	DAYASADAN AUDITORIUM	1) CROSS SECTIONS
WEEK 12 23.03.2022	AGARWAL RELIEF & EDUCATIONAL TRUST	1) AREA STATEMENT
WEEK 12-14 24.03.2022 -08.04.2022	ETHIRAJ COLLEGE	1) GRANITE CLADDING ELEVATION WITH DETAILS 2) ETHIRAJ COLLEGE SITE VISIT
WEEK 14-15 08.04.2022-14.04.2022	KASTHURIBAI COMPANY	1) EXISTING PLANS FOR NEW BUILDING 2) EXISTING PLAN FOR OLD BUILDING 3) ETHIRAJ COLLEGE SITE VISIT
WEEK 15-17 14.04.2022 - 25.04.2022	DR.MADHIVANAN'S RESIDENCE	1) SECOND FLOOR INTERIOR LAYOUT 2) ROYAPETTAH SITE VISIT
WEEK 17 25.04.2022	MAGHIZH VASAGAM	1) TOILET LAYOUT CORRECTIONS
WEEK 17-18 25.04.2022 - 02.05.2022	FIRE STATION	1) GROUND FLOOR PLAN 2) FIRST FLOOR PLAN 3) TERRACE FLOOR PLAN 4) ETHIRAJ COLLEGE SITE VISIT

Chief Architect Signature:

Office seal:

CONSOLIDATED CERTIFICATE



Prasad N. Yadav - Principal Architect
M.Arch., F.I.I.A., A.I.I.I.D., A.I.V.,
CA/92/15484

Ref: PNY/INTERNSHIP/87/2021-22

05TH May 2022

To,

SATHYABAMA INSTITUTE OF SCIENCE AND TECHNOLOGY
Jeppiaar Nagar, Rajiv Gandhi Salai,
Chennai-600 119.

Sir / Madam,


This is to certify that **MS.YADHAVI A** with Reg. No.37210045, of your Institute has undergone her XTH Semester practical training in this office.

She commenced her training on 03RD January 2022 and has completed on 04TH May 2022.

During her presence here she has been seen as a sincere and hardworking

We wish her all success on her completion and future.

With warm regards,

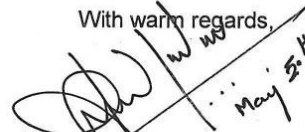
(AR. PRASAD N. YADAV)
Principal Architect



INDEX

TABLE OF CONTENTS

TITLE	PAGE NO
1. GENERAL	1
2. FIRM HISTORY	2
3. DRAWINGS	
3.1. ELDERLY HOME KANCHEEPURAM	
3.1.1. STILT FLOOR PLAN	3
3.1.2. TYPICAL FLOOR PLAN	4
3.2. ETHIRAJ COLLEGE SITE VISIT	5
3.3. MAGIZH VASAGAM SITE VISIT	6
3.4. MAHATMA SCHOOL	
3.4.1. TERRACE FLOOR PLAN	7
3.4.2. UPPER TERRACE AND CROSS SECTION	8

3.5.	ETHIRAJ COLLEGE SITE VISIT	9
3.6.	MAGIZH VASAGAM SITE VISIT	10
3.7.	MAGIZH VASAGAM - TOILET LAYOUT	
3.7.1.	POWDER ROOM	11
3.7.2.	SERVANT'S ROOM TOILET	12
3.7.3.	MASTER BEDROOM TOILET	13
3.7.4.	GUEST BEDROOM TOILET	14
3.7.5.	CHILD BEDROOM-1 TOILET	15
3.7.6.	CHILD BEDROOM-2 TOILET	16
3.7.7.	TERRACE POWDER ROOM	17
3.8.	RESIDENCE AT UTHANDI	
3.8.1.	STAIRCASE DESIGN	18
3.9.	DAYASADAN AUDITORIUM	
3.9.1.	CROSS SECTION	19
3.10.	ETHIRAJ COLLEGE	
3.10.1.	DETAILS FOR GRANITE CLADDING	20
3.10.2.	ELEVATIONS FOR GRANITE CLADDING	21

3.11.	ETHIRAJ COLLEGE SITE VISIT	22
3.12.	KASTHURIBAI COMPANY	
3.12.1.	EXISTING PLANS	23
3.13.	ETHIRAJ COLLEGE SITE VISIT	24
3.14.	DR.MADHIVANAN'S RESIDENCE	
3.14.1.	SECOND FLOOR PLAN WITH INTERIOR LAYOUT	25
3.15.	ROYAPETTAH SITE VISIT	26
3.16.	FIRE STATION	
3.16.1.	FLOOR PLANS	27
3.17.	ETHIRAJ COLLEGE SITE VISIT	28
4.	CRITICAL OVERVIEW OF THE FIRM	29

GENERAL

It is a multi-disciplinary firm and hence their practice relies on the straightforward concept that the look of forms in space should be generated by the context of their surroundings, while the principles of design should enhance comfort, culture and provide purpose to the space. They strive to translate every design brief into an experience that engages, educates and excites the end user.

Having seen the evolution of architecture with time additionally as within their own practice, they aspire to achieve design solutions that are innovative with emphasis on functionality, economic efficiency, sustainability, flexibility and customization to suit the individual project's need. Their core belief is to figure alongside the client through every stage providing environmentally progressive designs, respecting the local traditions and materials.

Their strength lies in their understanding of clients' objectives, personality and values. They even work with the contention that the vitality and wonder of the built environment play an important role in creating a productive and healthy community and, "as design professionals, we must assume responsibility to the present role".


ABOUT THE FIRM

Yadav Architects being a leading architecture and interior design firm based in chennai india, was established by Ar.N.G.Yadav in 1958. The firm prides itself in being one of the oldest architecture firms in chennai. through the years, it has grown in stature and quality with an experience of over 60 years. Currently led by Ar.Prasad N Yadav and Designer RASHMI YADAV, it has completed over 300 projects across all typologies. It is held in high regard for its commitment, ethics and quality of work.

Every project is treated with an unique approach and work is done towards getting the best output for the client. To ensure client satisfaction and comfort, they oversee the project from the design to the execution stage. Clarity in design, backed by accurate drawings and detailing is their core strength, all while placing utmost importance to coordinating with their consultants for timely delivery. Their success is evident in the number of clients who continue to associate with them on their multiple undertakings.

Above all, their quest for excellence in design and perfection in execution has been the guiding force in reaching the level of professionalism they possess at present. They have conceptualized and executed diverse projects of various magnitudes be it institutional, commercial, industrial, residential, hospitality, public or government projects. Being an active part of the city's unfolding future, both from an educational and from a professional point of view, is very important to the firm.

Ar. Prasad. N. Yadav, son of late Ar. N. G. Yadav, began his professional career as an architect in 1992. After Graduation from University of Poona, he did his post graduation from School of Architecture and Planning Anna University, Chennai. He took the task of expanding the already established firm and its reach of projects to a wider level to include Tamil Nadu, Andhra Pradesh, Karnataka, Maharashtra and the Andaman Nicobar Islands. He has a keen interest in teaching and has been invited as a speaker and examiner to numerous architectural institutions while he also is in the Panel of Architects for several establishments such as L.I.C of India, Indian Institute of Technology-Madras, Chennai, Central Universities and several Banking Sectors. He has also been on the board of jury for the NIASA awards. A passionate traveler he holds a love for heritage and exploring new cities, being an ardent movie buff he is never behind in catching a new release.

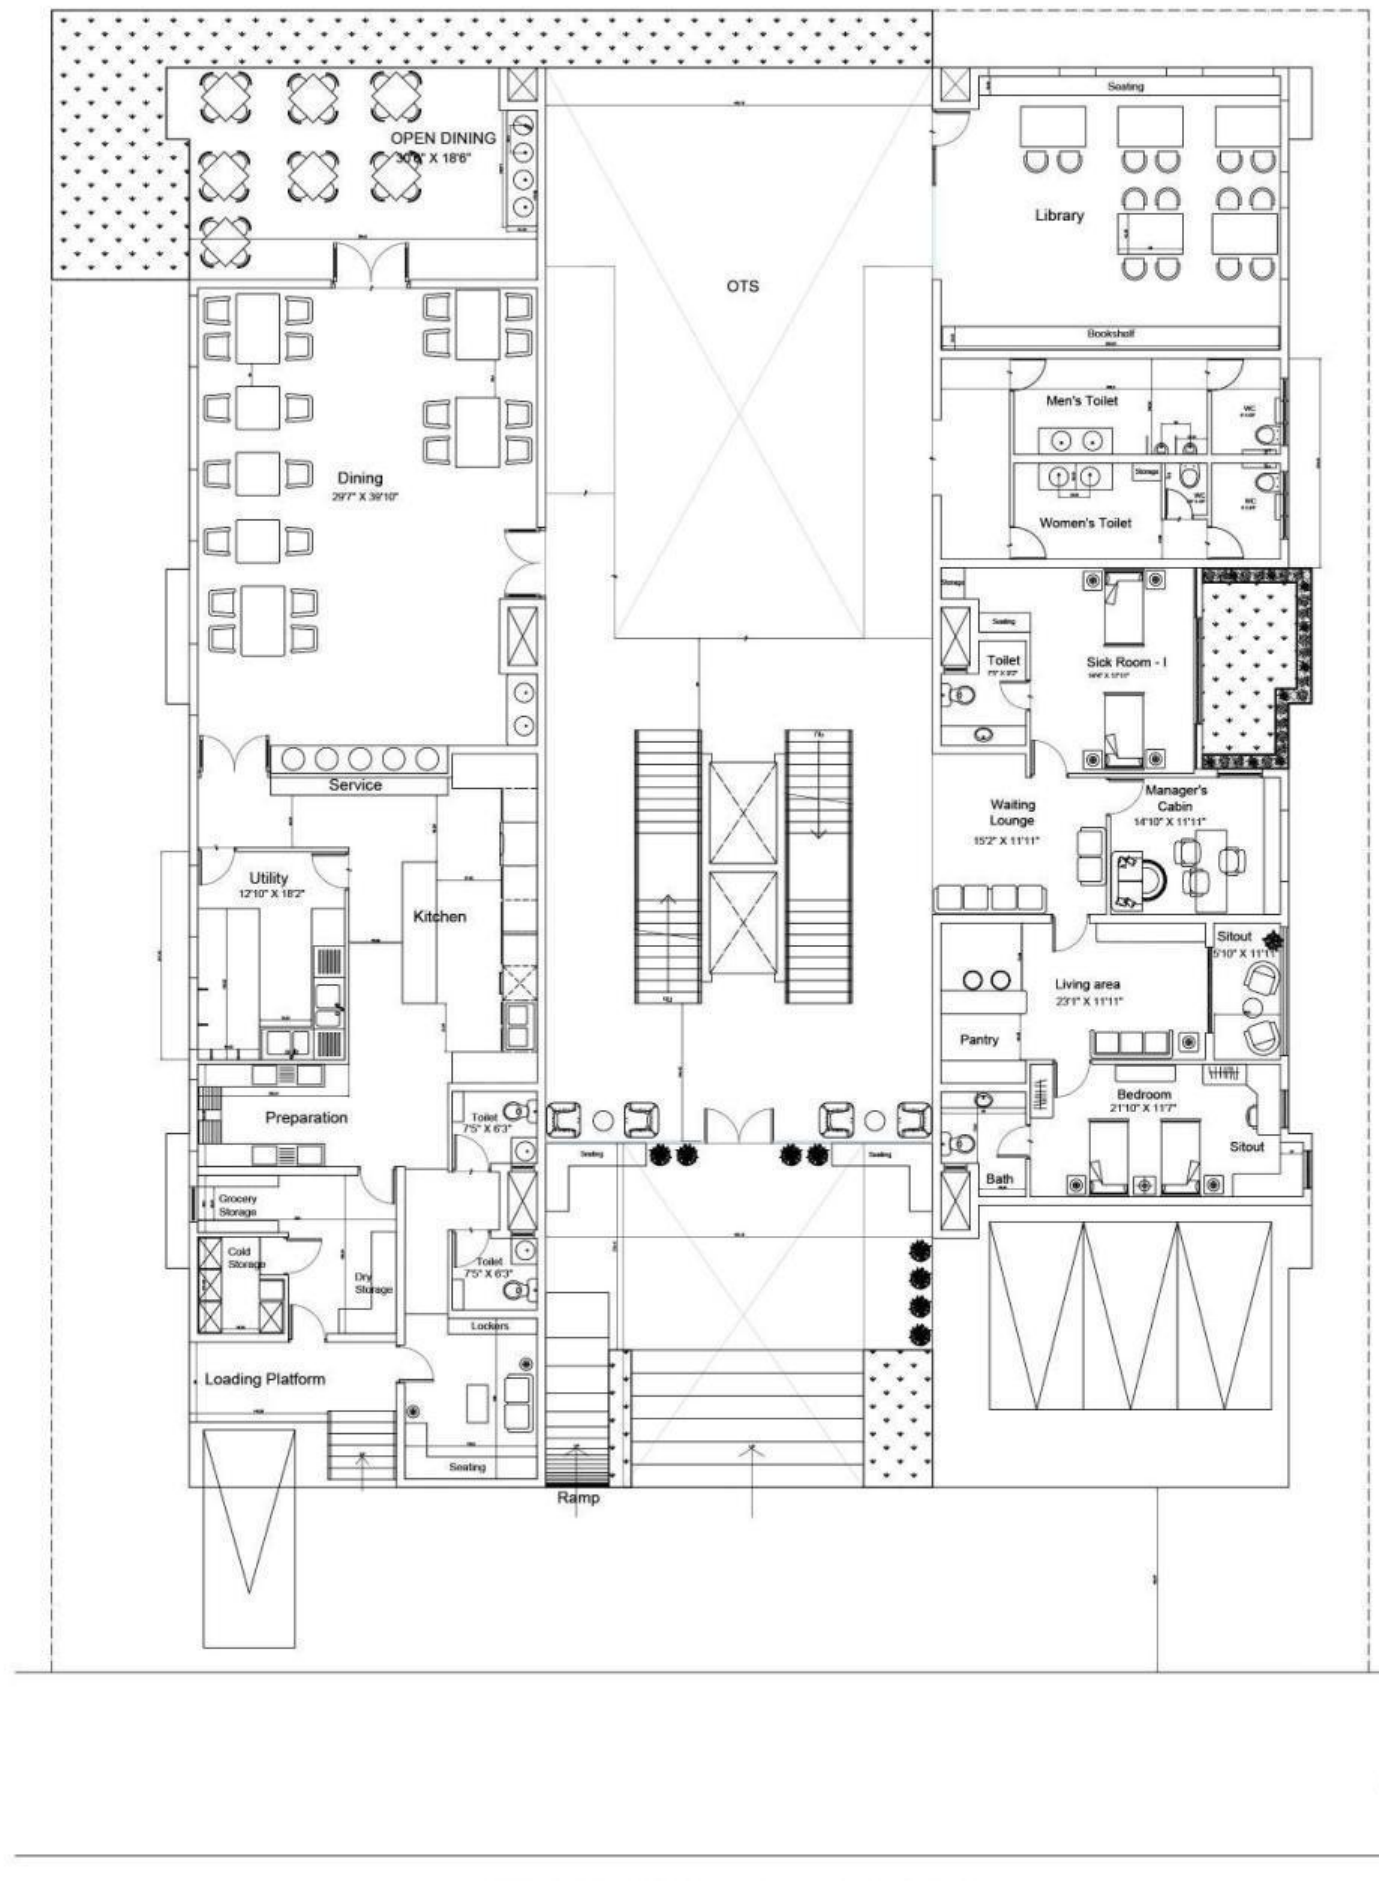

STILT FLOOR PLAN

NOTE:

CLIENT:

PROJECT:

**PROPOSED ELDERLY HOME AT
KANCHEEPURAM**

DRAWN:

YADHAVI A

CHECKED:

P N Y

DATE:

03-01-2022


SCALE:

1:200 - A3

DRAWING TITLE:


STILT FLOOR PLAN

ARCHITECTS:

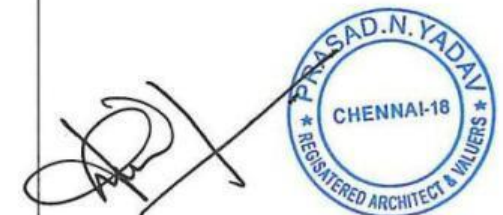

PRASAD.N.YADAV
M.ARCH.,F.I.I.A.,CA/94/15484
YADAV ARCHITECTS

Architects, Planners & Interior Designers
No:7, Ashoka Road,
Alwarpet, Chennai-18.
Tele : + 91-44-24670511, 24997194
Fax: +91-44-24670511
Email: prasadnyadav@gmail.com

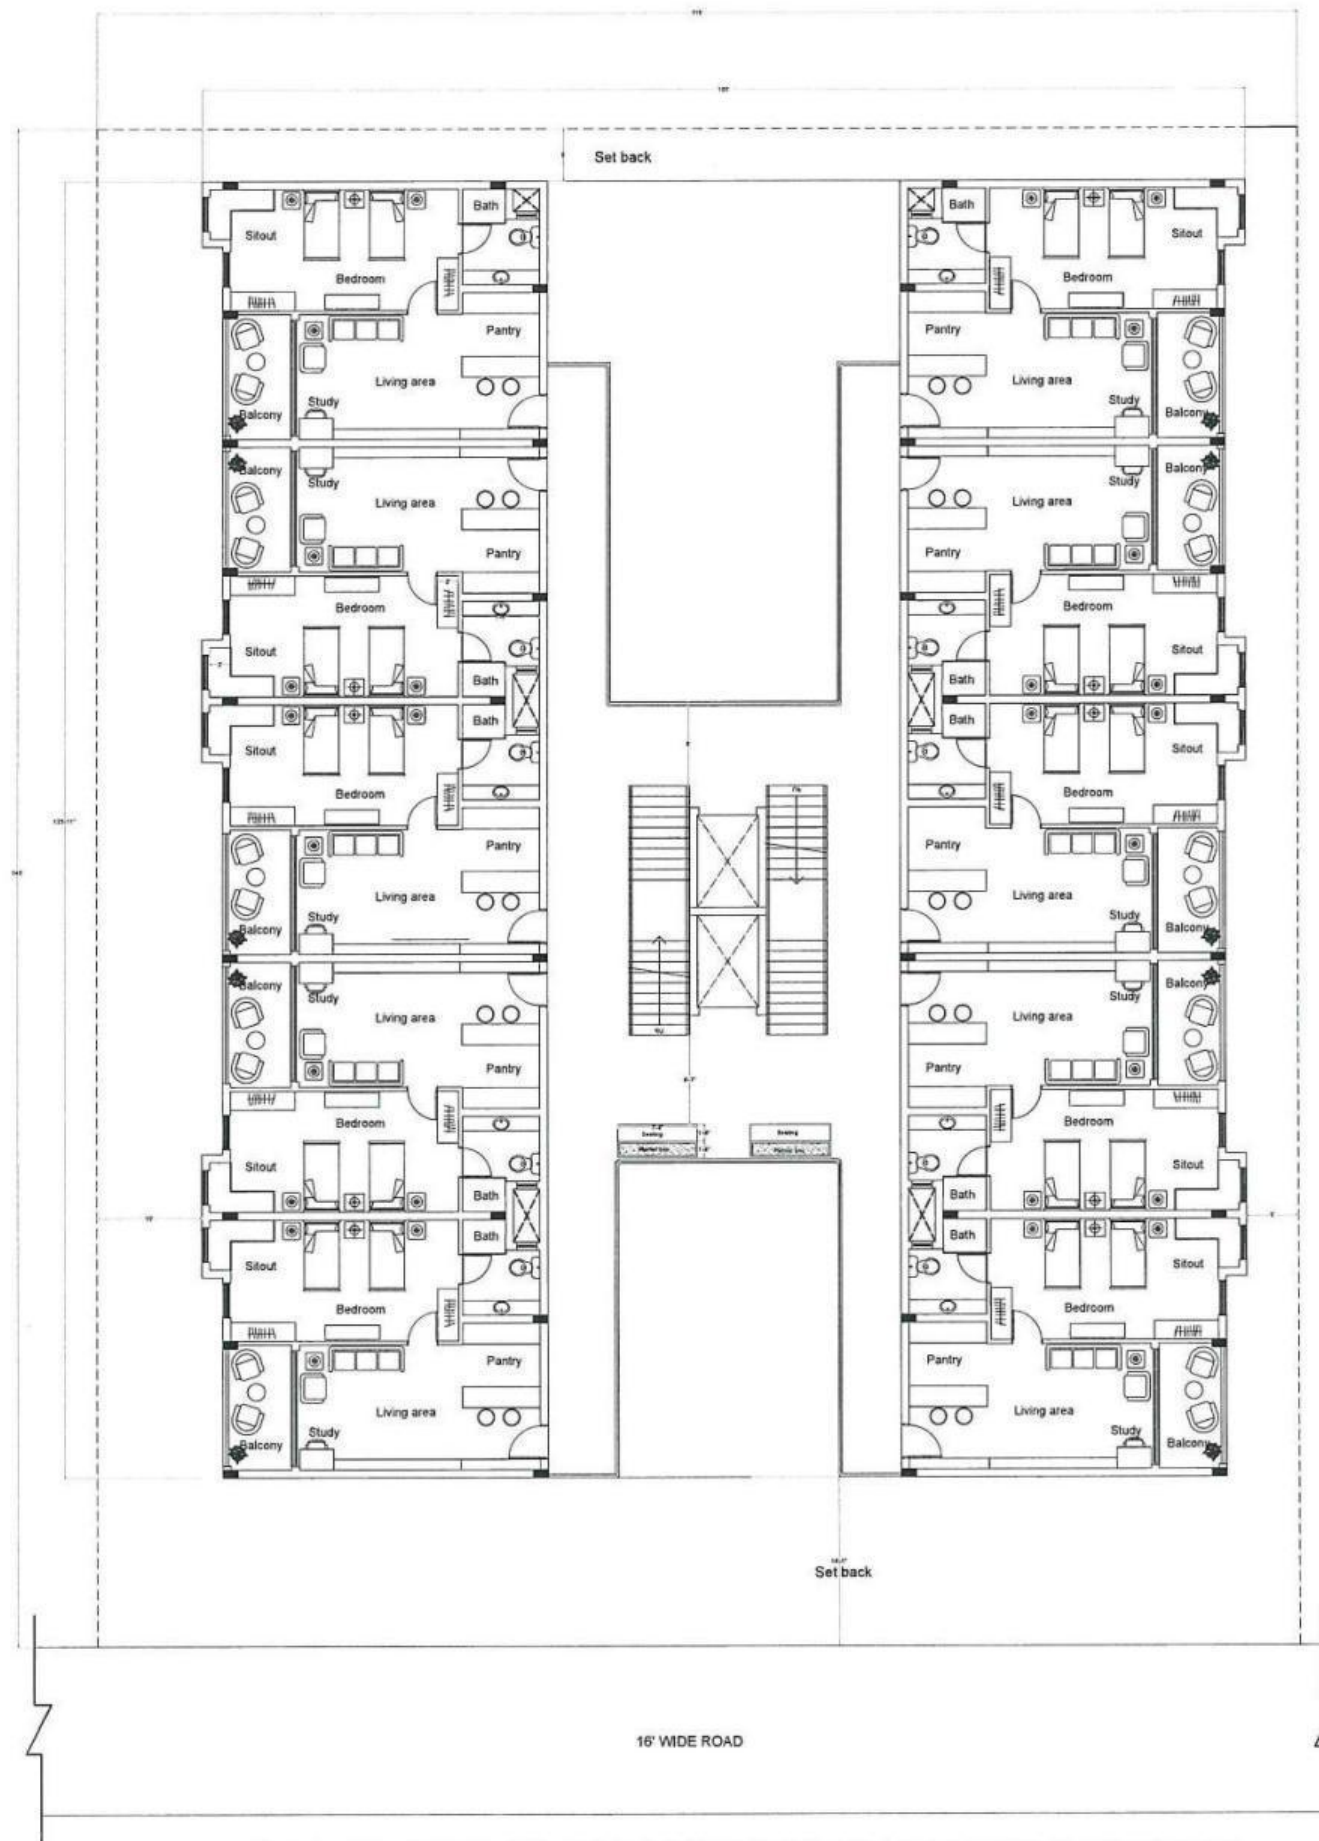

NOTE:

CLIENT:

PROJECT:
PROPOSED ELDERLY HOME AT KANCHEEPURAM

DRAWN:
YADHAVI A

CHECKED:
P N Y

DATE:
03-01-2022


SCALE:
1:200 - A3

DRAWING TITLE:
TYPICAL FLOOR PLAN

ARCHITECTS:



PRASAD.N.YADAV
M.ARCH.,F.I.I.A.,CA/94/15484
YADAV ARCHITECTS
Architects, Planners & Interior Designers
No:7,Ashoka Road,
Alwarpet, Chennai-18,
Tele : + 91-44-24670511, 24997194
Fax: +91-44-24670511
Email: prasadnyadav@gmail.com

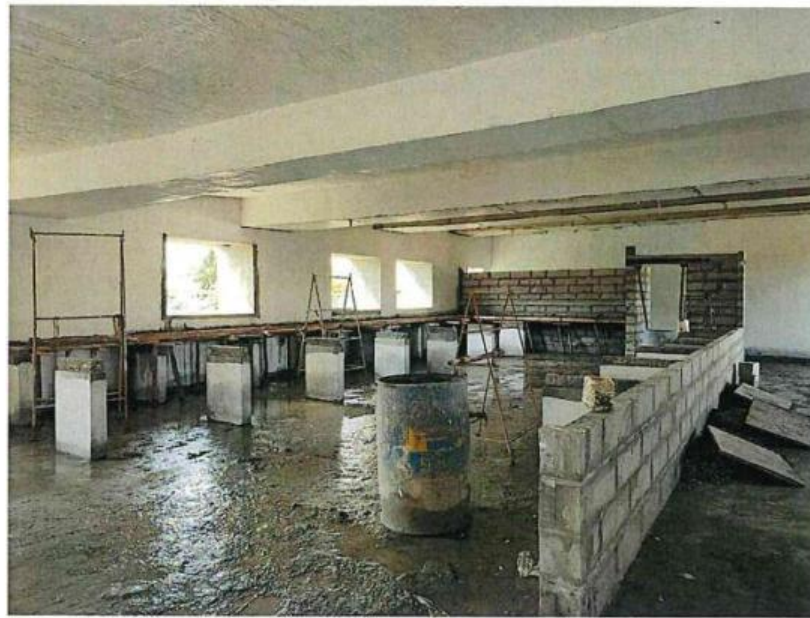

OBSERVATIONS ON SITE:

FIRE SAFETY AND SERVICES DISCUSSIONS WAS HELD ON SITE INCLUDING HOW THE PIPES WERE GOING TO BE LAID.

THE FIRE SAFETY EQUIPMENTS SHOULD BE CLEARLY VISIBLE BY USERS RATHER BEING HIDDEN.

SMOKE OR FIRE DETECTORS ARE PLACED ON THE FALSE CEILING OF THE MULTIPURPOSE HALL.

THE CAPACITY OF FIRE WATER TANK PROVIDED FOR THE BUILDING IS 25000 LITERS.

MOST OF THE TREES ON SITE HAS NOT BEEN DISTURBED, RATHER MOST OF THEM ARE RELOCATED.

IN THE MAIN ADMIN BUILDING A PASSAGE HAS BEEN CREATED FOR THE MOVEMENT OF THE PEOPLE. PT BEAM HAS BEEN USED TO CREATE THE CONNECTION BETWEEN THE BUILDINGS.

THE INDOOR SPORTS COMPLEX HOUSES,

GROUND FLOOR AND MEZANINE -
MULTIPURPOSE HALL
FIRST FLOOR - **SPORTS DORMITORY**
SECOND FLOOR - **RESEARCH LAB**
THIRD FLOOR - **AUDITORIUM**

NOTE:

CLIENT:

ETHIRAJ COLLEGE TRUST

PROJECT:

**ETHIRAJ INDOOR SPORTS TRAINING
FACILITY CENTER AND SPORTS HOSTEL**

DRAWN:

YADHAVI A

CHECKED:

P N Y

DATE:

13-01-2022

SCALE:

DRAWING TITLE:



SITE VISIT - 1

ARCHITECTS:



PRASAD.N.YADAV
M.ARCH., F.I.I.A., CA/94/15484
YADAV ARCHITECTS
Architects, Planners & Interior Designers

No:7, Ashoka Road,
Alwarpet, Chennai-18.
Tele : + 91-44-24670511, 24997194
Fax: +91-44-24670511
Email: prasadnyadav@gmail.com

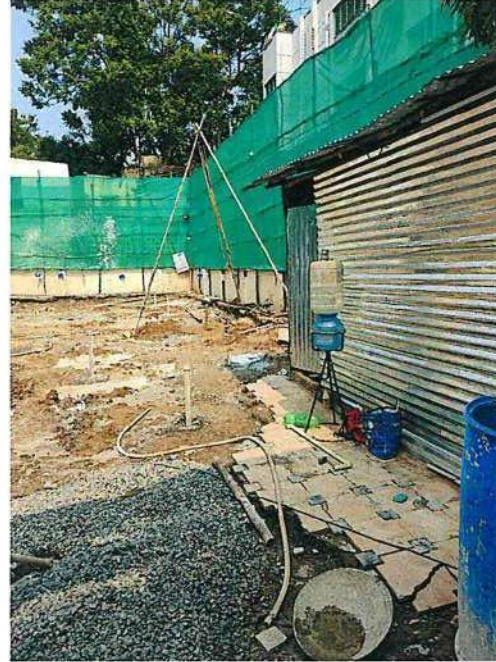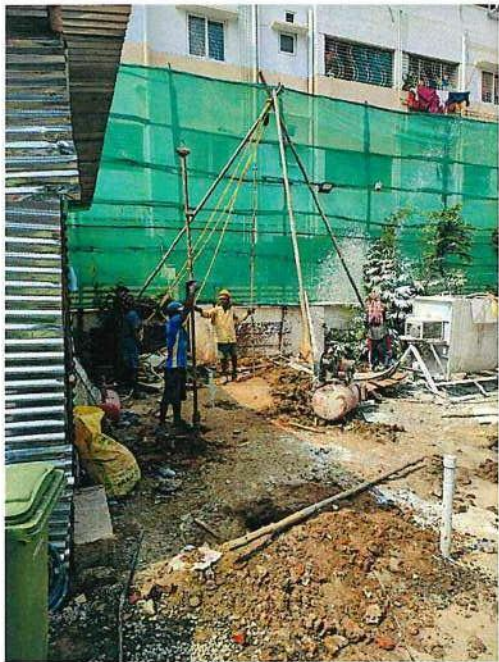

OBSERVATIONS ON SITE:

SOIL STABILIZATION (FOR RAFT FOUNDATION)

SOIL TYPE - CLAYEY + SAND

THE TYPES OF GROUND IMPROVEMENT METHODS,
1.CHEMICAL PROCES - THE USE OF LIME WHICH REACTS WITH THE SOIL TO CREATE CALCIUM CARBONATE WHICH IMPROVES THE SOIL QUALITY AND MAKES IT DENSE.

SOIL TEST:

1. **N** VALUE IS THE NUMBER OF BLOWS OVER THE GROUND SURFACE.

2. SEIVE ANALYSIS

SANDY
CLAYEY
SOFT
MEDIUM
VERY SOFT

THE VARIOUS SOIL TYPES:

CLAYEY SOIL
LATERITE SOIL
BLACK COTTON SOIL (VERY UNSTABLE)
ALLUVIAL
SANDY
RED
SILTY SANDY

NOTE:

CLIENT:

SARANYA & VETRIVEL

PROJECT:

**PROPOSED RESIDENTIAL BUNGALOW
FOR SARANYA AND VETRIVEL AT
SOUNDARAJAN STREET, T.NAGAR
CHENNAI - 600 017.**

DRAWN:

YADHAVI A

CHECKED:

P N Y

DATE:

20-01-2022


SCALE:

1:200 - A3

DRAWING TITLE:


SITE VISIT - 2

ARCHITECTS:

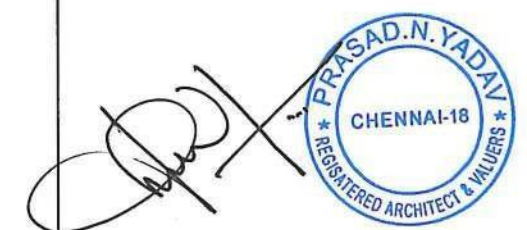


PRASAD.N.YADAV
M.ARCH.,F.I.I.A.,CA/94/15484
YADAV ARCHITECTS
Architects, Planners & Interior Designers


No.7,Ashoka Road,
Alwarpet, Chennai-18.
Tele : + 91-44-24670511, 24997194
Fax: +91-44-24670511
Email: prasadnyadav@gmail.com

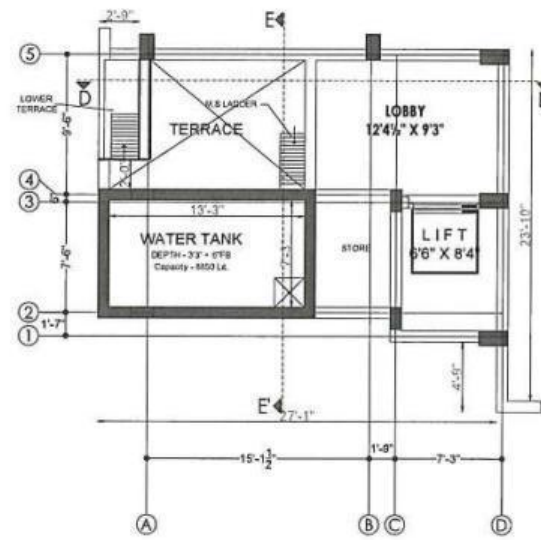


UPPER TERRACE AND OVERHEAD
TANK PLAN

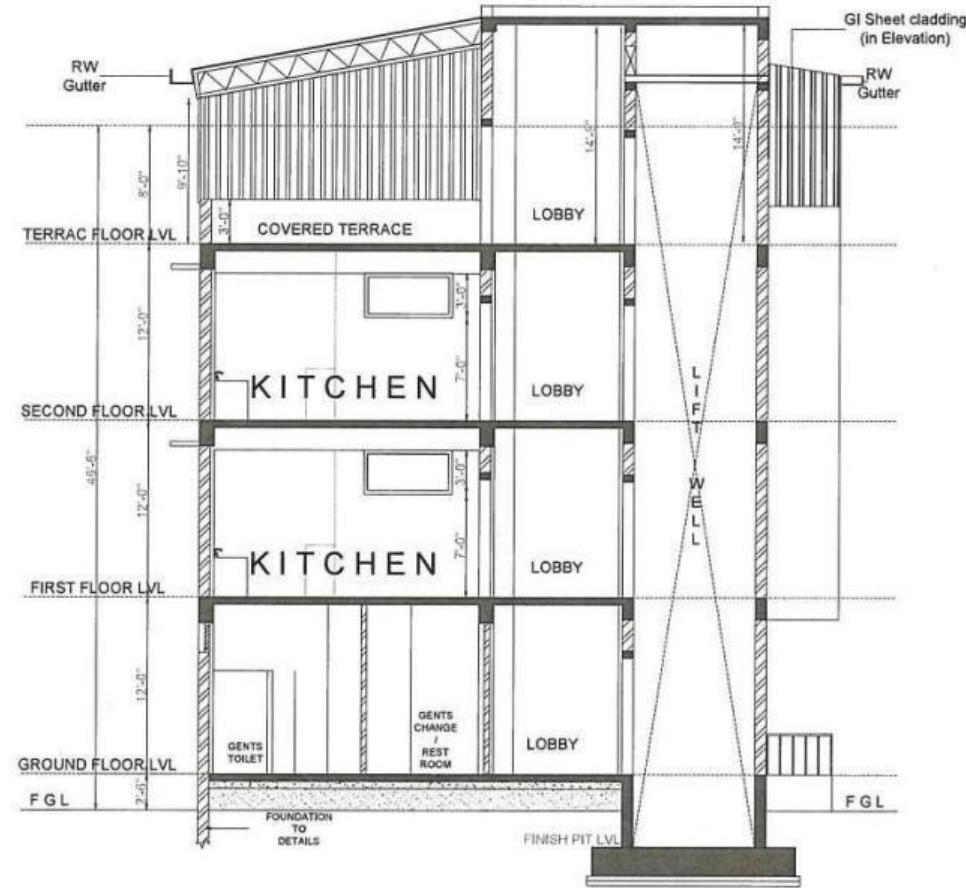

SECTION - BB'

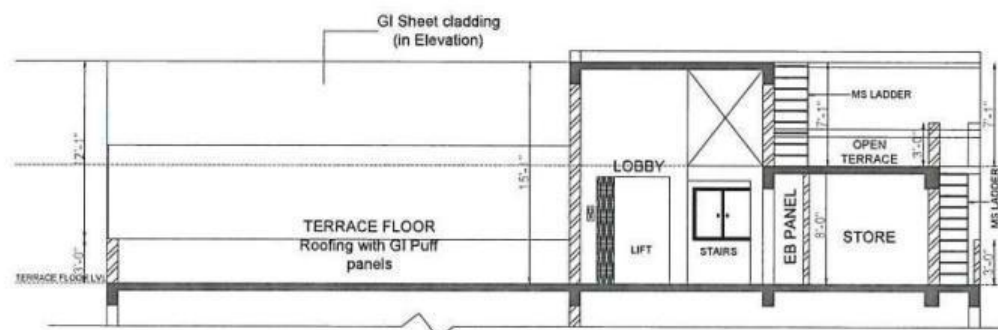

SECTION - DD'

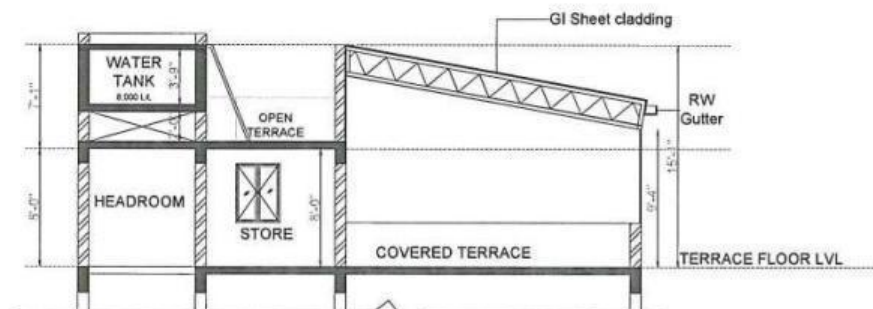

SECTION - EE'



NOTE:

CLIENT:

PROJECT:

PROPOSED KITCHEN BLOCK

DRAWN:
YADHAVI A

CHECKED:
P N Y


DATE:
23-02-2022

SCALE:
1:150 - A3

DRAWING TITLE:

UPPER TERRACE PLAN AND CROSS
SECTIONS

ARCHITECTS:

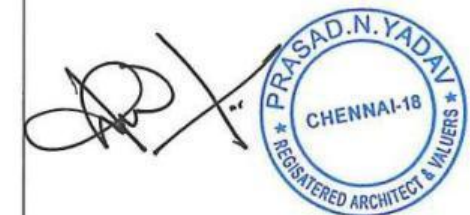

PRASAD.N.YADAV
M.ARCH.,F.I.I.A.,CA/94/15484
YADAV ARCHITECTS
Architects, Planners & Interior Designers
No:7,Ashoka Road,
Alwarpet, Chennai-18,
Tele : +91-44-24670511, 24997194
Fax: +91-44-24670511
Email: prasadnyadav@gmail.com



OBSERVATIONS ON SITE:

AUDITORIUM RAKING PROCESS.

THE AUDITORIUM RAKING PROCESS WAS DONE ON SITE WITH PROPER INSPECTION AND BY CHECKING THE EYE LEVEL OF THE USER AND THE HEIGHT OF THE SEATING WAS DECIDED ACCORDINGLY.

BUILDING SERVICES

THE BUILDING SERVICES INCLUDES,

**WATER AND SANITARY SYSTEM
ELECTRICAL SERVICES
MECHANICAL SERVICES**

UNDER **MECHANICAL SERVICES** WE HAVE,
**HVAC
VENTILATION SYSTEMS
LIFTS/ESCALATORS
FIRE SAFETY**


ACOUSTICS:

THE QUALITY OF SOUND IN A CLOSED SPACE DEPENDING UPON ITS NEED.

Nvalue = COEFFICIENT OF SOUND ABSORPTION.

USUALLY IN AN AUDITORIUM THE SOFT ABSORPTION PANELS ARE PROVIDED ABOVE 7FT.

HARD SOUND REFLECTIVE PANELS ARE PROVIDED IN THE BOTTOM OF THE WALL.

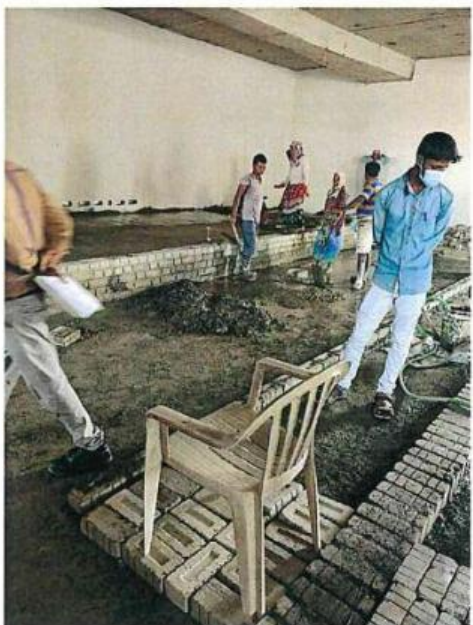

NOTE:

CLIENT:

ETHIRAJ COLLEGE TRUST

PROJECT:

**ETHIRAJ INDOOR SPORTS TRAINING
FACILITY CENTER AND SPORTS HOSTEL**

DRAWN:

YADHAVI A

CHECKED:

P N Y

DATE:

20-01-2022

SCALE:

DRAWING TITLE:


SITE VISIT - 3

ARCHITECTS:



PRASAD.N.YADAV
M.ARCH., F.I.I.A., CA/94/15484
YADAV ARCHITECTS

Architects, Planners & Interior Designers
No:7, Ashoka Road,
Alwarpet, Chennai-18.
Tele : +91-44-24670511, 24997194
Fax: +91-44-24670511
Email: prasadnyadav@gmail.com

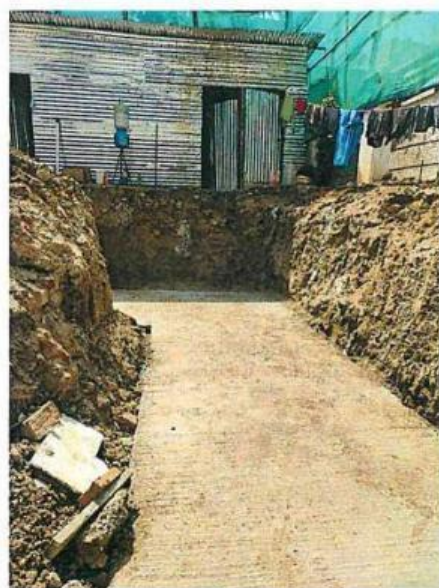

OBSERVATIONS ON SITE:

SAND FILLING - FORMS THE CUSHION BED

PCC LAYER - FOR THE LEVELLING OF THE SURFACE OF RODS.

COLUMN MARKING OUTLINE PROCESS:

THE TOTAL STATIONS ARE FIXED BASED ON THE SITE SURVEY POINTS TO LOCATE THE CENTER POINT.

FROM THE CENTER POINT THE PLUMB IS DROPPED TO CHECK WHETHER THE SITE IS LEVELLED.

FROM WHICH THE TOTAL STATION IS FED WITH COLUMN COORDINATES IN METERS TO LOCATE THE COLUMN MARKING POINTS ON SITE.

THE CONCRETE MIXTURE IS LAID OVER WHICH THE COORDINATE POINTS ARE LOCATED, MARKED AND THE COLUMN OUTLINE IS DRAWN.

CONCRETE:

CEMENT - BINDING AGENT

SAND - INFILL

AGGREGATE - PROVIDES VOLUME STRENGTH

WATER - ACTS AS THE CATALYST

CUBE TEST IS DONE TO CHECK WHETHER THE CONCRETE HAS ACHIEVED THE REQUIRED STRENGTH.

NOTE:

CLIENT:

SARANYA & VETRIVEL

PROJECT:

PROPOSED RESIDENTIAL BUNGALOW FOR SARANYA AND VETRIVEL AT SOUNDARAJAN STREET, T.NAGAR CHENNAI - 600 017.

DRAWN:

YADHAVI A

CHECKED:

P N Y

DATE:

03-02-2022

SCALE:

1:200 - A3

DRAWING TITLE:



SITE VISIT - 4

ARCHITECTS:








PRASAD.N.YADAV
M.ARCH., F.I.I.A., CA/94/15484
YADAV ARCHITECTS

Architects, Planners & Interior Designers
No.7, Ashoka Road,
Alwarpet, Chennai-18.
Tele : + 91-44-24670511, 24997194
Fax : +91-44-24670511
Email: prasadnyadav@gmail.com

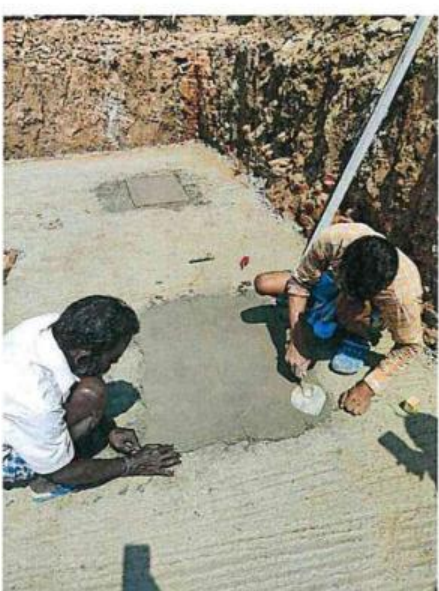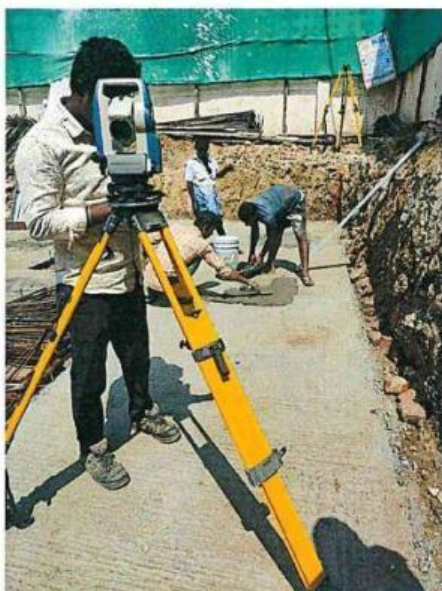

VOLUMETRIC MIX - IS BASED ON THE PROPORTIONS.

DESIGN MIX - LAB TEST IS DONE TO CHECK FOR THE STRENGTH.

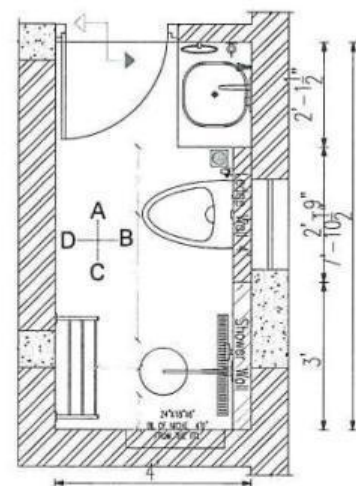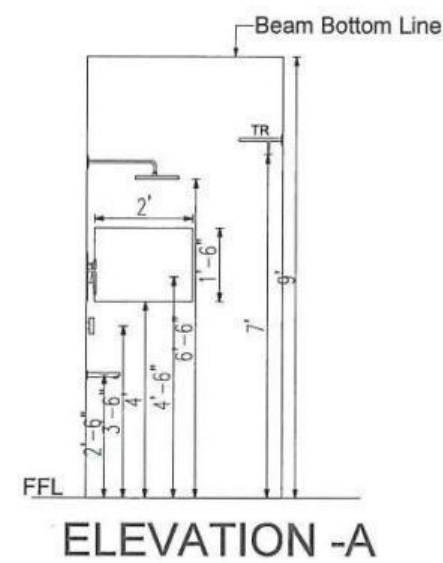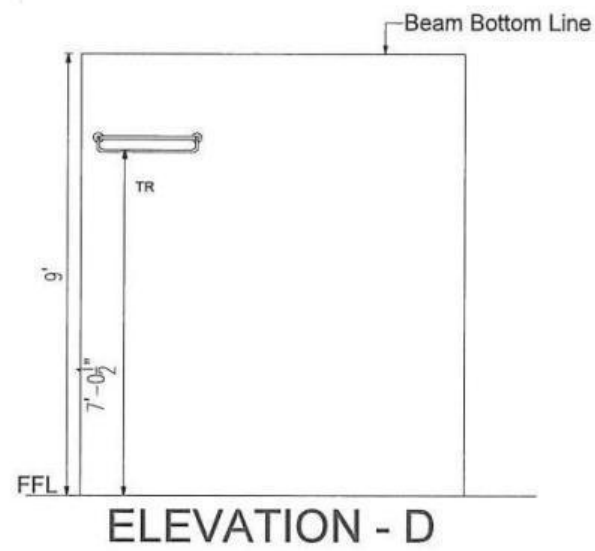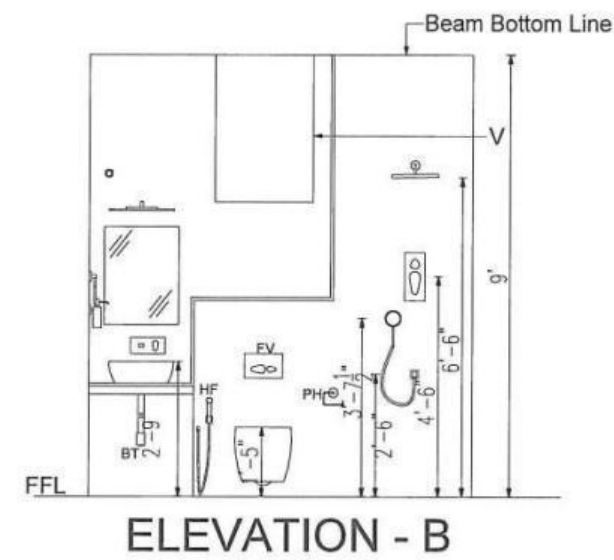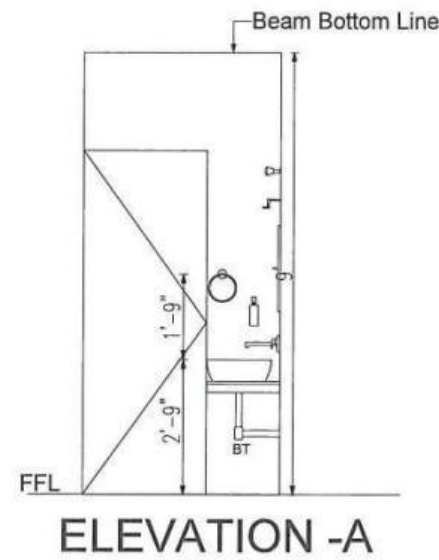

LEGENDS	
HF	HEALTH FAUCET
BT	BOTTLE TRAP
FV	FLUSH VALVE
TR	TOWEL RACK

LEGENDS	
PH	PAPER HOLDER
E WC	EUROPEAN WATER CLOSET
GB	GRAB BAR
WB	WASH BASIN

NOTE:

CLIENT:

SARANYA & VETRIVEL

PROJECT:

PROPOSED RESIDENTIAL BUNGALOW FOR SARANYA & VETRIVEL AT SOUNDARAJAN STREET, T NAGAR, CHENNAI - 600 017

DRAWN:
YADHAVI A

CHECKED:
P N Y

DATE:
02-03-2022

SCALE:
1:200 - A3


DRAWING TITLE:
POWDER ROOM

ARCHITECTS:




PRASAD.N.YADAV
M.ARCH.,F.I.I.A.,CA/94/15484
YADAV ARCHITECTS


Architects, Planners & Interior Designers
No:7,Ashoka Road,
Alwarpet, Chennai-18.
Tele : + 91-44-24670511, 24997194
Fax: +91-44-24670511
Email: prasadnyadav@gmail.com

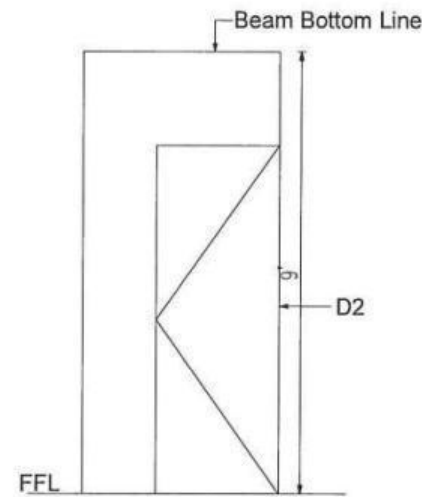


ELEVATION - A

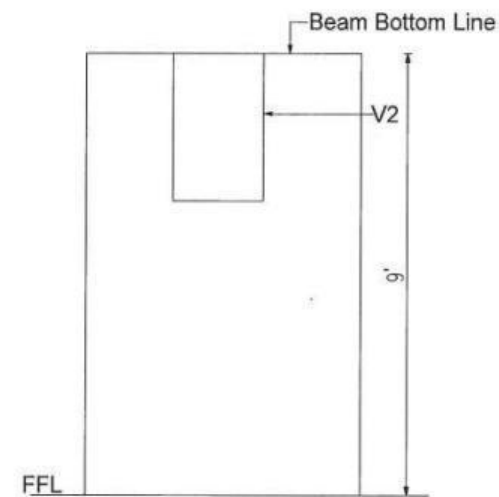

ELEVATION - B

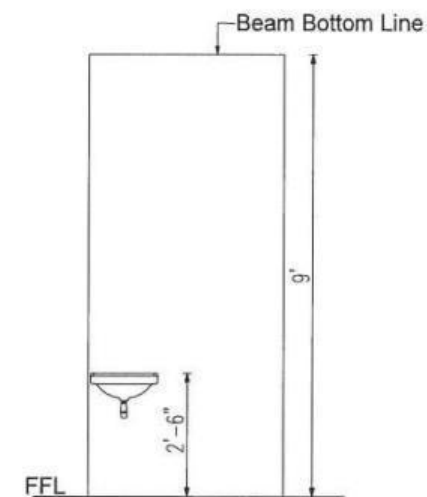

ELEVATION - C

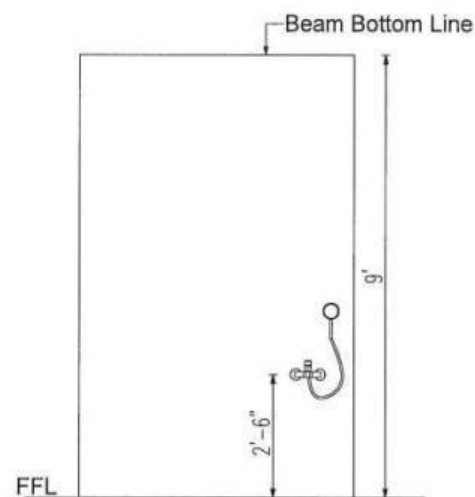

ELEVATION - D



SERVANT'S TOILET

LEGENDS

HF	HEALTH FAUCET
BT	BOTTLE TRAP
FV	FLUSH VALVE
TR	TOWEL RACK
PH	PAPER HOLDER
E WC	EUROPEAN WATER CLOSET
GB	GRAB BAR
WB	WASH BASIN

NOTE:

CLIENT:

SARANYA & VETRIVEL

PROJECT:

**PROPOSED RESIDENTIAL BUNGALOW FOR
SARANYA & VETRIVEL AT SOUNDARAJAN
STREET, T NAGAR, CHENNAI - 600 017**

DRAWN:

YADHAVI A

CHECKED:

P N Y

DATE:

02-03-2022


SCALE:

1:200 - A3

DRAWING TITLE:

SERVANT'S TOILET

ARCHITECTS:

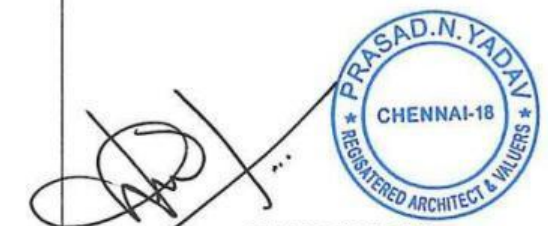

PRASAD.N.YADAV
M.ARCH.,F.I.I.A.,CA/94/15484
YADAV ARCHITECTS

Architects, Planners & Interior Designers
No:7,Ashoka Road,
Alwarpet, Chennai-18,
Telo : + 91-44-24670511, 24997194
Fax: +91-44-24670511
Email: prasadnyadav@gmail.com

NOTE:

CLIENT:

SARANYA & VETRIVEL

PROJECT:

**PROPOSED RESIDENTIAL BUNGALOW FOR
SARANYA & VETRIVEL AT SOUNDARAJAN
STREET, T NAGAR, CHENNAI - 600 017**

DRAWN:

YADHAVI A

CHECKED:

P N Y

DATE:

02-03-2022

SCALE:

1:200 - A3

DRAWING TITLE:


MASTER BEDROOM TOILET

ARCHITECTS:




PRASAD.N.YADAV
M.ARCH., F.I.I.A., CA/94/15484
YADAV ARCHITECTS
Architects, Planners & Interior Designers


No.7, Ashoka Road,
Alwarpet, Chennai-18.
Tele : + 91-44-24670511, 24997194
Fax: +91-44-24670511
Email: prasadnyadav@gmail.com

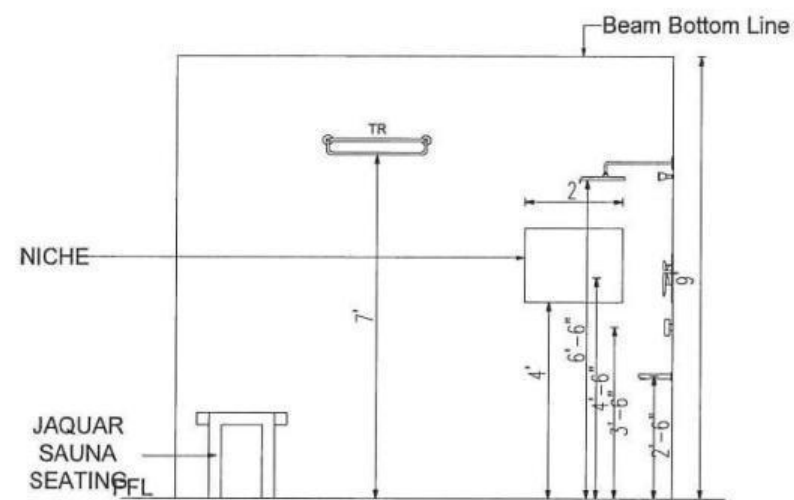


ELEVATION - A

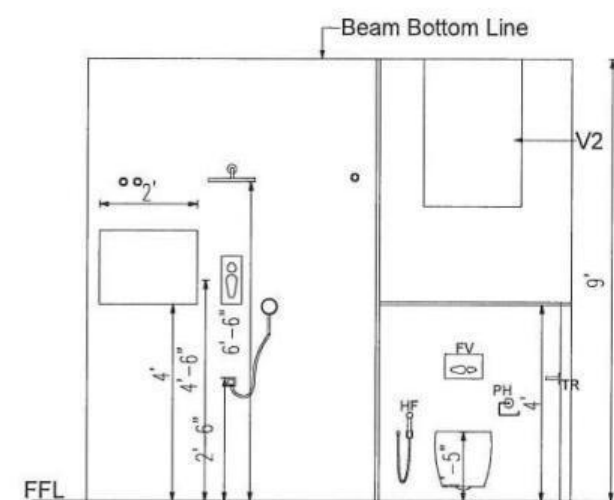


ELEVATION - B

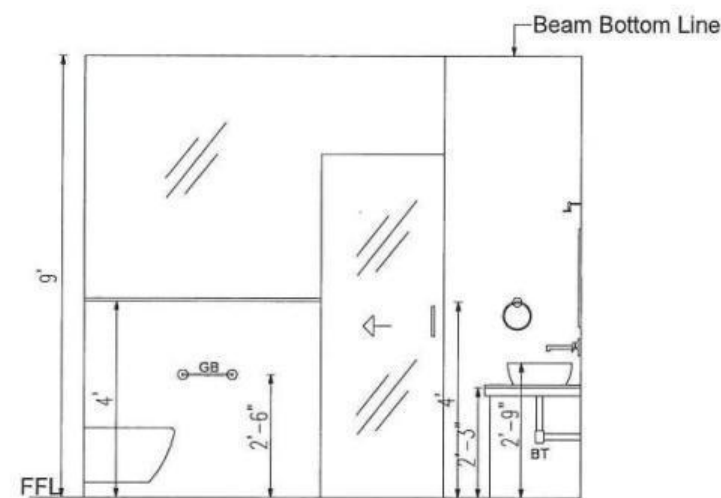

ELEVATION - C

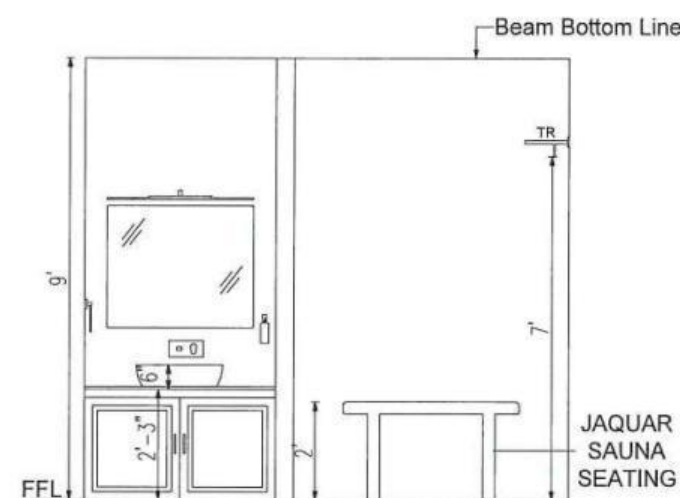





ELEVATION - D

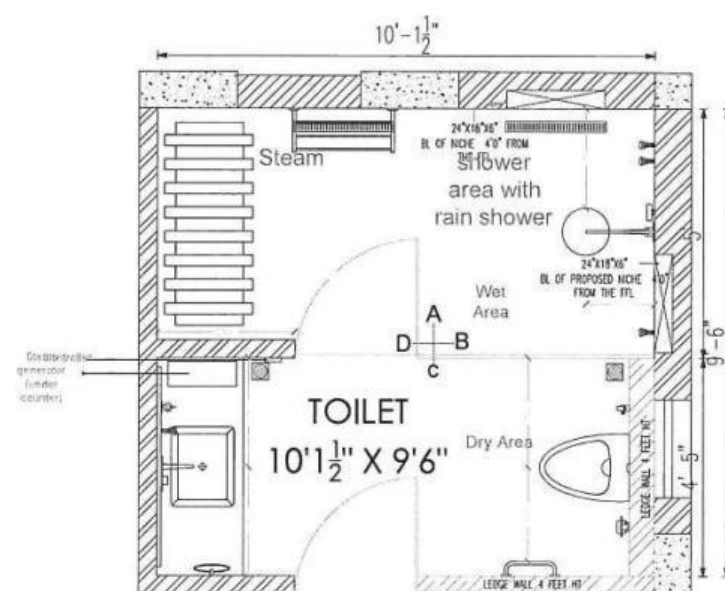

M.BEDROOM TOILET

LEGENDS

HF	HEALTH FAUCET
BT	BOTTLE TRAP
FV	FLUSH VALVE
TR	TOWEL RACK
PH	PAPER HOLDER
E WC	EUROPEAN WATER CLOSET
GB	GRAB BAR
WB	WASH BASIN

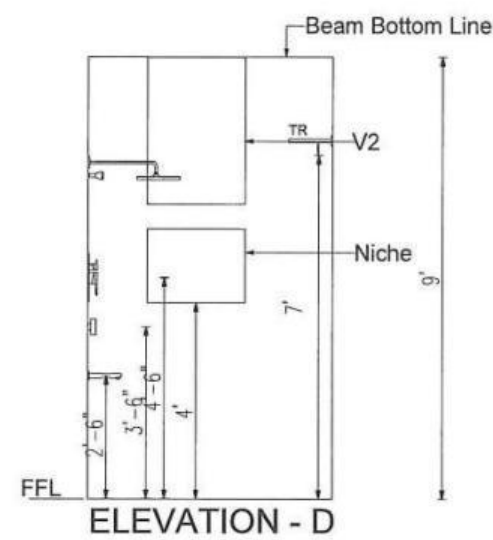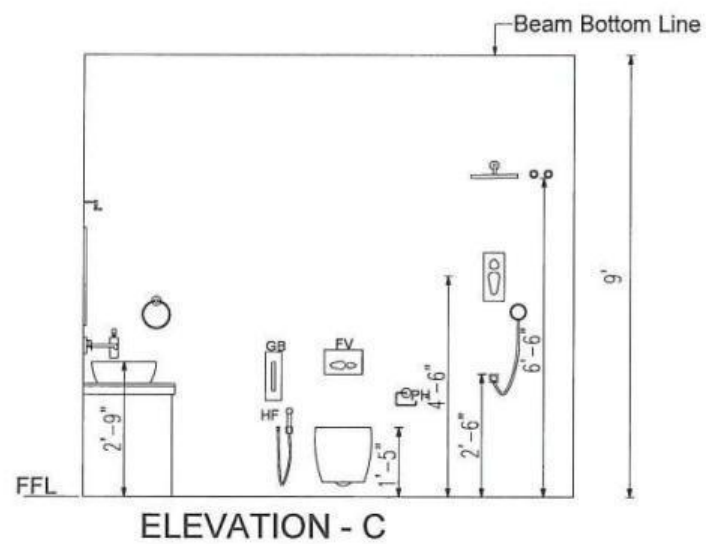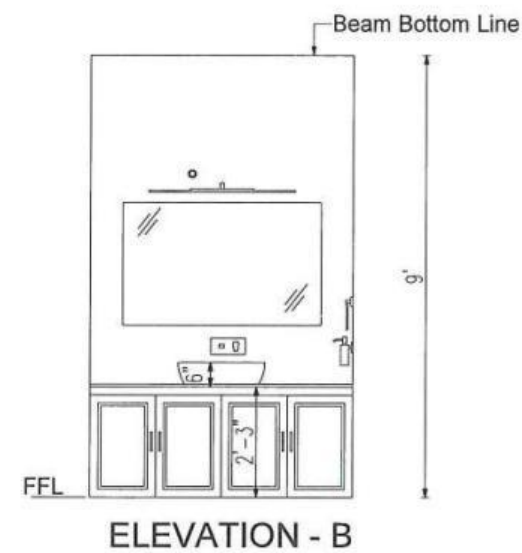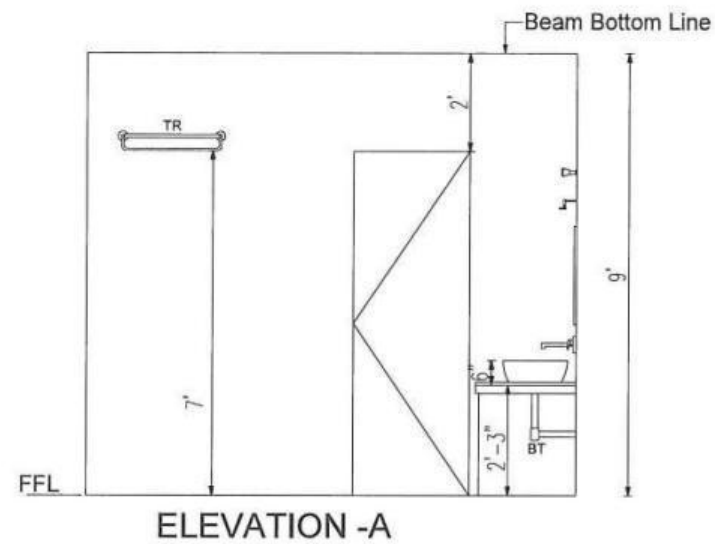

LEGENDS	
HF	HEALTH FAUCET
BT	BOTTLE TRAP
FV	FLUSH VALVE
TR	TOWEL RACK
PH	PAPER HOLDER
E WC	EUROPEAN WATER CLOSET
GB	GRAB BAR
WB	WASH BASIN

NOTE:

CLIENT:

SARANYA & VETRIVEL

PROJECT:

PROPOSED RESIDENTIAL BUNGALOW FOR SARANYA & VETRIVEL AT SOUNDARAJAN STREET, T NAGAR, CHENNAI - 600 017

DRAWN:

YADHAVI A

CHECKED:

P N Y

DATE:

02-03-2022

SCALE:

1:200 - A3

DRAWING TITLE:


GUEST BEDROOM TOILET

ARCHITECTS:




PRASAD.N.YADAV
M.ARCH.,F.I.I.A.,CA/94/15484
YADAV ARCHITECTS


Architects, Planners & Interior Designers
No.7,Ashoka Road,
Alwarpet, Chennai-18.
Telo : +91-44-24670511, 24997194
Fax: +91-44-24670511
Email: prasadnyadav@gmail.com

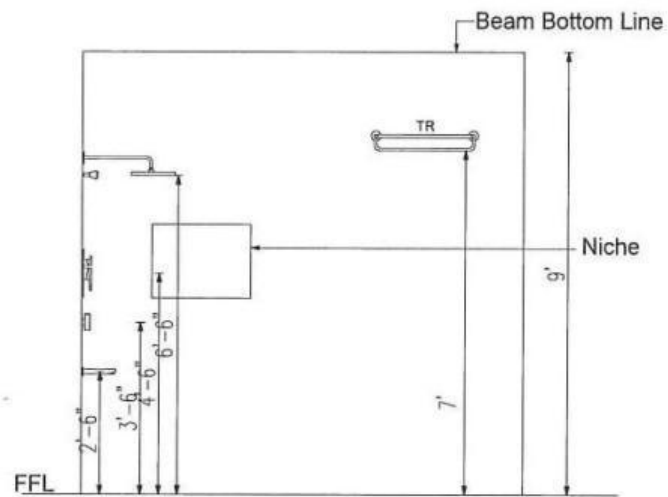


ELEVATION - A

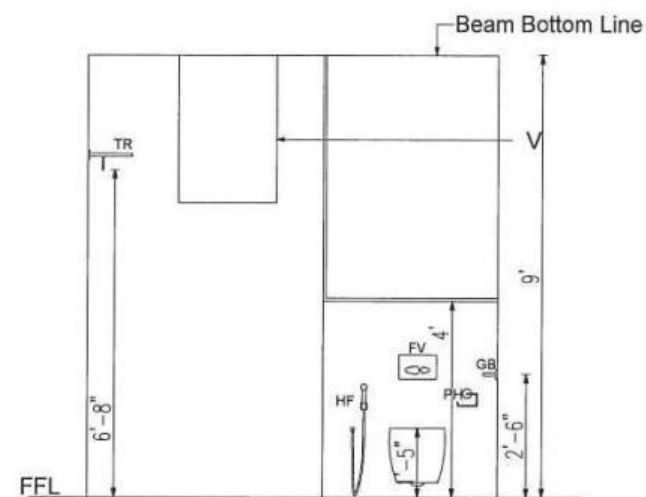


ELEVATION - B

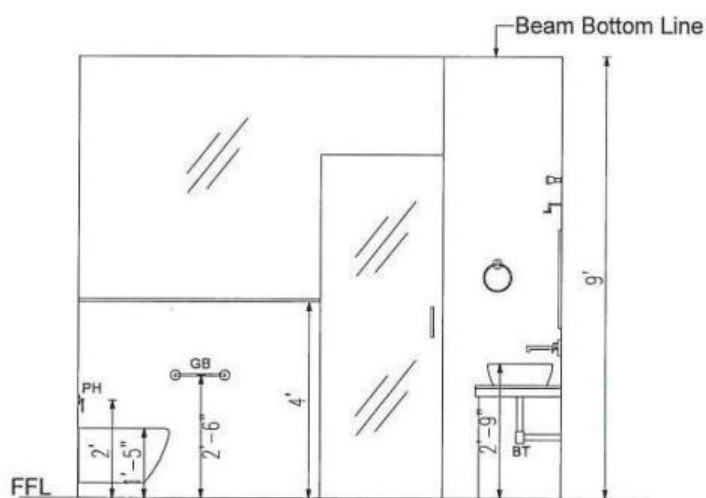

ELEVATION - C

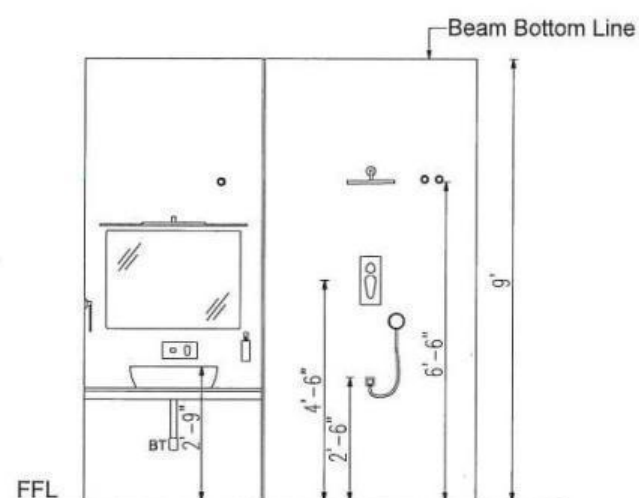

ELEVATION - D

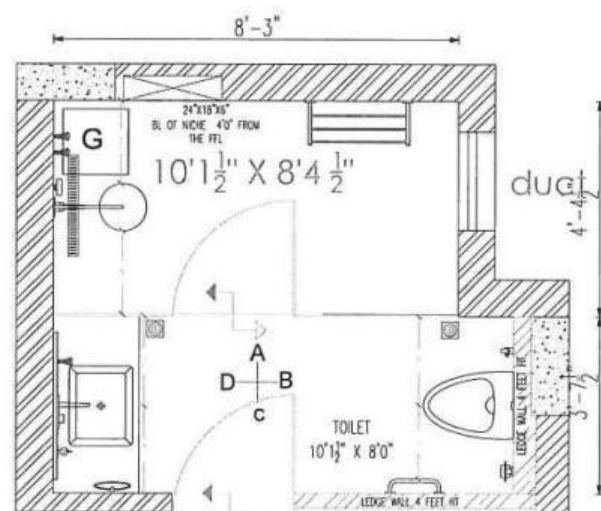

CHILD BEDROOM-1 TOILET

LEGENDS	
HF	HEALTH FAUCET
BT	BOTTLE TRAP
FV	FLUSH VALVE
TR	TOWEL RACK
PH	PAPER HOLDER
E WC	EUROPEAN WATER CLOSET
GB	GRAB BAR
WB	WASH BASIN

NOTE:

CLIENT:

SARANYA & VETRIVEL

PROJECT:

**PROPOSED RESIDENTIAL BUNGALOW FOR
SARANYA & VETRIVEL AT SOUNDARAJAN
STREET, T NAGAR, CHENNAI - 600 017**

DRAWN:

YADHAVI A

CHECKED:

P N Y

DATE:

02-03-2022

SCALE:

1:200 - A3

DRAWING TITLE:






CHILD BEDROOM-1 TOILET

ARCHITECTS:



PRASAD.N.YADAV
M.ARCH., F.I.I.A., CA/94/15484
YADAV ARCHITECTS

Architects, Planners & Interior Designers
No:7, Ashoka Road,
Alwarpet, Chennai-18,
Tele : + 91-44-24670511, 24997194
Fax: +91-44-24670511
Email: prasadyadav@gmail.com

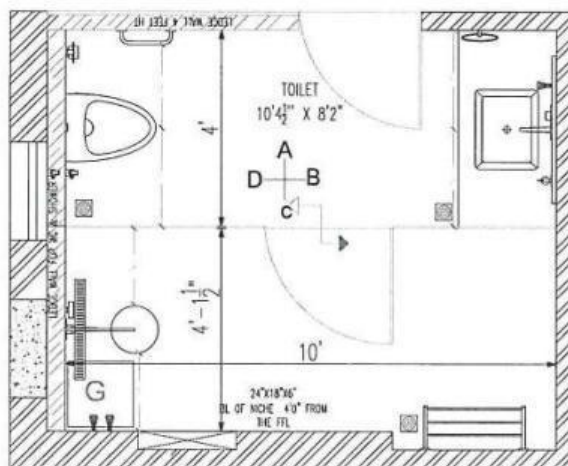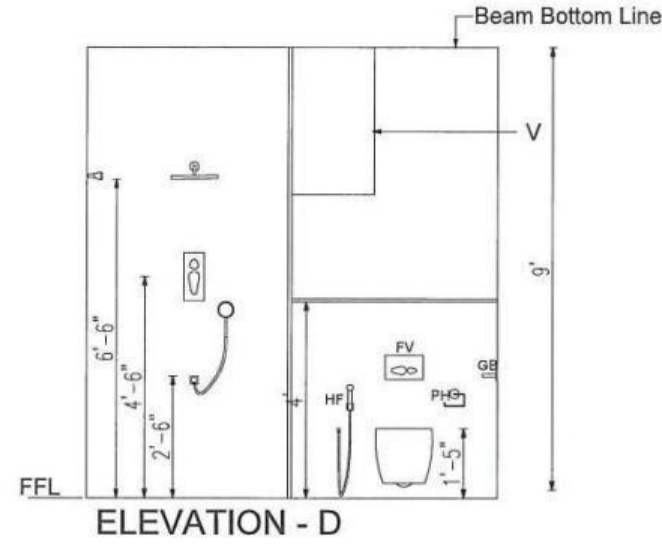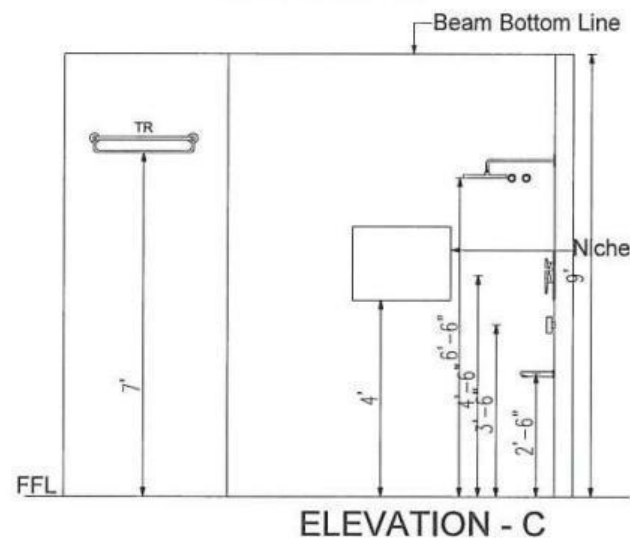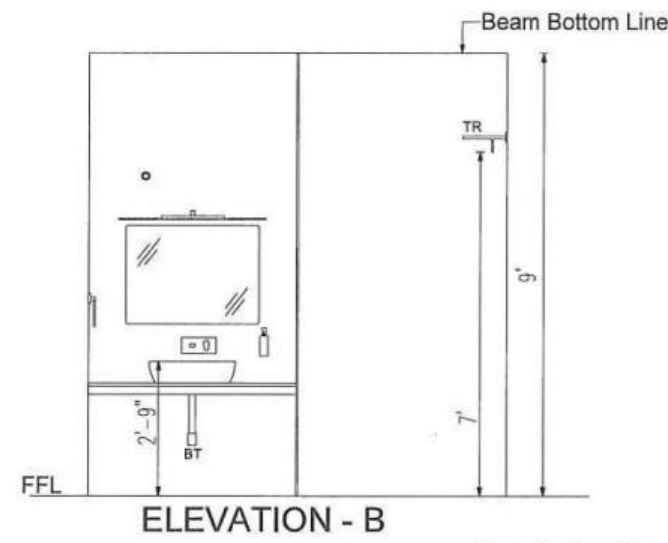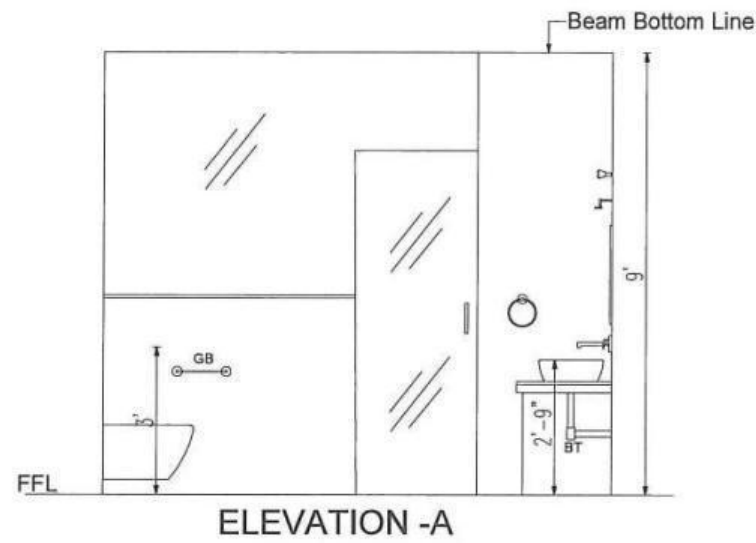

LEGENDS	
HF	HEALTH FAUCET
BT	BOTTEL TRAP
FV	FLUSH VALVE
TR	TOWEL RACK
PH	PAPER HOLDER
E WC	EUROPEAN WATER CLOSET
GB	GRAB BAR
WB	WASH BASIN

NOTE:

CLIENT:

SARANYA & VETRIVEL

PROJECT:

PROPOSED RESIDENTIAL BUNGALOW FOR SARANYA & VETRIVEL AT SOUNDARAJAN STREET, T NAGAR, CHENNAI - 600 017

DRAWN:

YADHAVI A

CHECKED:

P N Y

DATE:

02-03-2022

SCALE:

1:200 - A3

DRAWING TITLE:


CHILD BEDROOM -2 TOILET

ARCHITECTS:




PRASAD.N.YADAV
M.ARCH.,F.I.I.A.,CA/94/15484
YADAV ARCHITECTS
Architects, Planners & Interior Designers


No.7,Ashoka Road,
Alwarpet, Chennai-18.
Tele : + 91-44-24670511, 24997194
Fax: +91-44-24670511
Email: prasadnyadav@gmail.com

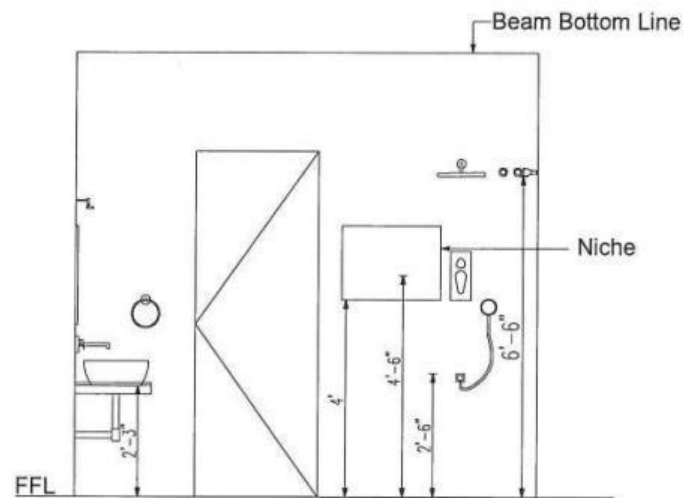


ELEVATION - A

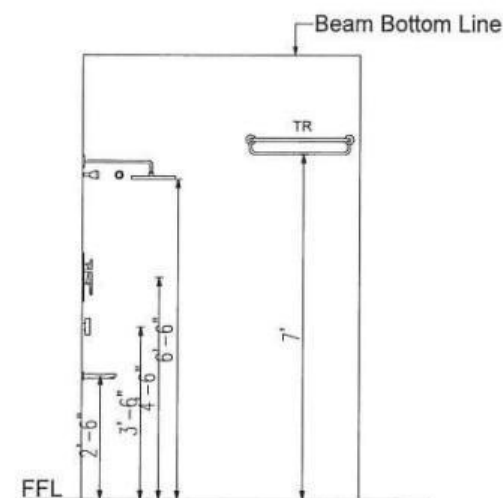


ELEVATION - B

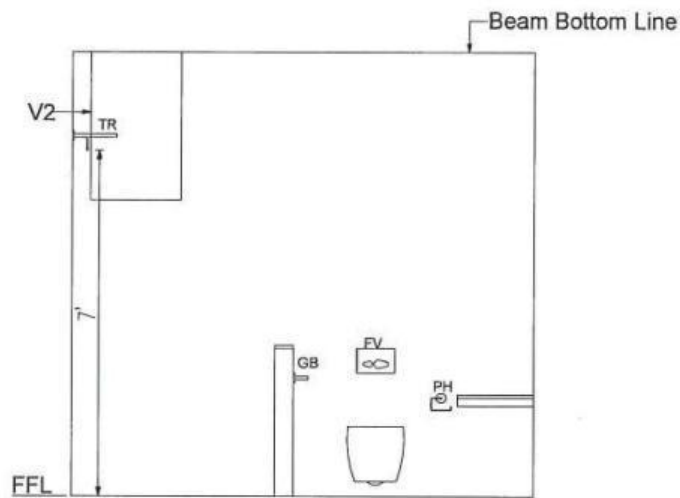

ELEVATION - C

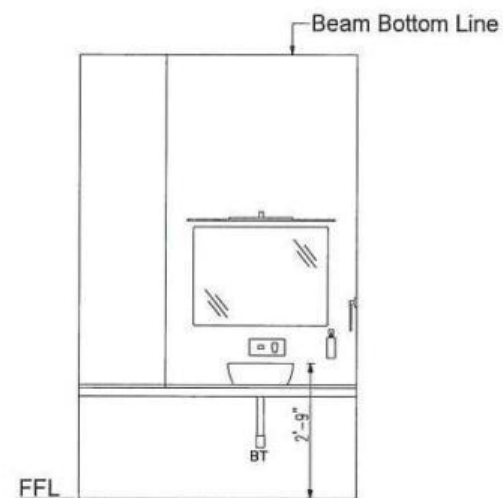

ELEVATION - D

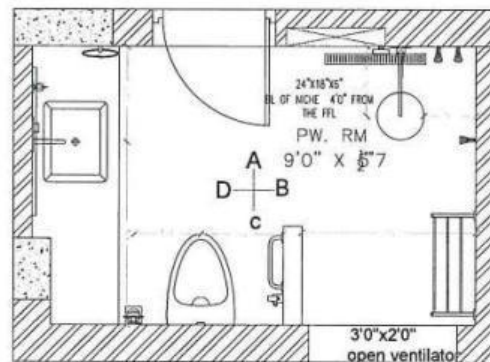

TERRACE FLOOR - TOILET

LEGENDS	
HF	HEALTH FAUCET
BT	BOTTLE TRAP
FV	FLUSH VALVE
TR	TOWEL RACK
PH	PAPER HOLDER
E WC	EUROPEAN WATER CLOSET
GB	GRAB BAR
WB	WASH BASIN

NOTE:

CLIENT:

SARANYA & VETRIVEL

PROJECT:

**PROPOSED RESIDENTIAL BUNGALOW FOR
SARANYA & VETRIVEL AT SOUNDARAJAN
STREET, T NAGAR, CHENNAI - 600 017**

DRAWN:

YADHAVI A

CHECKED:

P N Y

DATE:

02-03-2022


SCALE:

1:200 - A3

DRAWING TITLE:

TERRACE FLOOR - TOILET



ARCHITECTS:

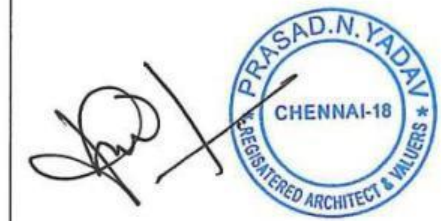

PRASAD.N.YADAV
M.ARCH., F.I.I.A., CA/94/15484

YADAV ARCHITECTS
Architects, Planners & Interior Designers

No.7, Ashoka Road,
Alwarpet, Chennai-18.
Tele : +91-44-24670511, 24997194
Fax: +91-44-24670511
Email: prasadnyadav@gmail.com

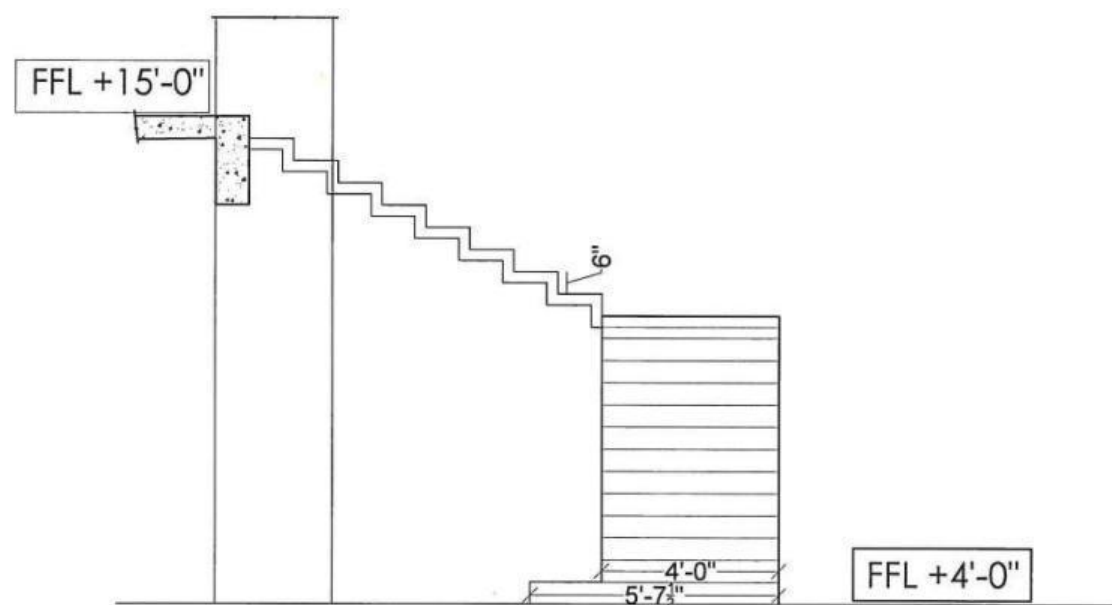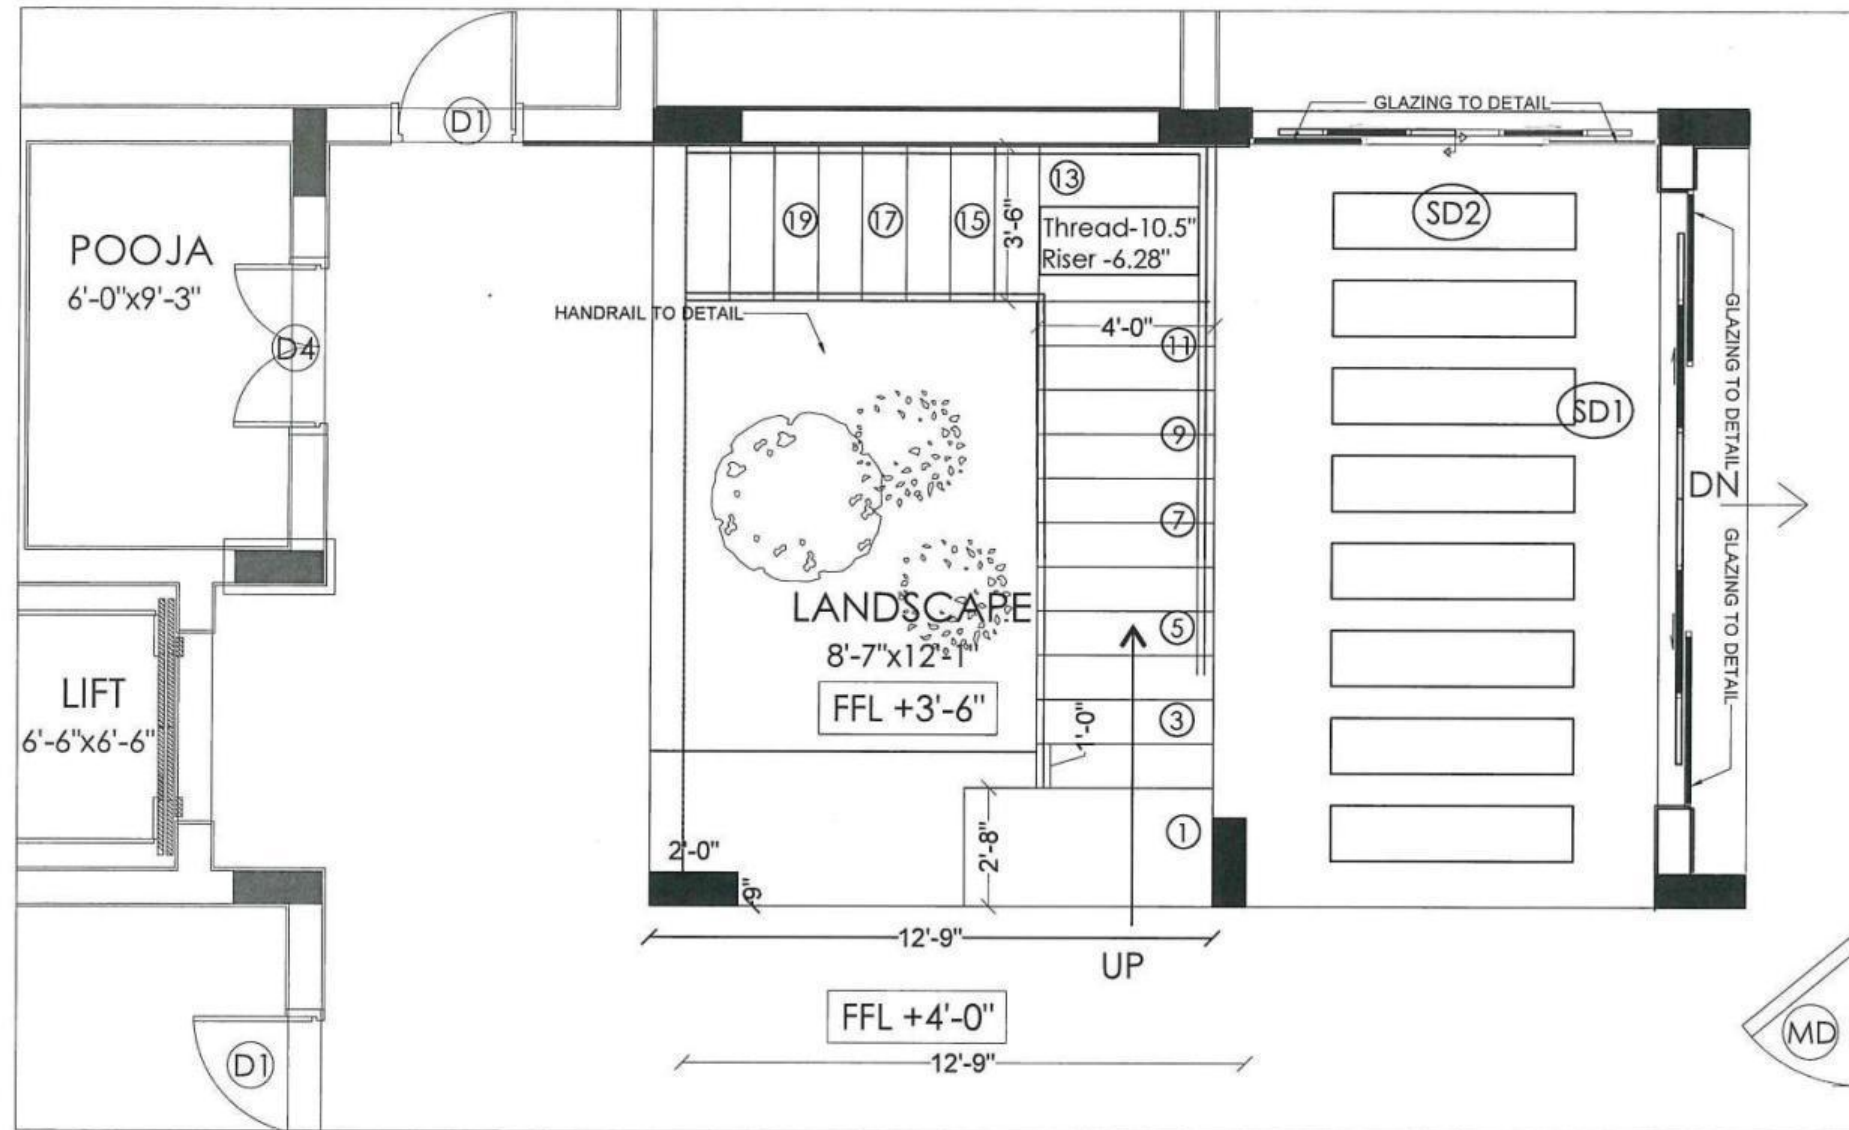

ELEVATION OF THE STAIRCASE



NOTE:

CLIENT:
ALOK KEDIA

PROJECT:
PROPOSED RESIDENTIAL BUILDING AT UTHAN

DRAWN:
YADHAVI A

CHECKED:
P N Y

DATE:
08-03-2022


SCALE:
1:200 - A3

DRAWING TITLE:
STAIRCASE DESIGN


ARCHITECTS:



PRASAD.N.YADAV
M.ARCH.,F.I.I.A.,CA/94/15484
YADAV ARCHITECTS
Architects, Planners & Interior Designers
No.7,Ashoka Road,
Alwarpet, Chennai-18.
Tele : + 91-44-24670511, 24997194
Fax: +91-44-24670511
Email: prasadnyadav@gmail.com

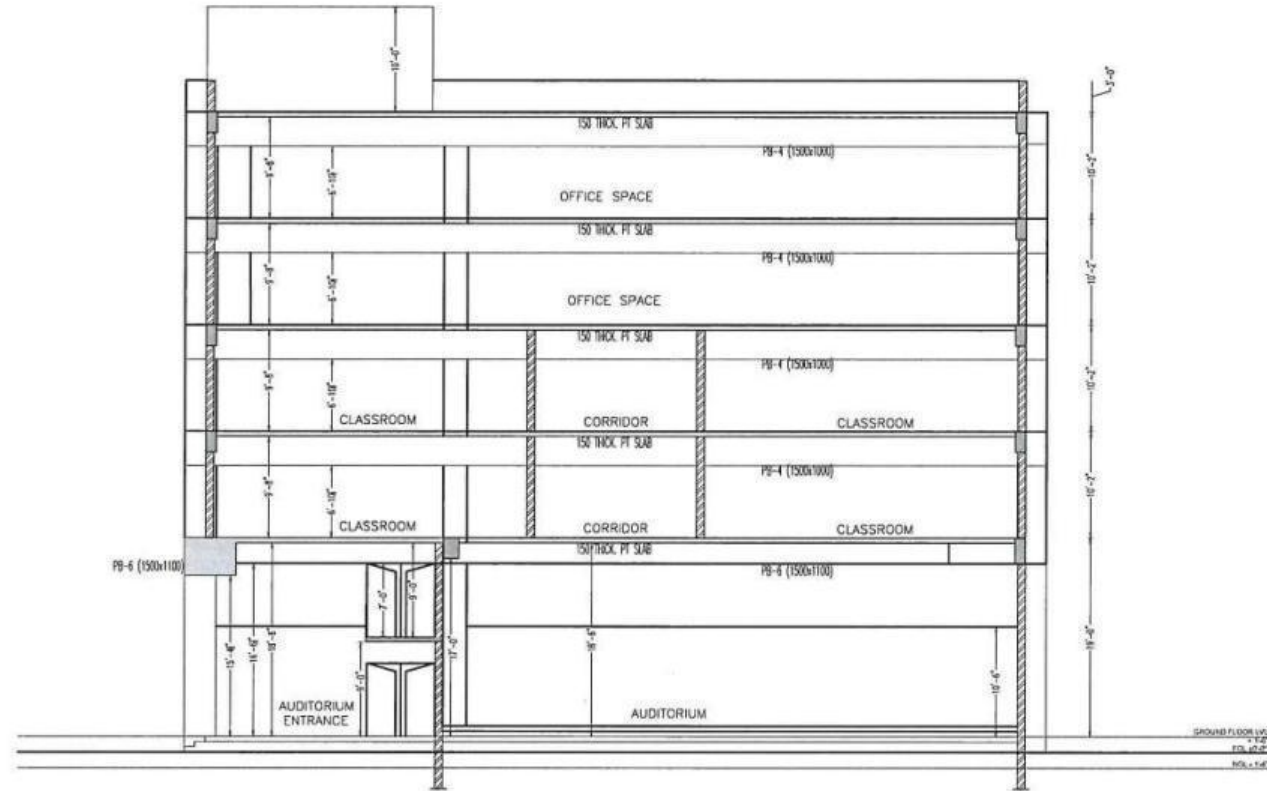

SECTION BB'

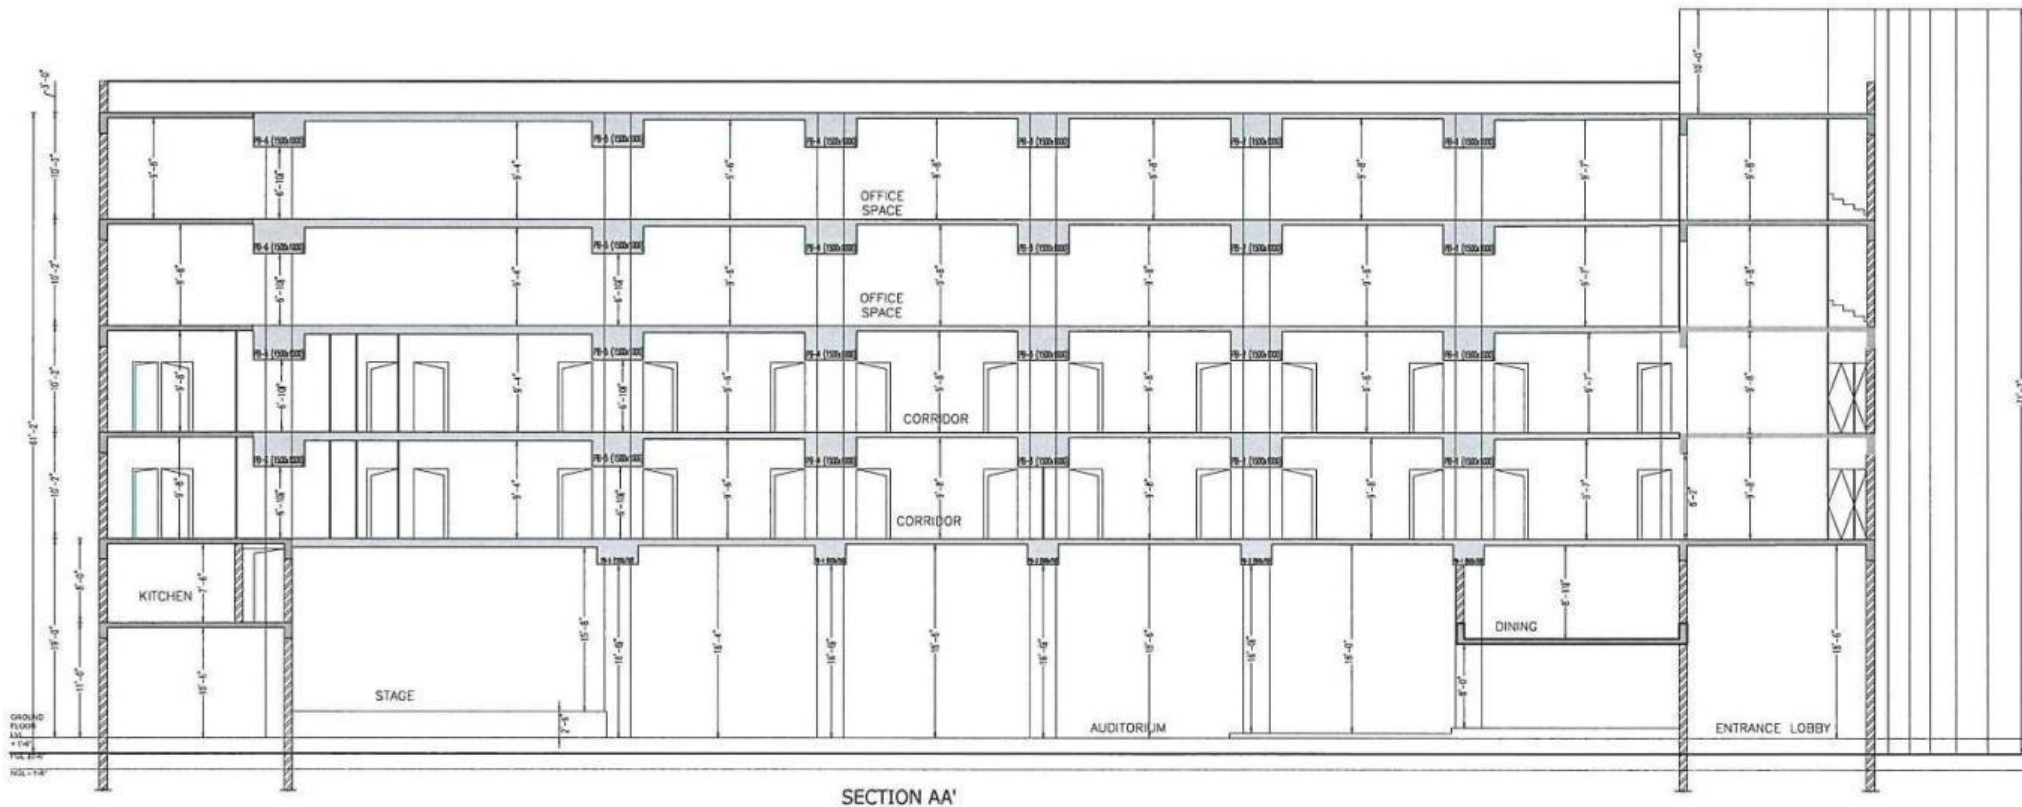

SECTION AA'

- PT BEAM/SLAB
- CONVENTIONAL SLAB/RB

NOTE:

CLIENT:

**AGARWAL RELIEF &
EDUCATIONAL TRUST**

PROJECT:

**PROPOSED MULTI-PURPOSE HALL FOR
DAYASADHAN AGARWAL VIDYALAYA AT
POONAMALLE HIGH ROAD, NERKUNDRAM,
CHENNAI.**

DRAWN:

YADHAVI A

CHECKED:

P N Y

DATE:

14-03-2022


SCALE:

1:200 - A3

DRAWING TITLE:



CROSS SECTION

ARCHITECTS:

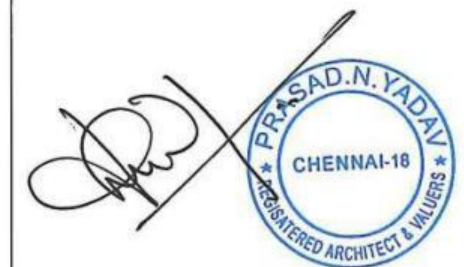

PRASAD.N.YADAV
M.ARCH.,F.I.I.A.,CA/94/15484
YADAV ARCHITECTS


Architects, Planners & Interior Designers
No.7,Ashoka Road,
Alwarpet, Chennai-18.
Tels : +91-44-24670511, 24997194
Fax: +91-44-24670511
Email: prasadnyadav@gmail.com

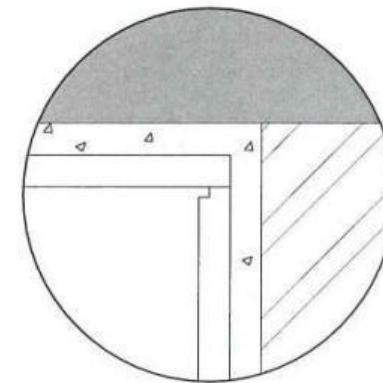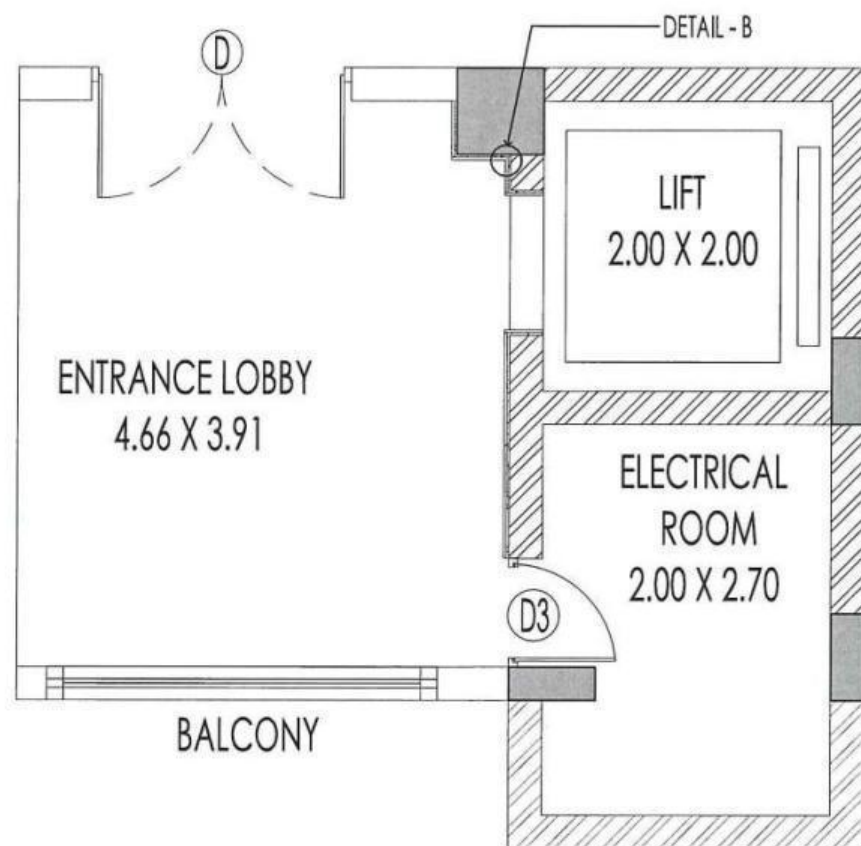

DETAIL - B




ON SITE IMAGE FOR
EDGE - GROVE

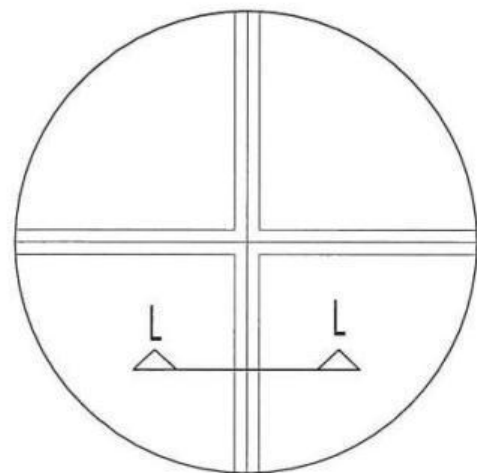

DETAIL - A



ON SITE IMAGE FOR
V-GROVE

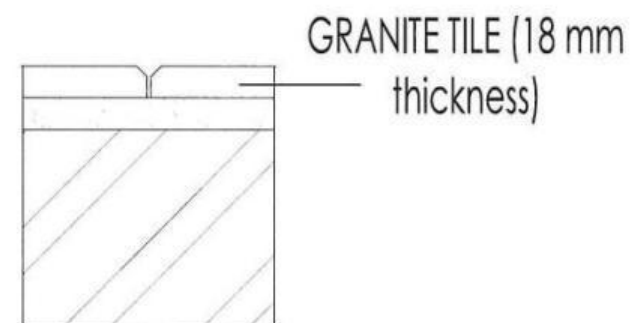

SECTION - LL

NOTE:

CLIENT:

ETHIRAJ COLLEGE TRUST

PROJECT:

**PROPOSED GRANITE CLADING FOR
INDOOR SPORTS COMPLEX OF ETHIRAJ
COLLEGE**

DRAWN:

YADHAVI A

CHECKED:

P N Y

DATE:

25-03-2022

SCALE:

1:200 - A3

DRAWING TITLE:

DETAILS FOR GRANITE CLADING





ARCHITECTS:



PRASAD.N.YADAV
M.ARCH., F.I.I.A., CA/94/15484
YADAV ARCHITECTS

Architects, Planners & Interior Designers

No:7,Ashoka Road,
Alwarpet, Chennai-18.
Telo : +91-44-24670511, 24997194
Fax: +91-44-24670511
Email: prasadnyadav@gmail.com

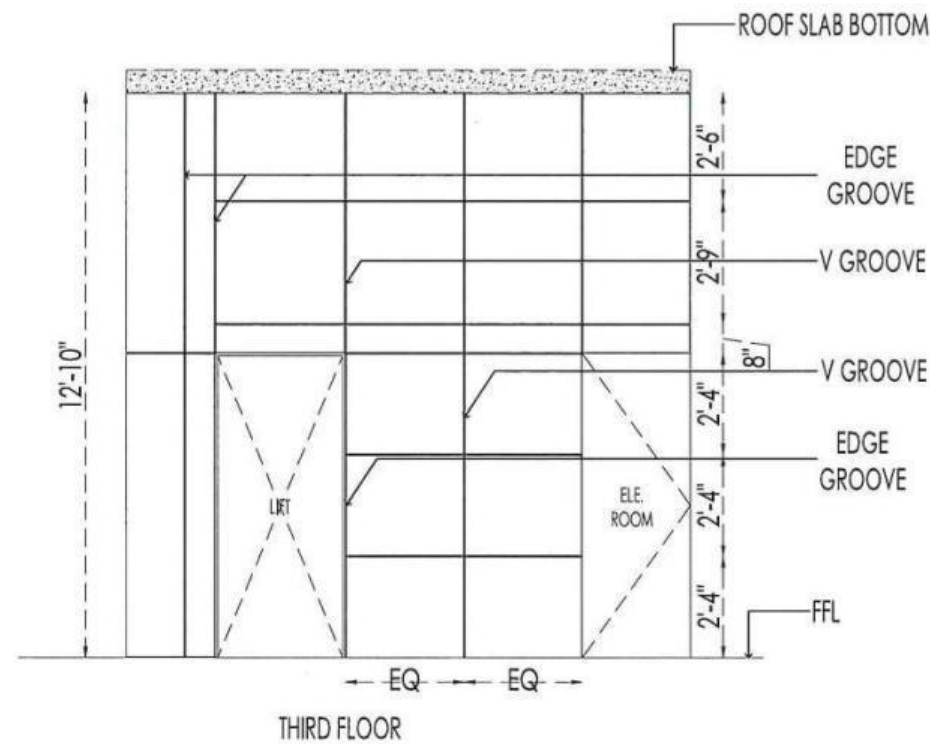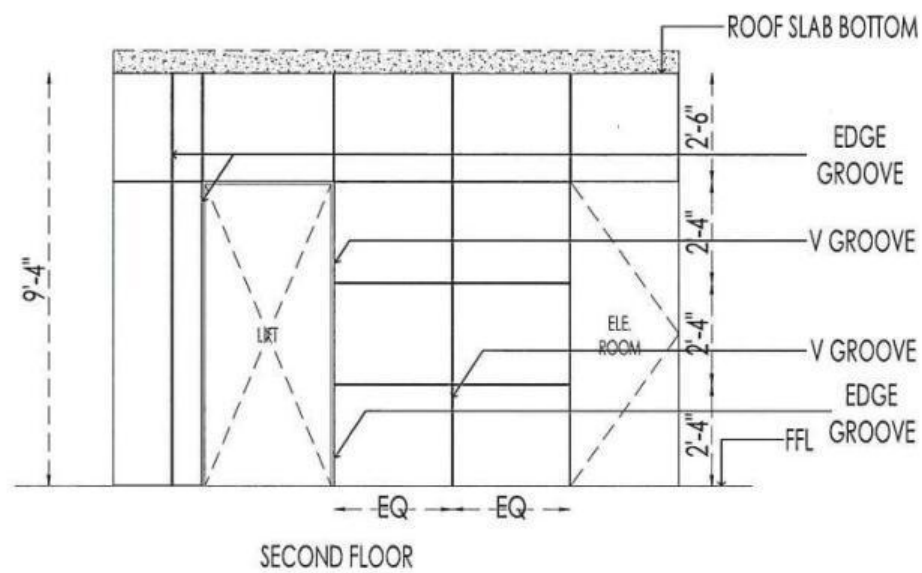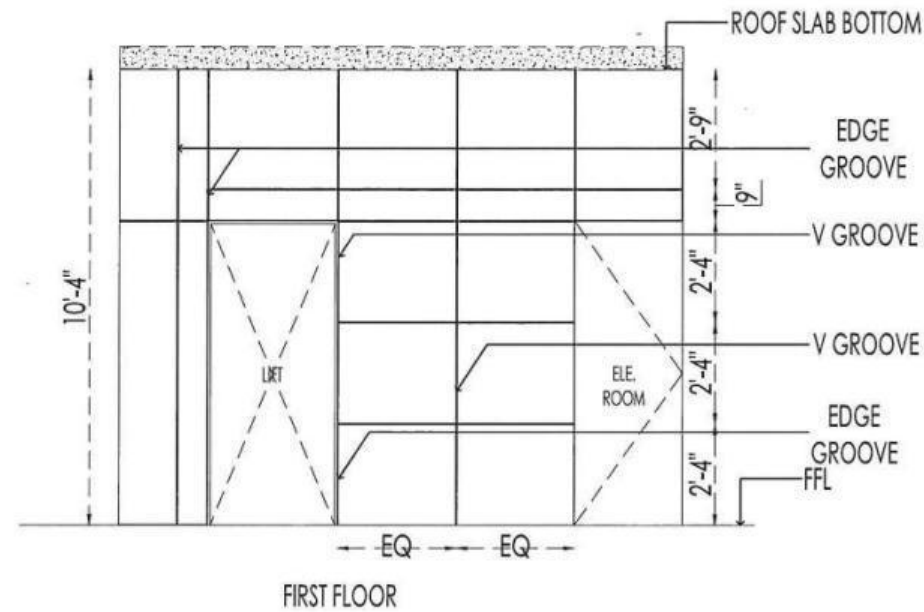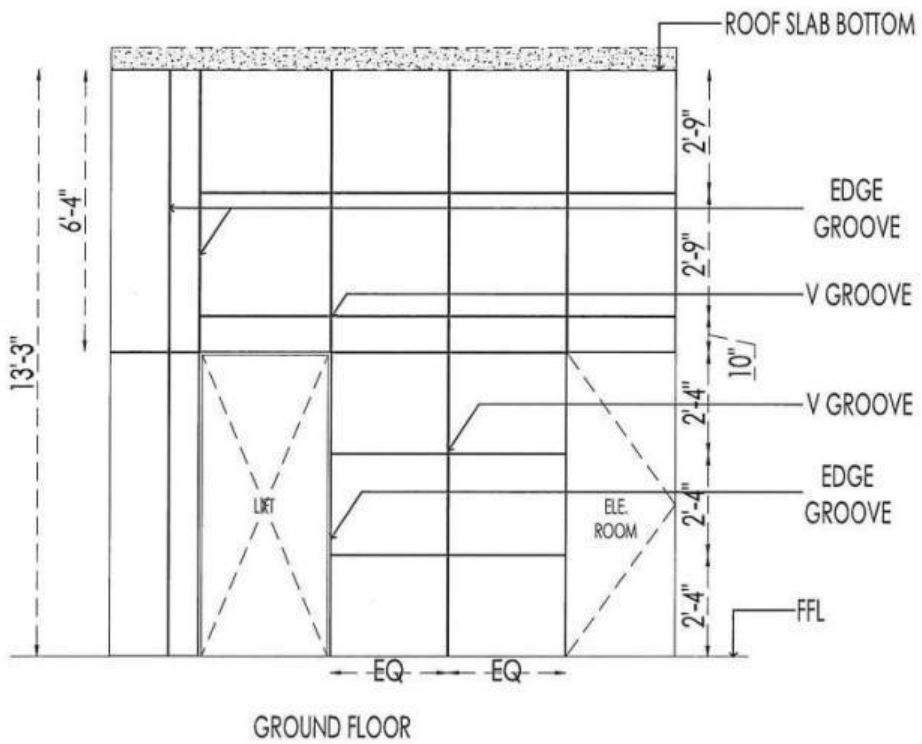

NOTE: ALL THE PERPENDICULAR JOINTS HAVE EDGE -GROVE
AND ALL THE CONSECUTIVE JOINTS ARE HAVE V-GROVES

NOTE:

CLIENT:

ETHIRAJ COLLEGE TRUST

PROJECT:

**PROPOSED GRANITE CLADDING FOR
INDOOR SPORTS COMPLEX OF ETHIRAJ
COLLEGE**

DRAWN:

YADHAVI A

CHECKED:

P N Y

DATE:

25-03-2022

SCALE:

1:200 - A3

DRAWING TITLE:

ELEVATIONS FOR GRANITE CLADDING

ARCHITECTS:






PRASAD.N.YADAV
M.ARCH.,F.I.I.A.,CA/94/15484

YADAV ARCHITECTS
Architects, Planners & Interior Designers

No:7,Ashoka Road,
Alwarpet, Chennai-18.
Tele : +91-44-24670511, 24997194
Fax: +91-44-24670511
Email: prasadnyadav@gmail.com

PT SLAB CASTING PROCESS:

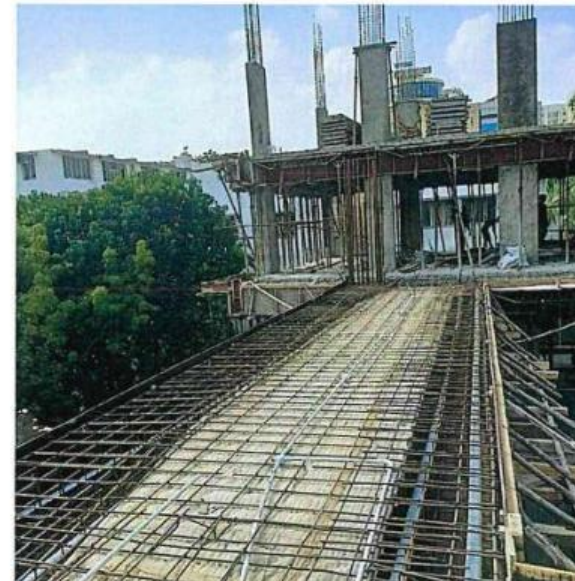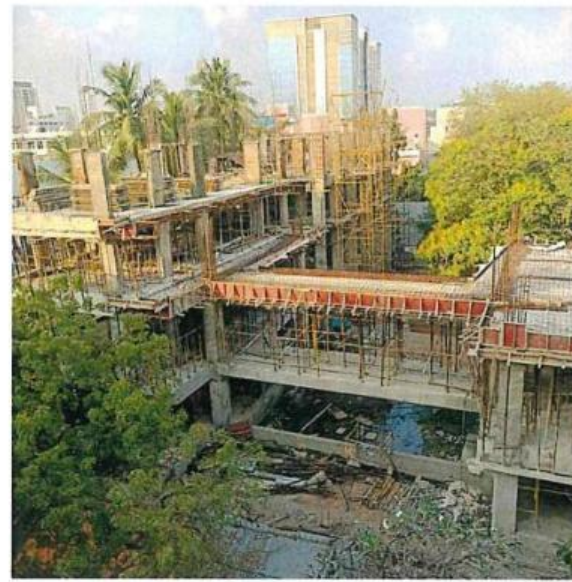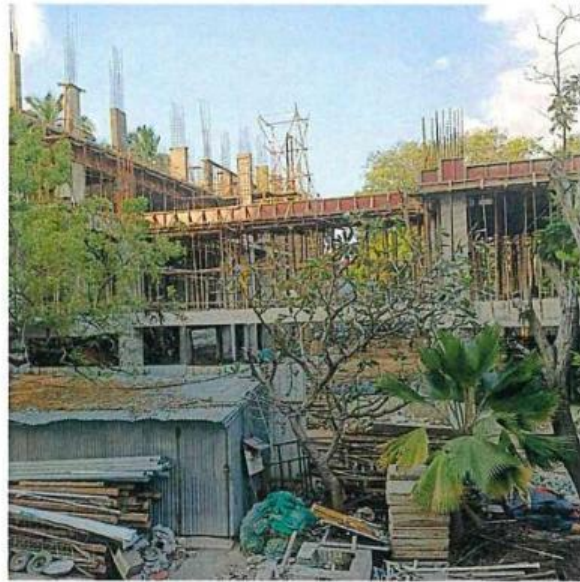

NOTE:

CLIENT:

ETHIRAJ COLLEGE TRUST

PROJECT:

**ETHIRAJ INDOOR SPORTS TRAINING
FACILITY CENTER AND SPORTS HOSTEL**

DRAWN:

YADHAVI A

CHECKED:

P N Y

DATE:

15-02-2022

SCALE:

DRAWING TITLE:

SITE VISIT - 5


ARCHITECTS:




PRASAD.N.YADAV
MARCH.F.I.A.,CA/14/15484
YADAV ARCHITECTS
Architects, Planners & Interior Designers

No.7, Ashoka Road,
Alwarpet, Chennai-18.
Tele : +91-44-24670511, 24557194
Fax : +91-44-24670511
Email: prasadyadav@gmail.com

EXISTING FLOOR PLANS

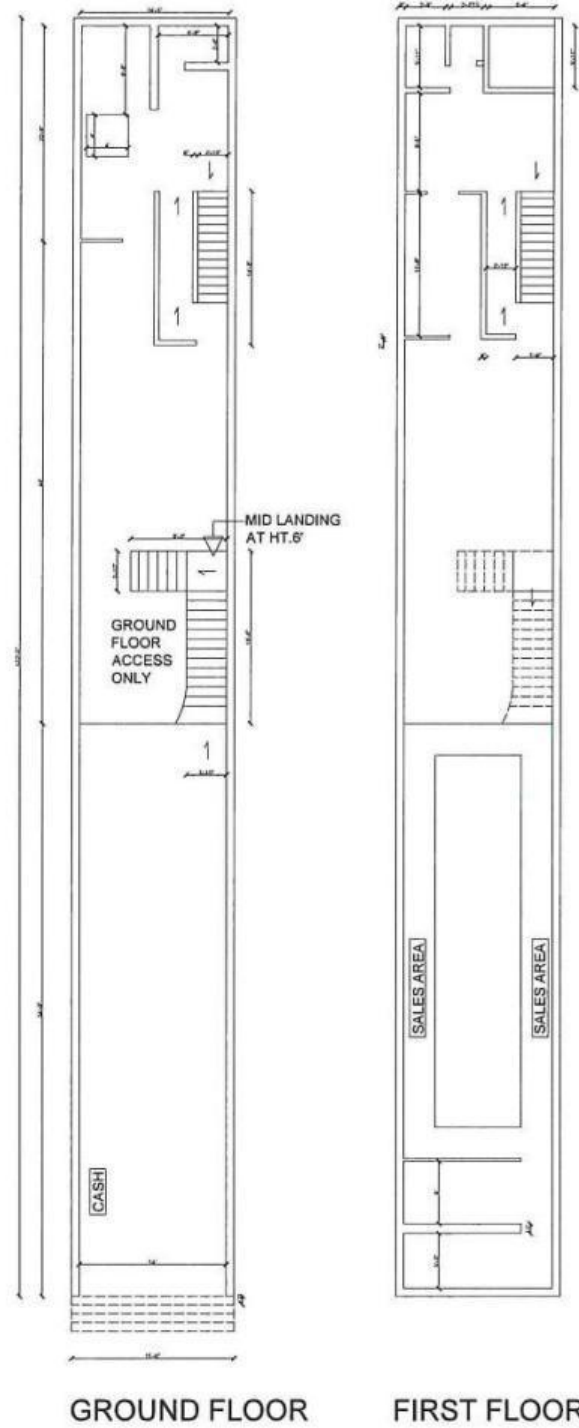

KASTHURIBAI COMPANY BUILDING (NEW BUILDING)

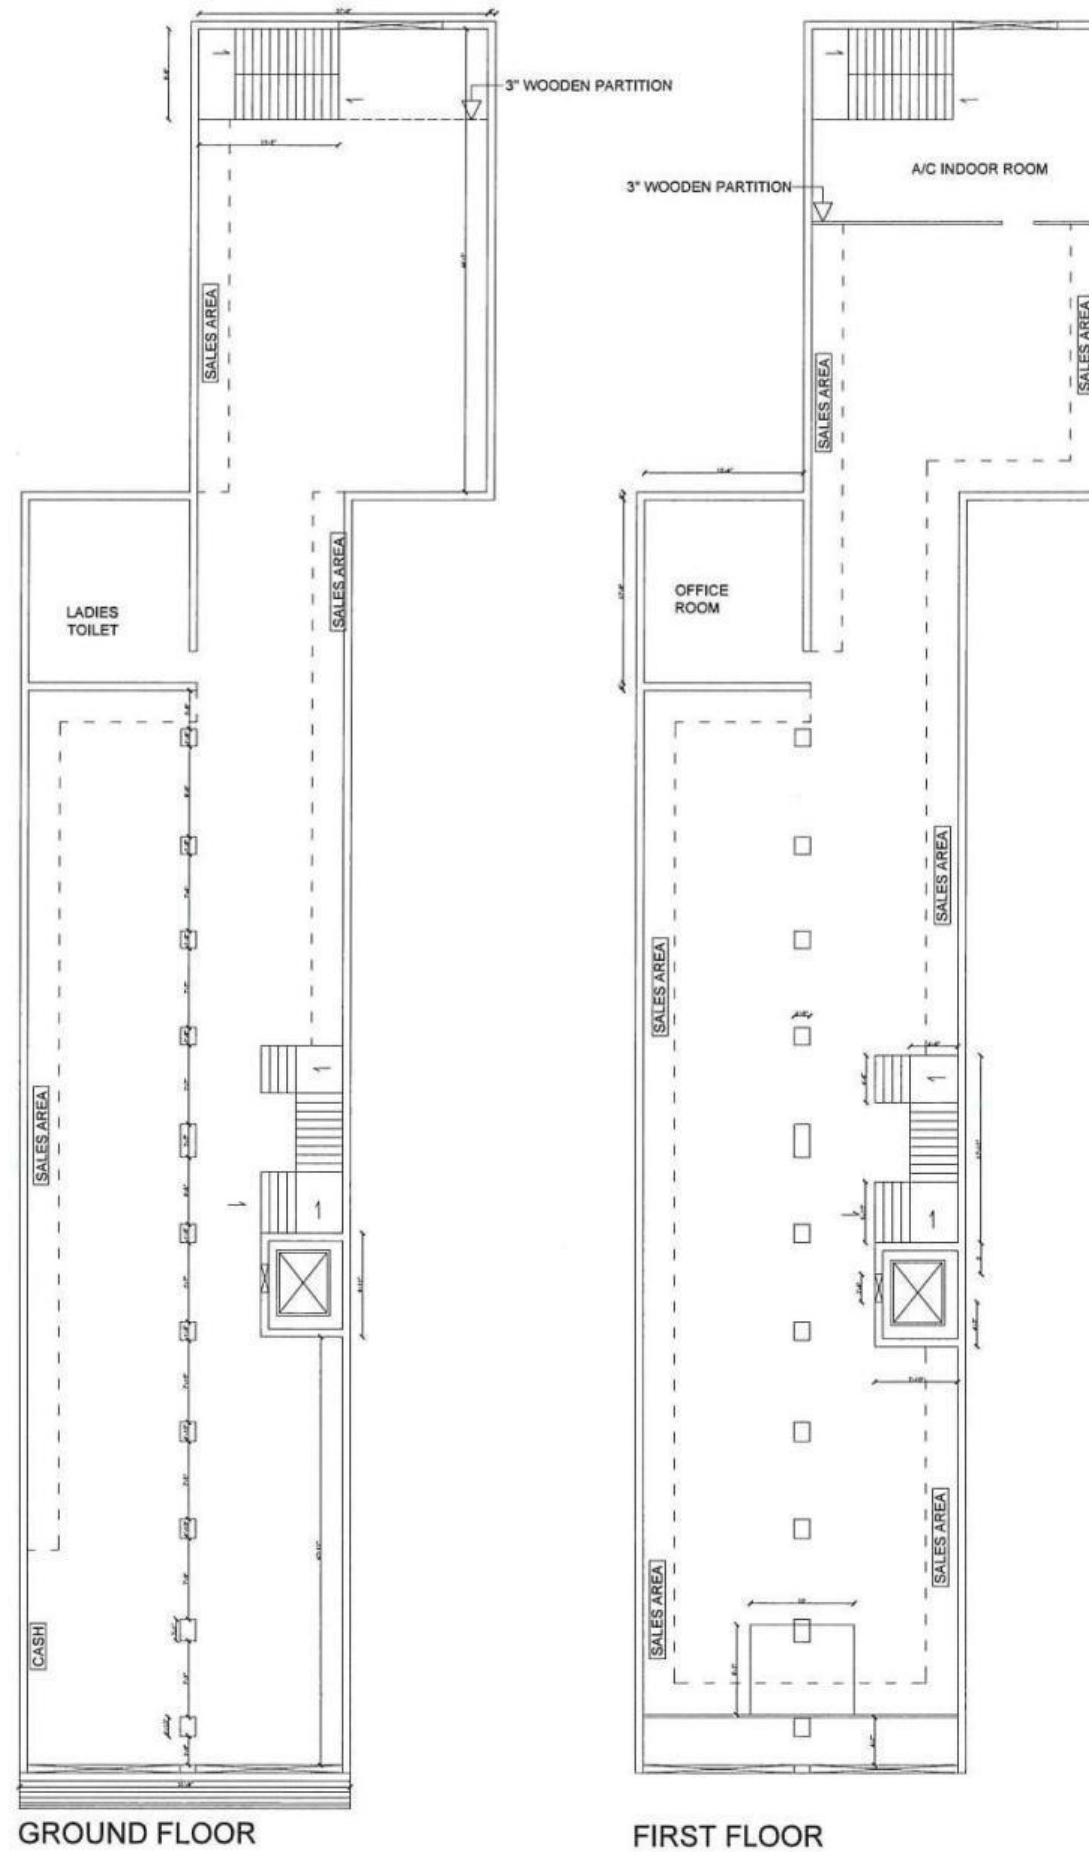

KASTHURIBAI COMPANY BUILDING (CURRENT)

NOTE:

CLIENT:

PROJECT:

EXISTING BUILDINGS OF KASTHURIBAI COMPANY

DRAWN:
YADHAVI A

CHECKED:
P N Y

DATE:
19-04-2022

SCALE:
1:200 - A3

DRAWING TITLE:

EXISTING FLOOR PLANS

ARCHITECTS:



PRASAD.N.YADAV
M.ARCH.,F.I.I.A.,CA/94/15484
YADAV ARCHITECTS
Architects, Planners & Interior Designers
No:7 Ashoka Road,
Alwarpet, Chennai-18.
Tele : + 91-44-24670511, 24997194
Fax: +91-44-24670511
Email: prasadnyadav@gmail.com

PT SLAB CASTING WITH MULTILEVEL SCAFFOLDING PROCESS:



NOTE:

CLIENT:

ETHIRAJ COLLEGE TRUST

PROJECT:

**ETHIRAJ INDOOR SPORTS TRAINING
FACILITY CENTER AND SPORTS HOSTEL**

DRAWN:

YADHAVI A

CHECKED:

P N Y

DATE:

16-03-2022

SCALE:

DRAWING TITLE:


SITE VISIT - 6

ARCHITECTS:




PRASAD.N.YADAV
M.ARCH., F.I.I.A., CA/94/15484
YADAV ARCHITECTS
Architects, Planners & Interior Designers

No.7, Ashoka Road,
Alwarpet, Chennai-18.
Tele : + 91-44-24670511, 24997194
Fax: +91-44-24670511
Email: prasadnyadav@gmail.com

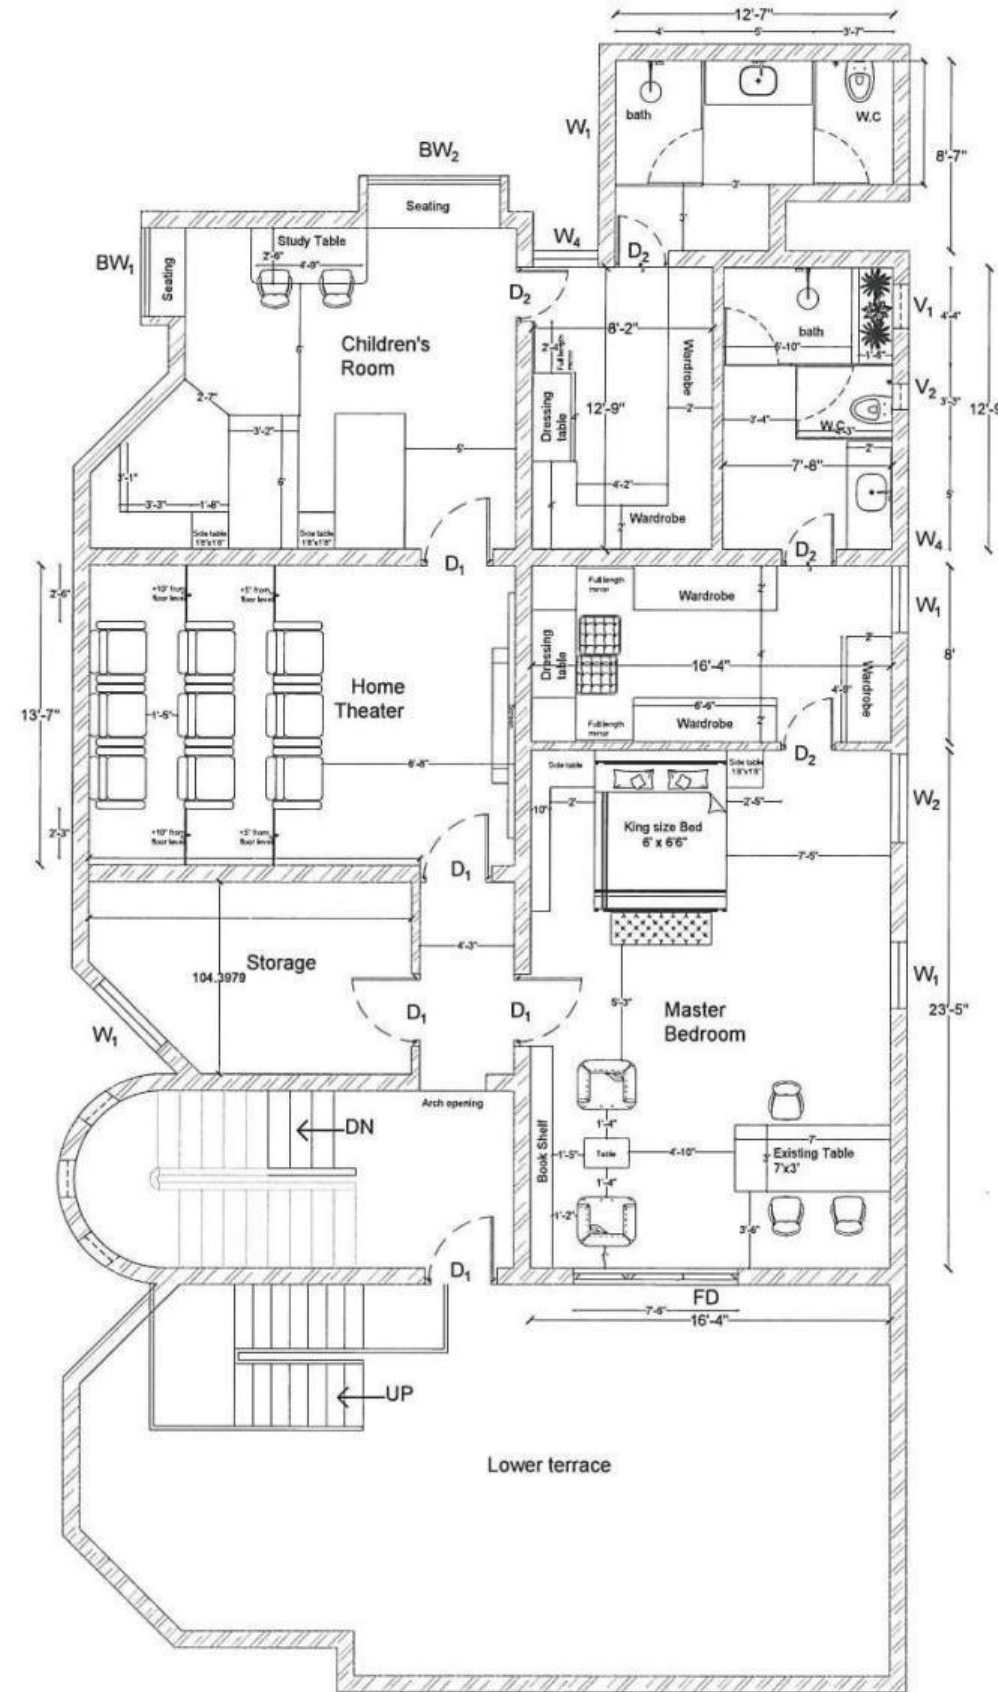

SECOND FLOOR PLAN

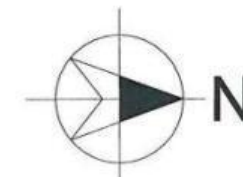

NOTE:

CLIENT:

Dr. MADHIVANNAN

PROJECT:

**PROPOSED INTERIOR LAYOUT FOR
DR.MADIVANNAN'S RESIDENCE AT ANNA
NAGAR, CHENNAI.**

DRAWN:

YADHAVI A

CHECKED:

P N Y

DATE:

17-04-2022

SCALE:

1:100 - A3

DRAWING TITLE:

**PROPOSED SECOND FLOOR PLAN WITH
INTERIOR LAYOUT**



ARCHITECTS:



PRASAD.N.YADAV
M.ARCH.,F.I.I.A.,CA/94/15484
YADAV ARCHITECTS

Architects, Planners & Interior Designers

No:7,Ashoka Road,
Alwarpet, Chennai-18.
Tele : +91-44-24670511, 24997194
Fax: +91-44-24670511
Email: prasadnyadav@gmail.com

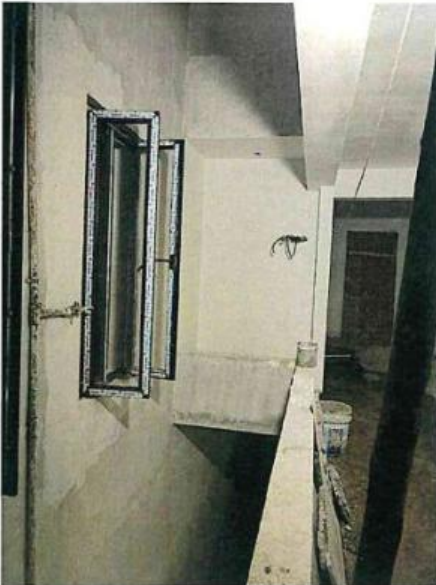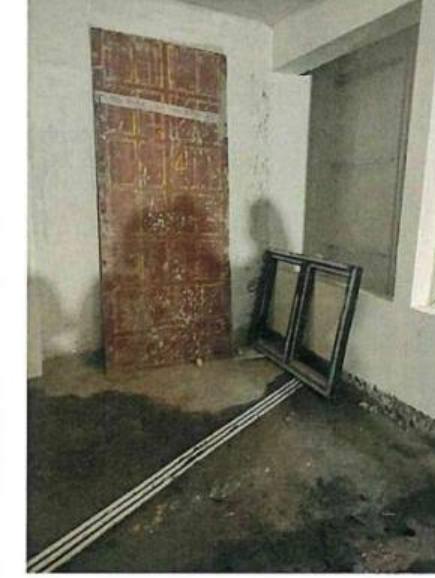

NOTE:

CLIENT:
Mr. N. SUNDARAJAN
Ms. SUMATHI KUMARAVEL
Ms. JAYASHREE KARTHIKEYAN

PROJECT:
PROPOSED COMMERCIAL & RESIDENTIAL
BUILDING AT ROYAPETTAH

DRAWN:
YADHAVI A

CHECKED:
P N Y

DATE:
30-03-2022


SCALE:

DRAWING TITLE:
SITE VISIT - 7


ARCHITECTS:




PRASAD.N.YADAV
M.ARCH., F.I.I.A., CA/94/15484
YADAV ARCHITECTS
Architects, Planners & Interior Designers
No.7, Ashoka Road,
Alwarpet, Chennai-18.
Tele : +91-44-24670511, 24997194
Fax : +91-44-24670511
Email: prasadnyadav@gmail.com

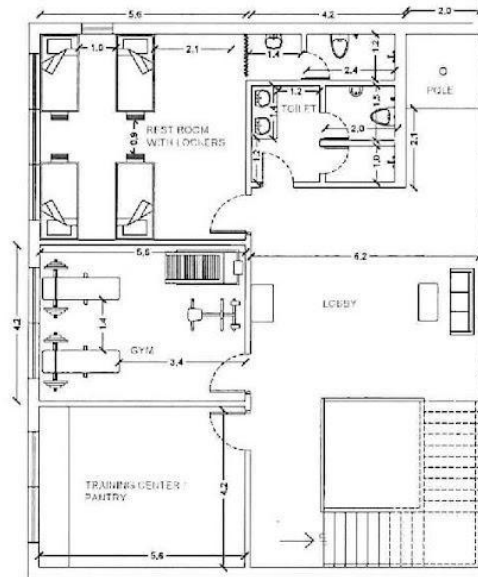

FIRST FLOOR

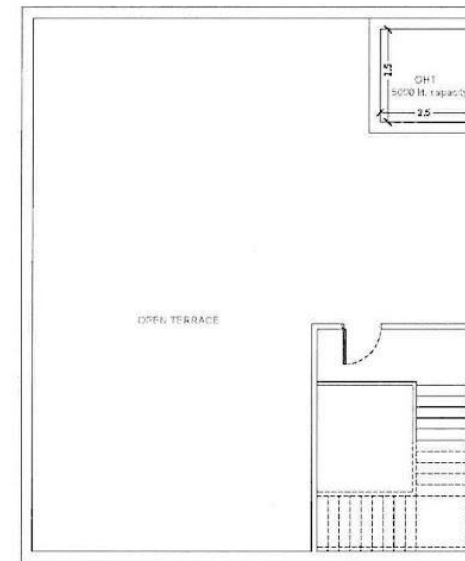

TERRACE FLOOR

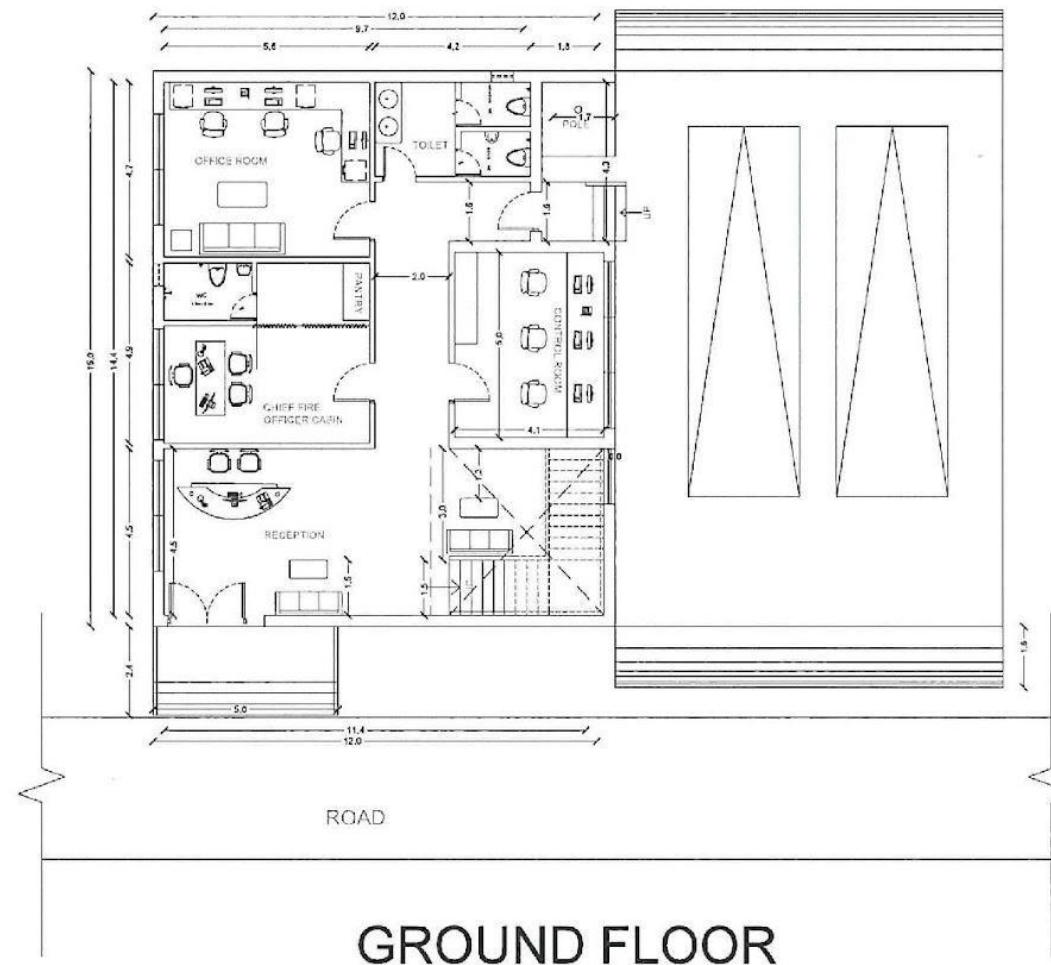

GROUND FLOOR

NOTE:

CLIENT:

PROJECT:
FIRE STATION

DRAWN:
YADHAVI A


CHECKED:
P N Y

DATE:
29-04-2022

SCALE:
1:200 - A3

DRAWING TITLE:
FLOOR PLANS




ARCHITECTS:

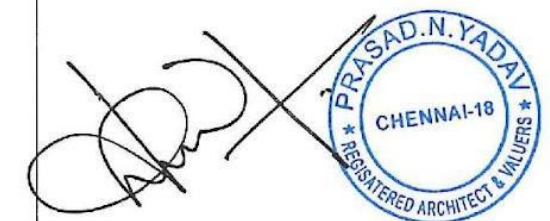

PRASAD.N.YADAV
M.ARCH.,F.I.I.A.,CA/94/15484
YADAV ARCHITECTS
Architects, Planners & Interior Designers

No:7, Ashoka Road,
Alwarpet, Chennai-18.
Telo : + 91-44-24670511, 24997194
Fax: +91-44-24670511
Email: prasadnyadav@gmail.com



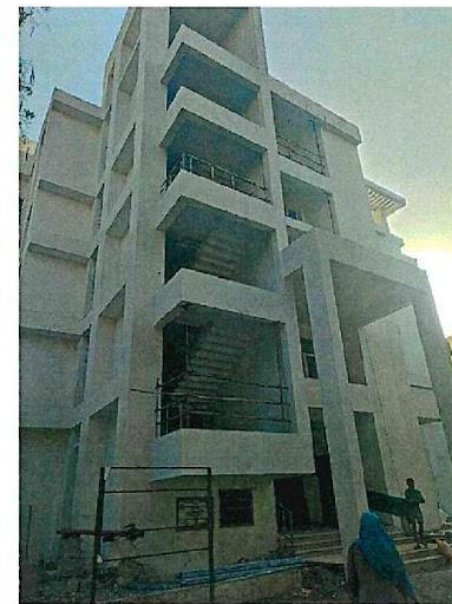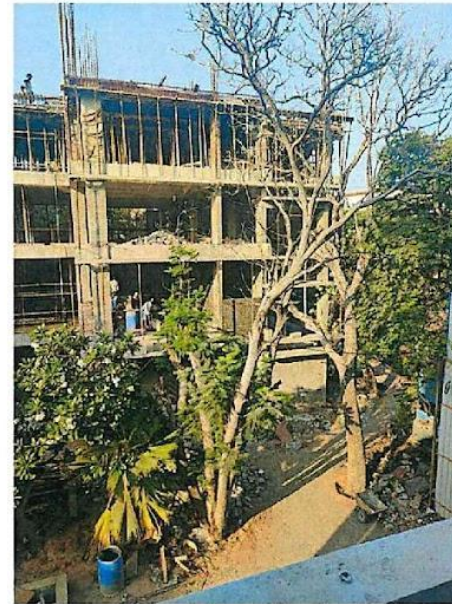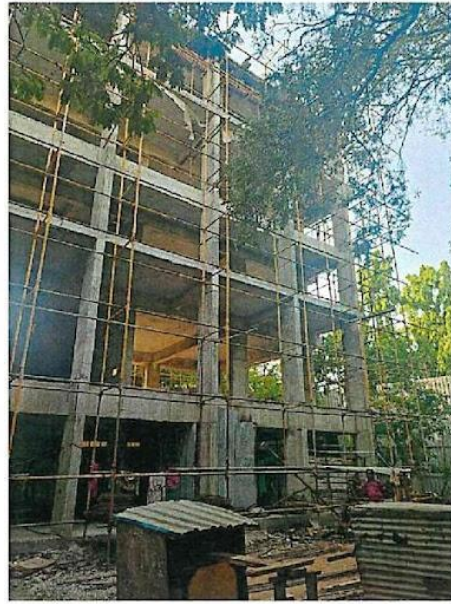

NOTE:

CLIENT:

ETHIRAJ COLLEGE TRUST

PROJECT:

**ETHIRAJ INDOOR SPORTS TRAINING
FACILITY CENTER AND SPORTS HOSTEL**

DRAWN:

YADHAVI A

CHECKED:

P N Y

DATE:





27-04-2022

SCALE:

DRAWING TITLE:

SITE VISIT - 8

ARCHITECTS:

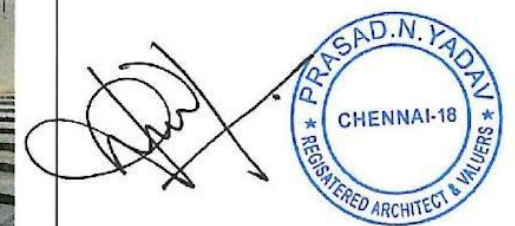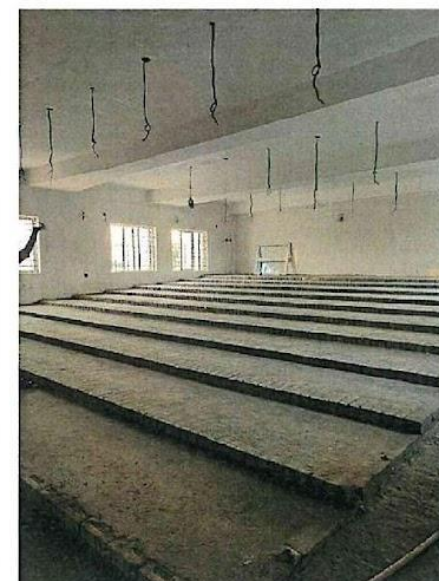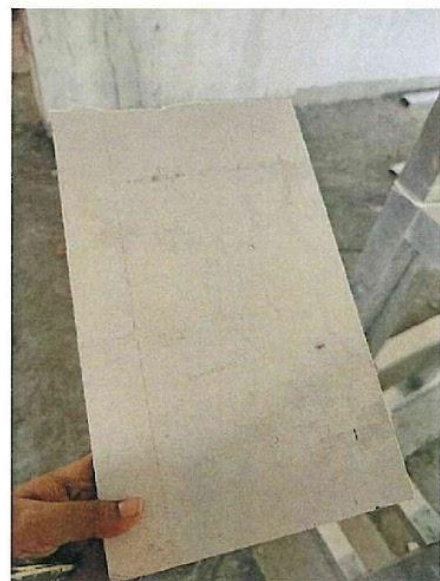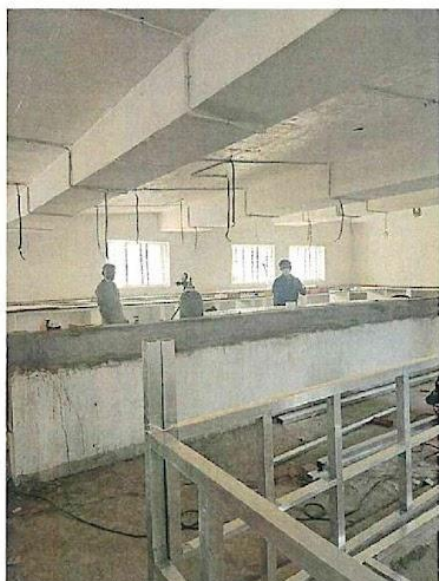

PRASAD.N.YADAV
M.ARCH.,F.I.I.A.,CA/94/15484
YADAV ARCHITECTS
Architects, Planners & Interior Designers

No.7, Ashoka Road,
Alwarpet, Chennai-18.
Tele : + 91-44-24670511, 24997194
Fax: +91-44-24670511
Email: prasadnyadav@gmail.com

CRITICAL OVERVIEW

This opportunity for the past four months led me to gather a lot of knowledge in the field of architecture with an excellent learning experience. For a budding architect, my principal architect paved great opportunities for me to learn, explore, work and develop my design ideologies in different perspectives.

The principal architect took the initiative in teaching us about various topics related to architecture such as fire safety and security, building services, soil stabilization, building foundations, various types of wall partition, acoustic paneling, roofing, etc., on a weekly basis. He made sure that we visit the site as per the progress at the site which led to the gain of knowledge in the process of construction projects. A lot of efforts was put in by the principal architect of the firm in order to help us understand the very basics of architecture.

During these four months I was able to develop my ideologies and skills in the designing subject by working on different projects at different levels. I was given my own free space to read analysis and understand the core of each project on my own and was also able to clarify my doubts openly.

I would sincerely like to thank my principal architect and the entire team for giving me the opportunity to be a part of the firm and guiding me throughout my professional training period.