SATHYABAMA

INSTITUTE OF SCIENCE AND TECHNOLOGY
(DEEMED TO BE UNIVERSITY)
Accredited with "A" grade by NAAC I 12B Status by UGC I Approved by AICTE
Jeppiaar Nagar, Rajiv Gandhi Salai, Chennai – 600 119
www.sathyabama.ac.in

SCHOOL OF BUILDING AND ENVIRONMENT
DEPARTMENT OF ARCHITECTURE
PRACTICAL TRAINING PORTFOLIO (SAR4063)
DEC 2022

Name of the Student : **K.KHEERTHANA**

Reg No. : **38210034**

Batch : **2018 - 2023**

Semester : **X**

SATHYABAMA

INSTITUTE OF SCIENCE AND TECHNOLOGY
(DEEMED TO BE UNIVERSITY)
Accredited with "A" grade by NAAC I 12B Status by UGC I Approved by AICTE
Jeppiaar Nagar, Rajiv Gandhi Salai, Chennai – 600 119
www.sathyabama.ac.in

SCHOOL OF BUILDING AND ENVIRONMENT

DEPARTMENT OF ARCHITECTURE

VIVA-VOCE EXAMINATION

This is to certify that the practical training SAR 4063 is the work of **K.KHEERTHANA** who had undergone training in **ASLAM ARCHITECTS & INTERIOR DESIGNERS PVT.LTD** has been monitored by the continuous assessment during **JANUARY 2023 to MAY 2023.**

Devyani Gangopadhyay

Dr.Devyani Gangopadhyay
DEAN

Submitted for Viva voce Examination held on 09 June 2023

Esther

Internal Examiner

8/6/23

External Examiner

SATHYABAMA

INSTITUTE OF SCIENCE AND TECHNOLOGY
(DEEMED TO BE UNIVERSITY)
Accredited with "A" grade by NAAC I 12B Status by UGC I Approved by AICTE
Jeppiaar Nagar, Rajiv Gandhi Salai, Chennai – 600 119
www.sathyabama.ac.in

DECLARATION

I, **K.KHEERTHANA** hereby declare that the Training Report **JANUARY 2023 to MAY 2023** done by me under the guidance of **Ar. TRIMURTHY** is submitted in partial fulfillment of the requirements for the completion of practical training session.

DATE : 08 JUNE 2023
PLACE : CHENNAI

SIGNATURE OF CANDIDATE

ACKNOWLEDGEMENT

I am pleased to acknowledge my sincere thanks to **Board of Management of SATHYABAMA** for their kind encouragement in doing this practical training and for completing it successfully. I am grateful to them.

I convey my thanks to **Dr. Devyani Gangopadhyay,** Dean, School of Building and Environment and **Ar.Sarath Chandra Kanth,** Design Chair, Department of Architecture for having been a constant source of support and encouragement.

I wish to express my thanks to all Teaching and Non-teaching staff members of the Department of who were helpful in many ways for the completion of the project.

I also wish to thank **Ar. TRIMURTHY ,** for the experience of interning at their firm**.**

Aslam Architects & Interior Designers Pvt. Ltd.

• BENGALURU : # 8, MSR-1, KSCMF Building, Cunningham Road, Bengaluru-560 052.
Tel : 080-22253532, 40900776

• HYDERABAD : Municipal No. 8-2, 277/A, Above White Crow Show Room, 3rd Floor,
Road No. 2, Banjara Hills, Hyderabad-500 034.
Tel : 040-49538444 / 040-48589555, Mob : +91 9391810633

E-mail : design@aslamarchitects.com
aslam2506@gmail.com
www.aslamarchitects.com

Date: 06-01-2023

Certificate of Joining

This is to certify that Ms. Kanchana Kheerthana D/o KR Viswanath having Roll No: 18SAR5061 a student of 5TH Year (X Semesters) B. Arch. Programme from Sathyabama institute of science and technology, Chennai. Joined this office as architectural trainee Assistant on 9TH Jan – 2023. She will continue to work with us in Hyderabad office for a period of 09TH Jan-2023 to Month of Mar-2023, she will permitted to work towards satisfactory completion of the training requirements which she has shown to us. She will be allowed to use the copies of drawing for purely academic purpose of her report and viva-voice with a clear understanding that she will return the drawings as and when required by us.

Signature of the Principal Architect.

ANI SAMBYAL
B. Arch
Regn. No. CA/99/24602

For ASLAM ARCHITECTS AND INTERIOR DESIGNERS PVT. LTD.

SATHYABAMA
INSTITUTE OF SCIENCE AND TECHNOLOGY
(DEEMED TO BE UNIVERSITY)
Accredited "A" Grade by NAAC | 12B Status by UGC | Approved by AICTE
www.sathyabama.ac.in

PROFESSIONAL PRACTICAL TRAINING REPORT 2023

(Monthly Progress to be documented and submitted to the HOD by the Architect in charge of Trainee of the Organization)

1. **Name of the Office / Organization** : ASLAM ARCHITECTS & INTERIOR DESIGNERS PVT.LTD
2. **Address & Contact Number** : ROAD NO. 2, BANJARA HILLS, HYDERABAD.
3. **Name of the Student** : K.KHEERTHANA.
4. **Duration** : From 9th JANUARY To 30th JANUARY
5. **Total No. of days** : 18
6. **Evaluation of Performance Criteria shall be on**

Description of works	Excellent	Good	Fair	Poor	NA
Office Culture Comprehension		✓			
Participation in the Office		✓			
Reading of Drawings		✓			
Presentation Techniques		✓			
Model Making					–
Understanding of Construction Details	✓				
Drafting Skills (Manual/Computer)	✓				
Site Supervision / Client Interaction Skills		✓			
Time Schedule Adherence	✓				
Other Computer Skills		✓			
Files and Office Maintenance		✓			
Coordination with other Consultants		✓			
Overall Grading*	85				

** Note: Kindly grade the student as per his/her overall performance in the office during the assessment month**

7. **Any other Remarks:**

Signature of the Head of the Office / Organization (With Seal)

Aslam Architects & Interior Designers Pvt. Ltd. ★ Hyderabad

SATHYABAMA
INSTITUTE OF SCIENCE AND TECHNOLOGY
(DEEMED TO BE UNIVERSITY)
Accredited "A" Grade by NAAC | 12B Status by UGC | Approved by AICTE
www.sathyabama.ac.in

PROFESSIONAL PRACTICAL TRAINING REPORT 2023

(Monthly Progress to be documented and submitted to the HOD by the Architect in charge of Trainee of the Organization)

1. **Name of the Office / Organization** : ASLAM ARCHITECTS & INTERIOR DESIGNERS
2. **Address & Contact Number** : BANJARA HILLS
3. **Name of the Student** : K.KHEERTHANA
4. **Duration** : From 1st Feb 2023 To 28th Feb 2023
5. **Total No. of days** : 23
6. **Evaluation of Performance Criteria shall be on**

Description of works	Excellent	Good	Fair	Poor	NA
Office Culture Comprehension	✓				
Participation in the Office	✓				
Reading of Drawings		✓			
Presentation Techniques		✓			
Model Making	–				
Understanding of Construction Details	✓				
Drafting Skills (Manual/Computer)	✓				
Site Supervision / Client Interaction Skills		✓			
Time Schedule Adherence		✓			
Other Computer Skills		✓			
Files and Office Maintenance		✓			
Coordination with other Consultants		✓			
Overall Grading*	85				

** Note: Kindly grade the student as per his/her overall performance in the office during the assessment month**

7. **Any other Remarks:**

Signature of the Head of the Office / Organization (With Seal)

Aslam Architects & Interior Designers Pvt. Ltd. ★ Hyderabad

SATHYABAMA
INSTITUTE OF SCIENCE AND TECHNOLOGY
(DEEMED TO BE UNIVERSITY)
Accredited "A" Grade by NAAC | 12B Status by UGC | Approved by AICTE
www.sathyabama.ac.in

PROFESSIONAL PRACTICAL TRAINING REPORT 2023

(Monthly Progress to be documented and submitted to the HOD by the Architect in charge of Trainee of the Organization)

1. **Name of the Office / Organization** : ASLAM ASSOCIATES & INTERIORS PVT LTD.
2. **Address & Contact Number** : BANJARA HILLS
3. **Name of the Student** : K. KHEERTHANA.
4. **Duration** : From 1st March 2023 To 31st March 2023
5. **Total No. of days** : 23
6. **Evaluation of Performance Criteria shall be on**

Description of works	Excellent	Good	Fair	Poor	NA
Office Culture Comprehension		✓			
Participation in the Office		✓			
Reading of Drawings		✓			
Presentation Techniques		✓			
Model Making					–
Understanding of Construction Details		✓			
Drafting Skills (Manual/Computer)		✓			
Site Supervision / Client Interaction Skills		✓			
Time Schedule Adherence		✓			
Other Computer Skills		✓			
Files and Office Maintenance		✓			
Coordination with other Consultants		✓			
Overall Grading*	86				

** Note: Kindly grade the student as per his/her overall performance in the office during the assessment month**

7. **Any other Remarks:**

Signature of the Head of the Office / Organization (With Seal)

Aslam Architects & Interior Designers Pvt. Ltd. ★ Hyderabad

SATHYABAMA
INSTITUTE OF SCIENCE AND TECHNOLOGY
(DEEMED TO BE UNIVERSITY)
Accredited "A" Grade by NAAC | 12B Status by UGC | Approved by AICTE
www.sathyabama.ac.in

PROFESSIONAL PRACTICAL TRAINING REPORT 2023

(Monthly Progress to be documented and submitted to the HOD by the Architect in charge of Trainee of the Organization)

1. **Name of the Office / Organization** : ASLAM ARCHITECTS & DESIGNERS PVT LTD.
2. **Address & Contact Number** : BANJARA HILLS
3. **Name of the Student** : K. KHEERTHANA
4. **Duration** : From 1st April 2023 To 30th April 2023
5. **Total No. of days** : 14
6. **Evaluation of Performance Criteria shall be on**

Description of works	Excellent	Good	Fair	Poor	NA
Office Culture Comprehension	✓				
Participation in the Office		✓			
Reading of Drawings		✓			
Presentation Techniques		✓			
Model Making					–
Understanding of Construction Details	✓				
Drafting Skills (Manual/Computer)		✓			
Site Supervision / Client Interaction Skills		✓			
Time Schedule Adherence		✓			
Other Computer Skills		✓			
Files and Office Maintenance	✓				
Coordination with other Consultants		✓			
Overall Grading*	86				

** Note: Kindly grade the student as per his/her overall performance in the office during the assessment month**

7. **Any other Remarks:**

Signature of the Head of the Office / Organization (With Seal)

Aslam Architects & Interior Designers Pvt. Ltd. ★ Hyderabad

LOG FILE FOR THE MONTH –JANUARY 2023

Name of the student : KHEERTHANA K
Roll no :18SAR5061

SL. NO.	Week	Date	Description of project	Description of the work
1	1	09/01/23	SKV Veera	Elevation corrections Internal Dimensions
2	1	10/01/23	Mokila	Furniture & Dimensions of Flats 16, 18 & 20
3	1	11/01/23	Bowrampet Municipal	Block A Section YY' revised
4	1	12/01/23	Pragati Multi-Cuisine Restaurant	Furniture Layout
5	1	13/01/23	Pragati Multi-Cuisine Restaurant	Furniture Layout
6	1	14/01/23	-------PONGAL HOLIDAY---------	----PONGAL HOLIDAY----
7	1	15/01/23	-------SUNDAY HOLIDAY---------	----SUNDAY HOLIDAY----
8	1	16/01/23	Bowrampet Municipal	Dimensions & Window & Door adjustments
9	1	17/01/23	Bowrampet Municipal	Block A floor plan corrections & Mortgage Calculation
10	2	18/01/23	Bowrampet Municipal	Mortgage Calculation & Dimensions
11	2	19/01/23	Bowrampet Municipal Pragati Multi-Cuisine Restaurant CMD Cottage – Pragati Resorts	Block A section YY' revised. Furniture Layout Furniture corrections
12	2	20/01/23	CMD Cottage – Pragati Resorts	Furniture Selection - Attapur
13	2	21/01/23	SKV Veera CMD Cottage – Pragati Resorts	Ground Floor Toilets revised Furniture Selection – City Centre Mall
14	2	22/01/23	-------SUNDAY HOLIDAY---------	----SUNDAY HOLIDAY----
15	2	23/01/23	SKV Veera CMD Cottage	Floor plans & Elevations revised. Furniture Selection- Kondapur
16	2	24/01/23	SKV Veera CMD Cottage Pragati - Parijatha	VIP Lounge into Gym . Furniure Image placement. Buffet Counter revised.
17	2	25/01/23	Pragati – Lagoon 1	AC Unit marking in North Wing Rooms
18	3	26/01/23	------ REPUBLIC DAY ------	---REPUBLIC DAY ----
19	3	27/01/23	Mokila – Sonesta Infinity	Floor plans revised.
			Pragati Resort	AC Unit marking–South wing
20	3	28/01/23	PANR Mall & Multiplex	Changes in Site Dimensions, Sewage & Manhole. Ground Floor Layout revised. Site Area calcuation
21	3	29/01/23	-------SUNDAY HOLIDAY---------	---SUNDAY HOLIDAY---
22	3	30/01/23	PANR Mall & Multiplex Mokila – Sonesta Infinity	2ND Floor plan revised. Funiture Layout in Flats 17&18.
23	3	31/01/23	PANR Mall & Multiplex	Terrace Column Layout. Elevation Revised.

The above information furnished by the trainee is correct as per records.

Signature of trainee

(Signed by Principal Architect only)

Asian Architects & Interior Designers Pvt. Ltd. * Hyderabad

LOG FILE FOR THE MONTH –FEBRAUARY 2023

Name of the student : KHEERTHANA K
Roll no :18SAR5061

SL. NO.	Day	Date	Description of project	Description of the work
1	15	01/02/23	ASN Mall PANR Mall	Stairs revised. Floor plan - Doors & Walls corrections. Cellar 1,2,3 Parking Changed. Column positioning changed.
2	16	02/02/23	Mokila – Sonesta Aroma ASN Mall	Shaft,Window+Fence,Beds positioned to South in Tower 2(Typical Floor Plan) Aligning Office Blocks to other blocks.
3	18	03/02/23	PANR Mall ASN Mall	Elevation Revised Column Layout & Floor Plan
4	19	04/02/23	ASN Mall PANR Mall	Ramp Elevation Change in 2nd Floor Plan, Balcony extension
5	20	05/02/23	----------SUNDAY HOLIDAY----------	-----SUNDAY HOLIDAY-----
6	21	06/02/23	ASN Mall SKV Veera – Hotel Shubham Pragati-Lagoon 1	Ramp Section & Elevation Ligtht Fixtures in Elevation Doors changed in North wing Elevation Detailings.
7	22	07/02/23	----------ON LEAVE----------	----------ON LEAVE----------
8	23	08/02/23	SKV Veera – Hotel Shubham Pragati- Lagoon 1	Cornice updated in Elevation. Hatch & Doors updated in North wing - 3006
9	24	09/02/23	Viradhya Mokila – Sonesta Aroma	Terrace Floor Elevation & Section. 1st,2nd & Typical – Fins & Furniture Revised.
10	25	10/02/23	Mokila – Sonesta Aroma	Dimensions,Window Fins & Area Verification of each flat (1st & 2nd Floors)
11	26	11/02/23	Mokila – Sonesta Aroma Pragati Lagoon - 1	Typical floor area verification Door updated in North wing elevation details – 3007,3016
12	27	12/02/23	----------SUNDAY HOLIDAY----------	-----SUNDAY HOLIDAY-----
13	28	13/02/23	Pragati Lagoon – 1 Mokila – Sonesta Aroma	Door updated in North wing elevation details 3107,3205 & 3206 Building section, Tower 1 & Tower 2 total area calculation.
14	29	14/02/23	Mokila – Sonesta Aroma	Typical floor plan revised to site set back extents
15	30	15/02/23	Mokila – Sonesta Aroma	1st,2nd & Typical floor plan blocks outlined. Tower 1 Flats revised - Typical
16	31	16/02/23	Pragati – Lagoon 1 Sri Sai Viradhya	North & South wing civil work drawings revised. Sectional elevational & Section A-A'
17	32	17/02/23	Pragati – Lagoon 1	North & South wings Existing layout & Civil work drawings North wing_Room 3008_Working Drawing False ceiling drawing
18	33	18/02/23	Pragati – Lagoon 1	Room 3008_Flooring Layout Room 3105_Working,False ceiling,furniture,lighting & Flooring layout
19		19/02/23	----------SUNDAY HOLIDAY----------	-----SUNDAY HOLIDAY-----
20		20/02/23	----------ON LEAVE----------	-----ON LEAVE----
21	34	21/02/23	Pragati – Lagoon 1	Floor plans updated Door height updated in North wing elevations
22	35	22/02/23	Pragati – Lagoon 1 ASN Mall	North wing corridor layouts & elevations finalised. Room 3207 & 3208 furniture layout,working drawing & Flooring layout updated. Drafting ramp height of middle & outer curves.
23	36	23/02/23	Pragati – Lagoon 1	Room 3208 – Lighting,Flooring & False ceiling layouts updated Room 3108- Furniture layout & working drawing
24	37	24/02/23	Pragati – Lagoon 1	Room 3108-Lighting layout, Flooring false ceiling
25		25/02/23	----------SUNDAY HOLIDAY----------	-----SUNDAY HOLIDAY-----
26	38	26/02/23	Sri Sai Viradhya	Stair elevation & section C-C'
27	39	27/02/23	Sri Sai Viradhya	Stairs Sectional elevation,Section B-B' & Section D-D'
28		28/02/23	Sri Sai Viradhya Mokhila-Sonesta Aroma	Sectional elevational_D-D' 1st & 2nd Floor plans revised_Tower 2

The above information furnished by the trainee is correct as per records.

Signature of trainee

(Signed by Principal Architect only)

Aslam Architects & Interior Designers Pvt. Ltd. Hyderabad

LOG FILE FOR THE MONTH –MARCH 2023

Name of the student : KHEERTHANA K
Roll no :18SAR5061

SL. NO.	Day	Date	Description of project	Description of the work
1	41	01/03/23	Mokila – Sonesta Infinity	Revision of flats positioning and Floor plans of Tower 1 & 2
2	42	02/03/23	Mokila – Sonesta Infinity	Tower 1 & 2 Typical floor plans revised
3	43	03/03/23	Mokila – Sonesta Infinity	Tower 1 Typical floor plans revised
4	44	04/03/23	Mokila – Sonesta Infinity	Tower 2 Typical floor plans revised
5		05/03/23	---------- SUNDAY----------	----------SUNDAY----------
6	45	06/03/23	Mokila – Sonesta Infinity	Typical floor plans revised.
7	46	07/03/23		
8	47	08/03/23		
9	48	09/03/23	Mokila – Sonesta Infinity	Floor plans revised as per block outlines.
10	49	10/03/23	Mokila – Sonesta Infinity	P-Lines & Block outlines updated. Typical floor plans revised.
11	50	11/03/23	Mokila – Sonesta Infinity	Typical Tower-2 revised.
12		12/03/23	---------- SUNDAY----------	--------- SUNDAY----------
13	51	13/03/23	Mokila – Sonesta Infinity	Typical P-lines changed according to old area statement.
14	52	14/03/23	Mokila – Sonesta Infinity	1st & 2nd floors Tower 1 P-lines & floor plans revised. Block outlines finalised & Area statement revised.
15	53	15/03/23	Sri Sai Viradhya	Terrace floor plan outlines revised.
16	54	16/03/23	Mokila – Sonesta Infinity	1st & 2nd and Typical Tower 1 floor plans adjusted.
17	55	17/03/23	Mokila – Sonesta Infinity	P-lines revised
18	56	18/03/23	Mokila – Sonesta Infinity	Area Statement & Plines revised. 1st & 2nd Area Calculation (Built up area)
19		19/03/23	---------- SUNDAY----------	---------- SUNDAY----------
20	57	20/03/23	Mokila – Sonesta Infinity	Typical Tower 1 & 2 dimensions text changed to feet.
			Yapral Multiplex	Adjustment of ventilator shafts Drafting building outline & Tot lot calculation
21	58	21/03/23	Mokila – Sonesta Infinity	1st & 2nd floor Tower 1
22		22/03/23	----------UGADI HOLIDAY----------	-------UGADI HOLIDAY------
23	59	23/03/23	Mokila – Sonesta Infinity	Area verification & Landscape work on site plan
24	60	24/03/23	---------- ON LEAVE----------	---------- ON LEAVE----------
25	61	25/03/23	---------- ON LEAVE----------	--------- ON LEAVE----------
26	62	26/03/23	---------- SUNDAY----------	---------- SUNDAY--------
27	63	27/03/23	---------- ON LEAVE----------	--------- ON LEAVE----------
28	64	28/03/23	Mokila – Sonesta Infinity	Tower 2_Basement 1 – Car placement & Column numbering
29	65	29/03/23	Mokila – Sonesta Infinity	Tower 2_Basement 1& 2 Parking revised,glass doors given at lobby(stairs)
30	66	30/03/23	Mokila – Sonesta Infinity	Tower 1_Basement 1 & 2 Parking & lobby area revised.
31	67	31/03/23	Mokila – Sonesta Infinity	Tower 1_Basement 1 & 2 parking updated. Columns updated in flats & driveway.

The above information furnished by the trainee is correct as per records.

Signature of trainee

(Signed by Principal Architect only)

Aslam Architects & Interior Designers Pvt. Ltd. Hyderabad

TRAINING COMPLETION CERTIFICATE

NAME : K.KHEERTHANA
DESIGNATION : Trainee Architect
WORK PERIOD : Jan '23 to May '23.

PROJECTS HANDLED:

ARCHITECTURAL:

- SONESTA INFINITY @ MOKILA_Residential Project
- LAGOON @ PRAGATI RESORTS_Residential Project
- SKV VEERA @ MIYAPUR_Commercial Project
- ASN MALL & MULTIPLEX @ VISAKAPATNAM_Commercial Project
- PANR MALL @ GAJULARAMAM_Commercial Project
- SRI SAI VIRADHYA @ MALKAJGIRI_ Residential Project
- BOWRAMPET PROJECT_Residential Project
- THE GLOBAL EDGE SCHOOL @ KOKAPET
- THE GLOBAL EDGE SCHOOL @ VASANTH NAGAR

QUALITATIVE ASSESSMENT OF PERFORMANCE:

This is to certify that Ms. **K.KHEERTHANA** has successfully completed her internship with our organization from 8th January, 2023 to 12th May, 2023 , as part of her studies for the B. Arch., degree.

During this period, we found her to be diligent and hardworking with exemplary conduct. A keen learner who is gifted with an eye for detail and creativity, she never loses an opportunity to learn and grasp new concepts and designs. She participated in several projects handled by the company and played a vital role in many of them. Due to her perseverance and clear thinking, she could gain recognition at work in a short span of time.

Her affable nature and good interpersonal relations have helped her build a good team spirit and earn good will of colleagues and clientele alike.

It gives us pleasure to place on record that she will prove to be an asset to any Organization that employs her, and we wish her best of luck in her future professional life.

Asian Architects & Interior Designers Pvt. Ltd. * Hyderabad

CHIEF ARCHITECT

TABLE OF CONTENTS


CHAPTER NO	TITLE	PAGE NO
1.1	ABOUT THE FIRM	1
1.2	PRAGATI RESORTS	2
1.3	SONESTA INFINITY - MOKILA	
1.4	SKV VEERA - MIYAPUR	
1.5	ASN MALL & MULTIPLEX	
1.6	BOWRAMPET	
1.7	SRI SAI VIRADHYA	
1.8	THE GLOBAL EDGE SCHOOL – VASANTH NAGAR	
1.9	PANR MALL & MULTIPLEX	

1.1 ABOUT THE FIRM:

The Company was established during the year 1993 and earned the name by itself as one of the leading Architectural & Interior Designers having Headquarters in Bangalore with branches at Hyderabad, Delhi and U.A.E. The current on hand projects, around 160, justifies the name it has built. The Company is above all a design led commercial practice, offering contemporary solutions combined with sound strategic and financial planning to everyone from private house owners and property developers to retailers and leisure operators.

The Company has a strong dedicated and motivated team, comprising of 110 architects involved in multi-disciplinary activities, such as, Master Planning, Architectural, Interior Designing, and Allied Services, viz. Structural, PHE, MEP, HVAC and Landscaping.

The Company believes that a successful design is not just a building that wins an award, rather it is a building that has evolved through a successful working relationship with our clients. Much like our approach to service, it is also known of architectural designs that creatively responds to the needs of each client.
What sets us apart from our competition is our reputation for responsive, personal service and do not confine ourselves to any specific design style, thus offering the client complete freedom to express themselves.

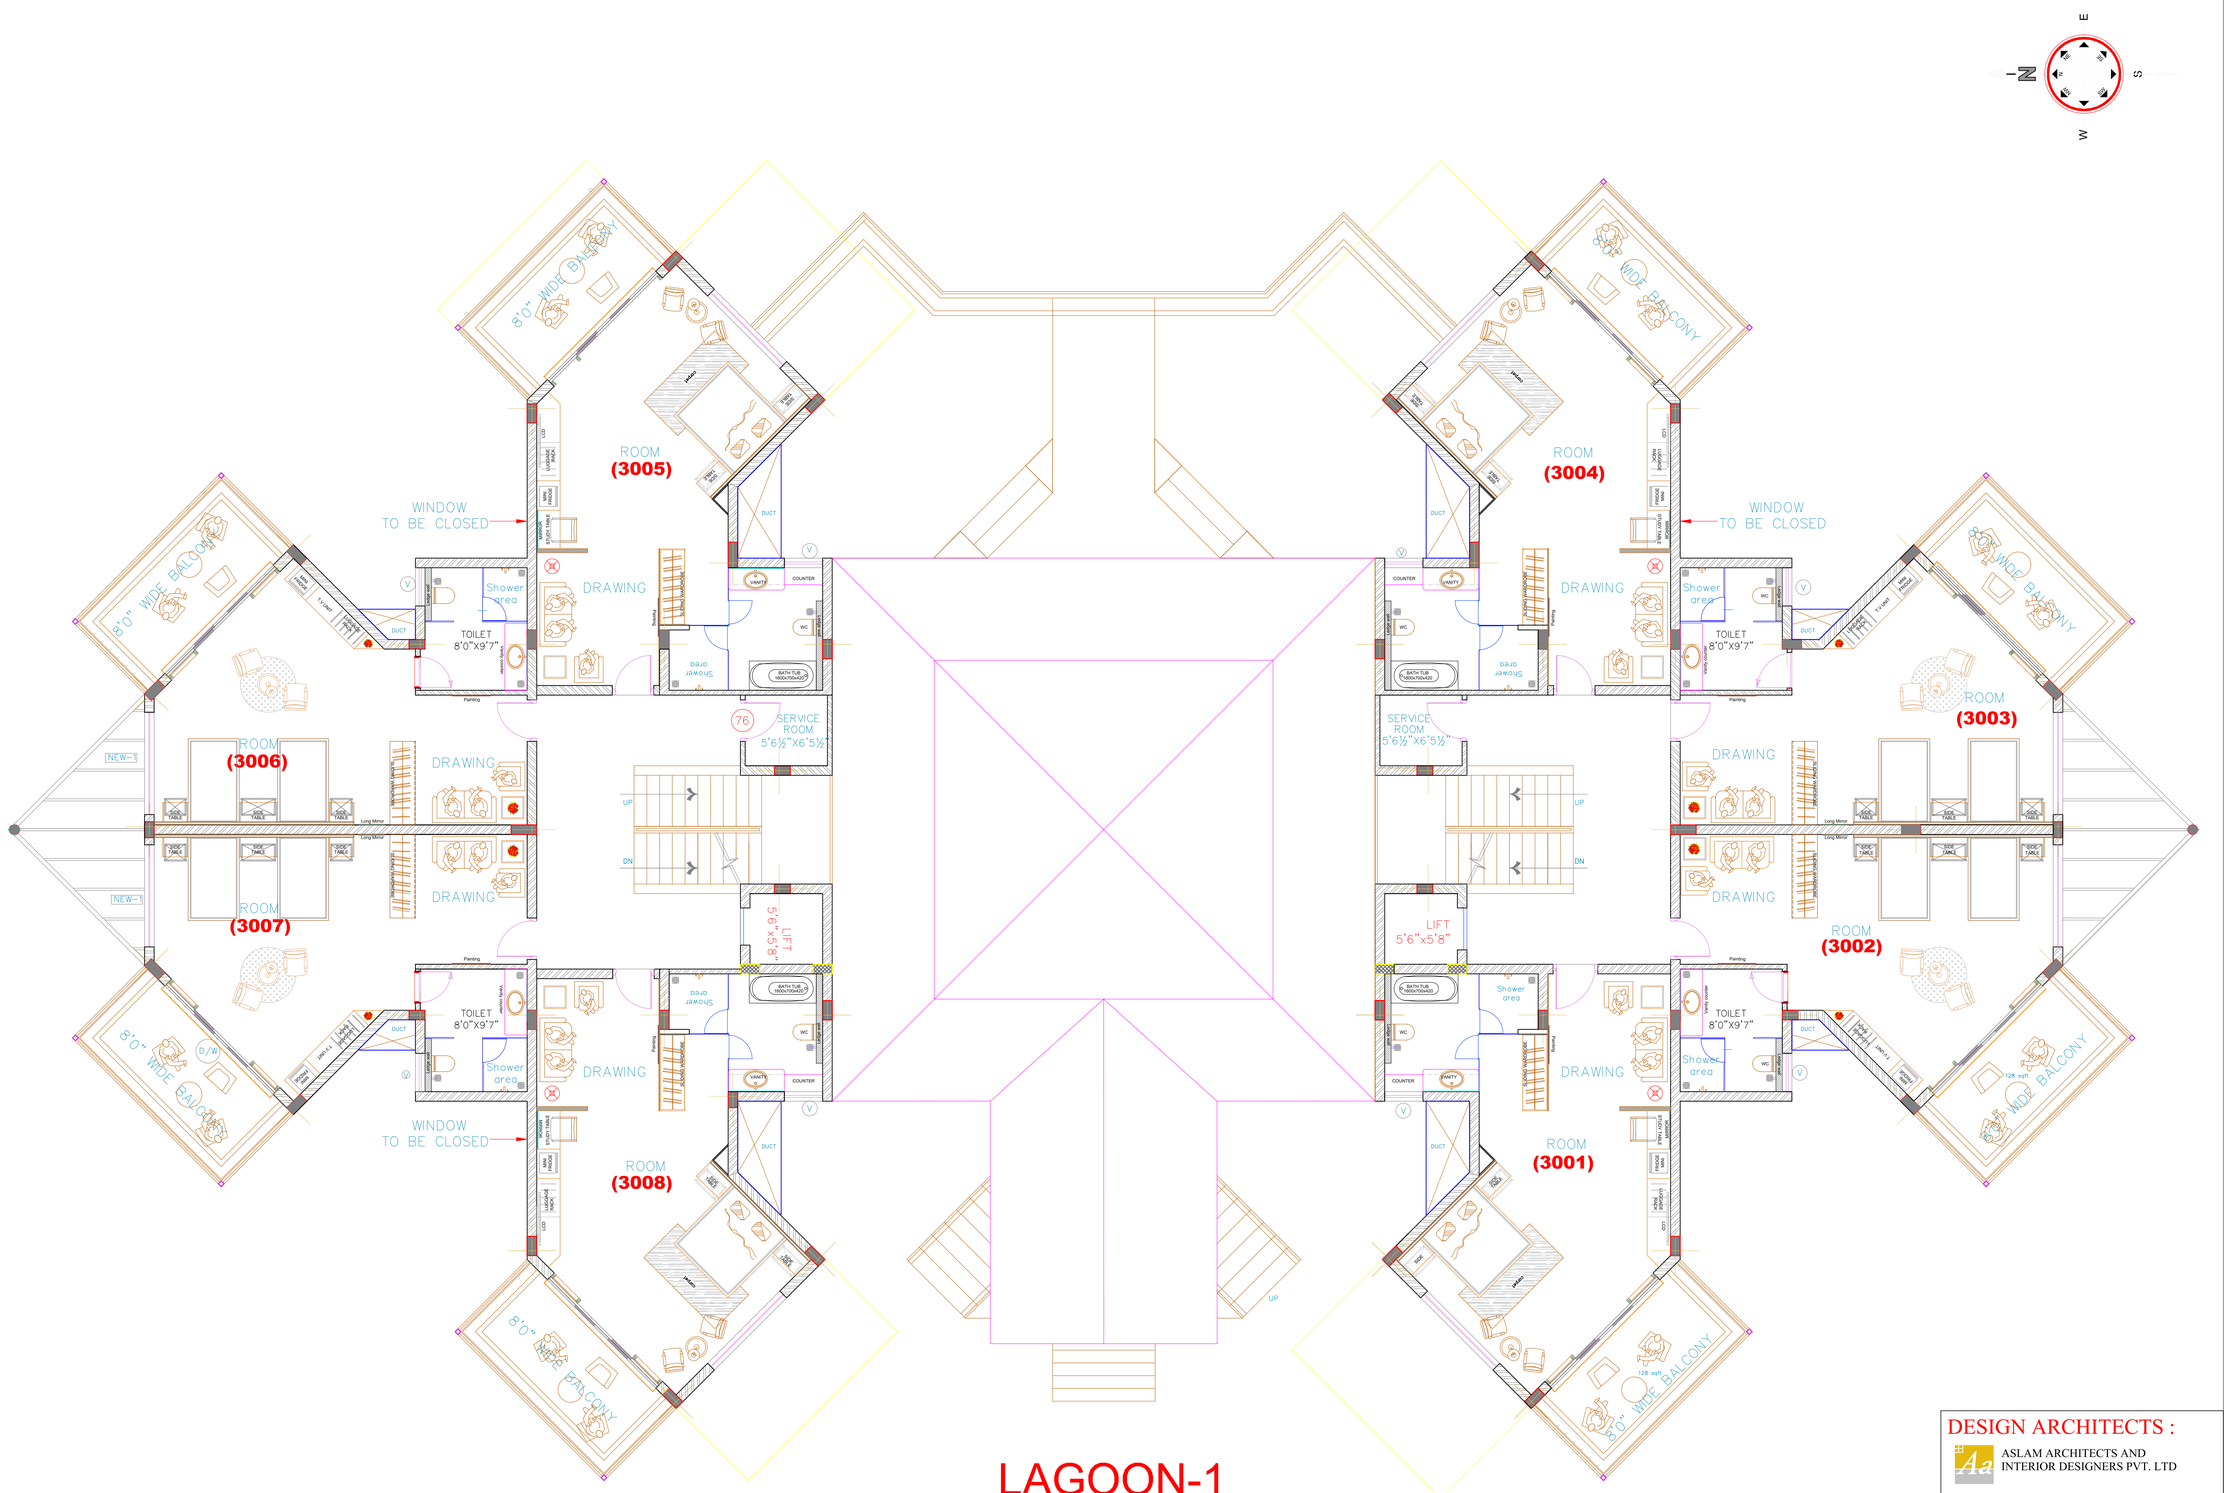

LAGOON-1
FIRST FLOOR PLAN


DESIGN ARCHITECTS :

ASLAM ARCHITECTS AND
INTERIOR DESIGNERS PVT. LTD

MSB-1,KSCMF BUILDING,
MEZANINE FLOOR ,
NO.8,CUNNINGHAM ROAD,
BANGALORE - 560 052.
PH : 080-22253532, 40900726.
TELEFAX : 080 - 41485362

3RD FLOOR, OPP. RAINBOW
HOSPITAL,
ABOVE WHITE CROW
SHOWROOM,
BANJARA HILLS ROAD NO.2,
HYDERABAD - 500 034.
PH : 040 - 48589555,49538444.

e-mail : design@aslamarchitects.com
Website : www.aslamarchitects.com

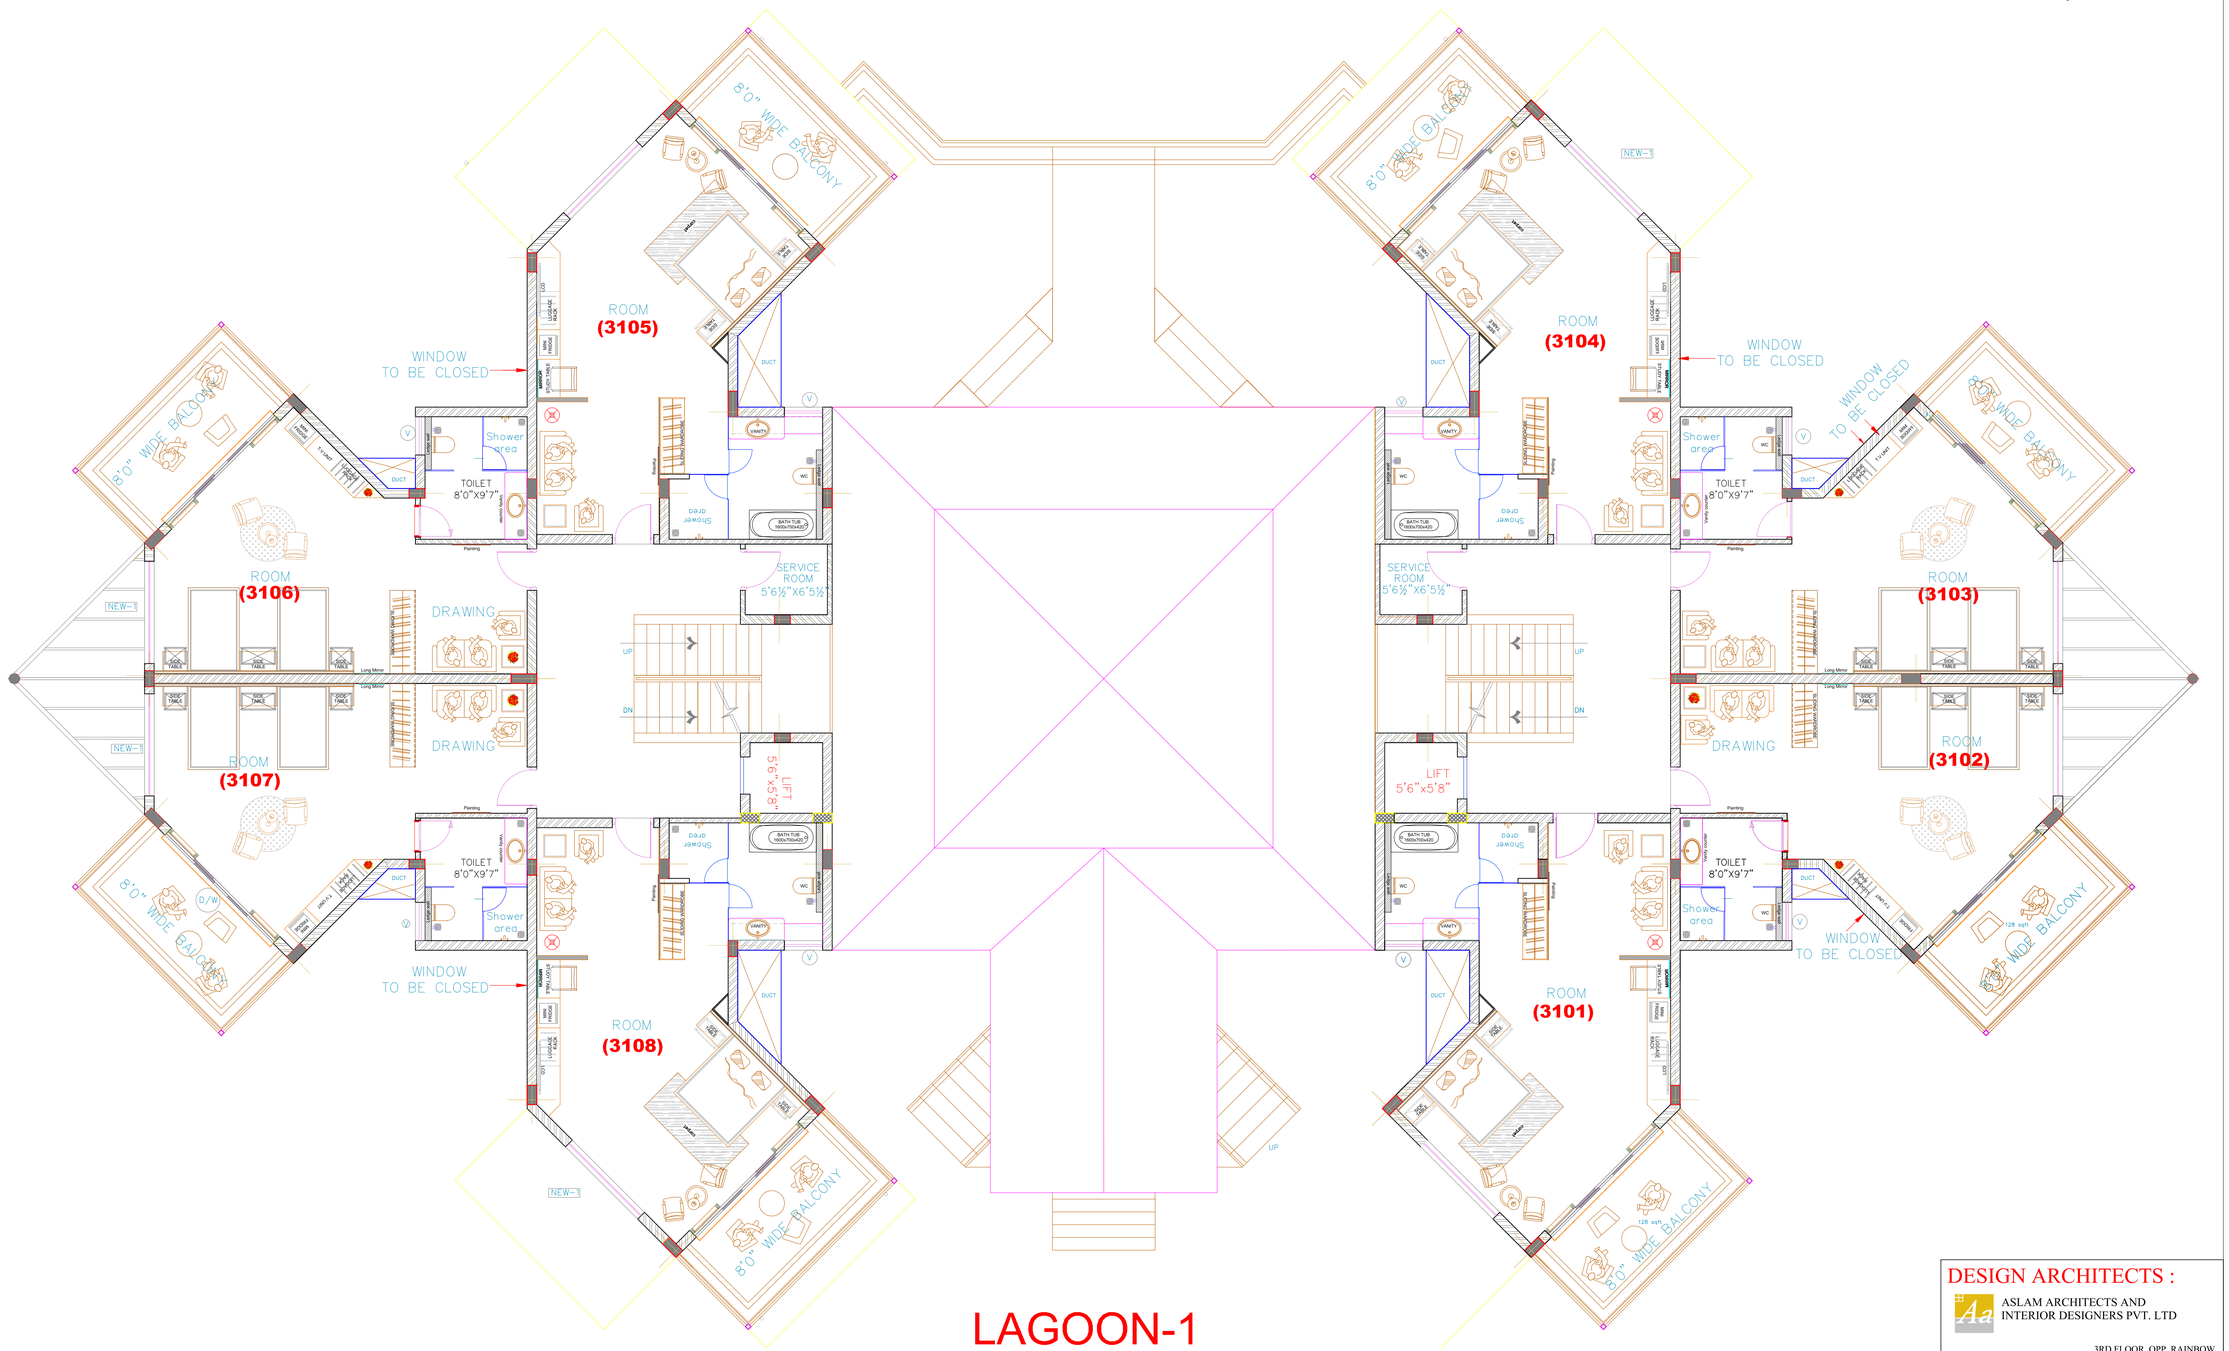

LAGOON-1
SECOND FLOOR PLAN


DESIGN ARCHITECTS :

ASLAM ARCHITECTS AND INTERIOR DESIGNERS PVT. LTD

MSB-1,KSCMF BUILDING, MEZANINE FLOOR , NO.8,CUNNINGHAM ROAD, BANGALORE - 560 052. PH : 080-22253532, 40900726. TELEFAX : 080 - 41485362

3RD FLOOR, OPP. RAINBOW HOSPITAL, ABOVE WHITE CROW SHOWROOM, BANJARA HILLS ROAD NO.2, HYDERABAD - 500 034. PH : 040 - 48589555,49538444.

e-mail : design@aslamarchitects.com
Website : www.aslamarchitects.com

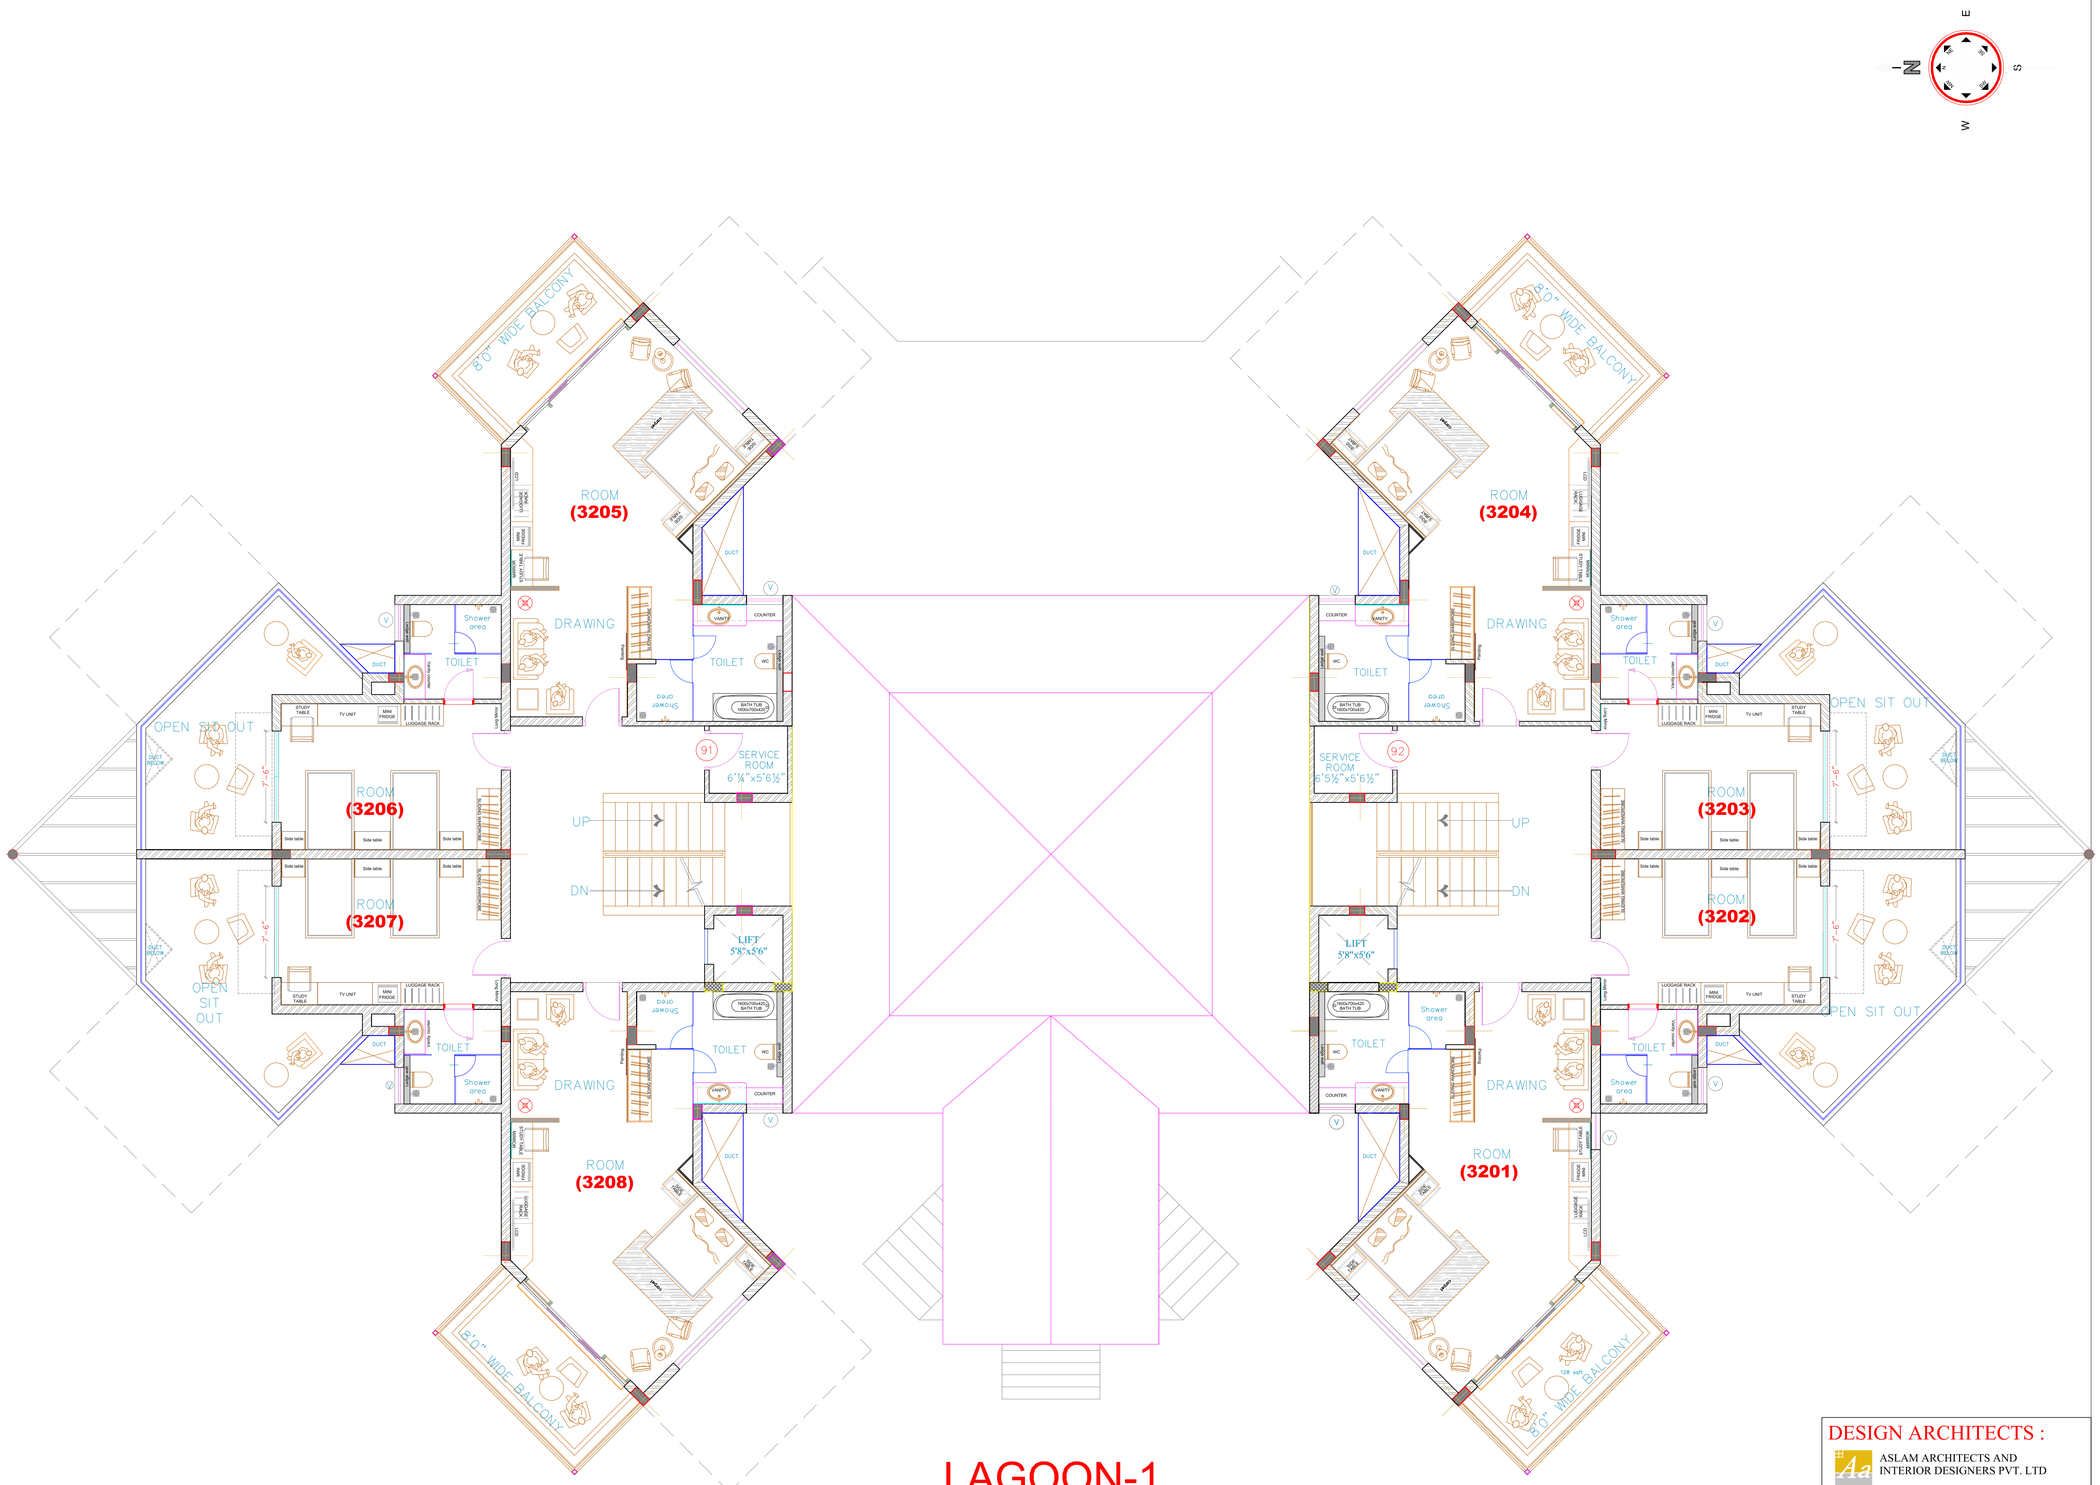

LAGOON-1
THIRD FLOOR PLAN


DESIGN ARCHITECTS :

ASLAM ARCHITECTS AND
INTERIOR DESIGNERS PVT. LTD


MSB-1,KSCMF BUILDING,
MEZANINE FLOOR ,
NO.8,CUNNINGHAM ROAD,
BANGALORE - 560 052.
PH : 080-22253532, 40900726.
TELEFAX : 080 - 41485362

3RD FLOOR, OPP. RAINBOW
HOSPITAL,
ABOVE WHITE CROW
SHOWROOM,
BANJARA HILLS ROAD NO.2,
HYDERABAD - 500 034.
PH : 040 - 48589555,49538444.

e-mail : design@aslamarchitects.com
Website : www.aslamarchitects.com

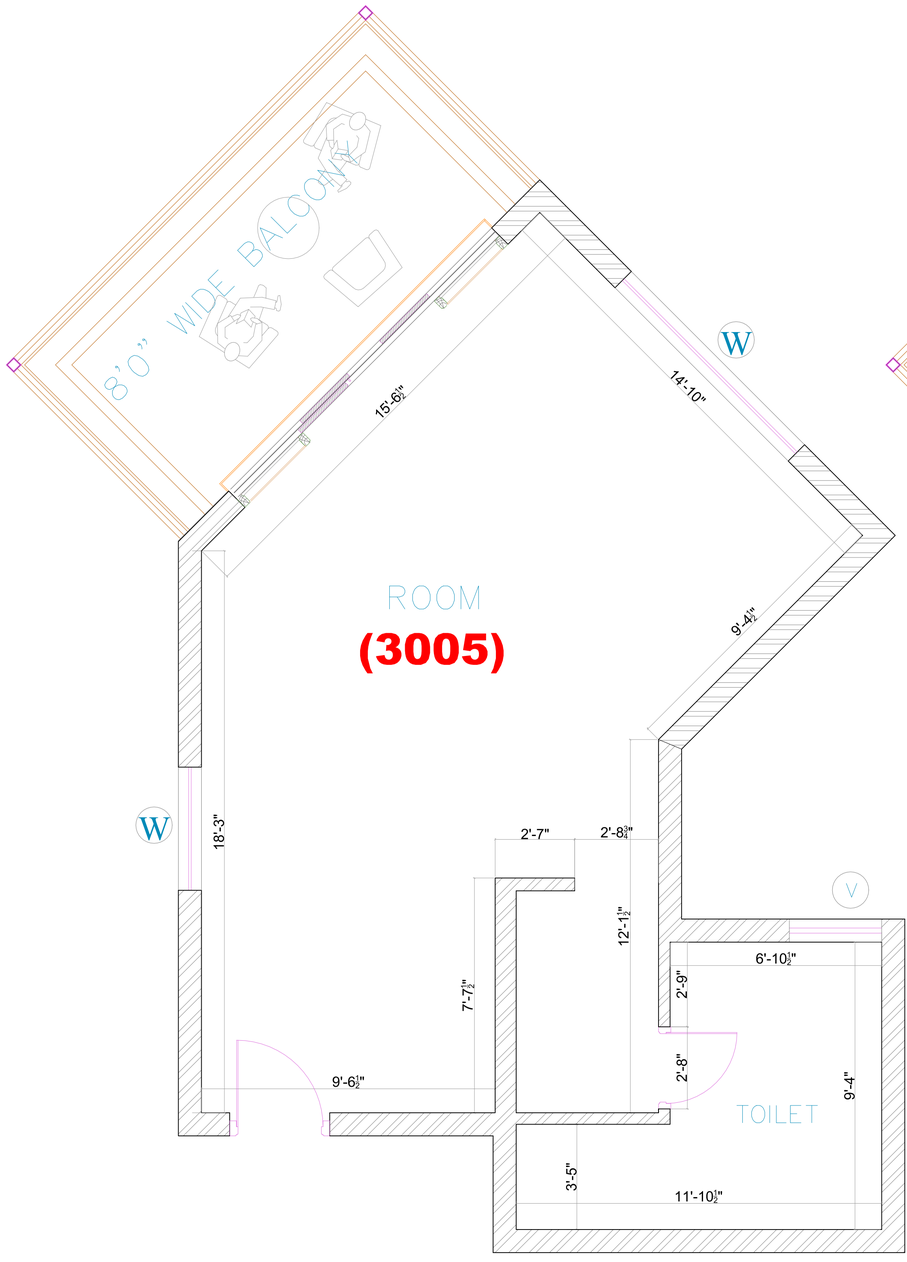

EXISTING LAYOUT DRAWING

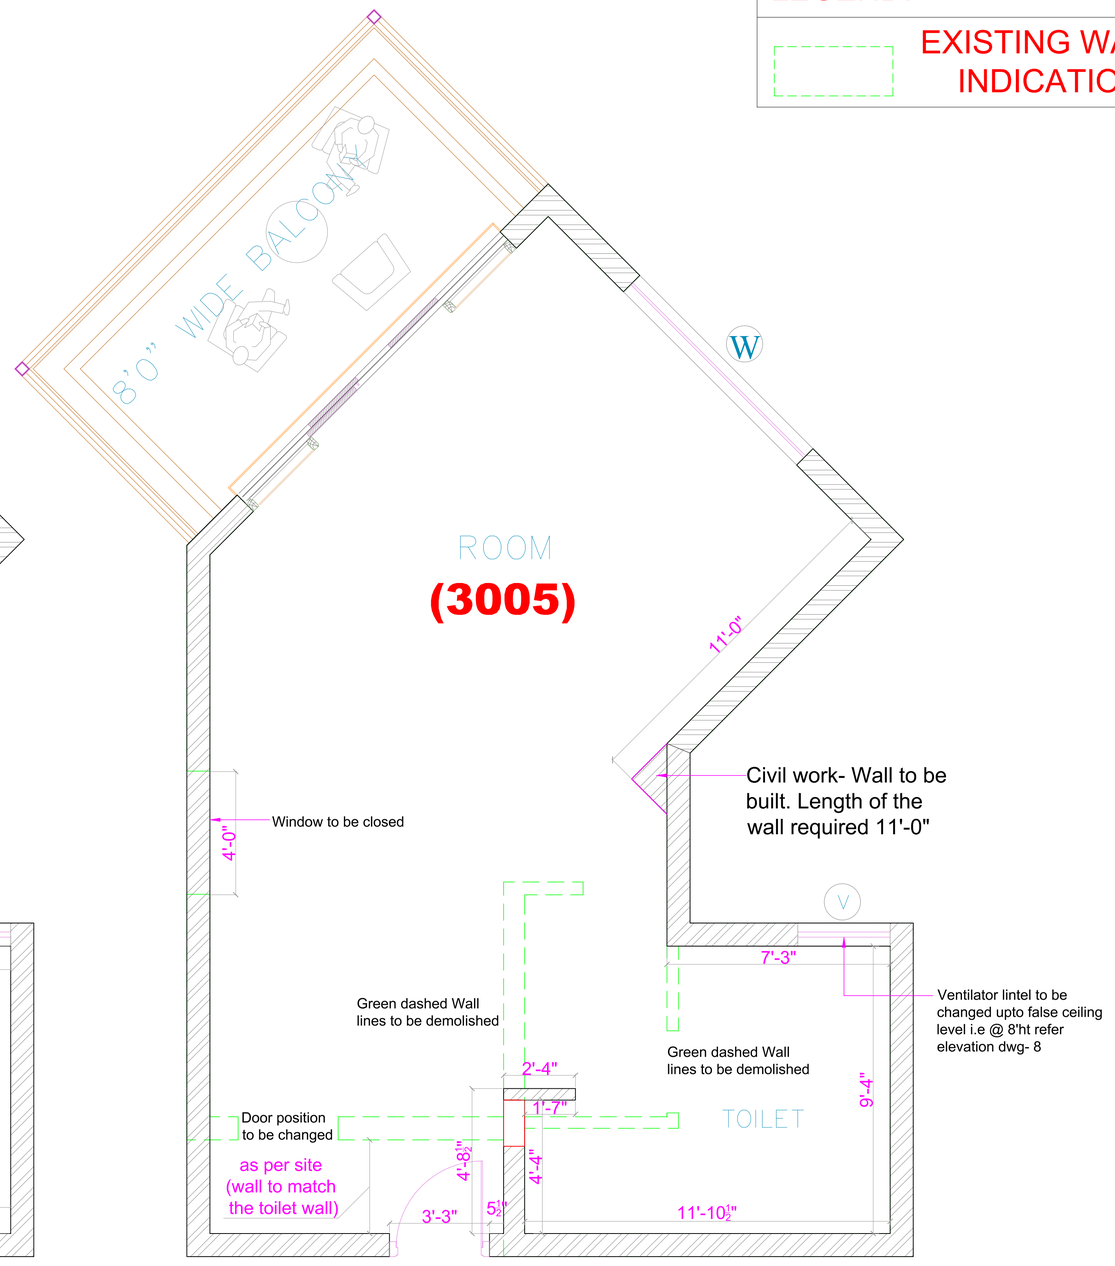

CIVIL WORK DRAWING

LEGEND:

EXISTING WALL INDICATION

GENERAL NOTE :

ALL DIMENSIONS ARE IN MILLIMETER.

CONTRACTOR HAS TO CHECK & VERIFY ALL LEVELS, DATUM & DIMENSIONS ON SITE AND SHALL REPORT ANY DISCREPANCIES OR OMISSIONS ON SITE THIS OFFICE PRIOR TO THE START OF WORK & DURING THE CONSTRUCTION PHASE.

THIS DRAWING HAS TO BE READ & UNDERSTOOD IN CONJUNCTION WITH STRUCTURAL, MECHANICAL, ELECTRICAL AND/OR ANY OTHER CONSULTANT/S DOCUMENTATION, AS MAY BE APPLICABLE TO THE PROJECT PRIOR TO START OF WORK & IT'S DURATION.

TECHNICAL NOTE :

PROVIDED AS PER STRUCTURAL DRAWINGS & DETAILS.

RELATED TO THIS DRAWING SHALL BE BROUGHT TO THE NOTICE OF# THIS DRAWING HAS TO BE READ & UNDERSTOOD IN THE PROJECT ARCHITECTS IMMEDIATELY.

LVLS MENTIONED IN THE DRAWING REFERS TO THE UNFINISHED LEVELS ON THE SITE.

REVISION

S.NO.	DESCRIPTION	DATE
R4		
R3		
R2		
R1	---	---

DESIGN ARCHITECTS :

ASLAM ARCHITECTS AND INTERIOR DESIGNERS PVT. LTD

MEZZANINE FLOOR ,
MSB-1,KSCMF BUILDING,
NO.8, CUNNINGHAM ROAD,
BANGALORE - 560 052.
PH : 080-22253532, 40900726.

3RD FLOOR
THE MAJESTIC, MUNICIPAL NO.08-2, 277/A
ROAD NO.02 BANJARA HILLS
HYDERABAD 500034
PHONE : 040-48589555

e-mail : design@aslamarchitects.com
Website : www.aslamarchitects.com

CLIENT:

MR. GBK RAO

PROJECT:

PRAGATI RESORTS
AT PRODHUTUR, CHEVALLA

DRAWING TITLE :

LAGOON 1- FIRST FLOOR
ROOM NO- 3005


EXISTING LAYOUT & CIVIL WORK DRAWING (REVISED)

DRAWING NO :

--

DATE	: 21-02-2023
SCALE	: FIT TO SCALE
TEAM	: Ar. Trimurthy
DRAWN	: Kriti Patel
DEALT	:
CHECKED	: Ar. ASLAM

KEY PLAN

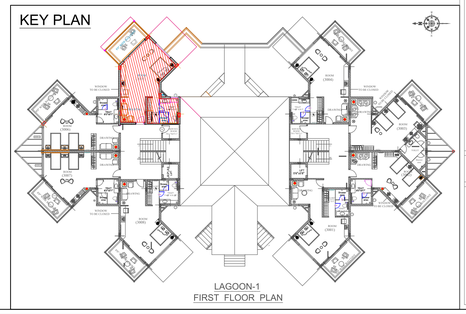

LAGOON-1
FIRST FLOOR PLAN


ARCHITECTURAL DRAWINGS

NOTES:-


THIS DRAWING IS THE EXCLUSIVE PROPERTY OF "ASLAM ARCHITECTS AND INTERIOR DESIGNERS (P) LTD". AND THE REPRODUCTION OF ANY PART WITHOUT PRIOR WRITTEN CONSENT FROM THIS OFFICE IS A VIOLATION OF APPLICABLE LAWS.

GOOD FOR CONSTRUCTION


GOOD FOR CONSTRUCTION

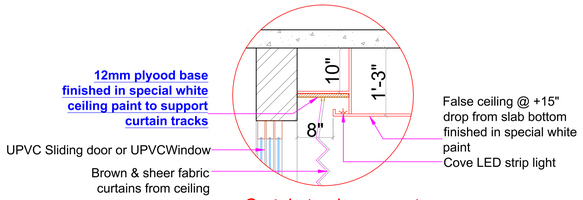


Curtain tracks support details in ply base for UPvc Sliding door & UPvc window

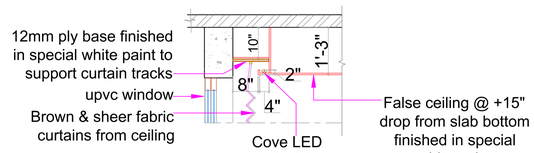


SECTION AT ZZ'

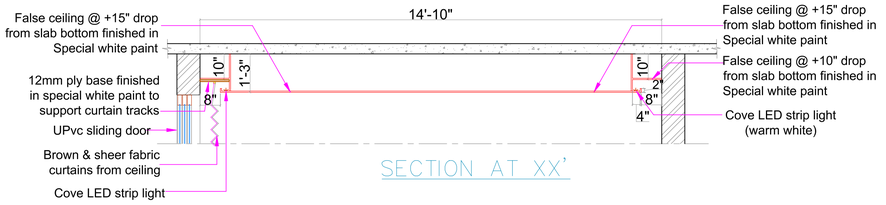


SECTION AT XX'

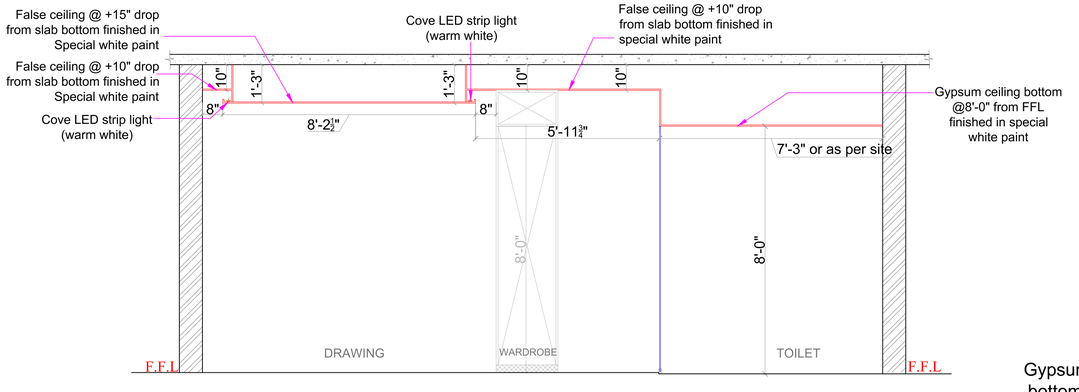


SECTION AT WW'

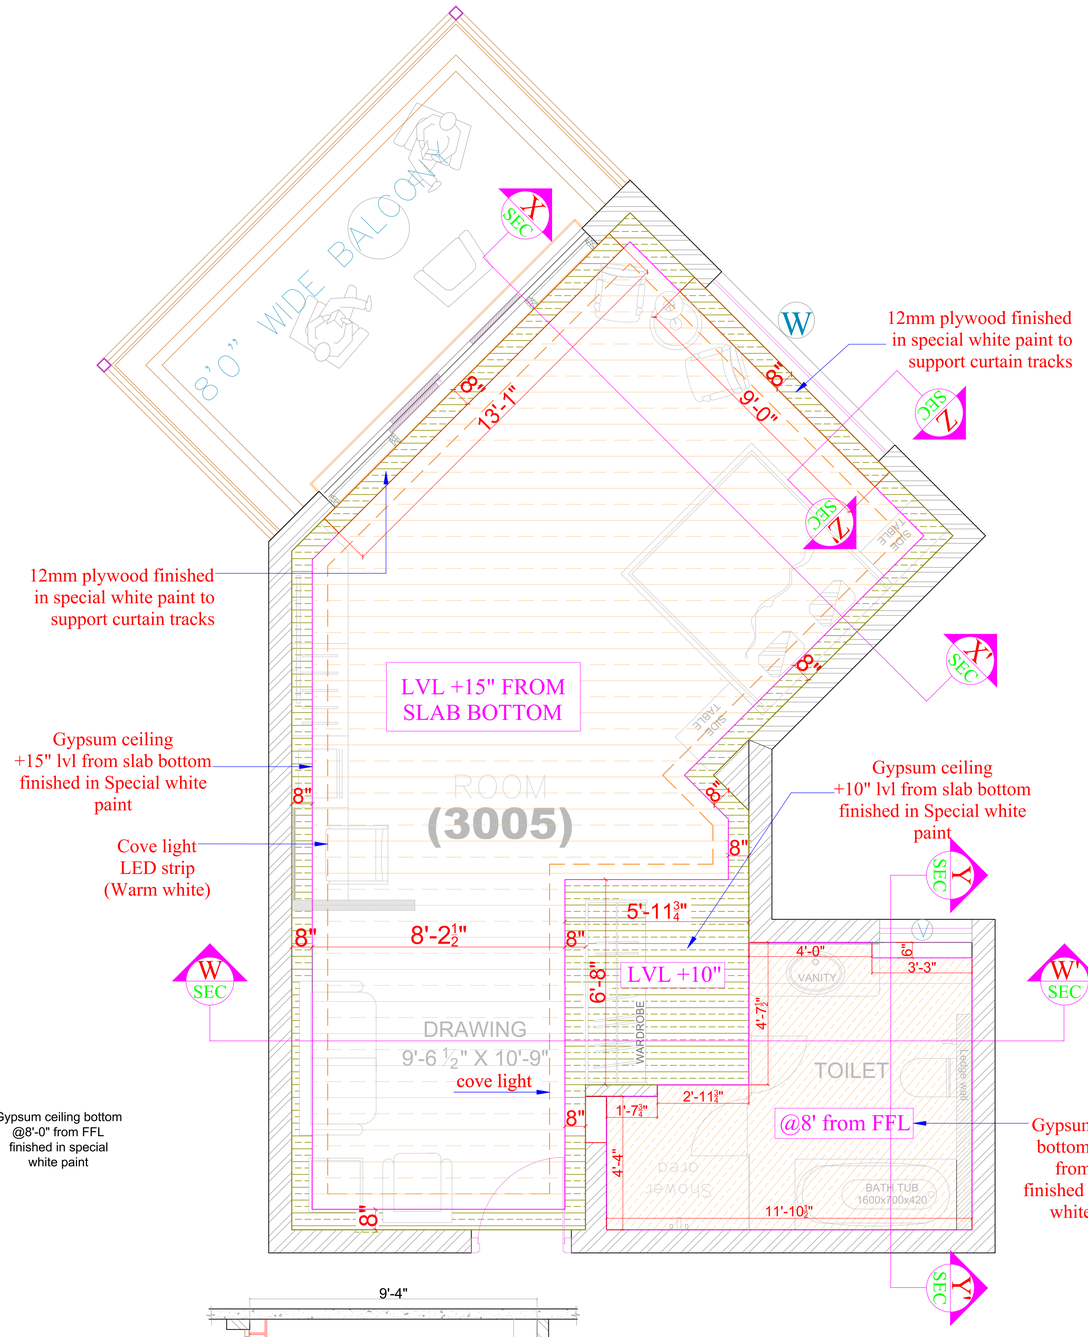

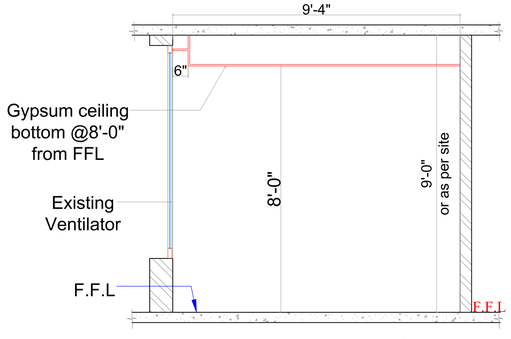

SECTION AT YY'

FALSE CEILING DRAWING

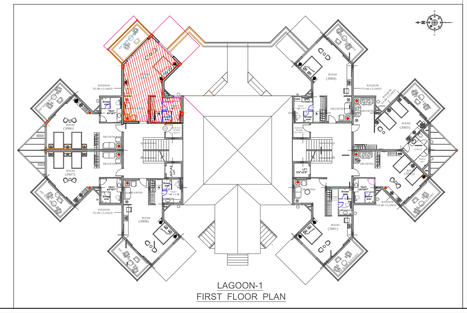

LAGOON-1
FIRST FLOOR PLAN

GENERAL NOTE :

ALL DIMENSIONS ARE IN MILLIMETER.

CONTRACTOR HAS TO CHECK & VERIFY ALL LEVELS, DATUM & DIMENSIONS ON SITE AND SHALL REPORT ANY DISCREPANCIES OR OMISSIONS ON SITE THIS OFFICE PRIOR TO THE START OF WORK & DURING THE CONSTRUCTION PHASE.

THIS DRAWING HAS TO BE READ & UNDERSTOOD IN CONJUNCTION WITH STRUCTURAL, MECHANICAL, ELECTRICAL AND/OR ANY OTHER CONSULTANT/S DOCUMENTATION, AS MAY BE APPLICABLE TO THE PROJECT PRIOR TO START OF WORK & IT'S DURATION.

TECHNICAL NOTE :

PROVIDED AS PER STRUCTURAL DRAWINGS & DETAILS.

RELATED TO THIS DRAWING SHALL BE BROUGHT TO THE NOTICE OF# THIS DRAWING HAS TO BE READ & UNDERSTOOD IN THE PROJECT ARCHITECTS IMMEDIATELY.

LVLS MENTIONED IN THE DRAWING REFERS TO THE UNFINISHED LEVELS ON THE SITE.

REVISION

S.NO.	DESCRIPTION	DATE
R4	Curtain track support details added	23-11-2022
R3		
R2		
R1	---	---

DESIGN ARCHITECTS :

ASLAM ARCHITECTS AND INTERIOR DESIGNERS PVT. LTD

MEZZANINE FLOOR ,
MSB-1,KSCMF BUILDING,
NO.8, CUNNINGHAM ROAD,
BANGALORE - 560 052.
PH : 080-22253532, 40900726.

3RD FLOOR
THE MAJESTIC, MUNICIPAL NO.08-2, 277/A
ROAD NO.02 BANJARA HILLS
HYDERABAD 500034
PHONE : 040-48589555

e-mail : design@aslamarchitects.com
Website : www.aslamarchitects.com

CLIENT:

MR. GBK RAO

PROJECT:

PRAGATI RESORTS
AT PRODHUTUR, CHEVALLA

DRAWING TITLE :

LAGOON 1- FIRST FLOOR
ROOM NO- 3005

FALSE CEILING DRAWING
(REVISED)

DRAWING NO :


--

DATE	: 21-02-2023
SCALE	: FIT TO SCALE
TEAM	: Ar. Trimurthy
DRAWN	: Kriti Patel
DEALT	:
CHECKED	: Ar. ASLAM

ARCHITECTURAL DRAWINGS


NOTES:-

THIS DRAWING IS THE EXCLUSIVE PROPERTY OF "ASLAM ARCHITECTS AND INTERIOR DESIGNERS (P) LTD". AND THE REPRODUCTION OF ANY PART WITHOUT PRIOR WRITTEN CONSENT FROM THIS OFFICE IS A VIOLATION OF APPLICABLE LAWS.

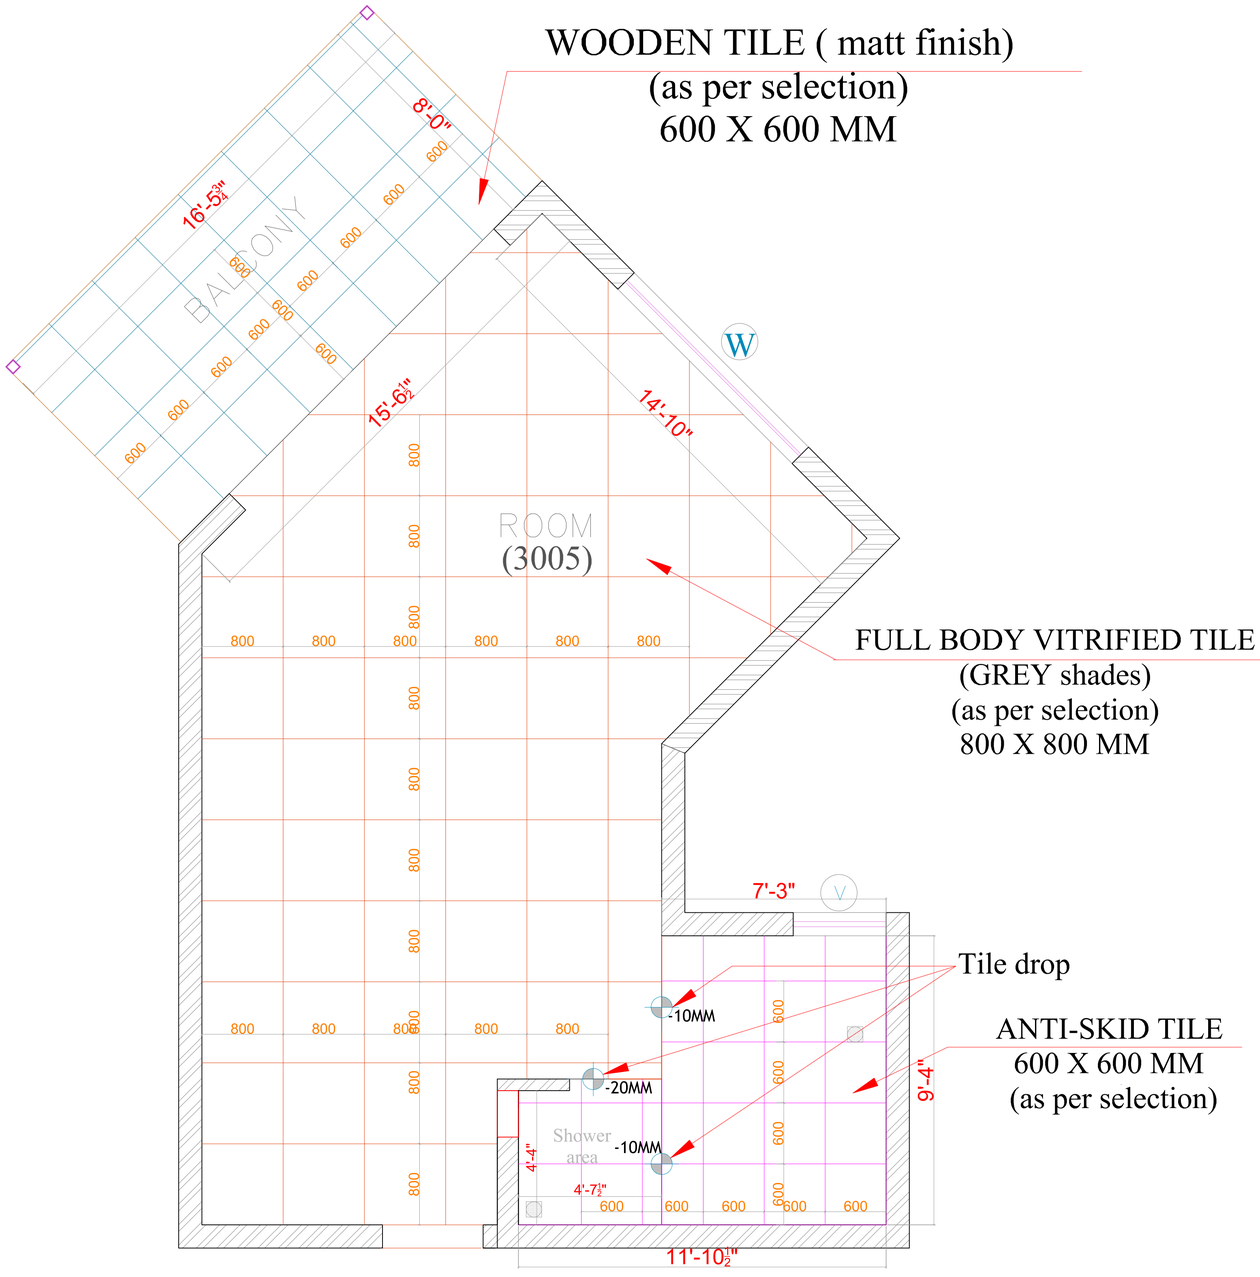

FLOORING DRAWING

GOOD FOR CONSTRUCTION

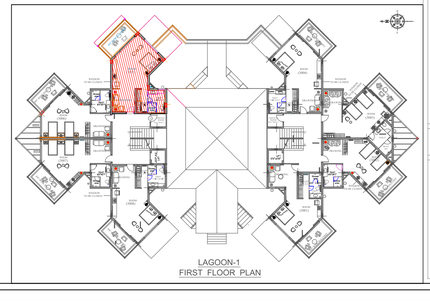

GENERAL NOTE :

ALL DIMENSIONS ARE IN MILLIMETER.

CONTRACTOR HAS TO CHECK & VERIFY ALL LEVELS, DATUM & DIMENSIONS ON SITE AND SHALL REPORT ANY DISCREPANCIES OR OMISSIONS ON SITE THIS OFFICE PRIOR TO THE START OF WORK & DURING THE CONSTRUCTION PHASE.

THIS DRAWING HAS TO BE READ & UNDERSTOOD IN CONJUNCTION WITH STRUCTURAL, MECHANICAL, ELECTRICAL AND/OR ANY OTHER CONSULTANT/S DOCUMENTATION, AS MAY BE APPLICABLE TO THE PROJECT PRIOR TO START OF WORK & IT'S DURATION.

TECHNICAL NOTE :

PROVIDED AS PER STRUCTURAL DRAWINGS & DETAILS.

RELATED TO THIS DRAWING SHALL BE BROUGHT TO THE NOTICE OF# THIS DRAWING HAS TO BE READ & UNDERSTOOD IN THE PROJECT ARCHITECTS IMMEDIATELY.

LVLS MENTIONED IN THE DRAWING REFERS TO THE UNFINISHED LEVELS ON THE SITE.

REVISION

S.NO.	DESCRIPTION	DATE
R4		
R3		
R2		
R1	---	---

DESIGN ARCHITECTS :

ASLAM ARCHITECTS AND
INTERIOR DESIGNERS PVT. LTD

MEZZANINE FLOOR ,
MSB-1,KSCMF BUILDING,
NO.8, CUNNINGHAM ROAD,
BANGALORE - 560 052.
PH : 080-22253532, 40900726.

3RD FLOOR
THE MAJESTIC, MUNICIPAL NO.08-2, 277/A
ROAD NO.02 BANJARA HILLS
HYDERABAD 500034
PHONE : 040-48589555

e-mail : design@aslamarchitects.com
Website : www.aslamarchitects.com

CLIENT:

MR. GBK RAO

PROJECT:

PRAGATI RESORTS
AT PRODHUTUR, CHEVALLA

DRAWING TITLE :

LAGOON 1- FIRST FLOOR
ROOM NO- 3005

FLOORING DRAWING
(REVISED)

DRAWING NO :


--

DATE	: 21-02-2023
SCALE	: FIT TO SCALE
TEAM	: Ar. Trimurthy
DRAWN	: Kriti Patel
DEALT	:
CHECKED	: Ar. ASLAM

ARCHITECTURAL DRAWINGS

NOTES:-


THIS DRAWING IS THE EXCLUSIVE PROPERTY OF "ASLAM ARCHITECTS AND INTERIOR DESIGNERS (P) LTD". AND THE REPRODUCTION OF ANY PART WITHOUT PRIOR WRITTEN CONSENT FROM THIS OFFICE IS A VIOLATION OF APPLICABLE LAWS.

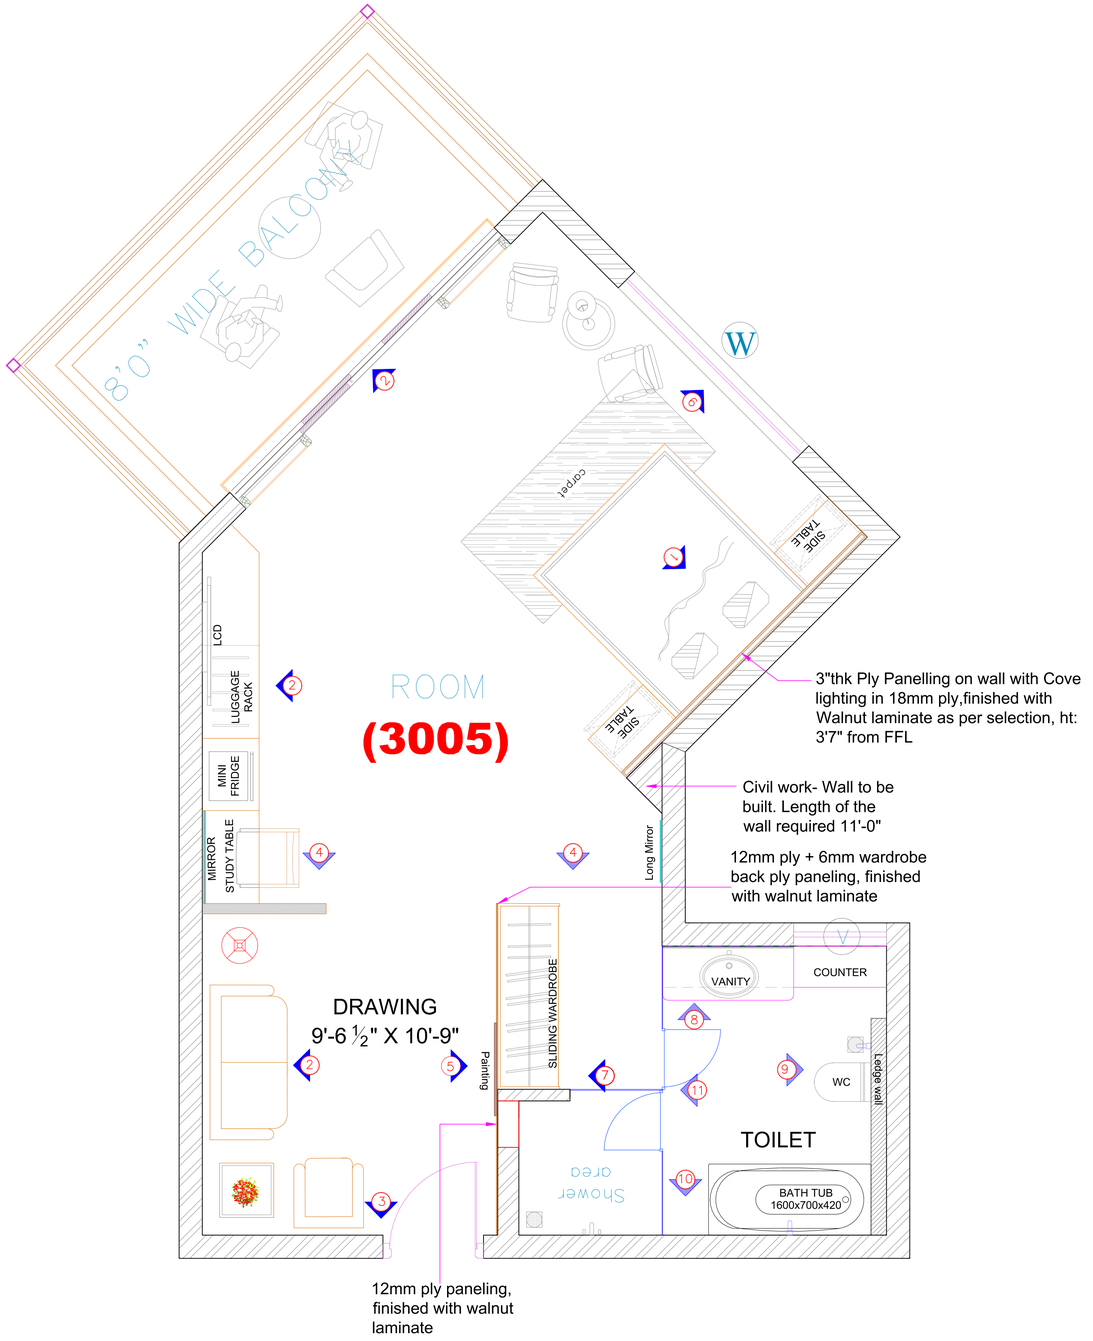

FURNITURE LAYOUT AFTER CIVIL WORK

GOOD FOR CONSTRUCTION

KEY PLAN

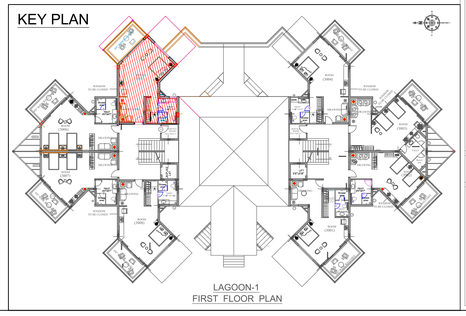

LAGOON-1
FIRST FLOOR PLAN

GENERAL NOTE :

ALL DIMENSIONS ARE IN MILLIMETER.

CONTRACTOR HAS TO CHECK & VERIFY ALL LEVELS, DATUM & DIMENSIONS ON SITE AND SHALL REPORT ANY DISCREPANCIES OR OMISSIONS ON SITE THIS OFFICE PRIOR TO THE START OF WORK & DURING THE CONSTRUCTION PHASE.

THIS DRAWING HAS TO BE READ & UNDERSTOOD IN CONJUNCTION WITH STRUCTURAL, MECHANICAL, ELECTRICAL AND/OR ANY OTHER CONSULTANT/S DOCUMENTATION, AS MAY BE APPLICABLE TO THE PROJECT PRIOR TO START OF WORK & IT'S DURATION.

TECHNICAL NOTE :

PROVIDED AS PER STRUCTURAL DRAWINGS & DETAILS.

RELATED TO THIS DRAWING SHALL BE BROUGHT TO THE NOTICE OF# THIS DRAWING HAS TO BE READ & UNDERSTOOD IN THE PROJECT ARCHITECTS IMMEDIATELY.

LVLS MENTIONED IN THE DRAWING REFERS TO THE UNFINISHED LEVELS ON THE SITE.

REVISION

S.NO.	DESCRIPTION	DATE
R4		
R3		
R2		
R1	---	---

DESIGN ARCHITECTS :

ASLAM ARCHITECTS AND
INTERIOR DESIGNERS PVT. LTD

MEZZANINE FLOOR ,
MSB-1,KSCMF BUILDING,
NO.8, CUNNINGHAM ROAD,
BANGALORE - 560 052.
PH : 080-22253532, 40900726.

3RD FLOOR
THE MAJESTIC, MUNICIPAL NO.08-2, 277/A
ROAD NO.02 BANJARA HILLS
HYDERABAD 500034
PHONE : 040-48589555

e-mail : design@aslamarchitects.com
Website : www.aslamarchitects.com

CLIENT:

MR. GBK RAO

PROJECT:

PRAGATI RESORTS
AT PRODHUTUR, CHEVALLA

DRAWING TITLE :

LAGOON 1- FIRST FLOOR
ROOM NO- 3005

FURNITURE LAYOUT
DRAWING(REVISED)

DRAWING NO :


--

DATE	: 21-02-2023
SCALE	: FIT TO SCALE
TEAM	: Ar. Trimurthy
DRAWN	: Kriti Patel
DEALT	:
CHECKED	: Ar. ASLAM

ARCHITECTURAL DRAWINGS


NOTES:-

THIS DRAWING IS THE EXCLUSIVE PROPERTY OF "ASLAM ARCHITECTS AND INTERIOR DESIGNERS (P) LTD". AND THE REPRODUCTION OF ANY PART WITHOUT PRIOR WRITTEN CONSENT FROM THIS OFFICE IS A VIOLATION OF APPLICABLE LAWS.

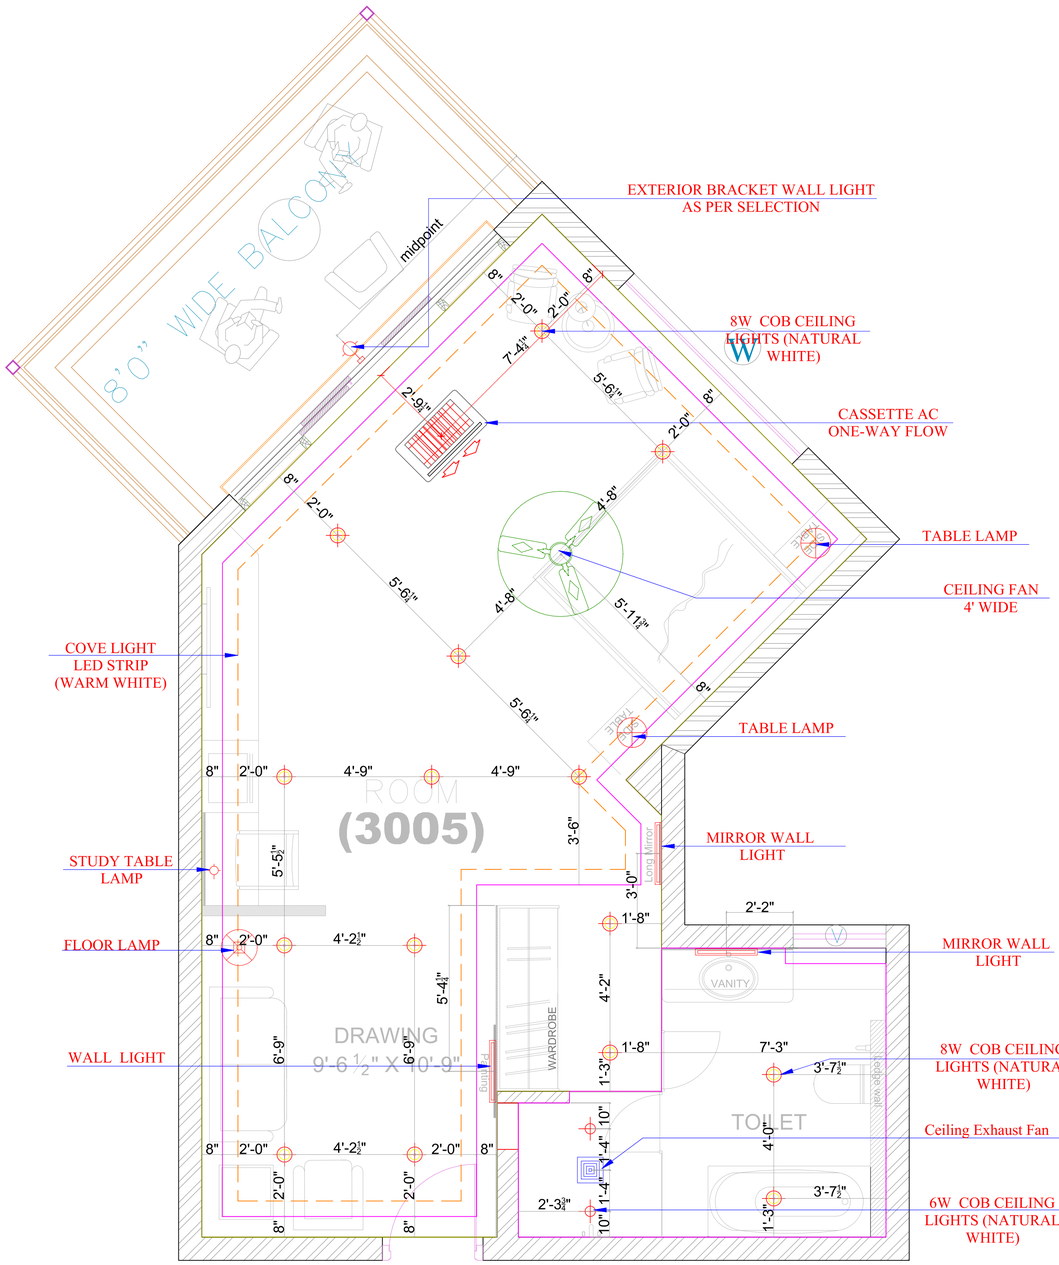

LIGHTING DRAWING

GOOD FOR CONSTRUCTION

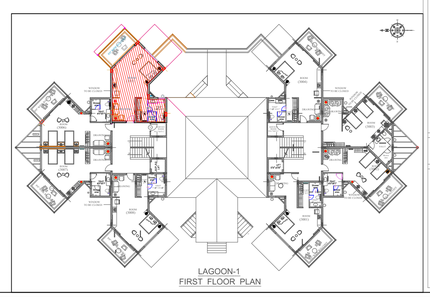

GENERAL NOTE :

ALL DIMENSIONS ARE IN MILLIMETER.

CONTRACTOR HAS TO CHECK & VERIFY ALL LEVELS, DATUM & DIMENSIONS ON SITE AND SHALL REPORT ANY DISCREPANCIES OR OMISSIONS ON SITE THIS OFFICE PRIOR TO THE START OF WORK & DURING THE CONSTRUCTION PHASE.

THIS DRAWING HAS TO BE READ & UNDERSTOOD IN CONJUNCTION WITH STRUCTURAL, MECHANICAL, ELECTRICAL AND/OR ANY OTHER CONSULTANT/S DOCUMENTATION, AS MAY BE APPLICABLE TO THE PROJECT PRIOR TO START OF WORK & IT'S DURATION.

TECHNICAL NOTE :

PROVIDED AS PER STRUCTURAL DRAWINGS & DETAILS.

RELATED TO THIS DRAWING SHALL BE BROUGHT TO THE NOTICE OF# THIS DRAWING HAS TO BE READ & UNDERSTOOD IN THE PROJECT ARCHITECTS IMMEDIATELY.

LVLS MENTIONED IN THE DRAWING REFERS TO THE UNFINISHED LEVELS ON THE SITE.

REVISION

S.NO.	DESCRIPTION	DATE
R4		
R3		
R2		
R1	---	---

DESIGN ARCHITECTS :

ASLAM ARCHITECTS AND
INTERIOR DESIGNERS PVT. LTD

MEZZANINE FLOOR ,
MSB-1,KSCMF BUILDING,
NO.8, CUNNINGHAM ROAD,
BANGALORE - 560 052.
PH : 080-22253532, 40900726.

3RD FLOOR
THE MAJESTIC, MUNICIPAL NO.08-2, 277/A
ROAD NO.02 BANJARA HILLS
HYDERABAD 500034
PHONE : 040-48589555

e-mail : design@aslamarchitects.com
Website : www.aslamarchitects.com

CLIENT:

MR. GBK RAO

PROJECT:

PRAGATI RESORTS
AT PRODHUTUR, CHEVALLA

DRAWING TITLE :

LAGOON 1- FIRST FLOOR
ROOM NO- 3005

LIGHTING DRAWING(REVISED)

DRAWING NO :


--

DATE	: 21-02-2023
SCALE	: FIT TO SCALE
TEAM	: Ar. Trimurthy
DRAWN	: Kriti Patel
DEALT	:
CHECKED	: Ar. ASLAM

ARCHITECTURAL DRAWINGS


NOTES:-

THIS DRAWING IS THE EXCLUSIVE PROPERTY OF "ASLAM ARCHITECTS AND INTERIOR DESIGNERS (P) LTD". AND THE REPRODUCTION OF ANY PART WITHOUT PRIOR WRITTEN CONSENT FROM THIS OFFICE IS A VIOLATION OF APPLICABLE LAWS.

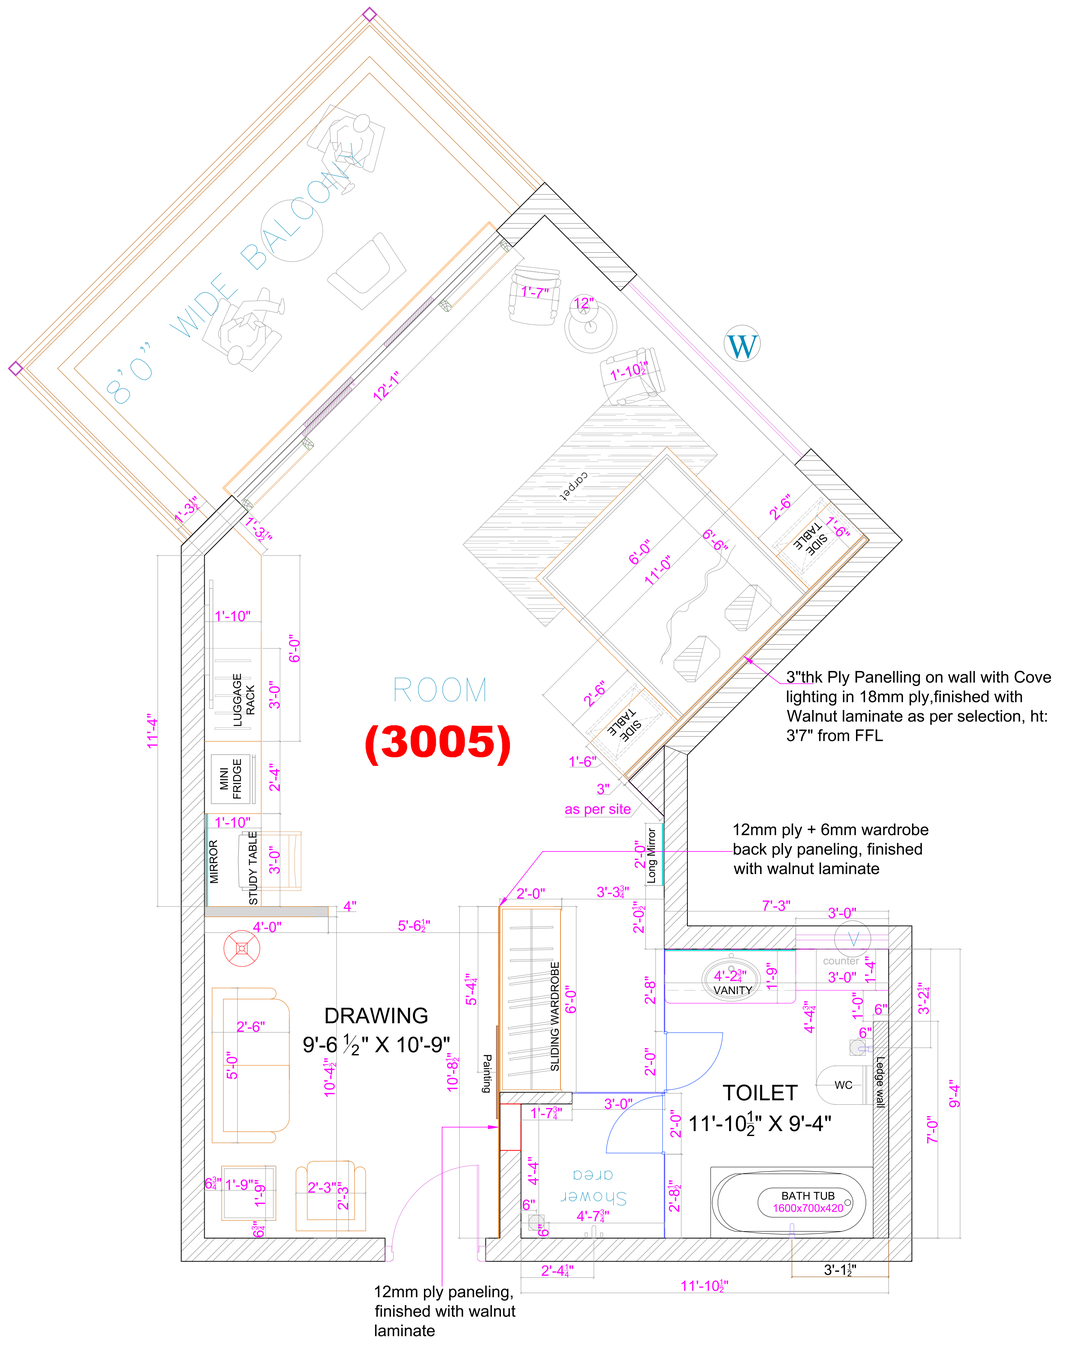

WORKING DRAWING

GOOD FOR CONSTRUCTION

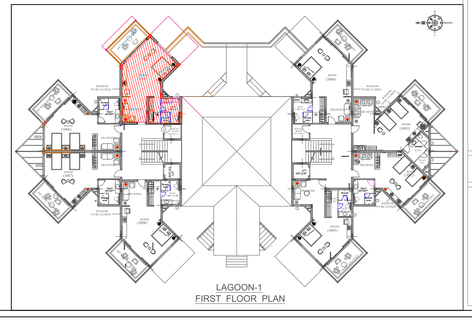

GENERAL NOTE :

ALL DIMENSIONS ARE IN MILLIMETER.

CONTRACTOR HAS TO CHECK & VERIFY ALL LEVELS, DATUM & DIMENSIONS ON SITE AND SHALL REPORT ANY DISCREPANCIES OR OMISSIONS ON SITE THIS OFFICE PRIOR TO THE START OF WORK & DURING THE CONSTRUCTION PHASE.

THIS DRAWING HAS TO BE READ & UNDERSTOOD IN CONJUNCTION WITH STRUCTURAL, MECHANICAL, ELECTRICAL AND/OR ANY OTHER CONSULTANT/S DOCUMENTATION, AS MAY BE APPLICABLE TO THE PROJECT PRIOR TO START OF WORK & IT'S DURATION.

TECHNICAL NOTE :

PROVIDED AS PER STRUCTURAL DRAWINGS & DETAILS.

RELATED TO THIS DRAWING SHALL BE BROUGHT TO THE NOTICE OF# THIS DRAWING HAS TO BE READ & UNDERSTOOD IN THE PROJECT ARCHITECTS IMMEDIATELY.

LVLS MENTIONED IN THE DRAWING REFERS TO THE UNFINISHED LEVELS ON THE SITE.

REVISION

S.NO.	DESCRIPTION	DATE
R4		
R3		
R2		
R1	---	---

DESIGN ARCHITECTS :

ASLAM ARCHITECTS AND
INTERIOR DESIGNERS PVT. LTD

MEZZANINE FLOOR ,
MSB-1,KSCMF BUILDING,
NO.8, CUNNINGHAM ROAD,
BANGALORE - 560 052.
PH : 080-22253532, 40900726.

3RD FLOOR
THE MAJESTIC, MUNICIPAL NO.08-2, 277/A
ROAD NO.02 BANJARA HILLS
HYDERABAD 500034
PHONE : 040-48589555

e-mail : design@aslamarchitects.com
Website : www.aslamarchitects.com

CLIENT:

MR. GBK RAO

PROJECT:

PRAGATI RESORTS
AT PRODHUTUR, CHEVALLA

DRAWING TITLE :

LAGOON 1- FIRST FLOOR
ROOM NO- 3005

WORKING DRAWING(REVISED)

DRAWING NO :


--

DATE : 21-02-2023
SCALE : FIT TO SCALE
TEAM : Ar. Trimurthy
DRAWN : Kriti Patel
DEALT :
CHECKED : Ar. ASLAM


ARCHITECTURAL DRAWINGS

NOTES:-


THIS DRAWING IS THE EXCLUSIVE PROPERTY OF "ASLAM ARCHITECTS AND INTERIOR DESIGNERS (P) LTD". AND THE REPRODUCTION OF ANY PART WITHOUT PRIOR WRITTEN CONSENT FROM THIS OFFICE IS A VIOLATION OF APPLICABLE LAWS.

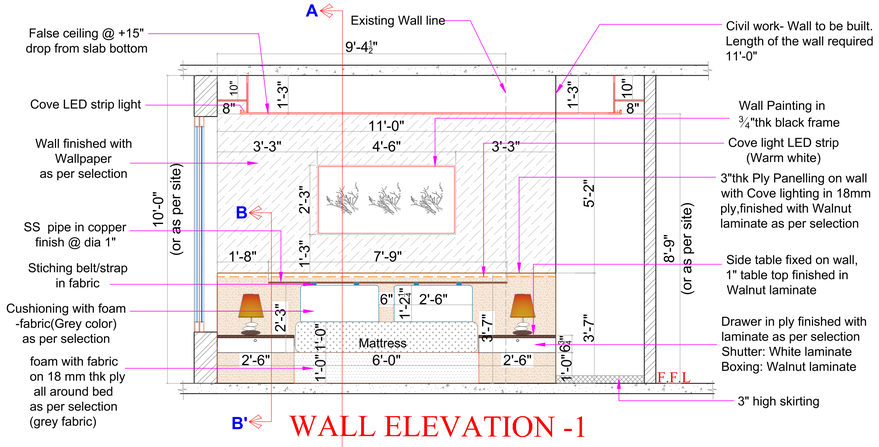


WALL ELEVATION -1

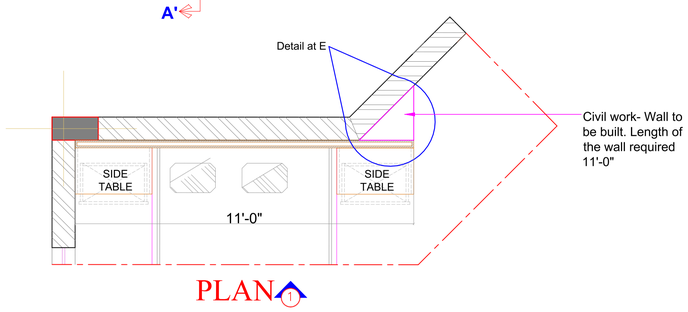

PLAN 1

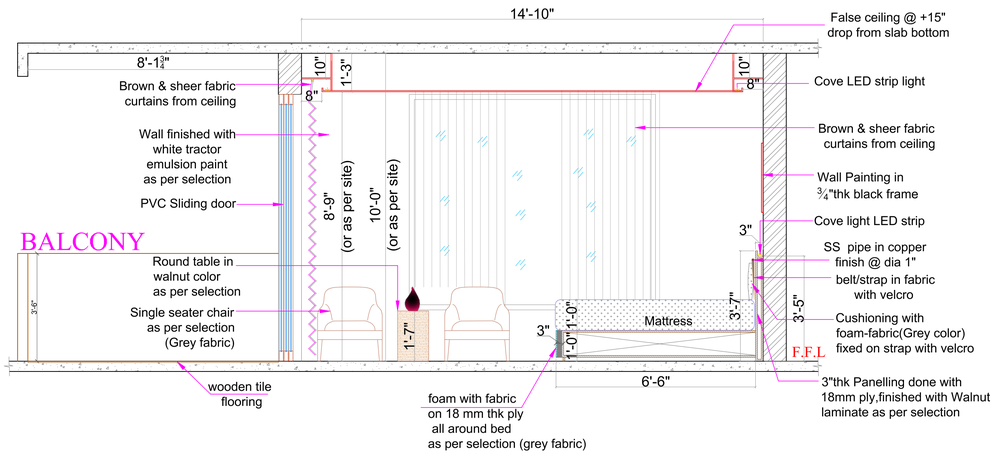



WALL ELEVATION -6

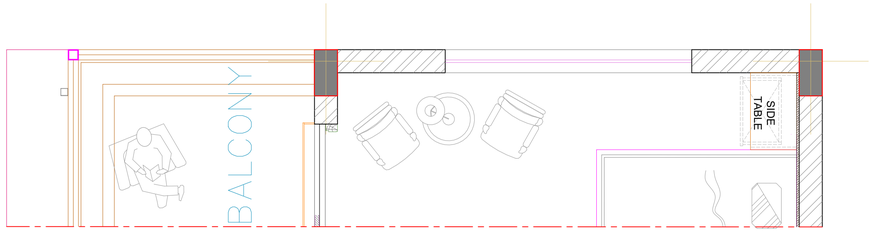


PLAN 6

DETAIL AT E

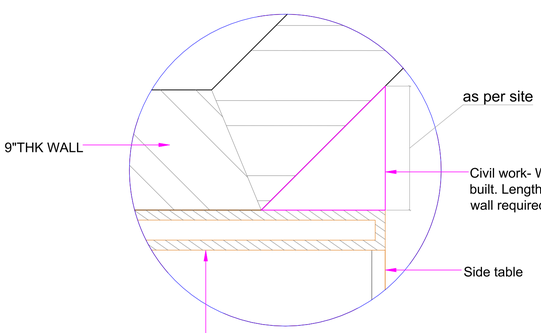

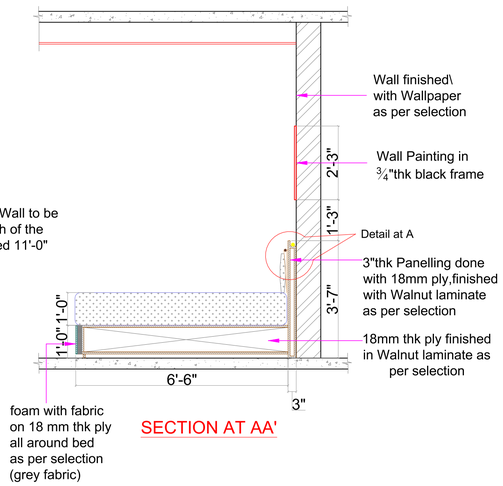


SECTION AT AA'

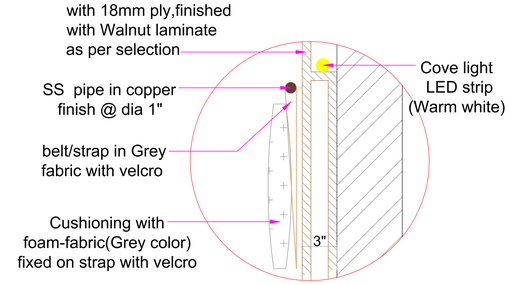




fabric detail
Detail at A

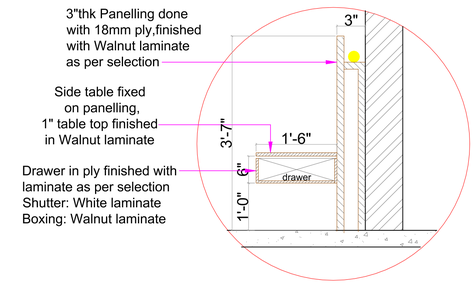

SECTION AT BB'

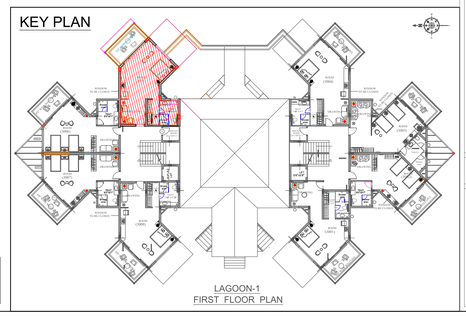

GOOD FOR CONSTRUCTION

GENERAL NOTE :

ALL DIMENSIONS ARE IN MILLIMETER.

CONTRACTOR HAS TO CHECK & VERIFY ALL LEVELS, DATUM & DIMENSIONS ON SITE AND SHALL REPORT ANY DISCREPANCIES OR OMISSIONS ON SITE THIS OFFICE PRIOR TO THE START OF WORK & DURING THE CONSTRUCTION PHASE.

THIS DRAWING HAS TO BE READ & UNDERSTOOD IN CONJUNCTION WITH STRUCTURAL, MECHANICAL, ELECTRICAL AND/OR ANY OTHER CONSULTANT/S DOCUMENTATION, AS MAY BE APPLICABLE TO THE PROJECT PRIOR TO START OF WORK & IT'S DURATION.

TECHNICAL NOTE :

PROVIDED AS PER STRUCTURAL DRAWINGS & DETAILS.

RELATED TO THIS DRAWING SHALL BE BROUGHT TO THE NOTICE OF# THIS DRAWING HAS TO BE READ & UNDERSTOOD IN THE PROJECT ARCHITECTS IMMEDIATELY.

LVLS MENTIONED IN THE DRAWING REFERS TO THE UNFINISHED LEVELS ON THE SITE.

REVISION

S.NO.	DESCRIPTION	DATE
R4		
R3		
R2		
R1	---	---

DESIGN ARCHITECTS :

ASLAM ARCHITECTS AND INTERIOR DESIGNERS PVT. LTD

MEZZANINE FLOOR ,
MSB-1,KSCMF BUILDING,
NO.8, CUNNINGHAM ROAD,
BANGALORE - 560 052.
PH : 080-22253532, 40900726.

3RD FLOOR
THE MAJESTIC, MUNICIPAL NO.08-2, 277/A
ROAD NO.02 BANJARA HILLS
HYDERABAD 500034
PHONE : 040-48589555

e-mail : design@aslamarchitects.com
Website : www.aslamarchitects.com

CLIENT:

MR. GBK RAO

PROJECT:

PRAGATI RESORTS
AT PRODHUTUR, CHEVALLA

DRAWING TITLE :

LAGOON 1- FIRST FLOOR
ROOM NO- 3005

INTERIOR DETAILS(REVISED)
WALL ELEVATIONS- 1 & 6

DRAWING NO :


--

DATE	: 21-02-2023
SCALE	: FIT TO SCALE
TEAM	: Ar. Trimurthy
DRAWN	: Kriti Patel
DEALT	:
CHECKED	: Ar. ASLAM


ARCHITECTURAL DRAWINGS

NOTES:-

THIS DRAWING IS THE EXCLUSIVE PROPERTY OF "ASLAM ARCHITECTS AND INTERIOR DESIGNERS (P) LTD". AND THE REPRODUCTION OF ANY PART WITHOUT PRIOR WRITTEN CONSENT FROM THIS OFFICE IS A VIOLATION OF APPLICABLE LAWS.

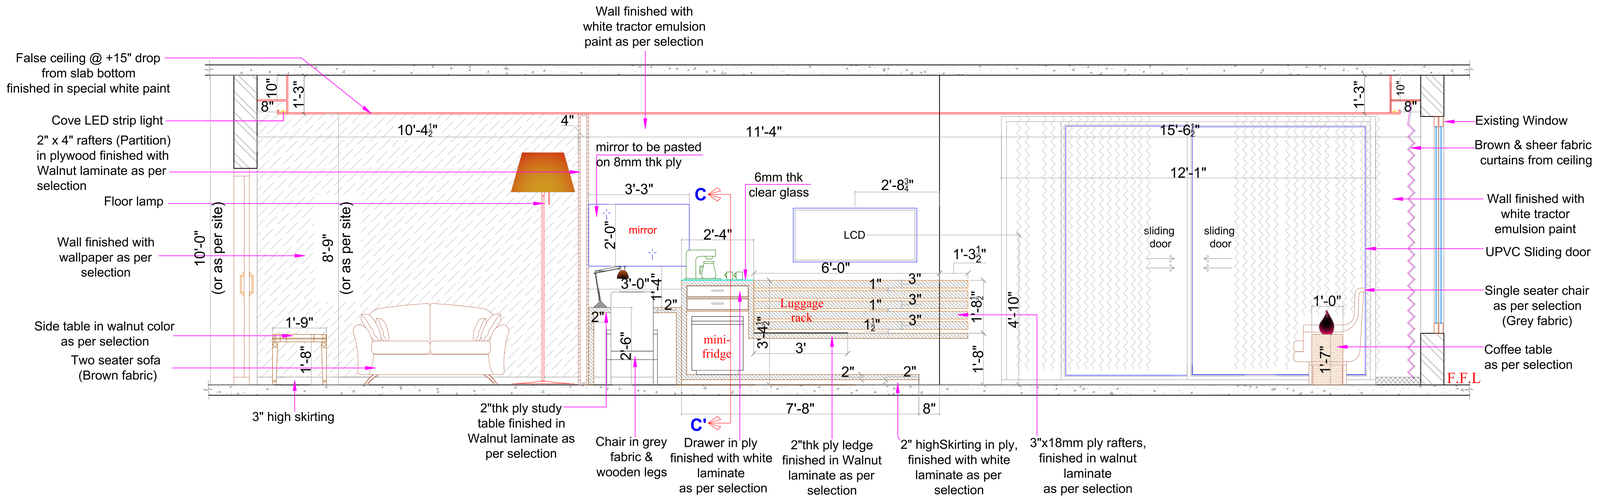



WALL ELEVATION -2

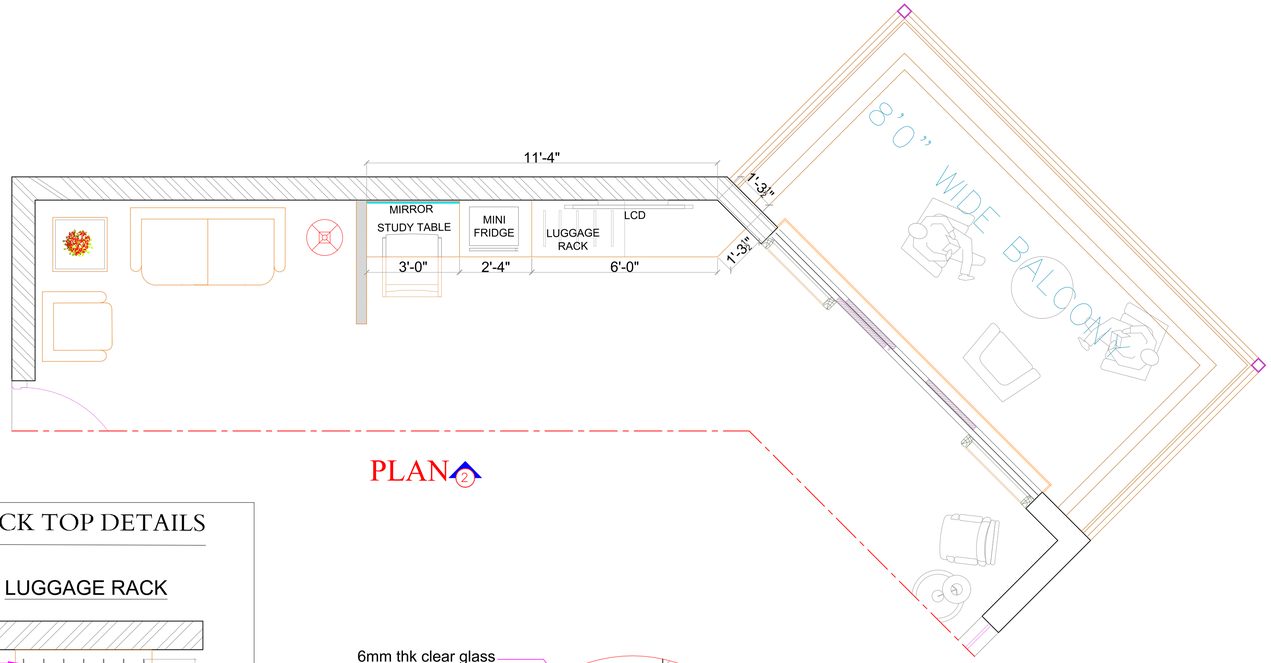


PLAN (2)

LUGGAGE RACK TOP DETAILS

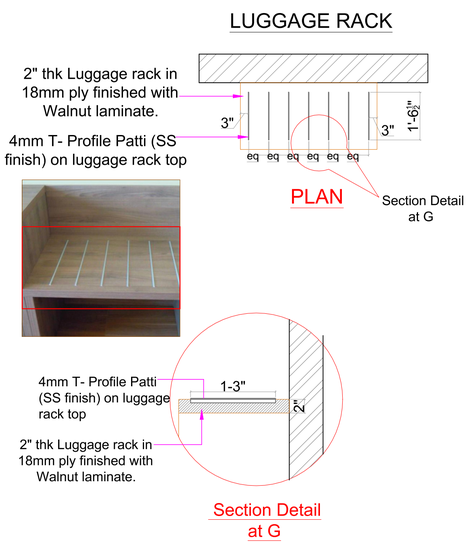

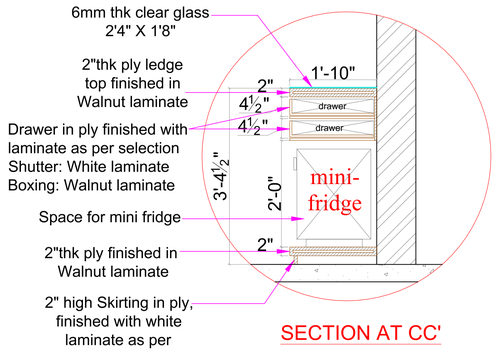

SECTION AT CC'

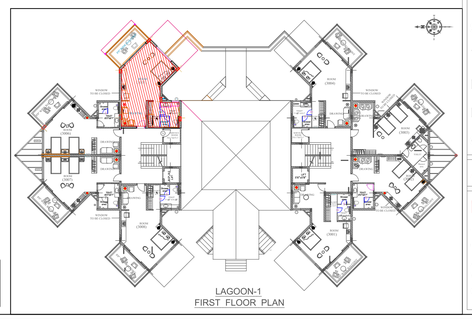

GOOD FOR CONSTRUCTION

GENERAL NOTE :

ALL DIMENSIONS ARE IN MILLIMETER.

CONTRACTOR HAS TO CHECK & VERIFY ALL LEVELS, DATUM & DIMENSIONS ON SITE AND SHALL REPORT ANY DISCREPANCIES OR OMISSIONS ON SITE THIS OFFICE PRIOR TO THE START OF WORK & DURING THE CONSTRUCTION PHASE.

THIS DRAWING HAS TO BE READ & UNDERSTOOD IN CONJUNCTION WITH STRUCTURAL, MECHANICAL, ELECTRICAL AND/OR ANY OTHER CONSULTANT/S DOCUMENTATION, AS MAY BE APPLICABLE TO THE PROJECT PRIOR TO START OF WORK & IT'S DURATION.

TECHNICAL NOTE :

PROVIDED AS PER STRUCTURAL DRAWINGS & DETAILS.

RELATED TO THIS DRAWING SHALL BE BROUGHT TO THE NOTICE OF# THIS DRAWING HAS TO BE READ & UNDERSTOOD IN THE PROJECT ARCHITECTS IMMEDIATELY.

LVLS MENTIONED IN THE DRAWING REFERS TO THE UNFINISHED LEVELS ON THE SITE.

REVISION

S.NO.	DESCRIPTION	DATE
R4		
R3		
R2		
R1	---	---

DESIGN ARCHITECTS :

ASLAM ARCHITECTS AND
INTERIOR DESIGNERS PVT. LTD

MEZZANINE FLOOR ,
MSB-1,KSCMF BUILDING,
NO.8, CUNNINGHAM ROAD,
BANGALORE - 560 052.
PH : 080-22253532, 40900726.

3RD FLOOR
THE MAJESTIC, MUNICIPAL NO.08-2, 277/A
ROAD NO.02 BANJARA HILLS
HYDERABAD 500034
PHONE : 040-48589555

e-mail : design@aslamarchitects.com
Website : www.aslamarchitects.com

CLIENT:

MR. GBK RAO

PROJECT:

PRAGATI RESORTS
AT PRODHUTUR, CHEVALLA

DRAWING TITLE :

LAGOON 1- FIRST FLOOR
ROOM NO- 3005

INTERIOR DETAILS
WALL ELEVATION-2(REVISED)

DRAWING NO :


--

DATE : 21-02-2023
SCALE : FIT TO SCALE
TEAM : Ar. Trimurthy
DRAWN : Kriti Patel
DEALT :
CHECKED : Ar. ASLAM


ARCHITECTURAL DRAWINGS

NOTES:-


THIS DRAWING IS THE EXCLUSIVE PROPERTY OF "ASLAM ARCHITECTS AND INTERIOR DESIGNERS (P) LTD". AND THE REPRODUCTION OF ANY PART WITHOUT PRIOR WRITTEN CONSENT FROM THIS OFFICE IS A VIOLATION OF APPLICABLE LAWS.

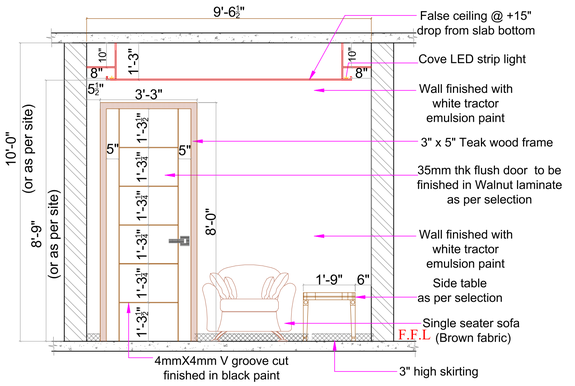


WALL ELEVATION -3

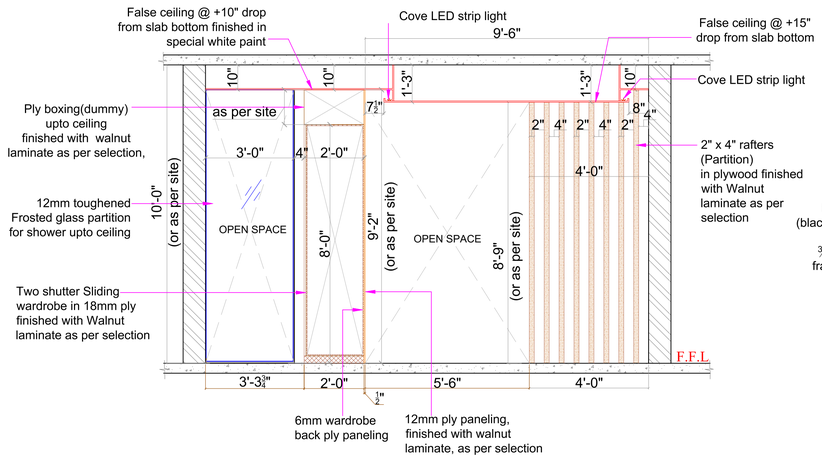


WALL ELEVATION -4

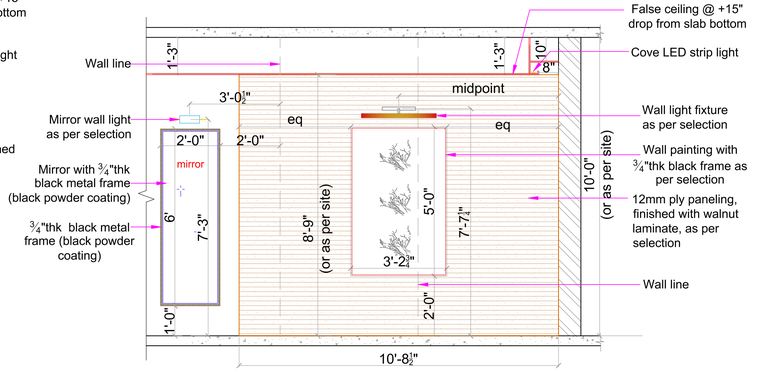


WALL ELEVATION -5

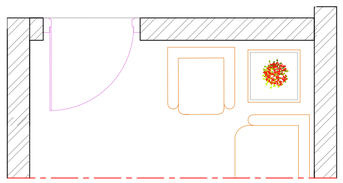

PLAN 3

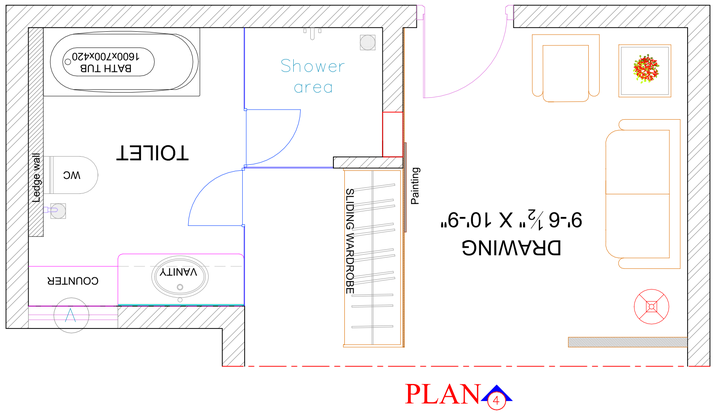


PLAN 4

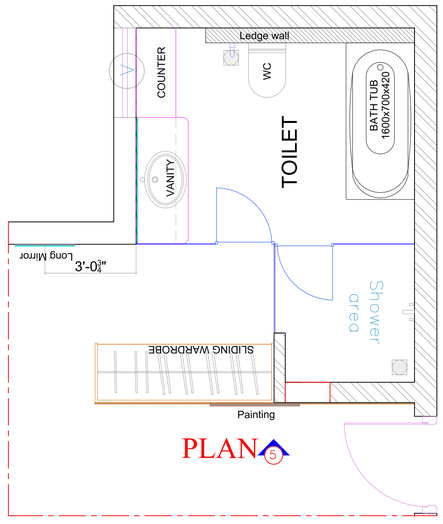


PLAN 5

ROOM MAIN DOOR DETAIL

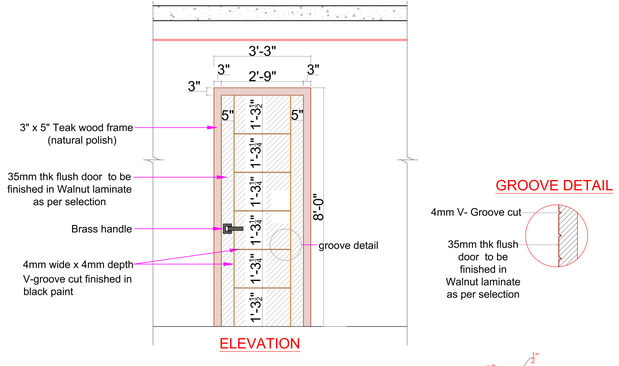


ELEVATION

GROOVE DETAIL

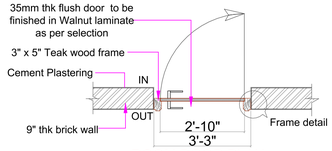


ROOM DOOR PLAN

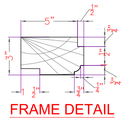

FRAME DETAIL

GFC

KEY PLAN

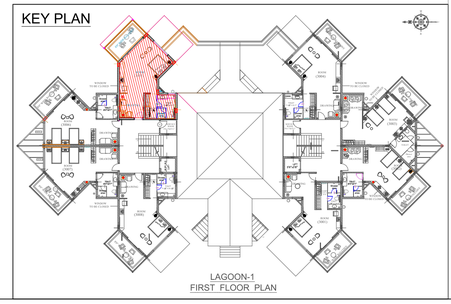

LAGOON-1
FIRST FLOOR PLAN

GENERAL NOTE :

ALL DIMENSIONS ARE IN MILLIMETER.

CONTRACTOR HAS TO CHECK & VERIFY ALL LEVELS, DATUM & DIMENSIONS ON SITE AND SHALL REPORT ANY DISCREPANCIES OR OMISSIONS ON SITE THIS OFFICE PRIOR TO THE START OF WORK & DURING THE CONSTRUCTION PHASE.

THIS DRAWING HAS TO BE READ & UNDERSTOOD IN CONJUNCTION WITH STRUCTURAL, MECHANICAL, ELECTRICAL AND/OR ANY OTHER CONSULTANT/S DOCUMENTATION, AS MAY BE APPLICABLE TO THE PROJECT PRIOR TO START OF WORK & IT'S DURATION.

TECHNICAL NOTE :

PROVIDED AS PER STRUCTURAL DRAWINGS & DETAILS.

RELATED TO THIS DRAWING SHALL BE BROUGHT TO THE NOTICE OF# THIS DRAWING HAS TO BE READ & UNDERSTOOD IN THE PROJECT ARCHITECTS IMMEDIATELY.

LVLS MENTIONED IN THE DRAWING REFERS TO THE UNFINISHED LEVELS ON THE SITE.

REVISION

S.NO.	DESCRIPTION	DATE
R4		
R3		
R2		
R1	---	---

DESIGN ARCHITECTS :

ASLAM ARCHITECTS AND INTERIOR DESIGNERS PVT. LTD

MEZZANINE FLOOR, MSB-1,KSCMF BUILDING, NO.8, CUNNINGHAM ROAD, BANGALORE - 560 052. PH : 080-22253532, 40900726.

3RD FLOOR THE MAJESTIC, MUNICIPAL NO.08-2, 277/A ROAD NO.02 BANJARA HILLS HYDERABAD 500034 PHONE : 040-48589555

e-mail : design@aslamarchitects.com
Website : www.aslamarchitects.com

CLIENT:

MR. GBK RAO

PROJECT:

PRAGATI RESORTS
AT PRODHUTUR, CHEVALLA

DRAWING TITLE :

LAGOON 1- FIRST FLOOR
ROOM NO- 3005

INTERIOR DETAILS(REVISED)
WALL ELEVATIONS- 3, 4, 5

DRAWING NO :

--


DATE : 21-02-2023
SCALE : FIT TO SCALE
TEAM : Ar. Trimurthy
DRAWN : Kriti Patel
DEALT :
CHECKED : Ar. ASLAM

ARCHITECTURAL DRAWINGS


NOTES:-

THIS DRAWING IS THE EXCLUSIVE PROPERTY OF "ASLAM ARCHITECTS AND INTERIOR DESIGNERS (P) LTD". AND THE REPRODUCTION OF ANY PART WITHOUT PRIOR WRITTEN CONSENT FROM THIS OFFICE IS A VIOLATION OF APPLICABLE LAWS.


WARDROBE DETAILS

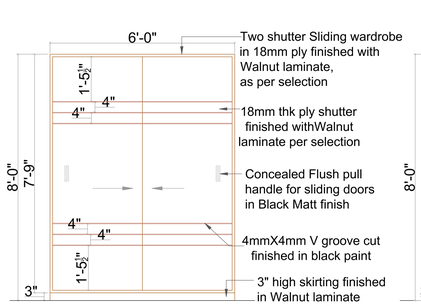


EXTERNAL ELEVATION

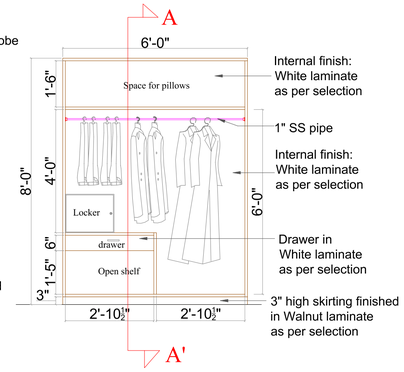

INTERNAL ELEVATION

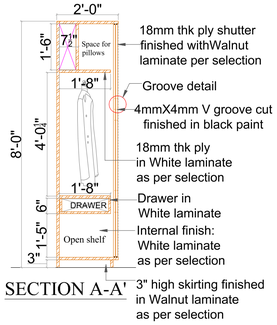


SECTION A-A'

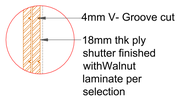


GROOVE DETAIL

SLIDING WARDROBE


PLAN

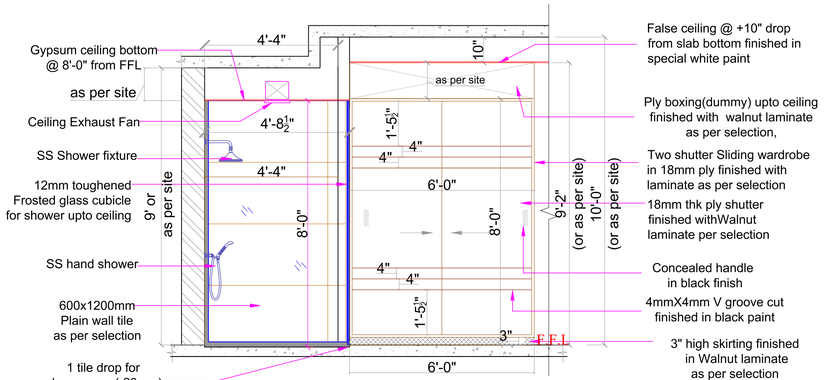

WALL ELEVATION -7

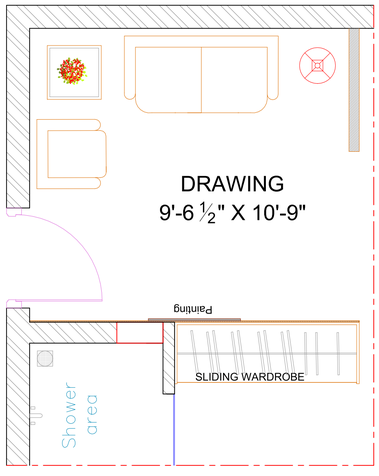


PLAN ⑦

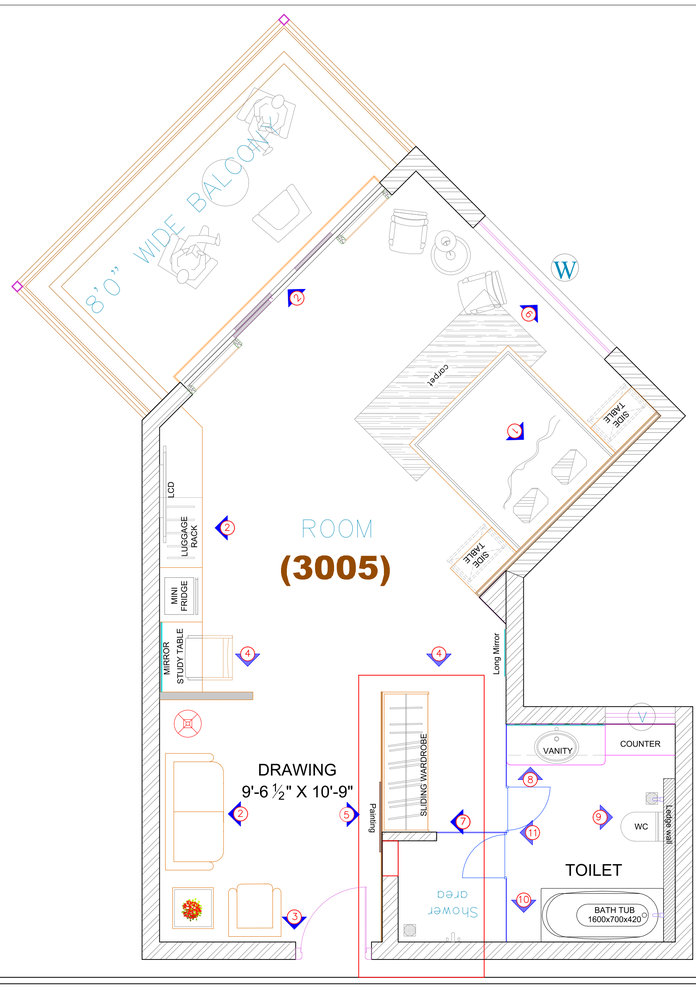

GOOD FOR CONSTRUCTION

KEY PLAN

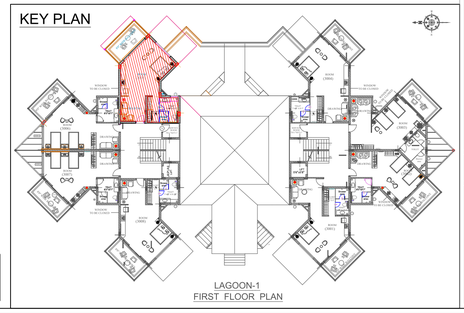

LAGOON-1
FIRST FLOOR PLAN

GENERAL NOTE :

ALL DIMENSIONS ARE IN MILLIMETER.

CONTRACTOR HAS TO CHECK & VERIFY ALL LEVELS, DATUM & DIMENSIONS ON SITE AND SHALL REPORT ANY DISCREPANCIES OR OMISSIONS ON SITE THIS OFFICE PRIOR TO THE START OF WORK & DURING THE CONSTRUCTION PHASE.

THIS DRAWING HAS TO BE READ & UNDERSTOOD IN CONJUNCTION WITH STRUCTURAL, MECHANICAL, ELECTRICAL AND/OR ANY OTHER CONSULTANT/S DOCUMENTATION, AS MAY BE APPLICABLE TO THE PROJECT PRIOR TO START OF WORK & IT'S DURATION.

TECHNICAL NOTE :

PROVIDED AS PER STRUCTURAL DRAWINGS & DETAILS.

RELATED TO THIS DRAWING SHALL BE BROUGHT TO THE NOTICE OF# THIS DRAWING HAS TO BE READ & UNDERSTOOD IN THE PROJECT ARCHITECTS IMMEDIATELY.

LVLS MENTIONED IN THE DRAWING REFERS TO THE UNFINISHED LEVELS ON THE SITE.

REVISION

S.NO.	DESCRIPTION	DATE
R4		
R3		
R2		
R1	---	---

DESIGN ARCHITECTS :

ASLAM ARCHITECTS AND INTERIOR DESIGNERS PVT. LTD

MEZZANINE FLOOR ,
MSB-1,KSCMF BUILDING,
NO.8, CUNNINGHAM ROAD,
BANGALORE - 560 052.
PH : 080-22253532, 40900726.

3RD FLOOR
THE MAJESTIC, MUNICIPAL NO.08-2, 277/A
ROAD NO.02 BANJARA HILLS
HYDERABAD 500034
PHONE : 040-48589555

e-mail : design@aslamarchitects.com
Website : www.aslamarchitects.com

CLIENT:

MR. GBK RAO

PROJECT:

PRAGATI RESORTS
AT PRODHUTUR, CHEVALLA

DRAWING TITLE :

LAGOON 1- FIRST FLOOR
ROOM NO- 3005

INTERIOR DETAILS(REVISED)
WALL ELEVATIONS- 7

DRAWING NO :


--

DATE	: 21-02-2023
SCALE	: FIT TO SCALE
TEAM	: Ar. Trimurthy
DRAWN	: Kriti Patel
DEALT	:
CHECKED	: Ar. ASLAM


ARCHITECTURAL DRAWINGS

NOTES:-


THIS DRAWING IS THE EXCLUSIVE PROPERTY OF "ASLAM ARCHITECTS AND INTERIOR DESIGNERS (P) LTD". AND THE REPRODUCTION OF ANY PART WITHOUT PRIOR WRITTEN CONSENT FROM THIS OFFICE IS A VIOLATION OF APPLICABLE LAWS.

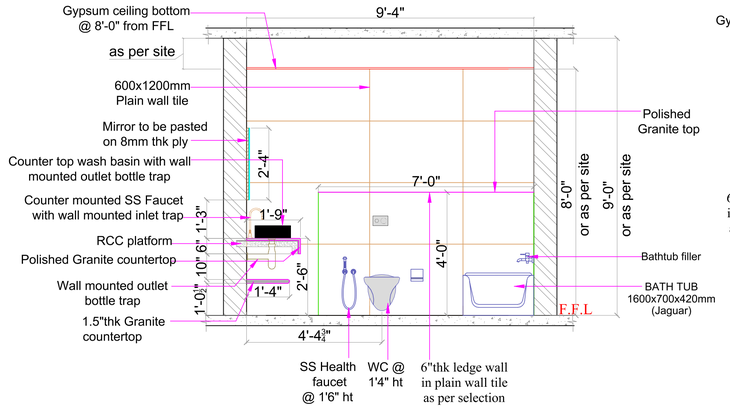


WALL ELEVATION -9

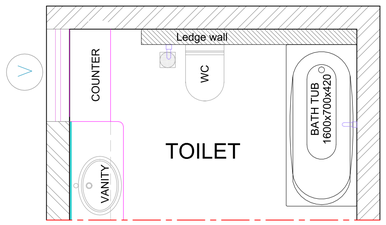


PLAN 9

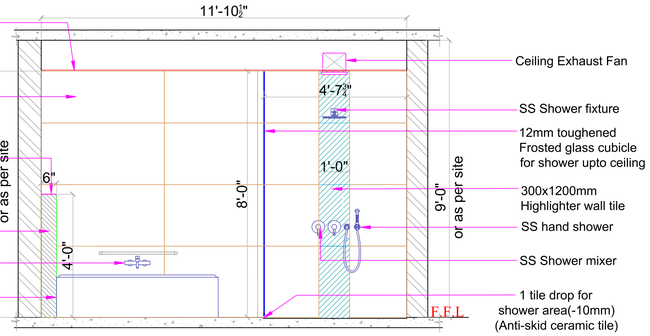


WALL ELEVATION -10

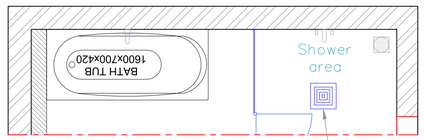


PLAN 10

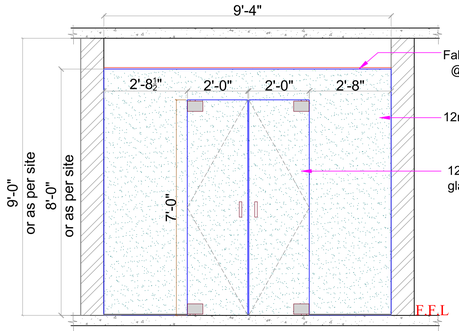


WALL ELEVATION -11

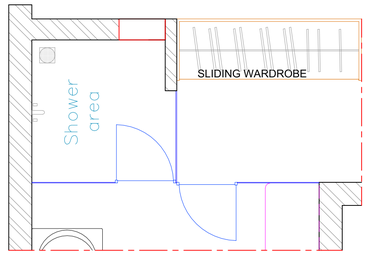


PLAN 11

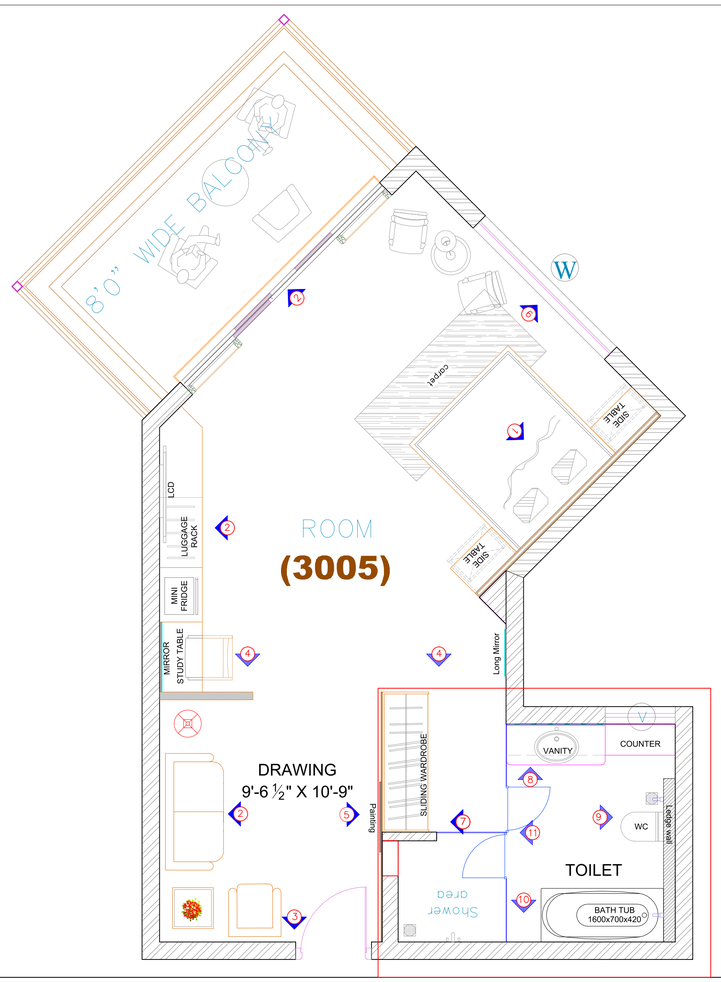

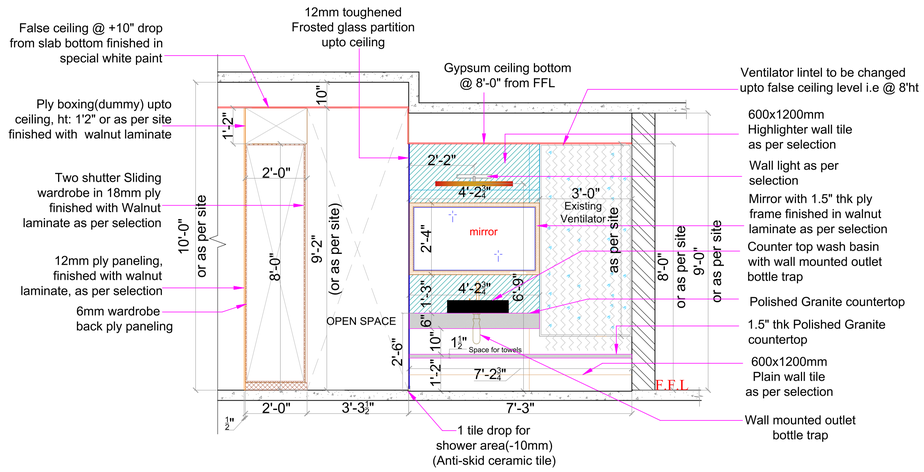


WALL ELEVATION -8

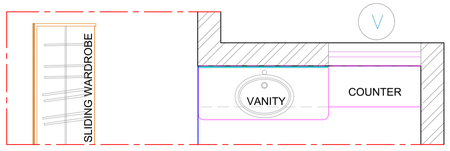

PLAN 8

GOOD FOR CONSTRUCTION

KEY PLAN

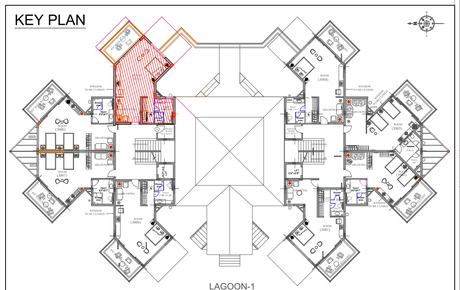

LAGOON-1
FIRST FLOOR PLAN

GENERAL NOTE :

ALL DIMENSIONS ARE IN MILLIMETER.

CONTRACTOR HAS TO CHECK & VERIFY ALL LEVELS, DATUM & DIMENSIONS ON SITE AND SHALL REPORT ANY DISCREPANCIES OR OMISSIONS ON SITE THIS OFFICE PRIOR TO THE START OF WORK & DURING THE CONSTRUCTION PHASE.

THIS DRAWING HAS TO BE READ & UNDERSTOOD IN CONJUNCTION WITH STRUCTURAL, MECHANICAL, ELECTRICAL AND/OR ANY OTHER CONSULTANT/S DOCUMENTATION, AS MAY BE APPLICABLE TO THE PROJECT PRIOR TO START OF WORK & IT'S DURATION.

TECHNICAL NOTE :

PROVIDED AS PER STRUCTURAL DRAWINGS & DETAILS.

RELATED TO THIS DRAWING SHALL BE BROUGHT TO THE NOTICE OF# THIS DRAWING HAS TO BE READ & UNDERSTOOD IN THE PROJECT ARCHITECTS IMMEDIATELY.

LVLS MENTIONED IN THE DRAWING REFERS TO THE UNFINISHED LEVELS ON THE SITE.

REVISION

S.NO.	DESCRIPTION	DATE
R4		
R3		
R2		
R1	Wall mounted Bottle Trap	08-10-2022

DESIGN ARCHITECTS :

ASLAM ARCHITECTS AND INTERIOR DESIGNERS PVT. LTD

MEZZANINE FLOOR ,
MSB-1,KSCMF BUILDING,
NO.8, CUNNINGHAM ROAD,
BANGALORE - 560 052.
PH : 080-22253532, 40900726.

3RD FLOOR
THE MAJESTIC, MUNICIPAL NO.08-2, 277/A
ROAD NO.02 BANJARA HILLS
HYDERABAD 500034
PHONE : 040-48589555

e-mail : design@aslamarchitects.com
Website : www.aslamarchitects.com

CLIENT:

MR. GBK RAO

PROJECT:

PRAGATI RESORTS
AT PRODHUTUR, CHEVALLA

DRAWING TITLE :

LAGOON 1- FIRST FLOOR
ROOM NO- 3005

INTERIOR DETAILS(REVISED)
WALL ELEVATIONS- 8, 9, 10,11

DRAWING NO :


--

DATE	: 10-11-2022
SCALE	: FIT TO SCALE
TEAM	: Ar. Trimurthy
DRAWN	: Kriti Patel
DEALT	:
CHECKED	: Ar. ASLAM


ARCHITECTURAL DRAWINGS

NOTES:-

THIS DRAWING IS THE EXCLUSIVE PROPERTY OF "ASLAM ARCHITECTS AND INTERIOR DESIGNERS (P) LTD". AND THE REPRODUCTION OF ANY PART WITHOUT PRIOR WRITTEN CONSENT FROM THIS OFFICE IS A VIOLATION OF APPLICABLE LAWS.

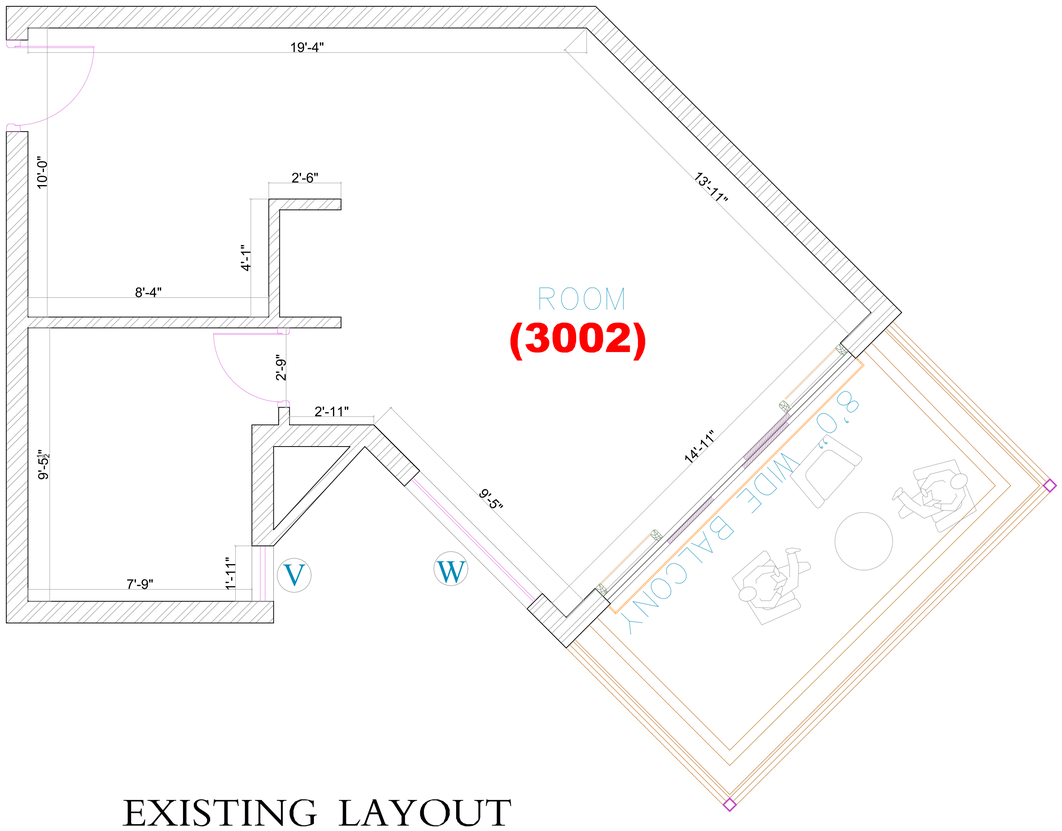

EXISTING LAYOUT DRAWING

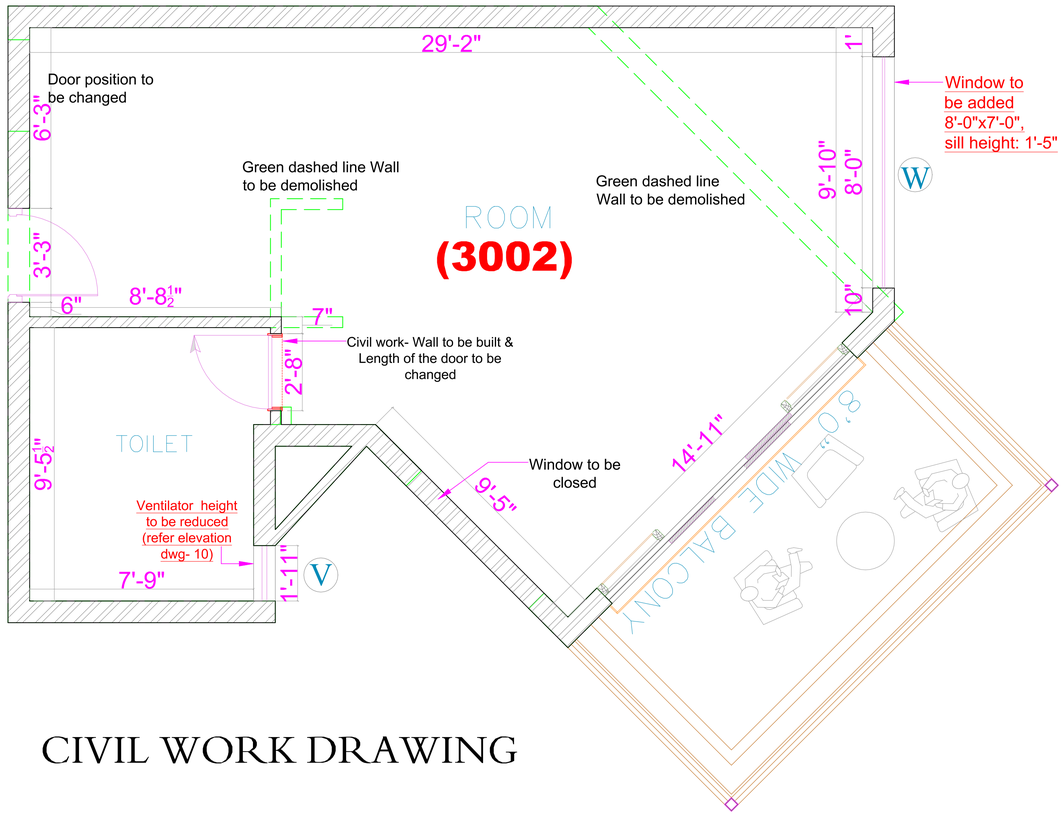

CIVIL WORK DRAWING

LEGEND:

ON-SITE BRICK INDICATION

GENERAL NOTE :

ALL DIMENSIONS ARE IN MILLIMETER.

CONTRACTOR HAS TO CHECK & VERIFY ALL LEVELS, DATUM & DIMENSIONS ON SITE AND SHALL REPORT ANY DISCREPANCIES OR OMISSIONS ON SITE THIS OFFICE PRIOR TO THE START OF WORK & DURING THE CONSTRUCTION PHASE.

THIS DRAWING HAS TO BE READ & UNDERSTOOD IN CONJUNCTION WITH STRUCTURAL, MECHANICAL, ELECTRICAL AND/OR ANY OTHER CONSULTANT/S DOCUMENTATION, AS MAY BE APPLICABLE TO THE PROJECT PRIOR TO START OF WORK & IT'S DURATION.

TECHNICAL NOTE :

PROVIDED AS PER STRUCTURAL DRAWINGS & DETAILS.

RELATED TO THIS DRAWING SHALL BE BROUGHT TO THE NOTICE OF# THIS DRAWING HAS TO BE READ & UNDERSTOOD IN THE PROJECT ARCHITECTS IMMEDIATELY.

LVLS MENTIONED IN THE DRAWING REFERS TO THE UNFINISHED LEVELS ON THE SITE.

REVISION

S.NO.	DESCRIPTION	DATE
R4		
R3		
R2		
R1	---	---

DESIGN ARCHITECTS :

ASLAM ARCHITECTS AND INTERIOR DESIGNERS PVT. LTD

MEZZANINE FLOOR , MSB-1,KSCMF BUILDING, NO.8, CUNNINGHAM ROAD, BANGALORE - 560 052. PH : 080-22253532, 40900726.

3RD FLOOR THE MAJESTIC, MUNICIPAL NO.08-2, 277/A ROAD NO.02 BANJARA HILLS HYDERABAD 500034 PHONE : 040-48589555

e-mail : design@aslamarchitects.com
Website : www.aslamarchitects.com

CLIENT:

MR. GBK RAO

PROJECT:

PRAGATI RESORTS
AT PRODHUTUR, CHEVALLA

DRAWING TITLE :


LAGOON 1- FIRST FLOOR
ROOM NO- 3002

EXISTING LAYOUT & CIVIL WORK DRAWING

DRAWING NO :

--

KEY PLAN

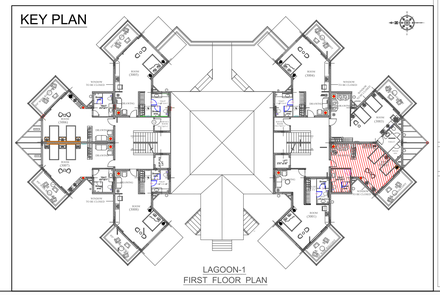

DATE	: 20-12-2022
SCALE	: FIT TO SCALE
TEAM	: Ar. Trimurthy
DRAWN	: Kriti Patel
DEALT	:
CHECKED	: Ar. ASLAM


ARCHITECTURAL DRAWINGS

NOTES:-

THIS DRAWING IS THE EXCLUSIVE PROPERTY OF "ASLAM ARCHITECTS AND INTERIOR DESIGNERS (P) LTD". AND THE REPRODUCTION OF ANY PART WITHOUT PRIOR WRITTEN CONSENT FROM THIS OFFICE IS A VIOLATION OF APPLICABLE LAWS.

GOOD FOR CONSTRUCTION

GOOD FOR CONSTRUCTION

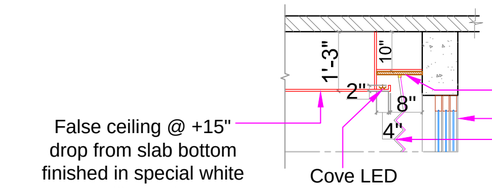

False ceiling @ +15" drop from slab bottom finished in special white ceiling paint


Cove LED strip light

12mm ply base finished in special white ceiling paint to support curtain tracks


UPvc Sliding Door

Brown & sheer fabric curtains from ceiling

SECTION AT ZZ'

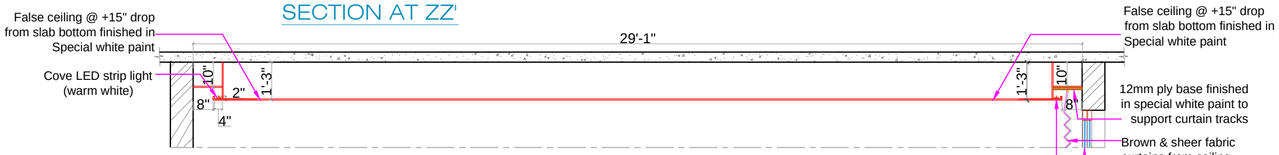



SECTION AT XX'

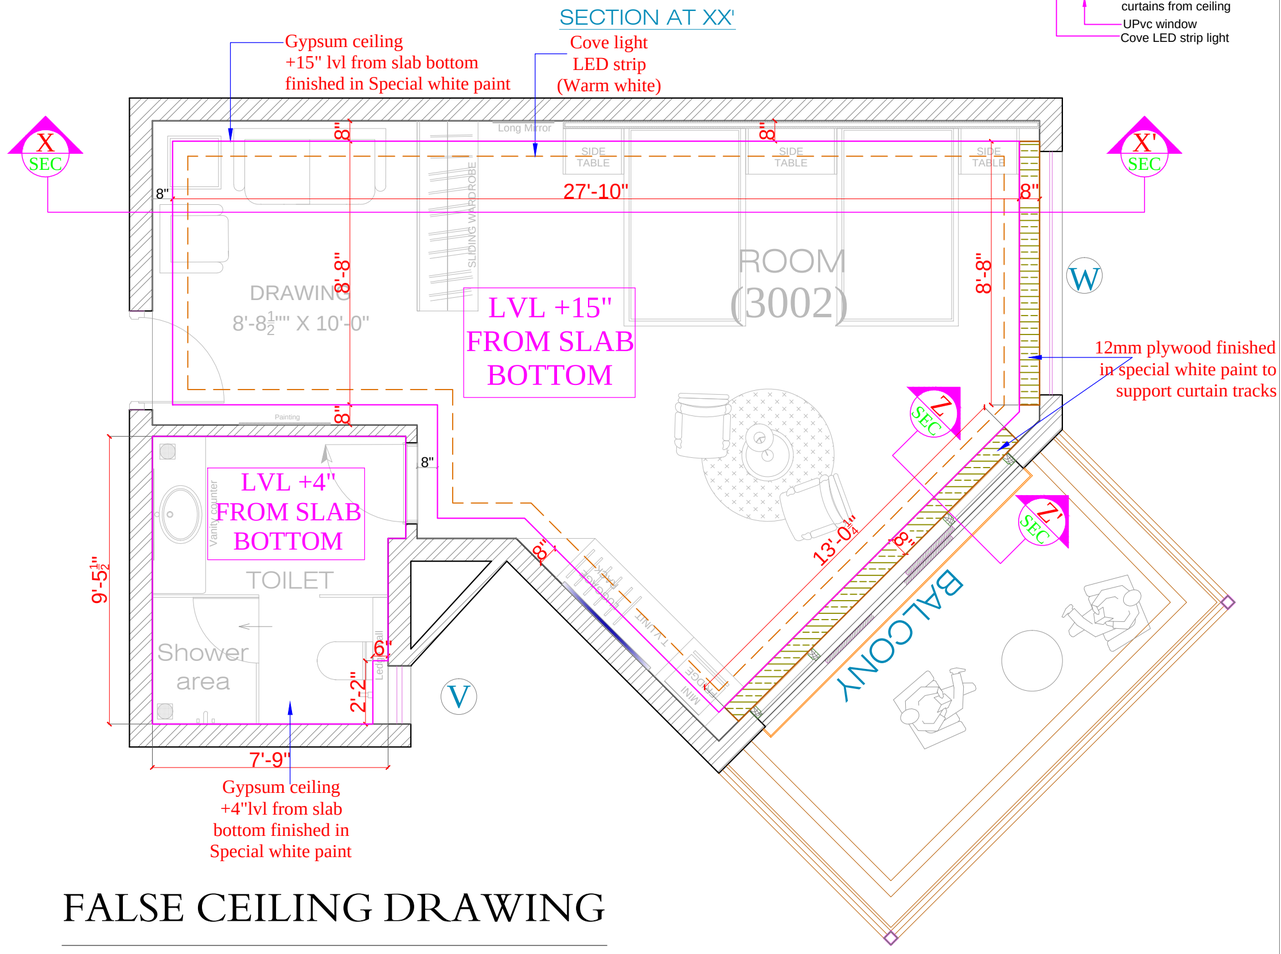

FALSE CEILING DRAWING

KEY PLAN

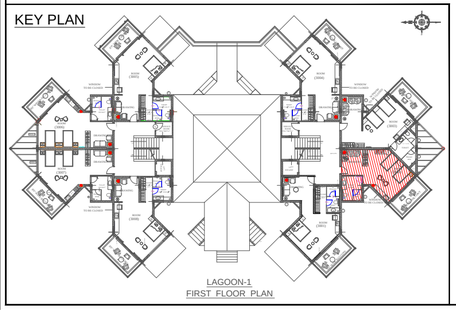

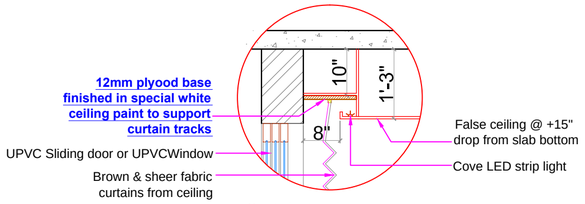

Curtain tracks support details in ply base for UPvc Sliding door & UPvc window

GENERAL NOTE :

ALL DIMENSIONS ARE IN MILLIMETER.

CONTRACTOR HAS TO CHECK & VERIFY ALL LEVELS, DATUM & DIMENSIONS ON SITE AND SHALL REPORT ANY DISCREPANCIES OR OMISSIONS ON SITE THIS OFFICE PRIOR TO THE START OF WORK & DURING THE CONSTRUCTION PHASE.

THIS DRAWING HAS TO BE READ & UNDERSTOOD IN CONJUNCTION WITH STRUCTURAL, MECHANICAL, ELECTRICAL AND/OR ANY OTHER CONSULTANT/S DOCUMENTATION, AS MAY BE APPLICABLE TO THE PROJECT PRIOR TO START OF WORK & IT'S DURATION.

TECHNICAL NOTE :

PROVIDED AS PER STRUCTURAL DRAWINGS & DETAILS.

RELATED TO THIS DRAWING SHALL BE BROUGHT TO THE NOTICE OF# THIS DRAWING HAS TO BE READ & UNDERSTOOD IN THE PROJECT ARCHITECTS IMMEDIATELY.

LVLS MENTIONED IN THE DRAWING REFERS TO THE UNFINISHED LEVELS ON THE SITE.

REVISION

S.NO.	DESCRIPTION	DATE
R4		
R3		
R2		
R1	---	---

DESIGN ARCHITECTS :

ASLAM ARCHITECTS AND INTERIOR DESIGNERS PVT. LTD

MEZZANINE FLOOR , MSB-1,KSCMF BUILDING, NO.8, CUNNINGHAM ROAD, BANGALORE - 560 052. PH : 080-22253532, 40900726.

3RD FLOOR THE MAJESTIC, MUNICIPAL NO.08-2, 277/A ROAD NO.02 BANJARA HILLS HYDERABAD 500034 PHONE : 040-48589555

e-mail : design@aslamarchitects.com
Website : www.aslamarchitects.com

CLIENT:

MR. GBK RAO

PROJECT:

PRAGATI RESORTS
AT PRODHUTUR, CHEVALLA

DRAWING TITLE :

LAGOON 1- FIRST FLOOR
ROOM NO- 3002

FALSE CEILING DRAWING

DRAWING NO :


--

DATE : 20-12-2022
SCALE : FIT TO SCALE
TEAM : Ar. Trimurthy
DRAWN : Kriti Patel
DEALT :
CHECKED : Ar. ASLAM

ARCHITECTURAL DRAWINGS

NOTES:-


THIS DRAWING IS THE EXCLUSIVE PROPERTY OF "ASLAM ARCHITECTS AND INTERIOR DESIGNERS (P) LTD". AND THE REPRODUCTION OF ANY PART WITHOUT PRIOR WRITTEN CONSENT FROM THIS OFFICE IS A VIOLATION OF APPLICABLE LAWS.

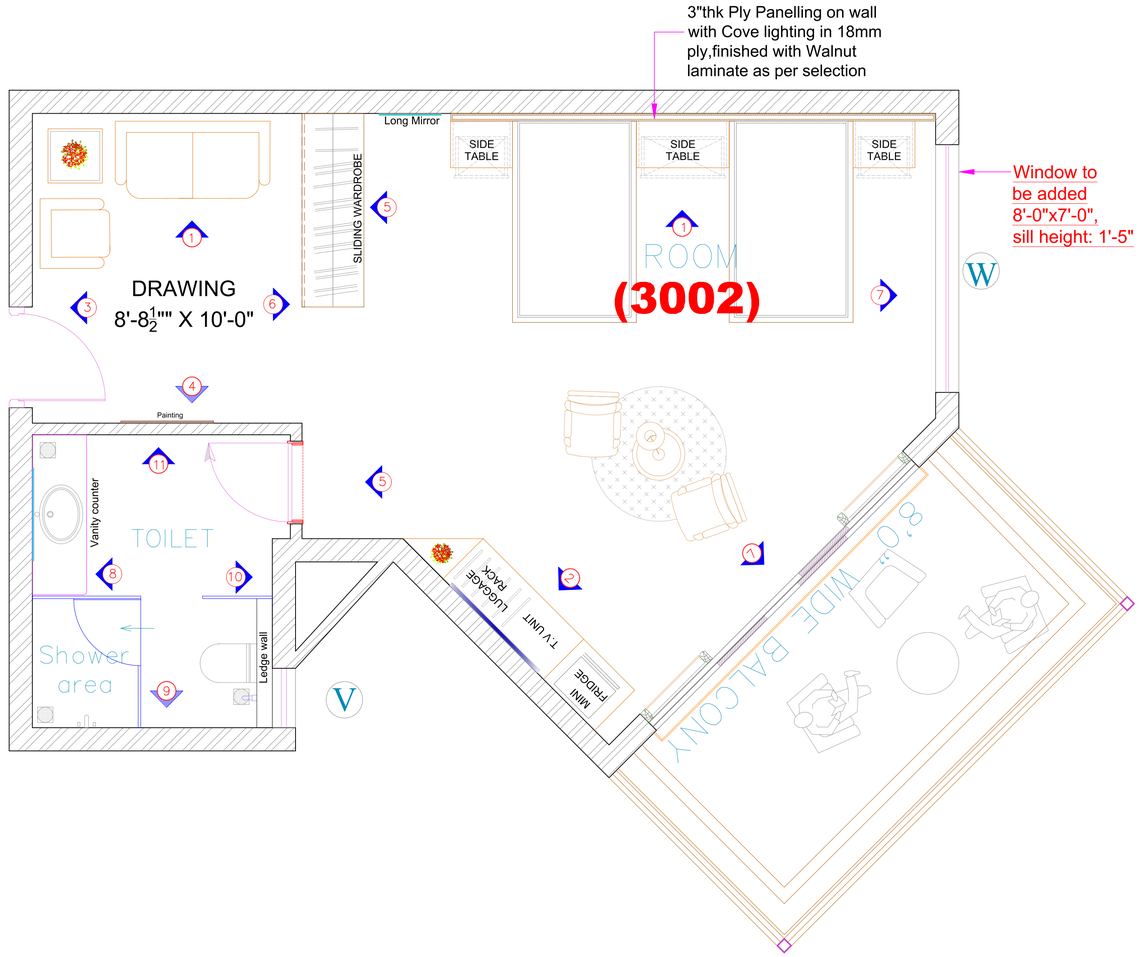

FURNITURE LAYOUT DRAWING
AFTER CIVIL WORK

GOOD FOR CONSTRUCTION

KEY PLAN

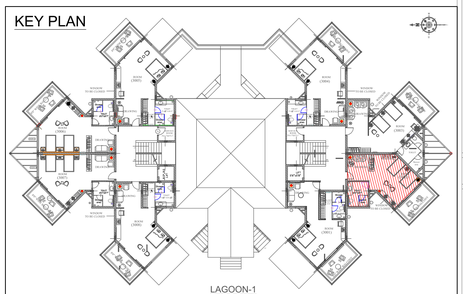

LAGOON-1
FIRST FLOOR PLAN

GENERAL NOTE :

ALL DIMENSIONS ARE IN MILLIMETER.

CONTRACTOR HAS TO CHECK & VERIFY ALL LEVELS, DATUM & DIMENSIONS ON SITE AND SHALL REPORT ANY DISCREPANCIES OR OMISSIONS ON SITE THIS OFFICE PRIOR TO THE START OF WORK & DURING THE CONSTRUCTION PHASE.

THIS DRAWING HAS TO BE READ & UNDERSTOOD IN CONJUNCTION WITH STRUCTURAL, MECHANICAL, ELECTRICAL AND/OR ANY OTHER CONSULTANT/S DOCUMENTATION, AS MAY BE APPLICABLE TO THE PROJECT PRIOR TO START OF WORK & IT'S DURATION.

TECHNICAL NOTE :

PROVIDED AS PER STRUCTURAL DRAWINGS & DETAILS.

RELATED TO THIS DRAWING SHALL BE BROUGHT TO THE NOTICE OF# THIS DRAWING HAS TO BE READ & UNDERSTOOD IN THE PROJECT ARCHITECTS IMMEDIATELY.

LVLS MENTIONED IN THE DRAWING REFERS TO THE UNFINISHED LEVELS ON THE SITE.

REVISION

S.NO.	DESCRIPTION	DATE
R4		
R3		
R2		
R1	---	---

DESIGN ARCHITECTS :

ASLAM ARCHITECTS AND
INTERIOR DESIGNERS PVT. LTD

MEZZANINE FLOOR ,
MSB-1,KSCMF BUILDING,
NO.8, CUNNINGHAM ROAD,
BANGALORE - 560 052.
PH : 080-22253532, 40900726.

3RD FLOOR
THE MAJESTIC, MUNICIPAL NO.08-2, 277/A
ROAD NO.02 BANJARA HILLS
HYDERABAD 500034
PHONE : 040-48589555

e-mail : design@aslamarchitects.com
Website : www.aslamarchitects.com

CLIENT:

MR. GBK RAO

PROJECT:

PRAGATI RESORTS
AT PRODHUTUR, CHEVALLA

DRAWING TITLE :

LAGOON 1- FIRST FLOOR
ROOM NO- 3002

FURNITURE LAYOUT DRAWING

DRAWING NO :


--

DATE : 20-12-2022
SCALE : FIT TO SCALE
TEAM : Ar. Trimurthy
DRAWN : Kriti Patel
DEALT :
CHECKED : Ar. ASLAM


ARCHITECTURAL DRAWINGS

NOTES:-


THIS DRAWING IS THE EXCLUSIVE PROPERTY OF "ASLAM ARCHITECTS AND INTERIOR DESIGNERS (P) LTD". AND THE REPRODUCTION OF ANY PART WITHOUT PRIOR WRITTEN CONSENT FROM THIS OFFICE IS A VIOLATION OF APPLICABLE LAWS.

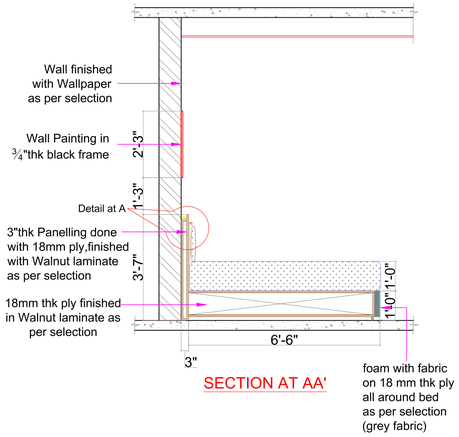


SECTION AT AA'

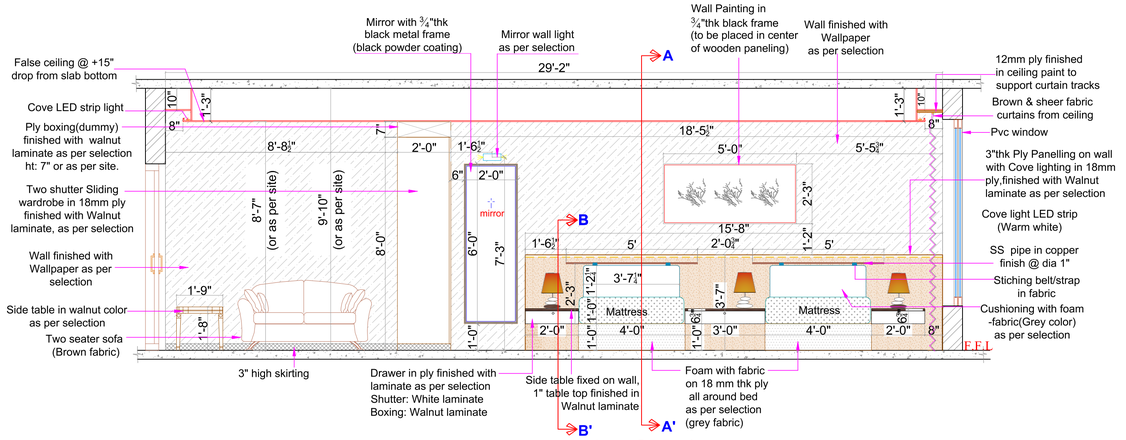

WALL ELEVATION -1

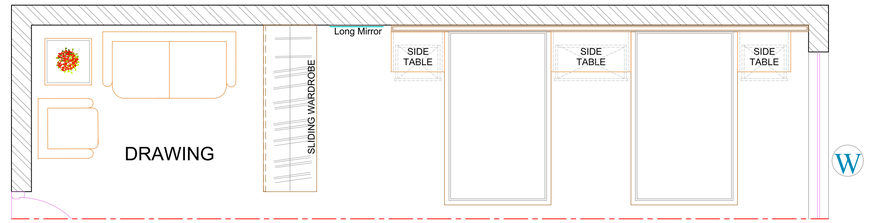


PLAN 1

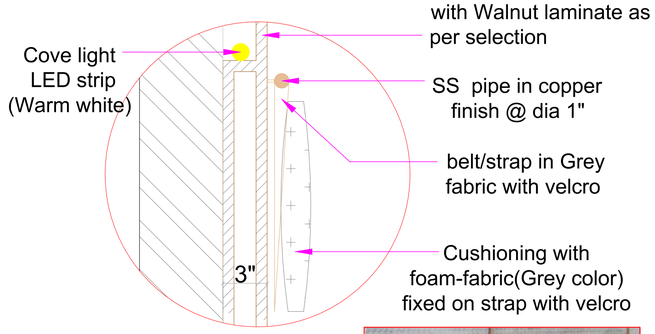

fabric detail
Detail at A



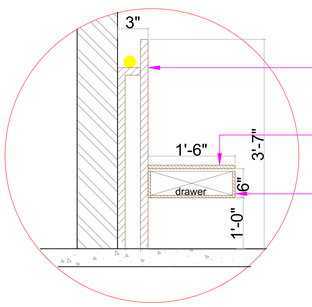


3"thk Panelling done with 18mm ply,finished with Walnut laminate as per selection


Side table fixed on panelling, 1" table top finished in Walnut laminate

Drawer in ply finished with laminate as per selection
Shutter: White laminate
Boxing: Walnut laminate

SECTION AT BB'

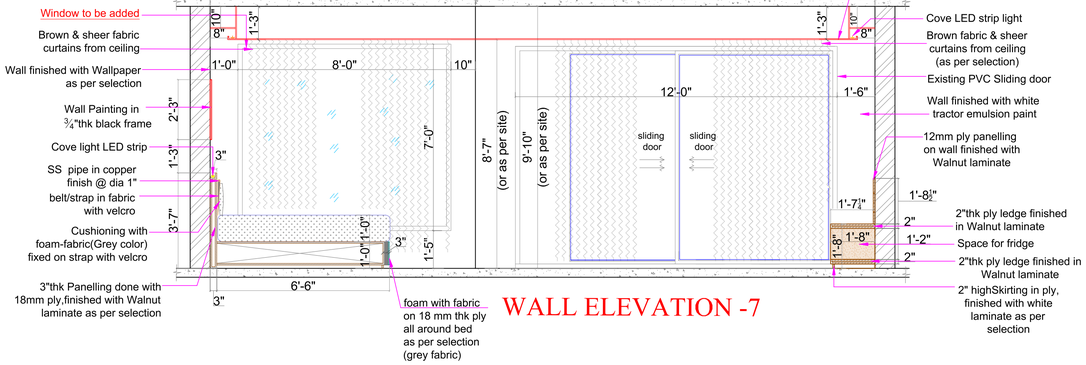


WALL ELEVATION -7

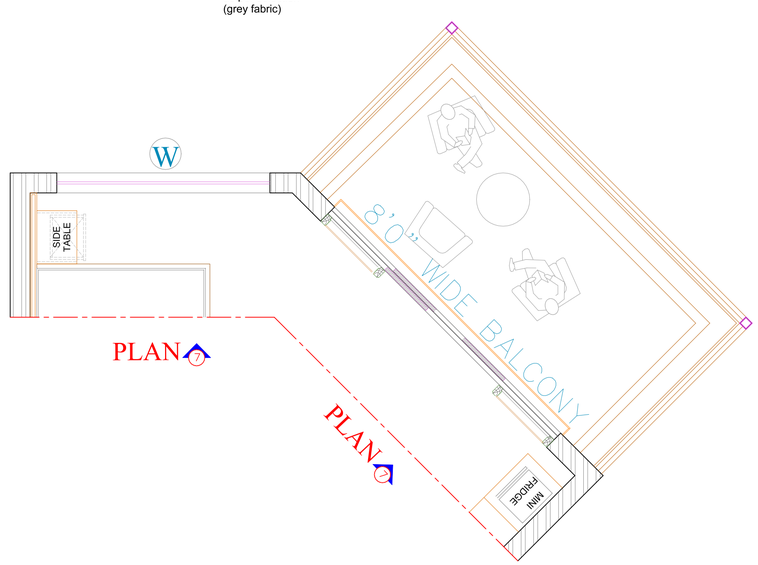

GFC

KEY PLAN

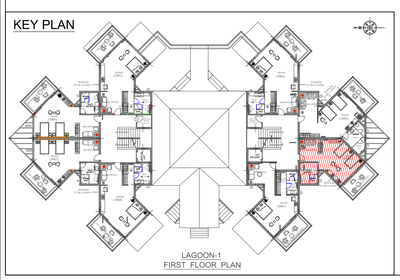

GENERAL NOTE :

ALL DIMENSIONS ARE IN MILLIMETER.

CONTRACTOR HAS TO CHECK & VERIFY ALL LEVELS, DATUM & DIMENSIONS ON SITE AND SHALL REPORT ANY DISCREPANCIES OR OMISSIONS ON SITE THIS OFFICE PRIOR TO THE START OF WORK & DURING THE CONSTRUCTION PHASE.

THIS DRAWING HAS TO BE READ & UNDERSTOOD IN CONJUNCTION WITH STRUCTURAL, MECHANICAL, ELECTRICAL AND/OR ANY OTHER CONSULTANT/S DOCUMENTATION, AS MAY BE APPLICABLE TO THE PROJECT PRIOR TO START OF WORK & IT'S DURATION.

TECHNICAL NOTE :

PROVIDED AS PER STRUCTURAL DRAWINGS & DETAILS.

RELATED TO THIS DRAWING SHALL BE BROUGHT TO THE NOTICE OF# THIS DRAWING HAS TO BE READ & UNDERSTOOD IN THE PROJECT ARCHITECTS IMMEDIATELY.

LVLS MENTIONED IN THE DRAWING REFERS TO THE UNFINISHED LEVELS ON THE SITE.

REVISION

S.NO.	DESCRIPTION	DATE
R4		
R3		
R2		
R1	---	---

DESIGN ARCHITECTS :

ASLAM ARCHITECTS AND INTERIOR DESIGNERS PVT. LTD

MEZZANINE FLOOR , MSB-1,KSCMF BUILDING, NO.8, CUNNINGHAM ROAD, BANGALORE - 560 052. PH : 080-22253532, 40900726.

3RD FLOOR THE MAJESTIC, MUNICIPAL NO.08-2, 277/A ROAD NO.02 BANJARA HILLS HYDERABAD 500034 PHONE : 040-48589555

e-mail : design@aslamarchitects.com
Website : www.aslamarchitects.com

CLIENT:

MR. GBK RAO

PROJECT:

PRAGATI RESORTS
AT PRODHUTUR, CHEVALLA

DRAWING TITLE :

LAGOON 1- FIRST FLOOR
ROOM NO- 3002

INTERIOR DETAILS
WALL ELEVATION-1,7

DRAWING NO :


--

DATE : 20-12-2022
SCALE : FIT TO SCALE
TEAM : Ar. Trimurthy
DRAWN : Kriti Patel
DEALT :
CHECKED : Ar. ASLAM

ARCHITECTURAL DRAWINGS

NOTES:-


THIS DRAWING IS THE EXCLUSIVE PROPERTY OF "ASLAM ARCHITECTS AND INTERIOR DESIGNERS (P) LTD". AND THE REPRODUCTION OF ANY PART WITHOUT PRIOR WRITTEN CONSENT FROM THIS OFFICE IS A VIOLATION OF APPLICABLE LAWS.

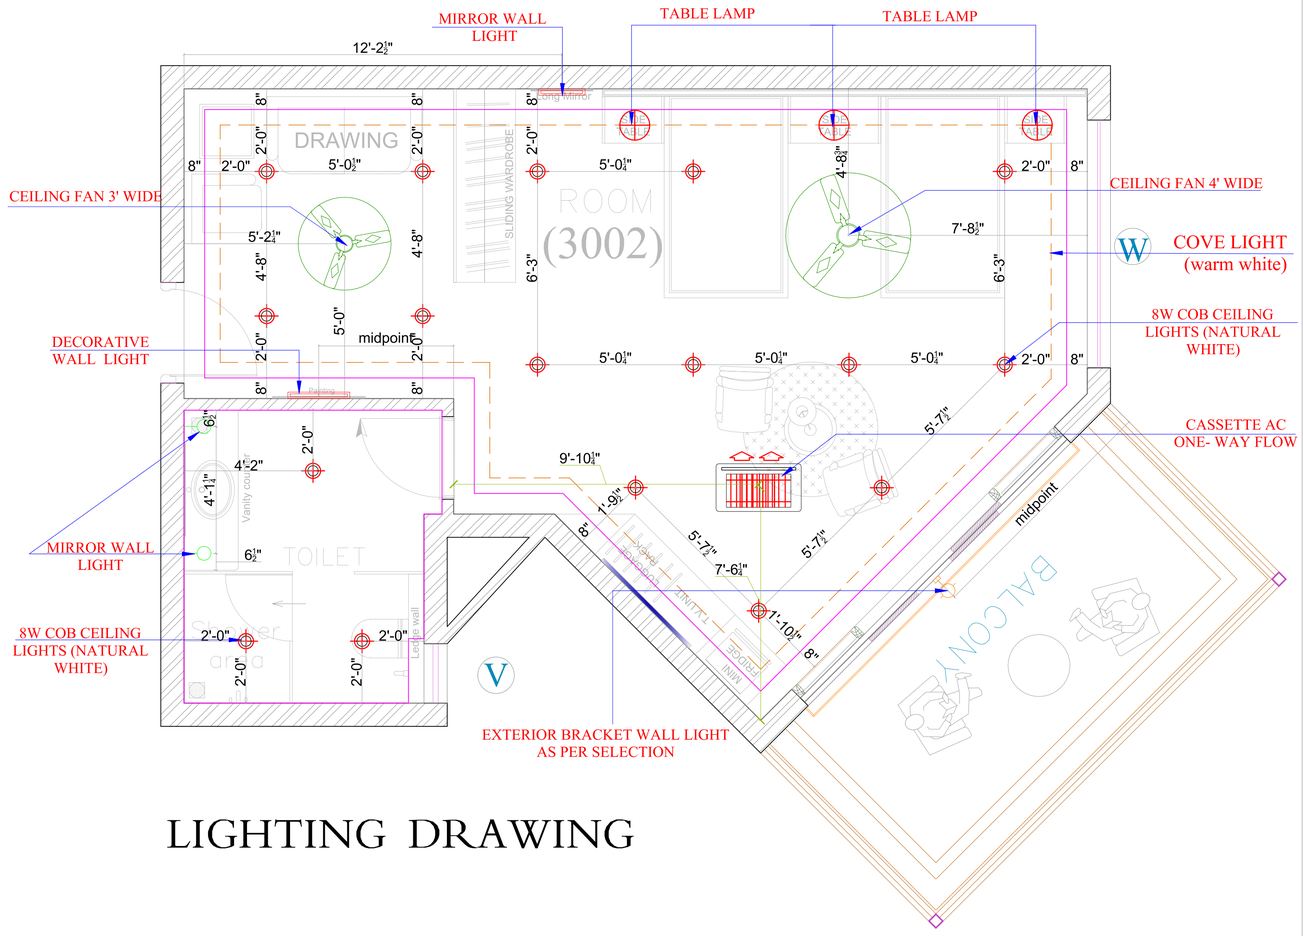

LIGHTING DRAWING

GOOD FOR CONSTRUCTION

KEY PLAN

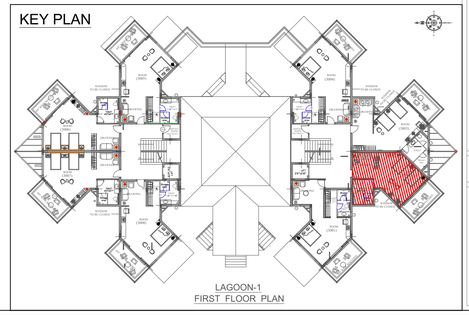

LAGOON-1
FIRST FLOOR PLAN

GENERAL NOTE :

ALL DIMENSIONS ARE IN MILLIMETER.

CONTRACTOR HAS TO CHECK & VERIFY ALL LEVELS, DATUM & DIMENSIONS ON SITE AND SHALL REPORT ANY DISCREPANCIES OR OMISSIONS ON SITE THIS OFFICE PRIOR TO THE START OF WORK & DURING THE CONSTRUCTION PHASE.

THIS DRAWING HAS TO BE READ & UNDERSTOOD IN CONJUNCTION WITH STRUCTURAL, MECHANICAL, ELECTRICAL AND/OR ANY OTHER CONSULTANT/S DOCUMENTATION, AS MAY BE APPLICABLE TO THE PROJECT PRIOR TO START OF WORK & IT'S DURATION.

TECHNICAL NOTE :

PROVIDED AS PER STRUCTURAL DRAWINGS & DETAILS.

RELATED TO THIS DRAWING SHALL BE BROUGHT TO THE NOTICE OF# THIS DRAWING HAS TO BE READ & UNDERSTOOD IN THE PROJECT ARCHITECTS IMMEDIATELY.

LVLS MENTIONED IN THE DRAWING REFERS TO THE UNFINISHED LEVELS ON THE SITE.

REVISION

S.NO.	DESCRIPTION	DATE
R4		
R3		
R2		
R1	---	---

DESIGN ARCHITECTS :

ASLAM ARCHITECTS AND
INTERIOR DESIGNERS PVT. LTD

MEZZANINE FLOOR ,
MSB-1,KSCMF BUILDING,
NO.8, CUNNINGHAM ROAD,
BANGALORE - 560 052.
PH : 080-22253532, 40900726.

3RD FLOOR
THE MAJESTIC, MUNICIPAL NO.08-2, 277/A
ROAD NO.02 BANJARA HILLS
HYDERABAD 500034
PHONE : 040-48589555

e-mail : design@aslamarchitects.com
Website : www.aslamarchitects.com

CLIENT:

MR. GBK RAO

PROJECT:

PRAGATI RESORTS
AT PRODHUTUR, CHEVALLA

DRAWING TITLE :

LAGOON 1- FIRST FLOOR
ROOM NO- 3002

LIGHTING DRAWING

DRAWING NO :

--


DATE : 03-02-2022
SCALE : FIT TO SCALE
TEAM : Ar. Trimurthy
DRAWN : Kriti Patel
DEALT :
CHECKED : Ar. ASLAM


ARCHITECTURAL DRAWINGS

NOTES:-

THIS DRAWING IS THE EXCLUSIVE PROPERTY OF "ASLAM ARCHITECTS AND INTERIOR DESIGNERS (P) LTD". AND THE REPRODUCTION OF ANY PART WITHOUT PRIOR WRITTEN CONSENT FROM THIS OFFICE IS A VIOLATION OF APPLICABLE LAWS.


GFC

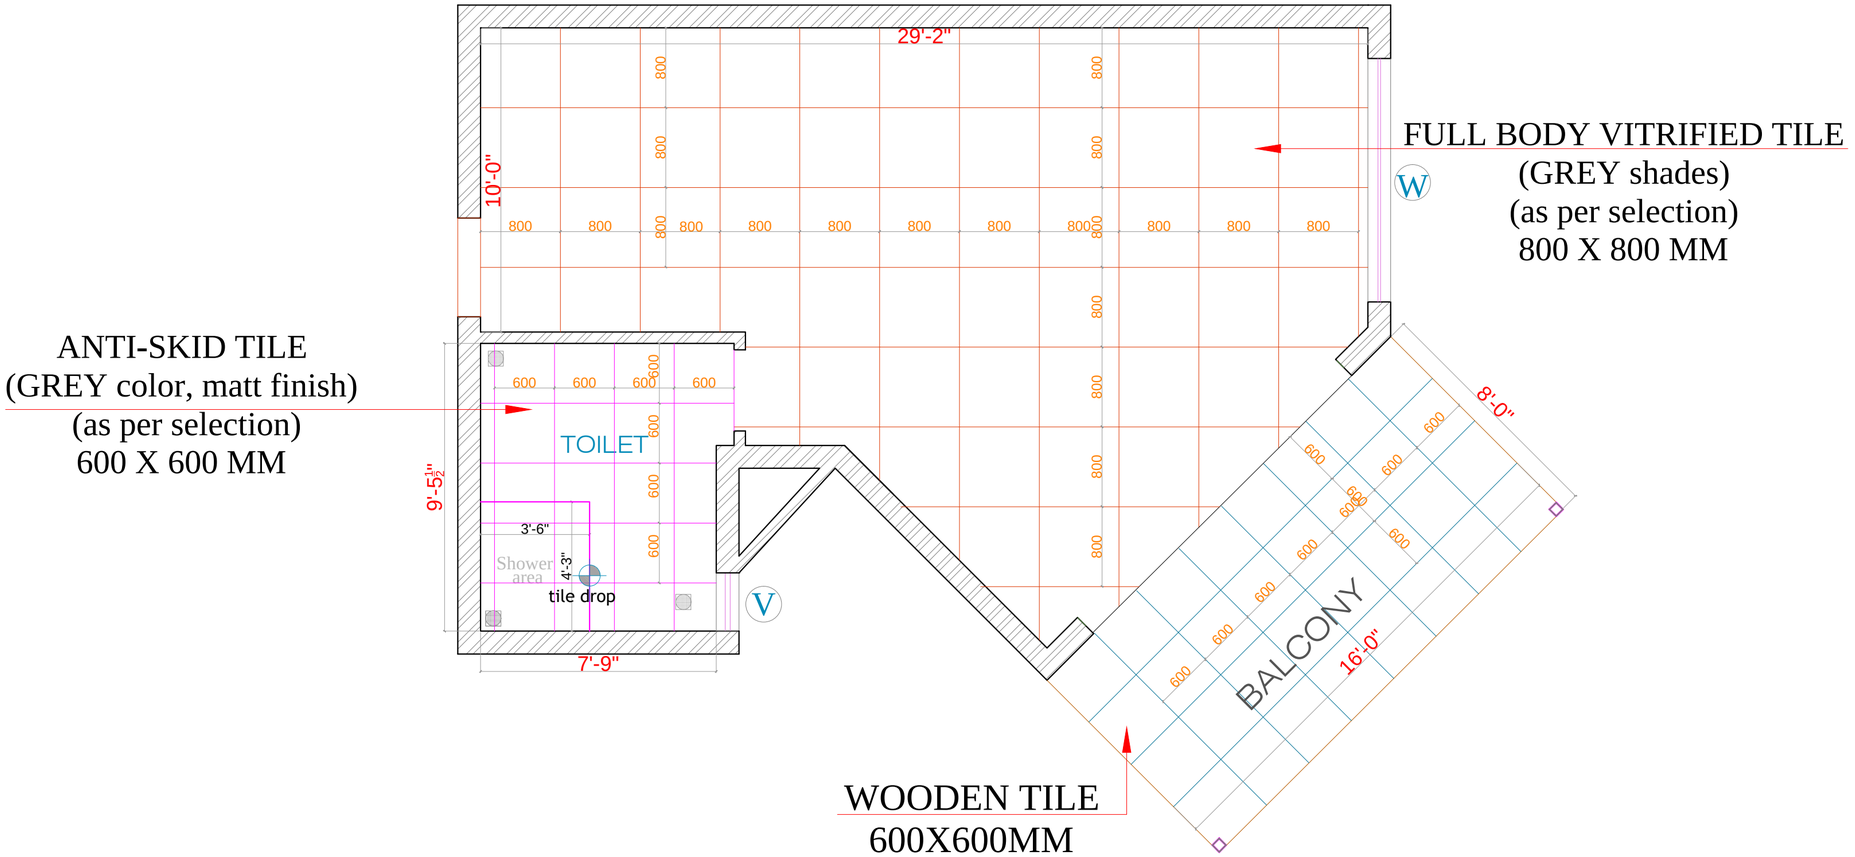

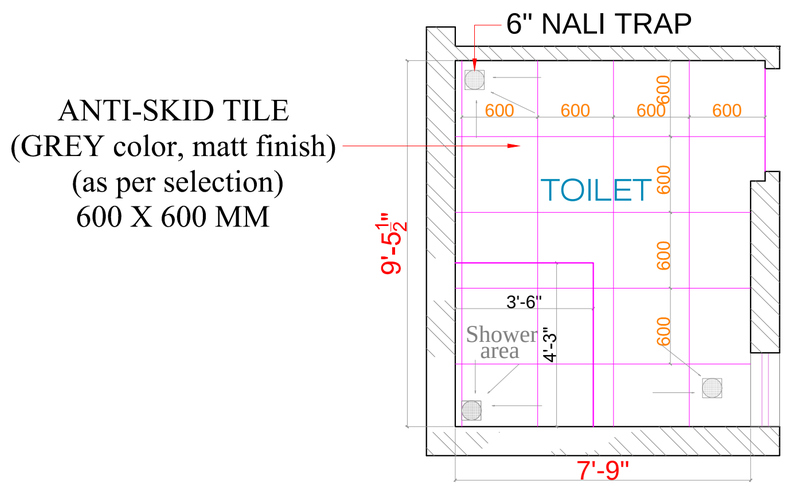

TOILET LAYOUT- FLOORING

KEY PLAN

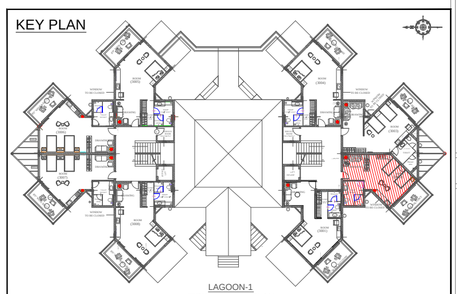

LAGOON-1
FIRST FLOOR PLAN

GENERAL NOTE :

ALL DIMENSIONS ARE IN MILLIMETER.

CONTRACTOR HAS TO CHECK & VERIFY ALL LEVELS, DATUM & DIMENSIONS ON SITE AND SHALL REPORT ANY DISCREPANCIES OR OMISSIONS ON SITE THIS OFFICE PRIOR TO THE START OF WORK & DURING THE CONSTRUCTION PHASE.

THIS DRAWING HAS TO BE READ & UNDERSTOOD IN CONJUNCTION WITH STRUCTURAL, MECHANICAL, ELECTRICAL AND/OR ANY OTHER CONSULTANT/S DOCUMENTATION, AS MAY BE APPLICABLE TO THE PROJECT PRIOR TO START OF WORK & IT'S DURATION.

TECHNICAL NOTE :

PROVIDED AS PER STRUCTURAL DRAWINGS & DETAILS.

RELATED TO THIS DRAWING SHALL BE BROUGHT TO THE NOTICE OF# THIS DRAWING HAS TO BE READ & UNDERSTOOD IN THE PROJECT ARCHITECTS IMMEDIATELY.

LVLS MENTIONED IN THE DRAWING REFERS TO THE UNFINISHED LEVELS ON THE SITE.

REVISION

S.NO.	DESCRIPTION	DATE
R4		
R3		
R2		
R1	---	---

DESIGN ARCHITECTS :

ASLAM ARCHITECTS AND
INTERIOR DESIGNERS PVT. LTD

MEZZANINE FLOOR ,
MSB-1,KSCMF BUILDING,
NO.8, CUNNINGHAM ROAD,
BANGALORE - 560 052.
PH : 080-22253532, 40900726.

3RD FLOOR
THE MAJESTIC, MUNICIPAL NO.08-2, 277/A
ROAD NO.02 BANJARA HILLS
HYDERABAD 500034
PHONE : 040-48589555

e-mail : design@aslamarchitects.com
Website : www.aslamarchitects.com

CLIENT:

MR. GBK RAO

PROJECT:

PRAGATI RESORTS
AT PRODHUTUR, CHEVALLA

DRAWING TITLE :

LAGOON 1- FIRST FLOOR
ROOM NO- 3002

FLOORING DRAWING

DRAWING NO :


--

DATE	: 20-12-2022
SCALE	: FIT TO SCALE
TEAM	: Ar. Trimurthy
DRAWN	: Kriti Patel
DEALT	:
CHECKED	: Ar. ASLAM


ARCHITECTURAL DRAWINGS

NOTES:-


THIS DRAWING IS THE EXCLUSIVE PROPERTY OF "ASLAM ARCHITECTS AND INTERIOR DESIGNERS (P) LTD". AND THE REPRODUCTION OF ANY PART WITHOUT PRIOR WRITTEN CONSENT FROM THIS OFFICE IS A VIOLATION OF APPLICABLE LAWS.

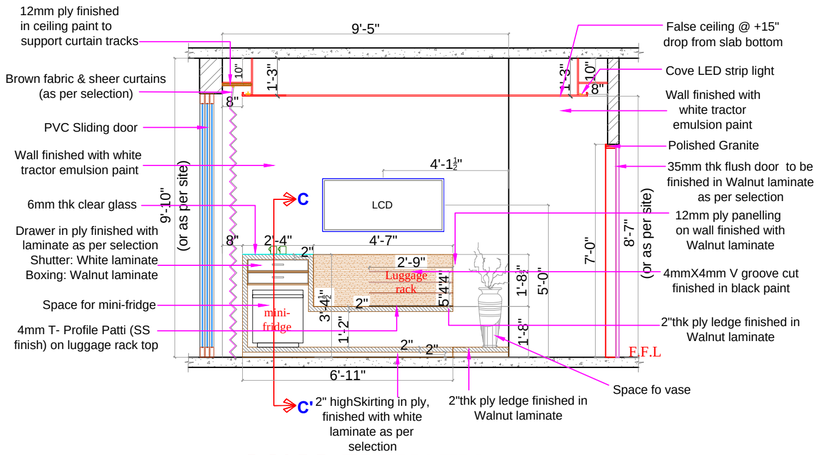


WALL ELEVATION -2

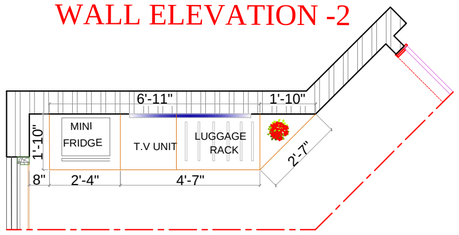


PLAN ②

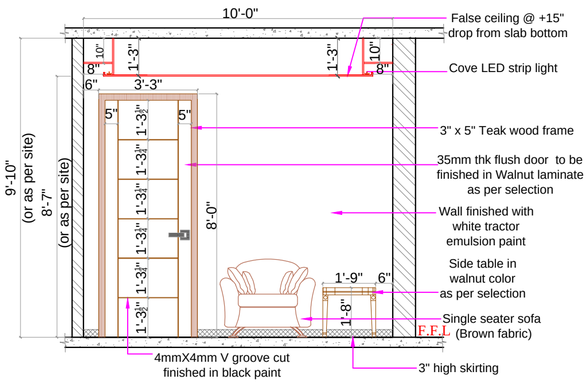


WALL ELEVATION -3

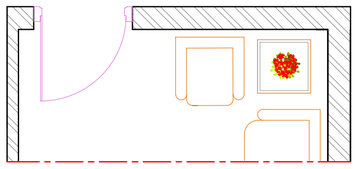

PLAN ③

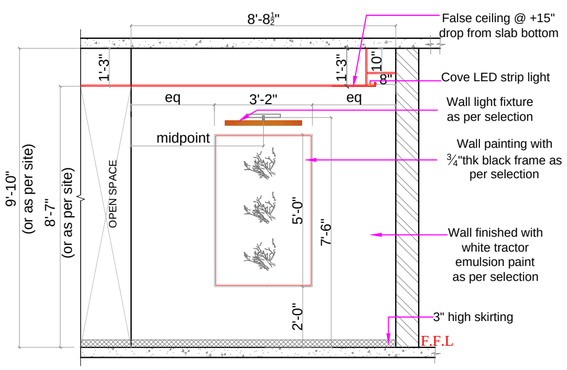

WALL ELEVATION -4

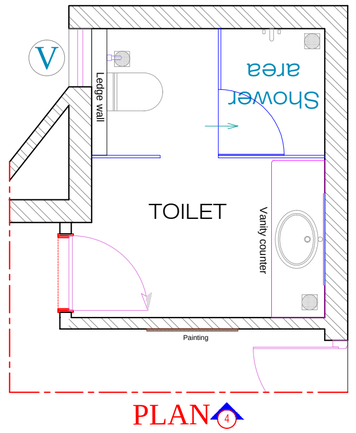

PLAN ④

GENERAL NOTE :

ALL DIMENSIONS ARE IN MILLIMETER.

CONTRACTOR HAS TO CHECK & VERIFY ALL LEVELS, DATUM & DIMENSIONS ON SITE AND SHALL REPORT ANY DISCREPANCIES OR OMISSIONS ON SITE THIS OFFICE PRIOR TO THE START OF WORK & DURING THE CONSTRUCTION PHASE.

THIS DRAWING HAS TO BE READ & UNDERSTOOD IN CONJUNCTION WITH STRUCTURAL, MECHANICAL, ELECTRICAL AND/OR ANY OTHER CONSULTANT/S DOCUMENTATION, AS MAY BE APPLICABLE TO THE PROJECT PRIOR TO START OF WORK & IT'S DURATION.

TECHNICAL NOTE :

PROVIDED AS PER STRUCTURAL DRAWINGS & DETAILS.

RELATED TO THIS DRAWING SHALL BE BROUGHT TO THE NOTICE OF# THIS DRAWING HAS TO BE READ & UNDERSTOOD IN THE PROJECT ARCHITECTS IMMEDIATELY.

LVLS MENTIONED IN THE DRAWING REFERS TO THE UNFINISHED LEVELS ON THE SITE.

REVISION

S.NO.	DESCRIPTION	DATE
R4		
R3		
R2		
R1	---	---

DESIGN ARCHITECTS :

ASLAM ARCHITECTS AND INTERIOR DESIGNERS PVT. LTD

MEZZANINE FLOOR ,
MSB-1,KSCMF BUILDING,
NO.8, CUNNINGHAM ROAD,
BANGALORE - 560 052.
PH : 080-22253532, 40900726.

3RD FLOOR
THE MAJESTIC, MUNICIPAL NO.08-2, 277/A
ROAD NO.02 BANJARA HILLS
HYDERABAD 500034
PHONE : 040-48589555

e-mail : design@aslamarchitects.com
Website : www.aslamarchitects.com

CLIENT:

MR. GBK RAO

PROJECT:

PRAGATI RESORTS
AT PRODHUTUR, CHEVALLA

DRAWING TITLE :

LAGOON 1- FIRST FLOOR
ROOM NO- 3002

INTERIOR DETAILS
WALL ELEVATIONS- 2, 3, 4

DRAWING NO :

--

DATE	: 20-12-2022
SCALE	: FIT TO SCALE
TEAM	: Ar. Trimurthy
DRAWN	: Kriti Patel
DEALT	:
CHECKED	: Ar. ASLAM


ARCHITECTURAL DRAWINGS


NOTES:-

THIS DRAWING IS THE EXCLUSIVE PROPERTY OF "ASLAM ARCHITECTS AND INTERIOR DESIGNERS (P) LTD". AND THE REPRODUCTION OF ANY PART WITHOUT PRIOR WRITTEN CONSENT FROM THIS OFFICE IS A VIOLATION OF APPLICABLE LAWS.

LUGGAGE RACK DETAILS


LUGGAGE RACK

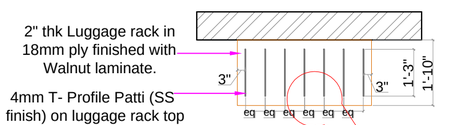

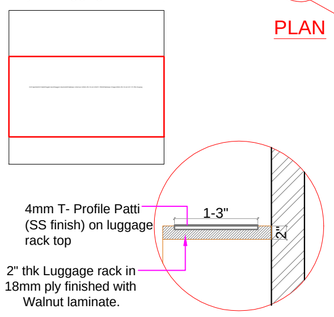



Section Detail at G

ROOM MAIN DOOR DETAIL

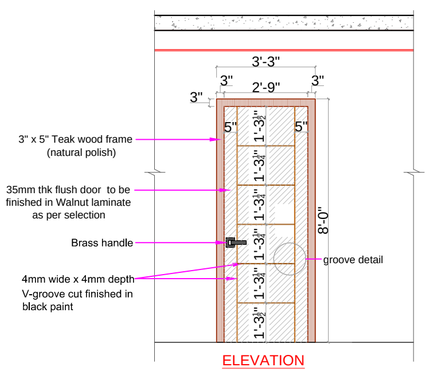


ELEVATION

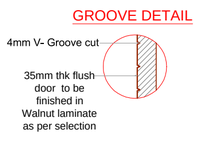


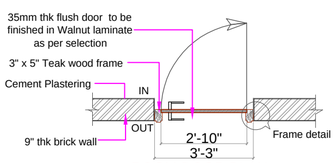

ROOM DOOR PLAN

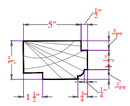


FRAME DETAIL

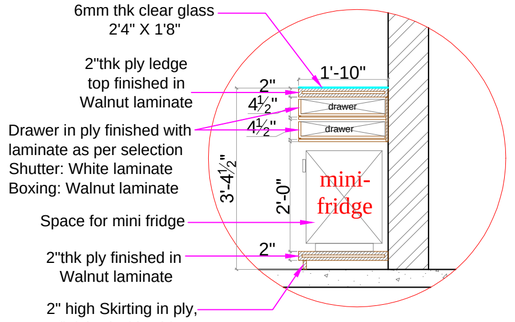


SECTION AT CC'


GFC

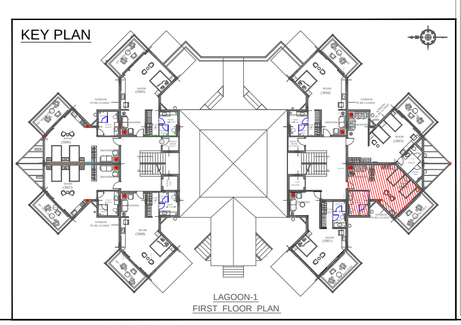


GFC

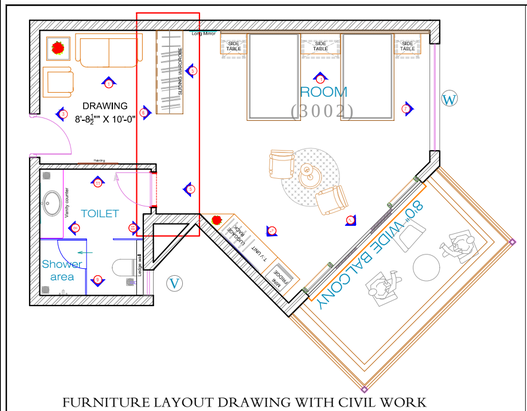


FURNITURE LAYOUT DRAWING WITH CIVIL WORK

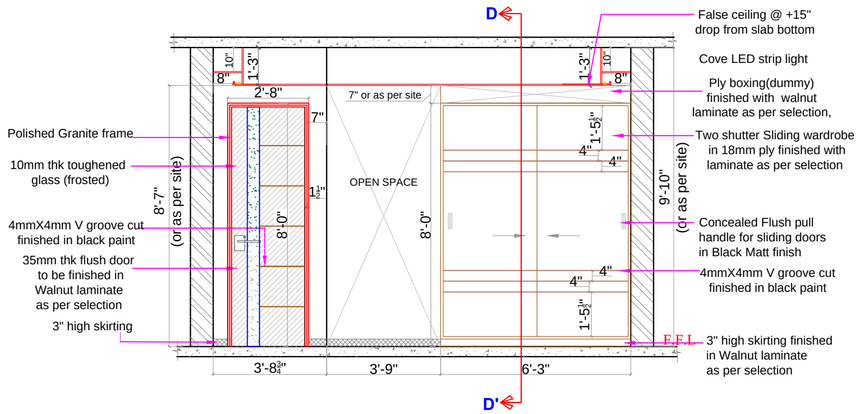


WALL ELEVATION - 5

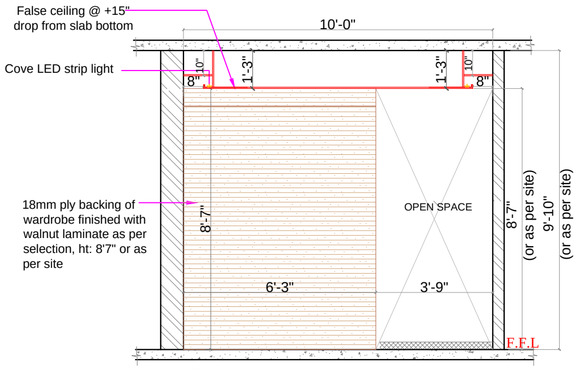

WALL ELEVATION - 6

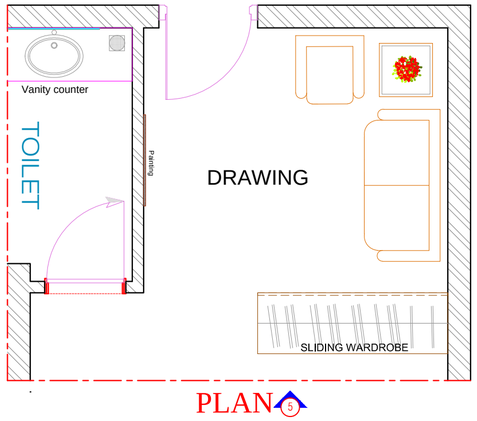


PLAN 5

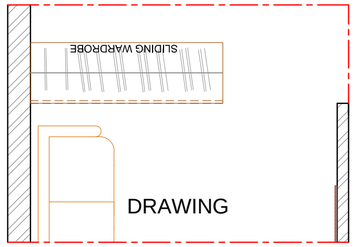


PLAN 6


WARDROBE DETAILS

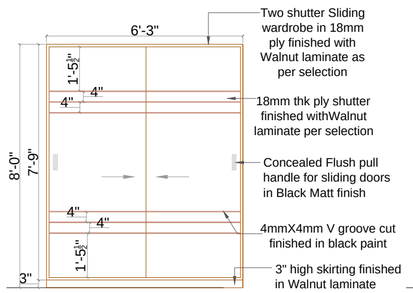


EXTERNAL ELEVATION

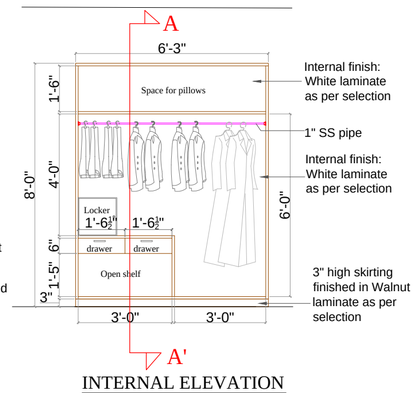


INTERNAL ELEVATION

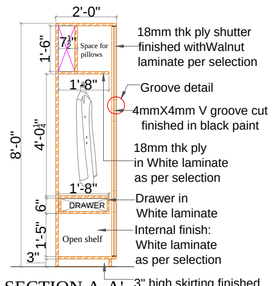

SECTION A-A'

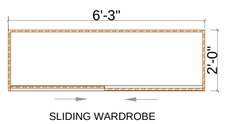


PLAN

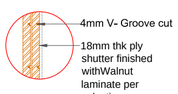


GROOVE DETAIL


TOILET DOOR DETAILS

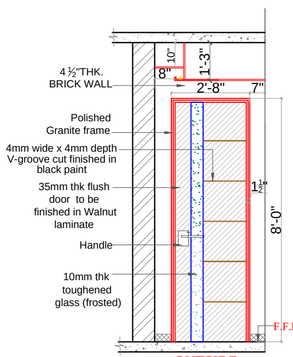


OUTSIDE ELEVATION

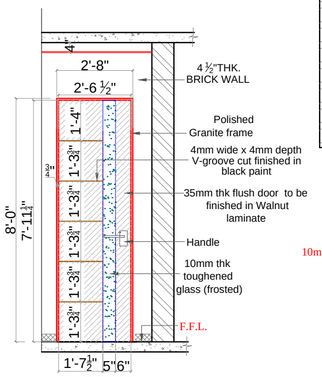

INSIDE ELEVATION

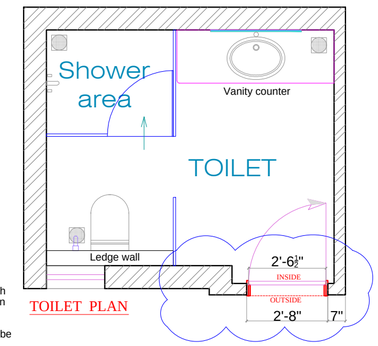

TOILET PLAN

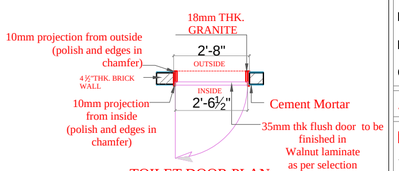

TOILET DOOR PLAN

GENERAL NOTE :

ALL DIMENSIONS ARE IN MILLIMETER.

CONTRACTOR HAS TO CHECK & VERIFY ALL LEVELS, DATUM & DIMENSIONS ON SITE AND SHALL REPORT ANY DISCREPANCIES OR OMISSIONS ON SITE THIS OFFICE PRIOR TO THE START OF WORK & DURING THE CONSTRUCTION PHASE.

THIS DRAWING HAS TO BE READ & UNDERSTOOD IN CONJUNCTION WITH STRUCTURAL, MECHANICAL, ELECTRICAL AND/OR ANY OTHER CONSULTANT/S DOCUMENTATION, AS MAY BE APPLICABLE TO THE PROJECT PRIOR TO START OF WORK & IT'S DURATION.

TECHNICAL NOTE :

PROVIDED AS PER STRUCTURAL DRAWINGS & DETAILS.

RELATED TO THIS DRAWING SHALL BE BROUGHT TO THE NOTICE OF# THIS DRAWING HAS TO BE READ & UNDERSTOOD IN THE PROJECT ARCHITECTS IMMEDIATELY.

LVLS MENTIONED IN THE DRAWING REFERS TO THE UNFINISHED LEVELS ON THE SITE.

REVISION

S.NO.	DESCRIPTION	DATE
R4		
R3		
R2		
R1	---	---

DESIGN ARCHITECTS :

ASLAM ARCHITECTS AND INTERIOR DESIGNERS PVT. LTD

MEZZANINE FLOOR , MSB-1,KSCMF BUILDING, NO.8, CUNNINGHAM ROAD, BANGALORE - 560 052. PH : 080-22253532, 40900726.

3RD FLOOR THE MAJESTIC, MUNICIPAL NO.08-2, 277/A ROAD NO.02 BANJARA HILLS HYDERABAD 500034 PHONE : 040-48589555

e-mail : design@aslamarchitects.com
Website : www.aslamarchitects.com

CLIENT:

MR. GBK RAO

PROJECT:

PRAGATI RESORTS
AT PRODHUTUR, CHEVALLA

DRAWING TITLE :

LAGOON 1-FIRST FLOOR
ROOM NO- 3002

INTERIOR DETAILS
WALL ELEVATIONS- 5,6


DRAWING NO :

DATE	: 20-12-2022
SCALE	: FIT TO SCALE
TEAM	: Ar. Trimurthy
DRAWN	: Kriti Patel
DEALT	:
CHECKED	: Ar. ASLAM


ARCHITECTURAL DRAWINGS

NOTES:-


THIS DRAWING IS THE EXCLUSIVE PROPERTY OF "ASLAM ARCHITECTS AND INTERIOR DESIGNERS (P) LTD". AND THE REPRODUCTION OF ANY PART WITHOUT PRIOR WRITTEN CONSENT FROM THIS OFFICE IS A VIOLATION OF APPLICABLE LAWS.

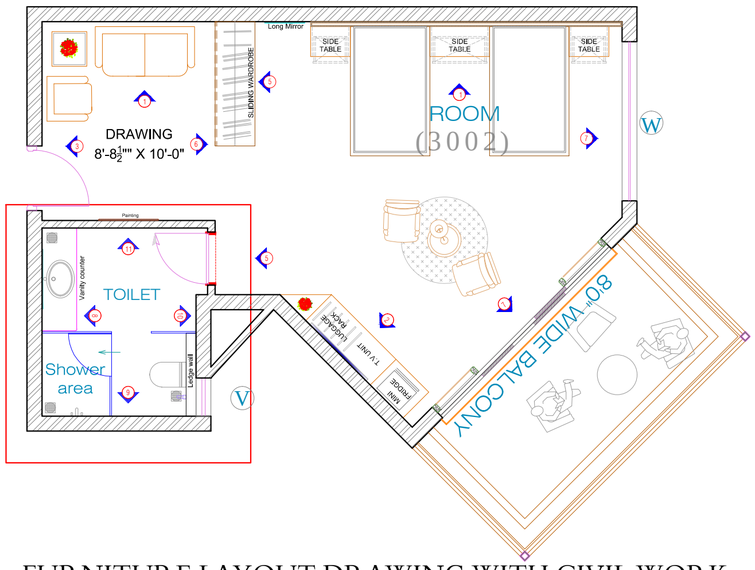


FURNITURE LAYOUT DRAWING WITH CIVIL WORK

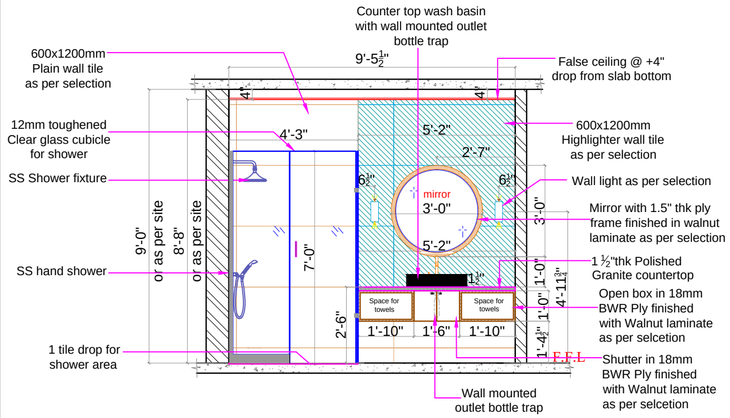


WALL ELEVATION -8

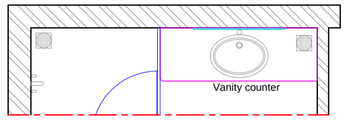

PLAN 8

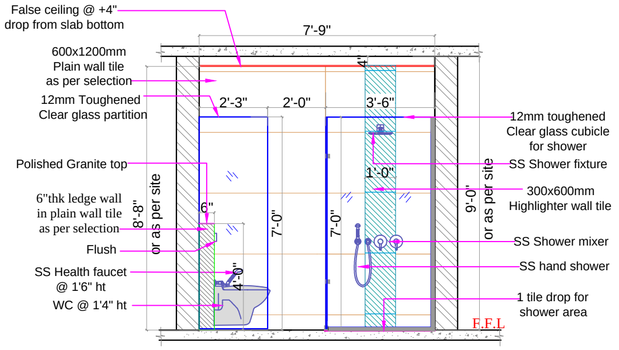

WALL ELEVATION -9

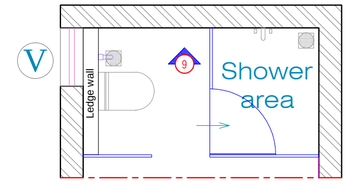

PLAN 9

GENERAL NOTE :

ALL DIMENSIONS ARE IN MILLIMETER.

CONTRACTOR HAS TO CHECK & VERIFY ALL LEVELS, DATUM & DIMENSIONS ON SITE AND SHALL REPORT ANY DISCREPANCIES OR OMISSIONS ON SITE THIS OFFICE PRIOR TO THE START OF WORK & DURING THE CONSTRUCTION PHASE.

THIS DRAWING HAS TO BE READ & UNDERSTOOD IN CONJUNCTION WITH STRUCTURAL, MECHANICAL, ELECTRICAL AND/OR ANY OTHER CONSULTANT/S DOCUMENTATION, AS MAY BE APPLICABLE TO THE PROJECT PRIOR TO START OF WORK & IT'S DURATION.

TECHNICAL NOTE :

PROVIDED AS PER STRUCTURAL DRAWINGS & DETAILS.

RELATED TO THIS DRAWING SHALL BE BROUGHT TO THE NOTICE OF# THIS DRAWING HAS TO BE READ & UNDERSTOOD IN THE PROJECT ARCHITECTS IMMEDIATELY.

LVLS MENTIONED IN THE DRAWING REFERS TO THE UNFINISHED LEVELS ON THE SITE.

REVISION

S.NO.	DESCRIPTION	DATE
R4		
R3		
R2		
R1	Wall mounted Bottle Trap	08-10-2022

DESIGN ARCHITECTS :

ASLAM ARCHITECTS AND INTERIOR DESIGNERS PVT. LTD

MEZZANINE FLOOR , MSB-1,KSCMF BUILDING, NO.8, CUNNINGHAM ROAD, BANGALORE - 560 052. PH : 080-22253532, 40900726.

3RD FLOOR THE MAJESTIC, MUNICIPAL NO.08-2, 277/A ROAD NO.02 BANJARA HILLS HYDERABAD 500034 PHONE : 040-48589555

e-mail : design@aslamarchitects.com
Website : www.aslamarchitects.com

CLIENT:

MR. GBK RAO

PROJECT:

PRAGATI RESORTS
AT PRODHUTUR, CHEVALLA

DRAWING TITLE :

LAGOON 1- FIRST FLOOR
ROOM NO- 3002

INTERIOR DETAILS
WALL ELEVATIONS- 8, 9, 10, 11

DRAWING NO :

--


DATE : 20-12-2022
SCALE : FIT TO SCALE
TEAM : Ar. Trimurthy
DRAWN : Kriti Patel
DEALT :
CHECKED : Ar. ASLAM

ARCHITECTURAL DRAWINGS


NOTES:-

THIS DRAWING IS THE EXCLUSIVE PROPERTY OF "ASLAM ARCHITECTS AND INTERIOR DESIGNERS (P) LTD". AND THE REPRODUCTION OF ANY PART WITHOUT PRIOR WRITTEN CONSENT FROM THIS OFFICE IS A VIOLATION OF APPLICABLE LAWS.


TOILET DOOR DETAILS

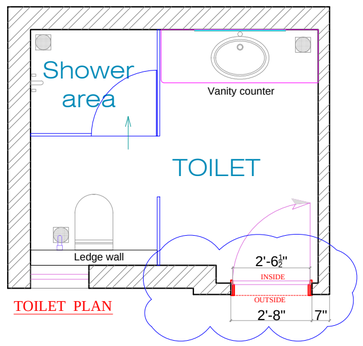

TOILET PLAN

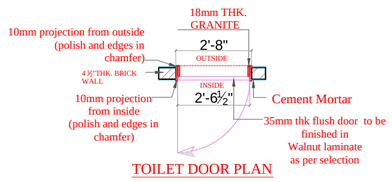


TOILET DOOR PLAN

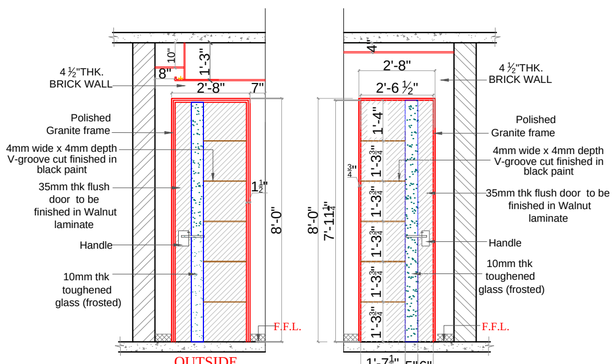


OUTSIDE ELEVATION


INSIDE ELEVATION

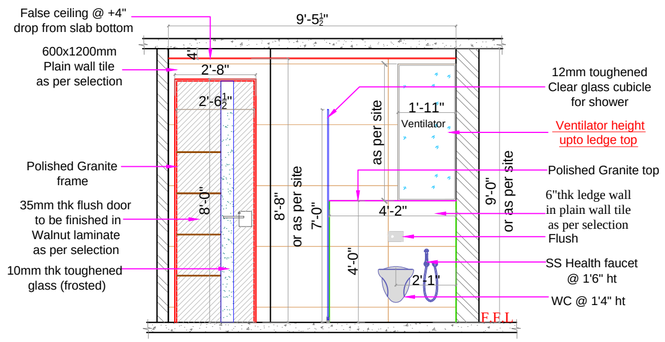


WALL ELEVATION -10

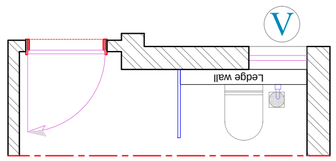


PLAN 10

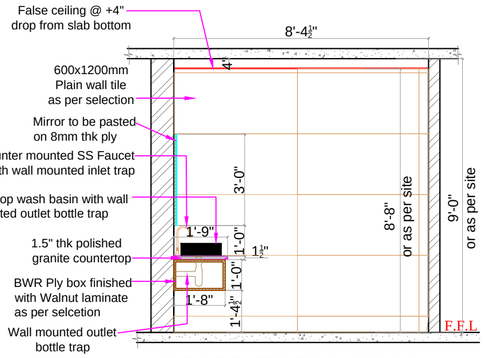


WALL ELEVATION -11

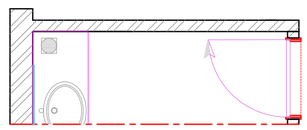

PLAN 11

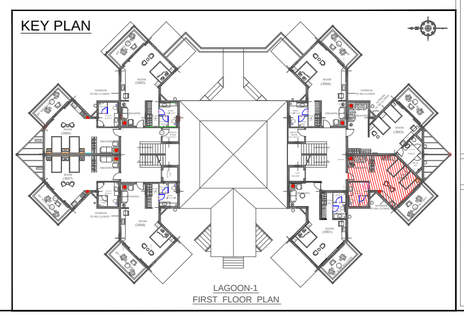


GFC

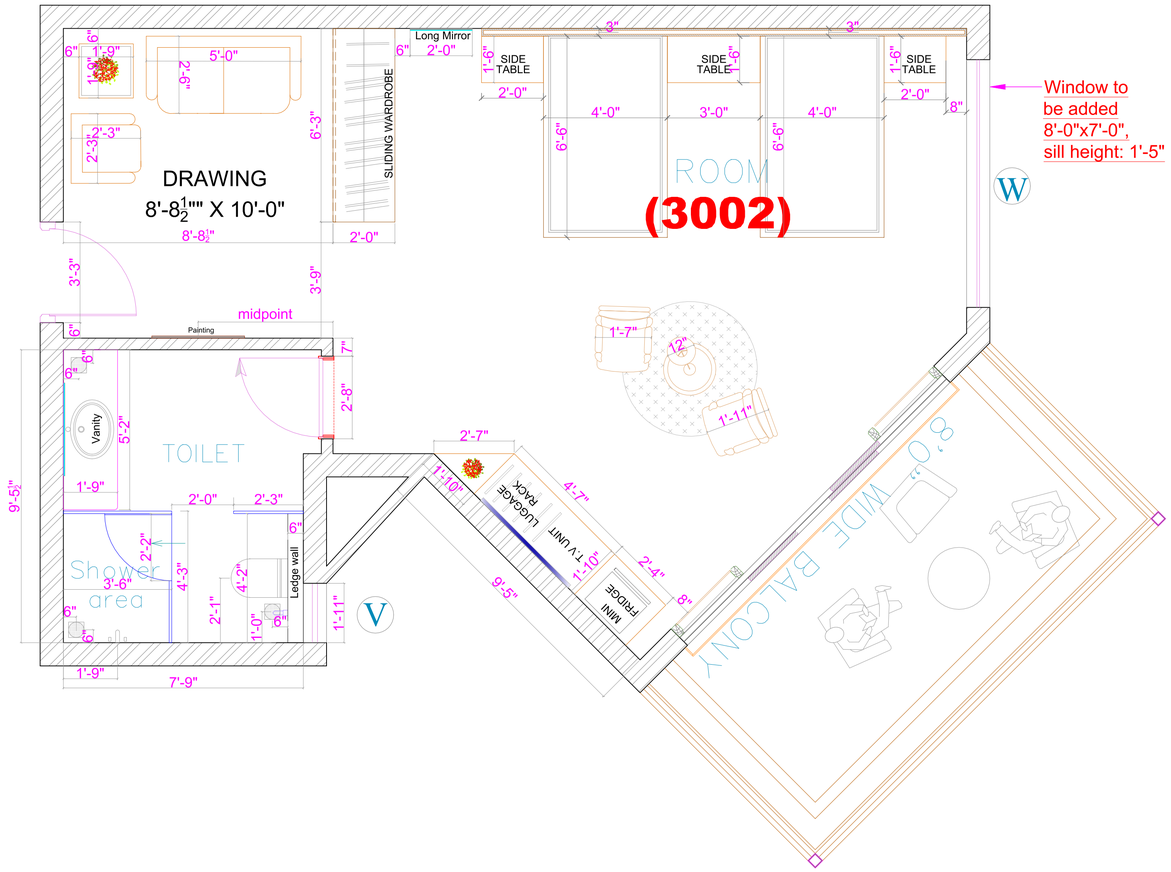

WORKING DRAWING

GOOD FOR CONSTRUCTION

KEY PLAN

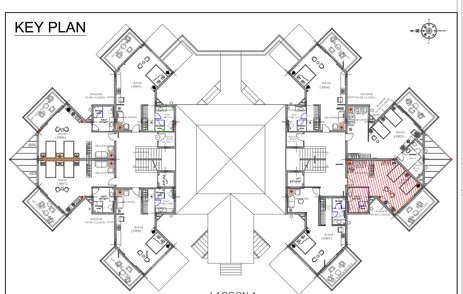

LAGOON-1
FIRST FLOOR PLAN

GENERAL NOTE :

ALL DIMENSIONS ARE IN MILLIMETER.

CONTRACTOR HAS TO CHECK & VERIFY ALL LEVELS, DATUM & DIMENSIONS ON SITE AND SHALL REPORT ANY DISCREPANCIES OR OMISSIONS ON SITE THIS OFFICE PRIOR TO THE START OF WORK & DURING THE CONSTRUCTION PHASE.

THIS DRAWING HAS TO BE READ & UNDERSTOOD IN CONJUNCTION WITH STRUCTURAL, MECHANICAL, ELECTRICAL AND/OR ANY OTHER CONSULTANT/S DOCUMENTATION, AS MAY BE APPLICABLE TO THE PROJECT PRIOR TO START OF WORK & IT'S DURATION.

TECHNICAL NOTE :

PROVIDED AS PER STRUCTURAL DRAWINGS & DETAILS.

RELATED TO THIS DRAWING SHALL BE BROUGHT TO THE NOTICE OF# THIS DRAWING HAS TO BE READ & UNDERSTOOD IN THE PROJECT ARCHITECTS IMMEDIATELY.

LVLS MENTIONED IN THE DRAWING REFERS TO THE UNFINISHED LEVELS ON THE SITE.

REVISION

S.NO.	DESCRIPTION	DATE
R4		
R3		
R2		
R1	---	---

DESIGN ARCHITECTS :

ASLAM ARCHITECTS AND
INTERIOR DESIGNERS PVT. LTD

MEZZANINE FLOOR ,
MSB-1,KSCMF BUILDING,
NO.8, CUNNINGHAM ROAD,
BANGALORE - 560 052.
PH : 080-22253532, 40900726.

3RD FLOOR
THE MAJESTIC, MUNICIPAL NO.08-2, 277/A
ROAD NO.02 BANJARA HILLS
HYDERABAD 500034
PHONE : 040-48589555

e-mail : design@aslamarchitects.com
Website : www.aslamarchitects.com

CLIENT:

MR. GBK RAO

PROJECT:

PRAGATI RESORTS
AT PRODHUTUR, CHEVALLA

DRAWING TITLE :

LAGOON 1- FIRST FLOOR
ROOM NO- 3002

WORKING DRAWING

DRAWING NO :


--

DATE : 20-12-2022
SCALE : FIT TO SCALE
TEAM : Ar. Trimurthy
DRAWN : Kriti Patel
DEALT :
CHECKED : Ar. ASLAM

ARCHITECTURAL DRAWINGS

NOTES:-

THIS DRAWING IS THE EXCLUSIVE PROPERTY OF "ASLAM ARCHITECTS AND INTERIOR DESIGNERS (P) LTD". AND THE REPRODUCTION OF ANY PART WITHOUT PRIOR WRITTEN CONSENT FROM THIS OFFICE IS A VIOLATION OF APPLICABLE LAWS.

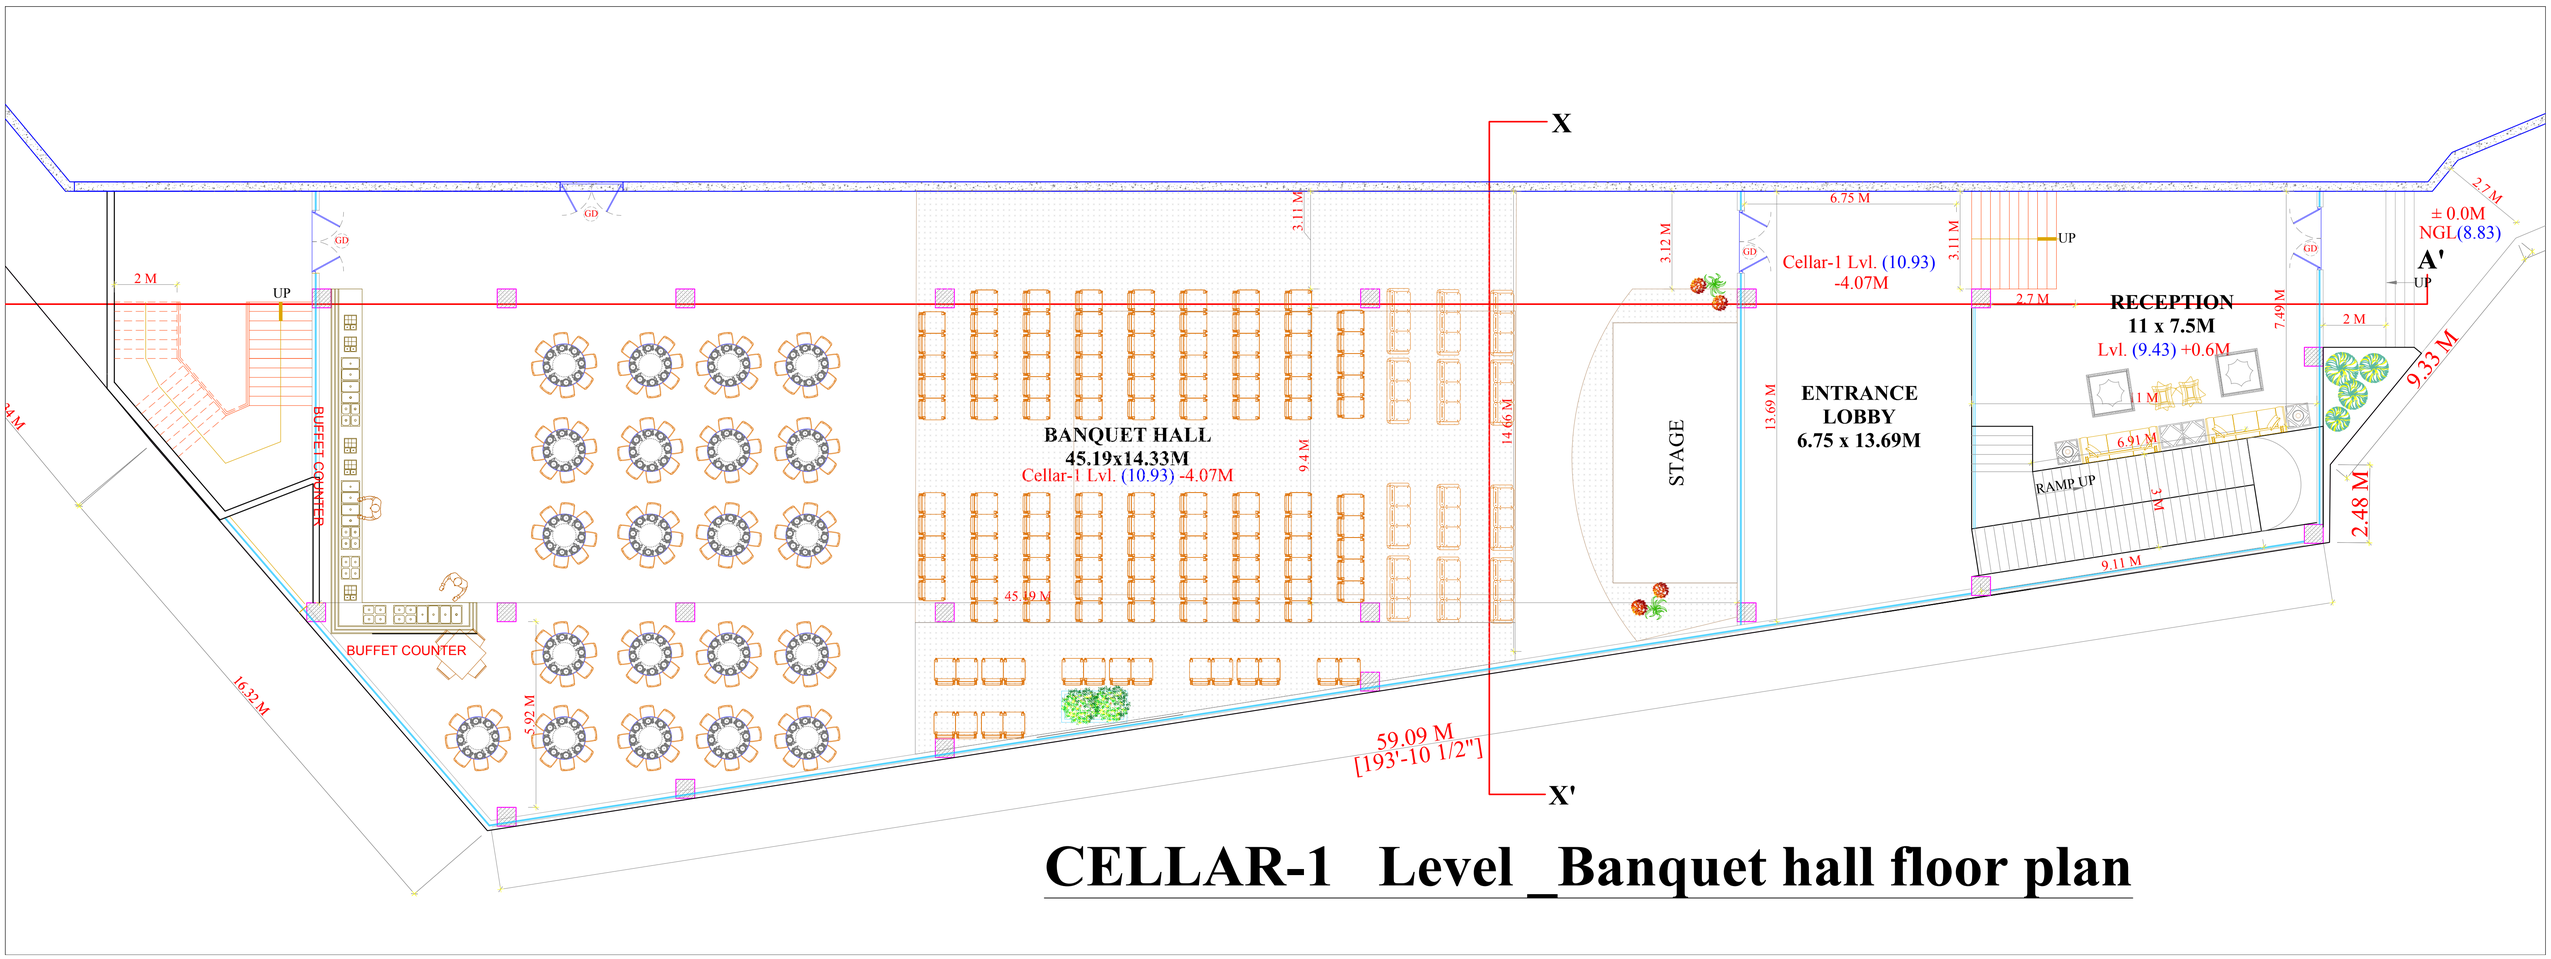

CELLAR-1 Level _Banquet hall floor plan

HIGHWAY UPPER ROAD LVL. (14.89)

NG LVL. (11.2) AT NW GATE

STP UPPER LEVEL

HIGHWAY AVERAGE ROAD LVL. (14.64)

DRIVE WAY LVL -0.00M (15.00)

HIGHWAY LOWER ROAD LVL. (13.68)

NG LVL. (10.39) AT NE GATE

OFFICE BLOCK ARCHITECTURAL DESIGN WORK GOING ON , HOLD STRUCTURAL DESIGNING.

PROPOSED STP EXHAUST SHAFT FROM BASEMENT TO TERRACE LEVEL

IS THESE COLUMNS TERMINATED IN 2ND SLAB

CHECK THE POSSIBILITY TO REDUCE COLUMN WIDTH TO 230 MM

TERMINATED COLUMN

ELECTRICAL ROOM CLEAR ROOM HEIGHT - 4.5M

DG YARD CLEAR ROOM HEIGHT - 5.0M

TRANSFORMER ROOM HEIGHT - 4.5M

OFFICE BLOCK CELLAR -1FLOOR PLAN

MALL & MULTIPLEX

CELLAR-1 FLOOR PLAN

CELLAR-1 FLOOR
- RAW WATER TANK & FIRE WATER TANKS
- CHILLERS PLANT
- STP UPPER LEVEL
- TRANSFORMER
- ELECTRICAL ROOM
- DG SETS

CELLAR-2 FLOOR
- STP LOWER LEVEL

CELLAR-3 FLOOR
-

CARS = 126 NO.S	BIKES = 137 NO.S	TOTAL SITE AREA : 12224.315 SQ.MTS	FLOOR HEIGHT : 4.571M(15') FLOOR HEIGHT AT DRIVEWAY : 4.071M(13'-4 1/2")
		REQUIRED TOTLOT AREA : 1222.431 SQ.MTS OR 1462.015 SQ.YDS PROVIDED TOTLOT-1 AREA : 1222.872 SQ.MTS OR 1462.542 SQ.YDS	CELLAR FLOOR AREA : 10532.21SQ.MTS OR : 1,13,367.786 SFT

DESIGN ARCHITECTS :

ASLAM ARCHITECTS AND INTERIOR DESIGNERS PVT. LTD

MEZZANINE FLOOR , MSB-1,KSCMF BUILDING, NO.8, CUNNINGHAM ROAD, BANGALORE - 560 052. PH : 080-22253532, 40900726.

3RD FLOOR THE MAJESTIC, MUNICIPAL NO.08-2, 277/A ROAD NO.02 BANJARA HILLS HYDERABAD 500034 PHONE : 040-48589555


e-mail : design@aslamarchitects.com
Website : www.aslamarchitects.com

CLIENT NAME :

M/s. ALAKARAM INTERNATIONAL TRADING CO. PVT LTD.

PROJECT NAME :

ASN MEGGHA MALL
AT MURALI NAGAR ,VSKP,AP.

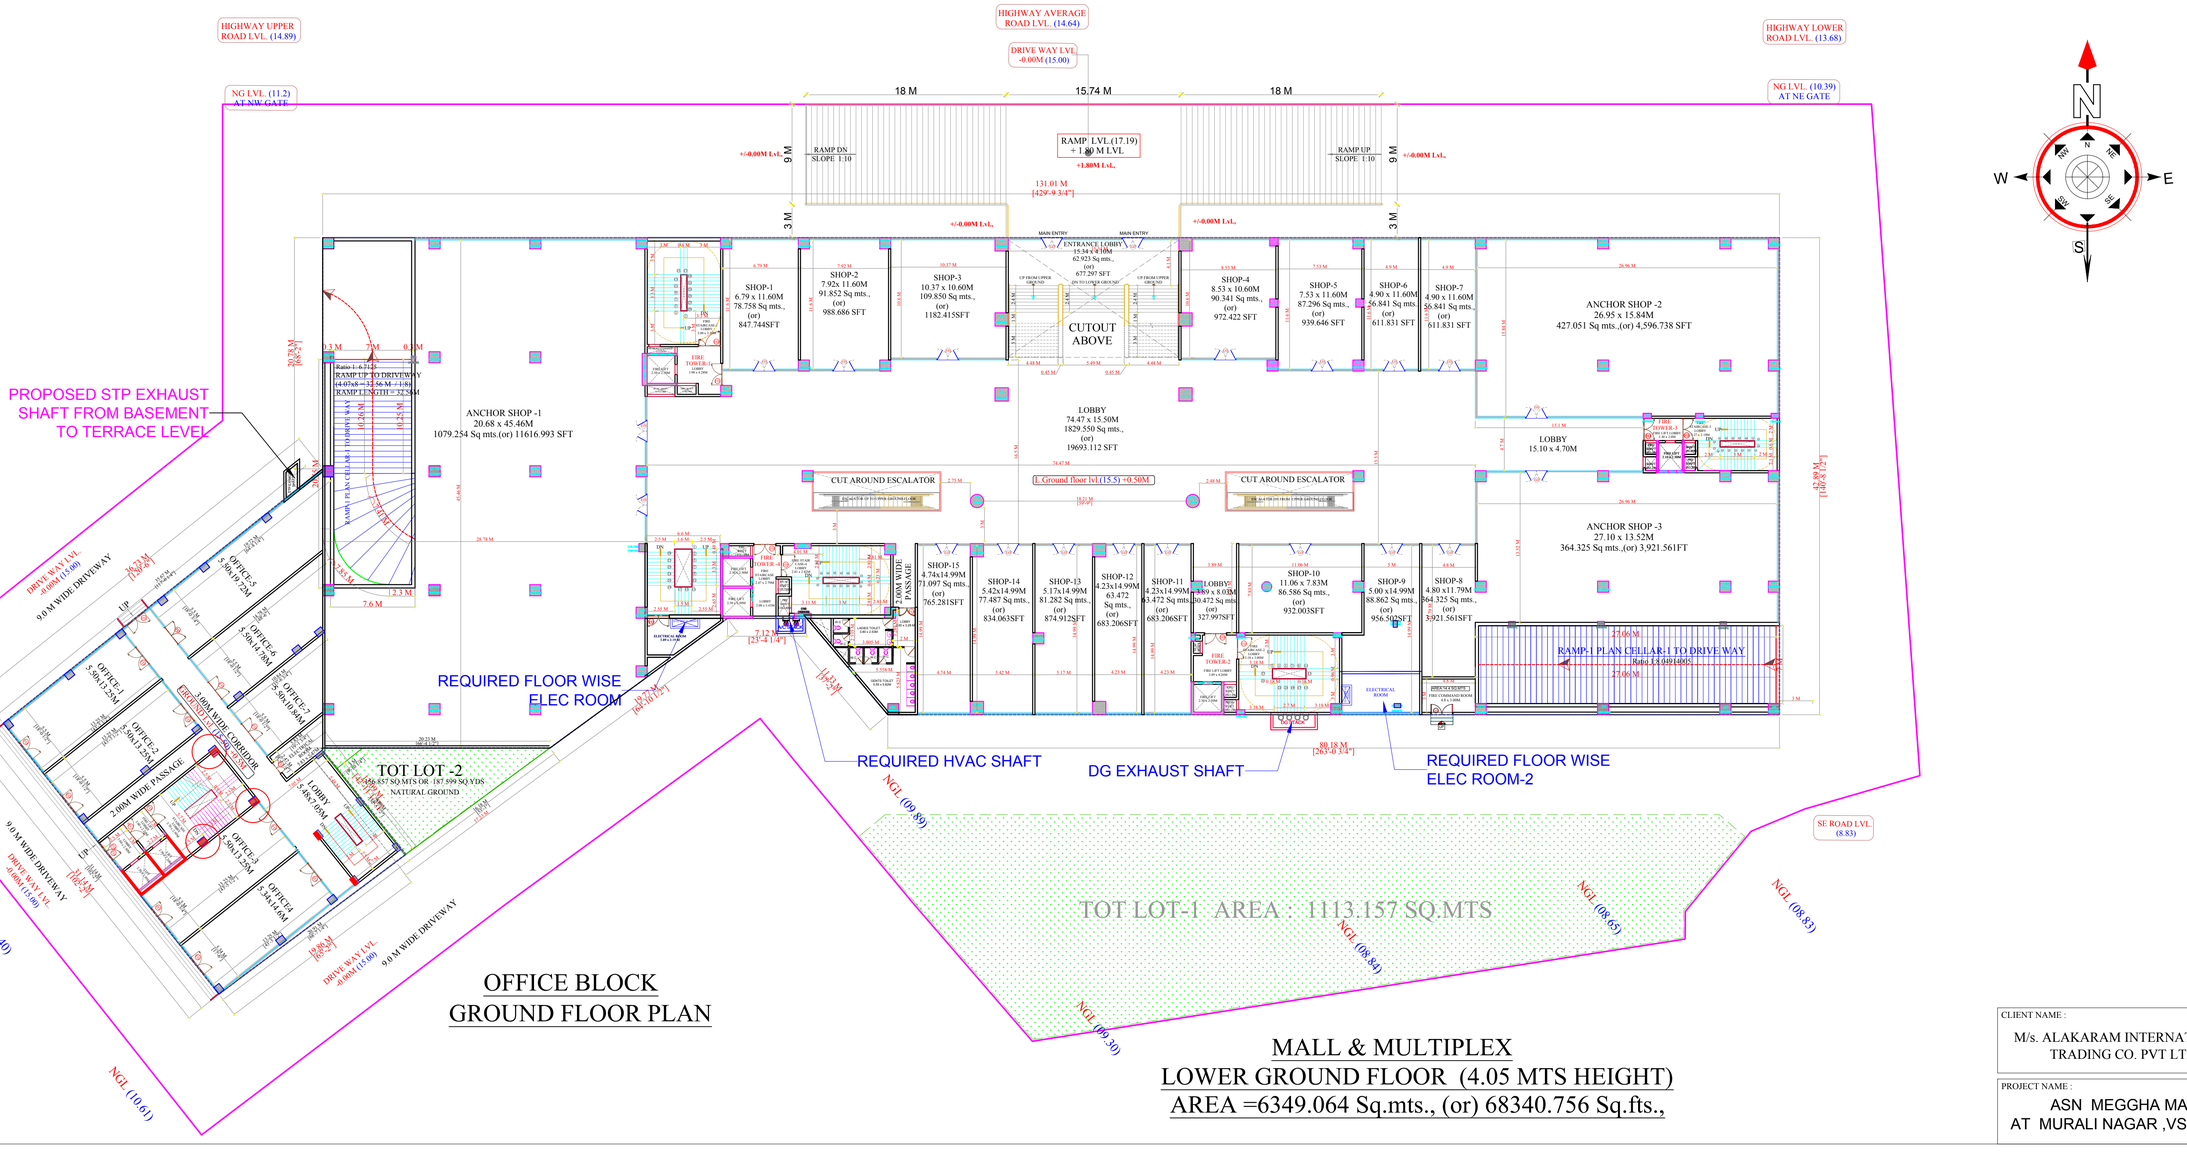


OFFICE BLOCK
GROUND FLOOR PLAN

MALL & MULTIPLEX
LOWER GROUND FLOOR (4.05 MTS HEIGHT)
AREA =6349.064 Sq.mts., (or) 68340.756 Sq.fts.,

CLIENT NAME :
M/s. ALAKARAM INTERNATIONAL TRADING CO. PVT LTD.

PROJECT NAME :
ASN MEGGHA MALL
AT MURALI NAGAR ,VSKP,AP.

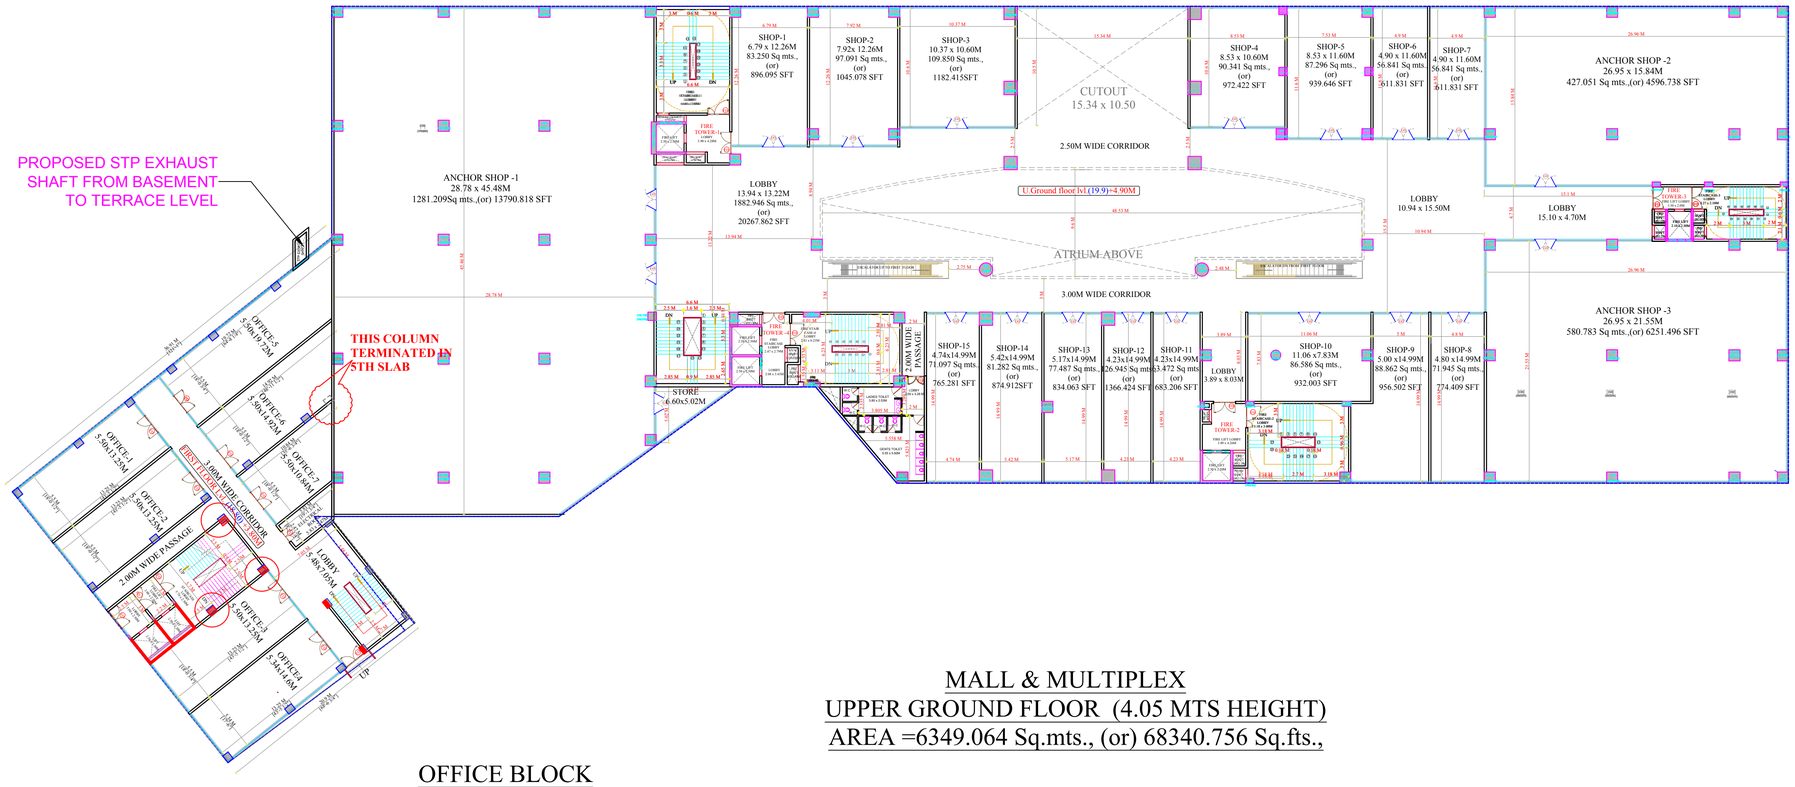


OFFICE BLOCK
FIRST FLOOR PLAN

MALL & MULTIPLEX
UPPER GROUND FLOOR (4.05 MTS HEIGHT)
AREA =6349.064 Sq.mts., (or) 68340.756 Sq.fts.,

TERMINATED COLUMN

CLIENT NAME :
M/s. ALAKARAM INTERNATIONAL TRADING CO. PVT LTD.

PROJECT NAME :
ASN MEGGHA MALL
AT MURALI NAGAR ,VSKP,AP.

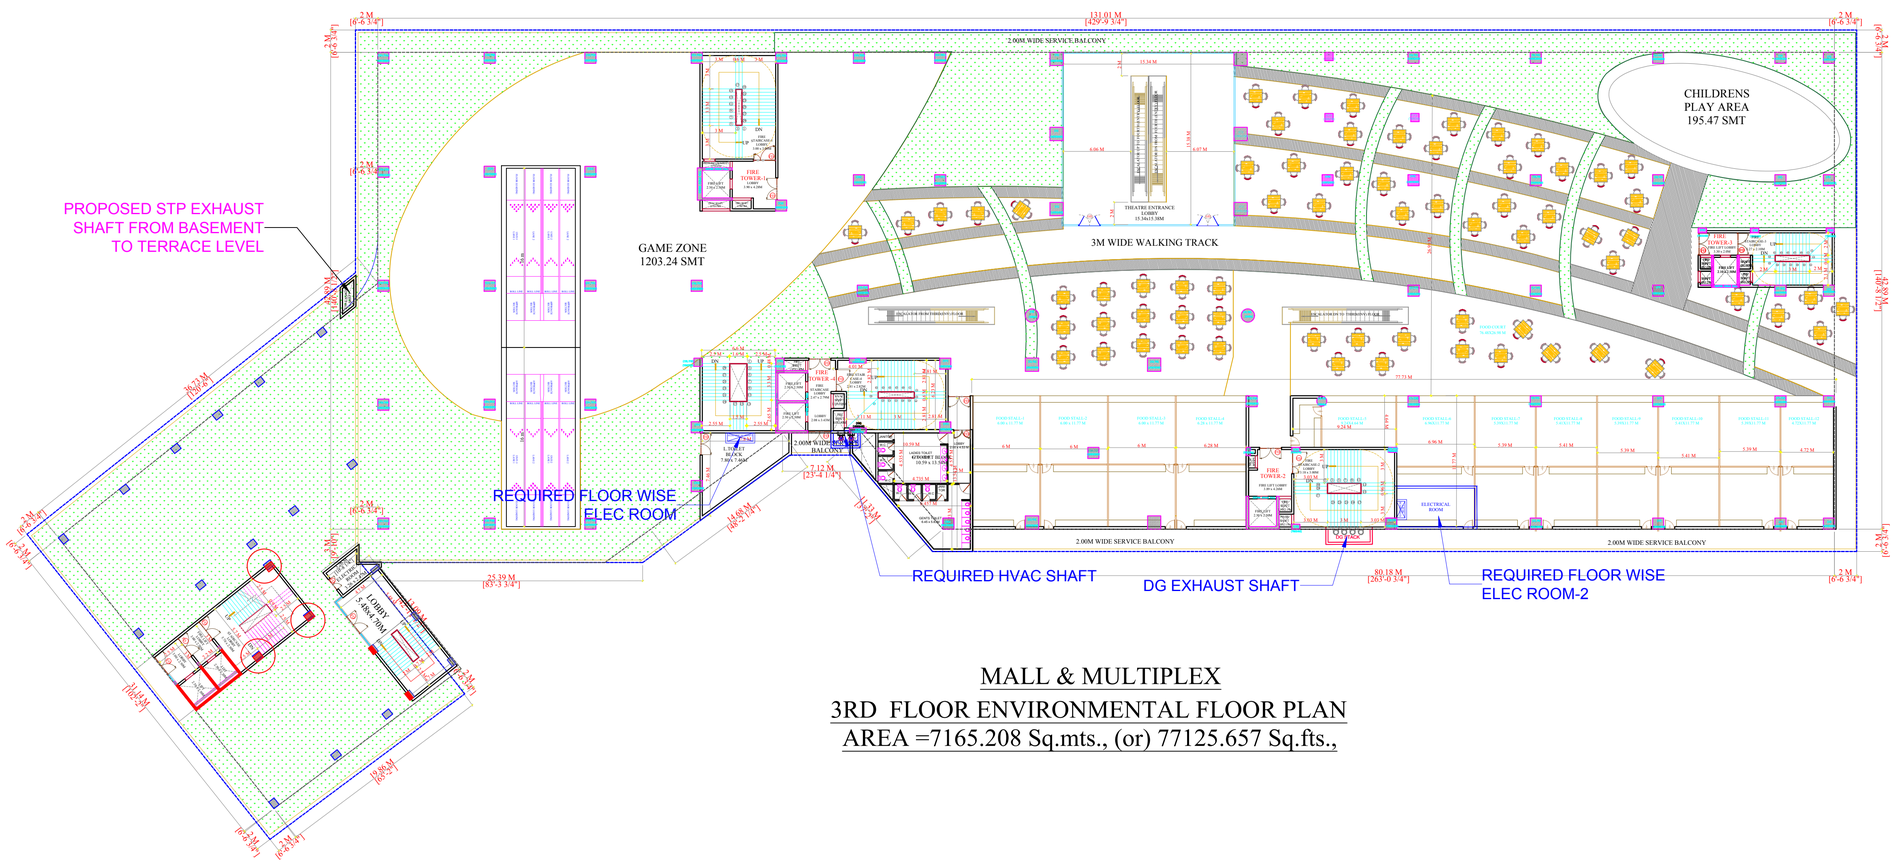


MALL & MULTIPLEX

3RD FLOOR ENVIRONMENTAL FLOOR PLAN

AREA =7165.208 Sq.mts., (or) 77125.657 Sq.fts.,

OFFICE BLOCK

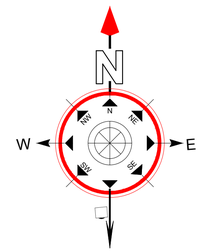


CLIENT NAME :

M/s. ALAKARAM INTERNATIONAL TRADING CO. PVT LTD.


PROJECT NAME :

ASN MEGGHA MALL
AT MURALI NAGAR ,VSKP,AP.


RAMP-2 NEAR SOUTH EAST SIDE (IN RAMP)

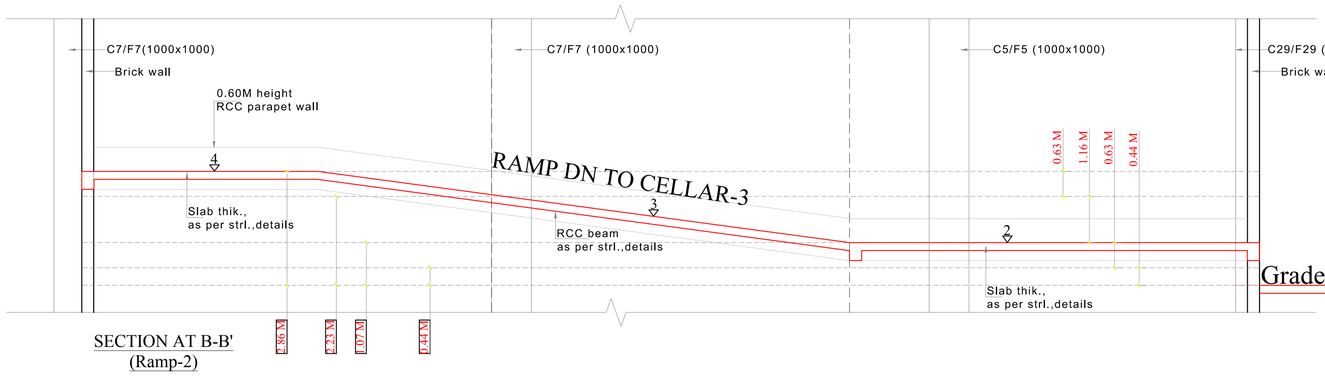


SECTION AT B-B'
(Ramp-2)

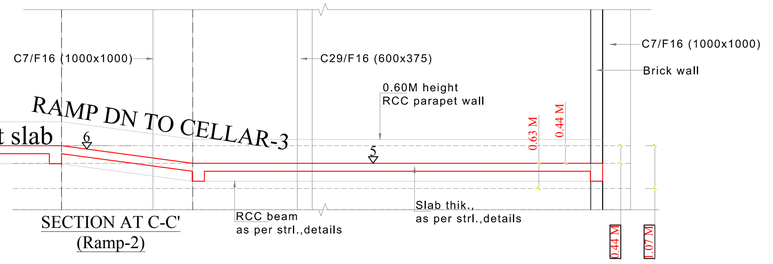


SECTION AT C-C'
(Ramp-2)

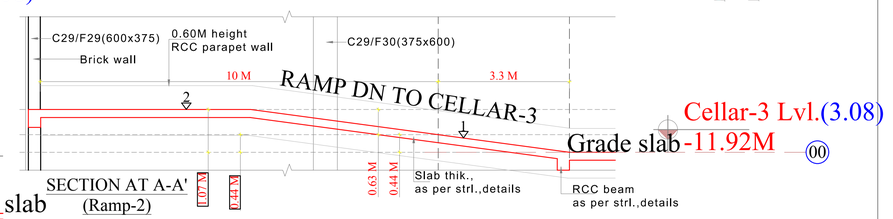

SECTION AT A-A'
(Ramp-2)

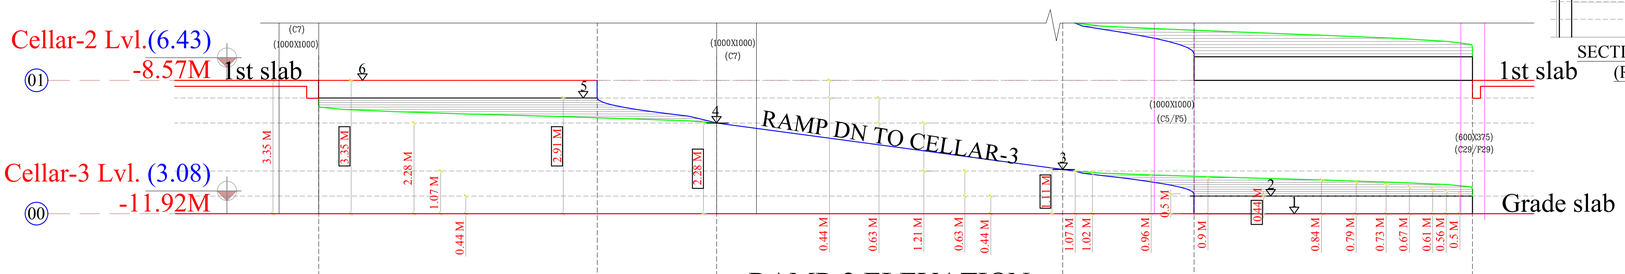

RAMP-2 ELEVATION

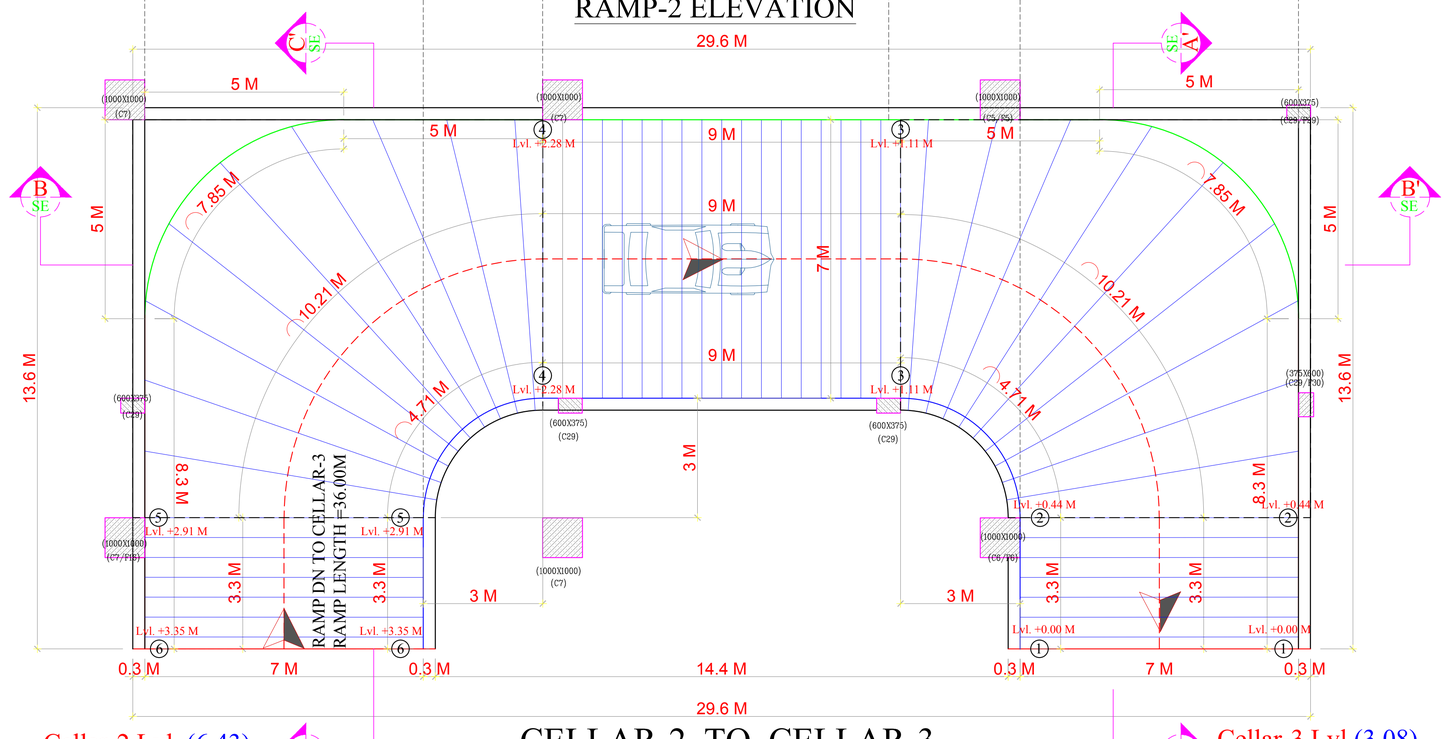

Cellar-2 Lvl. (6.43)
-8.57M
(1ST SLAB)

CELLAR-2 TO CELLAR-3
FLOOR HEIGHT: 3.35 M
(1 ST RAMP)

Cellar-3 Lvl.(3.08)
-11.92 M
(GRADE SLAB)


DESIGN ARCHITECTS :
ASLAM ARCHITECTS AND
INTERIOR DESIGNERS PVT. LTD
MEZZANINE FLOOR ,
MSB-1,KSCMF BUILDING,
NO.8, CUNNINGHAM ROAD,
BANGALORE - 560 052.
PH : 080-22253532, 40900726.
3RD FLOOR
THE MAJESTIC, MUNICIPAL NO.08-2, 277/A
ROAD NO.02 BANJARA HILLS
HYDERABAD -500034
PHONE : 040-48589555
e-mail : design@aslamarchitects.com
Website : www.aslamarchitects.com

CLIENT NAME :
M/s. ALAKARAM INTERNATIONAL TRADING CO. PVT LTD.

PROJECT NAME :
ASN MEGGHA MALL
AT MURALI NAGAR ,VSKP,AP.

PARKING NUMBERS	BASEMENT-1	BASEMENT-2	BASEMENT-3	TOTAL
SINGLE CAR PARKING DOUBLE CAR PARKING	= 305 NO.S (49X2)= 98 NO.S	= 336 NO.S (48X2)= 96 NO.S	= 326 NO.S (47X2) = 94 NOS	=910 NO.S (142X2)=344 NO.S
TOTAL NUMBER OF CARS	= 403 NO.S	= 432 NO.S	= 420 NO.S	= 1255 NO.S
BIKES	= 169 NO.S	=188 NO.S	= 169 NO.S	=526 NO.S


TOTAL CAR PARKING = 1,255 NO.S



BASEMENT-1 FLOOR PLAN

PARKING NUMBERS	BASEMENT-1	BASEMENT-2	BASEMENT-3	TOTAL
SINGLE CAR PARKING	= 305 NO.S	= 336 NO.S	= 326 NO.S	=910 NO.S
DOUBLE CAR PARKING	(49X2)= 98 NO.S	(48X2)= 96 NO.S	(47X2) = 94 NOS	(142X2)=344 NO.S
TOTAL NUMBER OF CARS	= 403 NO.S	= 432 NO.S	= 420 NO.S	= 1255 NO.S
BIKES	= 169 NO.S	=188 NO.S	= 169 NO.S	=526 NO.S


TOTAL CAR PARKING = 1,255 NO.S

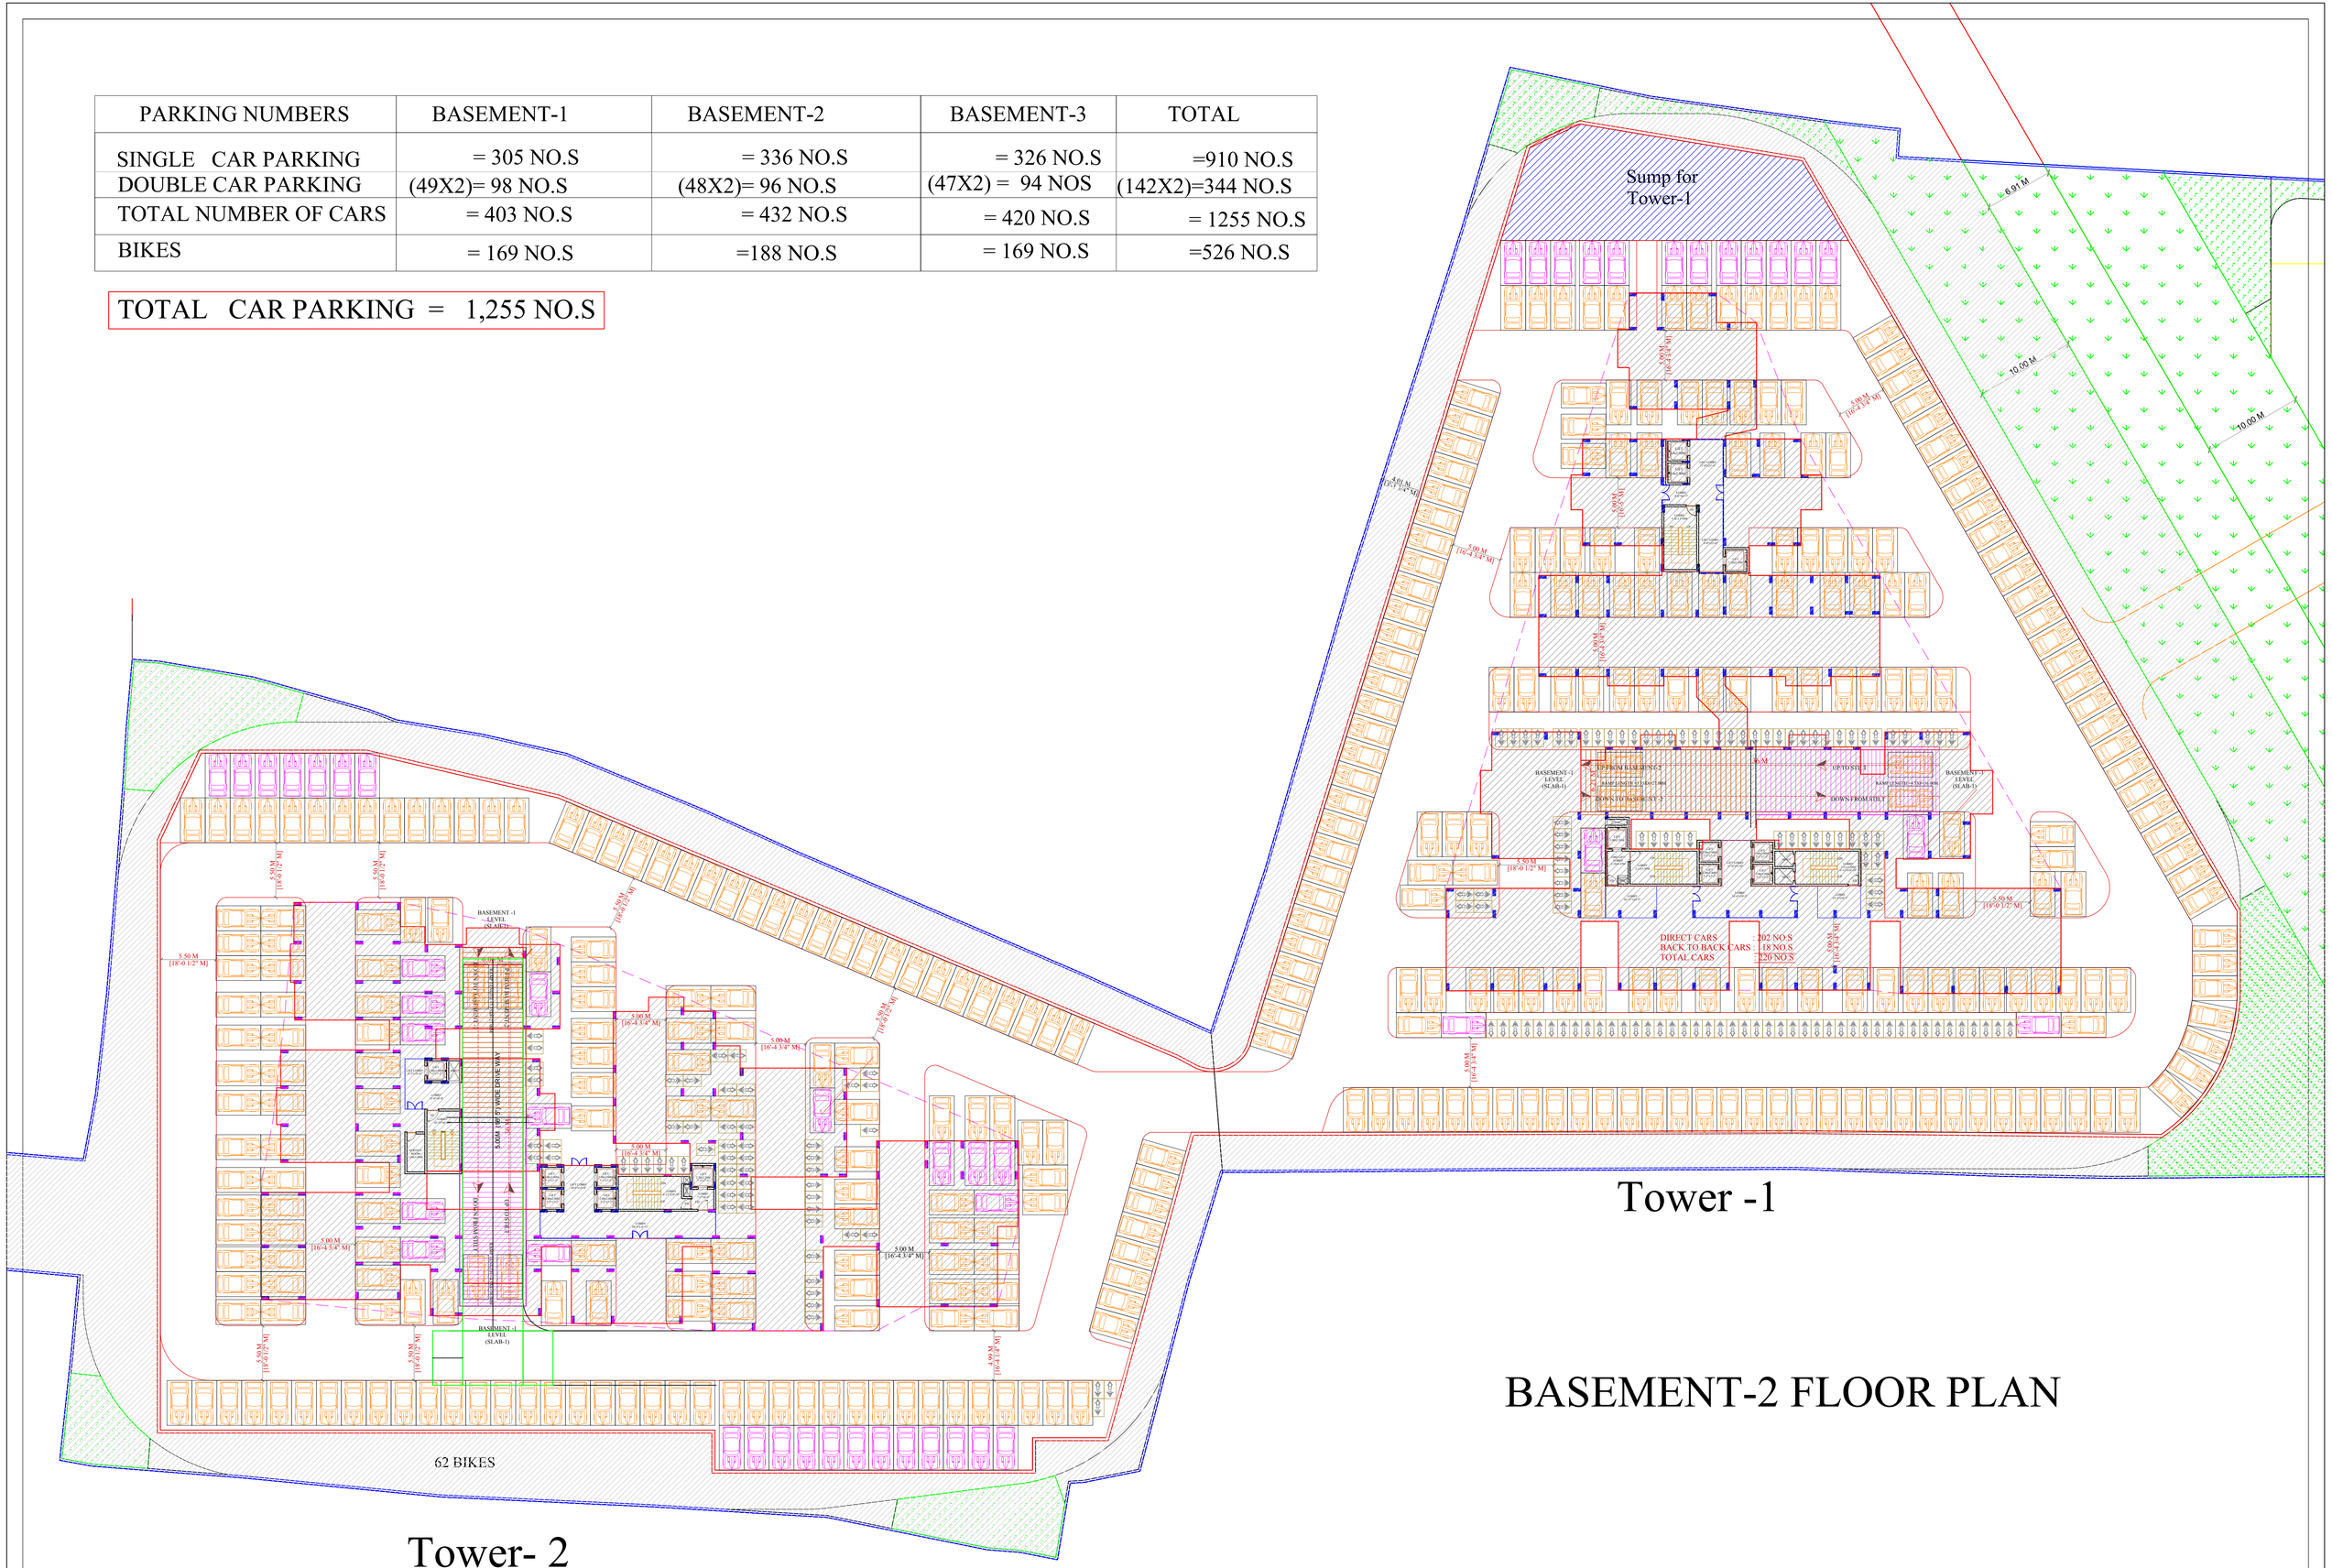

BASEMENT-2 FLOOR PLAN


PARKING NUMBERS	BASEMENT-1	BASEMENT-2	BASEMENT-3	TOTAL
SINGLE CAR PARKING	= 305 NO.S	= 336 NO.S	= 326 NO.S	=910 NO.S
DOUBLE CAR PARKING	(49X2)= 98 NO.S	(48X2)= 96 NO.S	(47X2) = 94 NOS	(142X2)=344 NO.S
TOTAL NUMBER OF CARS	= 403 NO.S	= 432 NO.S	= 420 NO.S	= 1255 NO.S
BIKES	= 169 NO.S	=188 NO.S	= 169 NO.S	=526 NO.S

TOTAL CAR PARKING = 1,255 NO.S



BASEMENT-3 FLOOR PLAN

FOR REFERENCE ONLY

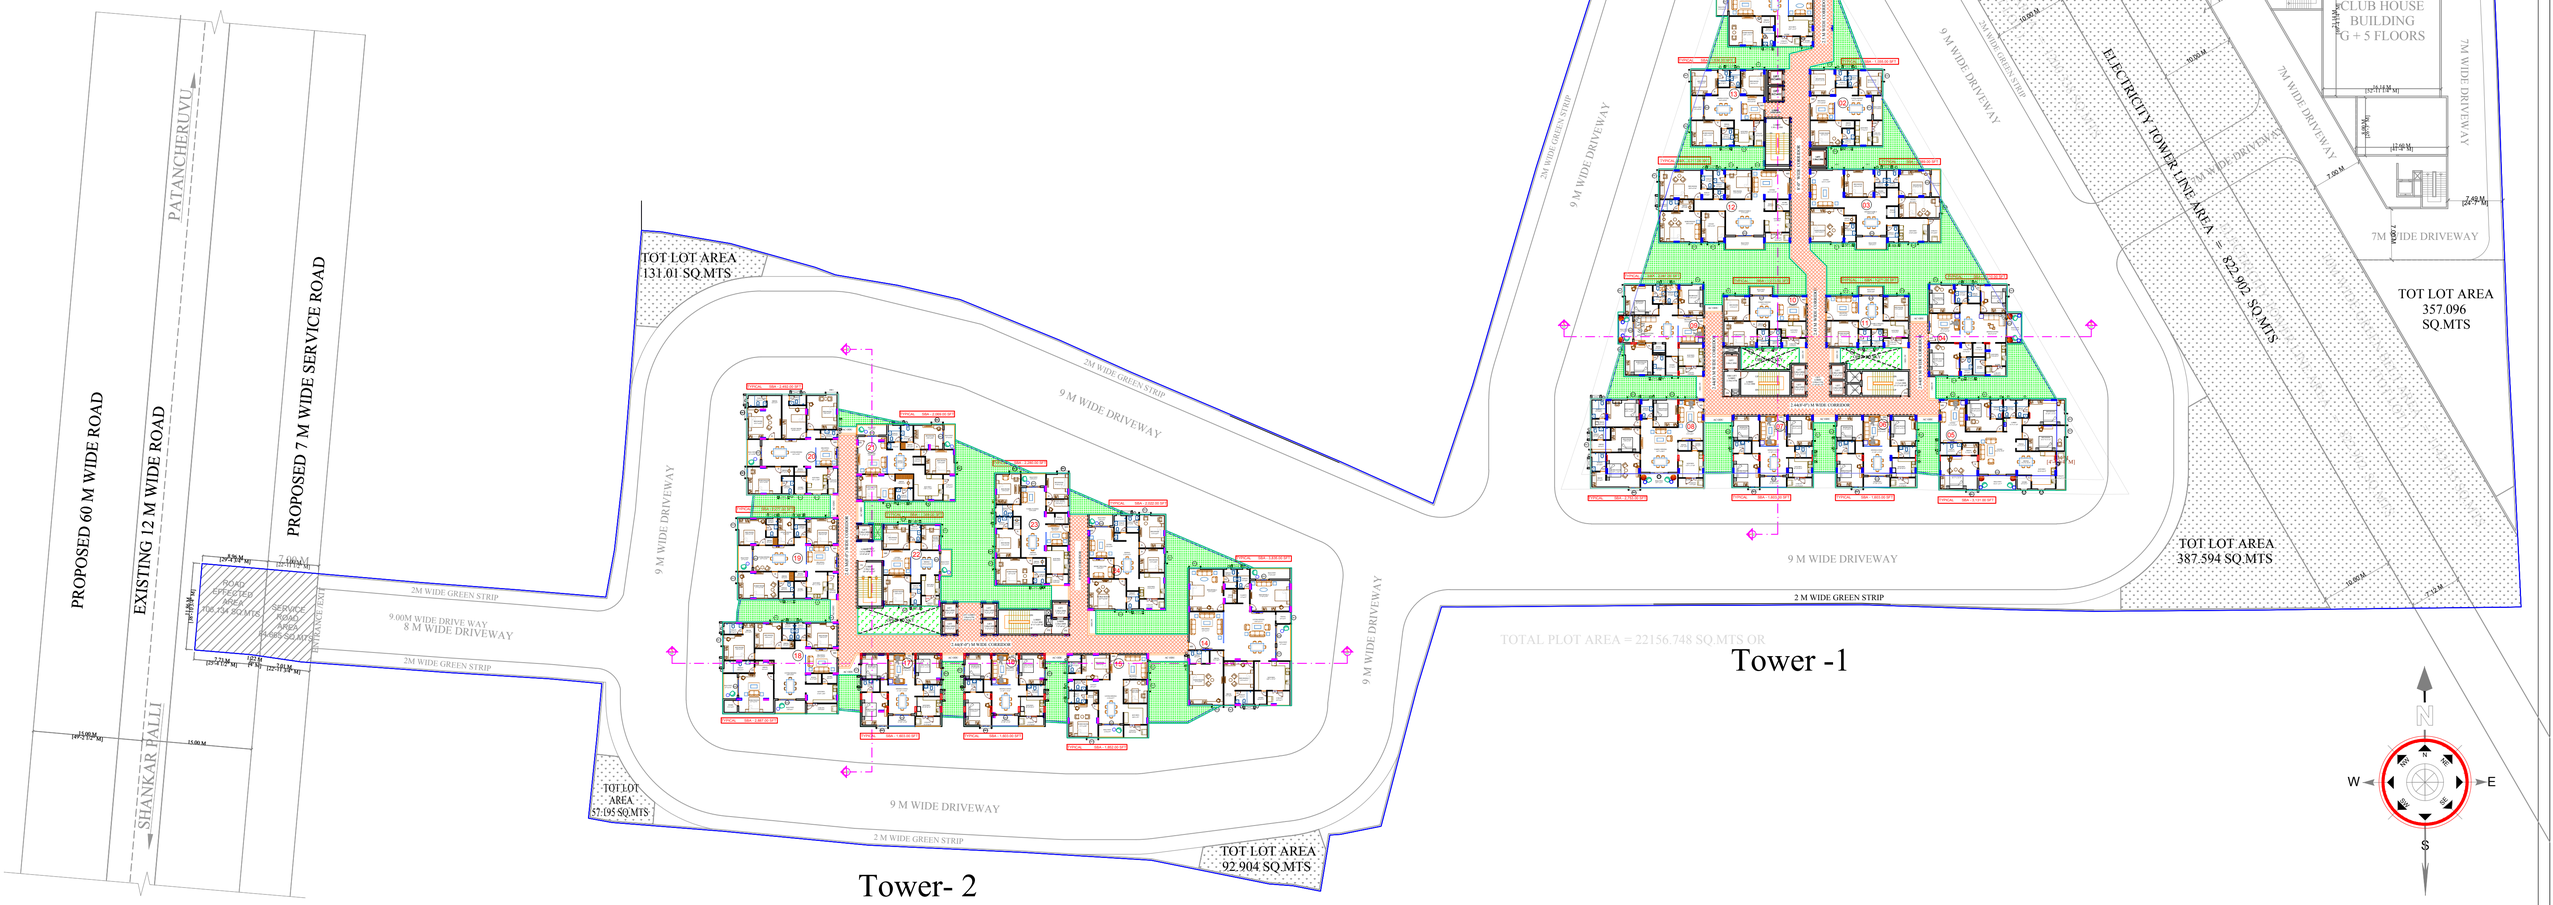

TOTAL PLOT AREA = 22156.748 SQ.MTS OR

NOTE : FLAT NO.17& 18 REPLACED WITH FLAT 8 OT 7

SITE PLAN WITH TYPICAL (2nd to 29th) FLOOR PLAN

SONESTA INFRA

FLAT No 201, PLOT No. 13, JAYABHERI PINEVALLEY COLONY
GACHIBOWLI, BEHIND CARE HOSPITAL, HYDERABAD-500032

CONTACT NO : 9243777398

SONESTA


DESIGN ARCHITECTS :

ASLAM ARCHITECTS AND
INTERIOR DESIGNERS PVT. LTD

MEZZANINE FLOOR,
MSB-1,KSCMF BUILDING,
NO.8, CUNNINGHAM ROAD,
BANGALORE - 560 052.
PH : 080-22253532, 40900726.

3RD FLOOR
THE MAJESTIC, MUNICIPAL NO.08-2, 277/A
ROAD NO.02 BANJARA HILLS
HYDERABAD 500034
PHONE : 040-48589555


e-mail : design@aslamarchitects.com
Website : www.aslamarchitects.com

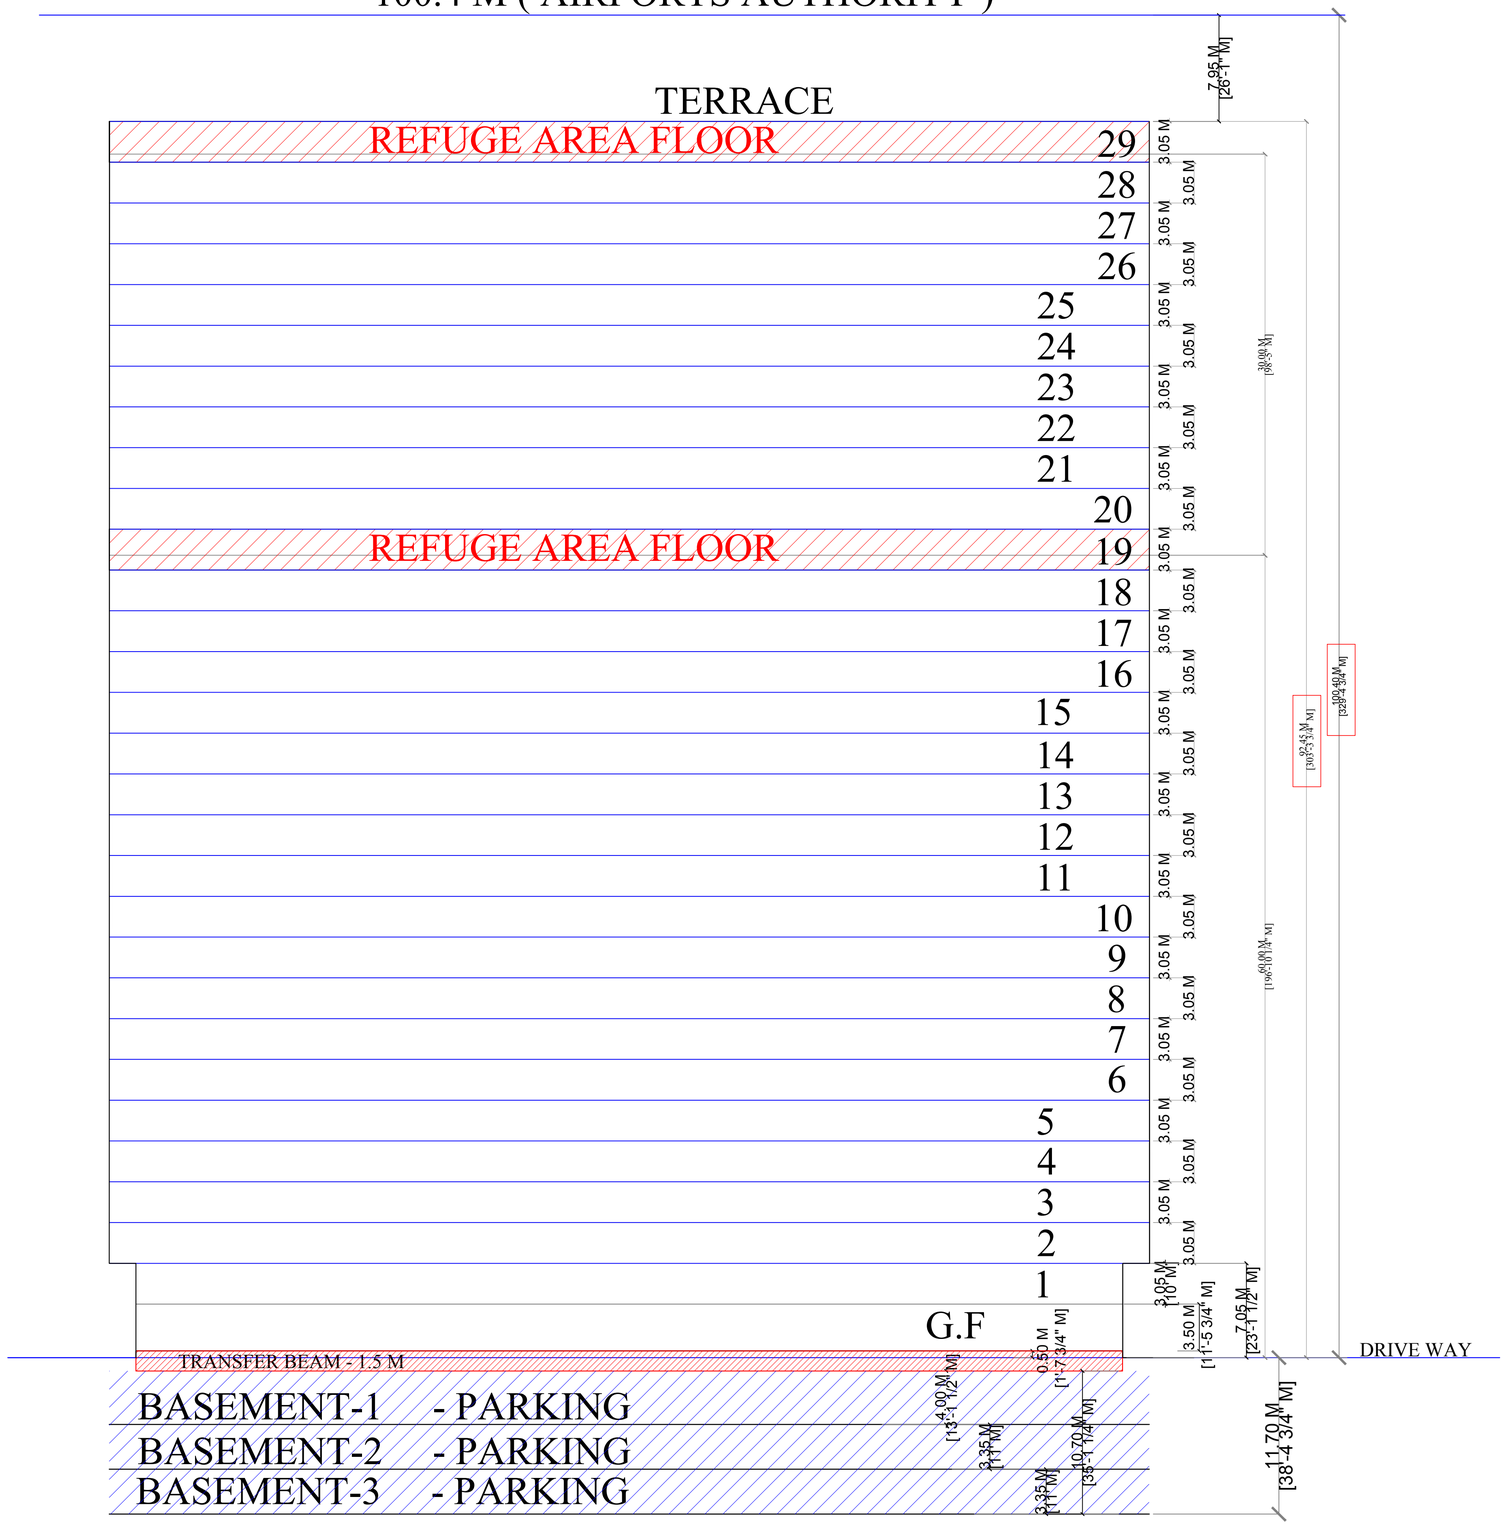

TOWER -1&2 SECTION

3B + GROUND + 29 UPPER FLOORS

NOTE : TERRACE FLOOR MIN .5.5M TO 6.5 M REQUIRED FOR STAIRCASE HEAD ROOMS & LIFT MRL

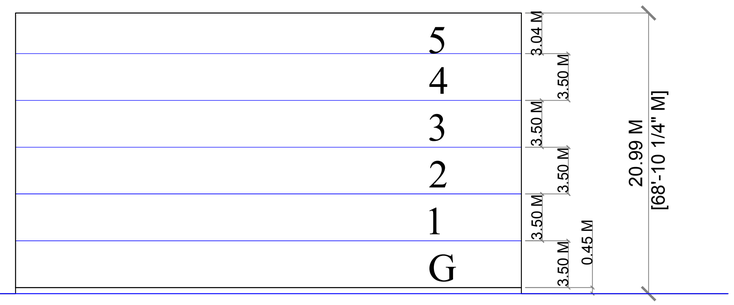

CLUB HOUSE SECTION

GROUND + 5 UPPER FLOORS

SHEET.NO:

R0/11

GENERAL NOTES

CONTRACTOR TO CHECK AND VERIFY ALL LEVELS,DATUMS AND DIMENSIONS ON SITE AND SHALL REPORT ANY DISCREPANCIES OR OMISSIONS TO THIS OFFICE PRIOR TO START OF WORK & DURING THE CONSTRUCTION PHASE.

THIS DRAWING IS TO BE READ AND UNDERSTOOD IN CONJUNCTION WITH STRUCTURAL, MECHANICAL, ELECTRICAL AND / OR ANY OTHER CONSULTANT/S DOCUMENTATION AS MAY BE APPLICABLE TO THE PROJECT PRIOR TO START OF WORK & IT'S DURATION.

ALL DIMENSIONS ARE IN METERS


TECHNICAL NOTES

PROVIDED AS PER STRUCTURAL DRGS. AND DETAILS.

RELATED TO THIS DRAWING SHALL BE BROUGHT TO THE NOTICE OF THE PROJECT ARCHITECTS IMMEDIATELY.

LVLS MENTIONED IN THE DRAWING REFERS TO THE UNFINISHED

KEYPLAN :

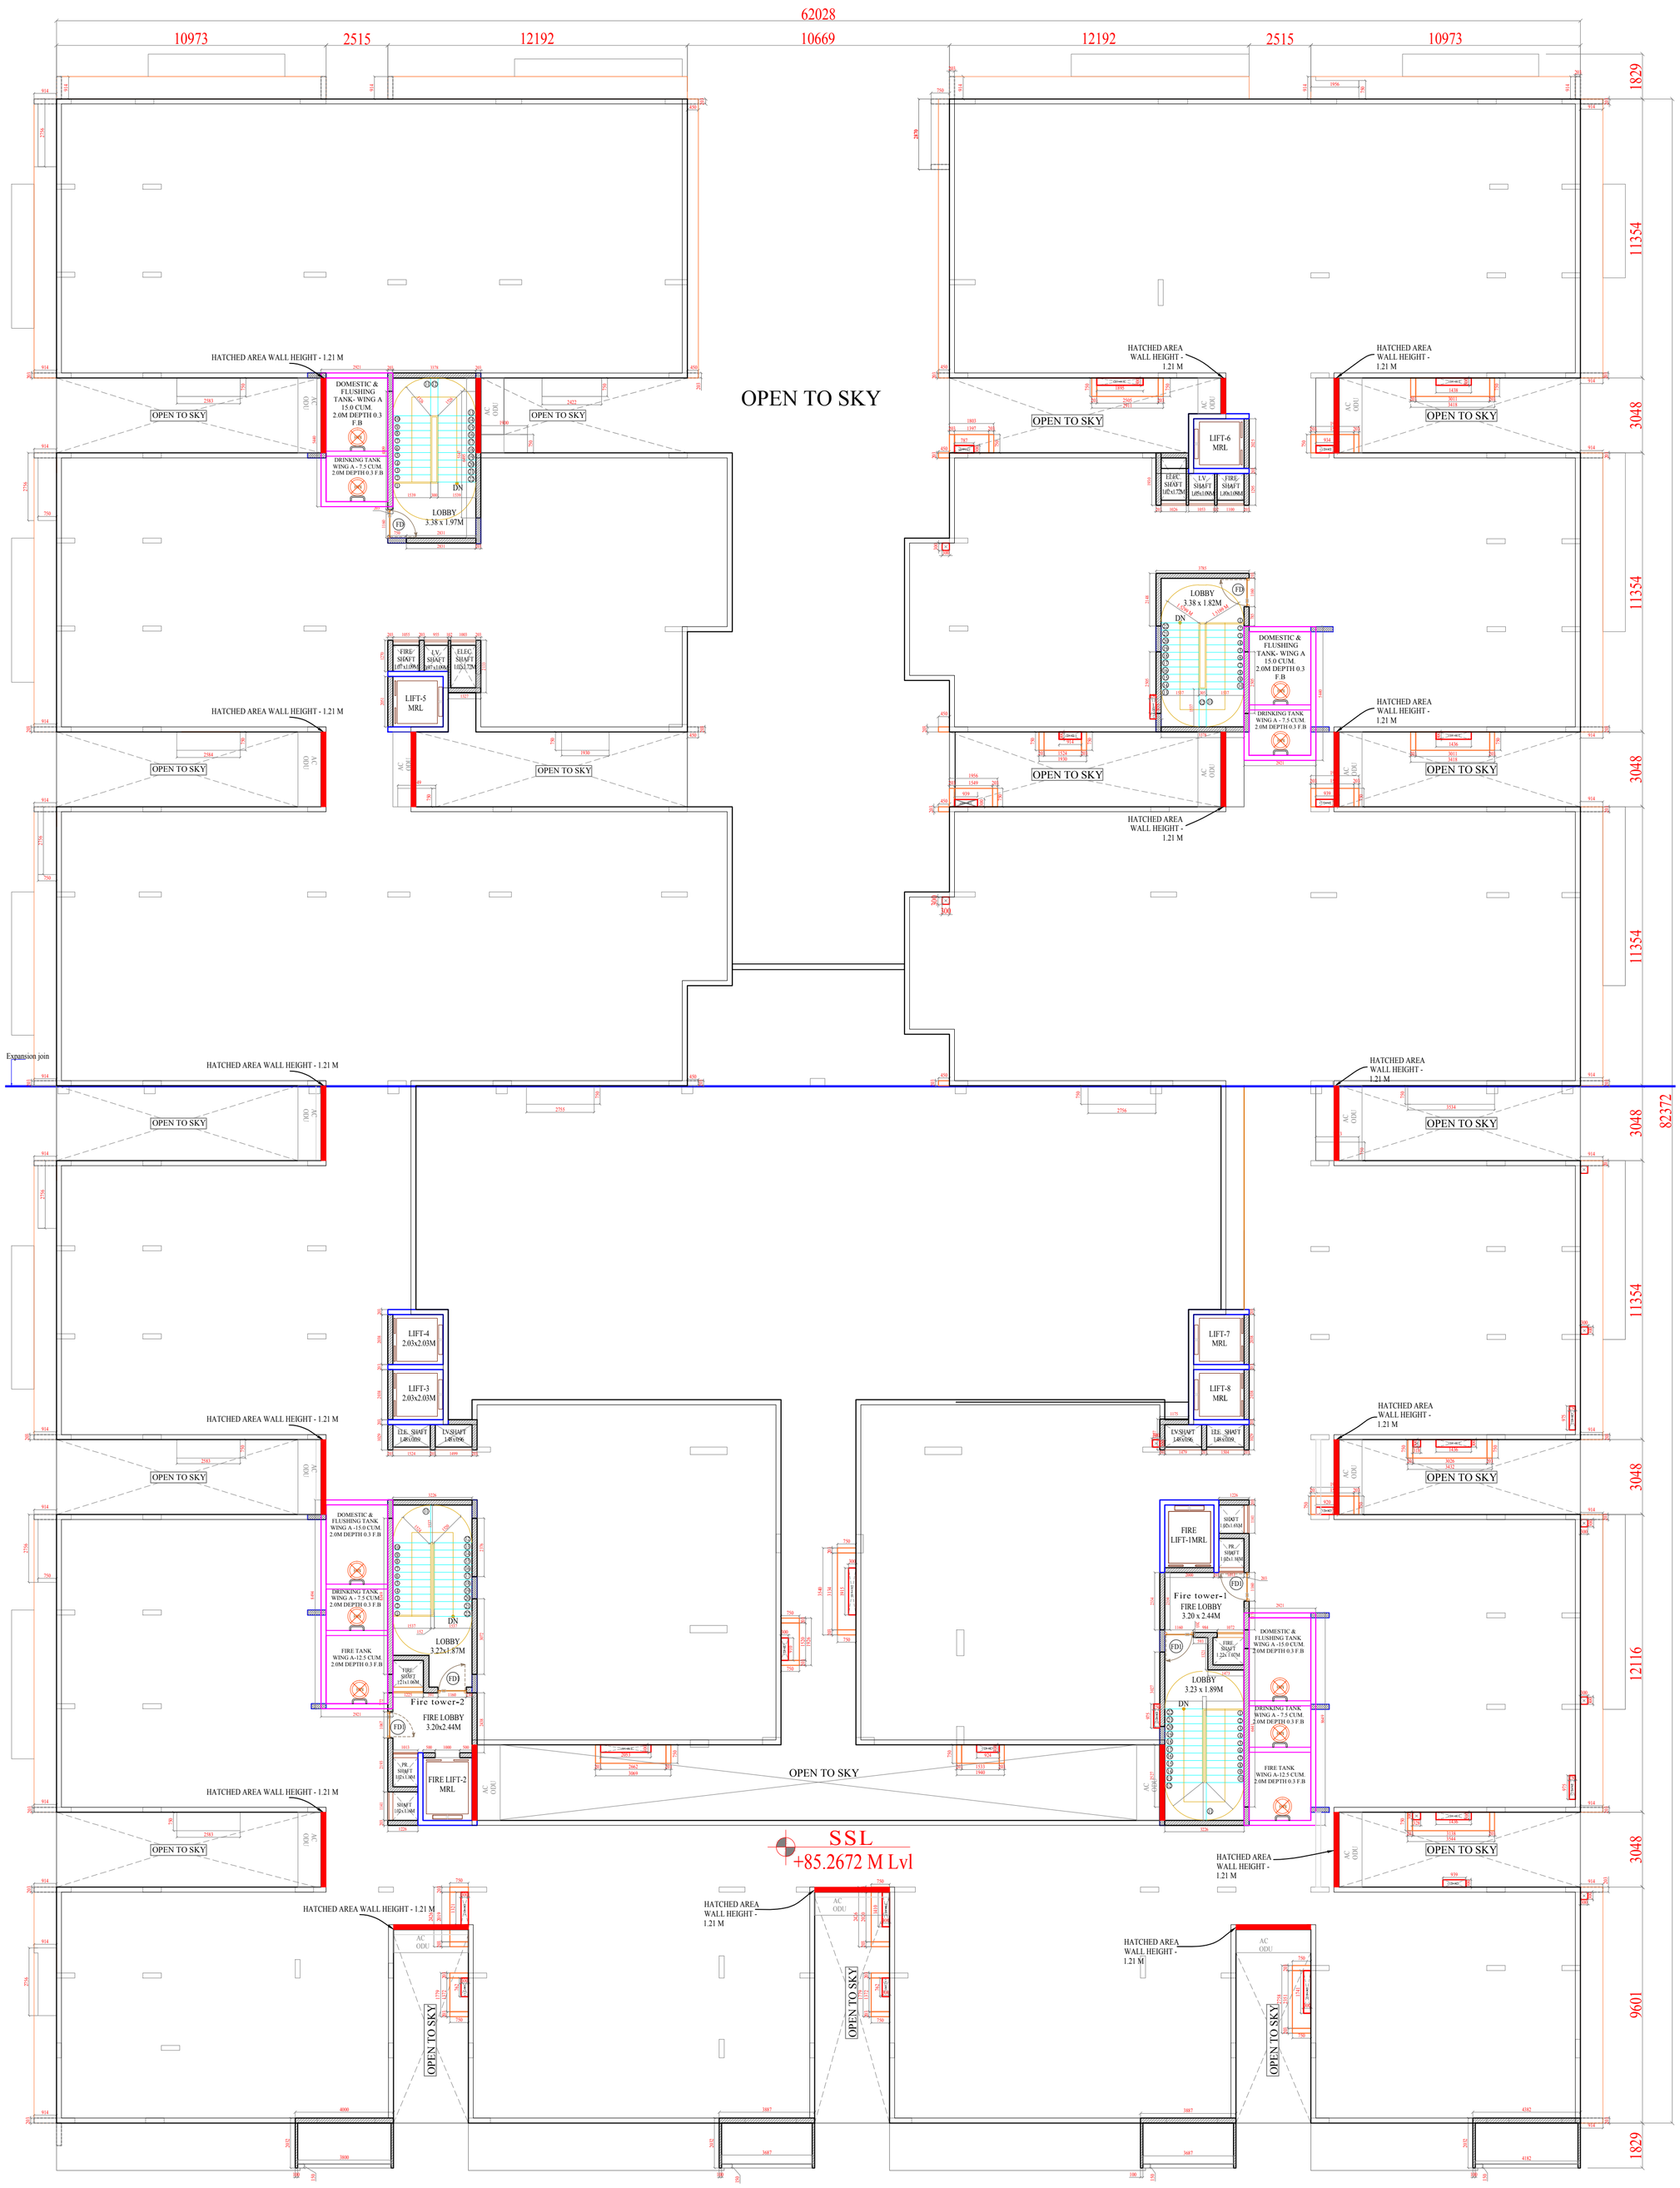

TERRACE FLOOR PLAN

- TERMINATED COLUMN

SL NO	REVISION DESCRIPTION	DATE
R6		
R5		
R4		
R3		
R2		
R1		

STRUCTURAL CONSULTANT :

P.H.E CONSULTANT :

ELECTRICAL CONSULTANT :

LANDSCAPE CONSULTANT :

DESIGN ARCHITECTS :

ASLAM ARCHITECTS AND INTERIOR DESIGNERS PVT. LTD

MSB-1,KSCMF BUILDING, MEZANINE FLOOR , NO.8,CUNNINGHAM ROAD, BANGALORE - 560 052. PH : 080-22253532, 40900726. TELEFAX : 080 - 41485362

3RD FLOOR, OPP. RAINBOW HOSPITAL, ABOVE WHITE CROW SHOWROOM, BANJARA HILLS ROAD NO.2, HYDERABAD - 500 034. PH : 040 - 48505862,49538444.

e-mail : design@aslamarchitects.com
Website :
www.aslamarchitects.com

CLIENT: **M/s.SRI SAI HARIHARA ESTATES Pvt.Ltd.,**

PROJECT:

HARIHARA'S

SRI SAI VIRADHYA

PROPOSED RESIDENTIAL HIGH-RISE APARTMENT AT,

CHENNA REDDY ENCLAVE, PEERZADIGUDA VILLAGE,UNDER PEERZADIGUDA MUNICIPAL CORPORATION, MEDIPALLY MANDAL,MEDCHAL-MALKAJGIRI DISTRICT,TELANGANA STATE.

DRAWING TITLE :

TERRACE FLOOR PLAN


DRAWING NO.: AA/SSV/P/2020/ARCH/R0/011


SHEET NO :	NORTH
DATE : 15-03-2023	
SCALE : NTS	
TEAM : TRIMURTHY	
Drawn: S.LAKSHMI	
Checked: Ar.ASLAM	
File path :	Z:\Projects\Trainee\Kheerthana\HARIHARA\Viradhya\AA sai viradhya_boduppal_Sectional Elevation & Section 28.02.23.dwg


ARCHITECTURAL DRAWINGS


Notes:


THIS DRAWING IS THE EXCLUSIVE PROPERTY OF"ASLAM ARCHITECTS AND INTERIOR DESIGNERS (P) LTD". AND THE REPRODUCTION OF ANY PART WITHOUT PRIOR WRITTEN CONSENT FROM THIS OFFICE IS AVIOLATION OF APPLICABLE LAWS.

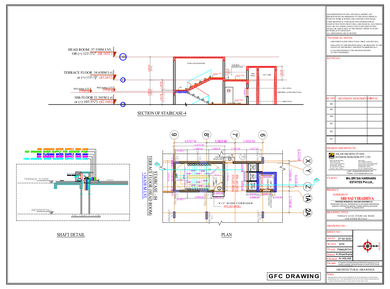

SECTION OF STAIRCASE-4
SHAFT DETAIL
PLAN
GFC DRAWING

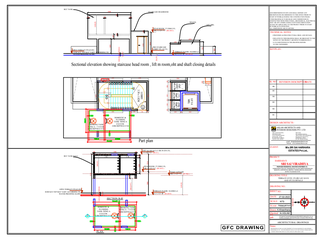

Sectional elevation showing staircase head room , lift m room,sht and shaft closing details
Part plan
GFC DRAWING

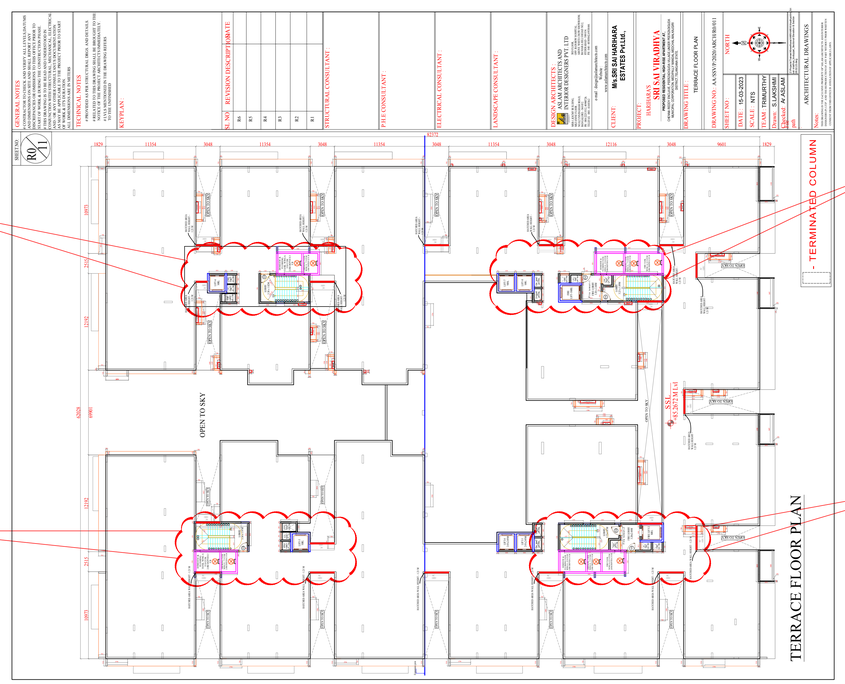

GENERAL NOTES
DRAWING NO
REVISION DESCRIPTION
DATE
STRUCTURAL CONSULTANT
PILE CONSULTANT
ELECTRICAL CONSULTANT
LANDSCAPE CONSULTANT
PERSON ARCHITECTS
CLIENT
PROJECT
DRAWING TITLE
DRAWING NO / AASSVP/2020/AMC/DB00/01
SHEET NO
SCALE
DATE
PLOT TIMEMPTM
Drawn
Checked
APPD
ARCHITECTURAL DRAWINGS
Notes
SHEET NO
R0
A1
1829
11354
3048
12116
9601
OPEN TO SKY
TERRACE FLOOR PLAN
- TERMINATED COLUMN

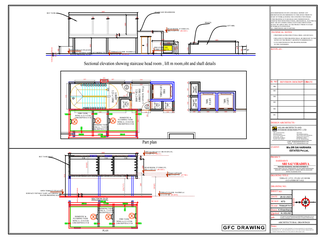

Sectional elevation showing staircase head room , lift m room,sht and shaft details
Part plan
GFC DRAWING

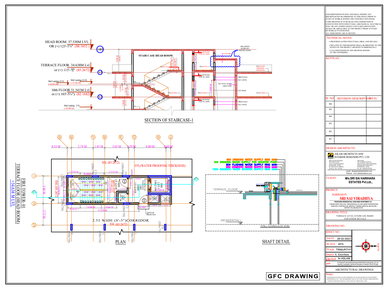

SECTION OF STAIRCASE-1
PLAN
SHAFT DETAIL
GFC DRAWING

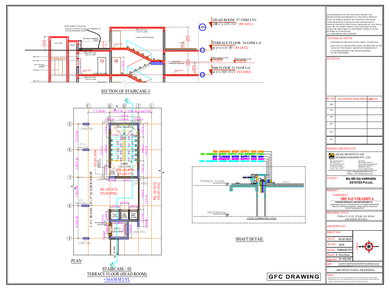
SECTION OF STAIRCASE-2
PLAN
SHAFT DETAIL
STAIRCASE-2B
TERRACE FLOOR (HEADROOM)
GFC DRAWING

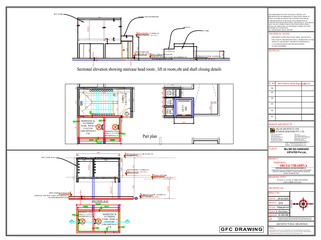

Sectional elevation showing staircase head room , lift m room,sht and shaft closing details
Part plan
GFC DRAWING

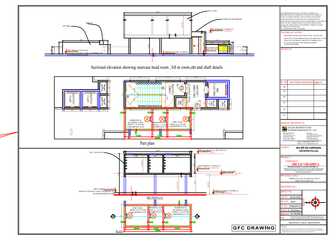
Sectional elevation showing staircase head room , lift m room,sht and shaft details
Part plan
GFC DRAWING

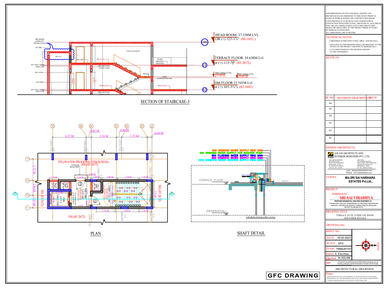
SECTION OF STAIRCASE-3
PLAN
SHAFT DETAIL
GFC DRAWING

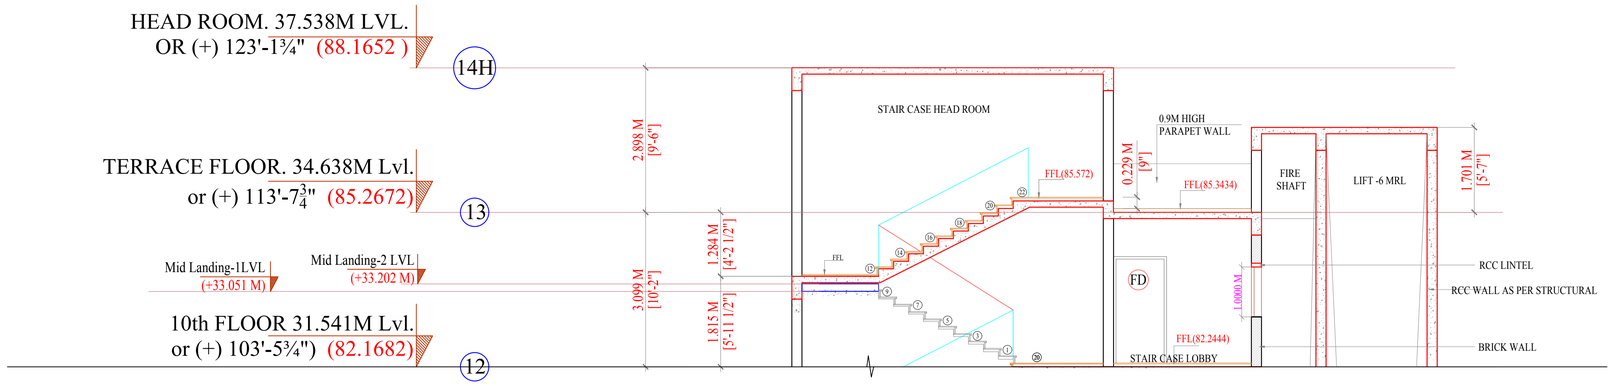


SECTION OF STAIRCASE-4

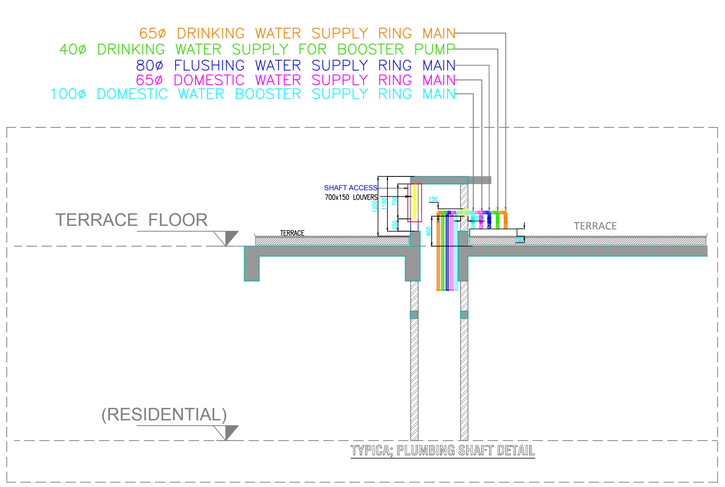

SHAFT DETAIL

STAIRCASE - 04
TERRACE FLOOR (HEAD ROOM)
+34.638 M LVL

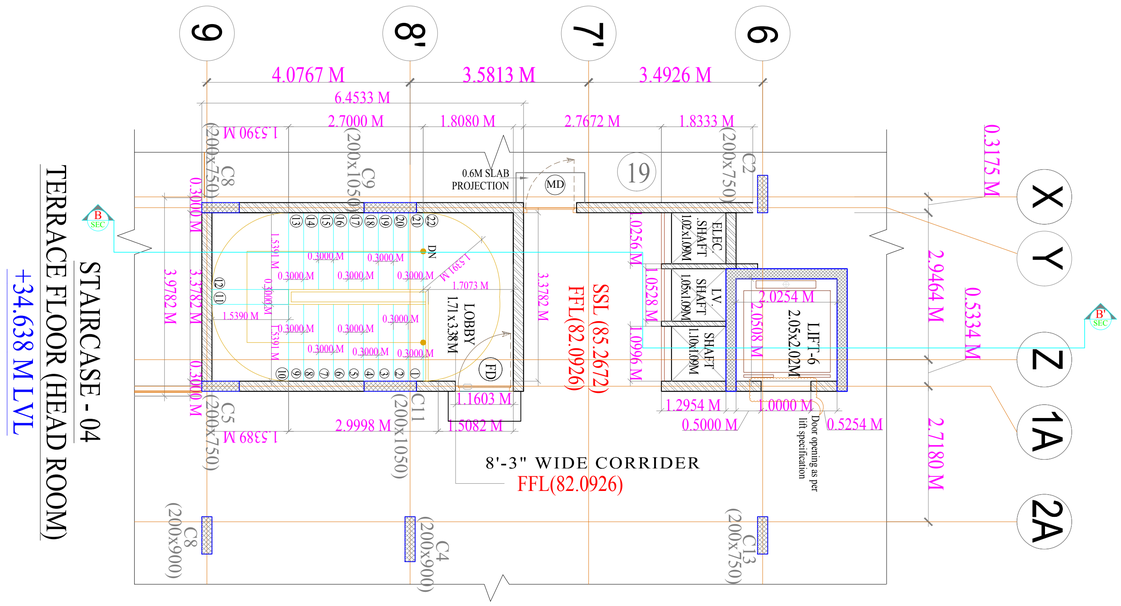

PLAN

GFC DRAWING

AND DIMENSIONS ON SITE AND SHALL REPORT ANY DISCREPANCIES OR OMISSIONS TO THIS OFFICE PRIOR TO START OF WORK & DURING THE CONSTRUCTION PHASE.

THIS DRAWING IS TO BE READ AND UNDERSTOOD IN CONJUNCTION WITH STRUCTURAL, MECHANICAL, ELECTRICAL AND / OR ANY OTHER CONSULTANT/S DOCUMENTATION AS MAY BE APPLICABLE TO THE PROJECT PRIOR TO START OF WORK & IT'S DURATION.

ALL DIMENSIONS ARE IN METERS

TECHNICAL NOTES

PROVIDED AS PER STRUCTURAL DRGS. AND DETAILS.

RELATED TO THIS DRAWING SHALL BE BROUGHT TO THE NOTICE OF THE PROJECT ARCHITECTS IMMEDIATELY.

LVLS MENTIONED IN THE DRAWING REFERS TO THE UNFINISHED

KEYPLAN :

SL NO	REVISION DESCRIPTION	DATE
R6		
R5		
R4		
R3		
R2		
R1		

DESIGN ARCHITECTS :

ASLAM ARCHITECTS AND INTERIOR DESIGNERS PVT. LTD

MSB-1,KSCMF BUILDING, MEZANINE FLOOR , NO.8,CUNNINGHAM ROAD, BANGALORE - 560 052. PH : 080-22253532, 40900726. TELEFAX : 080 - 41485362

3RD FLOOR, OPP. RAINBOW HOSPITAL, ABOVE WHITE CROW SHOWROOM, BANJARA HILLS ROAD NO.2, HYDERABAD - 500 034. PH : 040 - 48505862,49538444.

e-mail : design@aslamarchitects.com
Website : www.aslamarchitects.com

CLIENT: **M/s.SRI SAI HARIHARA ESTATES Pvt.Ltd.,**

PROJECT:

HARIHARA'S

SRI SAI VIRADHYA

PROPOSED RESIDENTIAL HIGH-RISE APARTMENT AT,

CHENNA REDDY ENCLAVE, PEERZADIGUDA VILLAGE,UNDER PEERZADIGUDA MUNICIPAL CORPORATION, MEDIPALLY MANDAL,MEDCHAL-MALKAJGIRI DISTRICT,TELANGANA STATE.

DRAWING TITLE :

TERRACE LEVEL STAIRCASE ROOM AND OTHER DETAILS

DRAWING NO.:

SHEET NO :

DATE : 27-02-2023

SCALE : NTS

TEAM : TRIMURTHY

Drawn: K.Kheerthana


Checked: Ar.ASLAM

File path : Z:\Projects\Trainee\Kheerthana\HARIHARA\Viradhya\AA_Sri sai viradhya_boduppal_Sectional Elevation & Section 28.02.23.dwg


ARCHITECTURAL DRAWINGS

Notes:


THIS DRAWING IS THE EXCLUSIVE PROPERTY OF "ASLAM ARCHITECTS AND INTERIOR DESIGNERS (P) LTD". AND THE REPRODUCTION OF ANY PART WITHOUT PRIOR WRITTEN CONSENT FROM THIS OFFICE IS AVIOLATION OF APPLICABLE LAWS.

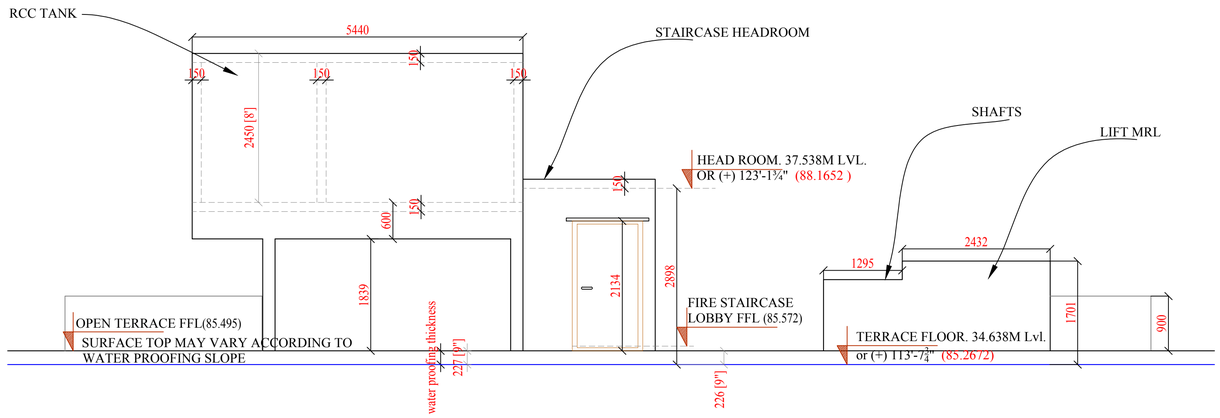


Sectional elevation showing staircase head room , lift m room,oht and shaft closing details

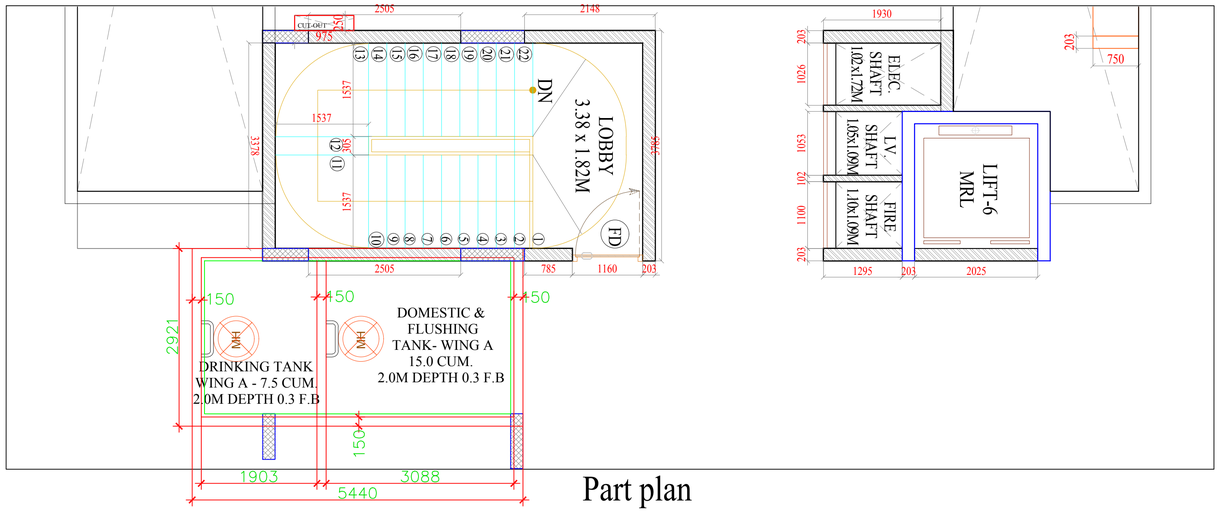

Part plan

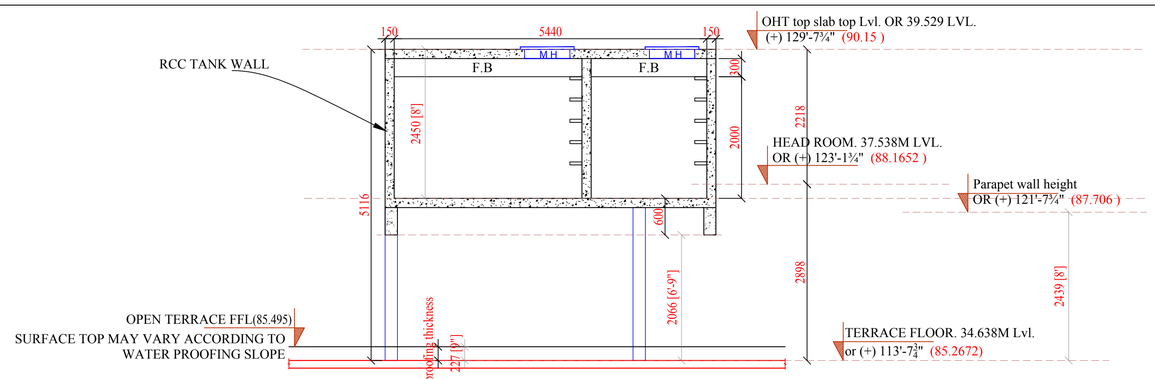

SECTION B-B'

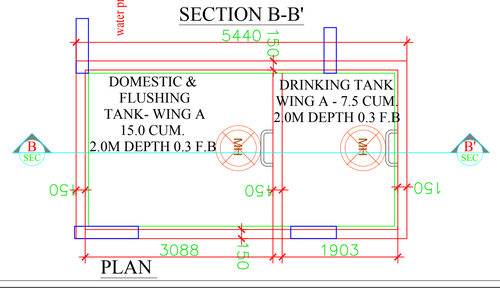

PLAN

GFC DRAWING

AND DIMENSIONS ON SITE AND SHALL REPORT ANY DISCREPANCIES OR OMISSIONS TO THIS OFFICE PRIOR TO START OF WORK & DURING THE CONSTRUCTION PHASE.

THIS DRAWING IS TO BE READ AND UNDERSTOOD IN CONJUNCTION WITH STRUCTURAL, MECHANICAL, ELECTRICAL AND / OR ANY OTHER CONSULTANT/S DOCUMENTATION AS MAY BE APPLICABLE TO THE PROJECT PRIOR TO START OF WORK & IT'S DURATION.

ALL DIMENSIONS ARE IN METERS

TECHNICAL NOTES

PROVIDED AS PER STRUCTURAL DRGS. AND DETAILS.

RELATED TO THIS DRAWING SHALL BE BROUGHT TO THE NOTICE OF THE PROJECT ARCHITECTS IMMEDIATELY.

LVLS MENTIONED IN THE DRAWING REFERS TO THE UNFINISHED

KEYPLAN :

SL NO	REVISION DESCRIPTION	DATE
R6		
R5		
R4		
R3		
R2		
R1		

DESIGN ARCHITECTS :

ASLAM ARCHITECTS AND
INTERIOR DESIGNERS PVT. LTD

MSB-1,KSCMF BUILDING,
MEZANINE FLOOR,
NO.8,CUNNINGHAM ROAD,
BANGALORE - 560 052.
PH : 080-22235532, 40900726.
TELEFAX : 080 - 41485362

3RD FLOOR,
OPP. RAINBOW HOSPITAL,
ABOVE WHITE CROW SHOWROOM,
BANJARA HILLS ROAD NO.2,
HYDERABAD - 500 034.
PH : 040 - 48505862,49538444.

e-mail : design@aslamarchitects.com
Website : www.aslamarchitects.com

CLIENT: **M/s.SRI SAI HARIHARA ESTATES Pvt.Ltd.,**

PROJECT:

HARIHARA'S

SRI SAI VIRADHYA

PROPOSED RESIDENTIAL HIGH-RISE APARTMENT AT,

CHENNA REDDY ENCLAVE, PEERZADIGUDA VILLAGE,UNDER PEERZADIGUDA MUNICIPAL CORPORATION, MEDIPALLY MANDAL,MEDCHAL-MALKAJGIRI DISTRICT,TELANGANA STATE.

DRAWING TITLE :

TERRACE LEVEL STAIRCASE ROOM AND OTHER DETAILS

DRAWING NO.:

SHEET NO :

DATE : 27-02-2023

SCALE : NTS

TEAM : TRIMURTHY

Drawn: K.Kheerthana


Checked: Ar.ASLAM

File path : Z:\Projects\Trainee\Kheerthana\HARIHARA\Viradhya\AA_Sri sai viradhya_boduppal_Sectional Elevation & Section 28.02.23.dwg


ARCHITECTURAL DRAWINGS

NORTH

Notes:
THIS DRAWING IS THE EXCLUSIVE PROPERTY OF"ASLAM ARCHITECTS AND INTERIOR DESIGNERS (P) LTD". AND THE REPRODUCTION OF ANY PART WITHOUT PRIOR WRITTEN CONSENT FROM THIS OFFICE IS AVIOLATION OF APPLICABLE LAWS.

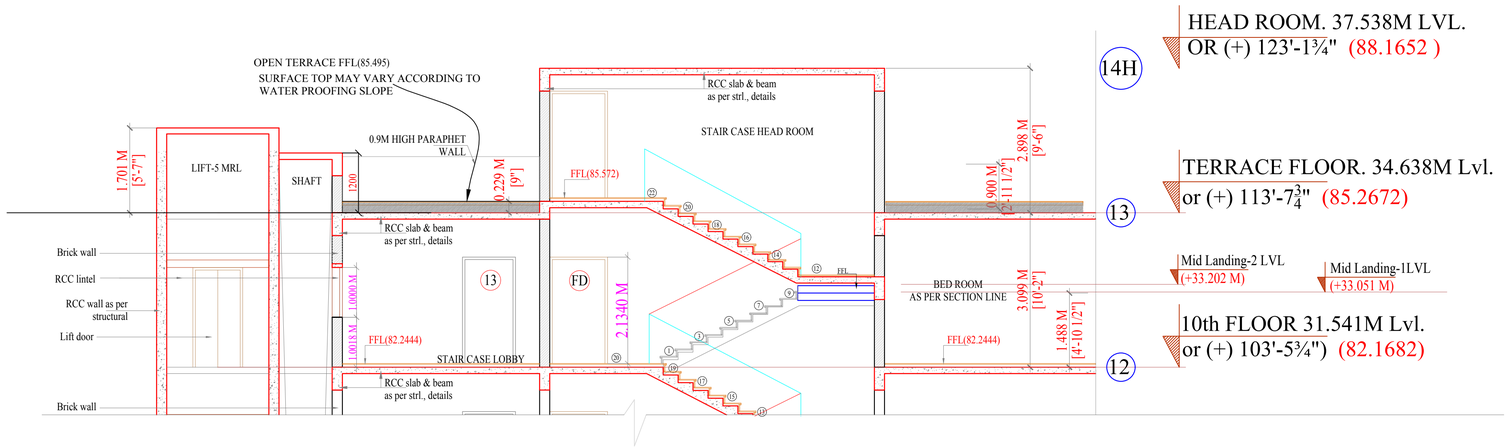


SECTION OF STAIRCASE-3

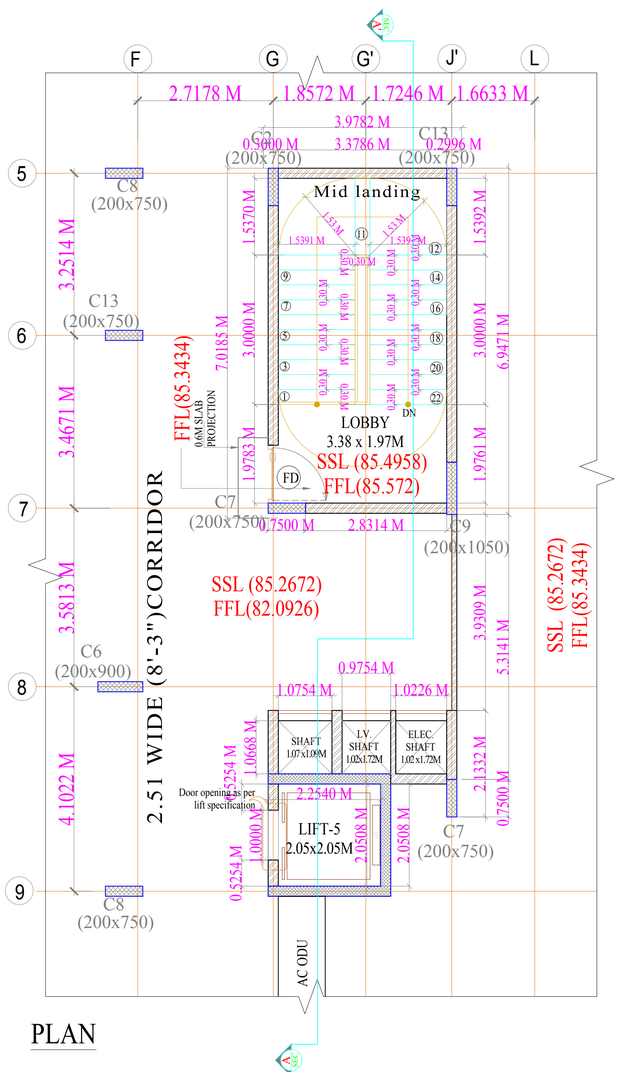

PLAN

STAIRCASE - 03
TERRACE FLOOR (HEAD ROOM)
+34.638 M LVL

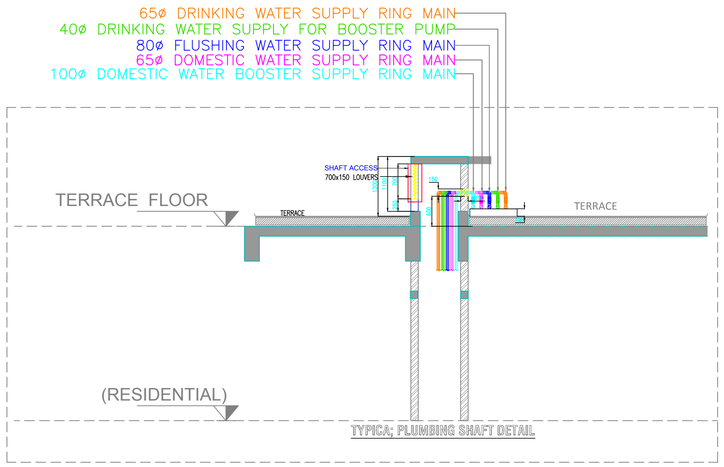

SHAFT DETAIL

GFC DRAWING

AND DIMENSIONS ON SITE AND SHALL REPORT ANY DISCREPANCIES OR OMISSIONS TO THIS OFFICE PRIOR TO START OF WORK & DURING THE CONSTRUCTION PHASE.

THIS DRAWING IS TO BE READ AND UNDERSTOOD IN CONJUNCTION WITH STRUCTURAL, MECHANICAL, ELECTRICAL AND / OR ANY OTHER CONSULTANT/S DOCUMENTATION AS MAY BE APPLICABLE TO THE PROJECT PRIOR TO START OF WORK & IT'S DURATION.

ALL DIMENSIONS ARE IN METERS

TECHNICAL NOTES

PROVIDED AS PER STRUCTURAL DRGS. AND DETAILS.

RELATED TO THIS DRAWING SHALL BE BROUGHT TO THE NOTICE OF THE PROJECT ARCHITECTS IMMEDIATELY.

LVLS MENTIONED IN THE DRAWING REFERS TO THE UNFINISHED

KEYPLAN :

SL NO	REVISION DESCRIPTION	DATE
R6		
R5		
R4		
R3		
R2		
R1		

DESIGN ARCHITECTS :

ASLAM ARCHITECTS AND INTERIOR DESIGNERS PVT. LTD

MSB-1,KSCMF BUILDING, MEZANINE FLOOR, NO.8,CUNNINGHAM ROAD, BANGALORE - 560 052. PH : 080-22253532, 40900726. TELEFAX : 080 - 41485362

3RD FLOOR, OPP. RAINBOW HOSPITAL, ABOVE WHITE CROW SHOWROOM, BANJARA HILLS ROAD NO.2, HYDERABAD - 500 034. PH : 040 - 48505862,49538444.

e-mail : design@aslamarchitects.com
Website : www.aslamarchitects.com

CLIENT: **M/s.SRI SAI HARIHARA ESTATES Pvt.Ltd.,**

PROJECT:

HARIHARA'S

SRI SAI VIRADHYA

PROPOSED RESIDENTIAL HIGH-RISE APARTMENT AT,

CHENNA REDDY ENCLAVE, PEERZADIGUDA VILLAGE,UNDER PEERZADIGUDA MUNICIPAL CORPORATION, MEDIPALLY MANDAL,MEDCHAL-MALKAJGIRI DISTRICT,TELANGANA STATE.

DRAWING TITLE :

TERRACE LEVEL STAIRCASE ROOM AND OTHER DETAILS

DRAWING NO.:

SHEET NO :

DATE : 16-02-2023

SCALE : NTS

TEAM : TRIMURTHY

Drawn: K. Kheerthana

Checked: Ar.ASLAM


NORTH

File path : Z:\Projects\Trainee\Kheerthana\HARIHARA\Viradhya\AA_Sri sai viradhya_boduppal_Sectional Elevation & Section 28.02.23.dwg


ARCHITECTURAL DRAWINGS

Notes:


THIS DRAWING IS THE ExCLUSIVE PROPERTY OF"ASLAM ARCHITECTS AND INTERIOR DESIGNERS (P) LTD". AND THE REPRODUCTION OF ANY PART WITHOUT PRIOR WRITTEN CONSENT FROM THIS OFFICE IS AVIOLATION OF APPLICABLE LAWS.

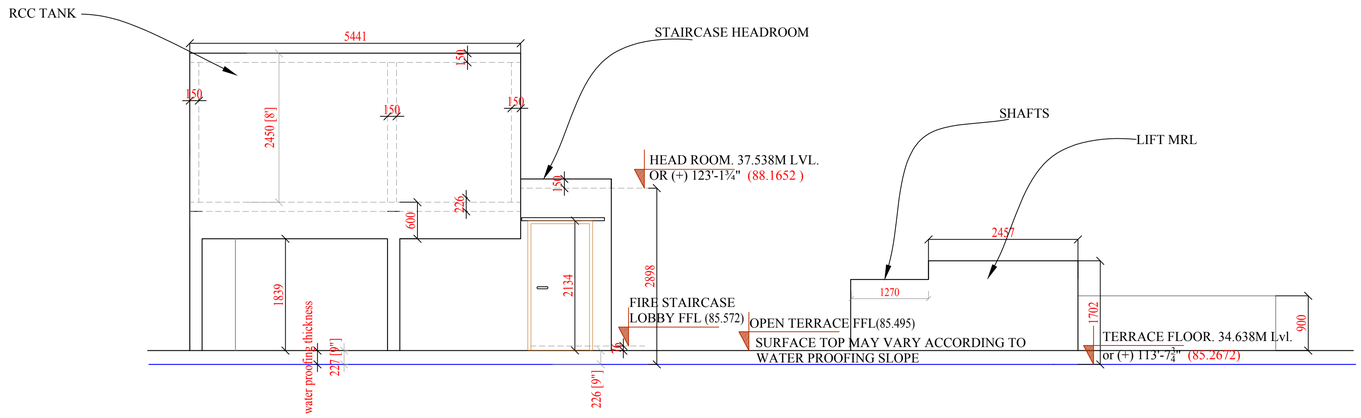

Sectional elevation showing staircase head room , lift m room,oht and shaft closing details

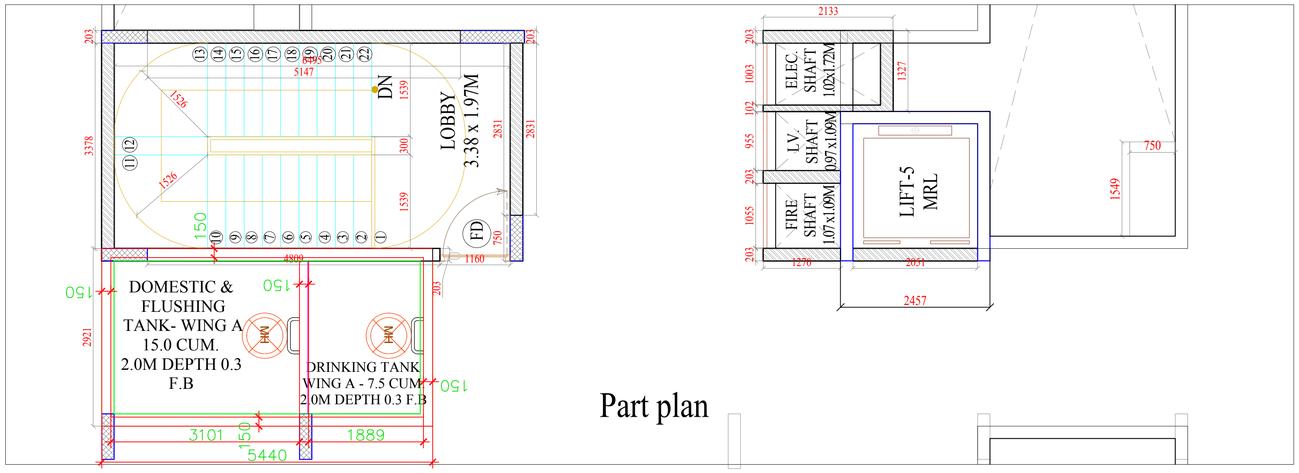

Part plan

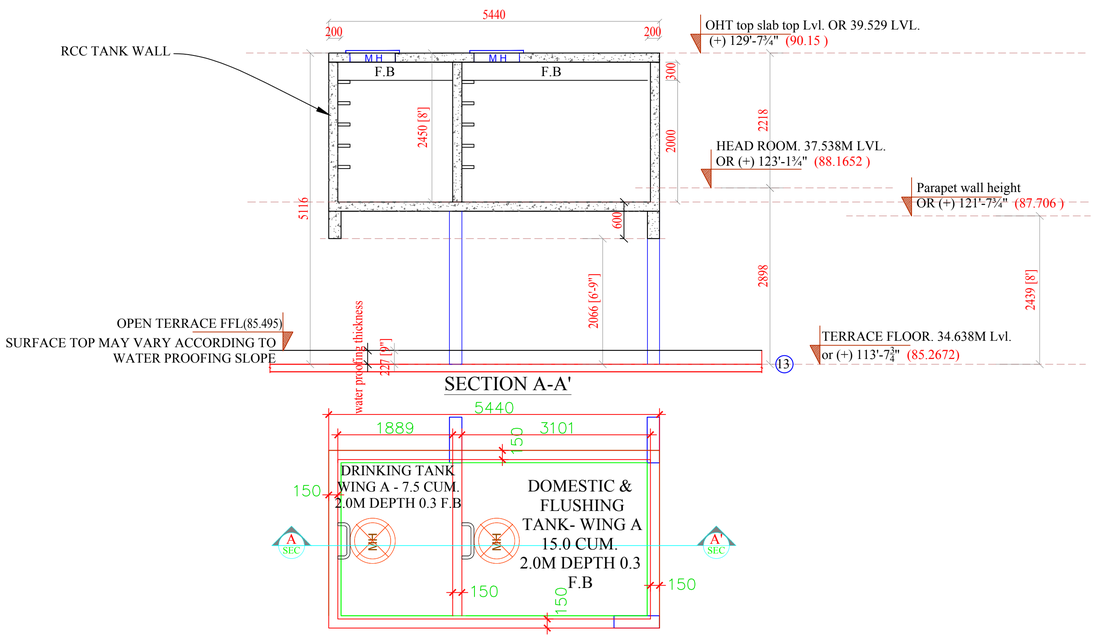

GFC DRAWING

AND DIMENSIONS ON SITE AND SHALL REPORT ANY DISCREPANCIES OR OMISSIONS TO THIS OFFICE PRIOR TO START OF WORK & DURING THE CONSTRUCTION PHASE.

THIS DRAWING IS TO BE READ AND UNDERSTOOD IN CONJUNCTION WITH STRUCTURAL, MECHANICAL, ELECTRICAL AND / OR ANY OTHER CONSULTANT/S DOCUMENTATION AS MAY BE APPLICABLE TO THE PROJECT PRIOR TO START OF WORK & IT'S DURATION.

ALL DIMENSIONS ARE IN METERS

TECHNICAL NOTES

PROVIDED AS PER STRUCTURAL DRGS. AND DETAILS.

RELATED TO THIS DRAWING SHALL BE BROUGHT TO THE NOTICE OF THE PROJECT ARCHITECTS IMMEDIATELY.

LVLS MENTIONED IN THE DRAWING REFERS TO THE UNFINISHED

KEYPLAN :

SL NO	REVISION DESCRIPTION	DATE
R6		
R5		
R4		
R3		
R2		
R1		

DESIGN ARCHITECTS :

ASLAM ARCHITECTS AND
INTERIOR DESIGNERS PVT. LTD

MSB-1,KSCMF BUILDING,
MEZANINE FLOOR,
NO.8,CUNNINGHAM ROAD,
BANGALORE - 560 052.
PH : 080-22253532, 40900726.
TELEFAX : 080 - 41485362

3RD FLOOR,
OPP. RAINBOW HOSPITAL,
ABOVE WHITE CROW SHOWROOM,
BANJARA HILLS ROAD NO.2,
HYDERABAD - 500 034.
PH : 040 - 48505862,49538444.

e-mail : design@aslamarchitects.com
Website : www.aslamarchitects.com

CLIENT: **M/s.SRI SAI HARIHARA ESTATES Pvt.Ltd.,**

PROJECT:

HARIHARA'S

SRI SAI VIRADHYA

PROPOSED RESIDENTIAL HIGH-RISE APARTMENT AT,

CHENNA REDDY ENCLAVE, PEERZADIGUDA VILLAGE,UNDER PEERZADIGUDA MUNICIPAL CORPORATION, MEDIPALLY MANDAL,MEDCHAL-MALKAJGIRI DISTRICT,TELANGANA STATE.

DRAWING TITLE :

TERRACE LEVEL STAIRCASE ROOM AND OTHER DETAILS

DRAWING NO.:

SHEET NO :

DATE : 25-02-2023

SCALE : NTS

TEAM : TRIMURTHY

Drawn: K. Kheerthana

Checked: Ar.ASLAM


NORTH

File path : Z:\Projects\Trainee\Kheerthana\HARIHARA\Viradhya\AA_Sri sai viradhya_boduppal_Sectional Elevation & Section 28.02.23.dwg


ARCHITECTURAL DRAWINGS

Notes:

THIS DRAWING IS THE EXCLUSIVE PROPERTY OF "ASLAM ARCHITECTS AND INTERIOR DESIGNERS (P) LTD". AND THE REPRODUCTION OF ANY PART WITHOUT PRIOR WRITTEN CONSENT FROM THIS OFFICE IS AVIOLATION OF APPLICABLE LAWS.

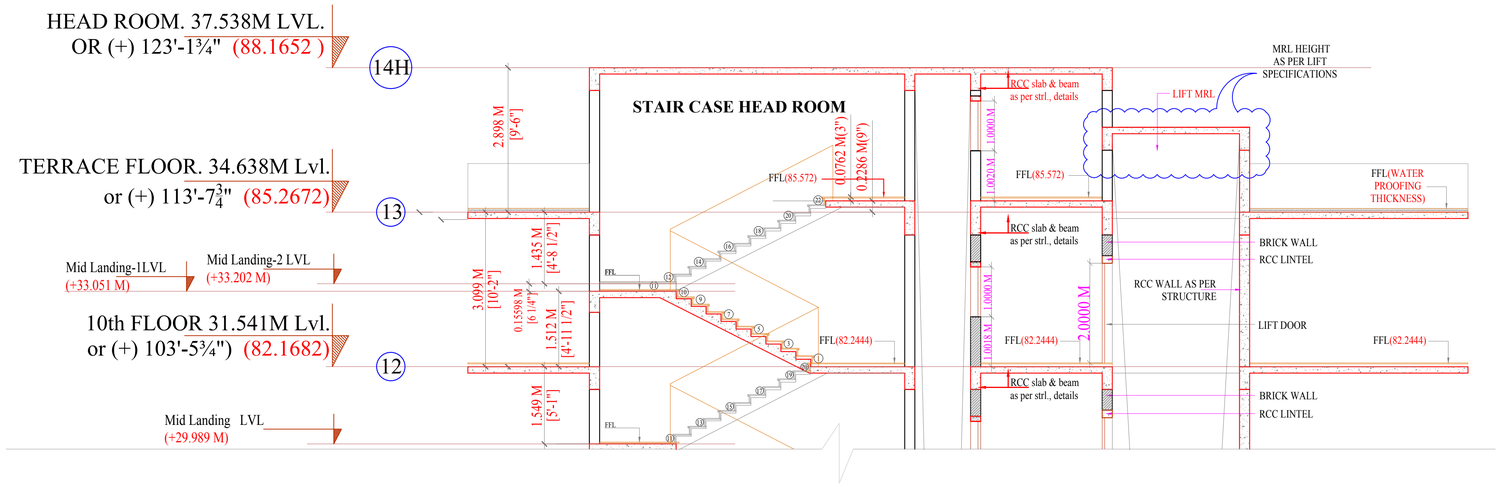


SECTION OF STAIRCASE-1

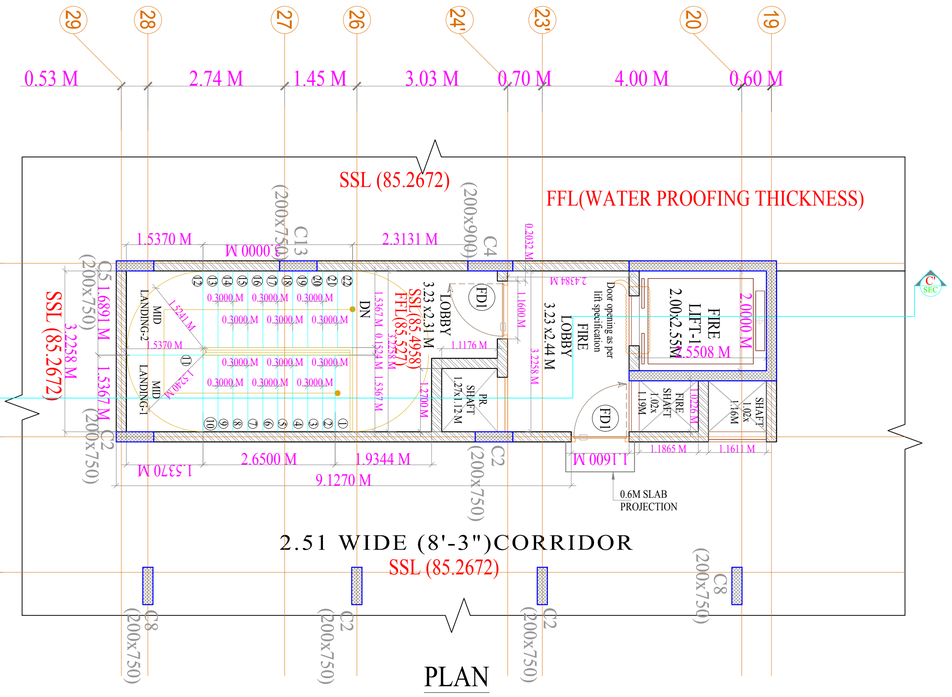

PLAN

FIRE TOWER- 01
TERRACE FLOOR (HEAD ROOM)
+34.638 M LVL

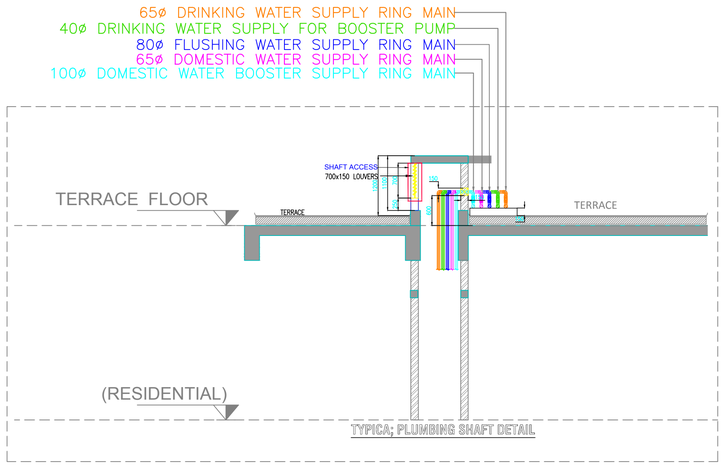

SHAFT DETAIL

GFC DRAWING

AND DIMENSIONS ON SITE AND SHALL REPORT ANY DISCREPANCIES OR OMISSIONS TO THIS OFFICE PRIOR TO START OF WORK & DURING THE CONSTRUCTION PHASE.

THIS DRAWING IS TO BE READ AND UNDERSTOOD IN CONJUNCTION WITH STRUCTURAL, MECHANICAL, ELECTRICAL AND / OR ANY OTHER CONSULTANT/S DOCUMENTATION AS MAY BE APPLICABLE TO THE PROJECT PRIOR TO START OF WORK & IT'S DURATION.

ALL DIMENSIONS ARE IN METERS

TECHNICAL NOTES

PROVIDED AS PER STRUCTURAL DRGS. AND DETAILS.

RELATED TO THIS DRAWING SHALL BE BROUGHT TO THE NOTICE OF THE PROJECT ARCHITECTS IMMEDIATELY.

LVLS MENTIONED IN THE DRAWING REFERS TO THE UNFINISHED

KEYPLAN :

SL NO	REVISION DESCRIPTION	DATE
R6		
R5		
R4		
R3		
R2		
R1		

DESIGN ARCHITECTS :

ASLAM ARCHITECTS AND
INTERIOR DESIGNERS PVT. LTD

MSB-1,KSCMF BUILDING,
MEZANNIE FLOOR,
NO.8,CUNNINGHAM ROAD,
BANGALORE - 560 052.
PH : 080-22253532, 40900726
TELEFAX : 080 - 41485362

3RD FLOOR,
OPP. RAINBOW HOSPITAL,
ABOVE WHITE CROW SHOWROOM,
BANJARA HILLS ROAD NO.2,
HYDERABAD - 500 034.
PH : 040 - 48505862,49538444.

e-mail : design@aslamarchitects.com
Website : www.aslamarchitects.com

CLIENT: **M/s.SRI SAI HARIHARA ESTATES Pvt.Ltd.,**

PROJECT:

HARIHARA'S

SRI SAI VIRADHYA

PROPOSED RESIDENTIAL HIGH-RISE APARTMENT AT,

CHENNA REDDY ENCLAVE, PEERZADIGUDA VILLAGE,UNDER PEERZADIGUDA MUNICIPAL CORPORATION, MEDIPALLY MANDAL,MEDCHAL-MALKAJGIRI DISTRICT,TELANGANA STATE.

DRAWING TITLE :

TERRACE LEVEL STAIRCASE ROOM AND OTHER DETAILS

DRAWING NO.:

SHEET NO :

DATE : 28-02-2023

SCALE : NTS

TEAM : TRIMURTHY

Drawn: K. Kheerthana

Checked: Ar.ASLAM


File path : Z:\Projects\Trainee\Kheerthana\HARIHARA\Viradhya\AA_Sri sai viradhya_boduppal_Sectional Elevation & Section 28.02.23.dwg

ARCHITECTURAL DRAWINGS


NORTH

Notes:


THIS DRAWING IS THE EXCLUSIVE PROPERTY OF"ASLAM ARCHITECTS AND INTERIOR DESIGNERS (P) LTD". AND THE REPRODUCTION OF ANY PART WITHOUT PRIOR WRITTEN CONSENT FROM THIS OFFICE IS AVIOLATION OF APPLICABLE LAWS.

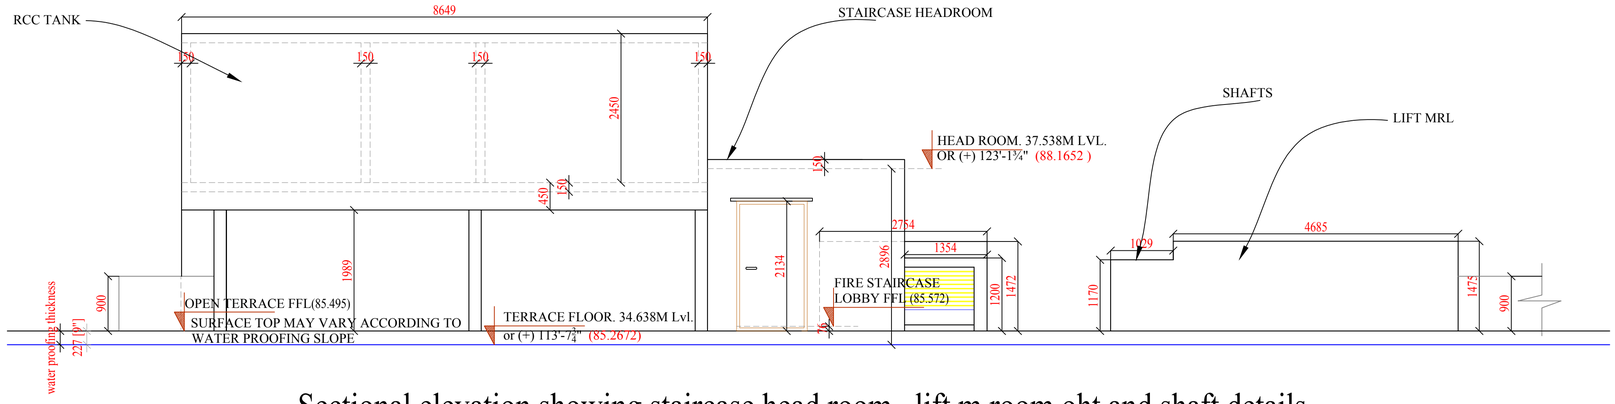

Sectional elevation showing staircase head room , lift m room,oht and shaft details

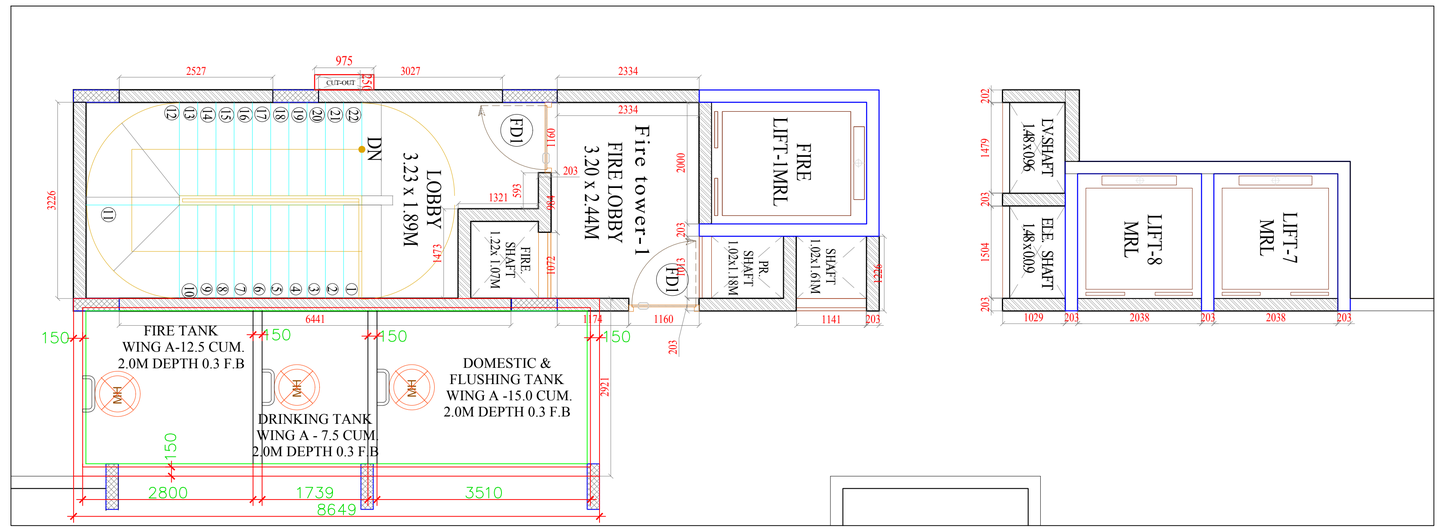

Part plan

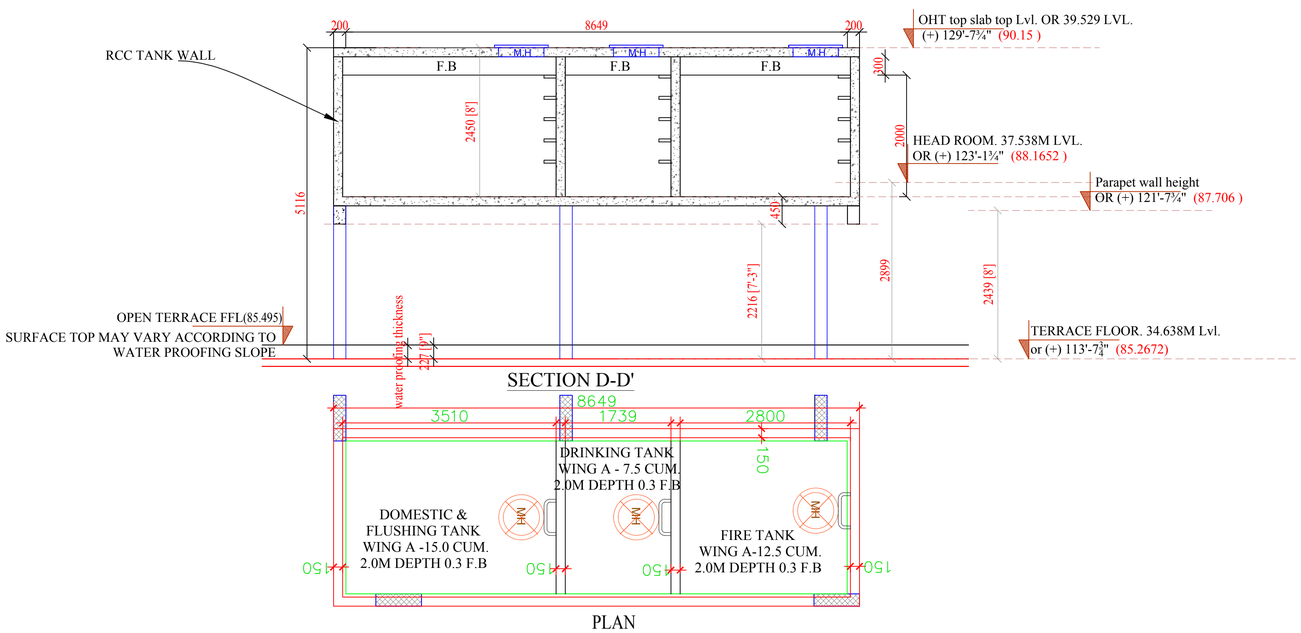

GFC DRAWING

AND DIMENSIONS ON SITE AND SHALL REPORT ANY DISCREPANCIES OR OMISSIONS TO THIS OFFICE PRIOR TO START OF WORK & DURING THE CONSTRUCTION PHASE.

THIS DRAWING IS TO BE READ AND UNDERSTOOD IN CONJUNCTION WITH STRUCTURAL, MECHANICAL, ELECTRICAL AND / OR ANY OTHER CONSULTANT/S DOCUMENTATION AS MAY BE APPLICABLE TO THE PROJECT PRIOR TO START OF WORK & IT'S DURATION.

ALL DIMENSIONS ARE IN METERS

TECHNICAL NOTES

PROVIDED AS PER STRUCTURAL DRGS. AND DETAILS.

RELATED TO THIS DRAWING SHALL BE BROUGHT TO THE NOTICE OF THE PROJECT ARCHITECTS IMMEDIATELY.

LVLS MENTIONED IN THE DRAWING REFERS TO THE UNFINISHED

KEYPLAN :

SL NO	REVISION DESCRIPTION	DATE
R6		
R5		
R4		
R3		
R2		
R1		

DESIGN ARCHITECTS :

ASLAM ARCHITECTS AND
INTERIOR DESIGNERS PVT. LTD

MSB-1,KSCMF BUILDING,
MEZANINE FLOOR,
NO.9,CUNNINGHAM ROAD,
BANGALORE - 560 052.
PH : 080-22253532, 40900726.
TELEFAX : 080 - 41485362

3RD FLOOR,
OPP. RAINBOW HOSPITAL,
ABOVE WHITE CROW SHOWROOM,
BANJARA HILLS ROAD NO.2,
HYDERABAD - 500 034.
PH : 040 - 48558862,4938444.

e-mail : design@aslamarchitects.com
Website : www.aslamarchitects.com

CLIENT: **M/s.SRI SAI HARIHARA ESTATES Pvt.Ltd.,**

PROJECT:

HARIHARA'S

SRI SAI VIRADHYA

PROPOSED RESIDENTIAL HIGH-RISE APARTMENT AT,

CHENNA REDDY ENCLAVE, PEERZADIGUDA VILLAGE,UNDER PEERZADIGUDA MUNICIPAL CORPORATION, MEDIPALLY MANDAL,MEDCHAL-MALKAJGIRI DISTRICT,TELANGANA STATE.

DRAWING TITLE :

TERRACE LEVEL STAIRCASE ROOM AND OTHER DETAILS

DRAWING NO.:

SHEET NO :

DATE : 28-02-2023

SCALE : NTS

TEAM : TRIMURTHY

Drawn: K.Kheerthana

Checked: Ar.ASLAM


File path : Z:\Projects\Trainee\Kheerthana\HARIHARA\Viradhya\AA_Sri sai viradhya_boduppal_Sectional Elevation & Section 28.02.23.dwg

ARCHITECTURAL DRAWINGS


NORTH

Notes:


THIS DRAWING IS THE EXCLUSIVE PROPERTY OF"ASLAM ARCHITECTS AND INTERIOR DESIGNERS (P) LTD". AND THE REPRODUCTION OF ANY PART WITHOUT PRIOR WRITTEN CONSENT FROM THIS OFFICE IS AVIOLATION OF APPLICABLE LAWS.

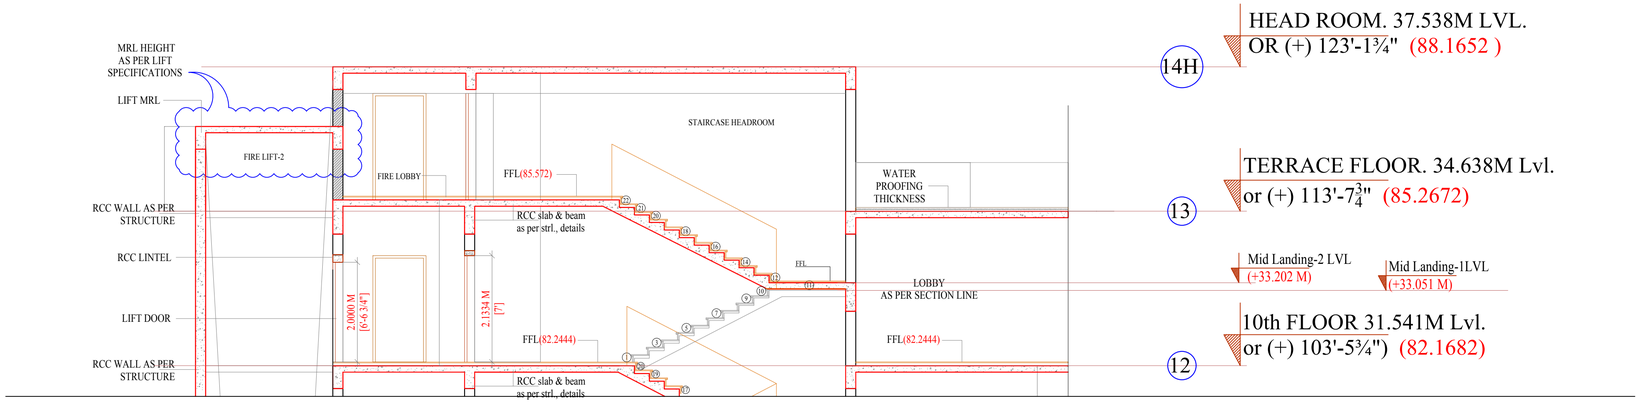

SECTION OF STAIRCASE-3

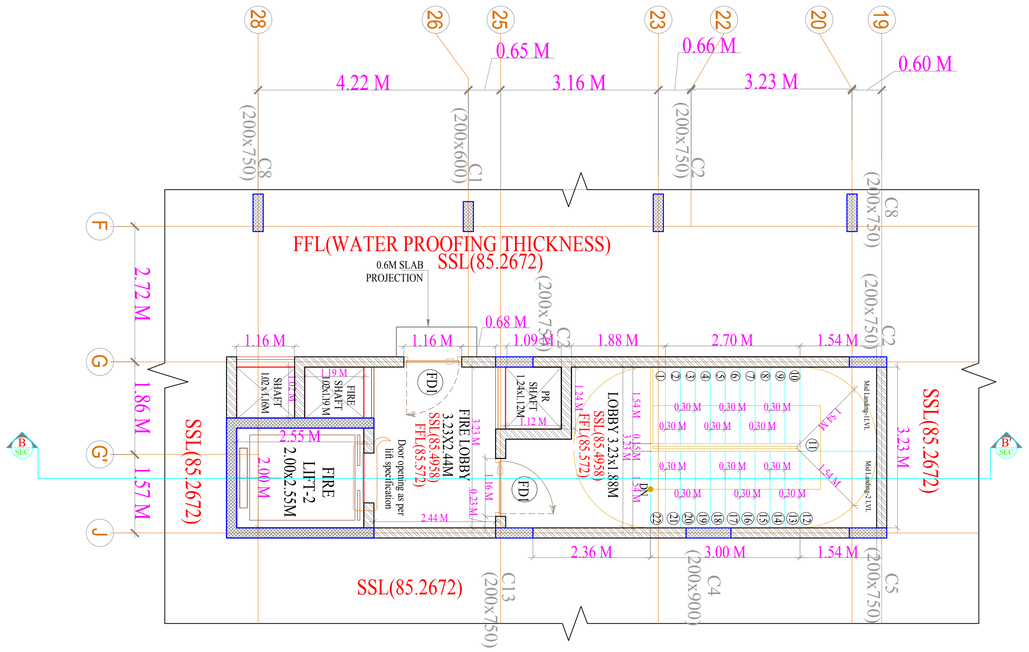

PLAN

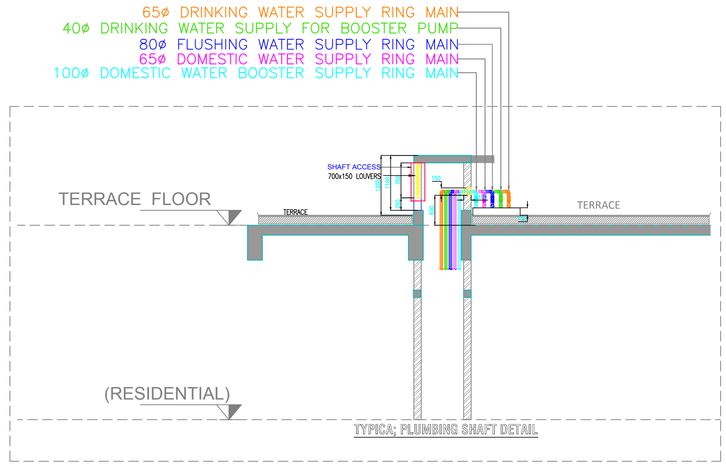

SHAFT DETAIL

GFC DRAWING

AND DIMENSIONS ON SITE AND SHALL REPORT ANY DISCREPANCIES OR OMISSIONS TO THIS OFFICE PRIOR TO START OF WORK & DURING THE CONSTRUCTION PHASE.

THIS DRAWING IS TO BE READ AND UNDERSTOOD IN CONJUNCTION WITH STRUCTURAL, MECHANICAL, ELECTRICAL AND / OR ANY OTHER CONSULTANT/S DOCUMENTATION AS MAY BE APPLICABLE TO THE PROJECT PRIOR TO START OF WORK & IT'S DURATION.

ALL DIMENSIONS ARE IN METERS

TECHNICAL NOTES

PROVIDED AS PER STRUCTURAL DRGS. AND DETAILS.

RELATED TO THIS DRAWING SHALL BE BROUGHT TO THE NOTICE OF THE PROJECT ARCHITECTS IMMEDIATELY.

LVLS MENTIONED IN THE DRAWING REFERS TO THE UNFINISHED

KEYPLAN :

SL NO	REVISION DESCRIPTION	DATE
R6		
R5		
R4		
R3		
R2		
R1		

DESIGN ARCHITECTS :

ASLAM ARCHITECTS AND INTERIOR DESIGNERS PVT. LTD

MSB-1,KSCMF BUILDING, MEZANINE FLOOR , NO.8,CUNNINGHAM ROAD, BANGALORE - 560 052. PH : 080-22253532, 40900726. TELEFAX : 080 - 41485362

3RD FLOOR, OPP. RAINBOW HOSPITAL, ABOVE WHITE CROW SHOWROOM, BANJARA HILLS ROAD NO.2, HYDERABAD - 500 034. PH : 040 - 48505862,49538444.

e-mail : design@aslamarchitects.com
Website : www.aslamarchitects.com

CLIENT: **M/s.SRI SAI HARIHARA ESTATES Pvt.Ltd.,**

PROJECT:

HARIHARA'S

SRI SAI VIRADHYA

PROPOSED RESIDENTIAL HIGH-RISE APARTMENT AT,

CHENNA REDDY ENCLAVE, PEERZADIGUDA VILLAGE,UNDER PEERZADIGUDA MUNICIPAL CORPORATION, MEDIPALLY MANDAL,MEDCHAL-MALKAJGIRI DISTRICT,TELANGANA STATE.

DRAWING TITLE :

TERRACE LEVEL STAIRCASE ROOM AND OTHER DETAILS

DRAWING NO.:

SHEET NO :

DATE : 16-02-2023

SCALE : NTS

TEAM : TRIMURTHY

Drawn: K. Kheerthana


Checked: Ar.ASLAM

File path : Z:\Projects\Trainee\Kheerthana\HARIHARA\Viradhya\AA_Sri sai viradhya_boduppal_Sectional Elevation & Section 28.02.23.dwg


ARCHITECTURAL DRAWINGS

NORTH


Notes:
THIS DRAWING IS THE EXCLUSIVE PROPERTY OF"ASLAM ARCHITECTS AND INTERIOR DESIGNERS (P) LTD". AND THE REPRODUCTION OF ANY PART WITHOUT PRIOR WRITTEN CONSENT FROM THIS OFFICE IS AVIOLATION OF APPLICABLE LAWS.

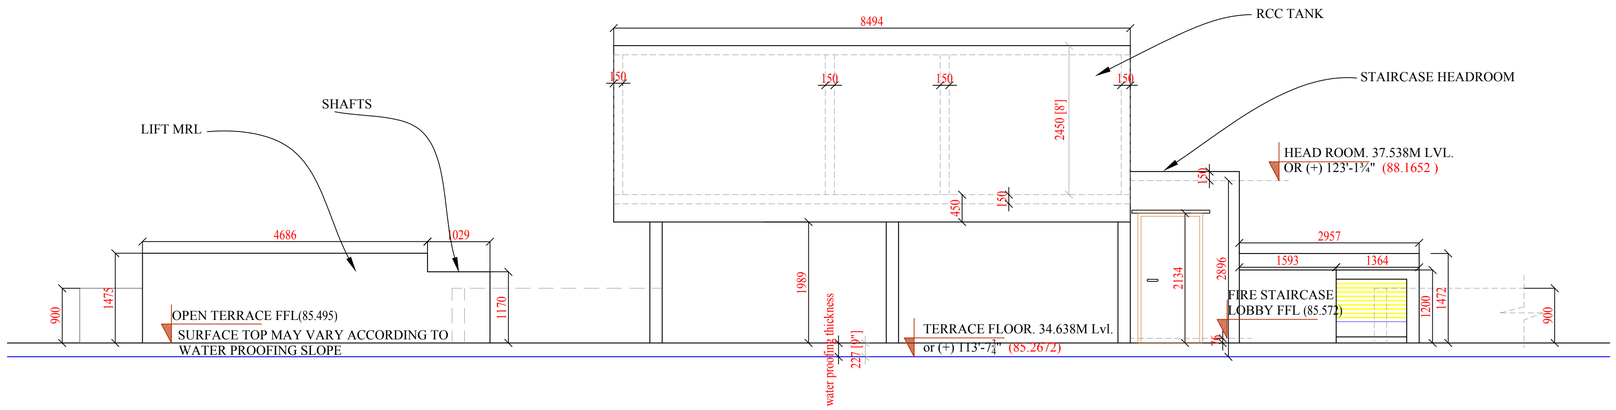

Sectional elevation showing staircase head room , lift m room,oht and shaft details

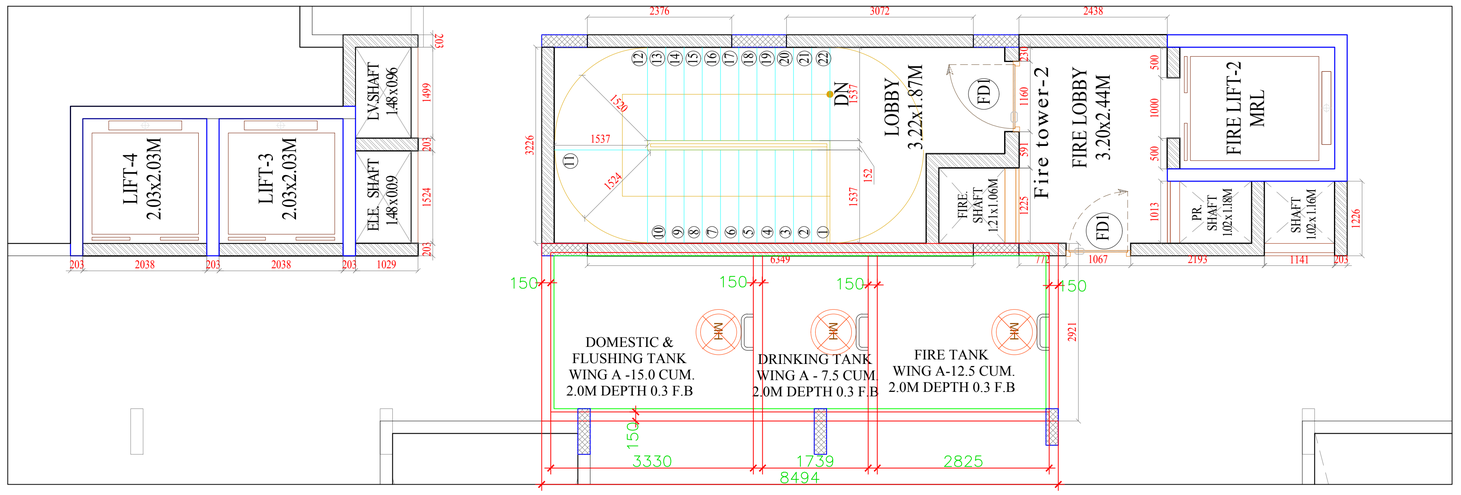

Part plan

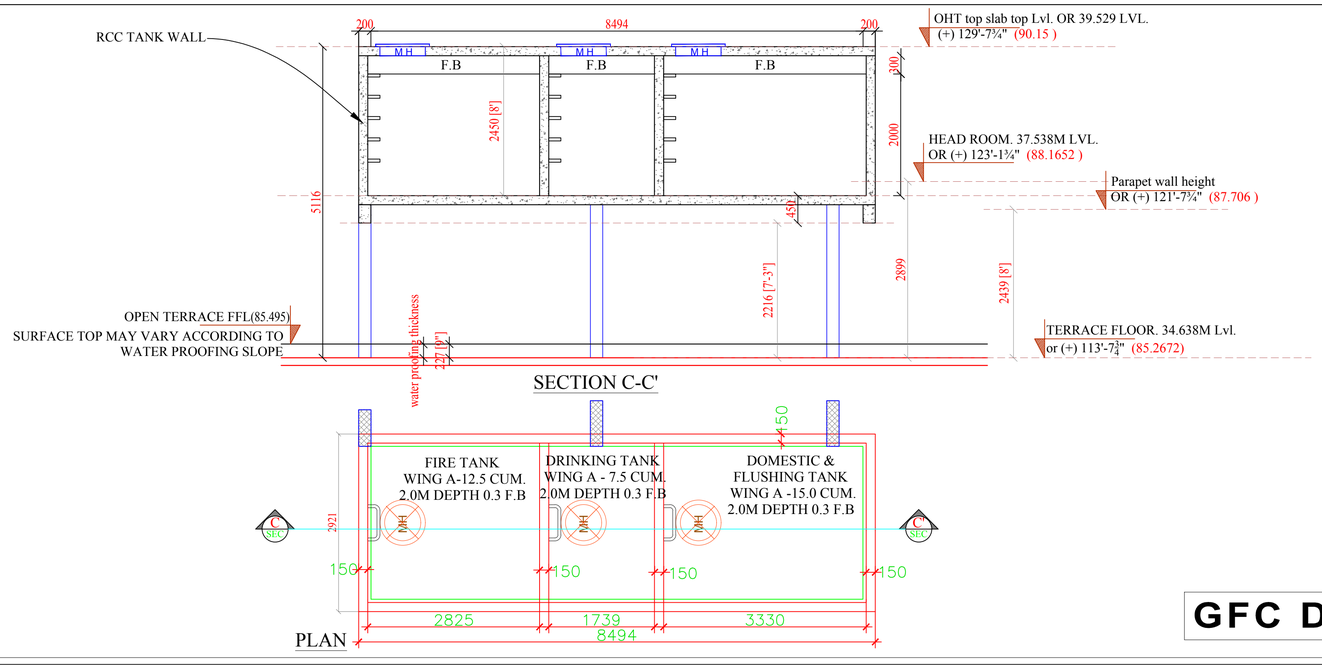

SECTION C-C'

PLAN

GFC DRAWING

AND DIMENSIONS ON SITE AND SHALL REPORT ANY DISCREPANCIES OR OMISSIONS TO THIS OFFICE PRIOR TO START OF WORK & DURING THE CONSTRUCTION PHASE.

THIS DRAWING IS TO BE READ AND UNDERSTOOD IN CONJUNCTION WITH STRUCTURAL, MECHANICAL, ELECTRICAL AND / OR ANY OTHER CONSULTANT/S DOCUMENTATION AS MAY BE APPLICABLE TO THE PROJECT PRIOR TO START OF WORK & IT'S DURATION.

ALL DIMENSIONS ARE IN METERS

TECHNICAL NOTES

PROVIDED AS PER STRUCTURAL DRGS. AND DETAILS.

RELATED TO THIS DRAWING SHALL BE BROUGHT TO THE NOTICE OF THE PROJECT ARCHITECTS IMMEDIATELY.

LVLS MENTIONED IN THE DRAWING REFERS TO THE UNFINISHED

KEYPLAN :

SL NO	REVISION DESCRIPTION	DATE
R6		
R5		
R4		
R3		
R2		
R1		

DESIGN ARCHITECTS :

ASLAM ARCHITECTS AND
INTERIOR DESIGNERS PVT. LTD

MSB-1,KSCMF BUILDING,
MEZANINE FLOOR ,
NO.8,CUNNINGHAM ROAD,
BANGALORE - 560 052.
PH : 080-22253532, 40900726.
TELEFAX : 080 - 41485362

3RD FLOOR,
OPP. RAINBOW HOSPITAL,
ABOVE WHITE CROW SHOWROOM,
BANJARA HILLS ROAD NO.2,
HYDERABAD - 500 034.
PH : 040 - 48505862,49538444.

e-mail : design@aslamarchitects.com
Website : www.aslamarchitects.com

CLIENT: **M/s.SRI SAI HARIHARA ESTATES Pvt.Ltd.,**

PROJECT:

HARIHARA'S

SRI SAI VIRADHYA

PROPOSED RESIDENTIAL HIGH-RISE APARTMENT AT,

CHENNA REDDY ENCLAVE, PEERZADIGUDA VILLAGE,UNDER PEERZADIGUDA MUNICIPAL CORPORATION, MEDIPALLY MANDAL,MEDCHAL-MALKAJGIRI DISTRICT,TELANGANA STATE.

DRAWING TITLE :

TERRACE LEVEL STAIRCASE ROOM AND OTHER DETAILS

DRAWING NO.:

SHEET NO :

DATE : 25-02-2023

SCALE : NTS

TEAM : TRIMURTHY

Drawn: K. Kheerthana

Checked: Ar.ASLAM

NORTH

File path : Z:\Projects\Trainee\Kheerthana\HARIHARA\Viradhya\AA_Sri sai viradhya_boduppal_Sectional Elevation & Section 28.02.23.dwg

ARCHITECTURAL DRAWINGS

Notes:

THIS DRAWING IS THE EXCLUSIVE PROPERTY OF"ASLAM ARCHITECTS AND INTERIOR DESIGNERS (P) LTD". AND THE REPRODUCTION OF ANY PART WITHOUT PRIOR WRITTEN CONSENT FROM THIS OFFICE IS AVIOLATION OF APPLICABLE LAWS.

SHEET.NO:

5/14

PLAN SHOWING THE PROPOSED
MULTI STORIED RESIDENTIAL BUILDING
CONSISTING OF 2 CELLARS + 3 PODIUMS + 27
UPPER FLOORS & CLUB HOUSE WITH G+7
FLOORS , IN SY. NO: 466(PART) , 465(PART) ,
SITUATED AT BHOWRAMPET VILLAGE,
GANDIMAISAMMA DUNDIGAL - MANDAL, MEDCHAL-
MALKAJIGIRI DISTRICT, TELANGANA STATE.

BELONGING TO:-

SRI PALLE PRABHAKAR GOUD.

SCALE 1:100

AREA STATEMENT

REFER SHEET NO: 1/14

SPECIFICATIONS

REFER SHEET NO: 1/14

OPENINGS

REFER SHEET NO: 1/14

REFERENCE :

- PROPOSED
- EXISTING
- DISMANTELED
- MORTGAGE

Owner's Signature:

Builder's Signature:
(Regn.No.)

Architect's Signature:
(Regn.No.)

Structural Engineer's Signature:
(Regn.No)

Office Use

OFFICE SEAL


FILE No. | CSC | TP-

PERMIT No. | DATE


Conditions:

1. The permission accorded does not confer any ownership rights. At a later stage if it is found that the documents are false and fabricated the permission will be revoked U/s 450 of HMC Act 1955.
2. If construction is not commenced within one year, building application shall be submitted afresh duly paying required fees.
3. Sanctioned Plan shall be followed strictly while making the construction.
4. Sanctioned Plan copy as attested by the GHMC shall be displayed at the construction site for public view.
5. Commencement Notice shall be submitted by the applicant before commencement of the building U/s 440 of HMC Act.
6. Completion Notice shall be submitted after completion of the building & obtain occupancy certificate U/s 455 of HMC Act.
7. Occupancy Certificate is compulsory before occupying any building.
8. Public Amenities such as Water Supply, Electricity Connections will be provided only on production of occupancy certificate.
9. Prior Approval should be obtained separately for any modification in the construction.
10. Tree Plantation shall be done along the periphery and also in front of the premises.
11. Tot-lot shall be fenced and shall be maintained as greenery at owners cost before issue of occupancy certificate.
12. Rain Water Harvesting Structure (percolation pit) shall be constructed.
13. Space for Transformer shall be provided in the site keeping the safety of the residents in view.
14. Garbage House shall be made within the premises.
15. Cellar and stilts approved for parking in the plan should be used exclusively for parking of vehicles without partition walls & rolling shutters and the same should not be converted or misused for any other purpose at any time in future as per undertaking submitted.
16. No. of units as sanctioned shall not be increased without prior approval of GHMC at any time in future.
17. This sanction is accorded on surrendering of Road affected portion of the site to GHMC free of cost with out claiming any compensation at any time as per the undertaking submitted.
18. Strip of greenery on periphery of the site shall be maintained as per rules.
19. Stocking of Building Materials on footpath and road margin causing obstruction to free movement of public & vehicles shall not be done, failing which permission is liable to be suspended.
20. The permission accorded does not bar the application or provisions of Urban Land Ceiling & Regulations Act 1976.
21. The Developer / Builder / Owner to provide service road wherever required with specified standards at their own cost.
22. A safe distance of minimum 3.0mts. Vertical and Horizontal Distance between the Building & High Tension Electrical Lines and 1.5mts. for Low Tension electrical line shall be maintained.
23. No front compound wall to be abutting 18 mt. road width shall be allowed and only Iron grill or Low height greenery hedge shall be allowed.
24. If greenery is not maintained ? additional property tax shall be imposed as penalty every year till the condition is fulfilled.
25. All Public and Semi Public buildings above 2000Sq.mts. shall be constructed to provide facilities to physically handicapped persons as per provisos of NBC of 2005.
26. The mortgaged builtup area shall be allowed for registration only after Occupancy Certificate is produced.
27. The Registration authority shall register only the permitted builtup area as per sanctioned plan.
28. The Financial Agencies and Institutions shall extend loan facilities only to the permitted builtup area as per sanctioned plan.
29. The Services like Sanitation, Plumbing, Fire Safety requirements, lifts, electrical installations etc., shall be executed under the supervision of Qualified Technical Personnel.
30. Architect / Structural Engineer if changed, the consent of the previous Architect / Structural Engineer is required and to be intimated to the GHMC.
31. Construction shall be covered under the contractors all risk Insurance till the issue of occupancy certificate (wherever applicable).
32. As per the undertaking executed in terms of G.O. Ms. No. 541 MA, dt: 17-11-2000 (wherever applicable).
a) The construction shall be done by the owner, only in accordance with sanctioned Plan under the strict supervision of the Architect, Structural Engineer and site engineer failing which the violations are liable for demolition besides legal action.
b) The Owner, Builder,Developer, Architect, Structural Engineer and Site Engineer are jointly & severely responsible to carry out and complete the constructiondirectly in accordance with sanctioned plan.
c) The Owner, Builder,Developer, Architect, Structural Engineer and Site Engineer are jointly and severely are held responsible for the structural stability during the building construction and should strictly adhere to all the conditions in the G.O.
d) The Owner / Builder,Developer, should not deliver the possession of any part of built up area of the building by way of Sale / Lease unless and until Occupancy Certificate is obtained from GHMC,after providing all the regular service connections to each portion of the building and duly submitting the following.
(i) Building Completion Certificate issued by the Architect duly certifying that the building is completed as per the sanctioned plan.
(ii) Structural Stability Certificate issued by the Structural Engineer duly certifying that the building is structurally safe and the construction is in accordance with the specified designs.
(iii) An extract of the site registers containing inspection reports of Site Engineer, Structural Engineer and Architect.
(iv) Insurance Policy for the completed building for a minimum period of three years.
33) Structural Safety and Fire Safety Requirements shall be the responsibility of the Owner, Builder/ Developer, Architect and St. Engineer to provide all necessary Fire Fighting installations as stipulated in National Building Code of India, 2005 like;
i) To provide one entry and one exit to the premises with a minimum width of 4.5mts. and height clearance of 5mts
(i) Provide Fire resistant swing door for the collapsible lifts in all floors.
(ii) Provide Generator, as alternate source of electric supply.
iv) Emergency Lighting in the Corridor / Common passages and stair case.
v) Two numbers water type fire extinguishers for every 600 Sq.mts. of floor area with minimum of four numbes fire extinguishers per floor and 06 DCP extinguishers minimum 2 Nos. each at Generator and Transformer area shall be provided as per I.S.I. specification No.2190-1992.
vi) Manually operated and alarm system in the entire buildings.
vii) Separate Underground static water storage tank capacity of 25, 000 lts. Capacity.
viii) Separate Terrace Tank of 25,000ltrs capacity for Residential buildings.
ix) Hose Reel, Down Corner.
x) Automatic Sprinkler system is to be provided if the basement area exceed 2000Sq.mts.
xi) Electrical Wiring and installation shall be certified by the electrical engineers to ensure electrical fire safety.
xii) Transformers shall be protected with 4 hours rating fire resist constructions.
xiii) To create a joint open spaces with the neighbours building / premises for maneuverability of fire vehicles.No parking or any constructions shall be made in setbacks area.


Office Use

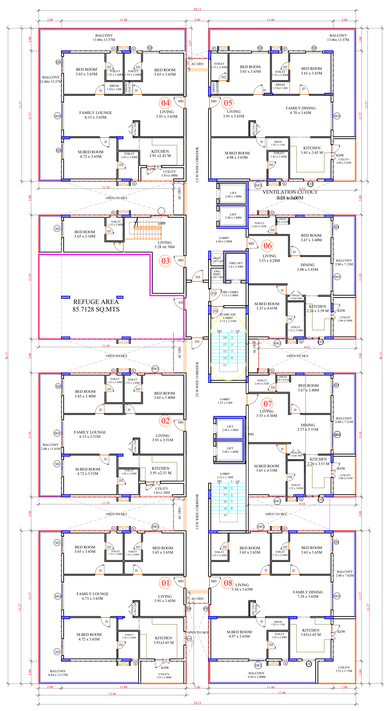


BLOCK -A 16th FLOOR PLAN
(REFUGE AREA)

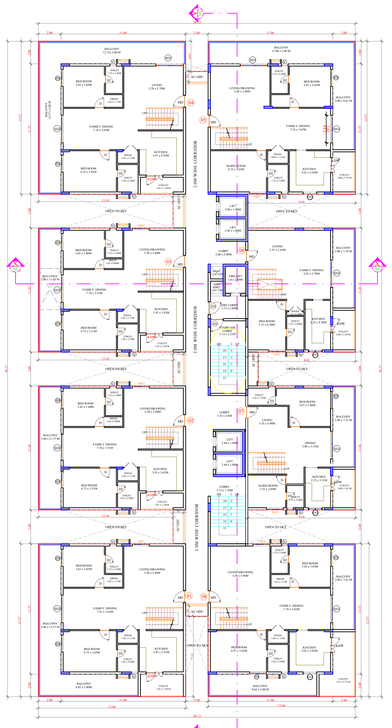


BLOCK -A 25TH FLOOR PLAN
TRIPLEX LOWER FLOOR

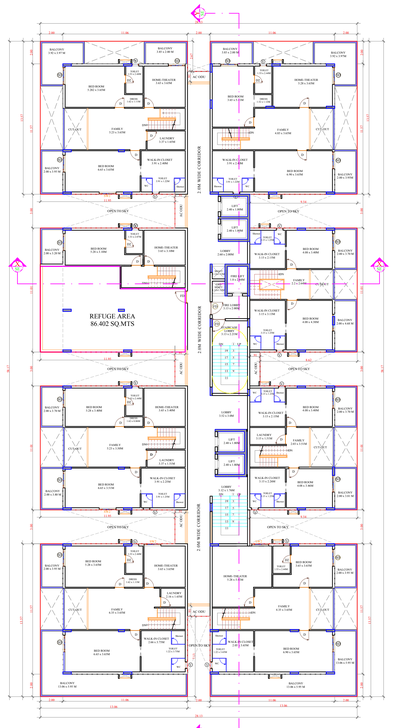


BLOCK -A 26TH FLOOR PLAN
TRIPLEX MIDDLE FLOOR
(REFUGE AREA)

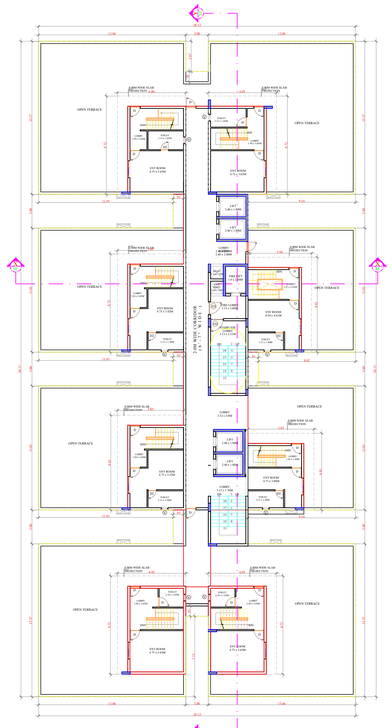


BLOCK -A 27 TH FLOOR PLAN
TRIPLEX UPPER FLOOR

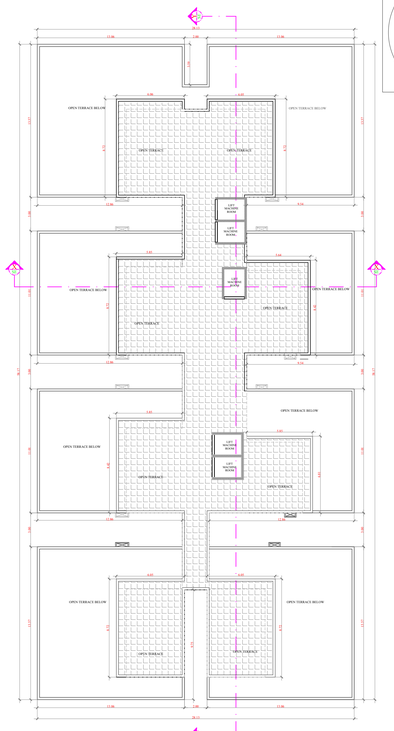


BLOCK -A TERRACE FLOOR PLAN

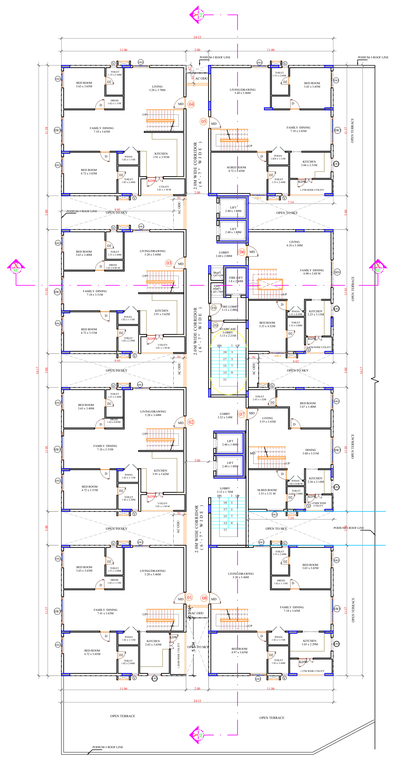


BLOCK -A FIRST FLOOR PLAN
DUPLEX LOWER FLOOR

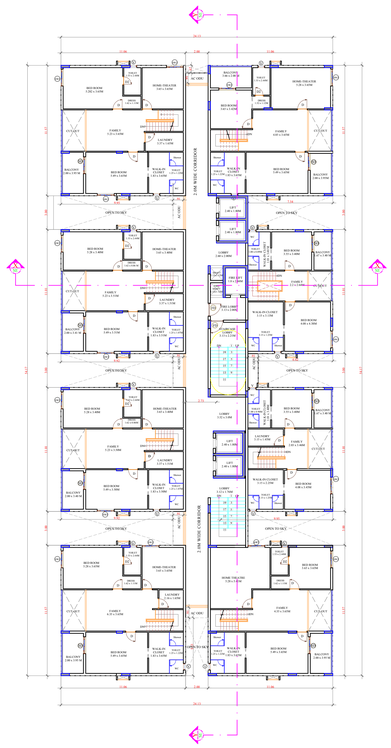


BLOCK -A SECOND FLOOR PLAN
DUPLEX UPPER FLOOR

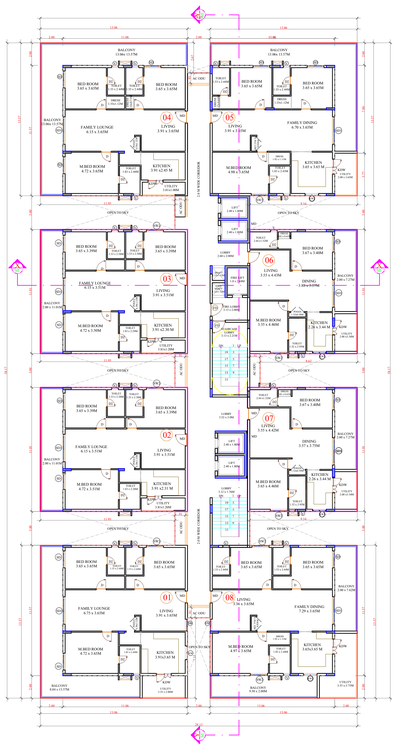


BLOCK -A 3RD TO 14TH FLOOR AND
17TH TO 24TH FLOOR PLAN
(TYPICAL FLOOR PLAN)

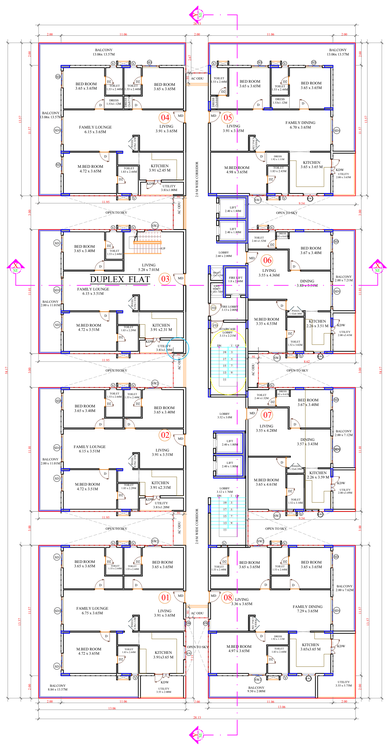


BLOCK -A 15th FLOOR PLAN

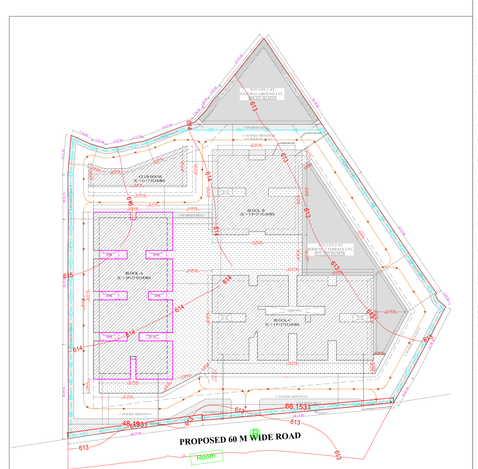


KEY PLAN
(N.T.S)

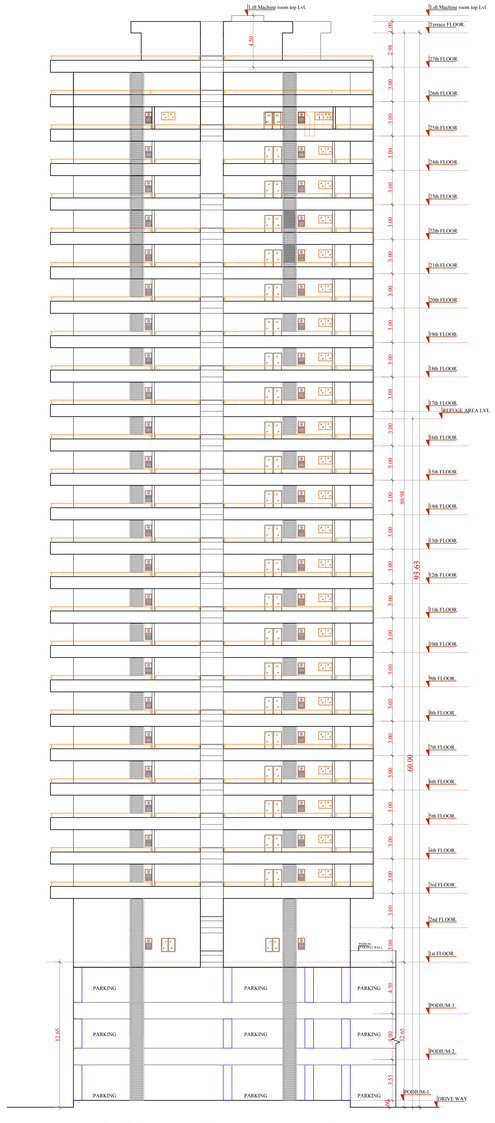

BLOCK -A FRONT ELEVATION

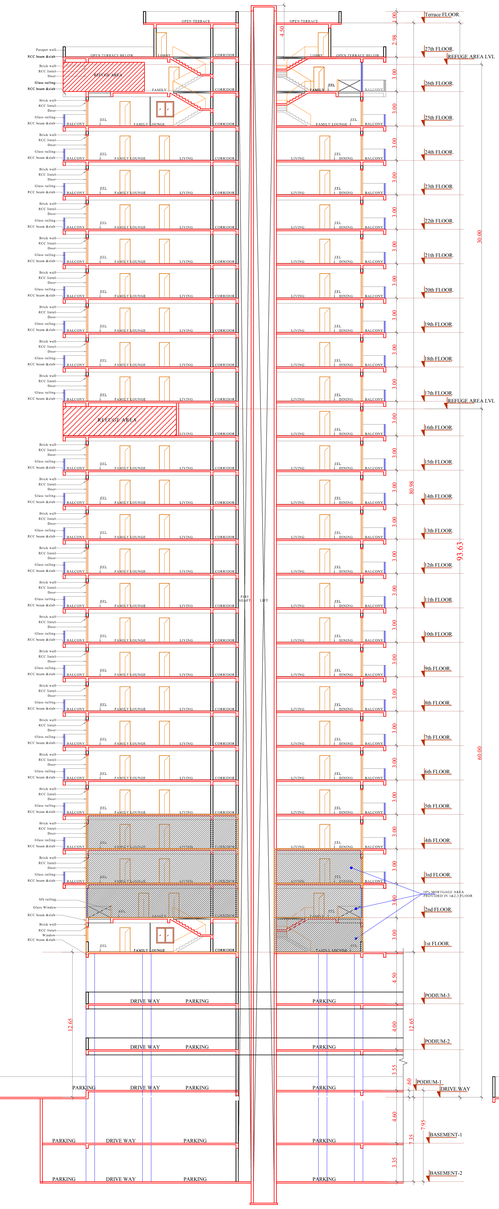

BLOCK -A SECTION-XX'

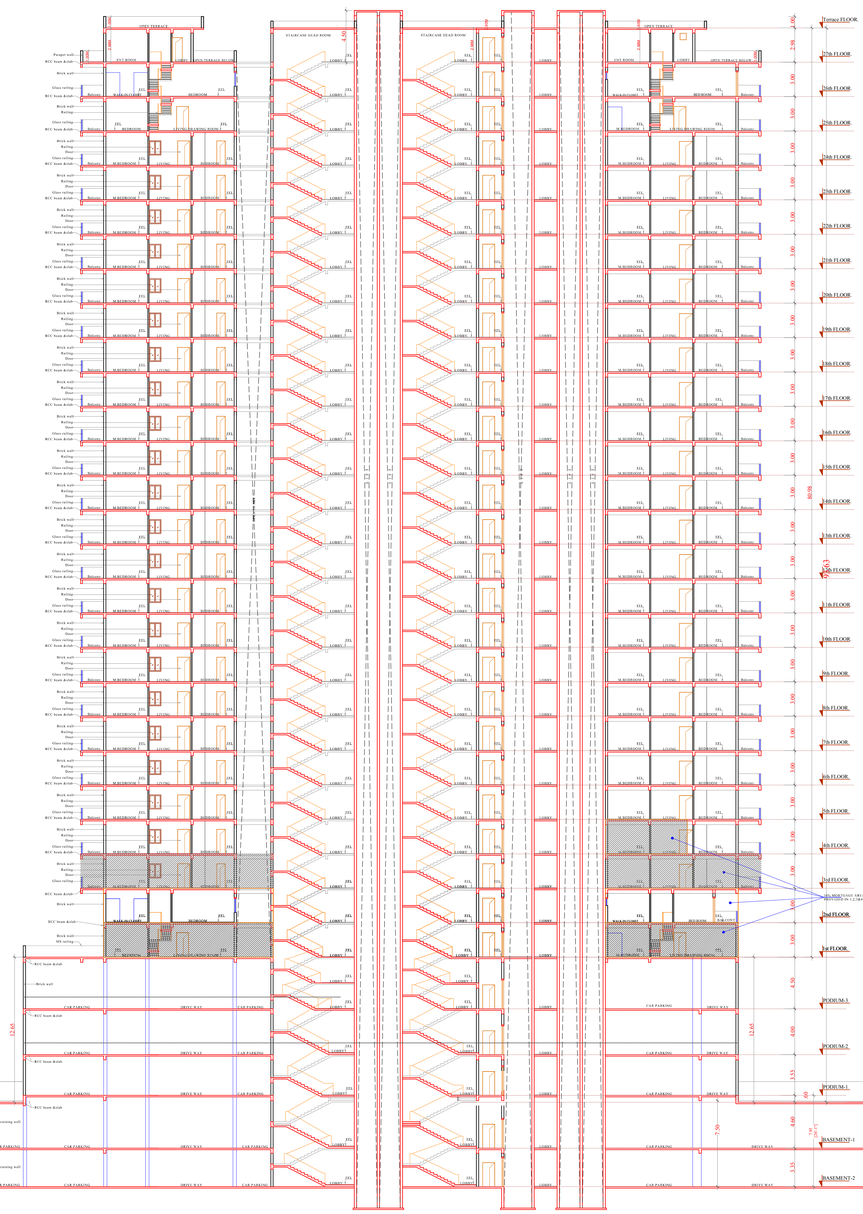

BLOCK -A SECTION-YY'

SHEET.NO:

8/14

PLAN SHOWING THE PROPOSED MULTI STORIED RESIDENTIAL BUILDING CONSISTING OF 2 CELLARS + 3 PODIUMS + 27 UPPER FLOORS & CLUB HOUSE WITH G+7 FLOORS , IN SY. NO: 466(PART) , 465(PART) , SITUATED AT BHOWRAMPET VILLAGE, GANDIMAISAMMA DUNDIGAL - MANDAL, MEDCHAL - MALKAJIGIRI DISTRICT, TELANGANA STATE.

BELONGING TO:-

SRI PALLE PRABHAKAR GOUD.

SCALE 1:100

AREA STATEMENT

REFER SHEET NO: 1/14

SPECIFICATIONS

REFER SHEET NO: 1/14

OPENINGS

REFER SHEET NO: 1/14

REFERENCE :

- PROPOSED
- EXISTING
- DISMANTELED
- MORTGAGE

Owner's Signature:

Builder's Signature:

(Regn.No.)

Architect's Signature:

(Regn.No.)

Structural Engineer's Signature:

(Regn.No)

Office Use

OFFICE SEAL


FILE No. | CSC | TP-

PERMIT No. | DATE


Conditions:

1. The permission accorded does not confer any ownership rights. At a later stage if it is found that the documents are false and fabricated the permission will be revoked (As 450 of HMC Act 1955)
2. Foundation shall not be commenced within one year, building application shall be submitted atleast duly paying required fees.
3. Sanctioned Plan shall be followed strictly while making the construction.
4. Sanctioned Plan copy as attested by the GHMC shall be displayed at the construction site for public view.
5. Commencement Notice shall be submitted by the applicant before commencement of the building (As 440 of HMC Act)
6. Completion Notice shall be submitted after completion of the building & obtain occupancy certificate (As 455 of HMC Act)
7. Occupancy Certificate is compulsory before occupying any building.
8. Temporary Connections like Water Supply, Electricity Connections will be provided only on production of occupancy certificate.
9. Prior Approval should be obtained separately for any modification in the construction.
10. Tree Plantation shall be done along the periphery and also in front of the premises.
11. Toilet shall be fenced and shall be maintained as greenery at owners cost before issue of occupancy certificate.
12. Rain Water Harvesting Structure percolation pit shall be constructed.
13. Space for Transformer shall be provided in the site keeping the safety of the residents in view.
14. Garbage House shall be made within the premises.
15. Cellar and stilts approved for parking in the plan should be used exclusively for parking of vehicles generated by the building and shall not be converted or misused or allowed to be converted or misused for any other purpose at any time in future as per undertaking submitted.
16. No. of units as sanctioned shall not be increased without prior approval of GHMC at any time in future.
17. This sanction is accorded on surrendering of Road affected portion of the site to GHMC free of cost with out claiming any compensation at any time as per the undertaking submitted.
18. Strip of greenery on periphery of the site shall be maintained as per rules.
19. Stocking of Building Materials on footpath and road margin causing obstruction to free movement of pedestrians shall not be allowed during the course of construction activity.
20. The sanctioned accorded does not like for duplication or conversion of Under Land Ceiling & Regulations Act 1976.
21. The Developer / Builder / Owner to provide service road wherever required with specified standards at their own cost.
22. A safe distance of minimum 3.0mts. Vertical and Horizontal Distance between the Building & High Tension Electrical Lines and 7.5mts. for Low Tension electrical line shall be maintained.
23. Necessary compounded wall for the site abutting 18 mt. road width shall be allowed and only iron grill or Low height compounded wall to be allowed.
24. If greenery is not maintained / traditional property tax shall be imposed as penalty every year till the condition is fulfilled.
25. All Public and Semi Public buildings above 3000sq.mts. shall be constructed to provide facilities to physically handicapped persons as per provisions of NBC of 2005.
26. The mortgaged builtup area shall be allowed for registration only after Occupancy Certificate is produced.
27. The Registration authority shall register only the permitted builtup area as per sanctioned plan.
28. Hospitals, Nursing homes and institutions shall extend near facilities only to the permitted builtup area as per sanctioned plan.
29. The Services like Sanitation, Plumbing, Fire Safety requirements, lifts, electrical installations etc., shall be executed under the supervision of Qualified Technical Personnel.
30. Architect / Structural Engineer if changed, the consent of the previous Architect / Structural Engineer is required and to be intimated to the GHMC.
31. Construction shall be covered under the contractors all risk Insurance till the issue of occupancy certificate (wherever applicable).
32. As per the undertaking executed in terms of G.O. Ms. No. 541 Wdt, dt. 17.11.2005 (wherever applicable).
33. The Owner, Builder/Developer, Architect, Structural Engineer and Site Engineer are jointly and severally responsible to carry out the construction/erection in accordance with the sanctioned plan.
34. The Owner, Builder/Developer, Architect, Structural Engineer and Site Engineer are jointly and severally are held responsible for the structural stability during the building construction and should strictly adhere to all the conditions in the G.O.
35. The Owner / Builder/Developer, should not deliver the possession of any part of built up area of the building by way of Sale / Lease unless and until Occupancy Certificate is obtained from GHMC after providing all the regular service connections to each portion of the building and duly submitting the following.
36. Occupancy Certificate Certificate issued by the Architect duly certifying that the building is completed as per the sanctioned plan.
37. Structural Stability Certificate issued by the Structural Engineer duly certifying that the building is structurally safe and the construction is in accordance with the specified designs.
38. An extract of the site registers containing inspection reports of Site Engineer, Structural Engineer and Architect.
39. Insurance Policy for the completed building for a minimum period of three years.
40. Structural Safety and Fire Safety Requirements shall be the responsibility of the Owner, Builder/ Developer, Architect, Structural Engineer to provide all necessary Fire Fighting installations as stipulated in National Building Code of India, 2005 Norms.
41. To provide one entry and one exit to the premises with a minimum width of 4 Smts. and height clearance of 5mts.
42. Provide Fire resistant swing door for the collapsible lifts in all floors.
43. Fire Alarm System shall be provided in the entire building.
44. Emergency Lighting in the Corridor / Common passages and stair case.
45. Two numbers water type fire extinguishers for every 600 Sq.mts. of floor area with minimum of four numbers in each building shall be kept. Hose reel with adequate length of 30 Mts. each at Generator and Transformer area shall be provided as per G.O. specification No.2156 /1982.
46. Manually operated and alarm system in the entire buildings.
47. Separate Underground static water storage tank capacity of 25, 000 Ltr. Capacity.
48. Separate Tanker Tank of 25,000ltrs capacity for Residential buildings.
49. Fire Sand Buckets.
50. Automatic Sprinkler system is to be provided if the basement area exceed 2000sq.mts.
51. Electrical Wiring and installation shall be certified by the electrical engineers to ensure electrical fire safety.
52. Transformers shall be protected with fire hazes during the repair constructions.
53. To create a joint open space with the neighbours building / premises for manoeuvrability of the vehicles.No parking or any constructions shall be made in setbacks area.


Office Use

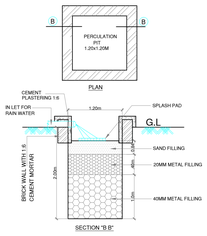


DETAILS OF
PERCOLATION PIT

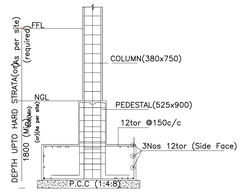


TYPICAL COLUMN CROSS SECTION

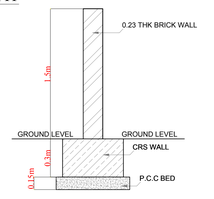


COMPOUND WALL SECTION
NOT TO SCALE

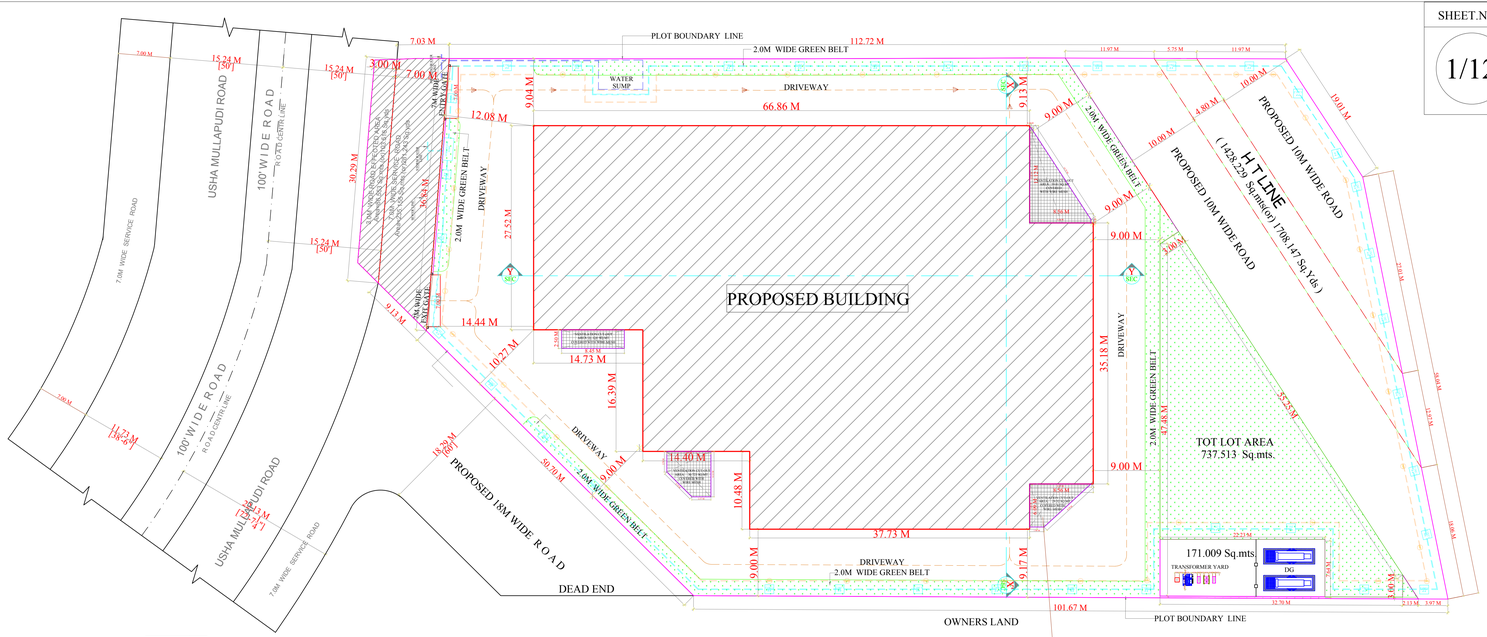


CONTOUR PLAN
(SCALE-1:200)

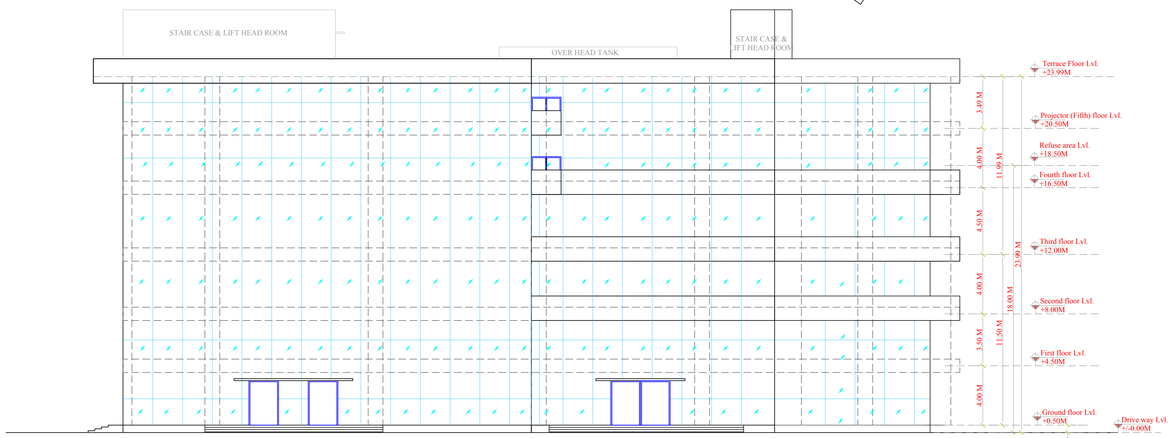


FRONT WEST ELEVATION

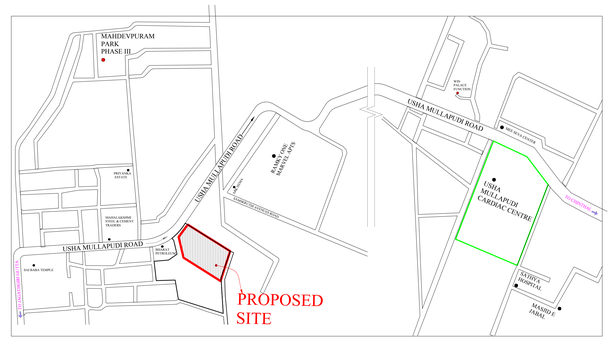

LOCATION PLAN
(NOT TO SCALE)

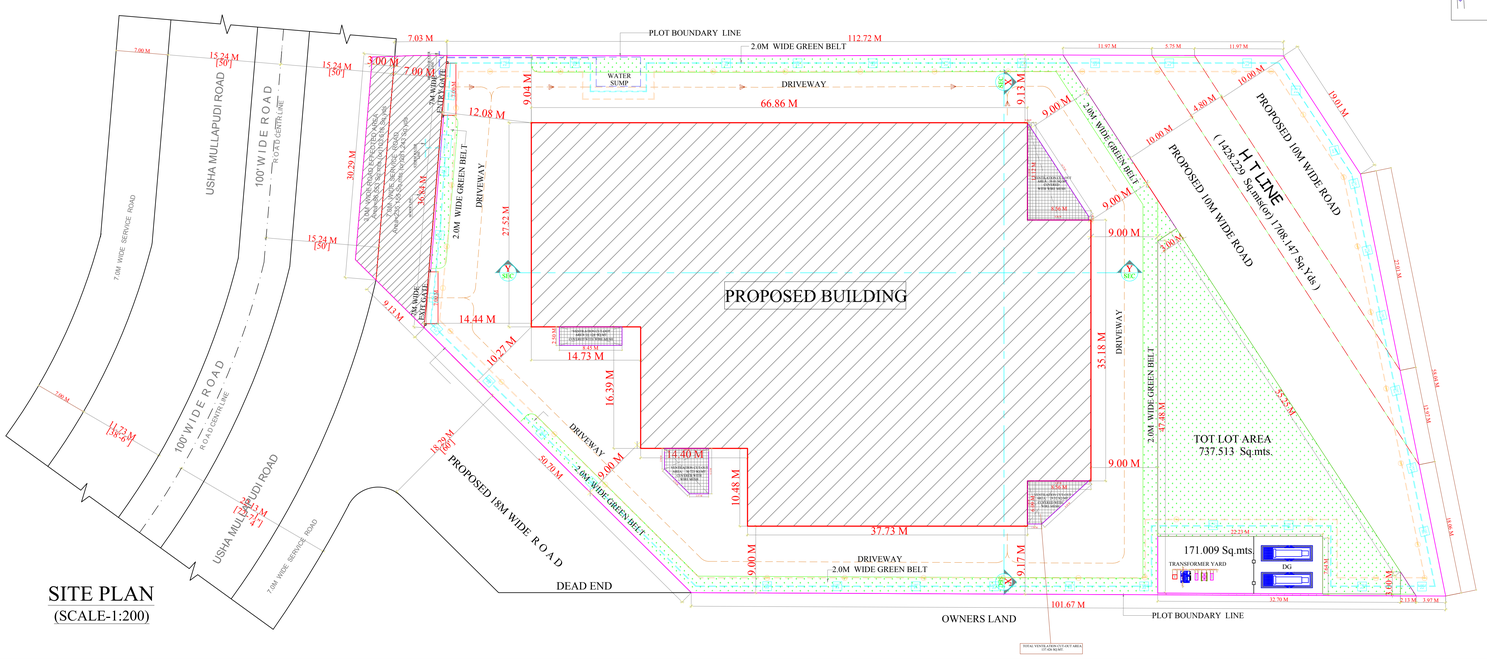

SITE PLAN
(SCALE-1:200)

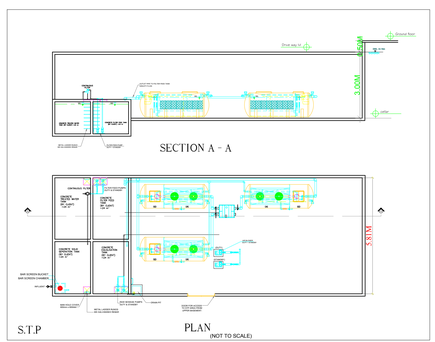

SHEET.NO:

1/12

PLAN SHOWING THE PROPOSED PANR MALL AND MULTIPLEX BUILDING, CONSISTING OF 3 CELLAR + GROUND + 5 UPPER FLOORS, IN SY. NO: 280 , SITUATED AT GAJULARAMARAM VILLAGE,QUTHBULLAPUR MANDAL, MEDCHAL-MALKAJGIRI DISTRICT, TELANGANA STATE.

BELONGING TO:-
LAND OWNER : SRI P.RAGUVEERA REDDY,
SRI P.KRISHNA REDDY.
Ph:8008353555

DEVELOPER : SREE HEMA DURGA ENTERPRISES.
SRI B.RAMESH.
Ph:9963199962
SRI M.MALLAREDDY.

AREA STATEMENT:

TOTAL PLOT AREA : 9020.26 Sq.mts(or)10788.141 Sq.Yds

AREA OF PROPOSED 10M WIDE ROAD ON BOTH SIDES OF TOWER LINE (-) 1428.229 Sq.mts(or) 1708.147 Sq.Yds

PROPOSED 7 M WIDE SERVICE ROAD AREA :
(-) 235.155 Sq.mts (or) 281.243 Sq.Yds

PROPOSED 3 M WIDE ROAD EFFECTED AREA :
(-) 86.553 Sq.mts. (or) 103.516 Sq.Yds

NET PLOT AREA : 7,270.32 Sq.mts (or)
: 8,695.23 Sq.yds (or) Ac 1.796

TOT-LOT AREA :-

TOT-LOT AREA REQUIRED : 727.032 Sq.mts (10.00%)

TOT-LOT AREA PROVIDED : 737.513 Sq.mts (10.14%)

DETAILS OF AREA STATEMENT

PARKING FLOORS:

1st CELLAR AREA	5,341.976 Sq.mts
2nd CELLAR AREA	5,341.976 Sq.mts
3rd CELLAR AREA	5,341.976 Sq.mts
TOTAL PARKING AREA	16,025.928 Sq.mts

BUILT UP AREA STATMENT

GROUND FLOOR	3,177.123 Sq.mts
FIRST FLOOR	3,390.737 Sq.mts
SECOND FLOOR	3,862.936 Sq.mts
THIRD FLOOR	3,862.936 Sq.mts
FOURTH FLOOR	2,562.710 Sq.mts
FIFTH FLOOR	1,084.915 Sq.mts
TOTAL BUILTUP AREA	17,941.357 Sq.mts

PARKING AREA :

REQUIRED PARKING (66%)	: 11,841.295 Sq.mts
PROVIDED PARKING AREA (89.32%)	: 16,025.928 Sq.mts
TOTAL NO. OF PARKINGS PROVIDE(CARS)	: 322
TOTAL NO. OF PARKING PROVIDES(BIKES)	: 270

MORTGAGE AREA:

MORTGAGE AREA REQUIRED: 1,794.135 Sq.mts(10.00%)

MORTGAGE AREA PROVIDED: 1,795.324 Sq.mts(10.006%)

VENTILATION DUCT AREA :

REQUIRED VENTILATION AREA : 133.549 Sq.mts
(2.50% AREA OF EACH CELLAR)

CELLAR -1 VENTILATION AREA :137.426 Sq.mts (2.57%)

CELLAR -2 VENTILATION AREA :137.426 Sq.mts (2.57%)

CELLAR -3 VENTILATION AREA :137.426 Sq.mts (2.57%)

SET BACKS :

WEST SIDE - 12.00M NORTH SIDE - 9.00M
EAST SIDES - 09.00M SOUTH SIDE - 9.00M

NO.OF FLOORS: 3 CELLARS + GROUND + 5 FLOORS.

BUILDING HEIGHT :

PERMISSIBLE HEIGHT OF THE BUILDING : 24.00M

PROPOSED HEIGHT OF THE BUILDING : 23.99M

REFUGE AREA:

REQUIRED REFUGE AREA (10%) : 386.293 Sq.mts
(10% REFUGE AREA ON 4th FLOOR)
REFUGE AREA ON 4th FLOOR (10.006) : 386.546 Sq.mts

SPECIFICATIONS :-

FOUNDATION	C .C BED 1 : 4 : 8
COLOUMNS	R.C.C. 1:2:4
SUPER STRUCTURE	BRICK IN C.M
SLAB, BEAMS,CHAJIAS	R.C.C 1:2:4
DOORS , WINDOWS	ALUMINIUM FRAMES
VENTILATOR	ALUMINIUM FRAMES
FLOORING	VITRIFIED TILES
PLASTERING	IN C.M

DOORS:

PHD:1.0X2.1M,FD: 1.0X2.1M, DD:2.0X2.1M, DD1:1.5X2.1M, DD2:1.2X2.1M
M.D: 2.0X2.1M, D1:1.5X2.1M, D2:1.0X2.10M, D3:0.76X2.1M,
W: 2.44X1.37M, V- 3.00 X 0.60M, V1- 1.50 X 0.60M.

REFERENCE :
SCALE 1:100


PROPOSED
EXISTING
DISMANTELED
MORTGAGE

Owner's /Developers's Signature:

Builder's Signature:
(Regn.No.)

Architect's Signature:
(Regn.No.)

Structural Engineer's Signature:
(Regn.No)

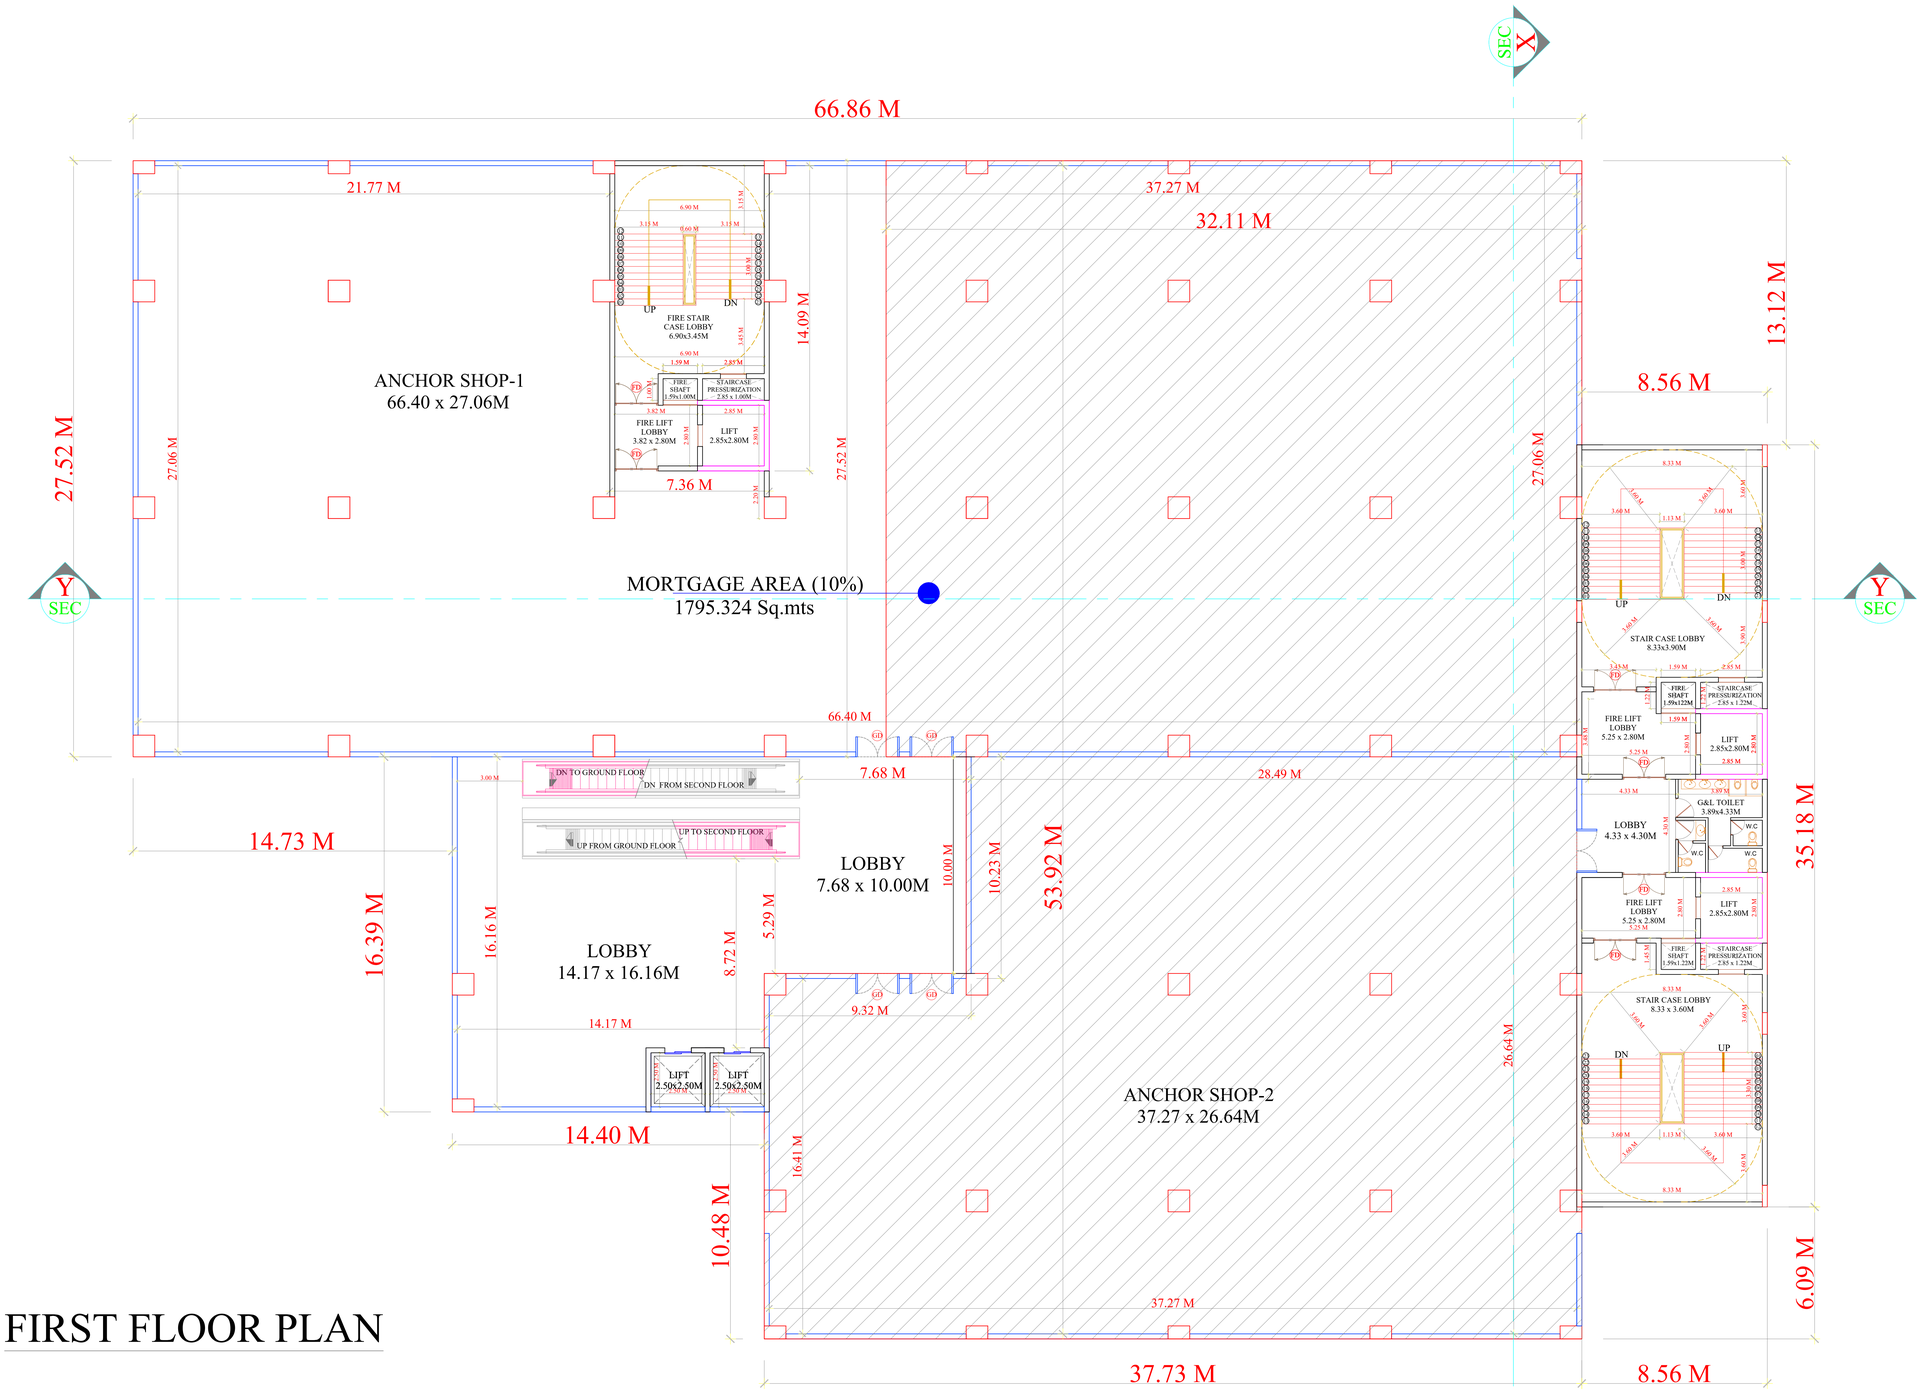

FIRST FLOOR PLAN

SHEET.NO:
3/12

PLAN SHOWING THE PROPOSED PANR MALL AND MULTIPLEX BUILDING, CONSISTING OF 3 CELLAR + GROUND + 5 UPPER FLOORS, IN SY. NO: 280, SITUATED AT GAJULARAMARAM VILLAGE,QUTHBULLAPURMANDAL, MEDCHAL-MALKAJGIRI DISTRICT, TELANGANA STATE.

BELONGING TO:-
LAND OWNER : SRI P.RAGUVEERA REDDY,
SRI P.KRISHNA REDDY.
Ph:8008353555

DEVELOPER : SREE HEMA DURGA ENTERPRISES.
SRI B.RAMESH.
Ph:9963199962
SRI M.MALLAREDDY.

SCALE 1:100

AREA STATEMENT

REFER SHEET NO: 1/12

SPECIFICATIONS

REFER SHEET NO: 1/12

OPENINGS

REFER SHEET NO: 1/12

REFERENCE :

PROPOSED	
EXISTING	
DISMANTELED	
MORTGAGE	

Office Use

OFFICE SEAL


FILE No.		CSC	TP.
PERMIT No.		DATE	

Conditions:

1. The permission accorded does not confer any ownership rights, At a later stage if it is found that the documents are false and fabricated the permission will be revoked U/s 450 of HMC Act 1955.
2. If construction is not commenced within one year, building application shall be submitted afresh duly paying required fees.
3. Sanctioned Plan shall be followed strictly while making the construction.
4. Sanctioned Plan copy as attested by the GHMC shall be displayed at the construction site for public view.
5. Commencement Notice shall be submitted by the applicant before commencement of the building U/s 440 of HMC Act.
6. Completion Notice shall be submitted after completion of the building & obtain occupancy certificate U/s 455 of HMC Act.
7. Occupancy Certificate is compulsory before occupying any building.
8. Public Amenities such as Water Supply, Electricity Connections will be provided only on production of occupancy certificate.
9. Prior Approval should be obtained separately for any modification in the construction.
10. Tree Plantation shall be done along the periphery and also in front of the premises.
11. Tot-lot shall be fenced and shall be maintained as greenery at owners cost before issue of occupancy certificate.
12. Rain Water Harvesting Structure (percolation pit) shall be constructed.
13. Space for Transformer shall be provided in the site keeping the safety of the residents in view.
14. Garbage House shall be made within the premises.
15. CELLAR FLOOR and stilts approved for parking in the plan should be used exclusively for parking of vehicles without partition walls & rolling shutters and the same should not be converted or misused for any other purpose at any time in future as per undertaking submitted.
16. No. of units as sanctioned shall not be increased without prior approval of GHMC at any time in future.
17. This sanction is accorded on surrendering of Road affected portion of the site to GHMC free of cost with out claiming any compensation at any time as per the undertaking submitted.
18. Strip of greenery on periphery of the site shall be maintained as per rules.
19. Stocking of Building Materials on footpath and road margin causing obstruction to free movement of public & vehicles shall not be done, failing which permission is liable to be suspended.
20. The permission accorded does not bar the application or provisions of Urban Land Ceiling & Regulations Act 1976.
21. The Developer / Builder / Owner to provide service road wherever required with specified standards at their own cost.
22. A safe distance of minimum 3.0mts. Vertical and Horizontal Distance between the Building & High Tension Electrical Lines and 1.5mts. for Low Tension electrical line shall be maintained.
23. No front compound wall for the site abutting 18 mt. road width shall be allowed and only Iron grill or Low height greenery hedge shall be allowed.
24. If greenery is not maintained 10additional property tax shall be imposed as penalty every year till the condition is fulfilled.
25. All Public and Semi Public buildings above 300Sq.mts. shall be constructed to provide facilities to physically handicapped persons as per provisios of NBC of 2005.
26. The mortgaged builtup area shall be allowed for registration only after Occupancy Certificate is produced.
27. The Registration authority shall register only the permitted builtup area as per sanctioned plan.
28. The Financial Agencies and Institutions shall extend loan facilities only to the permitted builtup area as per sanctioned plan.
29. The Services like Sanitation, Plumbing, Fire Safety requirements, lifts, electrical installations etc., shall be executed under the supervision of Qualified Technical Personnel.
30. Architect / Structural Engineer if changed, the consent of the previous Architect / Structural Engineer is required and to be intimated to the GHMC.
31. Construction shall be covered under the contractors all risk Insurance till the issue of occupancy certificate (wherever applicable).
32. As per the undertaking executed in terms of G.O. Ms. No. 541 MA, dt. 17-11-2000 (wherever applicable).
   a) The construction shall be done by the owner, only in accordance with sanctioned Plan under the strict supervision of the Architect, Structural Engineer and site engineer failing which the violations are liable for demolition besides legal action.
   b) The Owner, Builder,Developer, Architect, Structural Engineer and Site Engineer are jointly & severely responsible to carry out and complete the constructionstrictly in accordance with sanctioned plan.
   c) The Owner, Builder,Developer, Architect, Structural Engineer and Site Engineer are jointly and severely are held responsible for the structural stability during the building construction and should strictly adhere to all the conditions in the G.O.
   d) The Owner / Builder,Developer, should not deliver the possession of any part of built up area of the building by way of Sale / Lease unless and until Occupancy Certificate is obtained from GHMC after providing all the regular service connections to each portion of the building and duly submitting the following.
   (i) Building Completion Certificate issued by the Architect duly certifying that the building is completed as per the sanctioned plan.
   (ii) Structural Stability Certificate issued by the Structural Engineer duly certifying that the building is structurally safe and the construction is in accordance with the specified designs.
   (iii) An extract of the site registers containing inspection reports of Site Engineer, Structural Engineer and Architect.
   (iv) Insurance Policy for the completed building for a minimum period of three years.
   33) Structural Safety and Fire Safety Requirements shall be the responsibility of the Owner, Builder/ Develope, Architect and St. Engineer to provide all necessary Fire Fighting installations as stipulated in National Building Code of India, 2005 like:
   i) To provide one entry and one exit to the premises with a minimum width of 4.5mts. and height clearance of 5mts
   ii) Provide Fire resistant swing door for the collapsible lifts in all floors.
   iii) Provide Generator, as alternate source of electric supply.
   iv) Emergency Lighting in the Corridor / Common passages and stair case.
   v) Two numbers water type fire extinguishers for every 600 Sq.mts. of floor area with minimum of four numbers fire extinguishers per floor and 5k DCP extinguishers minimum 2 Nos. each at Generator and Transformer area shall be provided as per I.S.I. specification No.2190-1992.
   vi) Manually operated and alarm system in the entire buildings;
   vii) Separate Underground static water storage tank capacity of 25, 000 ltrs. Capacity.
   viii) Separate Terrace Tank of 25,000ltrs capacity for Residential buildings;
   ix) Hose Reel, Down Corner.
   x) Automatic Sprinkler system is to be provided if the basement area exceed 200Sq.mts.
   xi) Electrical Wiring and installation shall be certified by the electrical engineers to ensure electrical fire safety.
   xii) Transformers shall be protected with 4 hours rating fire resist constructions.
   xiii) To create a joint open spaces with the neighbours building / premises for maneuverability of fire vehicles.No parking or any constructions shall be made in setbacks area.

Office Use

Owner's /Developers's Signature:	Builder's Signature: (Regn.No.)
Architect's Signature: (Regn.No.)	Structural Engineer's Signature: (Regn.No)

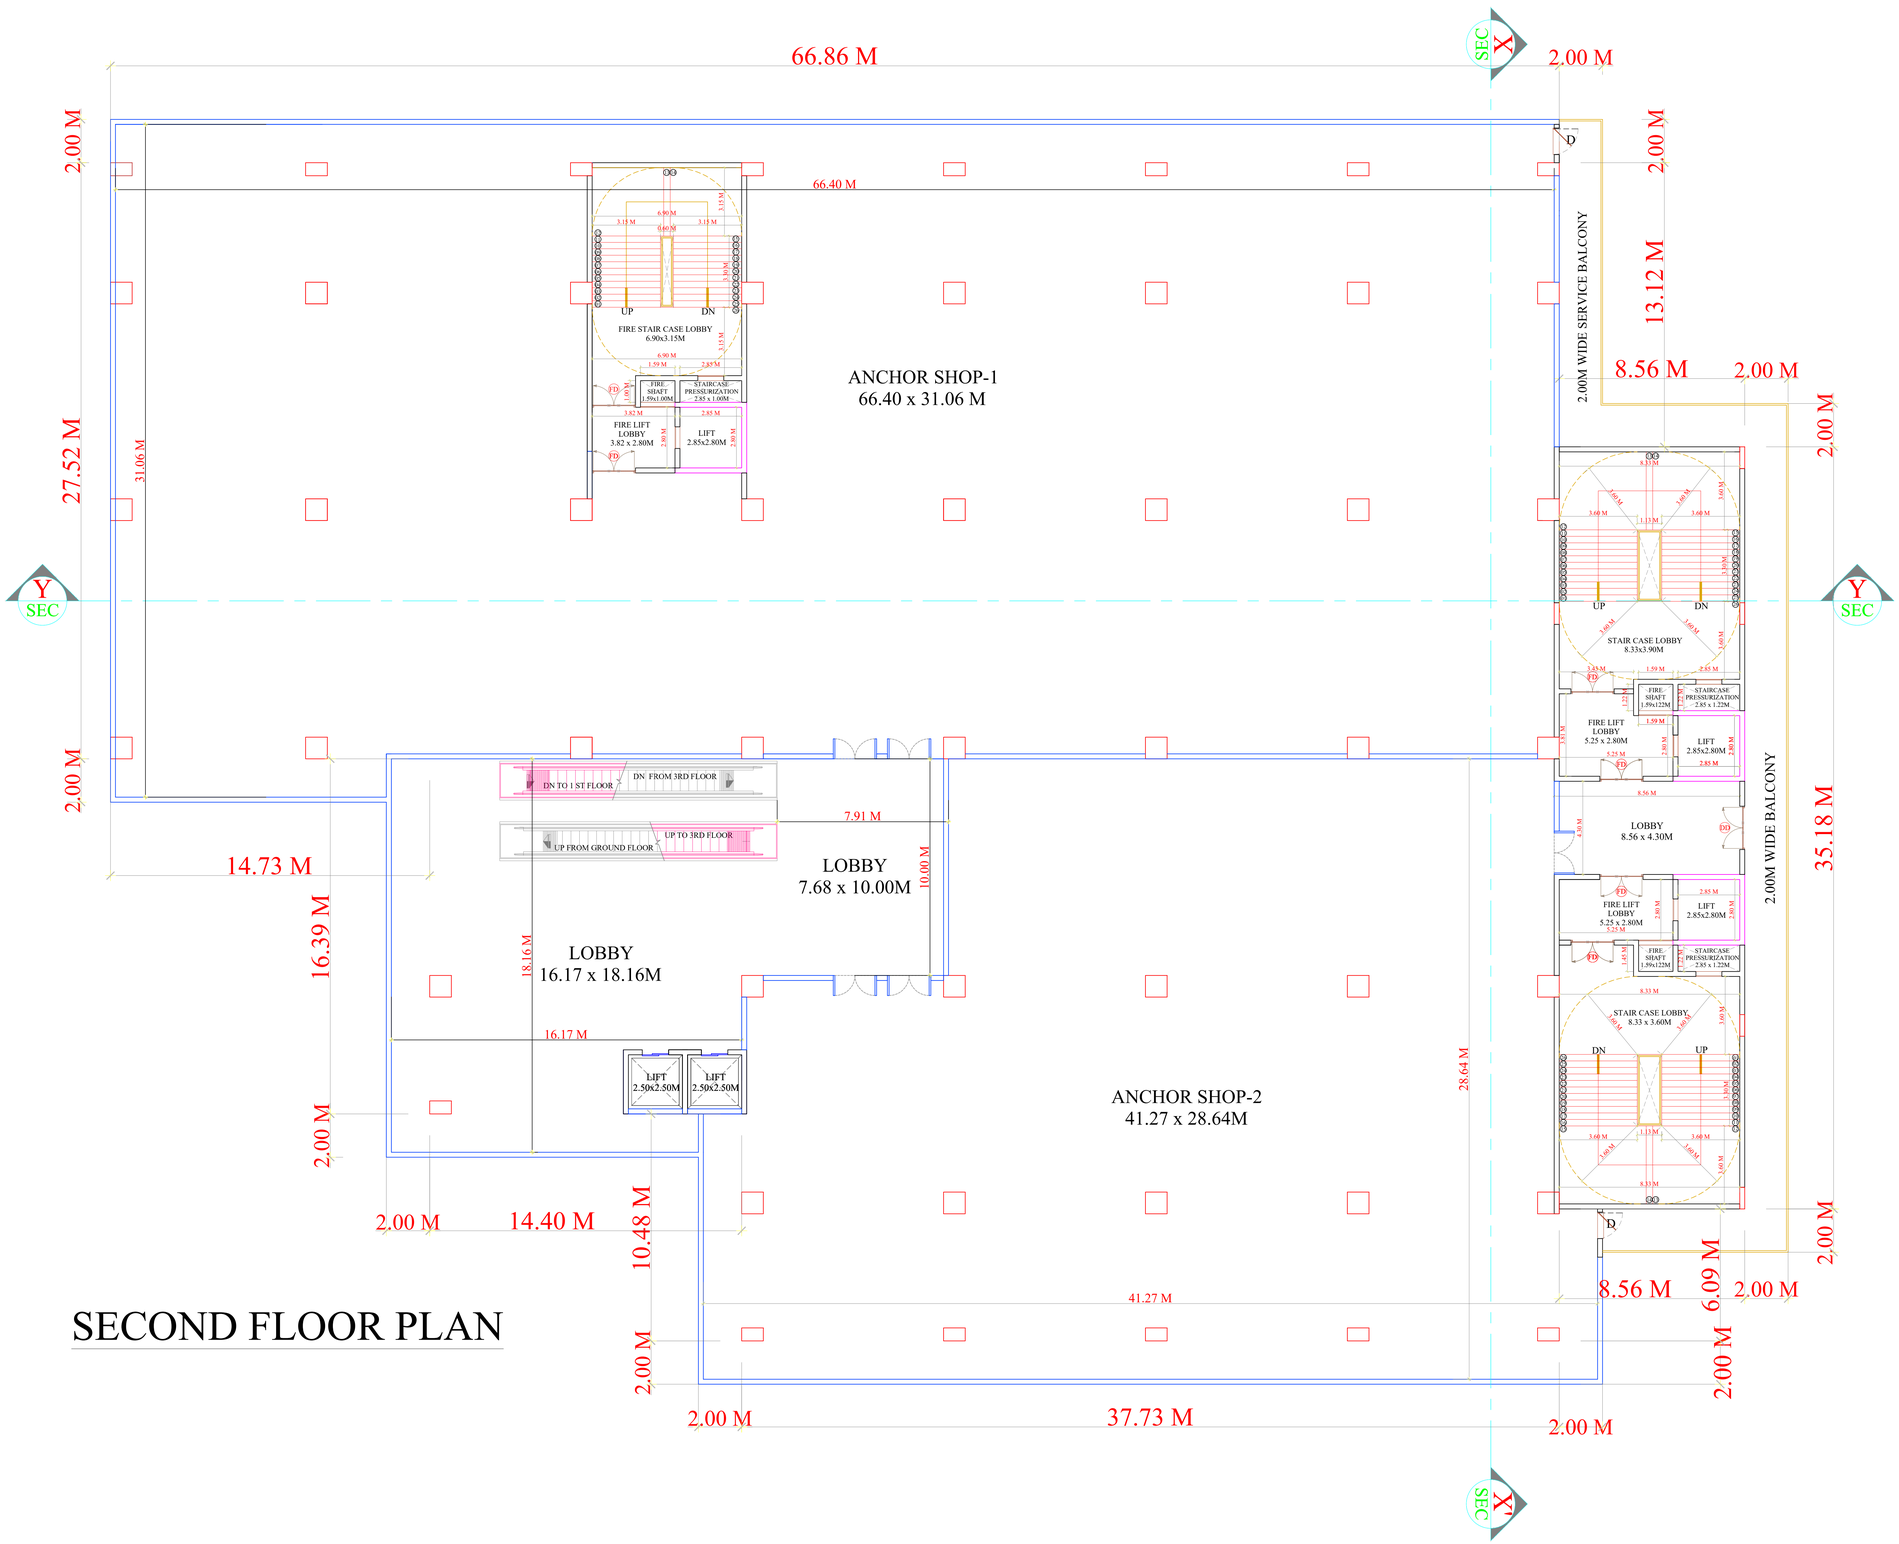

SECOND FLOOR PLAN

SHEET.NO:
4/12

PLAN SHOWING THE PROPOSED PANR MALL AND MULTIPLEX BUILDING, CONSISTING OF 3 CELLAR + GROUND + 5 UPPER FLOORS, IN SY. NO: 280, SITUATED AT GAJULARAMARAM VILLAGE,QUTHBULLAPURMANDAL, MEDCHAL-MALKAJGIRI DISTRICT, TELANGANA STATE.

BELONGING TO:-
LAND OWNER : SRI P.RAGUVEERA REDDY,
SRI P.KRISHNA REDDY.
Ph:8008353555

DEVELOPER : SREE HEMA DURGA ENTERPRISES.
SRI B.RAMESH.
Ph:9963199962
SRI M.MALLAREDDY.

SCALE 1:100

AREA STATEMENT

REFER SHEET NO: 1/12

SPECIFICATIONS

REFER SHEET NO: 1/12

OPENINGS

REFER SHEET NO: 1/12

REFERENCE :

PROPOSED	
EXISTING	
DISMANTELED	
MORTGAGE	

Office Use

OFFICE SEAL


FILE No.			CSC	TP.	
PERMIT No.			DATE		

Conditions:

1. The permission accorded does not confer any ownership rights, At a later stage if it is found that the documents are false and fabricated the permission will be revoked U/s 450 of HMC Act 1955.
2. If construction is not commenced within one year, building application shall be submitted afresh duly paying required fees.
3. Sanctioned Plan shall be followed strictly while making the construction.
4. Sanctioned Plan copy as attested by the GHMC shall be displayed at the construction site for public view.
5. Commencement Notice shall be submitted by the applicant before commencement of the building U/s 440 of HMC Act.
6. Completion Notice shall be submitted after completion of the building & obtain occupancy certificate U/s 455 of HMC Act.
7. Occupancy Certificate is compulsory before occupying any building.
8. Public Amenities such as Water Supply, Electricity Connections will be provided only on production of occupancy certificate.
9. Prior Approval should be obtained separately for any modification in the construction.
10. Tree Plantation shall be done along the periphery and also in front of the premises.
11. Tot-lot shall be fenced and shall be maintained as greenery at owners cost before issue of occupancy certificate.
12. Rain Water Harvesting Structure (percolation pit) shall be constructed.
13. Space for Transformer shall be provided in the site keeping the safety of the residents in view.
14. Garbage House shall be made within the premises.
15. CELLAR FLOOR and stilts approved for parking in the plan should be used exclusively for parking of vehicles without partition walls & rolling shutters and the same should not be converted or misused for any other purpose at any time in future as per undertaking submitted.
16. No. of units as sanctioned shall not be increased without prior approval of GHMC at any time in future.
17. This sanction is accorded on surrendering of Road affected portion of the site to GHMC free of cost with out claiming any compensation at any time as per the undertaking submitted.
18. Strip of greenery on periphery of the site shall be maintained as per rules.
19. Stocking of Building Materials on footpath and road margin causing obstruction to free movement of public & vehicles shall not be done, failing which permission is liable to be suspended.
20. The permission accorded does not bar the application or provisions of Urban Land Ceiling & Regulations Act 1976.
21. The Developer / Builder / Owner to provide service road wherever required with specified standards at their own cost.
22. A safe distance of minimum 3.0mts. Vertical and Horizontal Distance between the Building & High Tension Electrical Lines and 1.5mts. for Low Tension electrical line shall be maintained.
23. No front compound wall for the site abutting 18 mt. road-width shall be allowed and only Iron grill or Low height greenery hedge shall be allowed.
24. If greenery is not maintained 10additional property tax shall be imposed as penalty every year till the condition is fulfilled.
25. All Public and Semi Public buildings above 300Sq.mts. shall be constructed to provide facilities to physically handicapped persons as per provision of NBC of 2005.
26. The mortgaged builtup area shall be allowed for registration only after Occupancy Certificate is produced.
27. The Registration authority shall register only the permitted builtup area as per sanctioned plan.
28. The Financial Agencies and Institutions shall extend loan facilities only to the permitted builtup area as per sanctioned plan.
29. The Services like Sanitation, Plumbing, Fire Safety requirements, lifts, electrical installations etc., shall be executed under the supervision of Qualified Technical Personnel.
30. Architect / Structural Engineer if changed, the consent of the previous Architect / Structural Engineer is required and to be intimated to the GHMC.
31. Construction shall be covered under the contractors all risk Insurance till the issue of occupancy certificate (wherever applicable).
32. As per the undertaking executed in terms of G.O. Ms. No. 541 MA, dt. 17-11-2000 (wherever applicable),
a) The construction shall be done by the owner, only in accordance with sanctioned Plan under the strict supervision of the Architect, Structural Engineer and site engineer failing which the violations are liable for demolition besides legal action.
b) The Owner, Builder,Developer, Architect, Structural Engineer and Site Engineer are jointly & severely responsible to carry out and complete the constructionstrictly in accordance with sanctioned plan.
c) The Owner, Builder,Developer, Architect, Structural Engineer and Site Engineer are jointly and severely are held responsible for the structural stability during the building construction and should strictly adhere to all the conditions in the G.O.
d) The Owner / Builder,Developer, should not deliver the possession of any part of built up area of the building by way of Sale / Lease unless and until Occupancy Certificate is obtained from GHMC after providing all the regular service connections to each portion of the building and duly submitting the following.
(i) Building Completion Certificate issued by the Architect duly certifying that the building is completed as per the sanctioned plan.
(ii) Structural Stability Certificate issued by the Structural Engineer duly certifying that the building is structurally safe and the construction is in accordance with the specified designs.
(iii) An extract of the site registers containing inspection reports of Site Engineer, Structural Engineer and Architect.
(iv) Insurance Policy for the completed building for a minimum period of three years.
33) Structural Safety and Fire Safety Requirements shall be the responsibility of the Owner, Builder/ Developer, Architect and St. Engineer to provide all necessary Fire Fighting installations as stipulated in National Building Code of India, 2005 like;
i) To provide one entry and one exit to the premises with a minimum width of 4.5mts. and height clearance of 5mts
ii) Provide Fire resistant swing door for the collapsible lifts in all floors.
iii) Provide Generator, as alternate source of electric supply.
iv) Emergency Lighting in the Corridor / Common passages and stair case.
v) Two numbers water type fire extinguishers for every 600 Sq.mts. of floor area with minimum of four numbes fire extinguishers per floor and SI. DCP extinguishers minimum 2 Nos. each at Generator and Transformer area shall be provided as per I.S.I. specification No.2190-1992.
vi) Manually operated and alarm system in the entire buildings;
vii) Separate Underground static water storage tank capacity of 25, 000 ltrs. Capacity.
viii) Separate Terrace Tank of 25,000ltrs capacity for Residential buildings;
ix) Hose Reel, Down Corner.
x) Automatic Sprinkler system is to be provided if the basement area exceed 200Sq.mts.
xi) Electrical Wiring and installation shall be certified by the electrical engineers to ensure electrical fire safety.
xii) Transformers shall be protected with 4 hours rating fire resist constructions.
xiii) To create a joint open spaces with the neighbours building / premises for maneuverability of fire vehicles.No parking or any constructions shall be made in setbacks area.

Office Use

Owner's /Developers's Signature:	Builder's Signature: (Regn.No.)
Architect's Signature: (Regn.No.)	Structural Engineer's Signature: (Regn.No)

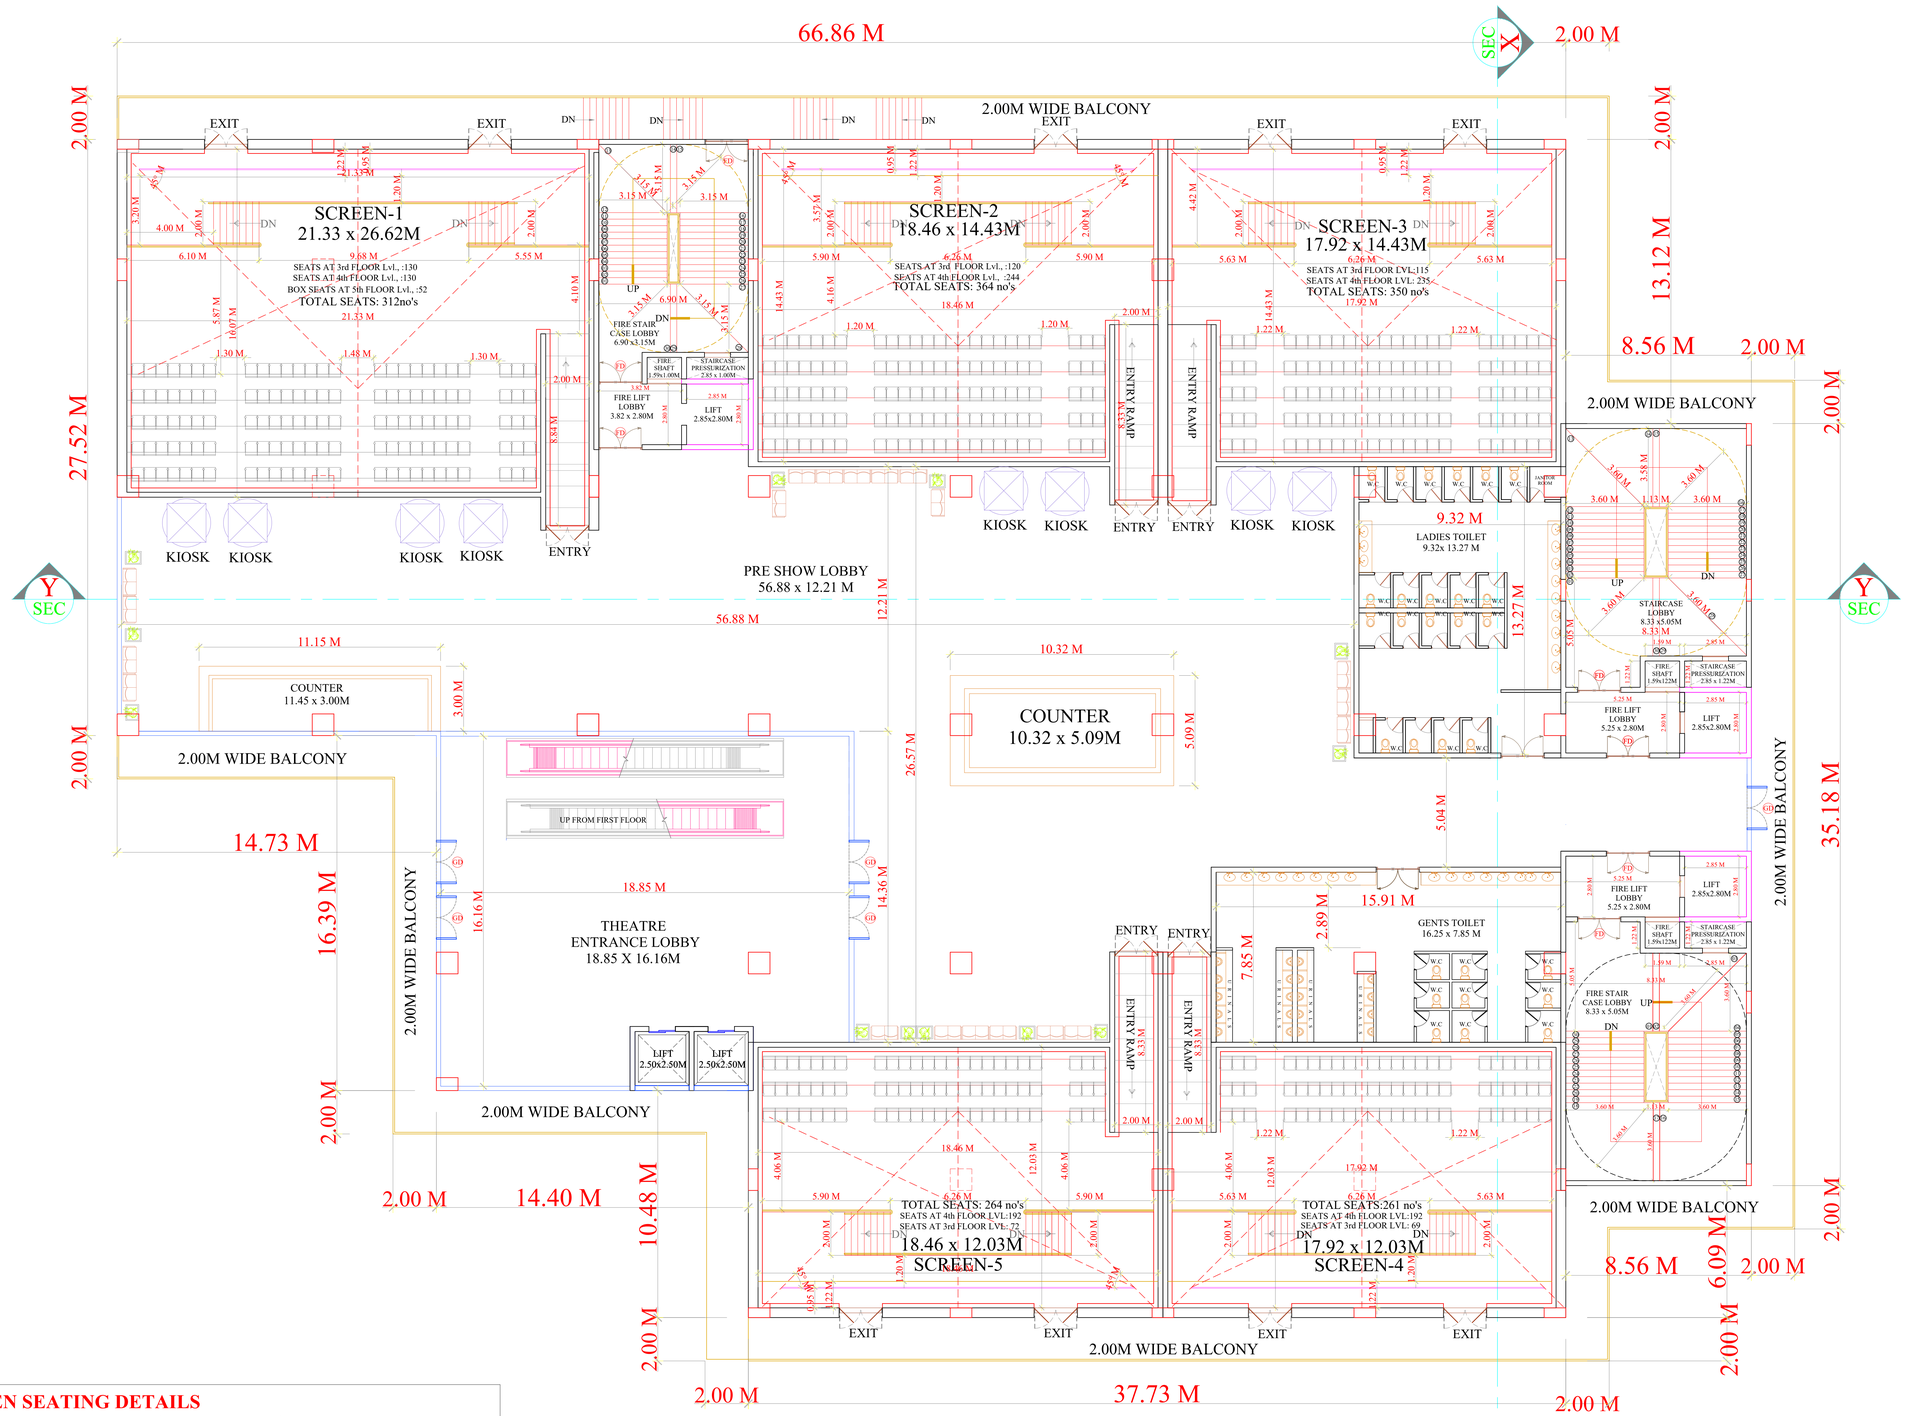

THIRD FLOOR PLAN
(Theater Entry Lvl.,)

SCREEN SEATING DETAILS

SCREEN NO.	2nd floor Lvl	3rd floor Lvl	3rd floor Lvl box	Total Seats
	Seats	Seats	Seats	
SCREEN -1	130	130	52	312
SCREEN -2	120	244	--	364
SCREEN -3	115	235	--	350
SCREEN -4	69	192	--	261
SCREEN -5	72	192	--	264
TOTAL	506	993	52	1551

NO.OF SEATING 1551 NOS.

SHEET.NO: 05/12

PLAN SHOWING THE PROPOSED PANR MALL AND MULTIPLEX BUILDING, CONSISTING OF 3 CELLAR + GROUND + 5 UPPER FLOORS, IN SY. NO: 280, SITUATED AT GAJULARAMARAM VILLAGE,QUTHBULLAPURMANDAL, MEDCHAL-MALKAJGIRI DISTRICT, TELANGANA STATE.

BELONGING TO:-
LAND OWNER : SRI P.RAGUVEERA REDDY, SRI P.KRISHNA REDDY. Ph:8008353555

DEVELOPER : SREE HEMA DURGA ENTERPRISES. SRI B.RAMESH. Ph:9963199962 SRI M.MALLAREDDY.

SCALE 1:100

AREA STATEMENT

REFER SHEET NO: 1/12

SPECIFICATIONS

REFER SHEET NO: 1/12

OPENINGS

REFER SHEET NO: 1/12

REFERENCE : PROPOSED / EXISTING / DISMANTELED / MORTGAGE

Office Use

OFFICE SEAL

FILE No. | CSC | TP-

PERMIT No. | DATE


Conditions:

1. The permission accorded does not confer any ownership rights, At a later stage if it is found that the documents are false and fabricated the permission will be revoked U/s 450 of HMC Act 1955.
2. If construction is not commenced within one year, building application shall be submitted afresh duly paying required fees.
3. Sanctioned Plan shall be followed strictly while making the construction.
4. Sanctioned Plan copy as attested by the GHMC shall be displayed at the construction site for public view.
5. Commencement Notice shall be submitted by the applicant before commencement of the building U/s 440 of HMC Act.
6. Completion Notice shall be submitted after completion of the building & obtain occupancy certificate U/s 455 of HMC Act.
7. Occupancy Certificate is compulsory before occupying any building.
8. Public Amenities such as Water Supply, Electricity Connections will be provided only on production of occupancy certificate.
9. Prior Approval should be obtained separately for any modification in the construction.
10. Tree Plantation shall be done along the periphery and also in front of the premises.
11. Tot-lot shall be fenced and shall be maintained as greenery at owners cost before issue of occupancy certificate.
12. Rain Water Harvesting Structure (percolation pit) shall be constructed.
13. Space for Transformer shall be provided in the site keeping the safety of the residents in view.
14. Garbage House shall be made within the premises.
15. CELLAR FLOOR and stilts approved for parking in the plan should be used exclusively for parking of vehicles without partition walls & rolling shutters and the same should not be converted or misused for any other purpose at any time in future as per undertaking submitted.
16. No. of units as sanctioned shall not be increased without prior approval of GHMC at any time in future.
17. This sanction is accorded on surrendering of Road affected portion of the site to GHMC free of cost with out claiming any compensation at any time as per the undertaking submitted.
18. Strip of greenery on periphery of the site shall be maintained as per rules.
19. Stacking of Building Materials on footpath and road margin causing obstruction to free movement of public & vehicles shall not be done, failing which permission is liable to be suspended.
20. The permission accorded does not bar the application or provisions of Urban Land Ceiling & Regulations Act 1976.
21. The Developer / Builder / Owner to provide service road wherever required with specified standards at their own cost.
22. A safe distance of minimum 3.0mts. Vertical and Horizontal Distance between the Building & High Tension Electrical Lines and 1.5mts. for Low Tension electrical line shall be maintained.
23. No front compound wall for the site abutting 18 mt. road width shall be allowed and only Iron grill or Low height greenery hedge shall be allowed.
24. If greenery is not maintained 10additional property tax shall be imposed as penalty every year till the condition is fulfilled.
25. All Public and Semi Public buildings above 300Sq.mts. shall be constructed to provide facilities to physically handicapped persons as per provision of NBC of 2005.
26. The mortgaged builtup area shall be allowed for registration only after Occupancy Certificate is produced.
27. The Registration authority shall register only the permitted builtup area as per sanctioned plan.
28. The Financial Agencies and Institutions shall extend loan facilities only to the permitted builtup area as per sanctioned plan.
29. The Services like Sanitation, Plumbing, Fire Safety requirements, lifts, electrical installations etc., shall be executed under the supervision of Qualified Technical Personnel.
30. Architect / Structural Engineer if changed, the consent of the previous Architect / Structural Engineer is required and to be intimated to the GHMC.
31. Construction shall be covered under the contractors all risk Insurance till the issue of occupancy certificate (wherever applicable).
32. As per the undertaking executed in terms of G.O. Ms. No. 541 MA, dt. 17-11-2000 (wherever applicable),
a) The construction shall be done by the owner, only in accordance with sanctioned Plan under the strict supervision of the Architect, Structural Engineer and site engineer failing which the violations are liable for demolition besides legal action.
b) The Owner, Builder,Developer, Architect, Structural Engineer and Site Engineer are jointly & severely responsible to carry out and complete the construction strictly in accordance with sanctioned plan.
c) The Owner, Builder,Developer, Architect, Structural Engineer and Site Engineer are jointly and severely are held responsible for the structural stability during the building construction and should strictly adhere to all the conditions in the G.O.
d) The Owner / Builder,Developer, should not deliver the possession of any part of built up area of the building by way of Sale / Lease unless and until Occupancy Certificate is obtained from GHMC after providing all the regular service connections to each portion of the building and duly submitting the following.
(i) Building Completion Certificate issued by the Architect duly certifying that the building is completed as per the sanctioned plan.
(ii) Structural Stability Certificate issued by the Structural Engineer duly certifying that the building is structurally safe and the construction is in accordance with the specified designs.
(iii) An extract of the site registers containing inspection reports of Site Engineer, Structural Engineer and Architect.
(iv) Insurance Policy for the completed building for a minimum period of three years.
33) Structural Safety and Fire Safety Requirements shall be the responsibility of the Owner, Builder/ Developer, Architect and St. Engineer to provide all necessary Fire Fighting installations as stipulated in National Building Code of India, 2005 like;
i) To provide one entry and one exit to the premises with a minimum width of 4.5mts. and height clearance of 5mts
ii) Provide Fire resistant swing door for the collapsible lifts in all floors.
iii) Provide Generator, as alternate source of electric supply.
iv) Emergency Lighting in the Corridor / Common passages and stair case.
v) Two numbers water type fire extinguishers for every 600 Sq.mts. of floor area with minimum of four numbers fire extinguishers per floor and 5L DCP extinguishers minimum 2 Nos. each at Generator and Transformer area shall be provided as per I.S.I. specification No.2190-1992.
vi) Manually operated and alarm system in the entire buildings.
vii) Separate Underground static water storage tank capacity of 25, 000 ltrs. Capacity.
viii) Separate Terrace Tank of 25,000ltrs capacity for Residential buildings;
ix) Hose Reel, Down Corner.
x) Automatic Sprinkler system is to be provided if the basement area exceed 200Sq.mts.
xi) Electrical Wiring and installation shall be certified by the electrical engineers to ensure electrical fire safety.
xii) Transformers shall be protected with 4 hours rating fire resist constructions.
xiii) To create a joint open spaces with the neighbours building / premises for maneuverability of fire vehicles.No parking or any constructions shall be made in setbacks area.

Office Use

Owner's /Developers's Signature: | Builder's Signature: (Regn.No.)

Architect's Signature: (Regn.No.) | Structural Engineer's Signature: (Regn.No)

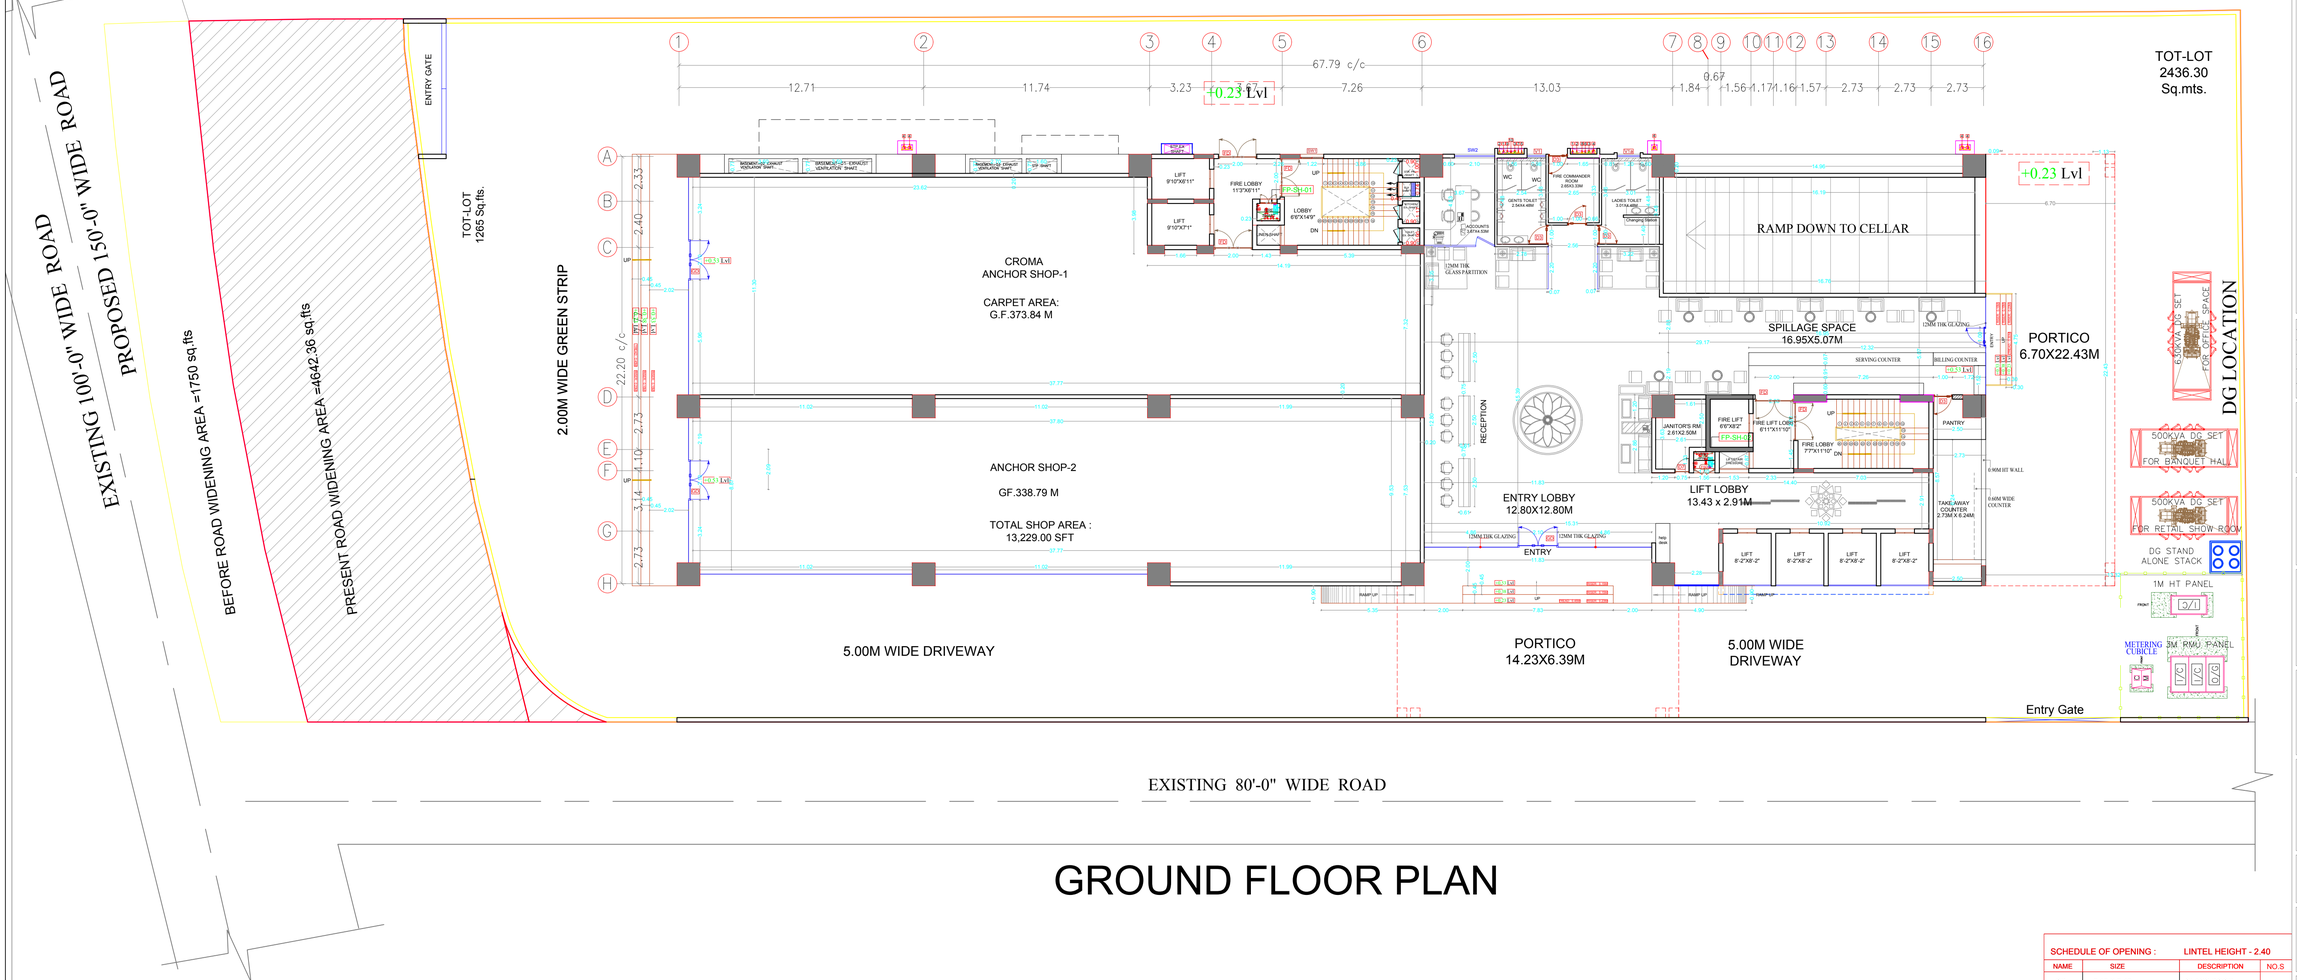

GROUND FLOOR PLAN

SCHEDULE OF OPENING : **LINTEL HEIGHT - 2.40**

NAME	SIZE	DESCRIPTION	NO.S
GD	2.10 X 2.40	GLASS DOOR	4
D1	1.06 X 2.40	DOOR	
GD2	0.84 X 2.40	GLASS DOOR	
D3	1.00 X 2.40	DOOR	4
D4	2.00 X 2.40	DOUBLE DOOR	
D5	1.53 X 2.40	DOUBLE DOOR	
D5A	1.52 X 2.40	DOUBLE DOOR	
D6	2.00 X 2.40	TWO WAY DOOR	
D7	0.75 X 2.40	DOOR	1
FD	2.00 X 2.10 LINTEL-2.10 M	DOOR	
W2	2.10 X 2.10	WINDOW	0
W3	2.10 X 2.10	FIXED DGU WINDOW	
SW1	1.22 X 0.90	SLIDING WINDOW	
SW2	2.10 X 1.85 LINTEL-2.65M	SLIDING WINDOW	
SW2 A	1.10 X 1.40	SLIDING WINDOW	1
V1	0.98 X 0.75	VENTILATOR	1
V1a	1.20 X 0.75	VENTILATOR	
V2	2.10 X 0.75 LINTEL-2.85M	VENTILATOR	1

GENERAL NOTE :

ALL DIMENSIONS ARE IN MILLIMETER.

CONTRACTOR HAS TO CHECK & VERIFY ALL LEVELS, DATUM & DIMENSIONS ON SITE AND SHALL REPORT ANY DISCREPANCIES OR OMISSIONS ON SITE THIS OFFICE PRIOR TO THE START OF WORK & DURING THE CONSTRUCTION PHASE.

THIS DRAWING HAS TO BE READ & UNDERSTOOD IN CONJUNCTION WITH STRUCTURAL, MECHANICAL, ELECTRICAL AND/OR ANY OTHER CONSULTANT'S DOCUMENTATION, AS MAY BE APPLICABLE TO THE PROJECT PRIOR TO START OF WORK & IT'S DURATION.

TECHNICAL NOTE :

PROVIDED AS PER STRUCTURAL DRAWINGS & DETAILS.

ANY DISCREPENCY RELATED TO THIS DRAWING SHALL BE BROUGHT TO THE NOTICE OF THE CONCERNED PROJECT ARCHITECTS IMMEDIATELY BEFORE THE EXECUTION OF WORK.

LVLS MENTIONED IN THE DRAWING REFERS TO THE UNFINISHED LEVELS ON THE SITE.

REVISIONS :

NAME	DESCRIPTION	DATE
R4		
R3		
R2		
R1		

STRUCTURAL CONSULTANT :

P.H.E CONSULTANT :

ELECTRICAL CONSULTANT :

LANDSCAPE CONSULTANT :

DESIGN ARCHITECTS :
ASLAM ARCHITECTS AND
INTERIOR DESIGNERS PVT. LTD
MEZZANINE FLOOR,
MSB-1 KSCMF BUILDING,
NO.9, CUNNINGHAM ROAD,
BANGALORE - 560 052
PH : 080-22255332, 40904726
3RD FLOOR,
SURVEY NO.129,
MUNICIPAL NO.08-2, 277/A,
ROAD NO.02 BANJARA HILLS
HYDERABAD 500034
PHONE : 040-40088555
e-mail :
design@aslamarchitects.com
Website :
www.aslamarchitects.com

CLIENT NAME :

M/s. SAI KRUPA DEVELOPERS

PROJECT NAME :

COMMERCIAL
AT MIYAPUR

DRAWING TITLE :

GROUND FLOOR PLAN

DRAWING NO : AA/SKR/MI/2018/ARCH/001/1/R0

SHEET NO. :02

SCALE : N.T.S

TEAM : Ar.UMADEVI & TEAM
AR.RISA RASHEED,
AR. DIVYASHREE,
AR.SYED Z. AR.VIKAS SP

DRAWN : Ar.RISA RASHEED

CHECKED : Ar.UMADEVI


DESIGNED : Ar.ASLAM

DATE : 25-03-2023

NORTH

GOOD FOR CONSTRUCTION

NOTE :
THIS DRAWING IS THE EXCLUSIVE PROPERTY OF "ASLAM ARCHITECTS AND INTERIOR DESIGNERS (P) LTD". AND THE REPRODUCTION OF ANY PARTWITHOUT PRIOR WRITTEN CONSENT FROM THIS OFFICE IS A VIOLATION OF APPLICABLE LAWS.

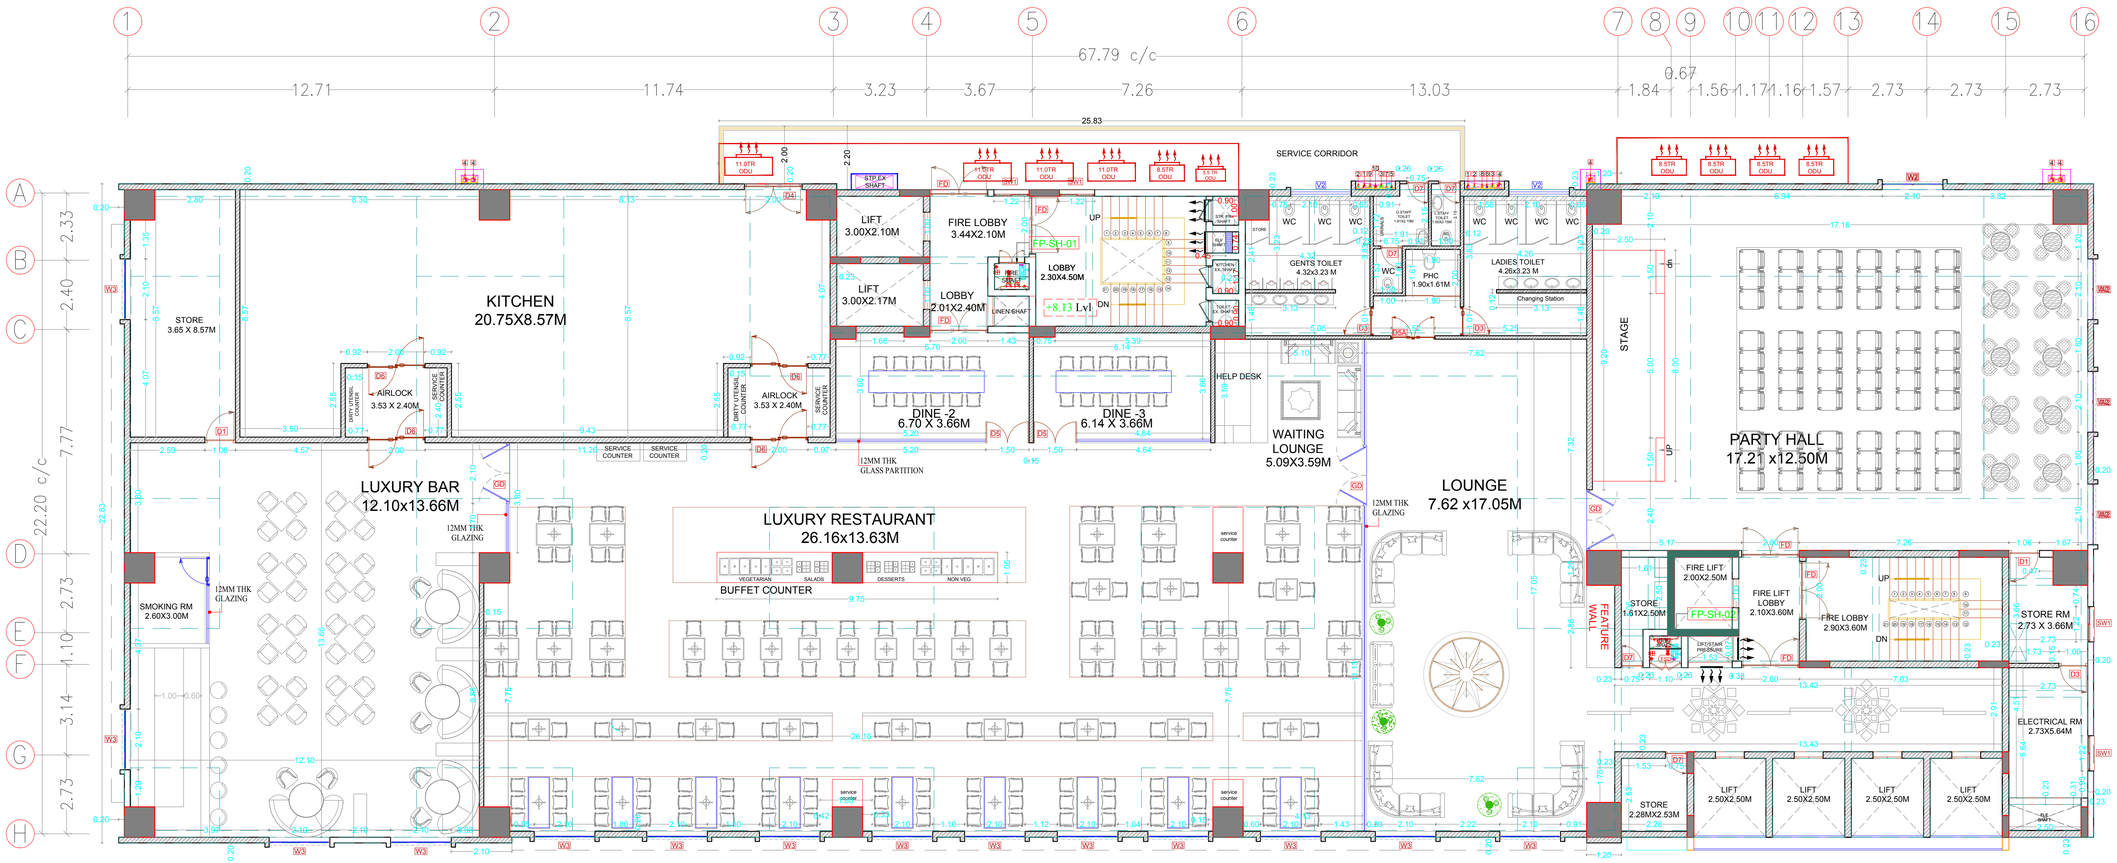

SECOND FLOOR PLAN

GENERAL NOTE :

ALL DIMENSIONS ARE IN MILLIMETER.

CONTRACTOR HAS TO CHECK & VERIFY ALL LEVELS, DATUM & DIMENSIONS ON SITE AND SHALL REPORT ANY DISCREPANCIES OR OMISSIONS ON SITE THIS OFFICE PRIOR TO THE START OF WORK & DURING THE CONSTRUCTION PHASE.

THIS DRAWING HAS TO BE READ & UNDERSTOOD IN CONJUNCTION WITH STRUCTURAL, MECHANICAL, ELECTRICAL AND/OR ANY OTHER CONSULTANT'S DOCUMENTATION, AS MAY BE APPLICABLE TO THE PROJECT PRIOR TO START OF WORK & IT'S DURATION.

TECHNICAL NOTE :

PROVIDED AS PER STRUCTURAL DRAWINGS & DETAILS.

ANY DISCREPENCY RELATED TO THIS DRAWING SHALL BE BROUGHT TO THE NOTICE OF THE CONCERNED PROJECT ARCHITECTS IMMEDIATELY BEFORE THE EXECUTION OF WORK.

LVLS MENTIONED IN THE DRAWING REFERS TO THE UNFINISHED LEVELS ON THE SITE.

SCHEDULE OF OPENING : LINTEL HEIGHT - 2.40

NAME	SIZE	DESCRIPTION	NO.S
GD	2.10 X 2.40	GLASS DOOR	3
D1	1.06 X 2.40	DOOR	2
GD2	0.84 X 2.40	GLASS DOOR	
D3	1.00 X 2.40	DOOR	3
D4	2.00 X 2.40	DOUBLE DOOR	1
D5	1.53 X 2.40	DOUBLE DOOR	2
D5A	1.52 X 2.40	DOUBLE DOOR	1
D6	2.00 X 2.40	TWO WAY DOOR	4
D7	0.75 X 2.40	DOOR	5
FD	2.00 X 2.10 LINTEL-2.10 M	DOOR	3
W2	2.10 X 2.10	WINDOW	4
W3	2.10 X 2.10	FIXED DGU WINDOW	14
SW1	1.22 X 0.90	SLIDING WINDOW	4
SW2	2.10 X 1.85 LINTEL-2.85M	SLIDING WINDOW	
SW2 A	1.10 X 1.40	SLIDING WINDOW	
V1	0.98 X 0.75	VENTILATOR	
V1a	1.20 X 0.75	VENTILATOR	
V2	2.10 X 0.75 LINTEL-2.85M	VENTILATOR	2

REVISIONS :

NAME	DESCRIPTION	DATE
R4		
R3		
R2		
R1		

STRUCTURAL CONSULTANT :

P.H.E CONSULTANT :

ELECTRICAL CONSULTANT :

LANDSCAPE CONSULTANT :

DESIGN ARCHITECTS :
ASLAM ARCHITECTS AND INTERIOR DESIGNERS PVT. LTD
MEZZANINE FLOOR, NISA 1 KSCMF BUILDING, KUNDALAHALLI GATE ROAD, BANGALORE - 560 053 PH : 080-22253532 /4090739

3RD FLOOR, THE MAJESTIC, MUNICIPAL NO.28-2, 27TA SARDAR PATEL ROAD, SECUNDERABAD - 500026 PHONE : 040-40588655

E-mail : design@aslamarchitects.com
Website : www.aslamarchitects.com

CLIENT NAME :
M/s. SAI KRUPA DEVELOPERS

PROJECT NAME :
COMMERCIAL
AT MIYAPUR

DRAWING TITLE :
THIRD FLOOR PLAN


DRAWING NO : AA/SKR/MI/2018/ARCH/001/1/R0

SHEET NO :02
SCALE : N.T.S
TEAM : Ar.UMADEVI & TEAM, AR.RISA RASHEED, AR. DIVYASHREE, AR.SYED Z. AR.VIKAS SP
DRAWN : Ar.RISA RASHEED
CHECKED :Ar.UMADEVI
DESIGNED :Ar.ASLAM
DATE :28-03-2023

NORTH

GOOD FOR CONSTRUCTION

NOTE :
THIS DRAWING IS THE EXCLUSIVE PROPERTY OF "ASLAM ARCHITECTS AND INTERIOR DESIGNERS (P) LTD". AND THE REPRODUCTION OF ANY PARTWITHOUT PRIOR WRITTEN CONSENT FROM THIS OFFICE IS A VIOLATION OF APPLICABLE LAWS.

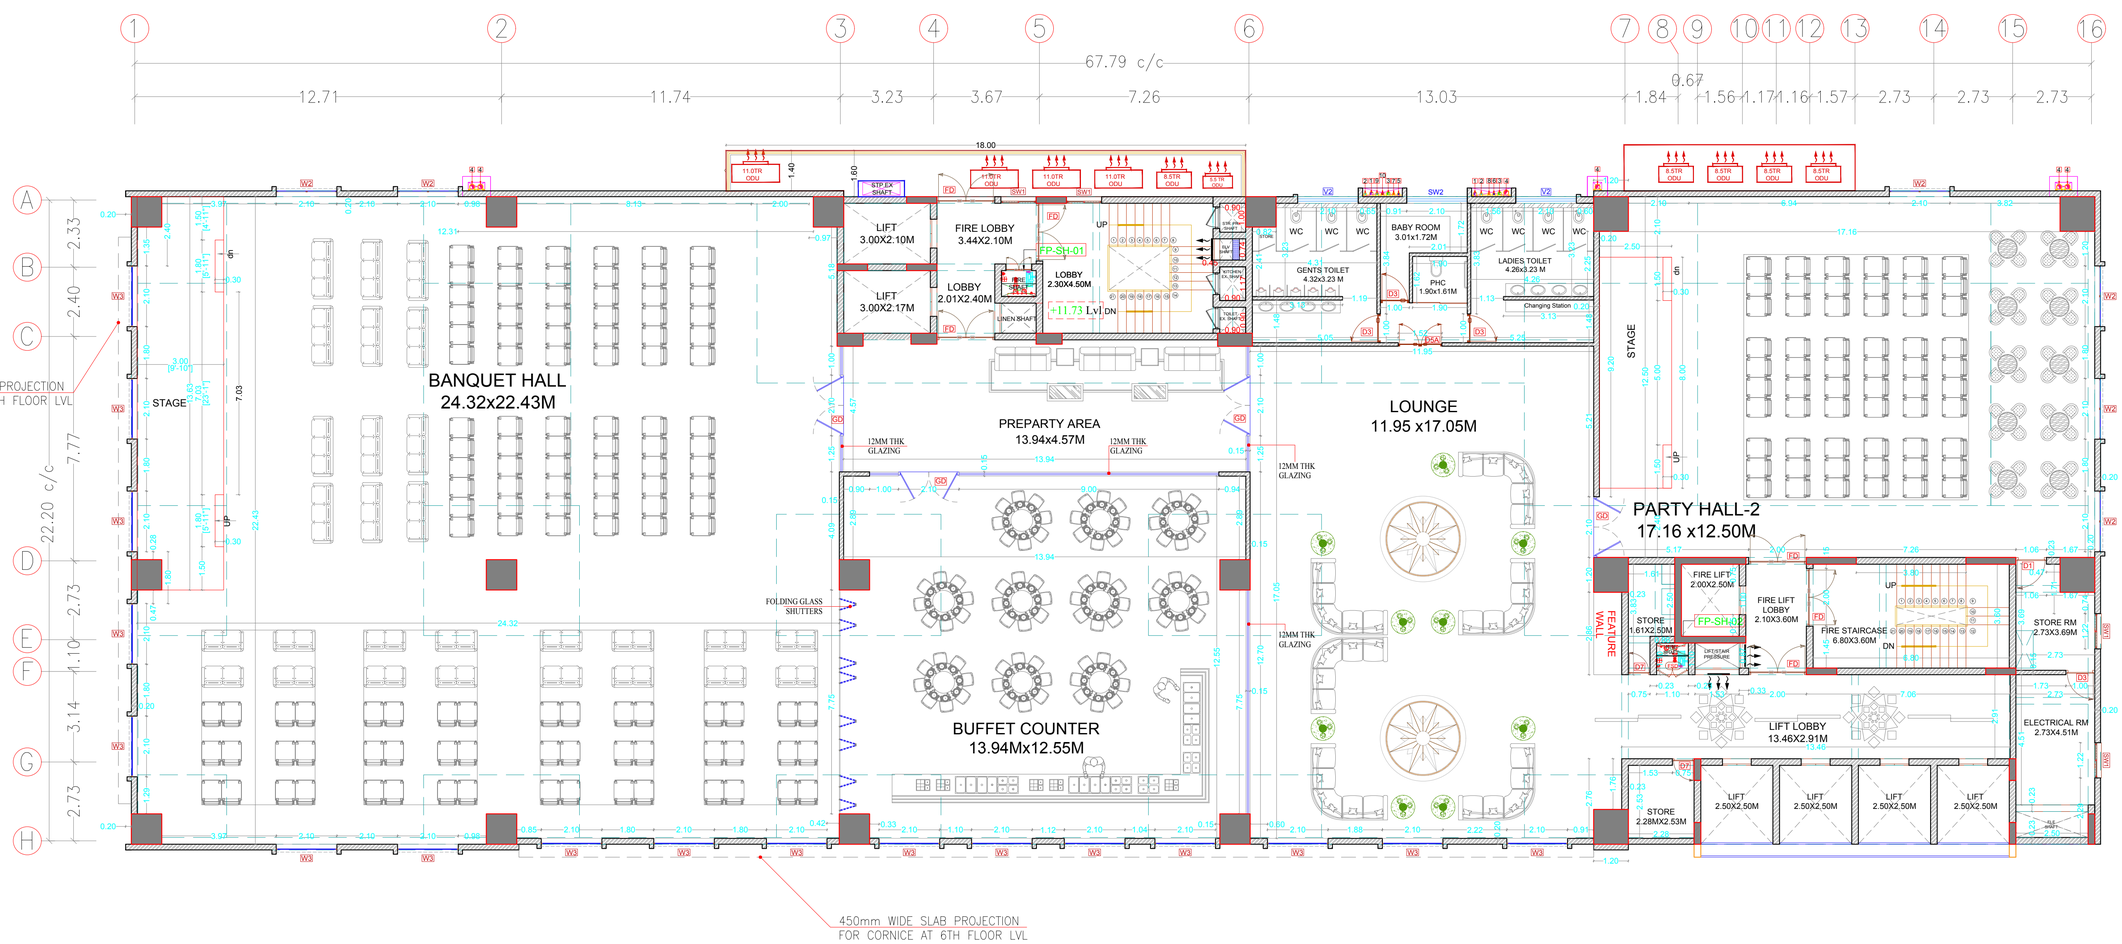

THIRD FLOOR PLAN

THIRD FLOOR

SCHEDULE OF OPENING : LINTEL HEIGHT - 2.40

NAME	SIZE	DESCRIPTION	NO.S
GD	2.10 X 2.40	GLASS DOOR	4
D1	1.06 X 2.40	DOOR	1
GD2	0.84 X 2.40	GLASS DOOR	--
D3	1.00 X 2.40	DOOR	4
D4	2.00 X 2.40	DOUBLE DOOR	--
D5	1.53 X 2.40	DOUBLE DOOR	--
D5A	1.52 X 2.40	DOUBLE DOOR	1
D6	2.00 X 2.40	TWO WAY DOOR	--
D7	0.75 X 2.40	DOOR	2
FD	2.00 X 2.10 LINTEL-2.10 M	DOOR	6
W2	2.10 X 2.10	WINDOW	6
W3	2.10 X 2.10	FIXED DGU WINDOW	17
SW1	1.22 X 0.90	SLIDING WINDOW	4
SW2	2.10 X 1.85 LINTEL-2.85M	SLIDING WINDOW	
SW2 A	1.10 X 1.40	SLIDING WINDOW	--
V1	0.98 X 0.75	VENTILATOR	
V1a	1.20 X 0.75	VENTILATOR	
V2	2.10 X 0.75 LINTEL-2.85M	VENTILATOR	2

GENERAL NOTE :

ALL DIMENSIONS ARE IN MILLIMETER.

CONTRACTOR HAS TO CHECK & VERIFY ALL LEVELS, DATUM & DIMENSIONS ON SITE AND SHALL REPORT ANY DISCREPANCIES OR OMISSIONS ON SITE THIS OFFICE PRIOR TO THE START OF WORK & DURING THE CONSTRUCTION PHASE.

THIS DRAWING HAS TO BE READ & UNDERSTOOD IN CONJUNCTION WITH STRUCTURAL, MECHANICAL, ELECTRICAL AND/OR ANY OTHER CONSULTANT'S DOCUMENTATION, AS MAY BE APPLICABLE TO THE PROJECT PRIOR TO START OF WORK & IT'S DURATION.

TECHNICAL NOTE :

PROVIDED AS PER STRUCTURAL DRAWINGS & DETAILS.

ANY DISCREPENCY RELATED TO THIS DRAWING SHALL BE BROUGHT TO THE NOTICE OF THE CONCERNED PROJECT ARCHITECTS IMMEDIATELY BEFORE THE EXECUTION OF WORK.

LVLS MENTIONED IN THE DRAWING REFERS TO THE UNFINISHED LEVELS ON THE SITE.

REVISIONS :

NAME	DESCRIPTION	DATE
R4		
R3		
R2		
R1		

STRUCTURAL CONSULTANT :

P.H.E CONSULTANT :

ELECTRICAL CONSULTANT :

LANDSCAPE CONSULTANT :

DESIGN ARCHITECTS :
ASLAM ARCHITECTS AND INTERIOR DESIGNERS PVT. LTD
MEZZANINE FLOOR, MSR- 1 KSOMP BUILDING, NEAR CLUNY HOTEL ROAD, MADHAPUR, HYDERABAD. PH : 080-23203532, 40900726
3RD FLOOR, THE MAJESTIC, MUNICIPAL NO.08-2, 277/A, ROAD NO.02 BANJARA HILLS HYDERABAD. 500034 PHONE : 040-66586555
E-mail : design@aslamarchitects.com
Website : www.aslamarchitects.com

CLIENT NAME :
M/s. SAI KRUPA DEVELOPERS

PROJECT NAME :
COMMERCIAL
AT MIYAPUR

DRAWING TITLE :
THIRD FLOOR PLAN


DRAWING NO : AA/SKR/MI/2018/ARCH/001/1/R0

SHEET NO :02
SCALE : N.T.S
TEAM : Ar.UMADEVI & TEAM
Ar.RISA RASHEED,
AR. DIVYASHREE,
AR.SYED Z. AR.VIKAS SP
DRAWN : Ar.RISA RASHEED
CHECKED :Ar.UMADEVI
DESIGNED :Ar.ASLAM
DATE : 25-03-2023

NORTH

GOOD FOR CONSTRUCTION

NOTE :
THIS DRAWING IS THE EXCLUSIVE PROPERTY OF "ASLAM ARCHITECTS AND INTERIOR DESIGNERS (P) LTD". AND THE REPRODUCTION OF ANY PARTWITHOUT PRIOR WRITTEN CONSENT FROM THIS OFFICE IS A VIOLATION OF APPLICABLE LAWS.

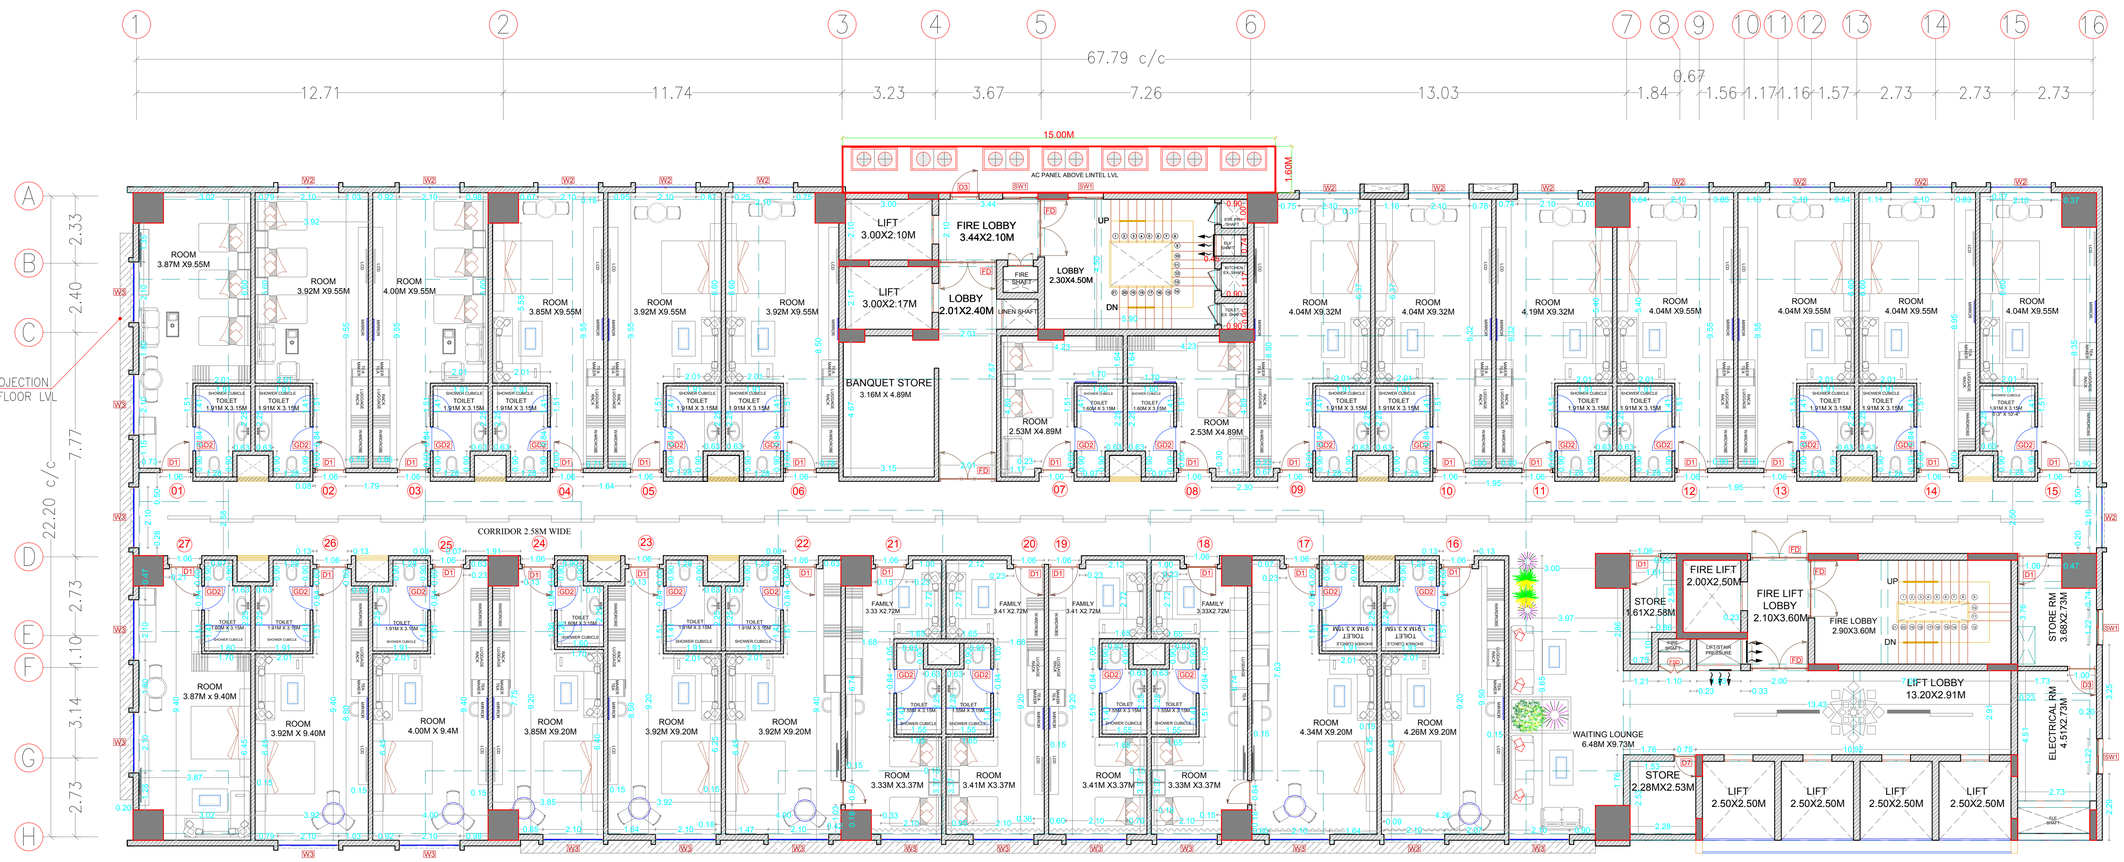

SIXTH FLOOR PLAN

SIXTH FLOOR
SCHEDULE OF OPENING : LINTEL HEIGHT - 2.40

NAME	SIZE	DESCRIPTION	NO.S
GD	2.10 X 2.40	GLASS DOOR	--
D1	1.06 X 2.40	DOOR	29
GD2	0.84 X 2.40	GLASS DOOR	27
D3	1.00 X 2.40	DOOR	2
D4	2.00 X 2.40	DOUBLE DOOR	--
D5	1.53 X 2.40	DOUBLE DOOR	--
D5A	1.52 X 2.40	DOUBLE DOOR	--
D6	2.00 X 2.40	TWO WAY DOOR	--
D7	0.75 X 2.40	DOOR	1
FD	2.00 X 2.10 LINTEL-2.10 M	DOOR	6
W2	2.10 X 2.10	WINDOW	13
W3	2.10 X 2.10	FIXED DGU WINDOW	17
SW1	1.22 X 0.90	SLIDING WINDOW	4
SW2	2.10 X 1.85 LINTEL-2.85M	SLIDING WINDOW	--
SW2 A	1.10 X 1.40	SLIDING WINDOW	--
V1	0.98 X 0.75	VENTILATOR	
V1a	1.20 X 0.75	VENTILATOR	--
V2	2.10 X 0.75 LINTEL-2.85M	VENTILATOR	

GENERAL NOTE :

ALL DIMENSIONS ARE IN MILLIMETER.

CONTRACTOR HAS TO CHECK & VERIFY ALL LEVELS, DATUM & DIMENSIONS ON SITE AND SHALL REPORT ANY DISCREPANCIES OR OMISSIONS ON SITE THIS OFFICE PRIOR TO THE START OF WORK & DURING THE CONSTRUCTION PHASE.

THIS DRAWING HAS TO BE READ & UNDERSTOOD IN CONJUNCTION WITH STRUCTURAL, MECHANICAL, ELECTRICAL AND/OR ANY OTHER CONSULTANT'S DOCUMENTATION, AS MAY BE APPLICABLE TO THE PROJECT PRIOR TO START OF WORK & IT'S DURATION.

TECHNICAL NOTE :

PROVIDED AS PER STRUCTURAL DRAWINGS & DETAILS.

ANY DISCREPENCY RELATED TO THIS DRAWING SHALL BE BROUGHT TO THE NOTICE OF THE CONCERNED PROJECT ARCHITECTS IMMEDIATELY BEFORE THE EXECUTION OF WORK.

LVLS MENTIONED IN THE DRAWING REFERS TO THE UNFINISHED LEVELS ON THE SITE.

REVISIONS :

NAME	DESCRIPTION	DATE
R4		
R3		
R2		
R1		

STRUCTURAL CONSULTANT :

P.H.E CONSULTANT :

ELECTRICAL CONSULTANT :

LANDSCAPE CONSULTANT :

DESIGN ARCHITECTS :
ASLAM ARCHITECTS AND INTERIOR DESIGNERS PVT. LTD
MEZZANINE FLOOR, MSR-1 ASCAP BUILDING, NO.8, CUNNINGHAM ROAD, BANGALORE-560 052. PH: 080-22251552, 40567278,
3RD FLOOR, MUNICIPAL NO.39-2, 27TH A ROAD NO.32 BANJARA HILLS HYDERABAD-500034. PHONE : 040-40036000
e-mail : design@aslamarchitects.com
Website : www.aslamarchitects.com

CLIENT NAME :
M/s. SAI KRUPA DEVELOPERS

PROJECT NAME :
COMMERCIAL
AT MIYAPUR

DRAWING TITLE :
SIXTH FLOOR PLAN

DRAWING NO
AA/SKR/MI/2018/ARCH/001/1/R0


SHEET NO :05
SCALE : N.T.S
TEAM : Ar UMADEVI & TEAM
AR.RISA RASHEED,
AR. DIVYASHREE,
AR.SYED H, AR.VIKAS SP
DRAWN : Ar.RISA RASHEED
CHECKED : Ar UMADEVI
DESIGNED : Ar ASLAM
DATE : 25-03-2023

NORTH


GOOD FOR CONSTRUCTION

NOTE :
THIS DRAWING IS THE EXCLUSIVE PROPERTY OF "ASLAM ARCHITECTS AND INTERIOR DESIGNERS (P) LTD". AND THE REPRODUCTION OF ANY PART WITHOUT PRIOR WRITTEN CONSENT FROM THIS OFFICE IS A VIOLATION OF APPLICABLE LAWS.

FOR REFERENCE ONLY : 05.04.23

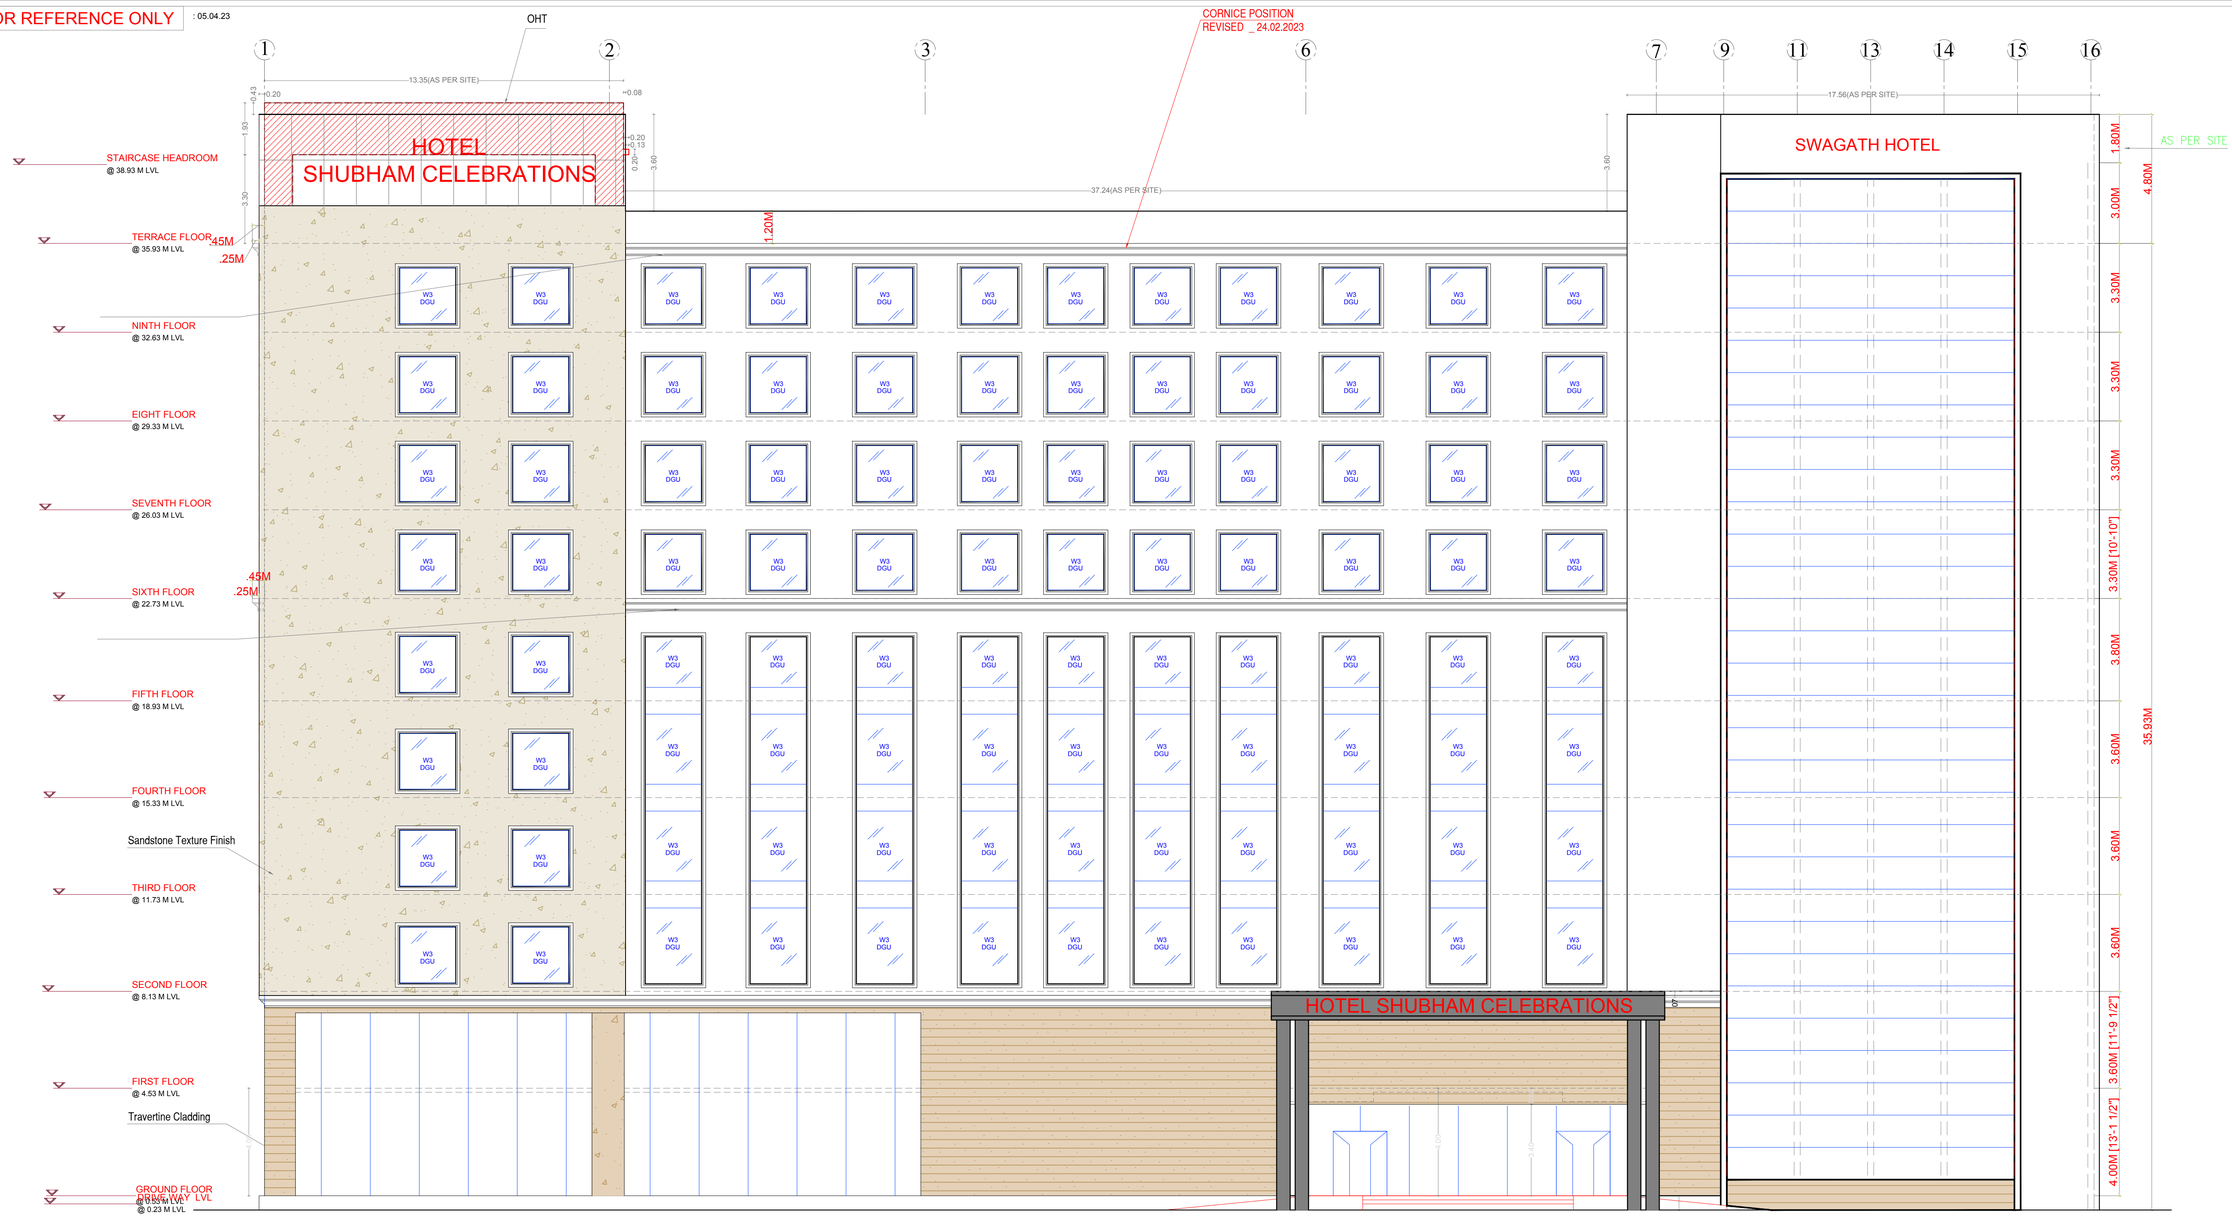

SOUTH SIDE ELEVATION

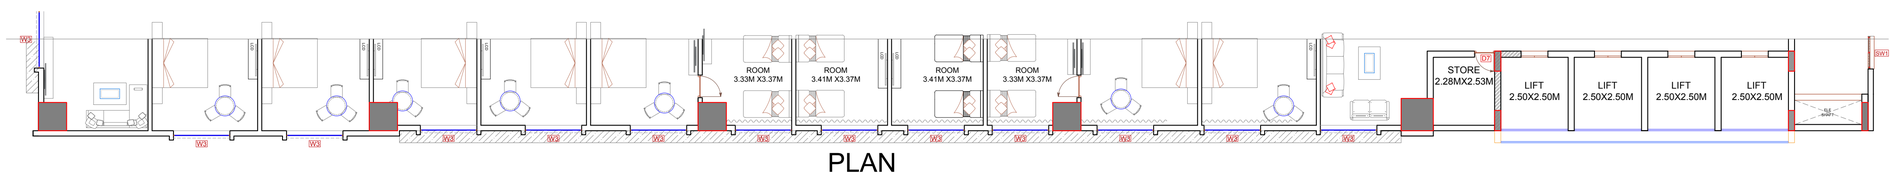

PLAN

GENERAL NOTE :

ALL DIMENSIONS ARE IN MILLIMETER.

CONTRACTOR HAS TO CHECK & VERIFY ALL LEVELS, DATUM & DIMENSIONS ON SITE AND SHALL REPORT ANY DISCREPANCIES OR OMISSIONS ON SITE THIS OFFICE PRIOR TO THE START OF WORK & DURING THE CONSTRUCTION PHASE.

THIS DRAWING HAS TO BE READ & UNDERSTOOD IN CONJUNCTION WITH STRUCTURAL, MECHANICAL, ELECTRICAL AND/OR ANY OTHER CONSULTANTS DOCUMENTATION, AS MAY BE APPLICABLE TO THE PROJECT PRIOR TO START OF WORK & IT'S DURATION.

TECHNICAL NOTE :

PROVIDED AS PER STRUCTURAL DRAWINGS & DETAILS.

ANY DISCREPENCY RELATED TO THIS DRAWING SHALL BE BROUGHT TO THE NOTICE OF THE CONCERNED PROJECT ARCHITECTS IMMEDIATELY BEFORE THE EXECUTION OF WORK.

LVLS MENTIONED IN THE DRAWING REFERS TO THE UNFINISHED LEVELS ON THE SITE.

REVISIONS :

NAME	DESCRIPTION	DATE
R4		
R3		
R2		
R1		

STRUCTURAL CONSULTANT :

P.H.E CONSULTANT :

ELECTRICAL CONSULTANT :

LANDSCAPE CONSULTANT :

DESIGN ARCHITECTS :
ASLAM ARCHITECTS AND
INTERIOR DESIGNERS PVT. LTD

MEZZANINE FLOOR, MSB-1,KSCMF BUILDING, NO.8, CUNNINGHAM ROAD, BANGALORE - 560 052 PH : 080-22253532, 40900726

3RD FLOOR THE MAJESTIC, MUNICIPAL NO.08-2, 277/A ROAD NO.02 BANJARA HILLS HYDERABAD. 500034 PHONE : 040-48589555

e-mail : design@aslamarchitects.com
Website : www.aslamarchitects.com

CLIENT NAME :
M/s. SAI KRUPA DEVELOPERS

PROJECT NAME :
SKV VEERA
AT MIYAPUR

DRAWING TITLE :
SOUTH SIDE ELEVATION

DRAWING NO :
AA/SKR/MI/2018/ARCH/001/1/R0

SHEET NO	:002
SCALE	: N.T.S
TEAM	:Umadevi
DRAWN	: Vikas
CHECKED	:Umadevi
DESIGNED	:Ar.ASLAM
DATE	: 25.02.23

NORTH

FILE PATH :

NOTE :

ARCHITECTURAL DRAWING

THIS DRAWING IS THE EXCLUSIVE PROPERTY OF "ASLAM ARCHITECTS AND INTERIOR DESIGNERS (P) LTD", AND THE REPRODUCTION OF ANY PARTWITHOUT PRIOR WRITTEN CONSENT FROM THIS OFFICE IS A VIOLATION OF APPLICABLE LAWS.

FOR REFERENCE ONLY



NORTH SIDE ELEVATION

GENERAL NOTE :

ALL DIMENSIONS ARE IN MILLIMETER.

CONTRACTOR HAS TO CHECK & VERIFY ALL LEVELS, DATUM & DIMENSIONS ON SITE AND SHALL REPORT ANY DISCREPANCIES OR OMISSIONS ON SITE THIS OFFICE PRIOR TO THE START OF WORK & DURING THE CONSTRUCTION PHASE.

THIS DRAWING HAS TO BE READ & UNDERSTOOD IN CONJUNCTION WITH STRUCTURAL, MECHANICAL, ELECTRICAL AND/OR ANY OTHER CONSULTANTS DOCUMENTATION, AS MAY BE APPLICABLE TO THE PROJECT PRIOR TO START OF WORK & IT'S DURATION.

TECHNICAL NOTE :

PROVIDED AS PER STRUCTURAL DRAWINGS & DETAILS.

ANY DISCREPENCY RELATED TO THIS DRAWING SHALL BE BROUGHT TO THE NOTICE OF THE CONCERNED PROJECT ARCHITECTS IMMEDIATELY BEFORE THE EXECUTION OF WORK.

LVLS MENTIONED IN THE DRAWING REFERS TO THE UNFINISHED LEVELS ON THE SITE.

REVISIONS :

NAME	DESCRIPTION	DATE
R4		
R3		
R2		
R1		

STRUCTURAL CONSULTANT :

P.H.E CONSULTANT :

ELECTRICAL CONSULTANT :

LANDSCAPE CONSULTANT :

DESIGN ARCHITECTS :

ASLAM ARCHITECTS AND
INTERIOR DESIGNERS PVT. LTD

MEZZANINE FLOOR,
MSB-1,KSCMF BUILDING,
NO.8, CUNNINGHAM ROAD,
BANGALORE - 560 052.
PH : 080-22253532, 40900726

3RD FLOOR,
THE MAJESTIC,
MUNICIPAL NO.08-2, 277/A
ROAD NO.12 BANJARA HILLS
HYDERABAD 500034
PHONE : 040-48586555

e-mail :
design@aslamarchitects.com
Website :
www.aslamarchitects.com

CLIENT NAME :

M/s. SAI KRUPA DEVELOPERS

PROJECT NAME :

SKV VEERA
AT MIYAPUR

DRAWING TITLE :

NORTH SIDE ELEVATION

DRAWING NO :

AA/SKR/MI/2018/ARCH/001/1/R0

SHEET NO	:002
SCALE	: N.T.S
TEAM	:Umadevi
DRAWN	: Vikas
CHECKED	:Umadevi
DESIGNED	:Ar.ASLAM
DATE	: 25.02.23

NORTH


FILE PATH :

NOTE :

GOOD FOR CONSTRUCTION

THIS DRAWING IS THE EXCLUSIVE PROPERTY OF "ASLAM ARCHITECTS AND INTERIOR DESIGNERS (P) LTD". AND THE REPRODUCTION OF ANY PARTWITHOUT PRIOR WRITTEN CONSENT FROM THIS OFFICE IS A VIOLATION OF APPLICABLE LAWS.

FOR REFERENCE ONLY

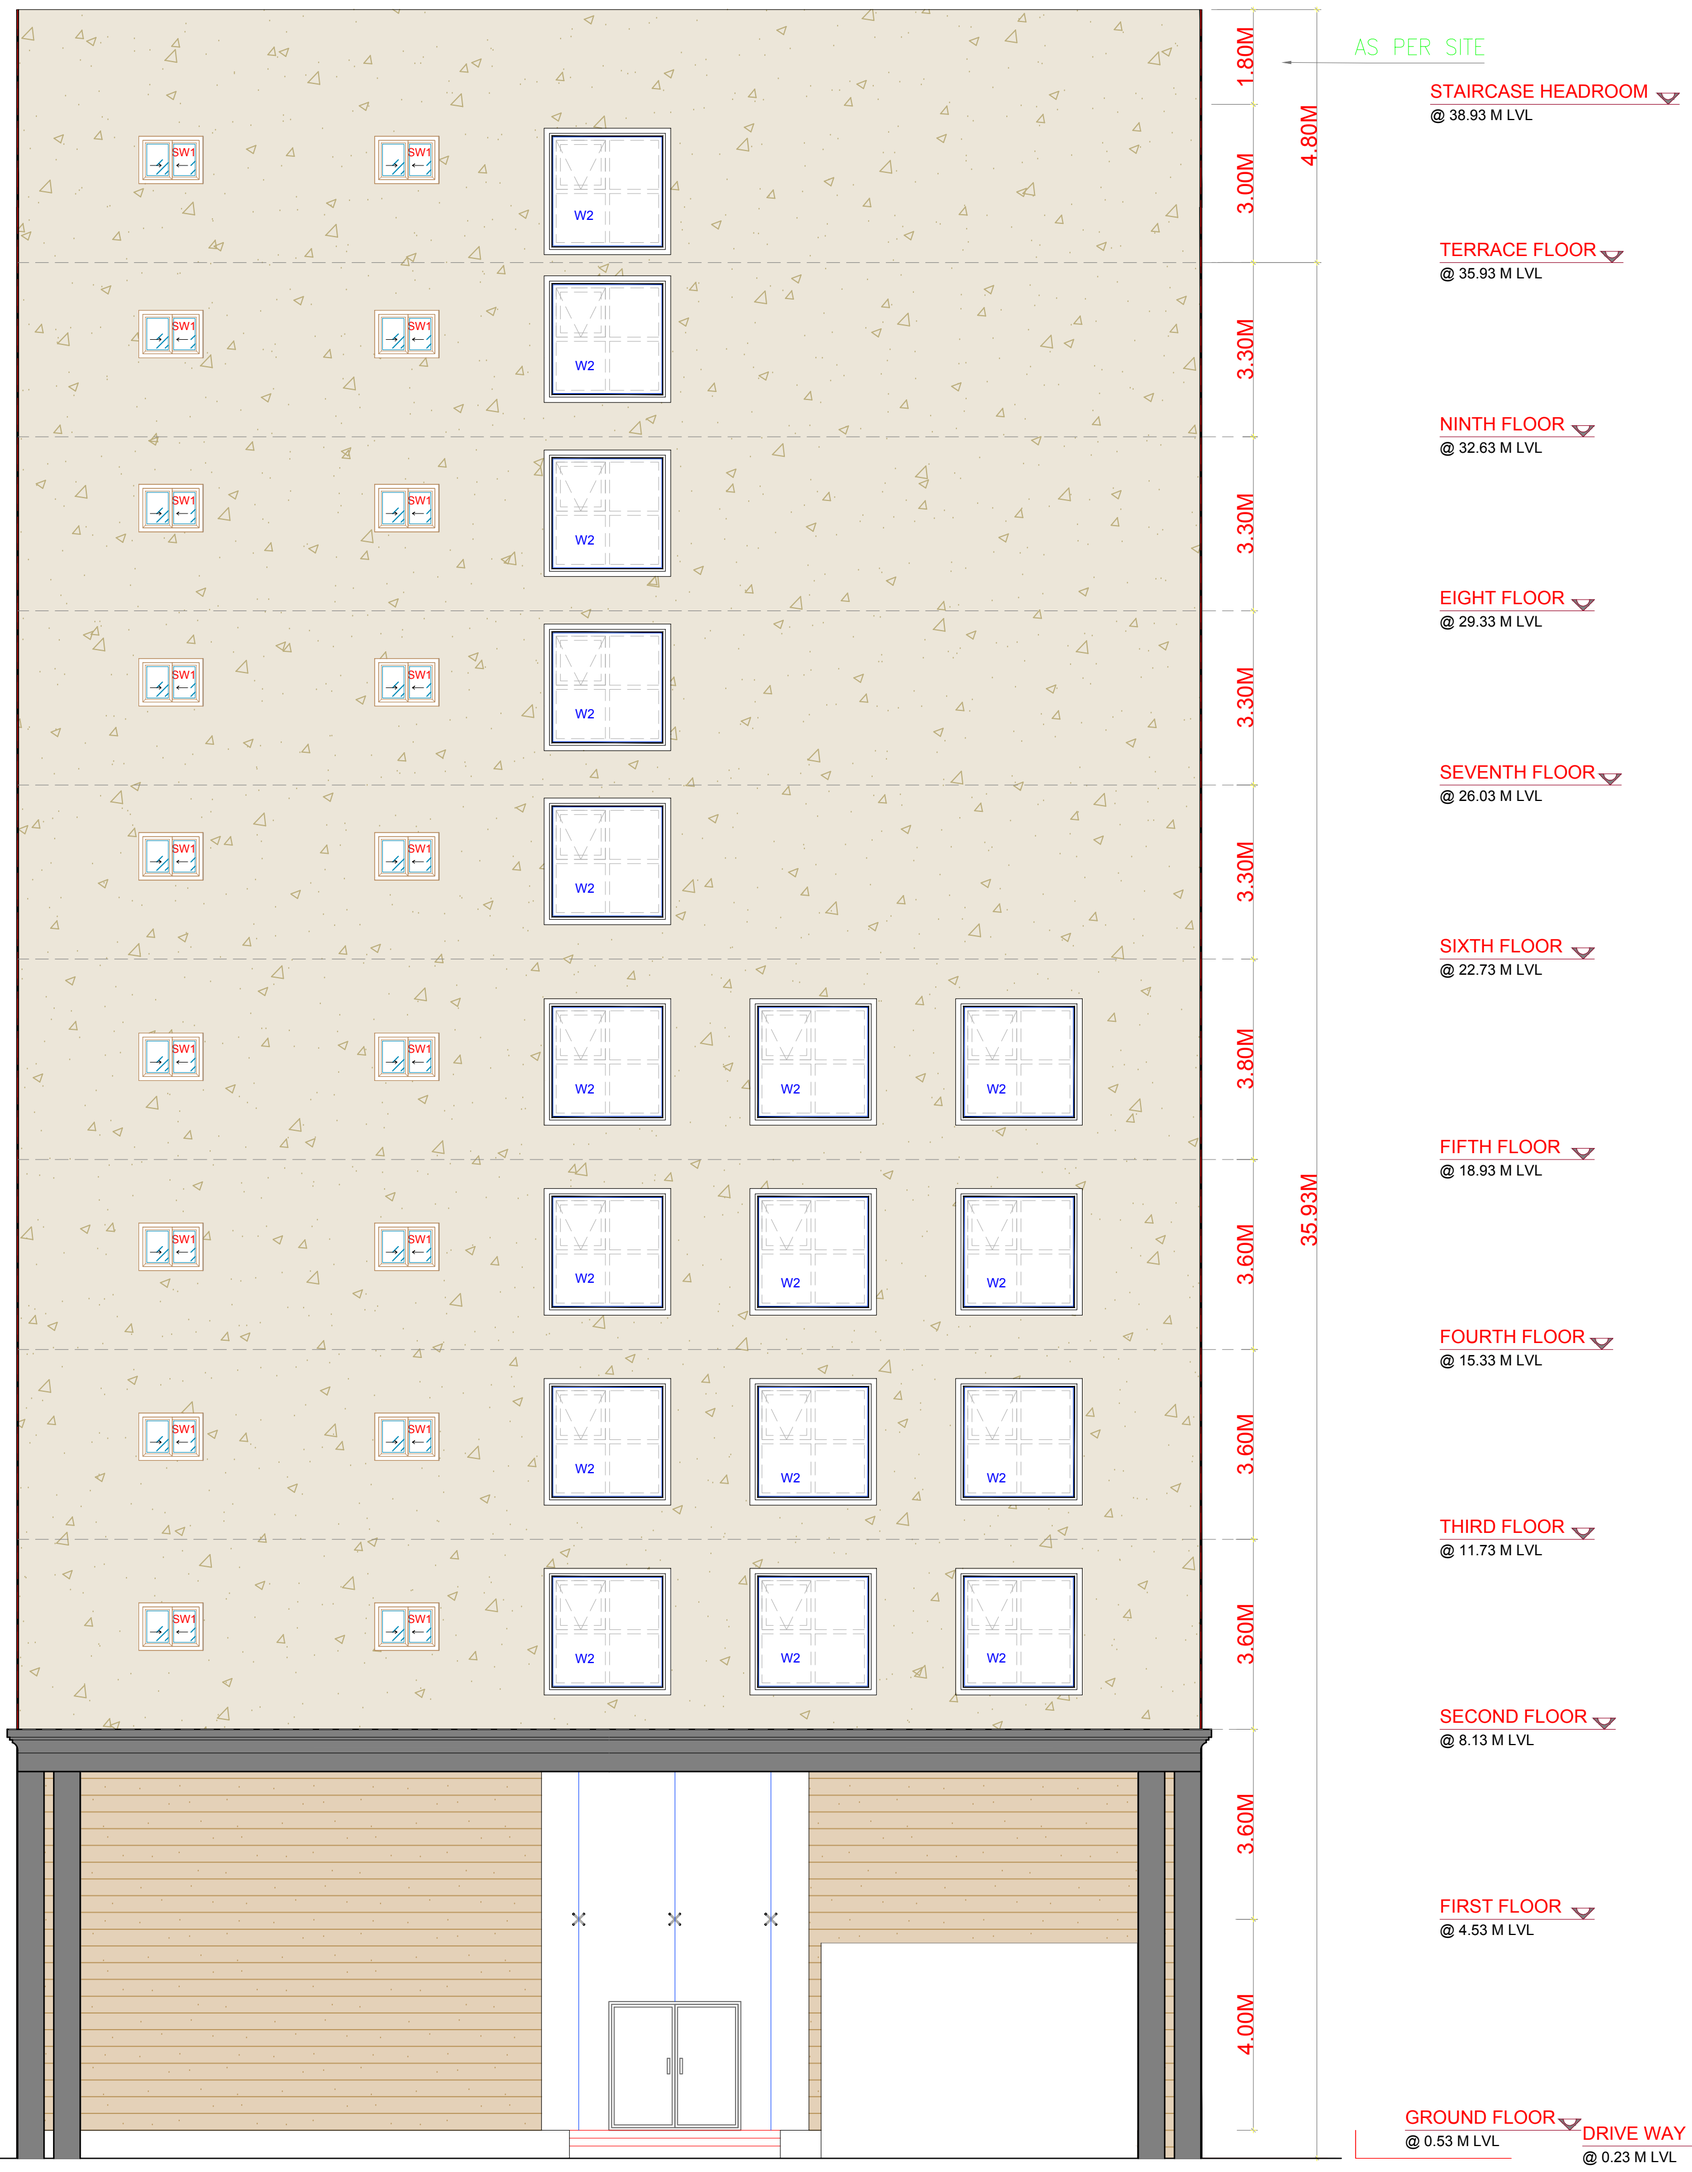

EAST SIDE ELEVATION

GENERAL NOTE :

ALL DIMENSIONS ARE IN MILLIMETER.

CONTRACTOR HAS TO CHECK & VERIFY ALL LEVELS, DATUM & DIMENSIONS ON SITE AND SHALL REPORT ANY DISCREPANCIES OR OMISSIONS ON SITE THIS OFFICE PRIOR TO THE START OF WORK & DURING THE CONSTRUCTION PHASE.

THIS DRAWING HAS TO BE READ & UNDERSTOOD IN CONJUNCTION WITH STRUCTURAL, MECHANICAL, ELECTRICAL AND/OR ANY OTHER CONSULTANT/S DOCUMENTATION, AS MAY BE APPLICABLE TO THE PROJECT PRIOR TO START OF WORK & IT'S DURATION.

TECHNICAL NOTE :

PROVIDED AS PER STRUCTURAL DRAWINGS & DETAILS.

ANY DISCREPENCY RELATED TO THIS DRAWING SHALL BE BROUGHT TO THE NOTICE OF THE CONCERNED PROJECT ARCHITECTS IMMEDIATELY BEFORE THE EXECUTION OF WORK.

LVLS MENTIONED IN THE DRAWING REFERS TO THE UNFINISHED LEVELS ON THE SITE.

REVISIONS :

NAME	DESCRIPTION	DATE
R4		
R3		
R2		
R1		

STRUCTURAL CONSULTANT :

P.H.E CONSULTANT :

ELECTRICAL CONSULTANT :

LANDSCAPE CONSULTANT :

DESIGN ARCHITECTS :

ASLAM ARCHITECTS AND
INTERIOR DESIGNERS PVT. LTD

MEZZANINE FLOOR ,
MSB-1,KSCMF BUILDING,
NO.8, CUNNINGHAM ROAD,
BANGALORE - 560 052.
PH : 080-22253532, 40900726

3RD FLOOR
THE MAJESTIC,
MUNICIPAL NO.08-2, 277/A
ROAD NO.02 BANJARA HILLS
HYDERABAD 500034
PHONE : 040-48589555

e-mail :
design@aslamarchitects.com
Website :
www.aslamarchitects.com

CLIENT NAME :

M/s. SAI KRUPA DEVELOPERS

PROJECT NAME :

SKV VEERA
AT MIYAPUR

DRAWING TITLE :

EAST SIDE ELEVATION

DRAWING NO :
AA/SKR/MI/2018/ARCH/001/1/R0

SHEET NO	:001
	: N.T.S
	:Umadevi
DRAWN	: Risa
CHECKED	:Umadevi
DESIGNED	:Ar.ASLAM
DATE	: 25.02.23


NORTH

FILE PATH :


GOOD FOR CONSTRUCTION

NOTE :

THIS DRAWING IS THE EXCLUSIVE PROPERTY OF "ASLAM ARCHITECTS AND INTERIOR DESIGNERS (P) LTD". AND THE REPRODUCTION OF ANY PARTWITHOUT PRIOR WRITTEN CONSENT FROM THIS OFFICE IS A VIOLATION OF APPLICABLE LAWS.

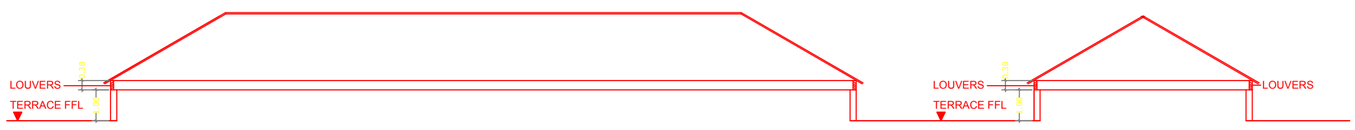

SCHEMATIC SECTION

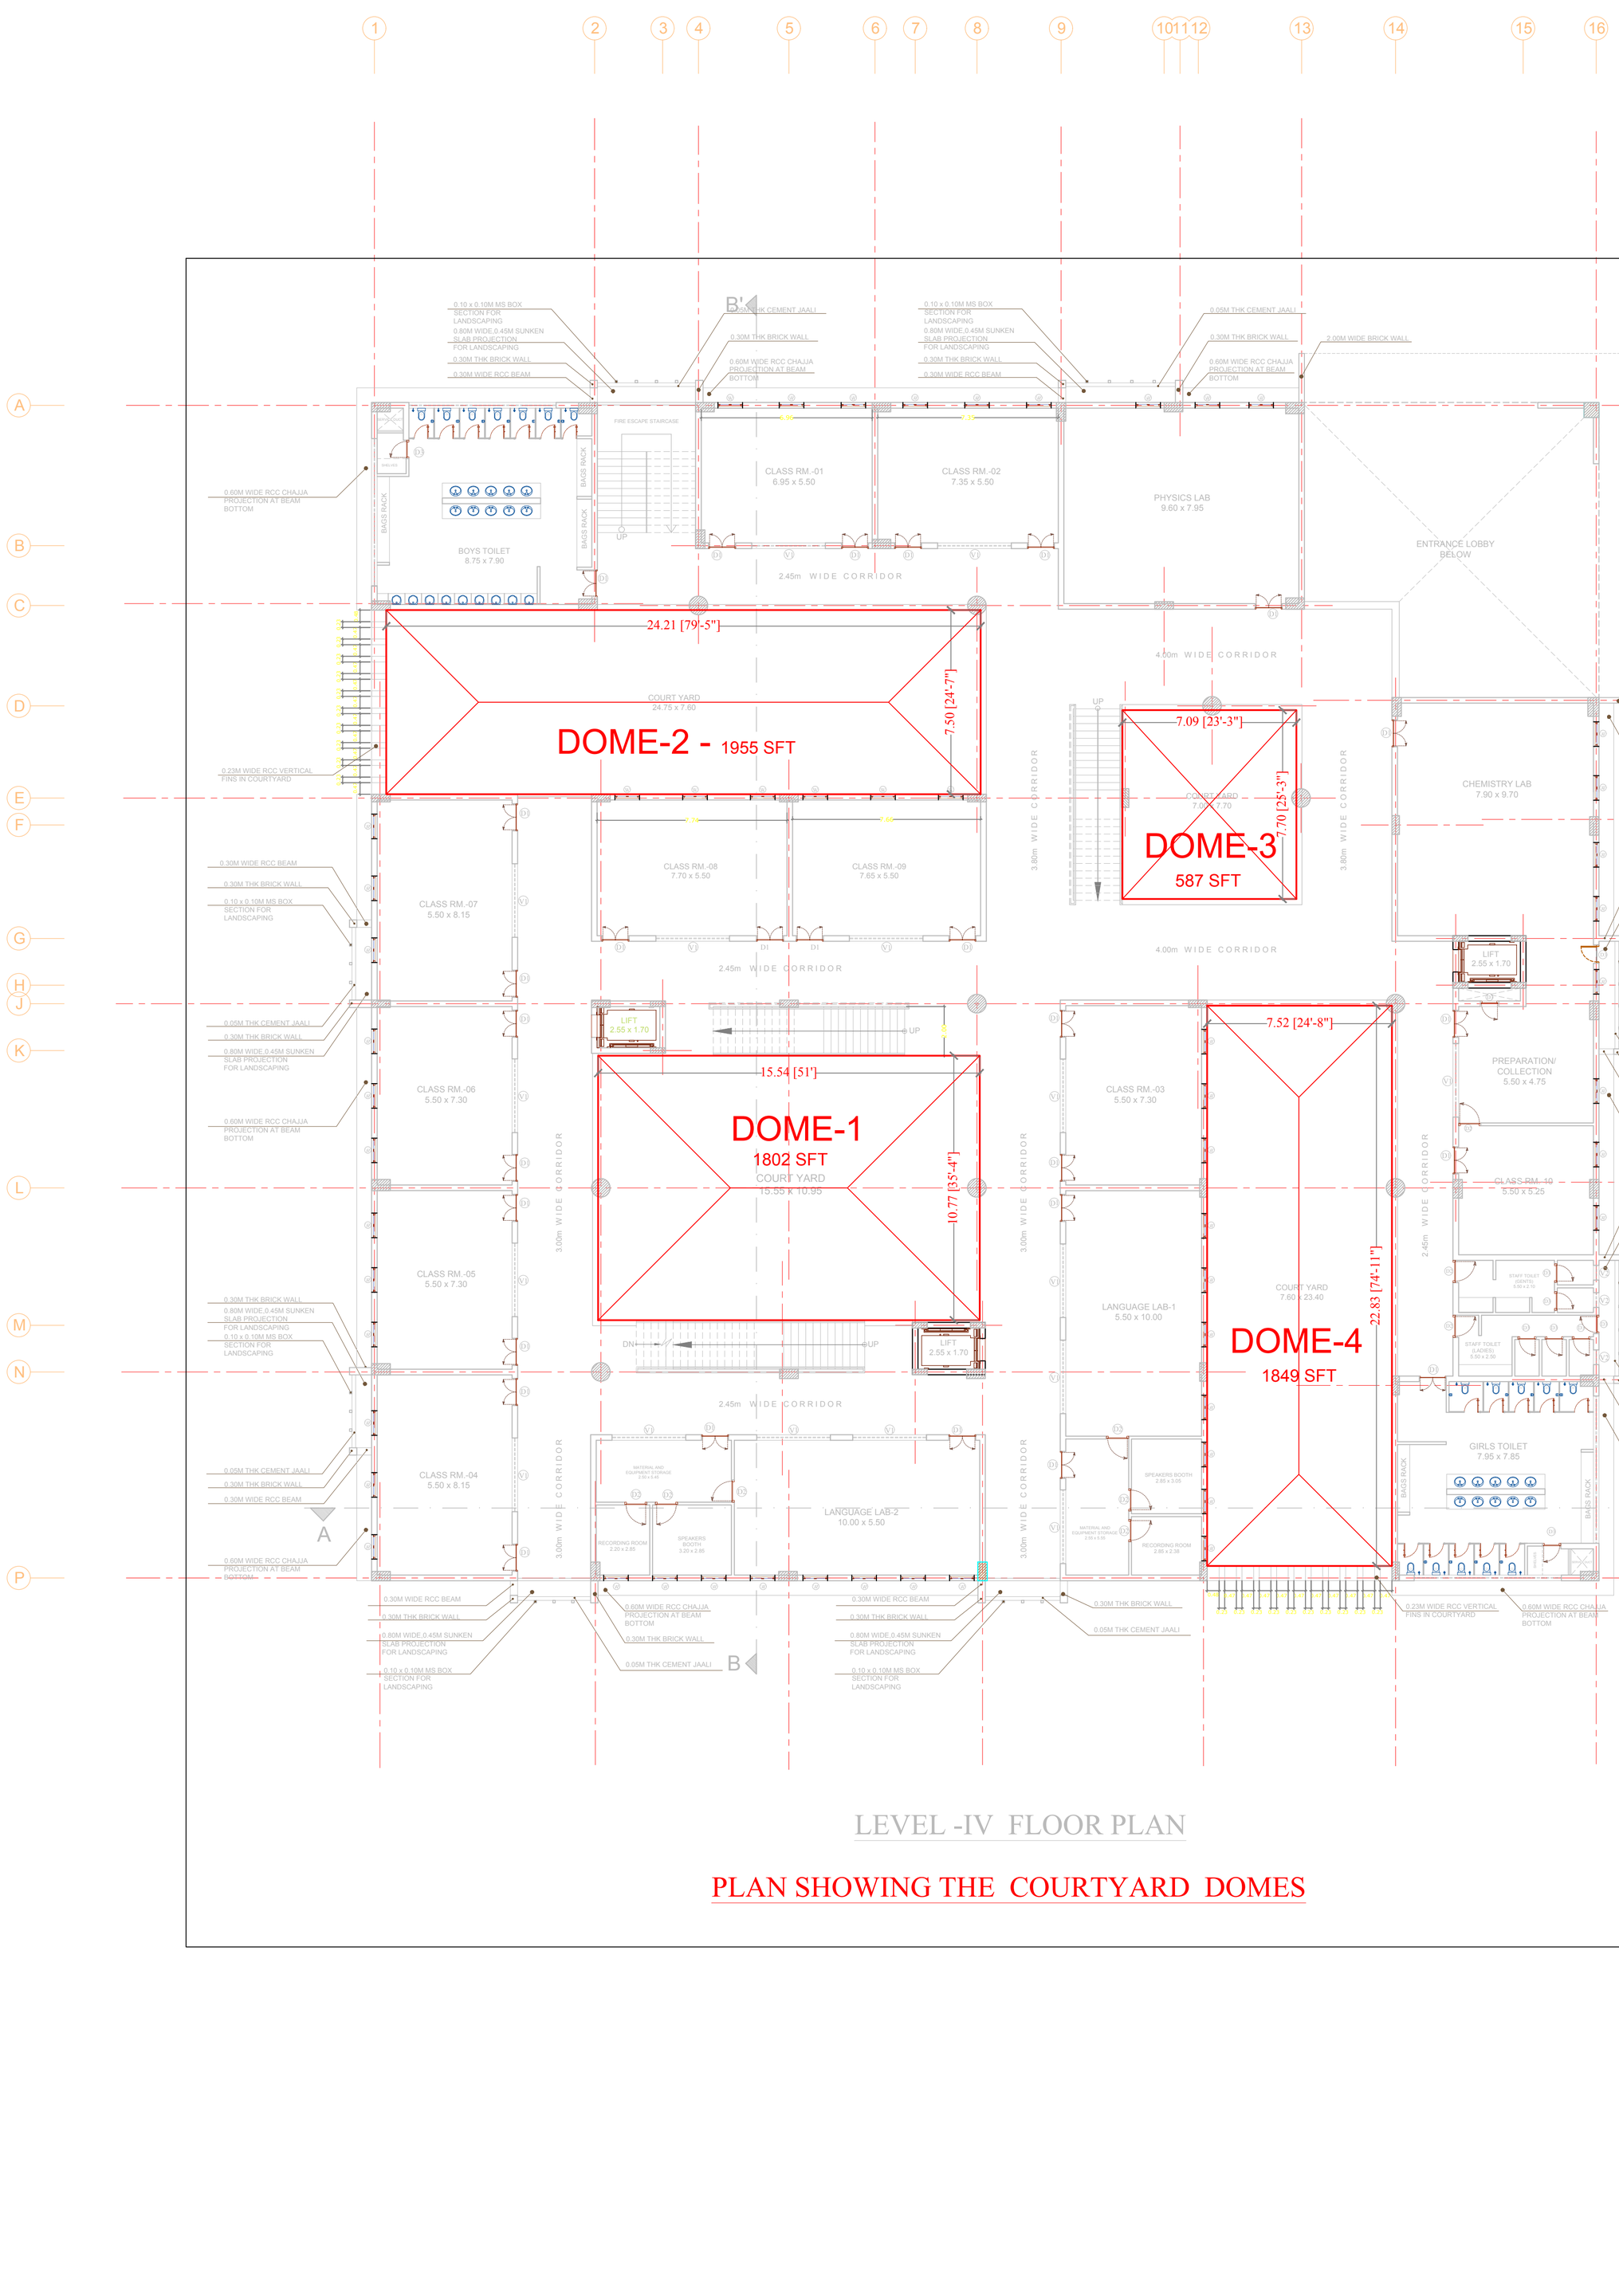

LEVEL -IV FLOOR PLAN


PLAN SHOWING THE COURTYARD DOMES

HIPPED ROOF



PYRAMID ROOF



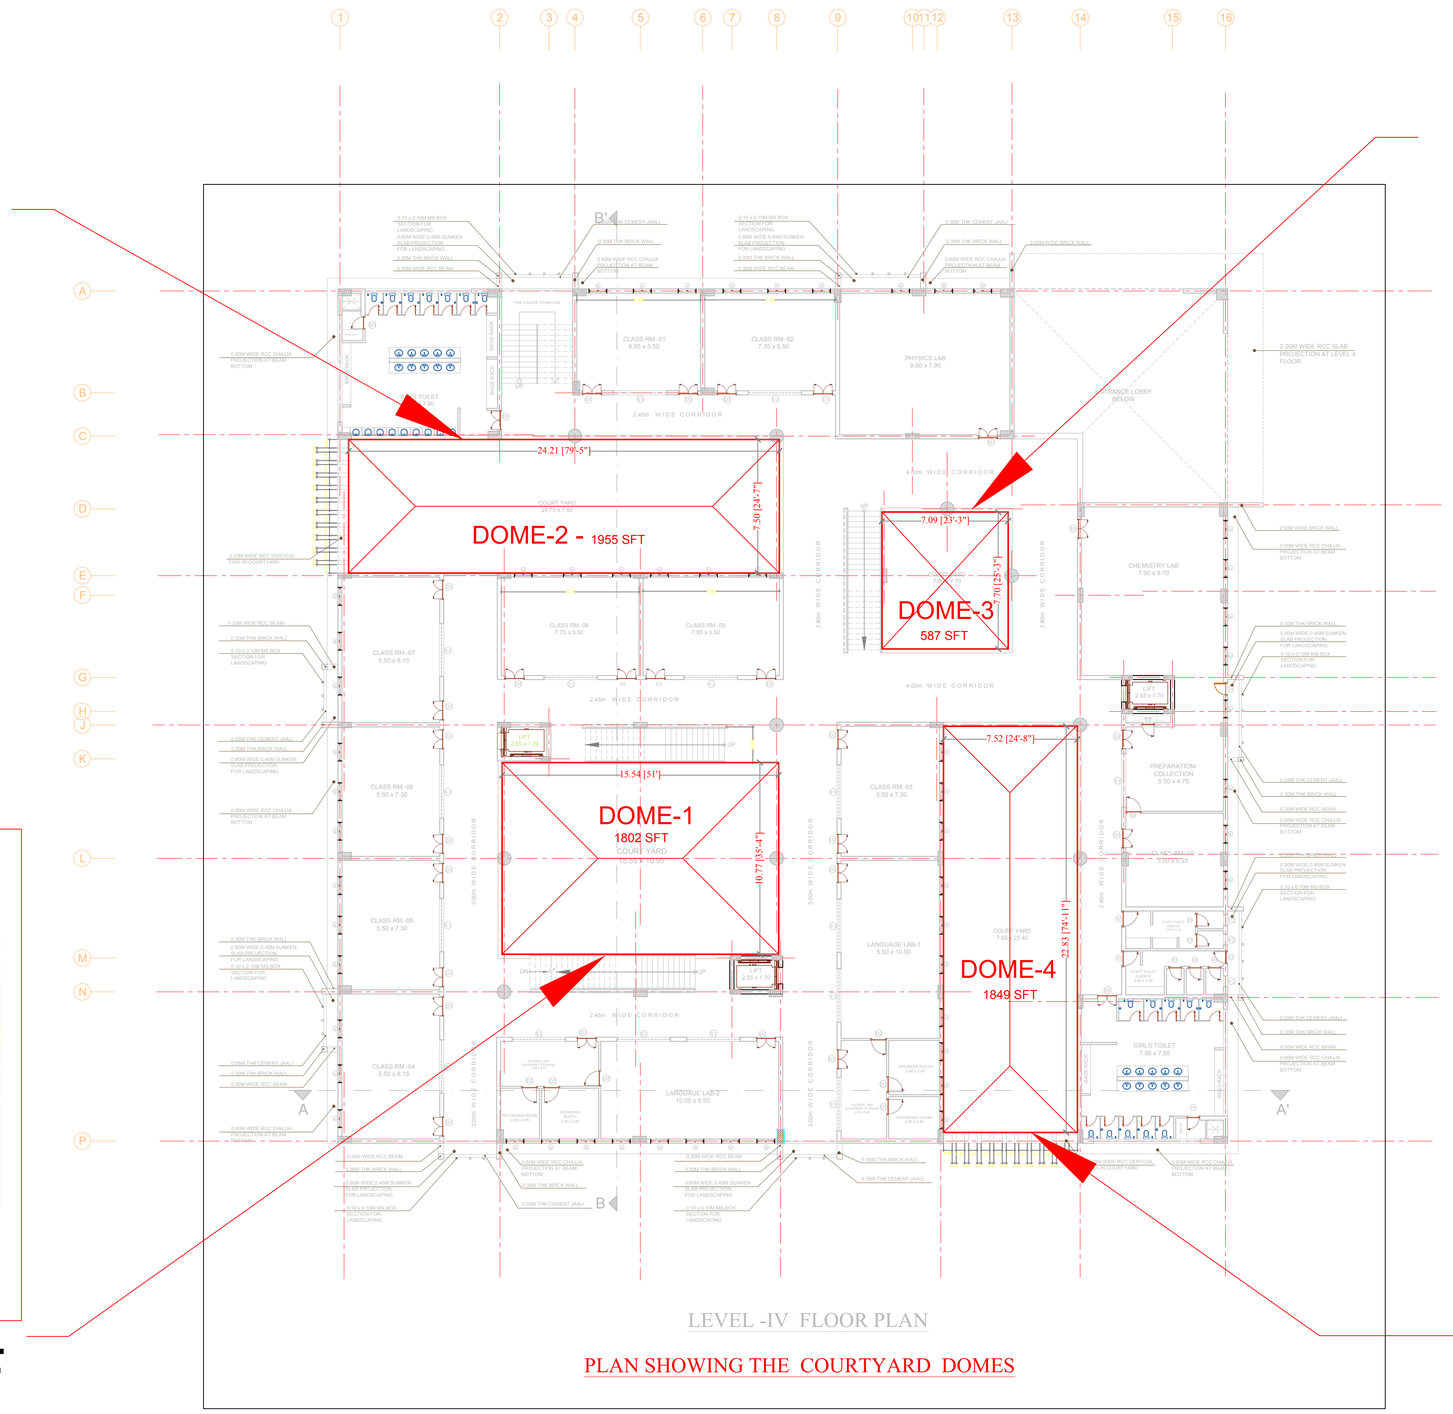

LEVEL -IV FLOOR PLAN


PLAN SHOWING THE COURTYARD DOMES



PYRAMID ROOF

HIPPED ROOF

DRIVEWAY LVL
+0.00 M Lvl (603.32)

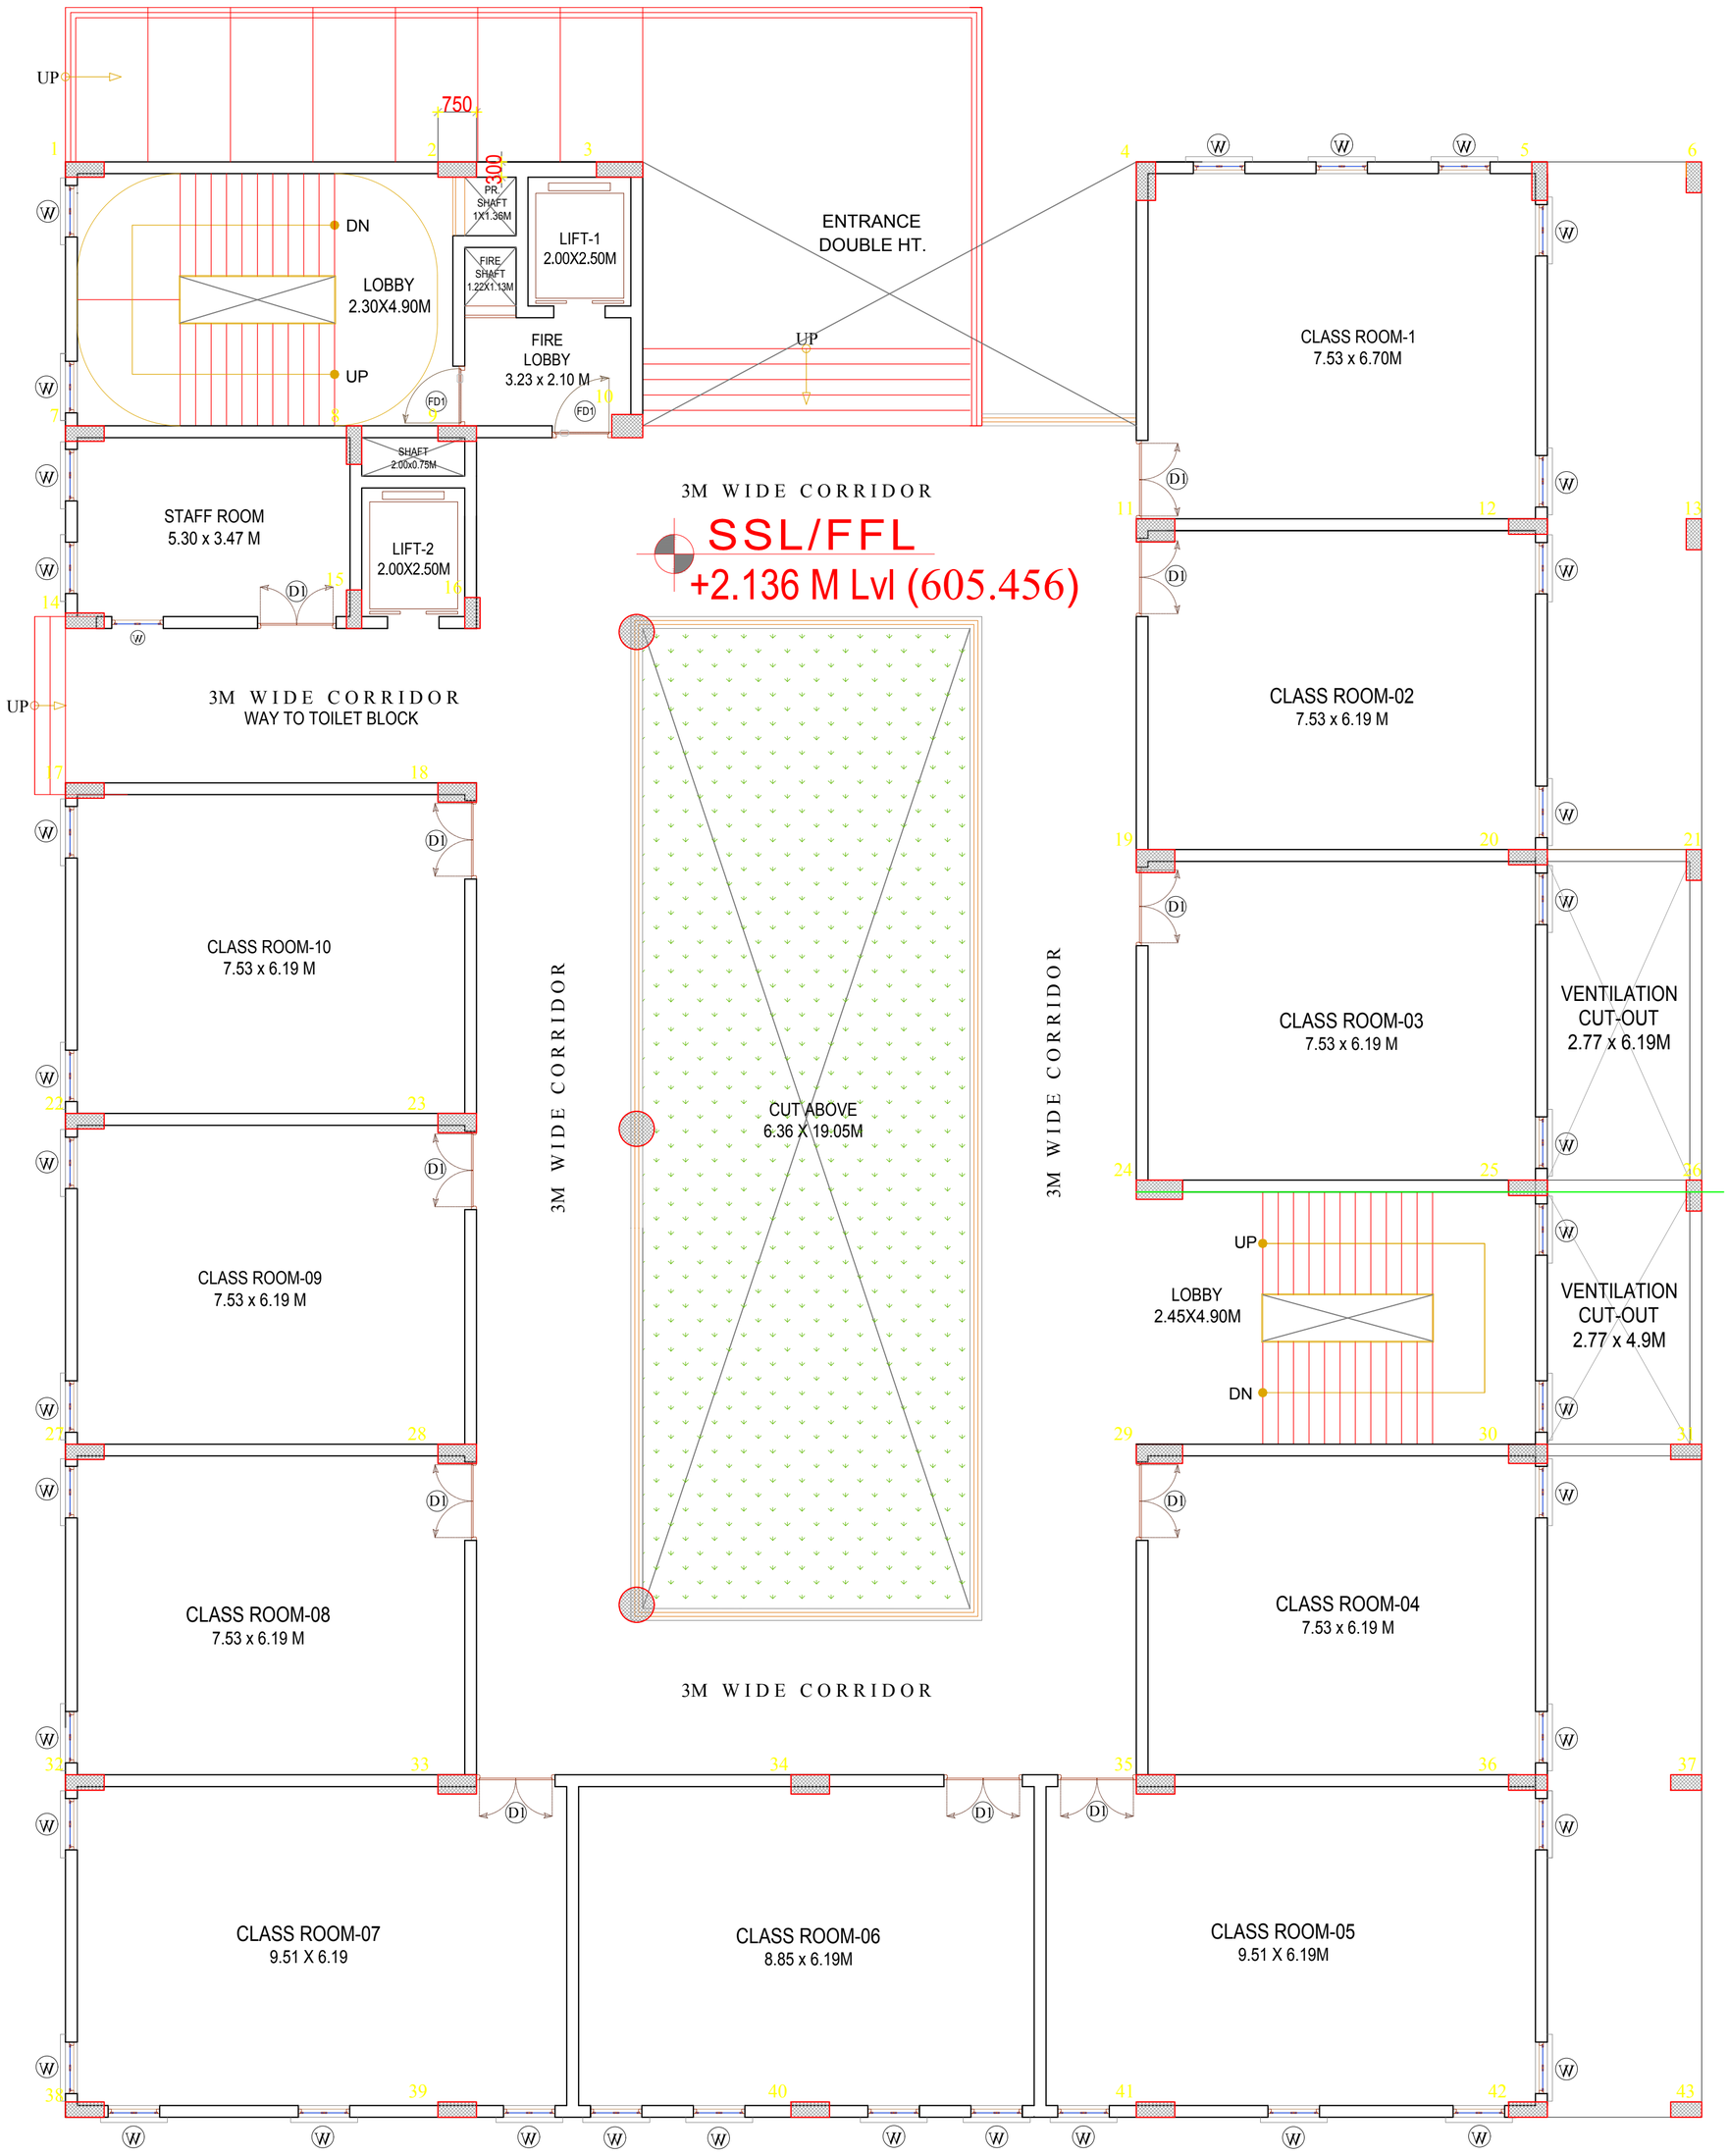

GROUND FLOOR PLAN

SHEET.NO:

R0 / 00

GENERAL NOTES

CONTRACTOR TO CHECK AND VERIFY ALL LEVELS,DATUMS AND DIMENSIONS ON SITE AND SHALL REPORT ANY DISCREPANCIES OR OMISSIONS TO THIS OFFICE PRIOR TO START OF WORK & DURING THE CONSTRUCTION PHASE.

THIS DRAWING IS TO BE READ AND UNDERSTOOD IN CONJUNCTION WITH STRUCTURAL, MECHANICAL, ELECTRICAL AND / OR ANY OTHER CONSULTANT/S DOCUMENTATION AS MAY BE APPLICABLE TO THE PROJECT PRIOR TO START OF WORK & IT'S DURATION.

ALL DIMENSIONS ARE IN METERS

TECHNICAL NOTES

PROVIDED AS PER STRUCTURAL DRGS. AND DETAILS.

RELATED TO THIS DRAWING SHALL BE BROUGHT TO THE NOTICE OF THE PROJECT ARCHITECTS IMMEDIATELY.

LVLS MENTIONED IN THE DRAWING REFERS TO THE UNFINISHED

KEYPLAN :

SL NO	REVISION DESCRIPTION	DATE
R6		
R5		
R4		
R3		
R2		
R1		

DESIGN ARCHITECTS :

ASLAM ARCHITECTS AND INTERIOR DESIGNERS PVT. LTD

MEZZANINE FLOOR ,
MSB-1,KSCMF BUILDING,
NO.8, CUNNINGHAM ROAD,
BANGALORE - 560 052.
PH : 080-22253532, 40900726.

3RD FLOOR
THE MAJESTIC, MUNICIPAL NO.08-2, 277/A
ROAD NO.02 BANJARA HILLS
HYDERABAD 500034
PHONE : 040-48589555

e-mail : design@aslamarchitects.com
Website : www.aslamarchitects.com

SERVICE CONSULTANT :

DESIGN ARCHITECTS :

ASLAM ARCHITECTS AND INTERIOR DESIGNERS PVT. LTD

MEZZANINE FLOOR ,
MSB-1,KSCMF BUILDING,
NO.8, CUNNINGHAM ROAD,
BANGALORE - 560 052.
PH : 080-22253532, 40900726.

3RD FLOOR
THE MAJESTIC, MUNICIPAL NO.08-2, 277/A
ROAD NO.02 BANJARA HILLS
HYDERABAD 500034
PHONE : 040-48589555

e-mail : design@aslamarchitects.com
Website : www.aslamarchitects.com

LANDSCAPE CONSULTANT :

STRUCTURAL CONSULTANT :

CLIENT:

PROJECT:

THE GLOBAL EDGE SCHOOL
AHEAD OF THE LEARNING CURVE

PROPOSED SCHOOL BUILDING BLOCK,

THE GLOBAL EDGE SCHOOL BUILDINGS IN SUREY NO-145, SITUATED AT HYDER NAGAR VILLAGE, KUKATPALLY MANDAL, KUKATPALLY,R.R DIST, TELANGANA.

DRAWING TITLE :

DRAWING NO.:

SHEET NO :

DATE :

SCALE : NTS

TEAM : TRIMURTHY

Drawn: S.LAKSHMI

Checked: Ar.ASLAM

NORTH

File path : Z:\Projects\Trainee\Kheerthana\TGES\TGES_02.05.23.dwg

ARCHITECTURAL DRAWINGS

Notes:

THIS DRAWING IS THE EXCLUSIVE PROPERTY OF"ASLAM ARCHITECTS AND INTERIOR DESIGNERS (P) LTD". AND THE REPRODUCTION OF ANY PART WITHOUT PRIOR WRITTEN CONSENT FROM THIS OFFICE IS AVIOLATION OF APPLICABLE LAWS.

SHEET.NO:

R0 / 00

GENERAL NOTES

CONTRACTOR TO CHECK AND VERIFY ALL LEVELS,DATUMS AND DIMENSIONS ON SITE AND SHALL REPORT ANY DISCREPANCIES OR OMISSIONS TO THIS OFFICE PRIOR TO START OF WORK & DURING THE CONSTRUCTION PHASE.
THIS DRAWING IS TO BE READ AND UNDERSTOOD IN CONJUNCTION WITH STRUCTURAL, MECHANICAL, ELECTRICAL AND / OR ANY OTHER CONSULTANT/S DOCUMENTATION AS MAY BE APPLICABLE TO THE PROJECT PRIOR TO START OF WORK & IT'S DURATION.
ALL DIMENSIONS ARE IN METERS

TECHNICAL NOTES

PROVIDED AS PER STRUCTURAL DRGS. AND DETAILS.
RELATED TO THIS DRAWING SHALL BE BROUGHT TO THE NOTICE OF THE PROJECT ARCHITECTS IMMEDIATELY.
LVLS MENTIONED IN THE DRAWING REFERS TO THE UNFINISHED

KEYPLAN :

SL NO	REVISION DESCRIPTION	DATE
R6		
R5		
R4		
R3		
R2		
R1		

DESIGN ARCHITECTS :

ASLAM ARCHITECTS AND
INTERIOR DESIGNERS PVT. LTD

MEZZANINE FLOOR,
MSB-1 KSCMF BUILDING,
NO.8, CUNNINGHAM ROAD,
BANGALORE - 560 052.
PH : 080-22253532, 40900726.

3RD FLOOR
THE MAJESTIC, MUNICIPAL NO.08-2, 277/A
ROAD NO.02 BANJARA HILLS
HYDERABAD 500034
PHONE : 040-48586555

e-mail : design@aslamarchitects.com
Website : www.aslamarchitects.com

SERVICE CONSULTANT :

DESIGN ARCHITECTS :

ASLAM ARCHITECTS AND
INTERIOR DESIGNERS PVT. LTD

MEZZANINE FLOOR,
MSB-1 KSCMF BUILDING,
NO.8, CUNNINGHAM ROAD,
BANGALORE - 560 052.
PH : 080-22253532, 40900726.

3RD FLOOR
THE MAJESTIC, MUNICIPAL NO.08-2, 277/A
ROAD NO.02 BANJARA HILLS
HYDERABAD 500034
PHONE : 040-48586555

e-mail : design@aslamarchitects.com
Website : www.aslamarchitects.com

LANDSCAPE CONSULTANT :

STRUCTURAL CONSULTANT :

CLIENT:

PROJECT:

THE GLOBAL EDGE SCHOOL
AHEAD OF THE LEARNING CURVE

PROPOSED SCHOOL BUILDING BLOCK,

THE GLOBAL EDGE SCHOOL BUILDINGS IN SURVEY NO-145, SITUATED AT HYDER NAGAR VILLAGE, KUKATPALLY MANDAL, KUKATPALLY,R.R DIST, TELANGANA.

DRAWING TITLE :

DRAWING NO.:

SHEET NO :

DATE :

SCALE : NTS

TEAM : TRIMURTHY

Drawn: S.LAKSHMI


Checked: Ar.ASLAM

File path : Z:\Projects\Trishem\Rawfiles\TGES\TGES_02.05.23.dwg


NORTH

ARCHITECTURAL DRAWINGS

Notes:
THIS DRAWING IS THE ExCLUSIVE PROPERTY OF"ASLAM ARCHITECTS AND INTERIOR DESIGNERS (P) LTD" AND THE REPRODUCTION OF ANY PART WITHOUT PRIOR WRITTEN CONSENT FROM THIS OFFICE IS AVIOLATION OF APPLICABLE LAWS.

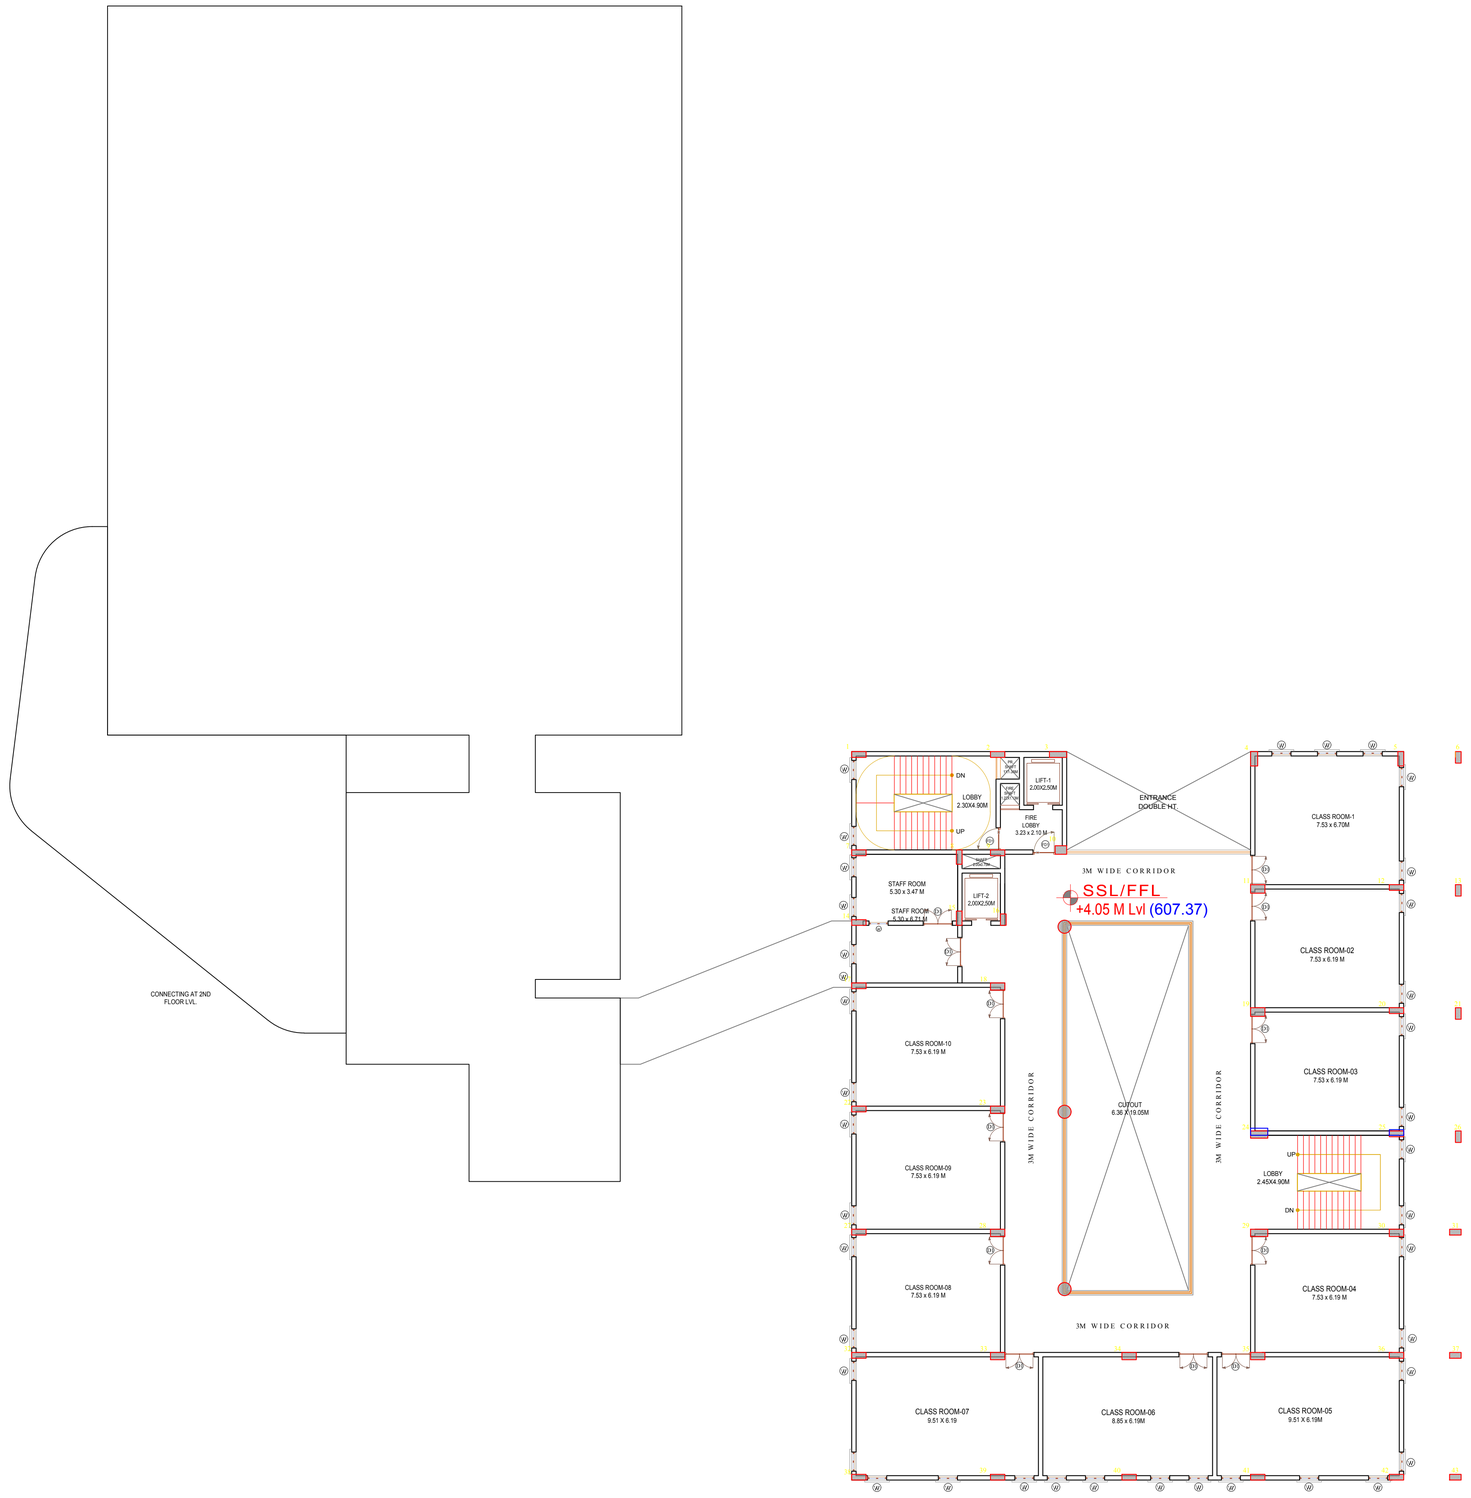

FIRST FLOOR PLAN

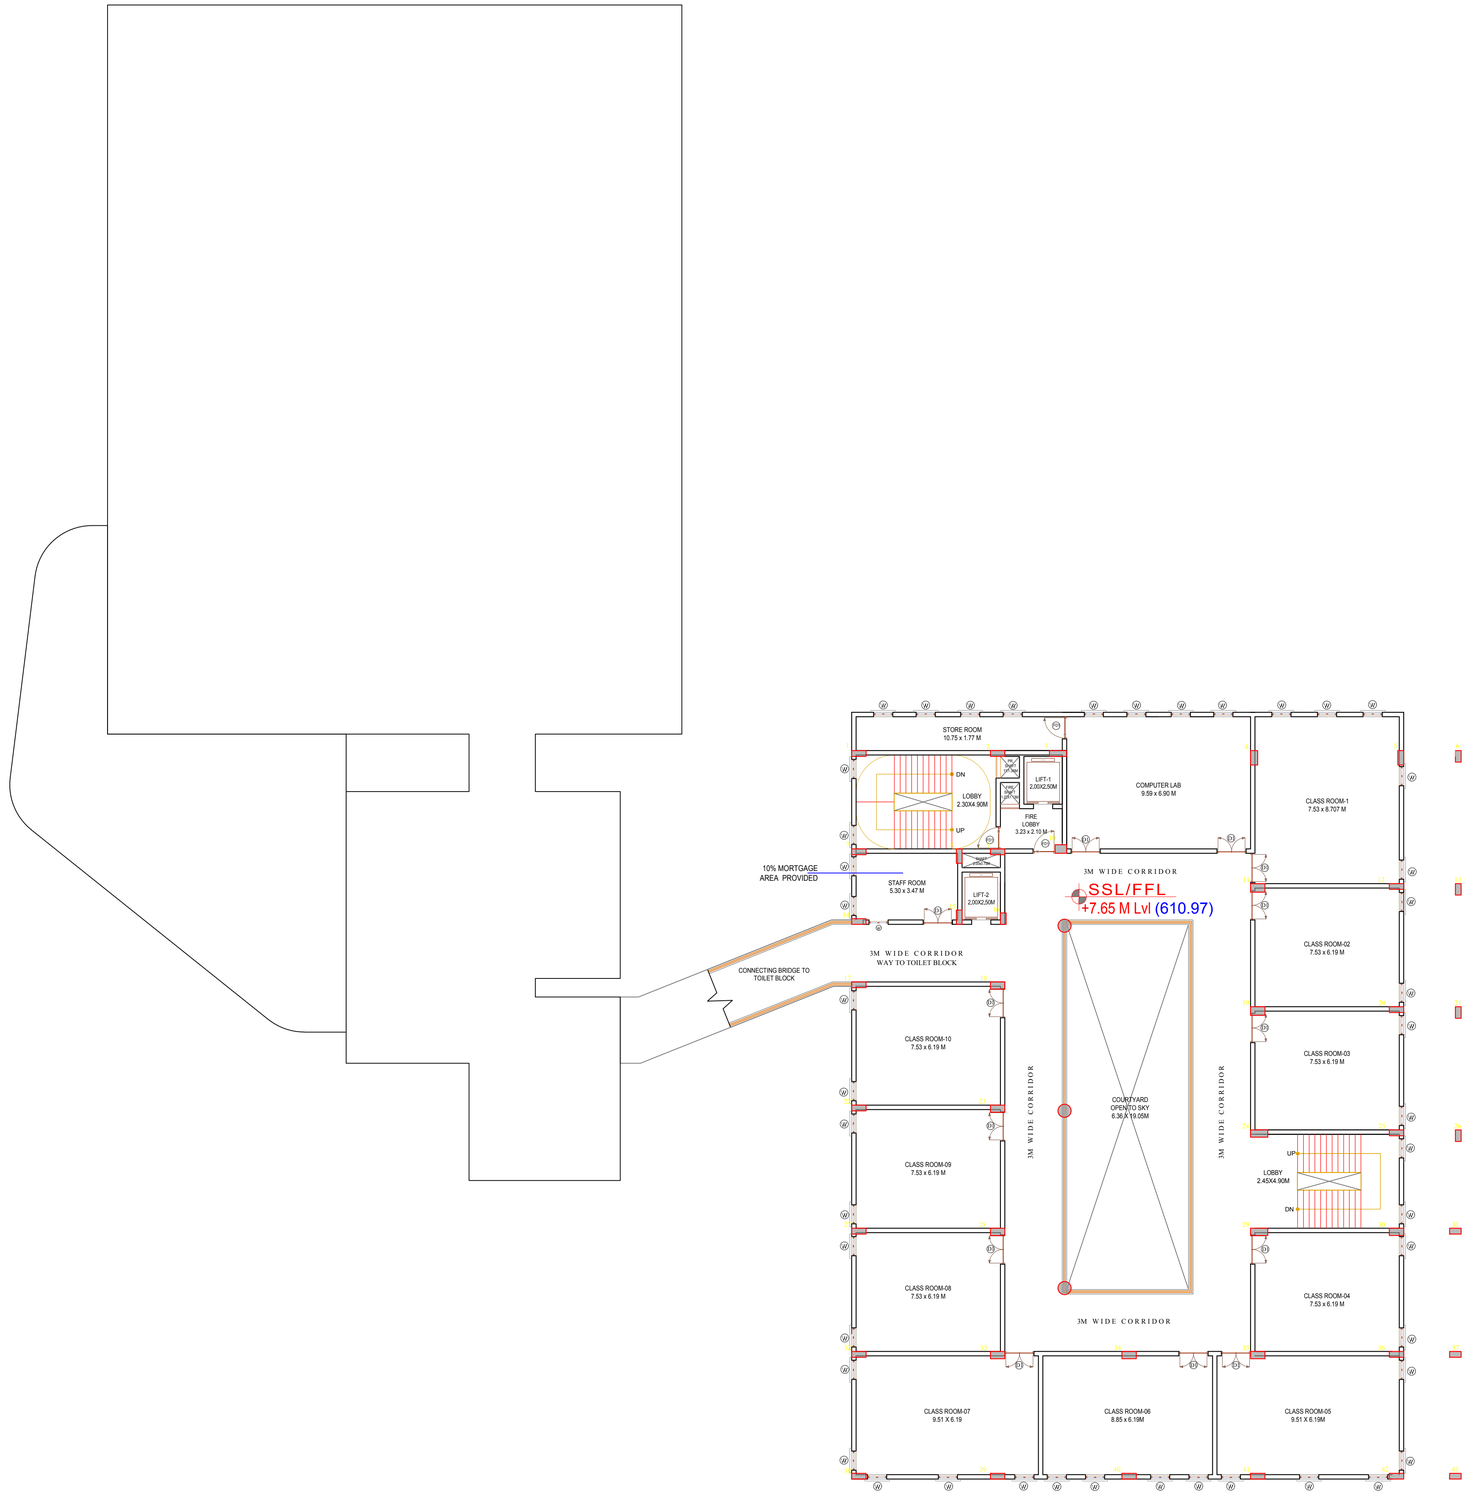

SECOND FLOOR PLAN

SHEET NO:

R0 / 00

GENERAL NOTES

CONTRACTOR TO CHECK AND VERIFY ALL LEVELS,DATUMS AND DIMENSIONS ON SITE AND SHALL REPORT ANY DISCREPANCIES OR OMISSIONS TO THIS OFFICE PRIOR TO START OF WORK & DURING THE CONSTRUCTION PHASE.
THIS DRAWING IS TO BE READ AND UNDERSTOOD IN CONJUNCTION WITH STRUCTURAL, MECHANICAL, ELECTRICAL AND / OR ANY OTHER CONSULTANT/S DOCUMENTATION AS MAY BE APPLICABLE TO THE PROJECT PRIOR TO START OF WORK & IT'S DURATION.
ALL DIMENSIONS ARE IN METERS

TECHNICAL NOTES

PROVIDED AS PER STRUCTURAL DRGS. AND DETAILS.
RELATED TO THIS DRAWING SHALL BE BROUGHT TO THE NOTICE OF THE PROJECT ARCHITECTS IMMEDIATELY.
LVLS MENTIONED IN THE DRAWING REFERS TO THE UNFINISHED

KEYPLAN :

SL NO	REVISION DESCRIPTION	DATE
R6		
R5		
R4		
R3		
R2		
R1		

DESIGN ARCHITECTS :

ASLAM ARCHITECTS AND
INTERIOR DESIGNERS PVT. LTD

MEZZANINE FLOOR,
MSB-1 KSCMF BUILDING,
NO.6, CUNNINGHAM ROAD,
BANGALORE - 560 052.
PH : 080-22253532, 40900726.

3RD FLOOR,
THE MAJESTIC MUNICIPAL NO.08-2, 277A
ROAD NO.02 BANJARA HILLS
HYDERABAD 500034
PHONE : 040-40898555

e-mail : design@aslamarchitects.com
Website : www.aslamarchitects.com

SERVICE CONSULTANT :

DESIGN ARCHITECTS :

ASLAM ARCHITECTS AND
INTERIOR DESIGNERS PVT. LTD

MEZZANINE FLOOR,
MSB-1 KSCMF BUILDING,
NO.6, CUNNINGHAM ROAD,
BANGALORE - 560 052.
PH : 080-22253532, 40900726.

3RD FLOOR,
THE MAJESTIC MUNICIPAL NO.08-2, 277A
ROAD NO.02 BANJARA HILLS
HYDERABAD 500034
PHONE : 040-40898555

e-mail : design@aslamarchitects.com
Website : www.aslamarchitects.com

LANDSCAPE CONSULTANT :

STRUCTURAL CONSULTANT :

CLIENT:

PROJECT:

THE GLOBAL EDGE SCHOOL
AHEAD OF THE LEARNING CURVE

PROPOSED SCHOOL BUILDING BLOCK,

THE GLOBAL EDGE SCHOOL BUILDINGS IN
SUREY NO-145, SITUATED AT HYDER NAGAR VILLAGE,
KUKATPALLY MANDAL, KUKATPALLY,R.R DIST, TELANGANA.

DRAWING TITLE :

DRAWING NO.:

SHEET NO :

DATE :

SCALE : NTS

TEAM : TRIMURTHY

Drawn: S.LAKSHMI


Checked: Ar.ASLAM


NORTH


File path : Z:\Projects\Trainee\Keerthana\TGES\TGES_02.05.23.dwg

ARCHITECTURAL DRAWINGS

Notes:
THIS DRAWING IS THE EXCLUSIVE PROPERTY OF"ASLAM ARCHITECTS AND INTERIOR DESIGNERS (P) LTD". AND THE REPRODUCTION OF ANY PART WITHOUT PRIOR WRITTEN CONSENT FROM THIS OFFICE IS AVOLATION OF APPLICABLE LAWS.

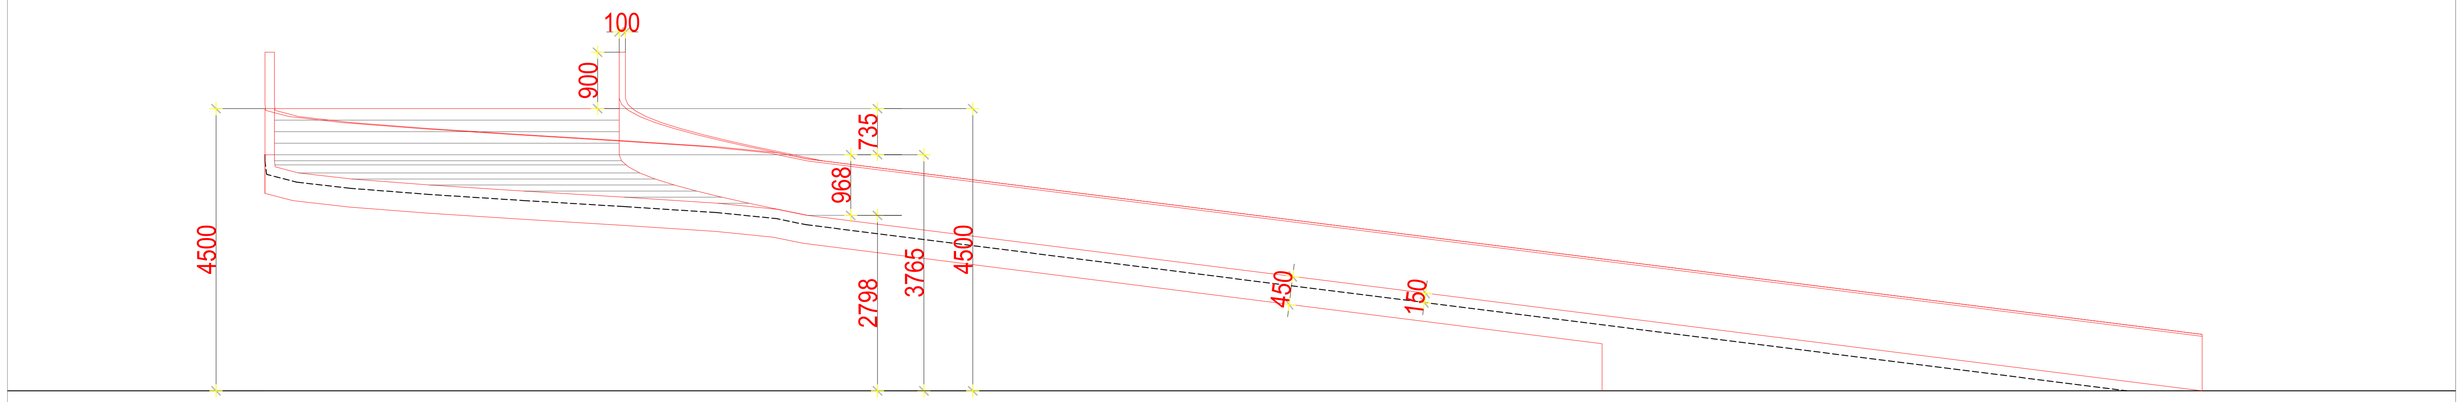
100
900
735
968
4500
4500
3765
2798
450
150

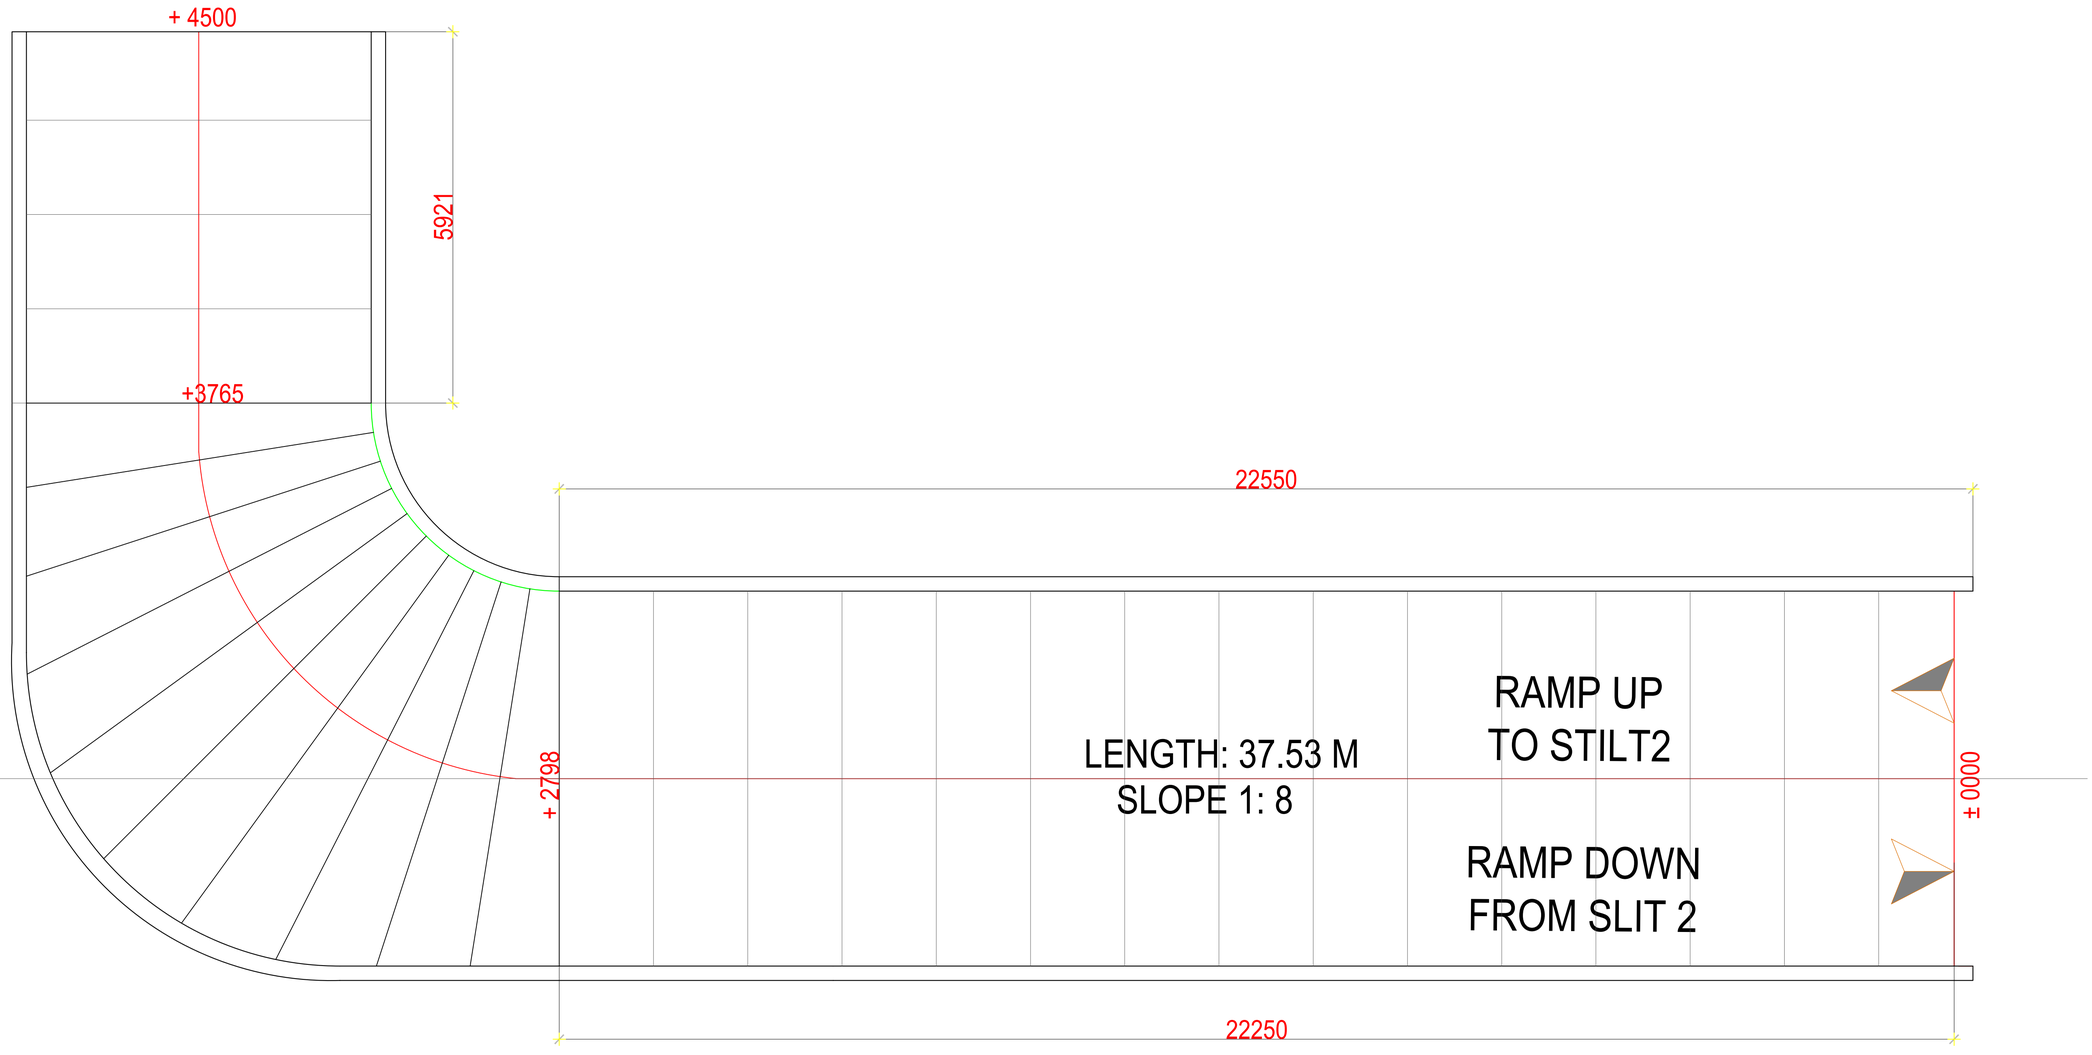
+ 4500
5921
+3765
22550
+ 2798
LENGTH: 37.53 M
SLOPE 1: 8
RAMP UP
TO STILT2
RAMP DOWN
FROM SLIT 2
± 0000
22250

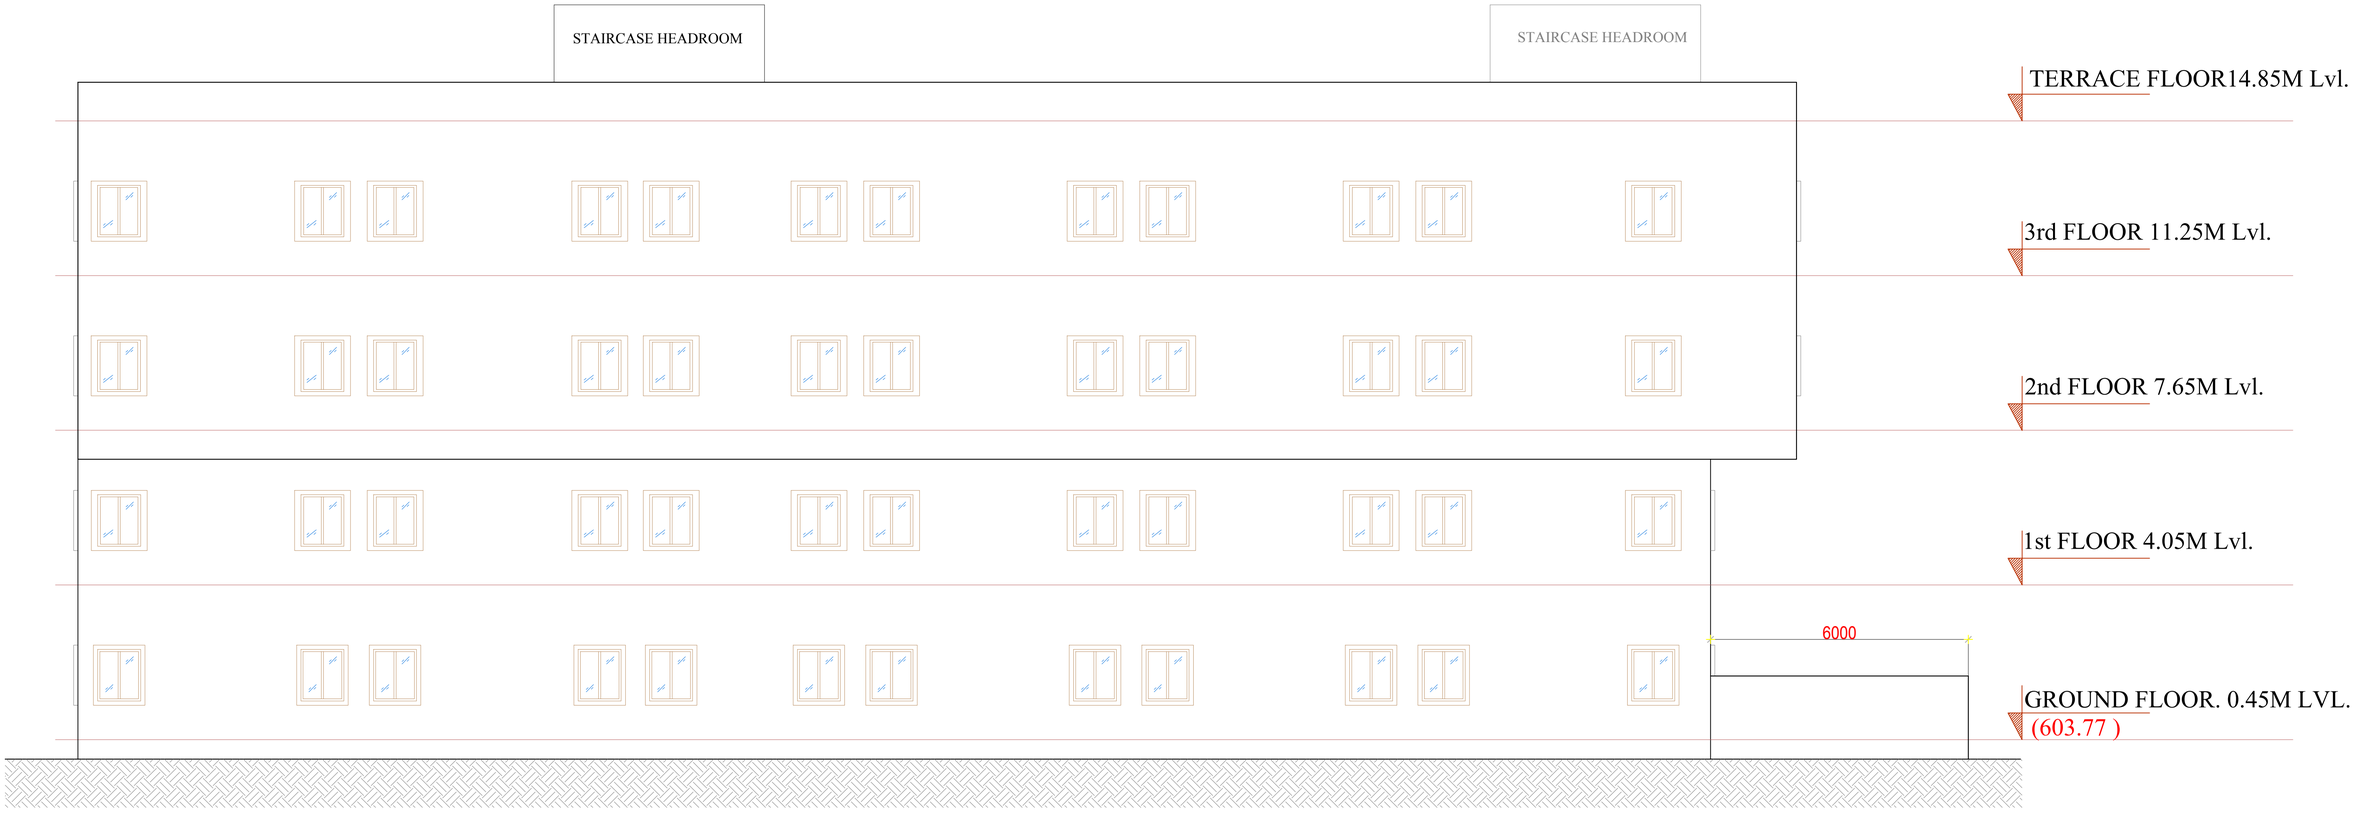

EAST SIDE ELEVATION

GENERAL NOTES

CONTRACTOR TO CHECK AND VERIFY ALL LEVELS,DATUMS AND DIMENSIONS ON SITE AND SHALL REPORT ANY DISCREPANCIES OR OMISSIONS TO THIS OFFICE PRIOR TO START OF WORK & DURING THE CONSTRUCTION PHASE.

THIS DRAWING IS TO BE READ AND UNDERSTOOD IN CONJUNCTION WITH STRUCTURAL, MECHANICAL, ELECTRICAL AND / OR ANY OTHER CONSULTANT/S DOCUMENTATION AS MAY BE APPLICABLE TO THE PROJECT PRIOR TO START OF WORK & IT'S DURATION.

ALL DIMENSIONS ARE IN METERS

TECHNICAL NOTES

PROVIDED AS PER STRUCTURAL DRGS. AND DETAILS.

RELATED TO THIS DRAWING SHALL BE BROUGHT TO THE NOTICE OF THE PROJECT ARCHITECTS IMMEDIATELY.

LVLS MENTIONED IN THE DRAWING REFERS TO THE UNFINISHED

REVISION		
SL NO	DESCRIPTION	DATE
R6		
R5		
R4		
R3		
R2		
R1		

PROJECT:

THE GLOBAL EDGE SCHOOL
AHEAD OF THE LEARNING CURVE

CLIENT:

DESIGN ARCHITECTS :

ASLAM ARCHITECTS AND
INTERIOR DESIGNERS PVT. LTD

MEZZANINE FLOOR ,
MSB-1,KSCMF BUILDING,
NO.8, CUNNINGHAM ROAD,
BANGALORE - 560 052.
PH : 080-22253532, 40900726.

3RD FLOOR
THE MAJESTIC, MUNICIPAL NO.08-2, 277/A
ROAD NO.02 BANJARA HILLS
HYDERABAD 500034
PHONE : 040-48589555

e-mail : design@aslamarchitects.com
Website : www.aslamarchitects.com

DRAWING TITLE :

DRAWING NO:

PROPOSED SCHOOL BUILDING BLOCK,


THE GLOBAL EDGE SCHOOL BUILDINGS IN SUREY NO-145, SITUATED AT HYDER NAGAR VILLAGE, KUKATPALLY MANDAL, KUKATPALLY,R.R DIST, TELANGANA.

Sheet no :	
Date :	17-Apr-23
Scale :	NTS
Team :	TRIMURTHY
Checked:	Ar.ASLAM
File path :	Z:\Projects\Trainee\Kheerthana\TGES\TGES_02.05.23.dwg

NORTH

ARCHITECTURAL DRAWINGS

Notes:
THIS DRAWING IS THE EXCLUSIVE PROPERTY OF'ASLAM ARCHITECTS AND INTERIOR DESIGNERS (P) LTD' AND THE REPRODUCTION OF ANY PART WITHOUT PRIOR WRITTEN CONSENT FROM THIS OFFICE IS A VIOLATION OF APPLICABLE LAWS.

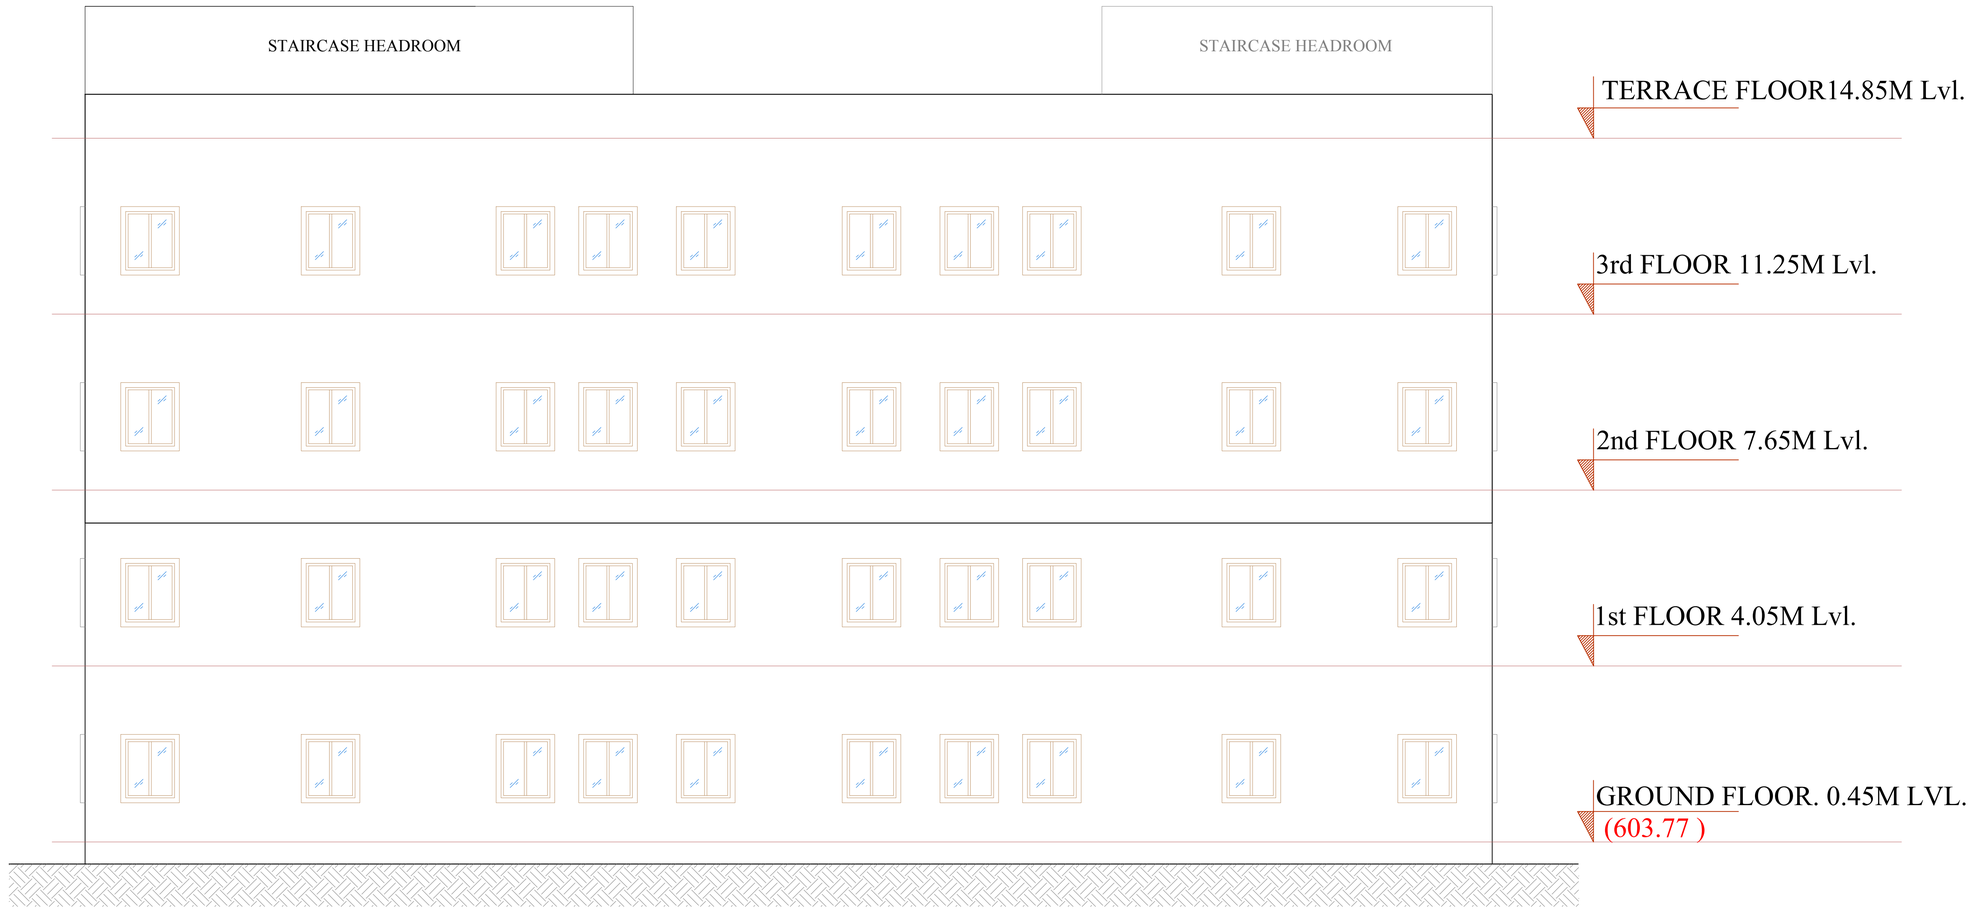

SOUTH SIDE ELEVATION

GENERAL NOTES

CONTRACTOR TO CHECK AND VERIFY ALL LEVELS,DATUMS AND DIMENSIONS ON SITE AND SHALL REPORT ANY DISCREPANCIES OR OMISSIONS TO THIS OFFICE PRIOR TO START OF WORK & DURING THE CONSTRUCTION PHASE.

THIS DRAWING IS TO BE READ AND UNDERSTOOD IN CONJUNCTION WITH STRUCTURAL, MECHANICAL, ELECTRICAL AND / OR ANY OTHER CONSULTANT/S DOCUMENTATION AS MAY BE APPLICABLE TO THE PROJECT PRIOR TO START OF WORK & IT'S DURATION.

ALL DIMENSIONS ARE IN METERS

TECHNICAL NOTES

PROVIDED AS PER STRUCTURAL DRGS. AND DETAILS.

RELATED TO THIS DRAWING SHALL BE BROUGHT TO THE NOTICE OF THE PROJECT ARCHITECTS IMMEDIATELY.

LVLS MENTIONED IN THE DRAWING REFERS TO THE UNFINISHED

REVISION		
SL NO	DESCRIPTION	DATE
R6		
R5		
R4		
R3		
R2		
R1		

PROJECT:

THE GLOBAL EDGE SCHOOL
AHEAD OF THE LEARNING CURVE

CLIENT:

DESIGN ARCHITECTS :

ASLAM ARCHITECTS AND
INTERIOR DESIGNERS PVT. LTD

MEZZANINE FLOOR ,
MSB-1,KSCMF BUILDING,
NO.8, CUNNINGHAM ROAD,
BANGALORE - 560 052.
PH : 080-22253532, 40900726.

3RD FLOOR
THE MAJESTIC, MUNICIPAL NO.08-2, 277/A
ROAD NO.02 BANJARA HILLS
HYDERABAD 500034
PHONE : 040-48589555

e-mail : design@aslamarchitects.com
Website : www.aslamarchitects.com

DRAWING TITLE :

DRAWING NO:

PROPOSED SCHOOL BUILDING BLOCK,

THE GLOBAL EDGE SCHOOL BUILDINGS IN SUREY NO-145, SITUATED AT HYDER NAGAR VILLAGE, KUKATPALLY MANDAL, KUKATPALLY,R.R DIST, TELANGANA.

Sheet no :

Date : 17-Apr-23

Scale : NTS

Team : TRIMURTHY

Checked: Ar.ASLAM


File path : Z:\Projects\Trainee\Kheerthana\TGES\TGES_02.05.23.dwg

ARCHITECTURAL DRAWINGS


NORTH

Notes:


THIS DRAWING IS THE EXCLUSIVE PROPERTY OF ASLAM ARCHITECTS AND INTERIOR DESIGNERS (P) LTD AND THE REPRODUCTION OF ANY PART WITHOUT PRIOR WRITTEN CONSENT FROM THIS OFFICE IS A VIOLATION OF APPLICABLE LAWS.

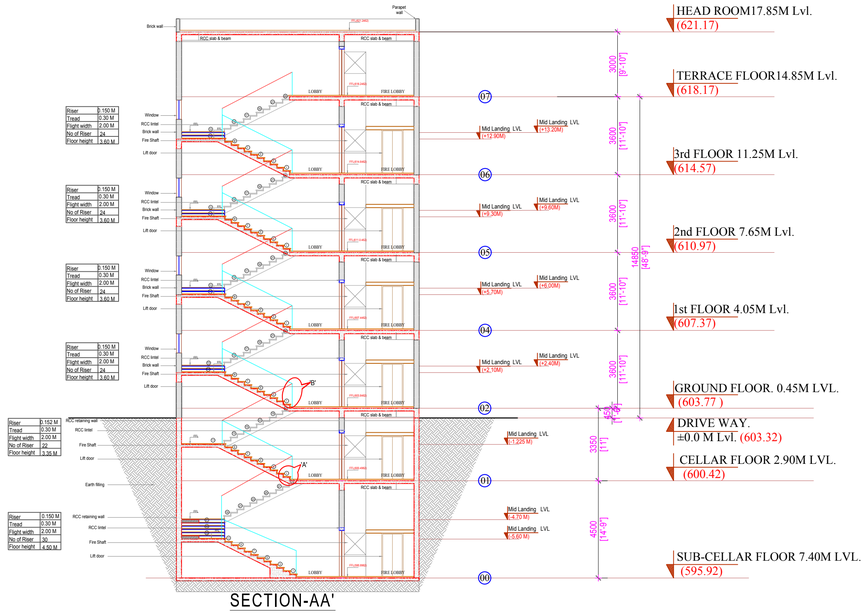


SECTION-AA'

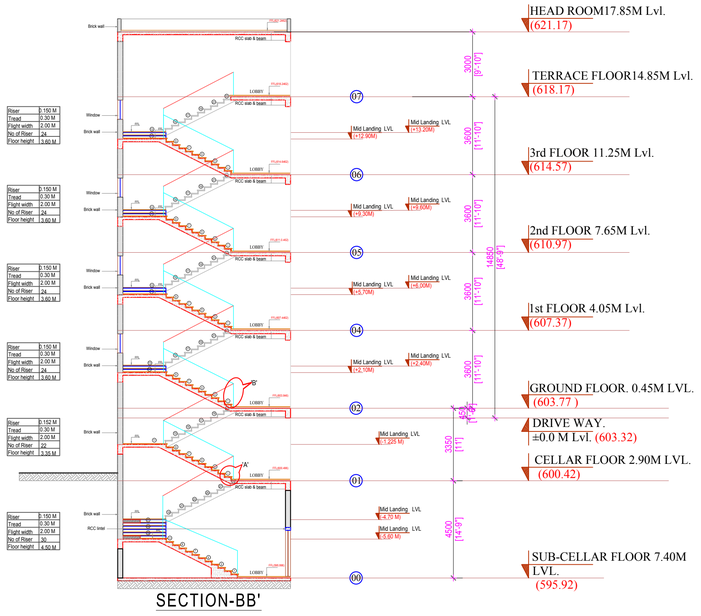


SECTION-BB'

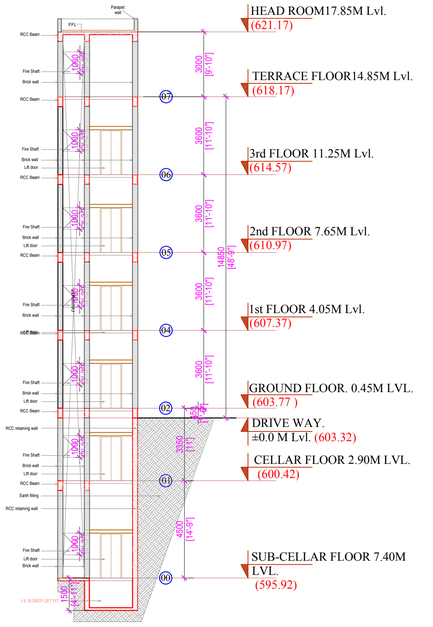


SECTION-XX'

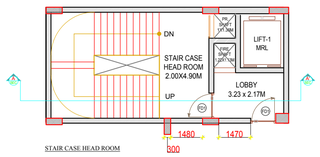


STAIR CASE HEAD ROOM

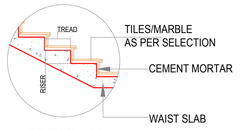


DETAIL-'A'

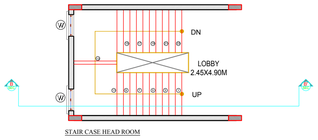


STAIR CASE HEAD ROOM

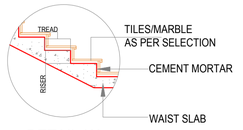

DETAIL-'A'

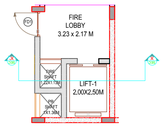


HEAD ROOM LIFT & FIRE SHAFT PLAN

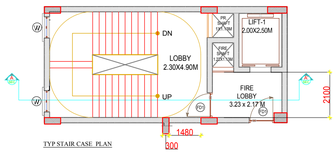

TYP STAIR CASE PLAN




TYP STAIR CASE PLAN

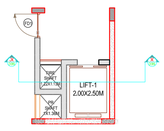


TYP LIFT & FIRE SHAFT PLAN


CELLAR STAIR CASE PLAN

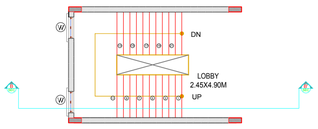


CELLAR STAIR CASE PLAN

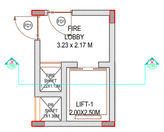


CELLAR LIFT & FIRE SHAFT PLAN

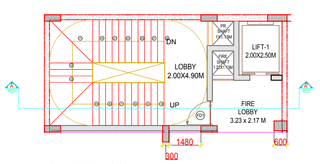


SUB-CELLAR STAIR CASE PLAN

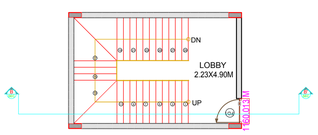


SUB-CELLAR STAIR CASE PLAN

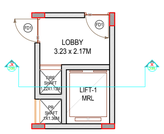

SUB-CELLAR LIFT & FIRE SHAFT PLAN

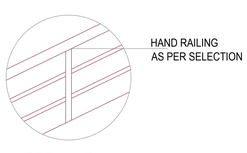

DETAIL-'B'

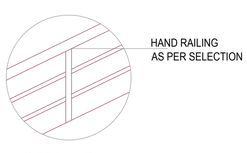

DETAIL-'B'

GENERAL NOTES

CONTRACTOR TO CHECK AND VERIFY ALL LEVELS,DATUMS AND DIMENSIONS ON SITE AND SHALL REPORT ANY DISCREPANCIES OR OMISSIONS TO THIS OFFICE PRIOR TO START OF WORK & DURING THE CONSTRUCTION PHASE.

THIS DRAWING IS TO BE READ AND UNDERSTOOD IN CONJUNCTION WITH STRUCTURAL, MECHANICAL, ELECTRICAL AND / OR ANY OTHER CONSULTANT/S DOCUMENTATION AS MAY BE APPLICABLE TO THE PROJECT PRIOR TO START OF WORK & IT'S DURATION.

ALL DIMENSIONS ARE IN METERS

TECHNICAL NOTES

PROVIDED AS PER STRUCTURAL DRGS. AND DETAILS.

RELATED TO THIS DRAWING SHALL BE BROUGHT TO THE NOTICE OF THE PROJECT ARCHITECTS IMMEDIATELY.

LVLS MENTIONED IN THE DRAWING REFERS TO THE UNFINISHED

REVISION		
SL NO	DESCRIPTION	DATE
R6		
R5		
R4		
R3		
R2		
R1		

PROJECT:

THE GLOBAL EDGE SCHOOL™ AHEAD OF THE LEARNING CURVE

CLIENT:

DESIGN ARCHITECTS :

ASLAM ARCHITECTS AND INTERIOR DESIGNERS PVT. LTD

MEZZANINE FLOOR , MSB-1,KSCMF BUILDING, NO.8, CUNNINGHAM ROAD, BANGALORE - 560 052. PH : 080-22253532, 40900726.

3RD FLOOR THE MAJESTIC, MUNICIPAL NO.08-2, 277/A ROAD NO.02 BANJARA HILLS HYDERABAD 500034 PHONE : 040-48589555

e-mail : design@aslamarchitects.com
Website : www.aslamarchitects.com

DRAWING TITLE :

DRAWING NO:

PROPOSED SCHOOL BUILDING BLOCK,

THE GLOBAL EDGE SCHOOL BUILDINGS IN SUREY NO-145, SITUATED AT HYDER NAGAR VILLAGE, KUKATPALLY MANDAL, KUKATPALLY,R.R DIST, TELANGANA.

Sheet no :	
Date :	17-Apr-23
Scale :	NTS
Team :	TRIMURTHY
Checked:	Ar.ASLAM
File path :	Z:\Projects\Trainee\Kheerthana\TGES\TGES_02.05.23.dwg

NORTH

ARCHITECTURAL DRAWINGS

Notes:

THIS DRAWING IS THE EXCLUSIVE PROPERTY OF"ASLAM ARCHITECTS AND INTERIOR DESIGNERS (P) LTD" AND THE REPRODUCTION OF ANY PART WITHOUT PRIOR WRITTEN CONSENT FROM THIS OFFICE IS A VIOLATION OF APPLICABLE LAWS.



FRONT ELEVATION

GENERAL NOTES

CONTRACTOR TO CHECK AND VERIFY ALL LEVELS,DATUMS AND DIMENSIONS ON SITE AND SHALL REPORT ANY DISCREPANCIES OR OMISSIONS TO THIS OFFICE PRIOR TO START OF WORK & DURING THE CONSTRUCTION PHASE.

THIS DRAWING IS TO BE READ AND UNDERSTOOD IN CONJUNCTION WITH STRUCTURAL, MECHANICAL, ELECTRICAL AND / OR ANY OTHER CONSULTANT/S DOCUMENTATION AS MAY BE APPLICABLE TO THE PROJECT PRIOR TO START OF WORK & IT'S DURATION.

ALL DIMENSIONS ARE IN METERS

TECHNICAL NOTES

PROVIDED AS PER STRUCTURAL DRGS. AND DETAILS.

RELATED TO THIS DRAWING SHALL BE BROUGHT TO THE NOTICE OF THE PROJECT ARCHITECTS IMMEDIATELY.

LVLS MENTIONED IN THE DRAWING REFERS TO THE UNFINISHED

REVISION		
SL NO	DESCRIPTION	DATE
R6		
R5		
R4		
R3		
R2		
R1		

PROJECT:

THE GLOBAL EDGE SCHOOL
AHEAD OF THE LEARNING CURVE

CLIENT:

DESIGN ARCHITECTS :

ASLAM ARCHITECTS AND
INTERIOR DESIGNERS PVT. LTD

MEZZANINE FLOOR ,
MSB-1,KSCMF BUILDING,
NO.8, CUNNINGHAM ROAD,
BANGALORE - 560 052.
PH : 080-22253532, 40900726.

3RD FLOOR
THE MAJESTIC, MUNICIPAL NO.08-2, 277/A
ROAD NO.02 BANJARA HILLS
HYDERABAD 500034
PHONE : 040-48589555

e-mail : design@aslamarchitects.com
Website : www.aslamarchitects.com

DRAWING TITLE :

DRAWING NO:

PROPOSED SCHOOL BUILDING BLOCK,

THE GLOBAL EDGE SCHOOL BUILDINGS IN SUREY NO-145, SITUATED AT HYDER NAGAR VILLAGE, KUKATPALLY MANDAL, KUKATPALLY,R.R DIST, TELANGANA.

Sheet no :	
Date :	17-Apr-23
Scale :	NTS
Team :	TRIMURTHY
Checked:	Ar.ASLAM
File path :	Z:\Projects\Trainee\Kheerthana\TGES\TGES_02.05.23.dwg

ARCHITECTURAL DRAWINGS

NORTH

Notes:
THIS DRAWING IS THE EXCLUSIVE PROPERTY OF"ASLAM ARCHITECTS AND INTERIOR DESIGNERS (P) LTD". AND THE REPRODUCTION OF ANY PART WITHOUT PRIOR WRITTEN CONSENT FROM THIS OFFICE IS A VIOLATION OF APPLICABLE LAWS.