



SATHYABAMA

INSTITUTE OF SCIENCE AND TECHNOLOGY
(DEEMED TO BE UNIVERSITY)

Accredited with “A” grade by NAAC | 12B Status by UGC | Approved by AICTE

Jeppiaar Nagar, Rajiv Gandhi Salai, Chennai – 600 119

www.sathyabama.ac.in

SCHOOL OF BUILDING AND ENVIRONMENT
DEPARTMENT OF ARCHITECTURE
PRACTICAL TRAINING PORTFOLIO (SAR4063)
DEC 2022

Name of the Student : RAKSHAYAA

Batch : 2018 - 2023

Reg No. : 38210059

Semester : X



SATHYABAMA

INSTITUTE OF SCIENCE AND TECHNOLOGY
(DEEMED TO BE UNIVERSITY)

Accredited with “A” grade by NAAC | 12B Status by UGC | Approved by AICTE

Jeppiaar Nagar, Rajiv Gandhi Salai, Chennai – 600 119

www.sathyabama.ac.in

SCHOOL OF BUILDING AND ENVIRONMENT

DEPARTMENT OF ARCHITECTURE

VIVA-VOCE EXAMINATION

This is to certify that the practical training SAR 4063 is the work of **RAKSHAYAA** who had undergone training in **DWP Interics Chennai** has been monitored by the continuous assessment during JANUARY 2023 to MAY 2023.

Dr.Devyani Gangopadhyay
DEAN

Submitted for Viva voce Examination held on _____

Internal Examiner

External Examiner



SATHYABAMA

INSTITUTE OF SCIENCE AND TECHNOLOGY
(DEEMED TO BE UNIVERSITY)

Accredited with “A” grade by NAAC | 12B Status by UGC | Approved by AICTE

Jeppiaar Nagar, Rajiv Gandhi Salai, Chennai – 600 119

www.sathyabama.ac.in

DECLARATION

I, **RAKSHAYAA** hereby declare that the Training Report **JANUARY 2023 to MAY 2023** done by me under the guidance of **Ar. Sathya Madhavan** is submitted in partial fulfillment of the requirements for the completion of the practical training session.

DATE :

PLACE :

SIGNATURE OF CANDIDATE

ACKNOWLEDGEMENT

I am pleased to acknowledge my sincere thanks to **Board of Management of SATHYABAMA** for their kind encouragement in doing this practical training and for completing it successfully. I am grateful to them.

I convey my thanks to **Dr. Devyani Gangopadhyay**, Dean, School of Building and Environment and **Ar.Sarath Chandra Kanth**, Design Chair, Department of Architecture for having been a constant source of support and encouragement.

I wish to express my thanks to all Teaching and Non-teaching staff members of the Department of who were helpful in many ways for the completion of the project.

I also wish to thank **Ar. SATHYA MADHAVAN**, for the experience of interning at their firm And for This valuable guidance, support and constant encouragement which paved the way for successful completion of my Practical training session. I also wish to express my gratitude to the entire team who gave me complete freedom to explore and experiment my ideas.

CONFIRMATION LETTER



SATHYABAMA

INSTITUTE OF SCIENCE AND TECHNOLOGY
(DEEMED TO BE UNIVERSITY)

Accredited "A" Grade by NAAC | 12B Status by UGC | Approved by AICTE
www.sathyabama.ac.in

Date: 23/02/23

To whomsoever it may concern

As a part of the academic requirement and the regulations of Sathyabama Institute of Science and Technology and the Council of Architecture, our student G. RAKSHAYAA 38210059 is required to undergo professional training from the month of January 2023, for a minimum span of 90 working days in his X semester. The students are required to undergo training under a senior registered architect with a minimum of 5 years of professional experience.

In this regard, we request you that G. RAKSHAYAA may be given an opportunity to undergo training in your Architectural firm. In case the student is found to be suitable and selected for internship at your organisation, we request you to send an appointment letter stating that the student has been selected as a trainee in your esteemed office.

The student is required to submit a documentation report (supported with copies of work done by him, duly attested by the architect) of all the drawings and site related activities undertaken under the supervision of Principal architect at the end of training period to the institution.

Thanking you

Dr. Devyani Gangopadhyay

Dean, School of Building and Environment

JOINING LETTER

bangalore chennai delhi ahmedabad hyderabad mumbai pune


dwpinterics
designwithpassion

To,
Head of Department,
Sathyabama Institute of Science and Technology
Semmancheri, Chennai -600119

Respected Sir/Madam,

This is to inform you, Rakshayaa .G (Roll.No – 18SAR5065) a student of 10th Semester, B.Arch., Sathyabama Institute of Science and Technology is pursuing her Internship at our firm dwp Interics Chennai Branch for a period of 90 Working days from Feb 2023 – May 2023

Our Office address is as under:
M/s. dwp Interics
No- 1/37 -E, Second Floor,
Mount Poonamallee Road, St. Thomas Mount,
Chennai - 600 016, INDIA
Thanking you,

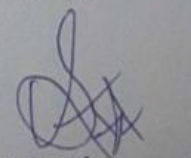
For dwp Interics
Ar. Sathya Madhavan
CA/2015/68450
Associate Director

MONTHLY REPORT



Accredited "A" Grade by NAAC | 12B Status by UGC | Approved by AICTE
www.sathyabama.ac.in

PROFESSIONAL PRACTICAL TRAINING REPORT 2023

(Monthly Progress to be documented and submitted to the HOD by the Architect in charge of Trainee of the Organization)

- Name of the Office / Organization : DWP interiors
- Address & Contact Number : No: 1/37 - E Second floor ST. Thomas mount, Chennai
ph: 914422312836
- Name of the Student : Rakshayaa
- Duration : From 27 Jan. 2023 To 22 Feb/2023
- Total No. of days : 22 WORKING DAYS - 22, PRESENT - 22
- Evaluation of Performance Criteria shall be on

Description of works	Excellent	Good	Fair	Poor	NA
Office Culture Comprehension		✓			
Participation in the Office		✓			
Reading of Drawings			✓		
Presentation Techniques			✓		
Model Making		✓			
Understanding of Construction Details			✓		
Drafting Skills (Manual/Computer)		✓			
Site Supervision / Client Interaction Skills			✓		
Time Schedule Adherence	✓				
Other Computer Skills		✓			
Files and Office Maintenance		✓			
Coordination with other Consultants			✓		
Overall Grading*	Candidate need betterment, showing good progress.				

* Note: Kindly grade the student as per his/her overall performance in the office during the assessment month*

7. Any other Remarks:

Signature of the Head of the Office / Organization (With Seal)



Accredited "A" Grade by NAAC | 12B Status by UGC | Approved by AICTE
www.sathyabama.ac.in

PROFESSIONAL PRACTICAL TRAINING REPORT 2023

(Monthly Progress to be documented and submitted to the HOD by the Architect in charge of Trainee of the Organization)

- Name of the Office / Organization : DWP INTERICS
- Address & Contact Number : No- 1/37 - E, Second Floor, Mount Poonamallee Road,
St. Thomas Mount, Chennai - 16,
- Name of the Student : ARCHANA.M
- Duration : From 01/Mar/2023 To 03/April/2023
- Total No. of days : 24 - Working days, 24 - Present days
- Evaluation of Performance Criteria shall be on

Description of works	Excellent	Good	Fair	Poor	NA
Office Culture Comprehension		✓			
Participation in the Office			✓		
Reading of Drawings		✓			
Presentation Techniques			✓		
Model Making		✓			
Understanding of Construction Details		✓			
Drafting Skills (Manual/Computer)		✓			
Site Supervision / Client Interaction Skills			✓		
Time Schedule Adherence		✓			
Other Computer Skills		✓			
Files and Office Maintenance		✓			
Coordination with other Consultants			✓		
Overall Grading*	Good performance				

* Note: Kindly grade the student as per his/her overall performance in the office during the assessment month*

7. Any other Remarks:

Signature of the Head of the Office / Organization (With Seal)

Good performance

MONTHLY REPORT



PROFESSIONAL PRACTICAL TRAINING REPORT 2023

(Monthly Progress to be documented and submitted to the HOD by the Architect in charge of Trainee of the Organization)

1. **Name of the Office / Organization** : DWP INTERICS
2. **Address & Contact Number** : No- 1/37 - E, Second Floor, Mount Poonamallee Road, St. Thomas Mount, Chennai - 16,
3. **Name of the Student** : RAKSHAYAA.G
4. **Duration** : From 03/April/2023 To 04/May/2023
5. **Total No. of days** : 22-Working days, 21-working present days
6. **Evaluation of Performance Criteria shall be on**

Description of works	Excellent	Good	Fair	Poor	NA
Office Culture Comprehension	✓				
Participation in the Office	✓				
Reading of Drawings	✓				
Presentation Techniques	✓				
Model Making	✓				
Understanding of Construction Details		✓			
Drafting Skills (Manual/Computer)	✓				
Site Supervision / Client Interaction Skills		✓			
Time Schedule Adherence	✓				
Other Computer Skills	✓				
Files and Office Maintenance		✓			
Coordination with other Consultants		✓			
Overall Grading*	<u>85/90</u>				

* Note: Kindly grade the student as per his/her overall performance in the office during the assessment month*

7. **Any other Remarks:**


Signature of the Head of the Office / Organization (With Seal)

CONSOLIDATED CERTIFICATE



Date - 02.06.2023

TO WHOM SO EVER THIS MAY CONCERN

This is to certify that Ms Rakshayaa (Roll no -18SAR5065) , a student of Sathyabama Institute of Science and Technology Semmancheri , Chennai has successfully completed architectural internship between the period of 18th Jan, 2023 to 02nd Jun, 2023 under the firm's guidance.

Her internship activities include Ideating concepts , preparing drawings, presentations and material boards. She duly co ordinated with all the departments/teams, their operations and had the chance of learning the project process along with management overview.

During the period of her internship program with us, she had been exposed to different projects and was found diligent, hardworking and inquisitive. She also had displayed good understanding skills, a self-motivated attitude for learning new skills and taking constructive criticism.

We wish her every success in her life and career.

Your Sincerely


Ar. Sathya Madhavan
Associate Architect

TABLE OF CONTENTS

CHAPTER NO	TITLE	PAGE NO
1.1	ABOUT THE FIRM	
1.2	PROJECT 1- BASE BUILDING ANALYSIS	
1.3	PROJECT 2- DANFOSS	
1:4	PROJECT 3- TABLESPACE	
1.5	PROJECT 4- SYMBYONT	
1.6	PROJECT 5- WORLD BANK	
1.7	PROJECT 6- SKY	
1.8	PROJECT 7- RENDERING	
1.9	CRITICAL OVERVIEW	

1.1 ABOUT THE FIRM:

At DWP Interics, our success has been built on our ability to listen to the client. We create customized solutions using local materials and techniques, but with a global approach. Our holistic approach to design combines the needs of the client with the latest in technology to provide sustainable interiors that improve the quality of the facility's occupants.

DWP Interics Pvt. Ltd. is a renowned interior design and architecture firm that has been making waves in the industry since its inception in 2001. With a strong commitment to excellence and a passion for creating awe-inspiring spaces, DWP Interics has established itself as a leading player in the field. Their team of talented designers and architects brings together creativity, functionality, and a deep understanding of client needs to deliver remarkable results. From luxurious commercial projects to cutting-edge commercial spaces, DWP Interics leaves an indelible mark with its innovative designs and meticulous attention to detail. Their dedication to quality craftsmanship, combined with a client-centric approach, has earned them an esteemed reputation and a loyal clientele. With each project, DWP Interics strives to exceed expectations and transform spaces into captivating environments that inspire and uplift.

Client Collaboration: DWP Interics emphasizes strong client collaboration throughout the design process. They actively engage with clients, understanding their preferences, objectives, and constraints to deliver tailored design solutions. They ensure client satisfaction and project success by fostering open communication and incorporating client feedback.

Some of the clients of dwp interics

- AMAZON
- ASIANT PAINT HOMES
- COMCAST
- NIELSEN IQ
- SAI PEM
- VISTEON

Base Building Analysis - Location



CARR

Pleasant stroll , Tree lined walkways, sheltered porches , water bodies, green lush gardens, Casual street benches, The approach to the building is more energy efficient rather than a concrete jungle .Nature can enhance the effects of taking breaks


“TAKE A GREEN BREAK”






CLIENT	QUALCOMM
BUILDING	TRILL RAMANUJAM IT PARK
LOCATION	TARAMANI, CHENNAI
LOGISTICS	1.3 km from Thiruvannmiyur Railway station & 15.9 km from chennai airport & 4.2 km from Apollo Multispeciality hospital.




Base Building Analysis - Sun Path

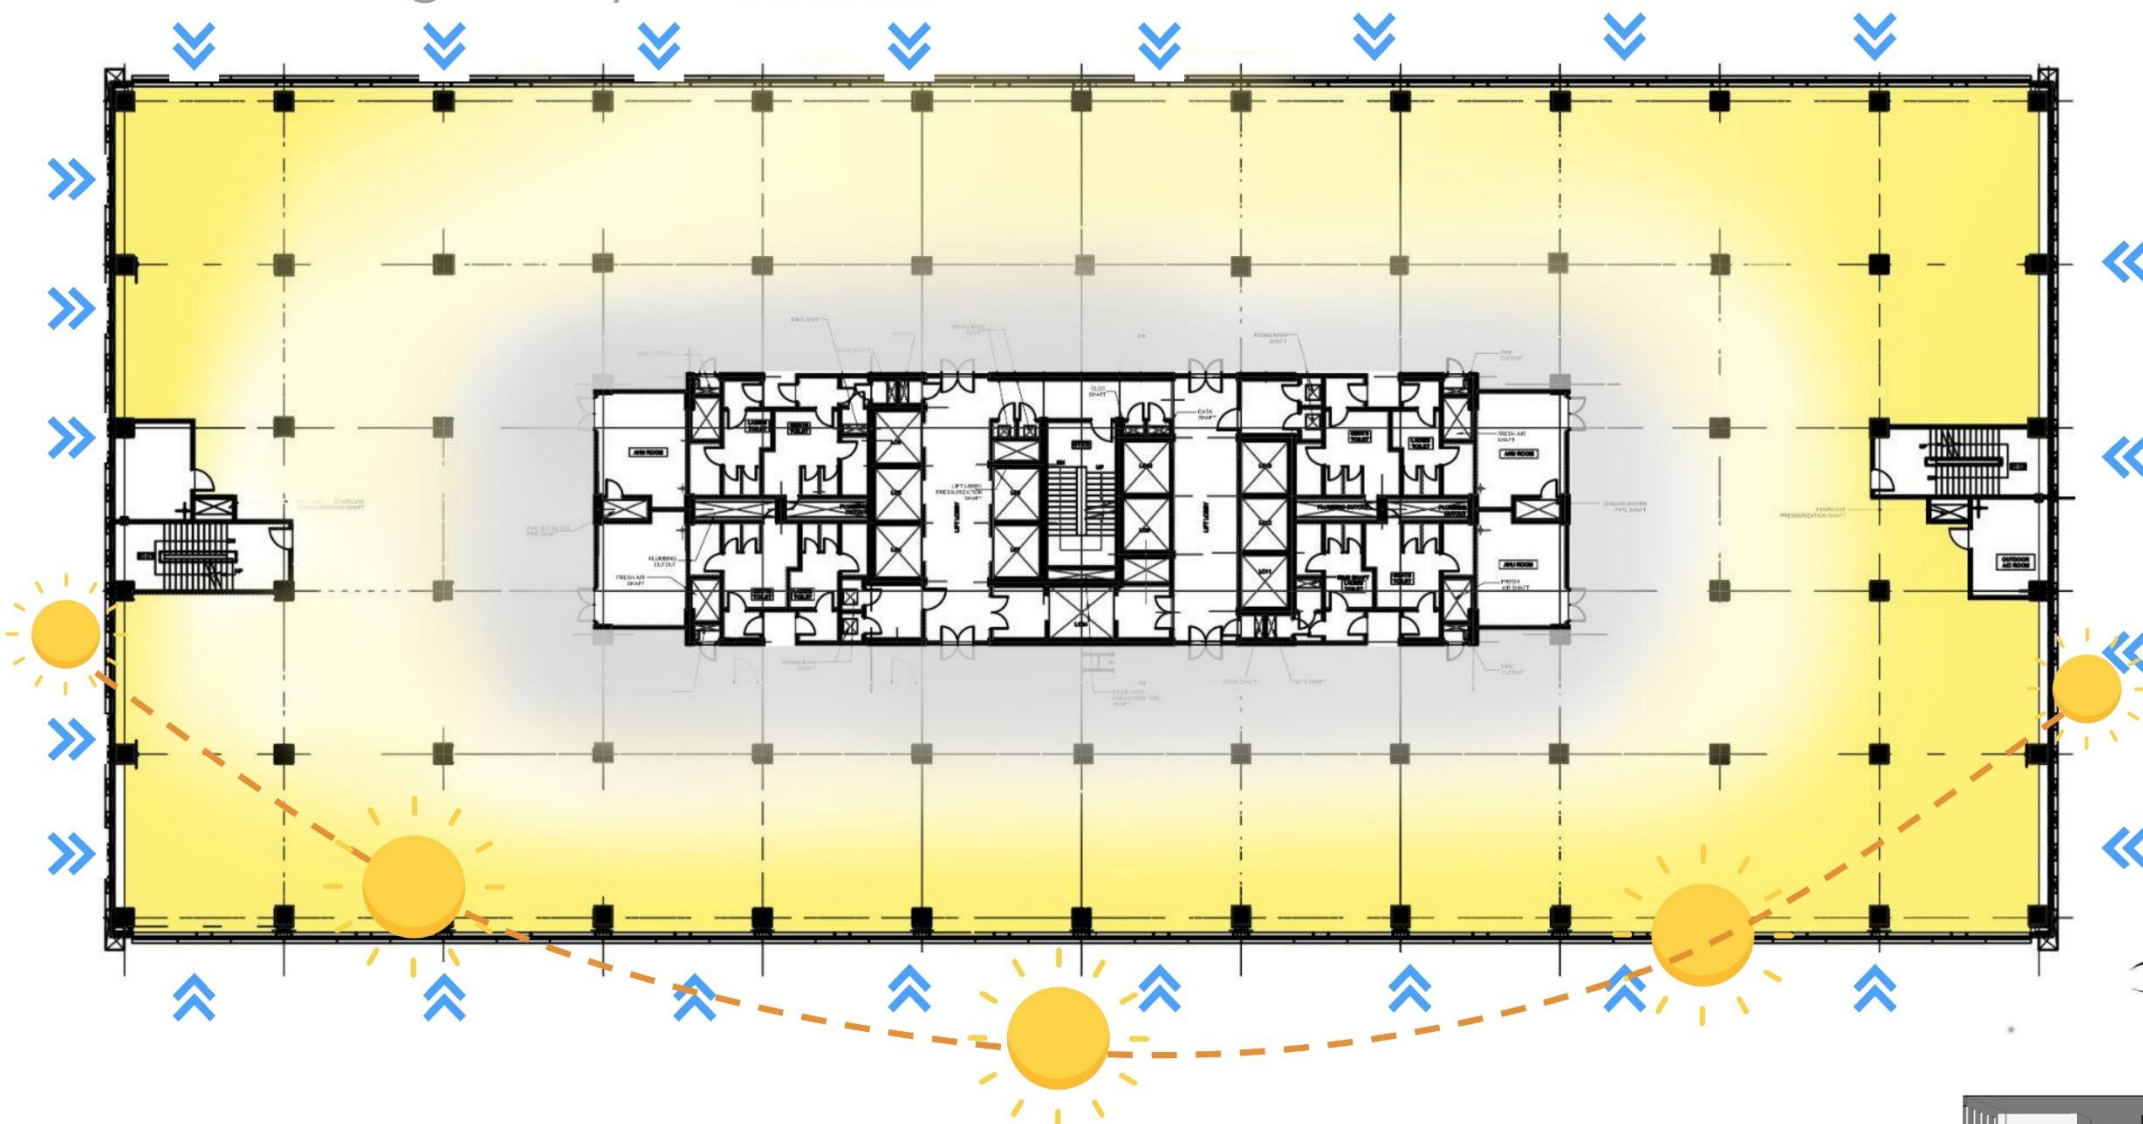

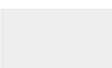-  PENETRATION OF NATURAL SUNLIGHT
-  SUFFICIENT SUNLIGHT
-  ARTIFICIAL LIGHT REQUIRED
-  EXTERNAL GLAZING

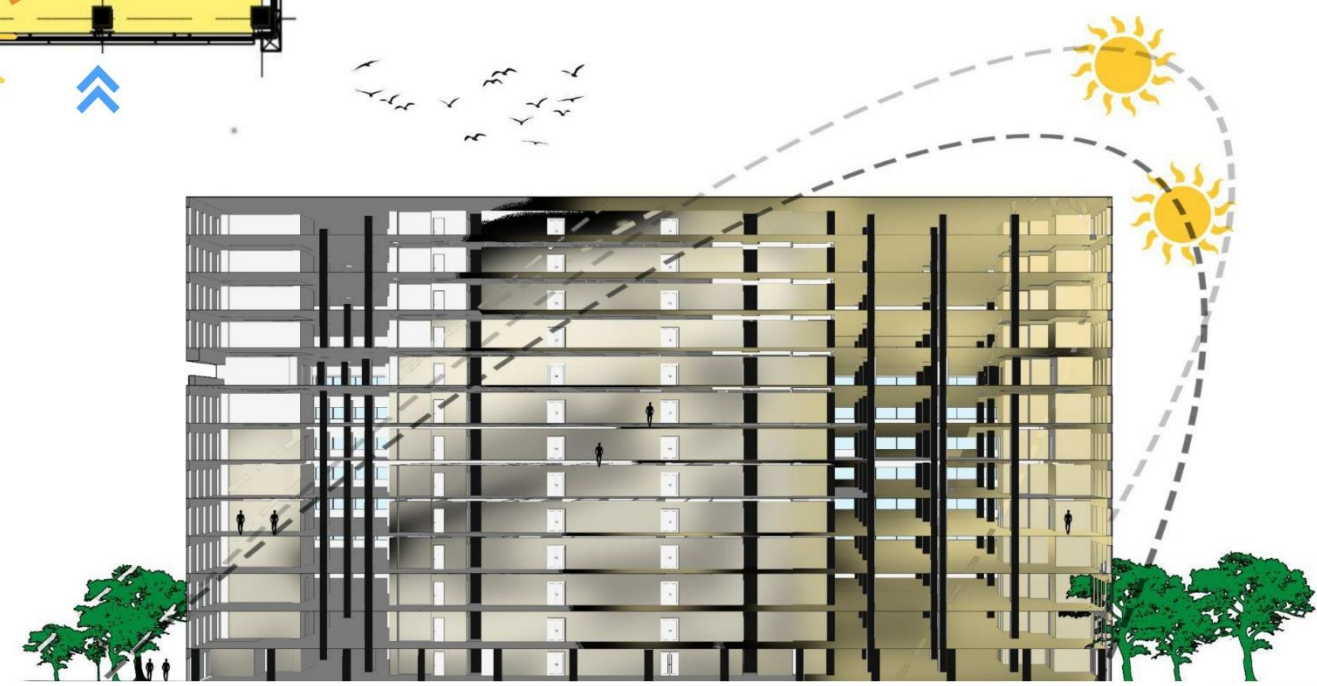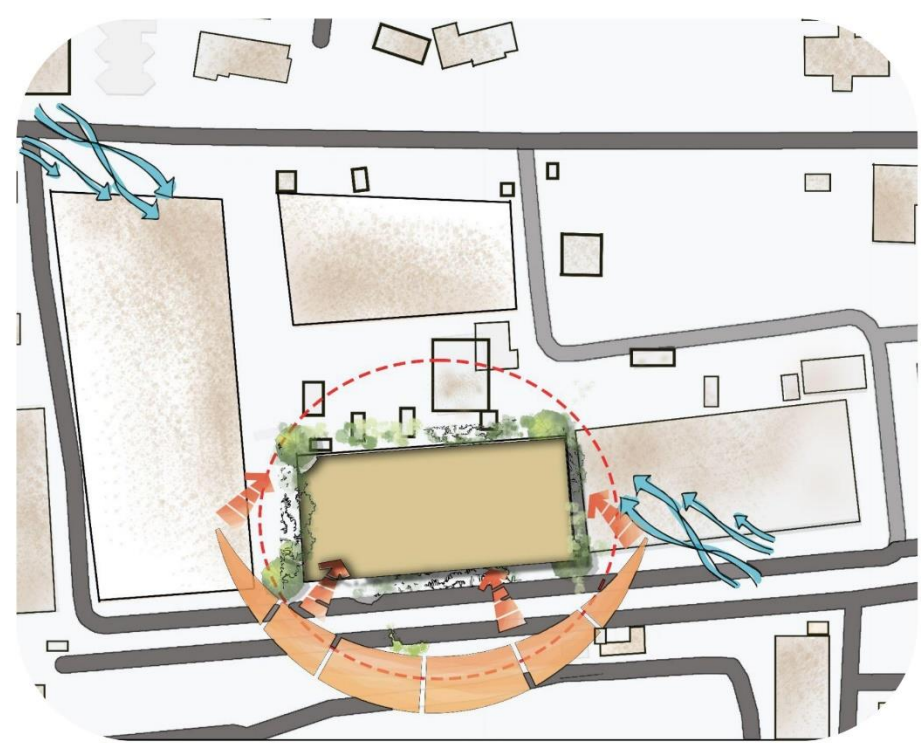


Base Building Analysis - Services

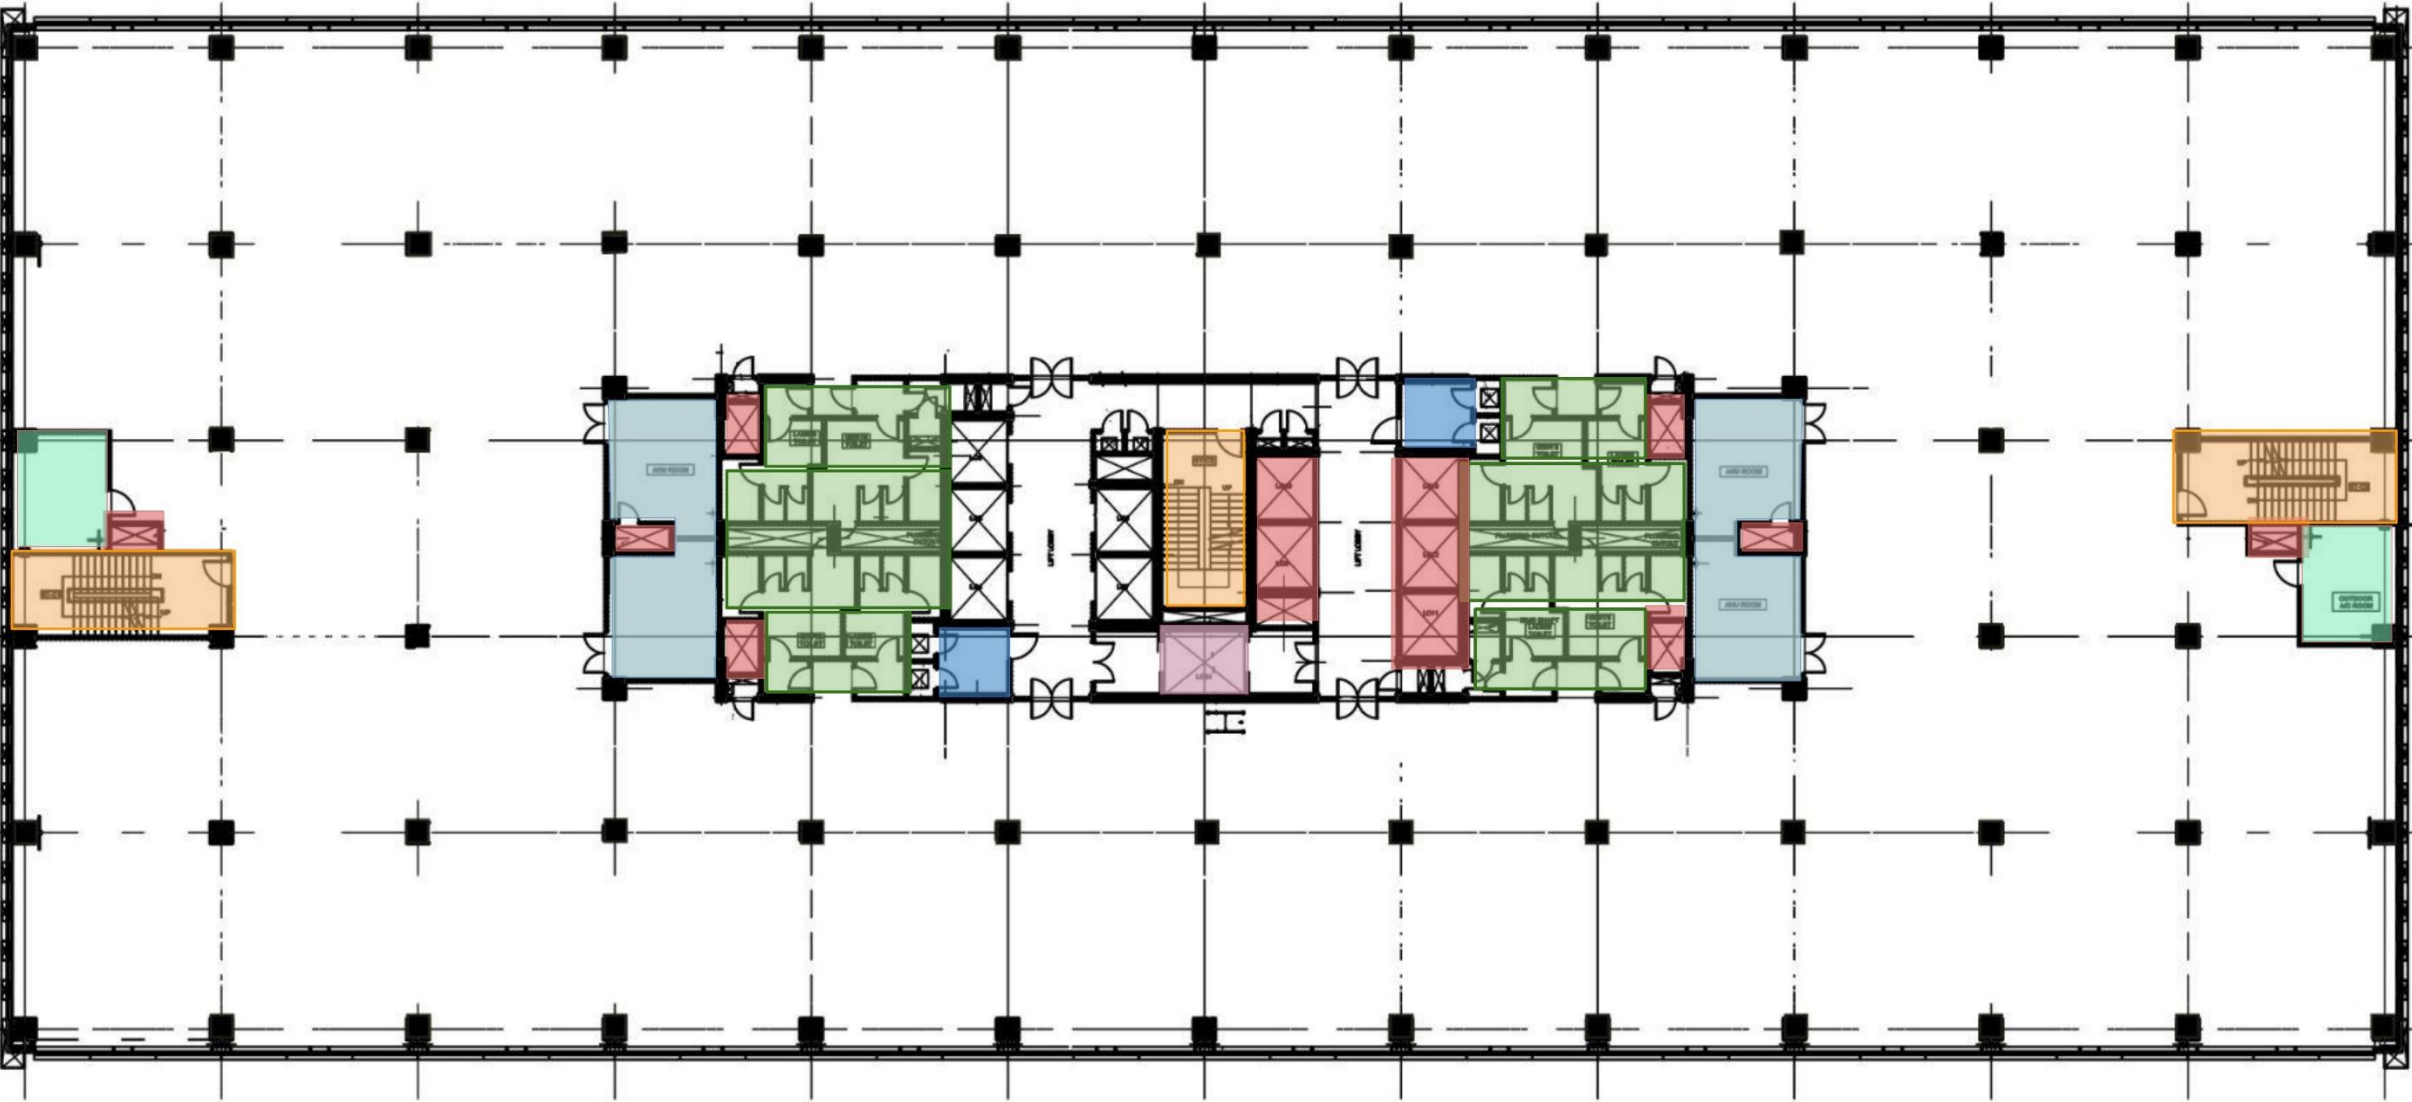

-  LIFT
-  FIRE EXIT STAIRCASE
-  TYPICAL TOILET
-  AHU ROOM
-  ELECTRICAL ROOM
-  SERVICE LIFT
-  OUTDOOR AC ROOM

Base Building Analysis - Fire Egress

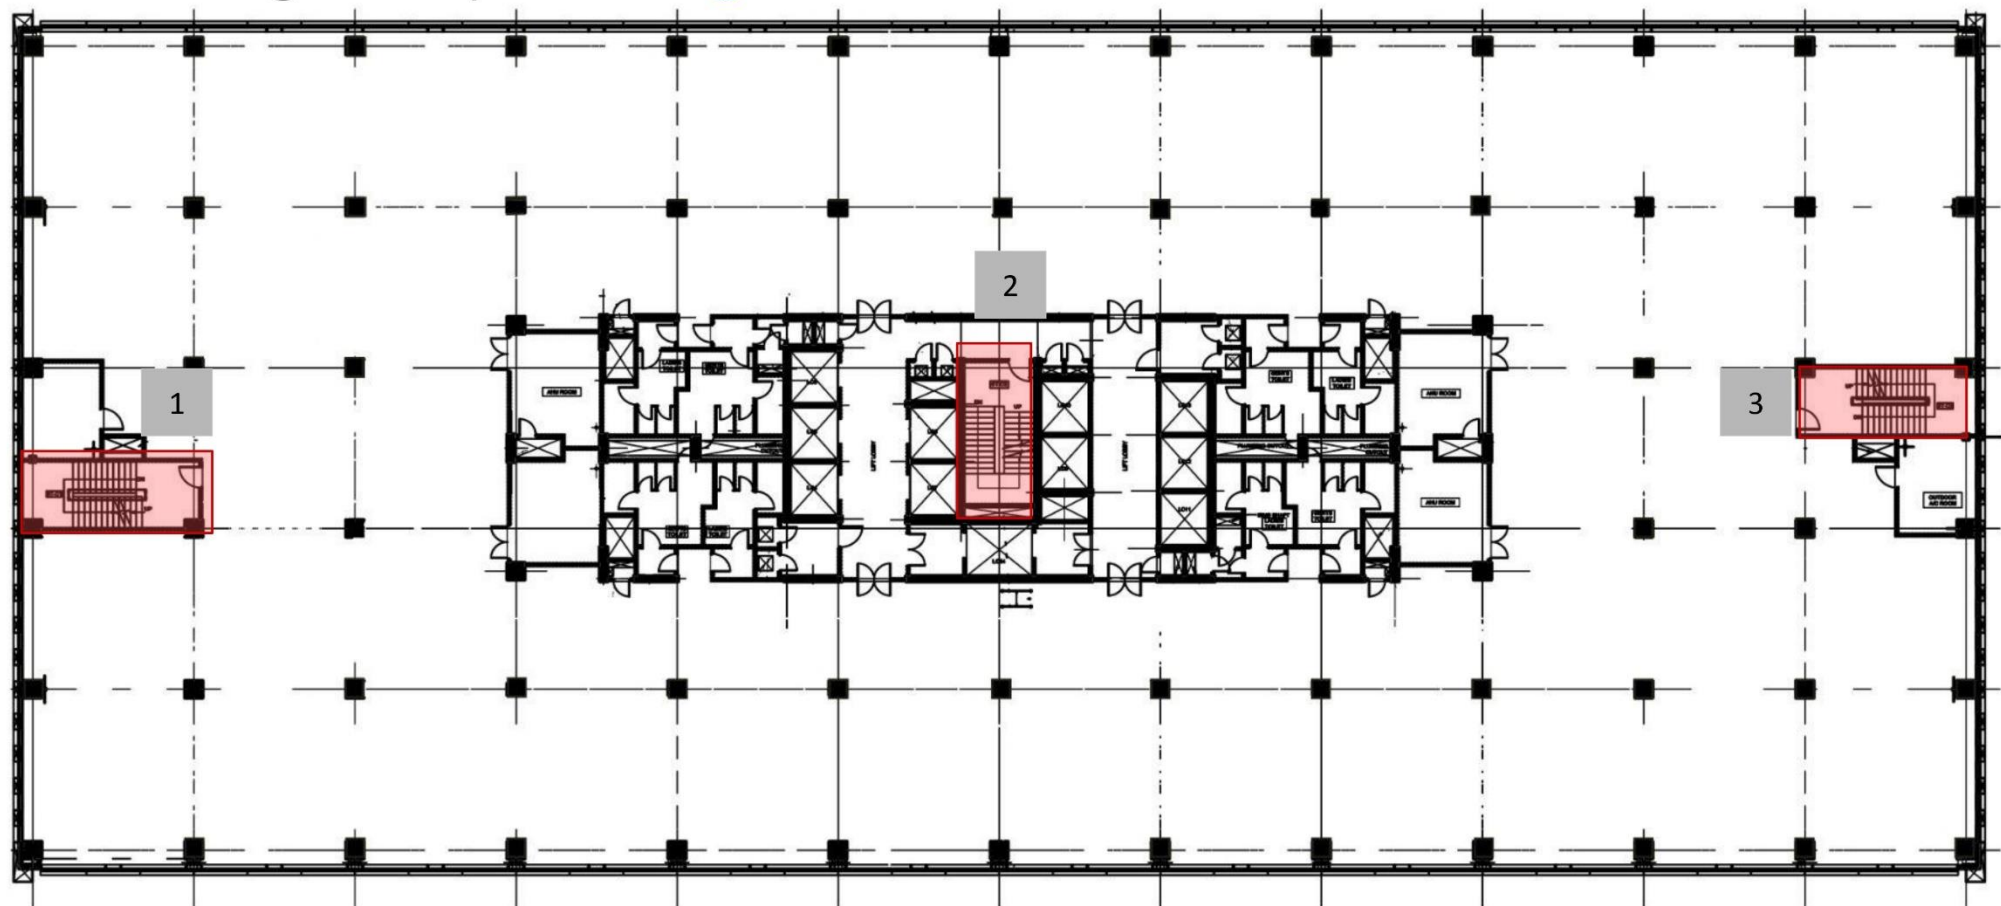

1. Width of the staircases:

As per the width of the staircases, which are as follows:

- 1 1650mm
- 2 1650mm
- 3 1650mm


As per NBC the allowed capacity would be $4950/10=495$

2. Width of the doors to the fire escape staircase:


The width of the doors as measured on site would be the following:

- 1 1200mm
- 2 1200mm
- 3 1200mm


As per NBC the allowed capacity would be $3600/6.5 = 554$

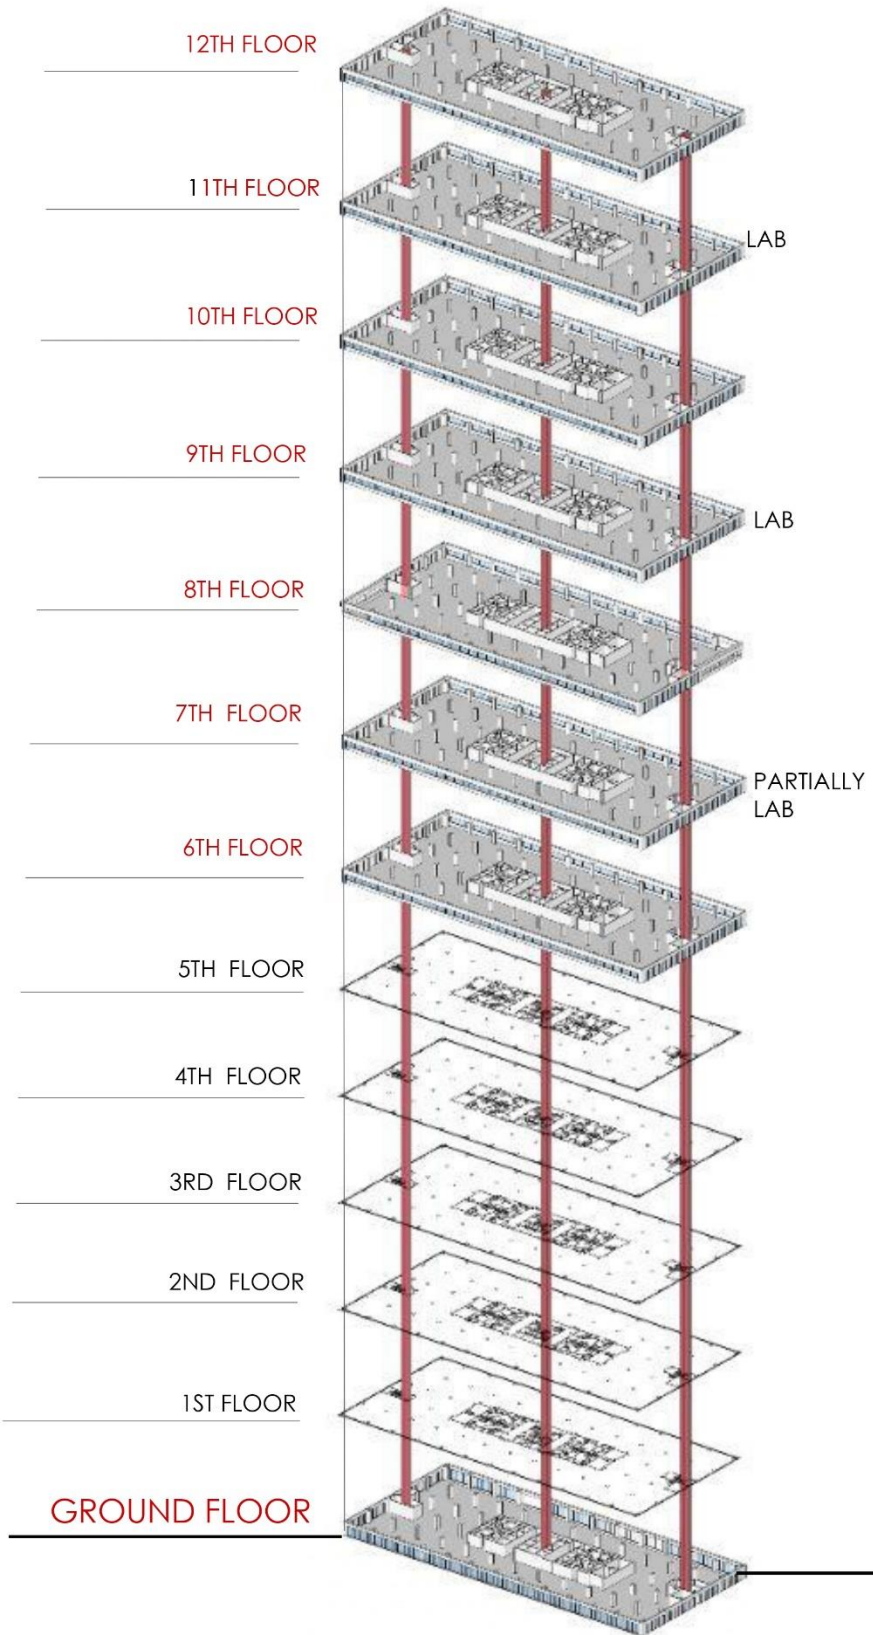

Base Building Analysis - Toilet Ratio

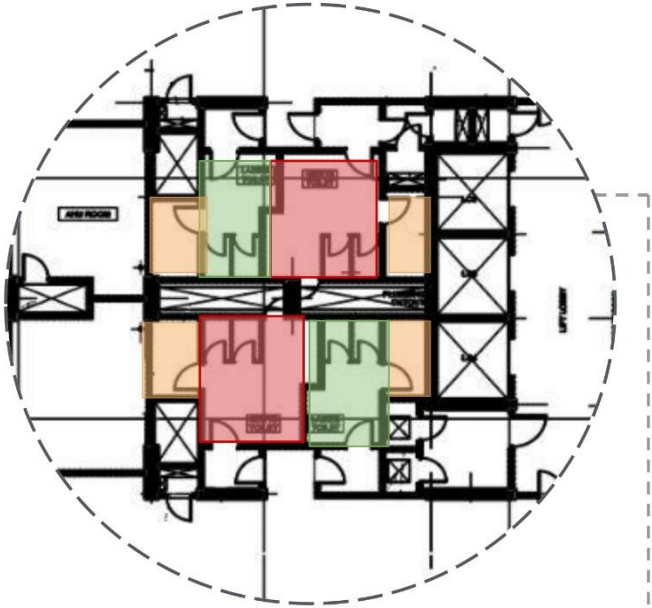

ZONE 1

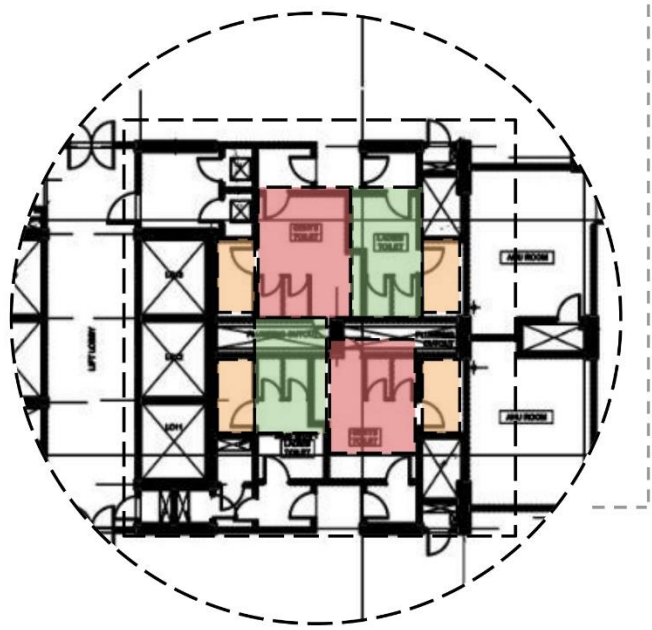


ZONE 2

FEMALE TOILETS

MALE TOILETS


SPECIALY ABLED

S.Nom	RATIO BASED ON HEADCOUNT- 427	CONTENT	REQUIRED	PROVIDED	SHORTFALL
1	 60% - 256	Wash Basin 1:25	10	12	0
		Water Closet 1:25	10	8	-2
		Urinals 1:25	10	12	0
2	 40% - 171	Wash Basin 1:25	7	12	0
		Water Closet 1:15	11	8	-3
3		Water Closet	8	8	0

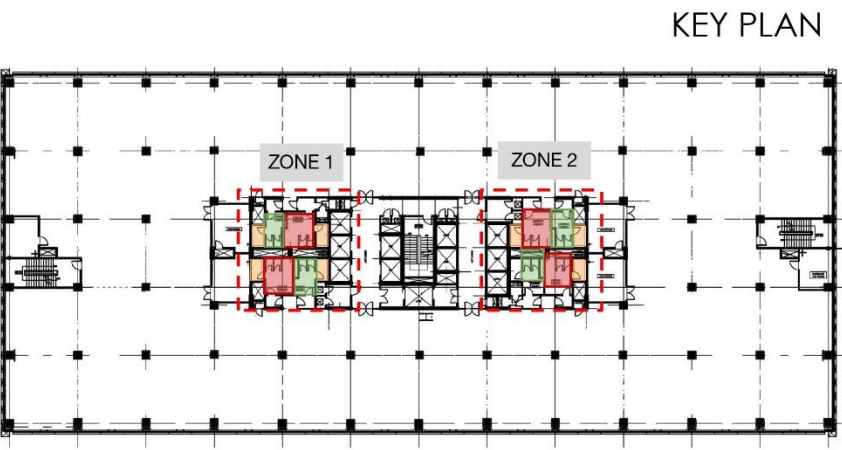


KEY PLAN

Base Building Analysis - Exterior View



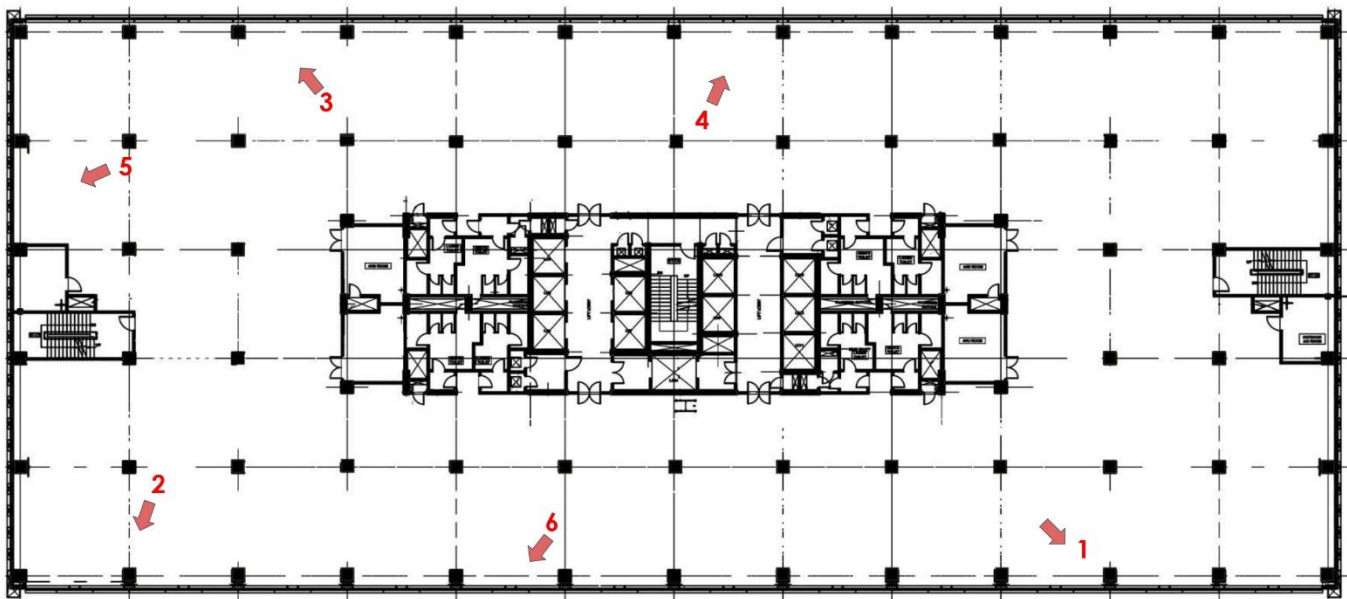


Base Building Analysis - Interior View

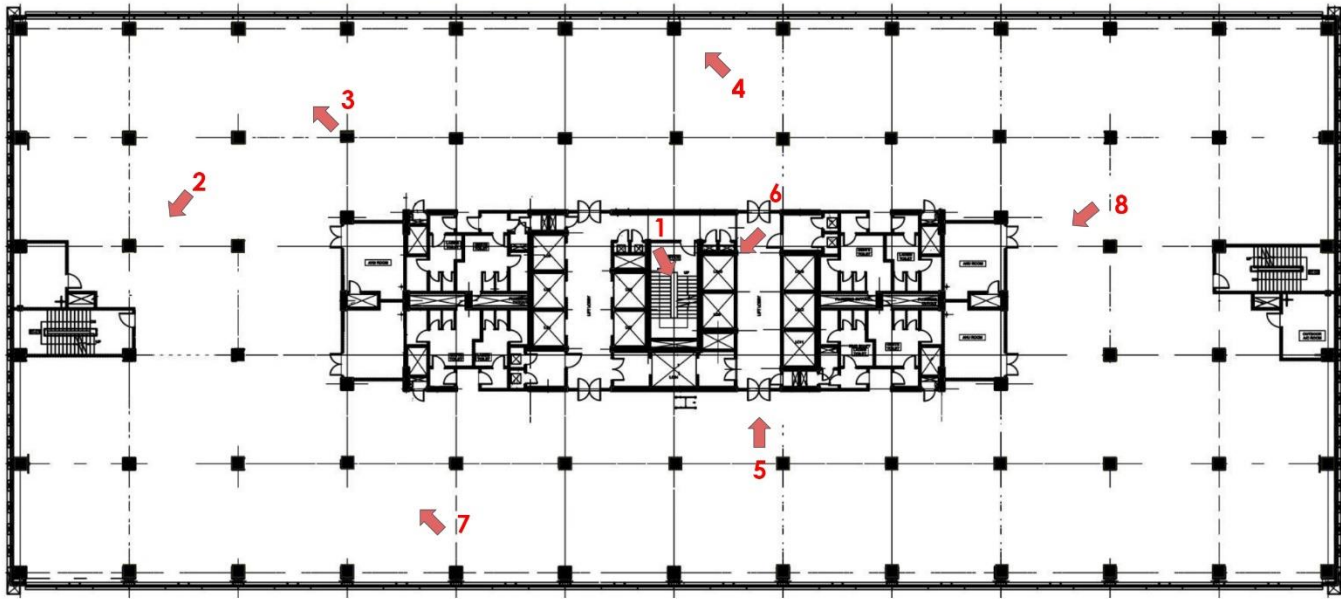


Base Building Analysis - Existing Heights

a	Screed thickness	Not done. Other floors raceway blocks
b	Slab heights (at multiple locations)	Ground floor - 3750mm Other floors - 3450mm (True ceiling)
c	Capital height (BOC)	3600mm
d	Capital depth	150mm
e	Beam bottom (BOB) a	3000mm
	Beam bottom (BOB) b	2300mm (Module 1) Refer Slide no.13
f	Inverted Beam depth	Sill Ht - 520mm: Depth - 220mm
g	Existing door height (Service rooms/Fire exits	2400mm.
h	AHU Opening	600mm ht. 2000mm FL to bottom of opening
j	Sprinkler bottom	Main Sprinkler bottom ht - 3000mm
k	Sill height & depth	North/South side - Sill ht - 1000mm; Window ht - 1200mm East / West - Sill Ht - 150mm; Window ht - 1950mm
l	Column to Column	10m Clear space

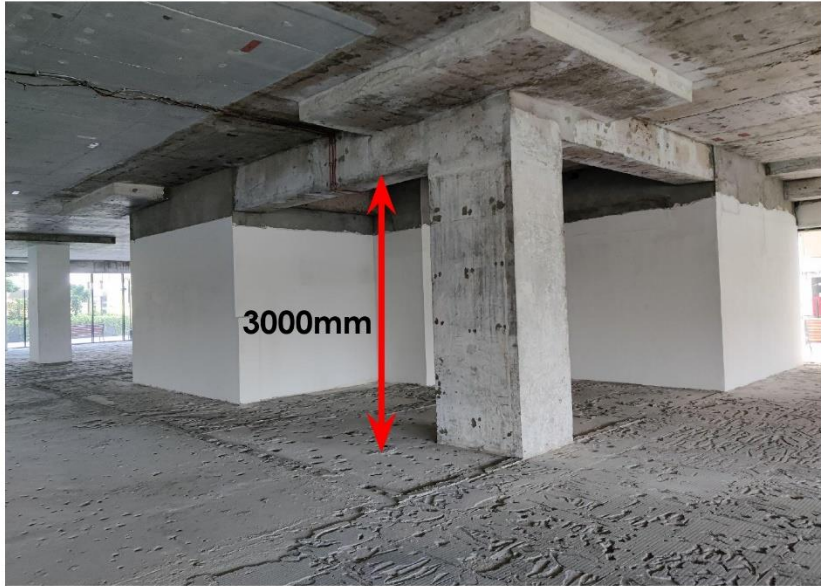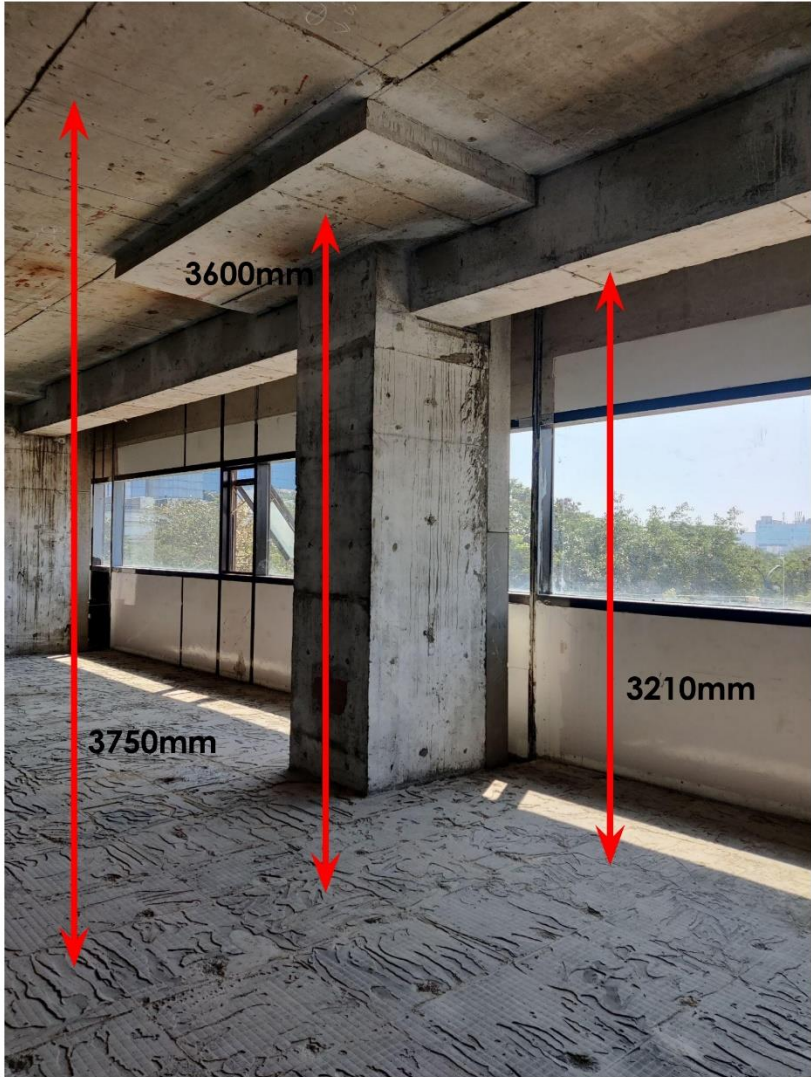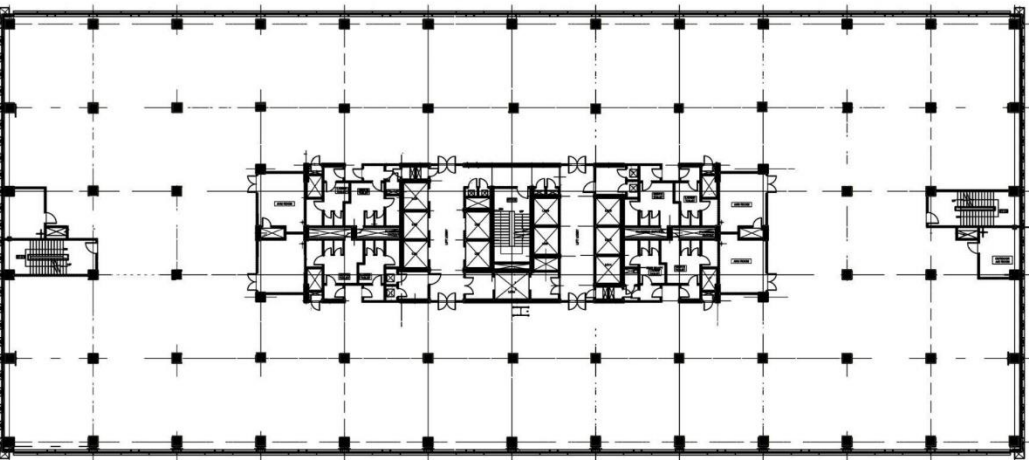




(IN-701) SCALE 1:50

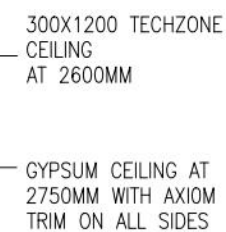


N-701 SCALE 1:50

 


(IN-701) SCALE 1:50



(N-701) SCALE

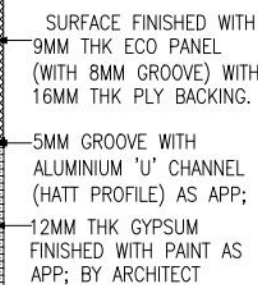

IN-701 SCALE 1:8

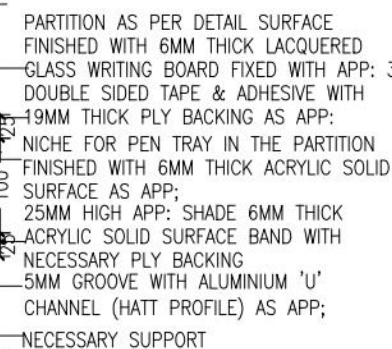

8) DETAIL Z
IN-701 SCALE 1:8



(N=701) SCALE



(5) ELEVATION D
(IN-701) SCALE 1:50

dwp Interics Pvt.Ltd.
1/37-E, Mount poonamalle road, St. thomas mount. Ch-16
email : contact@dwpinterics.com
web : www.dwpinterics.com

Contractor to verify all dimensions on site before commencing work. Figured dimensions given are to be taken in preference to scaling. Copyright of designs shown here on is retained by this office. Authority is required for any reproduction.

Danfoss



PROJECT No.	:	IN-23-20C DANFOSS PH-2 2ND FLOOR
SCALE	:	AS MENTIONED
DRAWN BY	:	RAKSHAYAA
CHECKED BY	:	RANJITH
PLOT DATE	:	28.03.2023
CAD DWG. FILE	:	
COPYRIGHT dwpinterics Pvt. Ltd 2004		

SHEET TITLE

CABIN TYPE - 1

ROOM DETAIL

GOOD FOR CONSTRUCTION









IN-701

R0

SHEET 1 OF 1

interior design . architecture . facility planning . project management . 3d visualization

COPYRIGHT dwpinterics Pvt. Ltd.2004

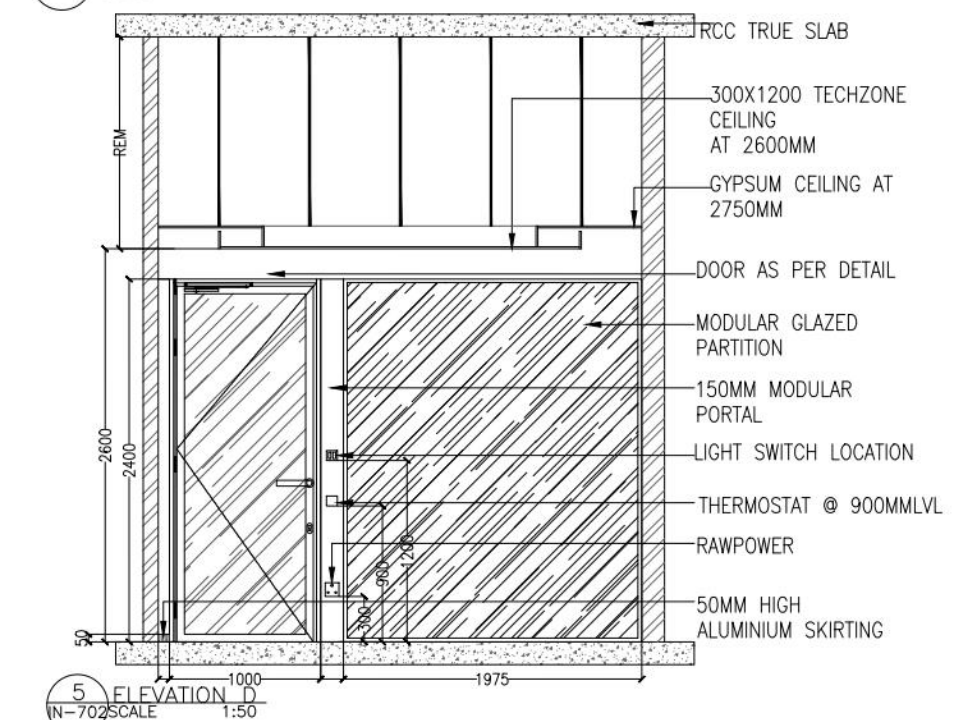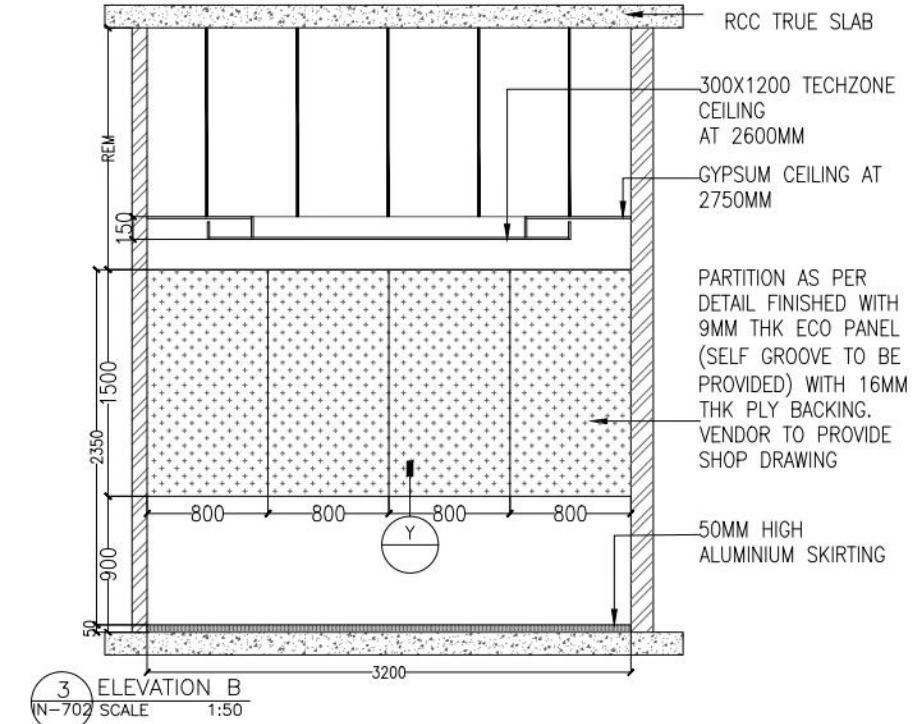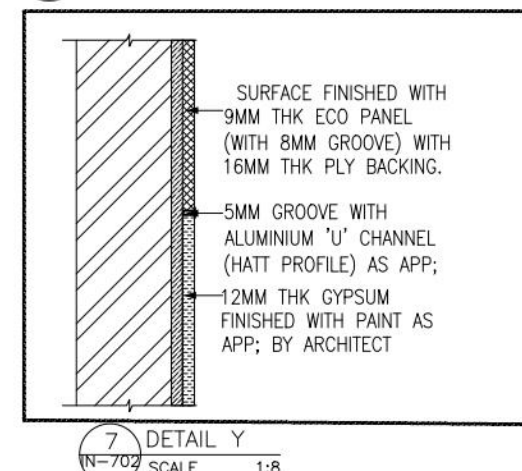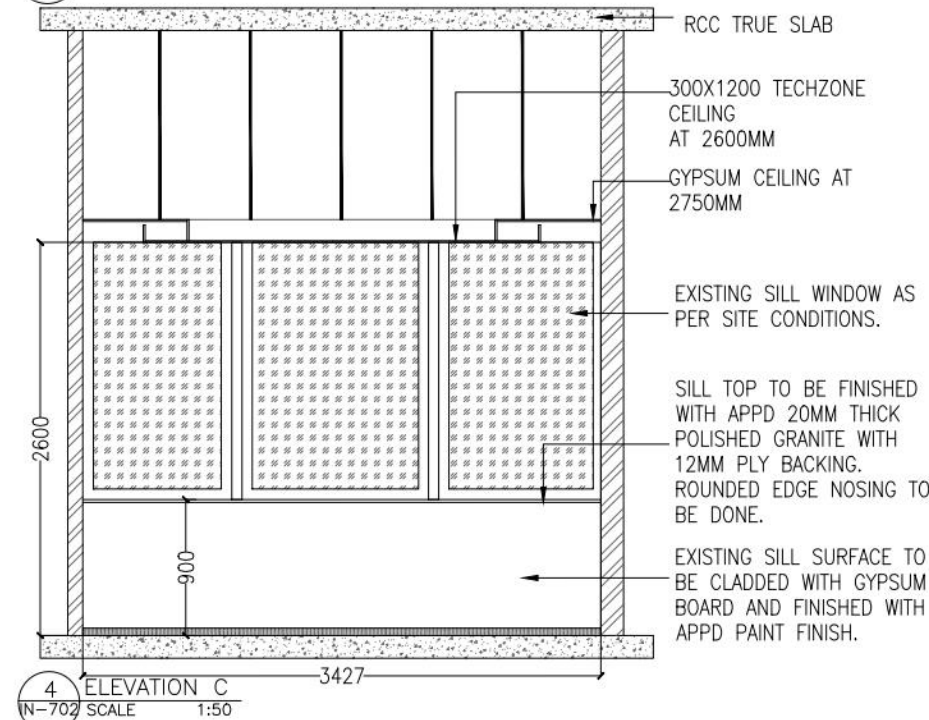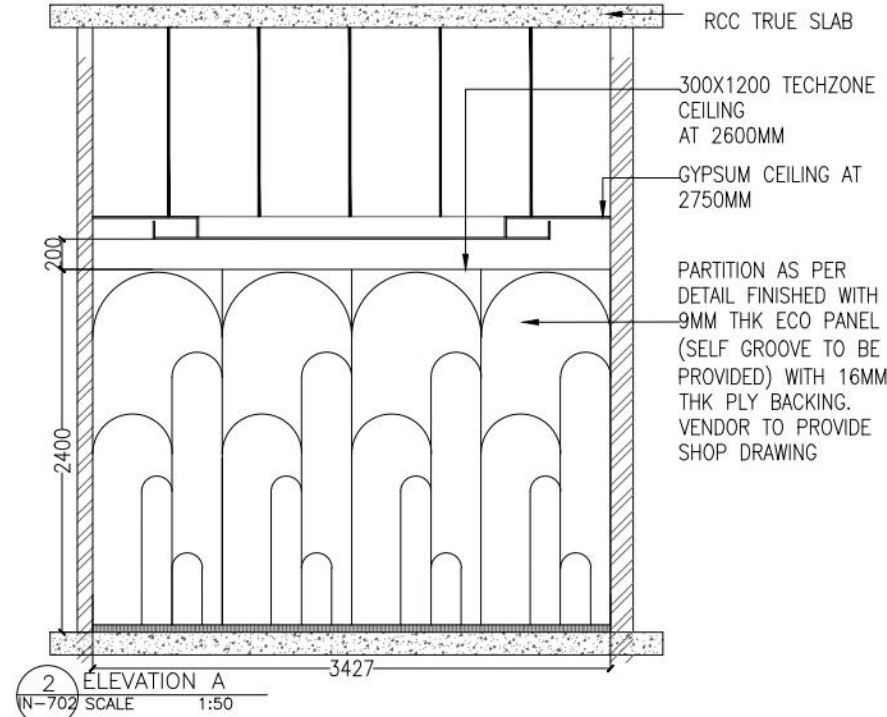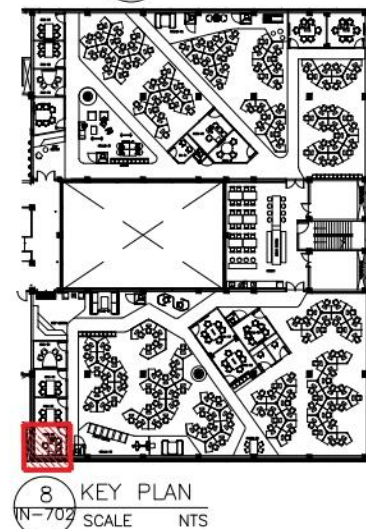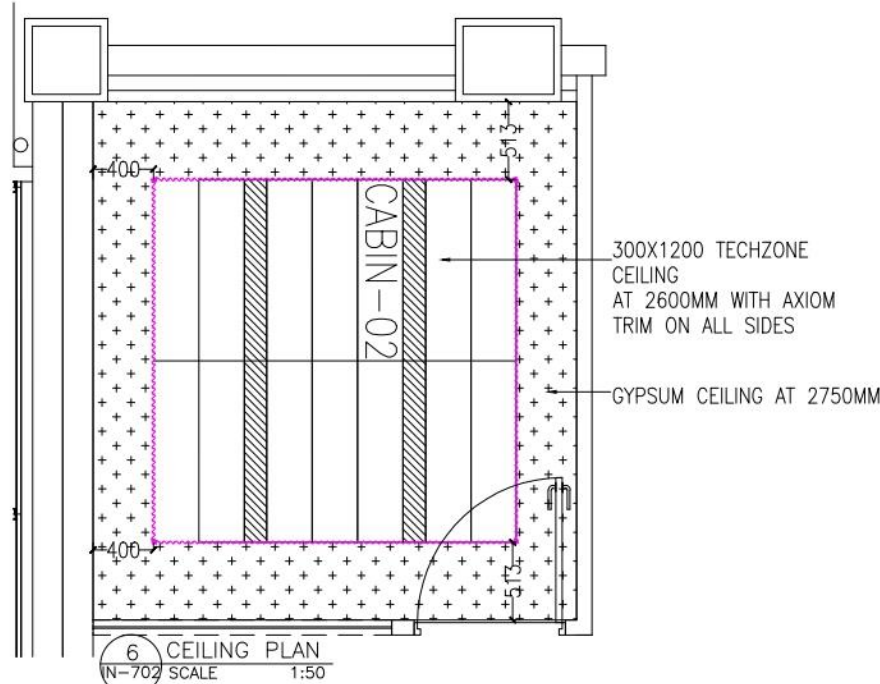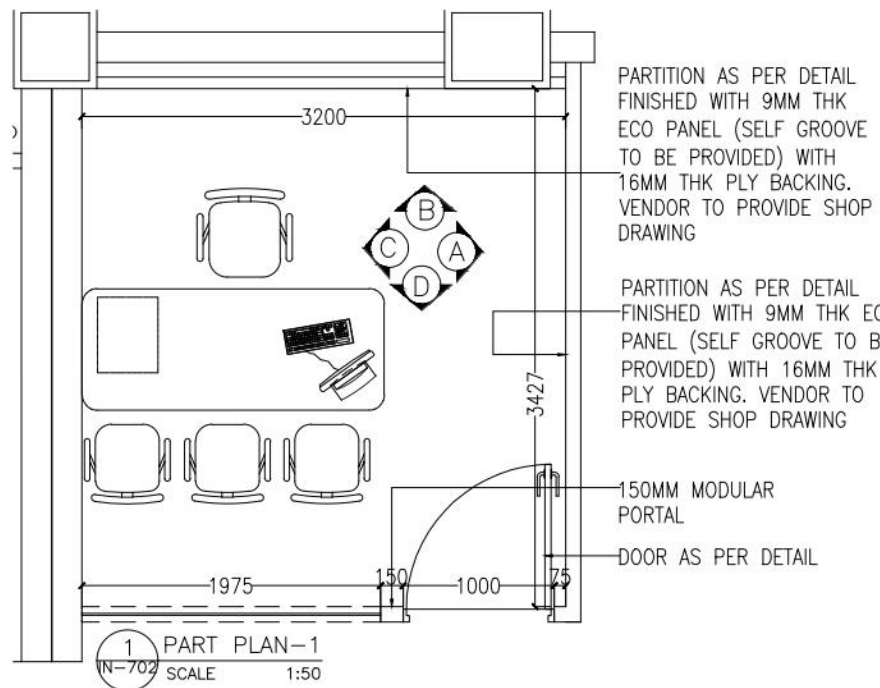

NOTE:-

- PLEASE REFER B.O.Q FOR DETAILED SPECIFICATION.
- ALL SWITCHES TO BE PLACED ON THE MODULAR PORTAL ONLY.
- NECESSARY EXTRA ALUMINIUM SUPPORTS TO BE PROVIDED WHERE EVER REQUIRED FOR STORAGE, GLASS BOARDS ETC. AS PER SITE CONDITION & ARCHITECTS APP.
- DRAWINGS TO BE READ ALONG WITH RELATED DRAWING (LAYOUTS & DETAILS).
- REF: DWG NO. IN-301 FOR PARTITION DETAIL, IN-400 FOR DOOR DETAIL, IN-401 FOR COLUMN CLADDING DETAIL.
- PARTITIONS TOWARDS GLAZING TO BE CONTINUED UP TO THE NEAREST MULLION & PAINTED BLACK TOWARDS GLAZING.
- MODULAR CEILING TO HAVE NECESSARY SUPPORTS FROM TRUE CEILING AS PER RESPECTIVE VENDOR DETAIL.
- DOOR & GLASS PARTITIONS SHOWN IN THE DRAWING IS INDICATIVE ONLY, TO REFER RESPECTIVE DETAIL DRAWINGS.
- VC SCREEN HEIGHT, POSITION, SIZE ETC., TO BE CONSIDERED AS PER AV VENDOR DETAIL, AS APP: BY CLIENT/ARCHITECT.
- FOR FIXING VC SCREEN NECESSARY HARDWARE SUPPORT TO BE PROVIDED FROM THE PARTITION & PARTITION TO BE STRENGTHENED FOR THE SAME.

dwp interics
design with passion

dwp office address

dwp Interics Pvt.Ltd.
1/37-E, Mount poonamalle road, St. thomas mount. Ch-16
email : contact@dwpinterics .com
web : www.dwpinterics.com

Contractor to verify all dimensions on site before commencing work. Figured dimensions given are to be taken in preference to scaling. Copyright of designs shown here on is retained by this office. Authority is required for any reproduction.

PROJECT



PMC



MARK DATE DESCRIPTION



PROJECT No. : IN-23-20C DANFOSS PH-2 2ND FLOOR

SCALE : AS MENTIONED

DRAWN BY : RAKSHAYAA

CHK'D BY : RANJITH

PLOT DATE : 28.03.2023

CAD DWG. FILE : 2023/PROJECT/DANFOSS

COPYRIGHT dwpinterics Pvt. Ltd 2004

SHEET TITLE


CABIN TYPE - 2
ROOM DETAIL
GOOD FOR CONSTRUCTION

IN-702

SHEET 1 OF 1

REVISION

R0


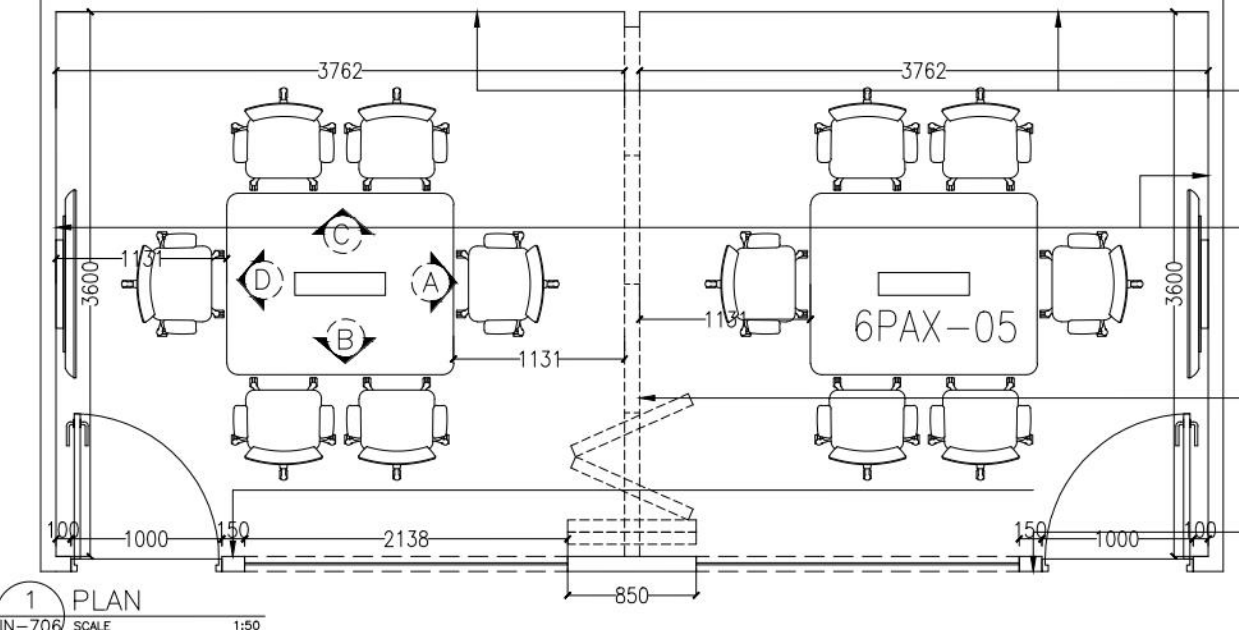


PARTITION AS PER DETAIL FINISHED WITH 9MM THK ECO PANEL (SELF GROOVE TO BE PROVIDED) WITH 16MM THK PLY BACKING. VENDOR TO PROVIDE SHOP DRAWING

PARTITION AS PER DETAILS FINISHED WITH 6MM THICK LACQUERED GLASS WRITING BOARD FIXED WITH APP: 3M DOUBLE SIDED TAPE & ADHESIVE WITH 19MM PLY BACKING AS APP: BY ARCHITECT

SLIDING FOLDING PARTITION FINISHED WITH APPD ECHO PANEL ON BOTH SIDES.

150X100MM MODULAR PORTAL FOR POWER AND SOCKET PROVISION

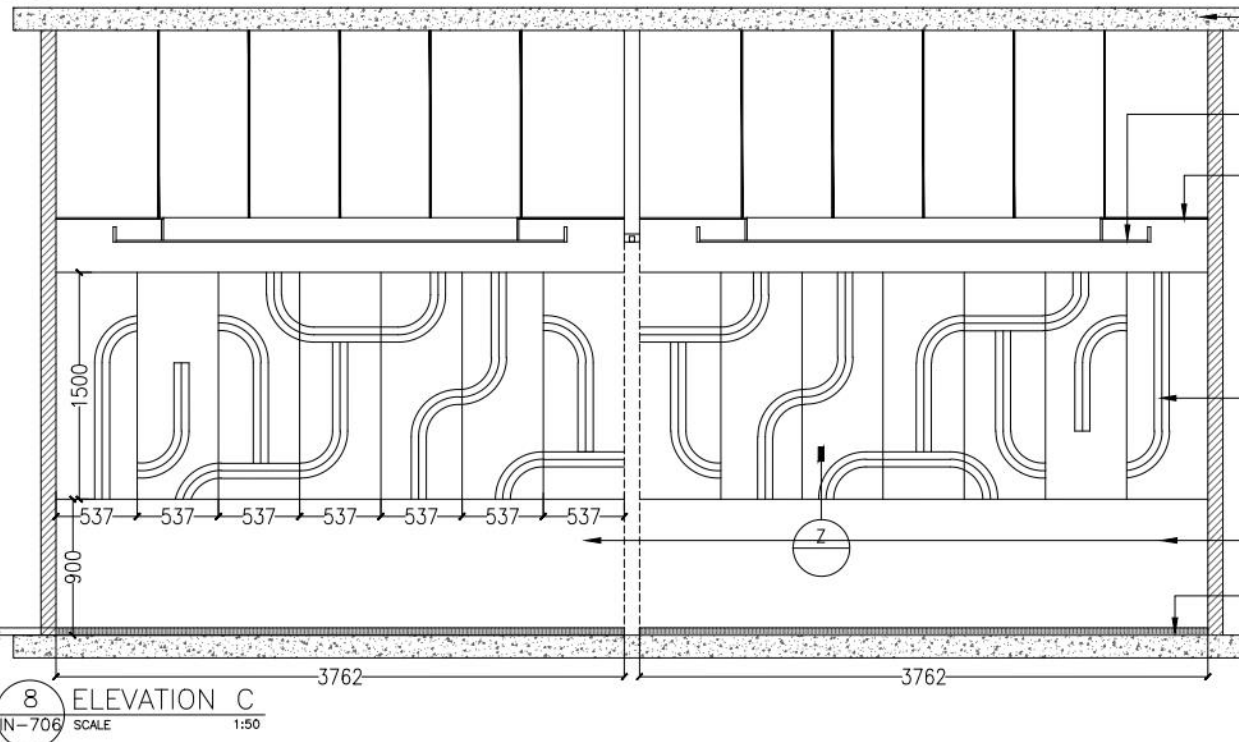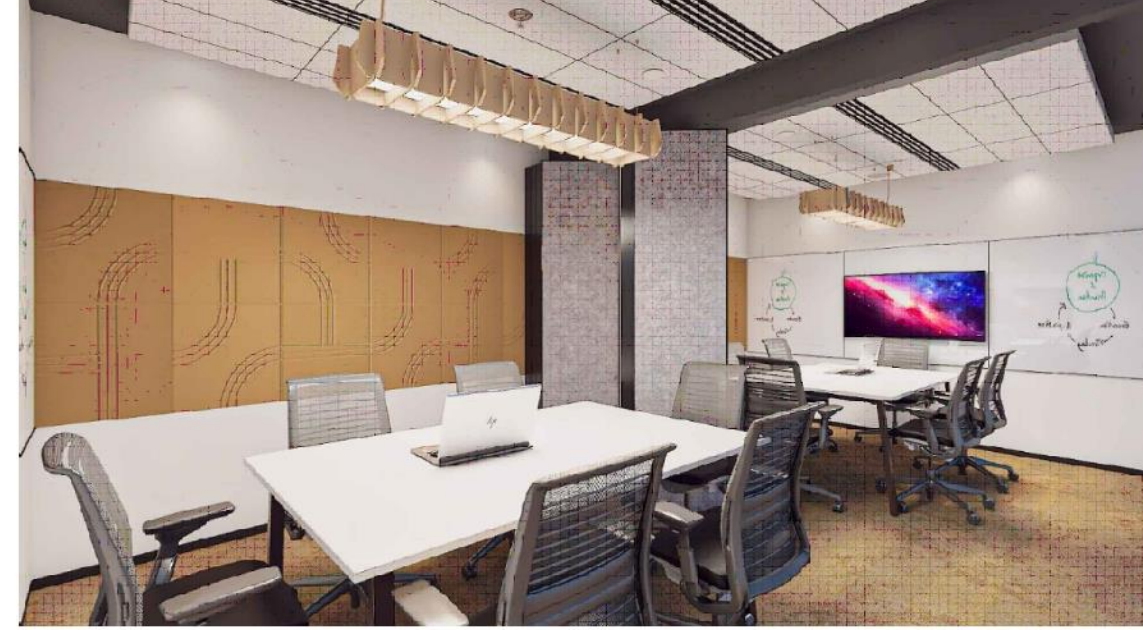

RCC TRUE SLAB


300X1200MM TECHZONE CEILING AT 2600MM

GYPSUM CEILING AT 2750MM FROM FFL

PARTITION AS PER DETAIL FINISHED WITH 9MM THK ECO PANEL (SELF GROOVE TO BE PROVIDED) WITH 16MM THK PLY BACKING. VENDOR TO PROVIDE SHOP DRAWING

PARTITION AS PER DETAIL SURFACE FINISHED WITH APPD PAINT FINISH.

50MM HIGH ALUMINIUM SKIRTING

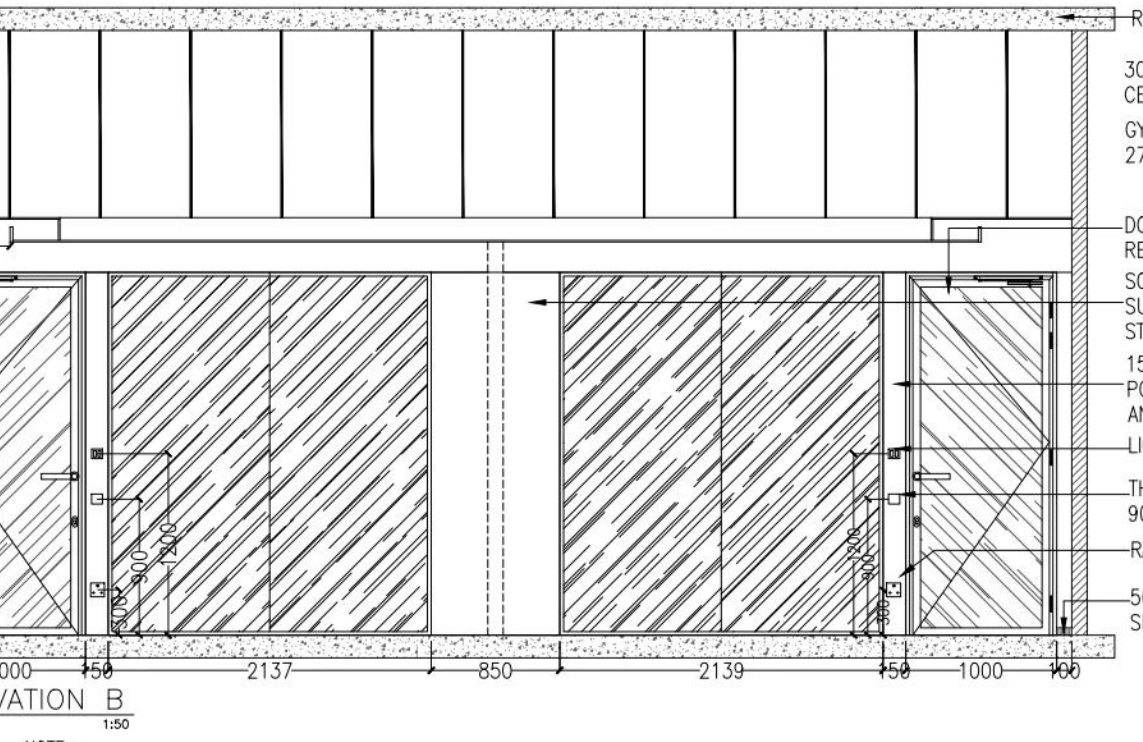

RCC TRUE SLAB

300X1200MM TECHZONE CEILING AT 2600MM

GYPSUM CEILING AT 2750MM FROM FFL

DOOR AS PER DETAIL REF DWG NO. IN-400

SOLID PARTITION WITH MS SUPPORTS FOR ADDITIONAL STRENGTHENING




150X100MM MODULAR PORTAL FOR POWER AND SOCKET PROVISION

LIGHT SWITCH LOCATION

THERMOSTAT @ 900MMLVL

RAW POWER

50MM HIGH ALUMINIUM SKIRTING

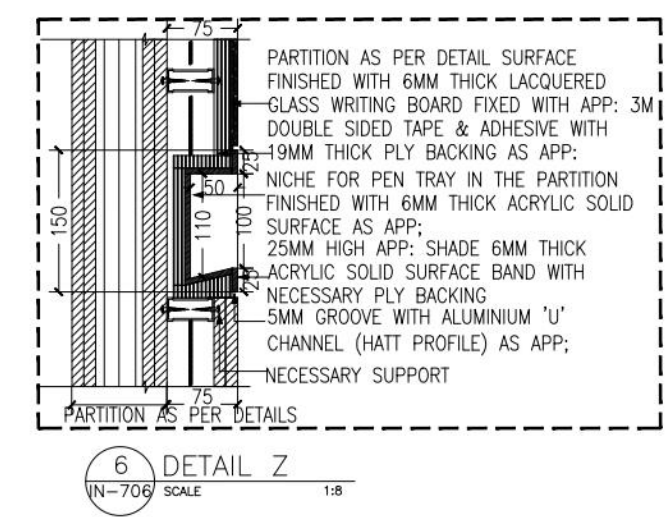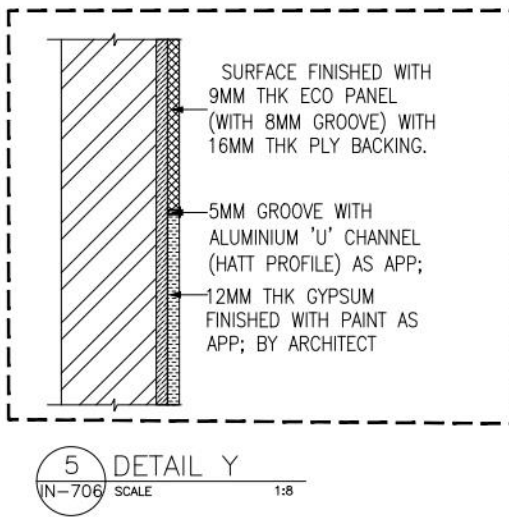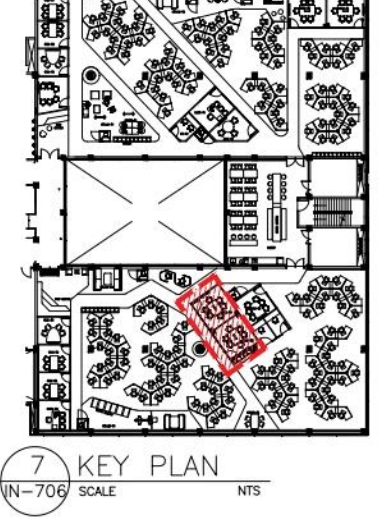

- NOTE:-
- PLEASE REFER B.O.Q FOR DETAILED SPECIFICATION.
 - ALL SWITCHES TO BE PLACED ON THE MODULAR PORTAL ONLY.
 - NECESSARY EXTRA ALUMINIUM SUPPORTS TO BE PROVIDED WHERE EVER REQUIRED FOR STORAGE, GLASS BOARDS ETC. AS PER SITE CONDITION & ARCHITECTS APP.
 - DRAWINGS TO BE READ ALONG WITH RELATED DRAWING (LAYOUTS & DETAILS).
 - REF: DWG NO. IN-301 FOR PARTITION DETAIL, IN-400 FOR DOOR DETAIL, IN-401 FOR COLUMN CLADDING DETAIL.
 - PARTITIONS TOWARDS GLAZING TO BE CONTINUED UP TO THE NEAREST MULLION & PAINTED BLACK TOWARDS GLAZING.
 - MODULAR CEILING TO HAVE NECESSARY SUPPORTS FROM TRUE CEILING AS PER RESPECTIVE VENDOR DETAIL.
 - DOOR & GLASS PARTITIONS SHOWN IN THE DRAWING IS INDICATIVE ONLY, TO REFER RESPECTIVE DETAIL DRAWINGS.
 - VC SCREEN HEIGHT, POSITION, SIZE ETC., TO BE CONSIDERED AS PER AV VENDOR DETAIL, AS APP: BY CLIENT/ARCHITECT.
 - FOR FIXING VC SCREEN NECESSARY HARDWARE SUPPORT TO BE PROVIDED FROM THE PARTITION & PARTITION TO BE STRENGTHENED FOR THE SAME.

dwp interics
design with passion

dwp office address
dwp Interics Pvt.Ltd.
1/37-E, Mount poonamalle road, St. thomas mount. Ch-16
email : contact@dwpinterics.com
web : www.dwpinterics.com

Contractor to verify all dimensions on site before commencing work. Figured dimensions given are to be taken in preference to scaling. Copyright of designs shown here on is retained by this office. Authority is required for any reproduction.

PROJECT

Danfoss

PMC

Knight Frank

MARK DATE DESCRIPTION

dwp interics
Pvt. Ltd.

PROJECT No. : IN-23-20-C-DANFOSS-PH-2 2ND FLOOR

SCALE : AS MENTIONED

DRAWN BY : RAKSHAYAA

CHK'D BY : RANJITH

PLOT DATE : 28.03.2023

CAD DWG. FILE :

COPYRIGHT dwpinterics Pvt. Ltd 2004

SHEET TITLE


6 PAX MEETING ROOM TYPE 2
ROOM DETAIL
GOOD FOR CONSTRUCTION

IN-706


REVISION

R0


SHEET 1 OF 2

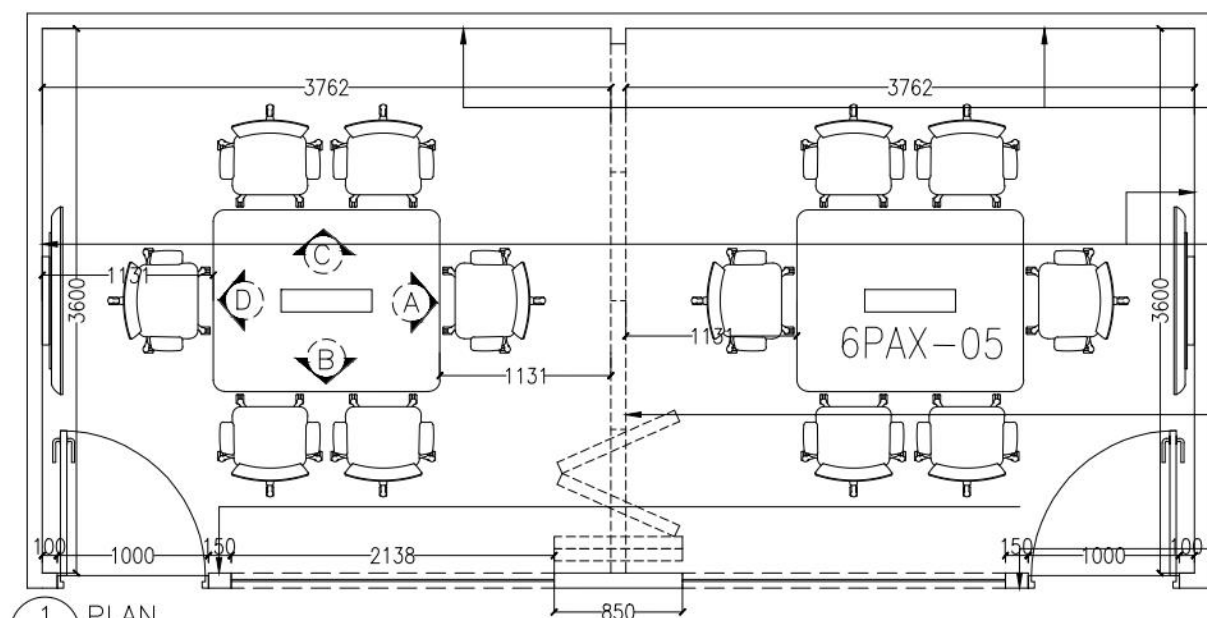


1 PLAN
IN-706 SCALE 1:50

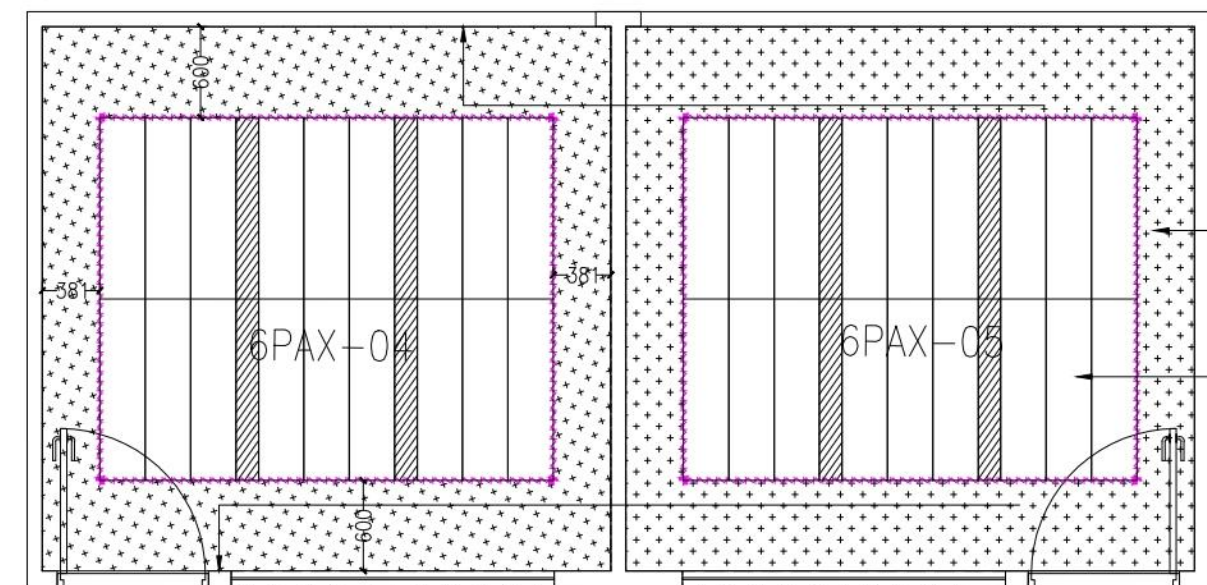


2 CEILING PLAN
IN-706 SCALE 1:50

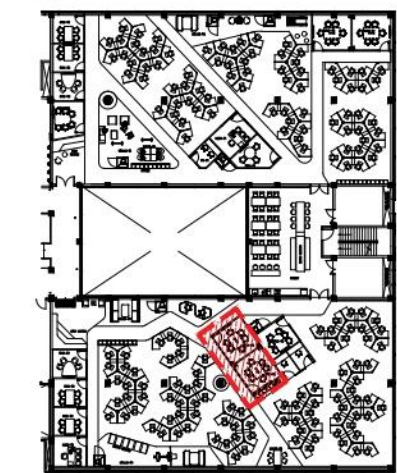

7 KEY PLAN
IN-706 SCALE NTS

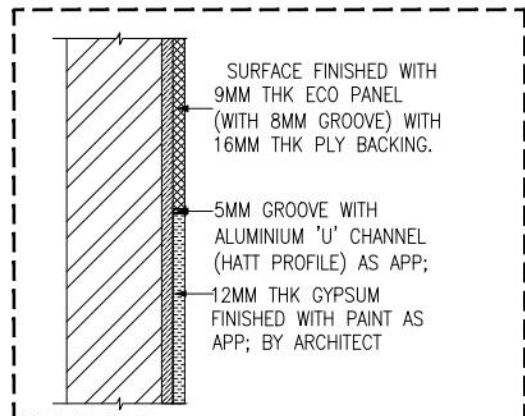

5 DETAIL Y
IN-706 SCALE 1:8

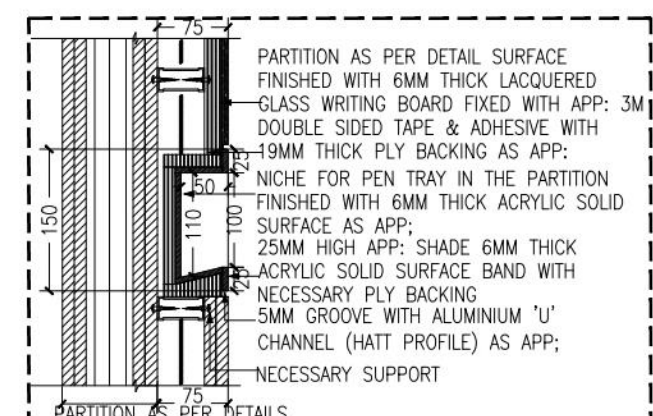


6 DETAIL Z
IN-706 SCALE 1:8

PARTITION AS PER DETAIL FINISHED WITH 9MM THK ECO PANEL (SELF GROOVE TO BE PROVIDED) WITH 16MM THK PLY BACKING. VENDOR TO PROVIDE SHOP DRAWING


PARTITION AS PER DETAILS FINISHED WITH 6MM THICK LACQUERED GLASS WRITING BOARD FIXED WITH APP: 3M DOUBLE SIDED TAPE & ADHESIVE WITH 19MM PLY BACKING AS APP: BY ARCHITECT

SLIDING FOLDING PARTITION FINISHED WITH APPD ECHO PANEL ON BOTH SIDES.

150X100MM MODULAR PORTAL FOR POWER AND SOCKET PROVISION

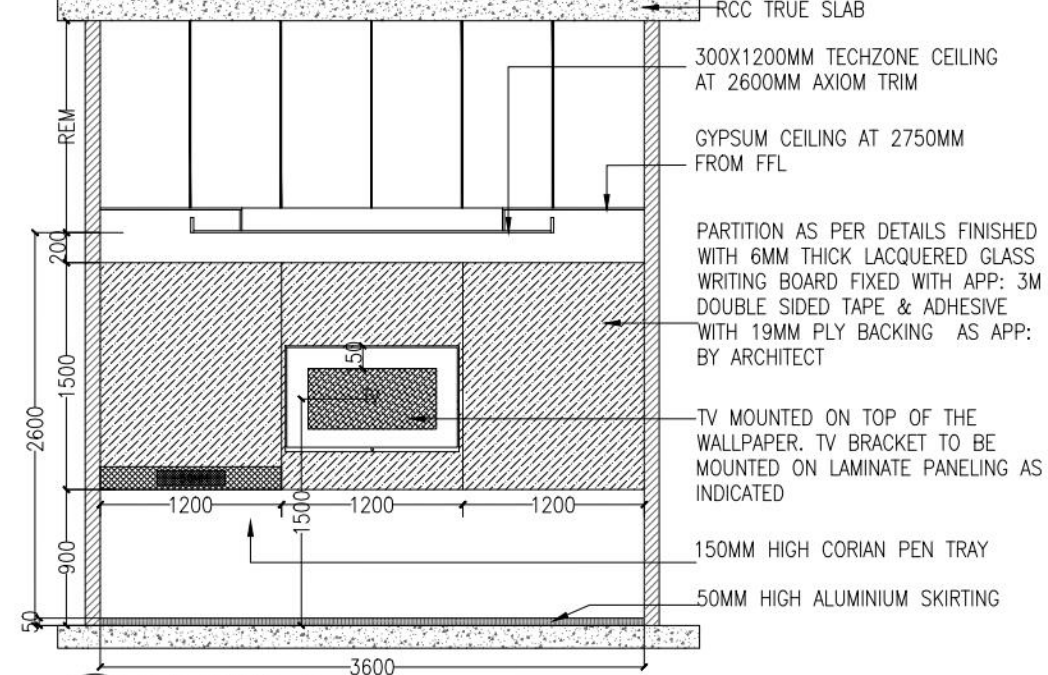

3 ELEVATION D
IN-706 SCALE 1:50

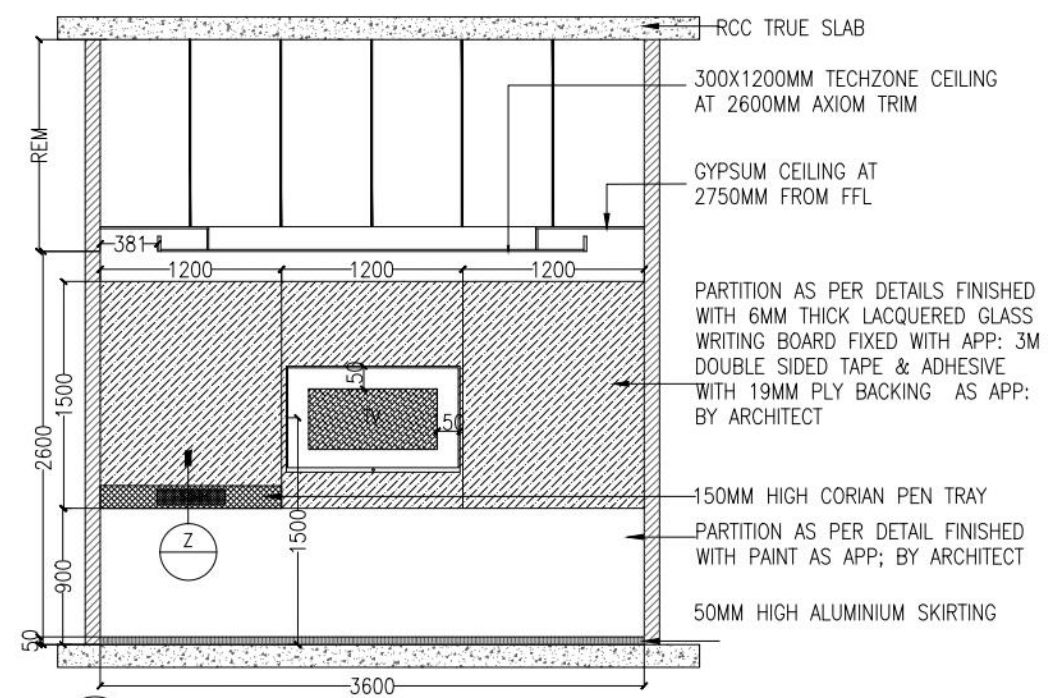

4 ELEVATION D
IN-706 SCALE 1:50

dwp interics
design with passion

dwp office address

dwp Interics Pvt.Ltd.
1/37-E, Mount poonamalle road, St. thomas mount. Ch-16
email : contact@dwpinterics.com
web : www.dwpinterics.com

Contractor to verify all dimensions on site before commencing work. Figured dimensions given are to be taken in preference to scaling. Copyright of designs shown here on is retained by this office. Authority is required for any reproduction.

PROJECT



PMC



MARK	DATE	DESCRIPTION

PROJECT No.	: IN-23-20-C-DANFOSS-PH-2 2ND FLOOR
SCALE	: AS MENTIONED
DRAWN BY	: RAKSHAYAA
CHK'D BY	: RANJITH
PLOT DATE	: 28.03.2023
CAD DWG. FILE	:
COPYRIGHT dwpinterics Pvt.Ltd 2004	









SHEET TITLE
**6 PAX MEETING ROOM TYPE 2
ROOM DETAIL
GOOD FOR CONSTRUCTION**

IN-706

SHEET 2 OF 2

REVISION

R0

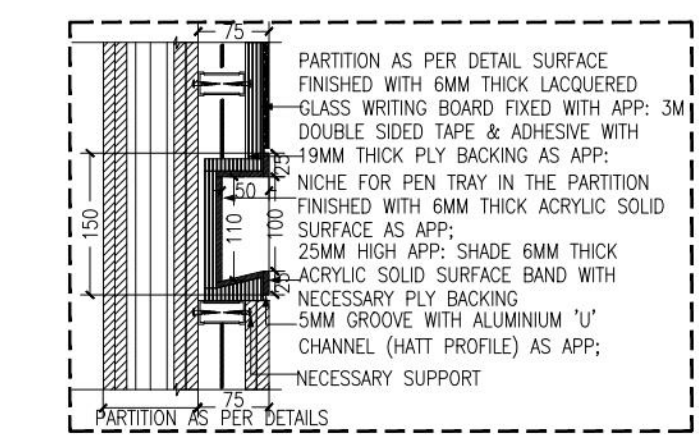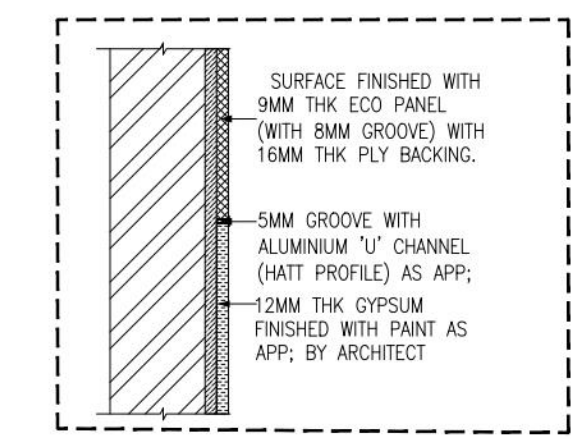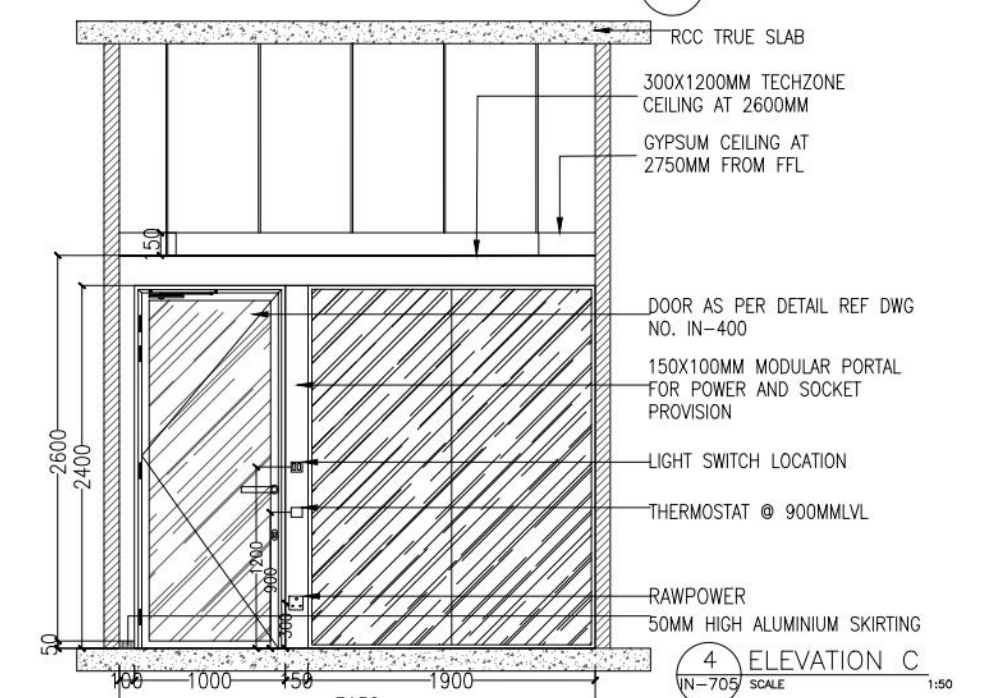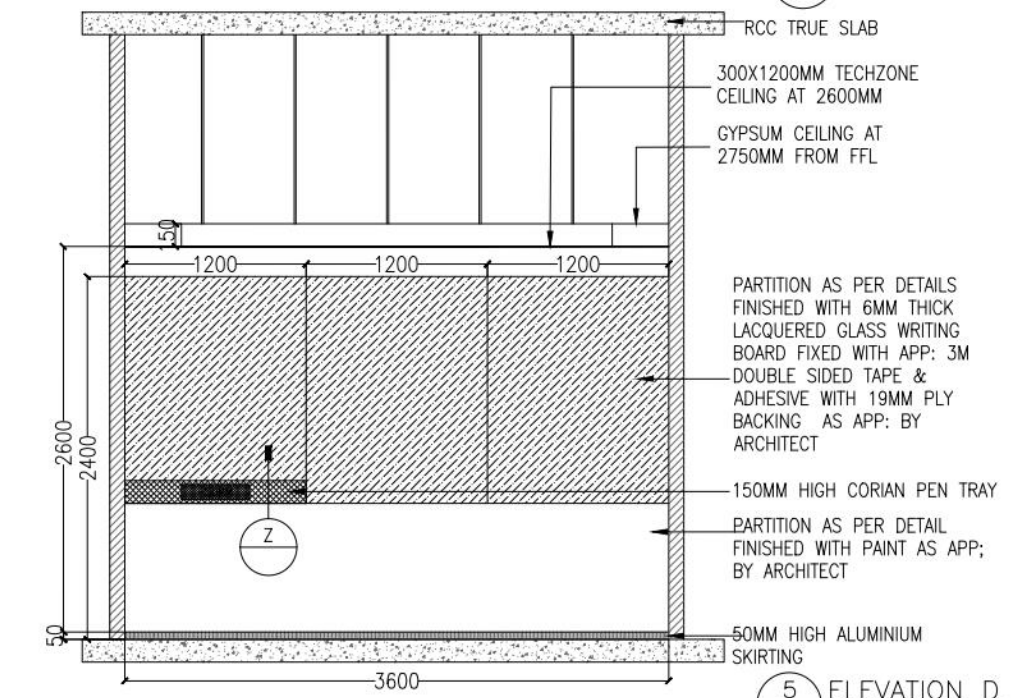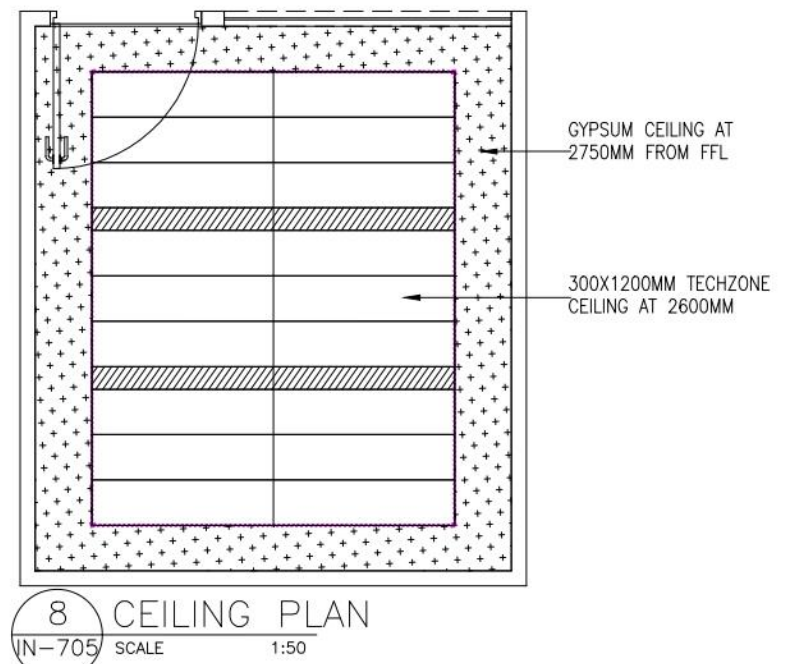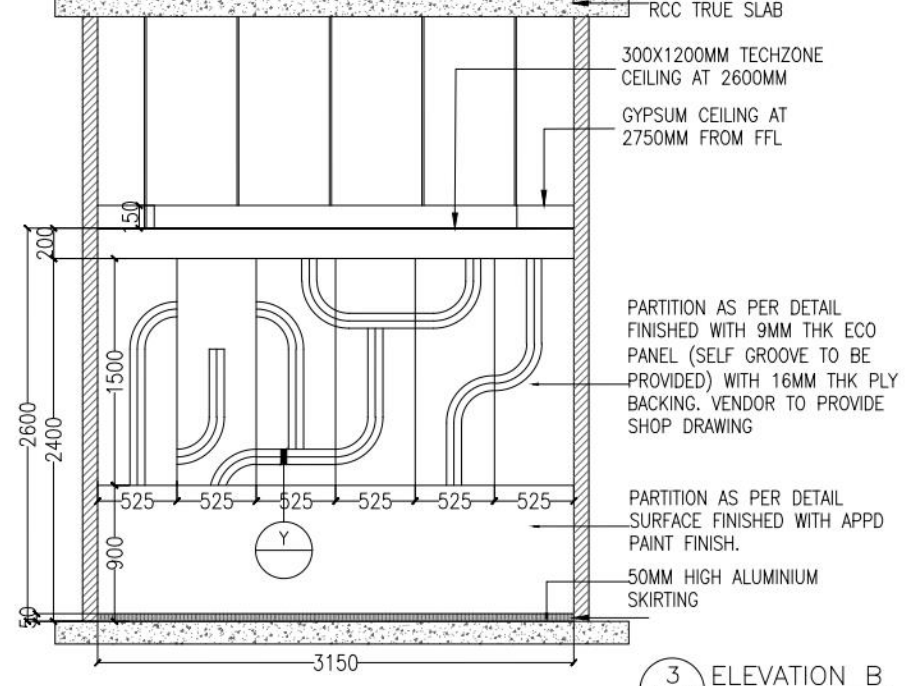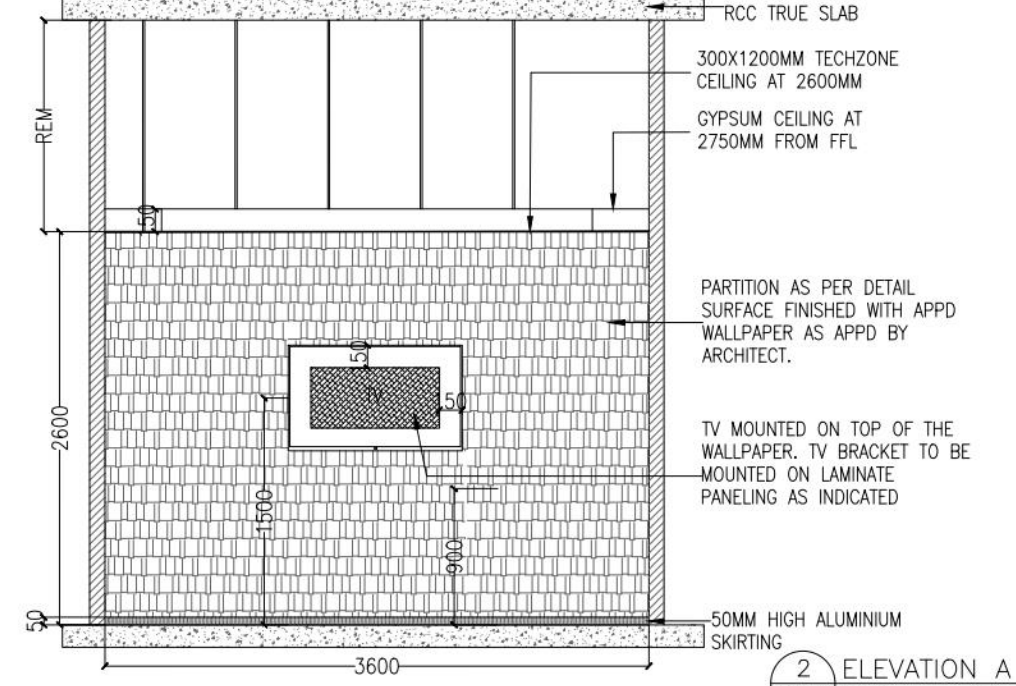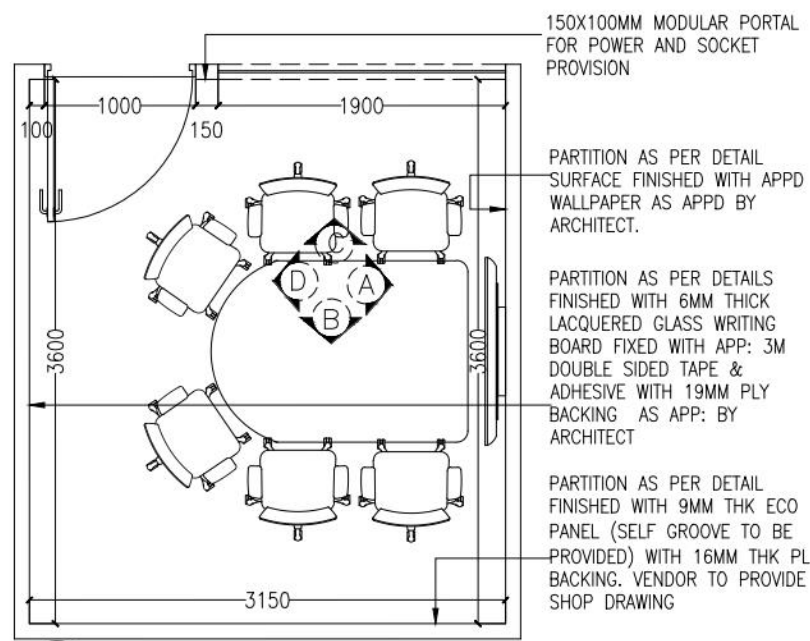

dwp interics
design with passion

dwp office address
dwp Interics Pvt.Ltd.
1/37-E, Mount poonamalle road, St. thomas mount. Ch-16
email : contact@dwpinterics .com
web : www.dwpinterics.com

Contractor to verify all dimensions on site before commencing work. Figured dimensions given are to be taken in preference to scaling. Copyright of designs shown here on is retained by this office. Authority is required for any reproduction.



MARK	DATE	DESCRIPTION


PROJECT No. : IN-23-20-C-DANFOSS-PH-2 2ND FLOOR
SCALE : AS MENTIONED
DRAWN BY : RAKSHAYAA
CHK'D BY : RANJITH
PLOT DATE : 28.03.2023
CAD DWG. FILE :
COPYRIGHT dwpinterics Pvt.Ltd 2004

SHEET TITLE
6 PAX MEETING ROOM TYPE 1
ROOM DETAIL
GOOD FOR CONSTRUCTION


IN-705

SHEET 1 OF 1

REVISION
R0

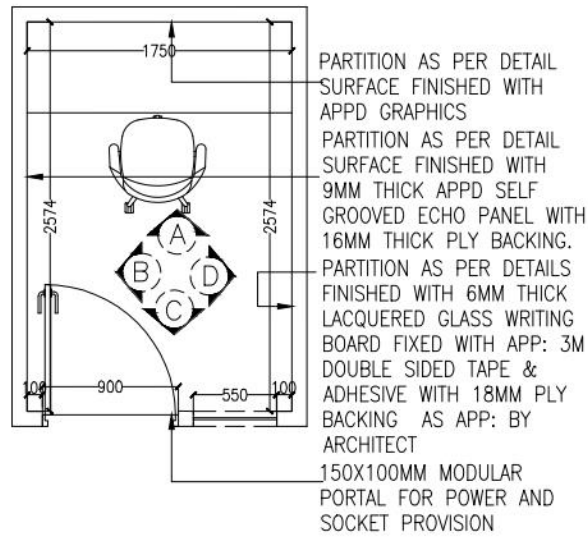


1 PLAN
IN-708 SCALE 1:50

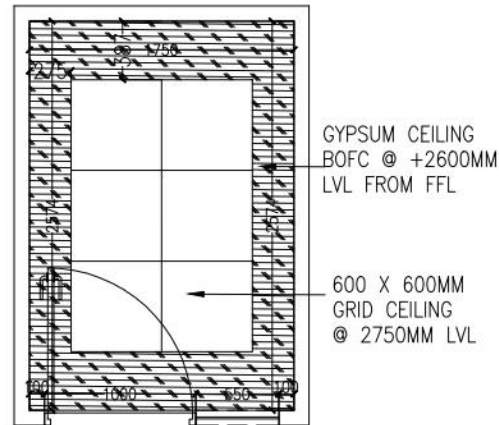


6 CEILING PLAN
IN-708 SCALE 1:50




9 KEY PLAN
IN-708 SCALE NTS

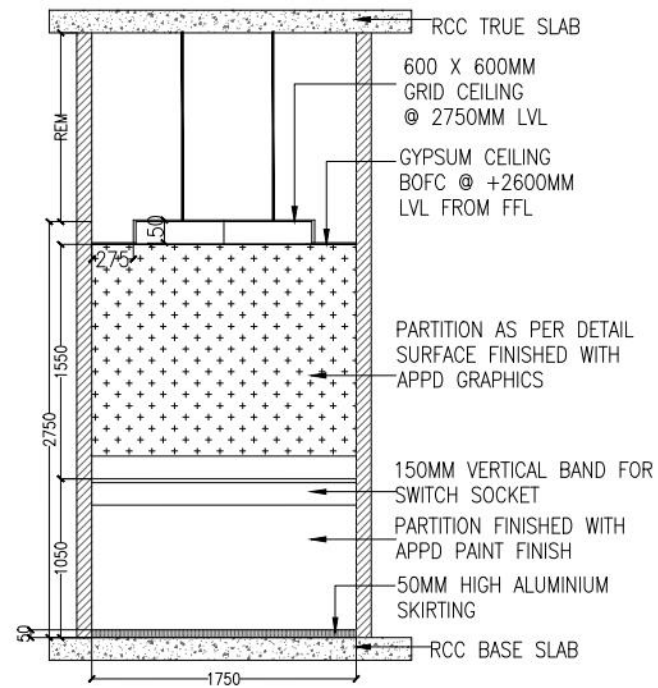


2 ELEVATION A
IN-708 SCALE 1:50

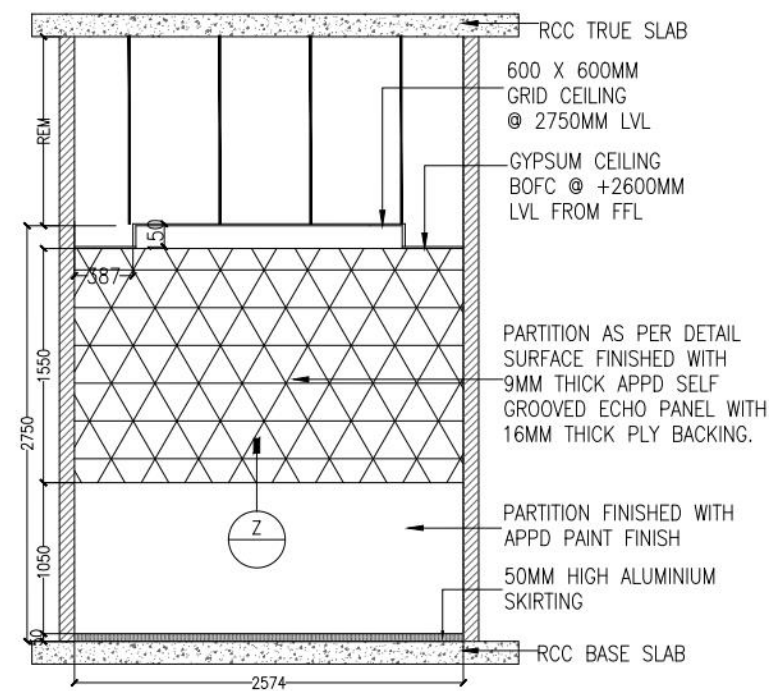


3 ELEVATION B
IN-708 SCALE 1:50

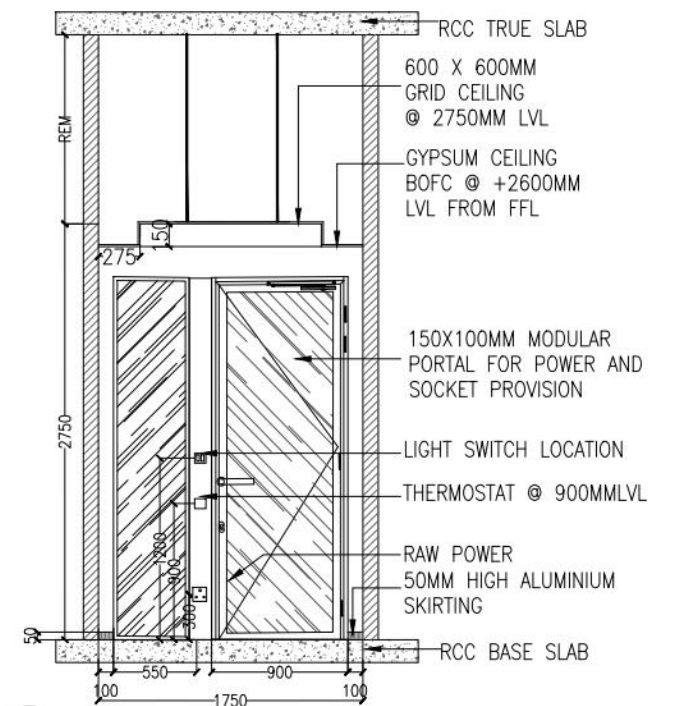


4 ELEVATION C
IN-708 SCALE 1:50

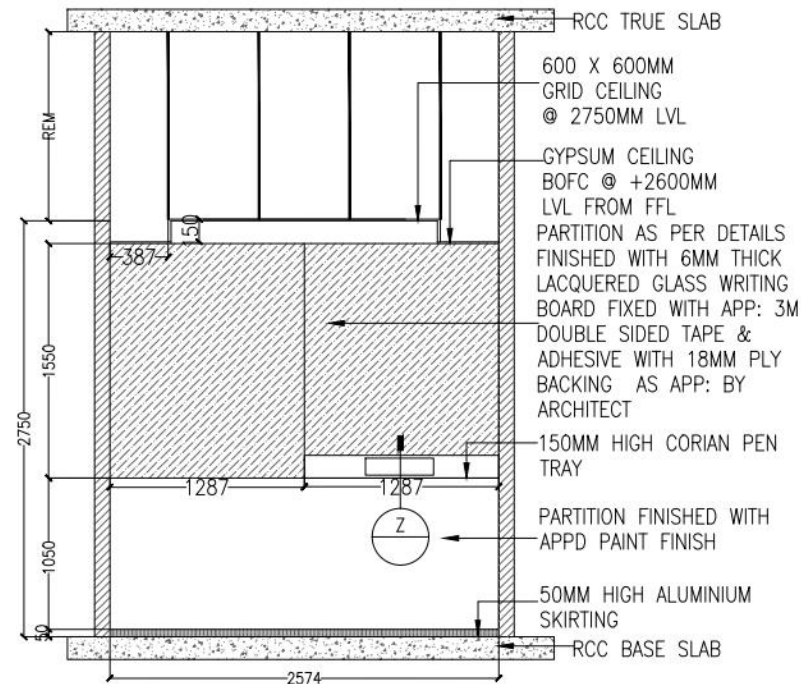


5 ELEVATION D
IN-708 SCALE 1:50

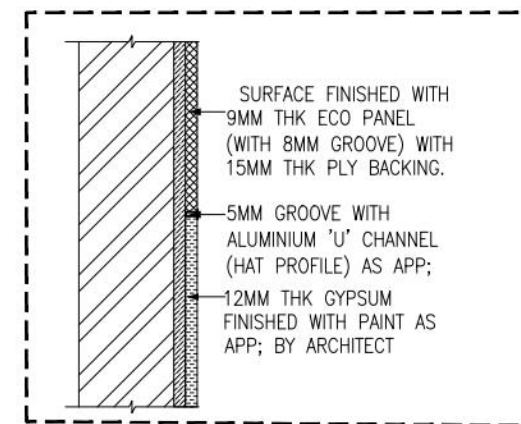

7 DETAIL Y
IN-708 SCALE 1:8

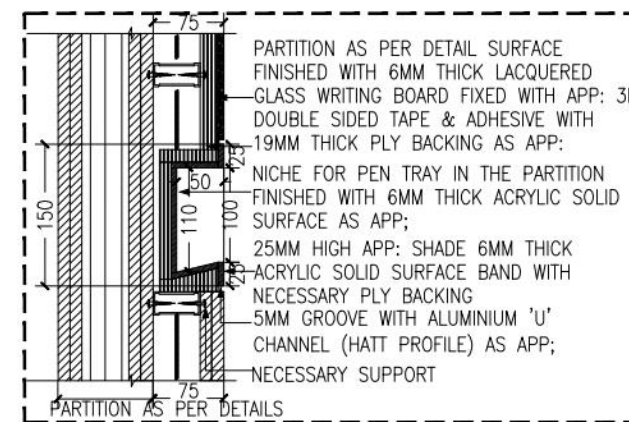

8 DETAIL Z
IN-708 SCALE 1:8

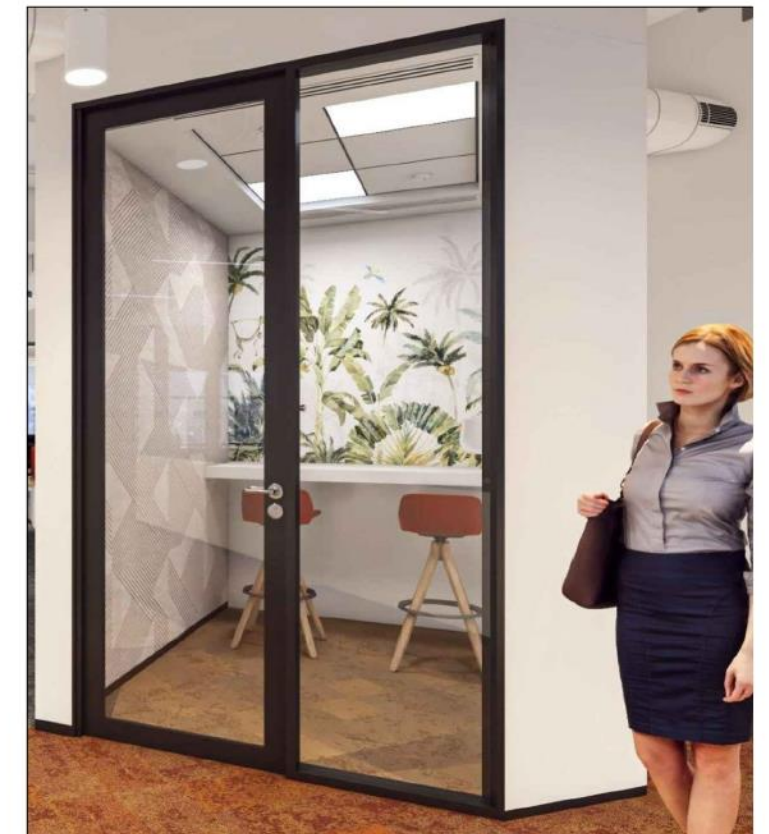

dwp interics
design with passion

dwp office address

dwp Interics Pvt.Ltd.
1/37-E, Mount poonamalle road, St. thomas mount. Ch-16
email : contact@dwpinterics .com
web : www.dwpinterics.com

Contractor to verify all dimensions on site before
commencing work. Figured dimensions given are to
be taken in preference to scaling. Copyright of
designs shown here on is retained by this office.
Authority is required for any reproduction.

PROJECT



PMC



MARK DATE DESCRIPTION



PROJECT No. : IN-23-20-C-DANFOSS-PH-2 2ND FLOOR

SCALE : AS MENTIONED

DRAWN BY : RAKSHAYAA

CHK'D BY : RANJITH

PLOT DATE : 28.03.2023

CAD DWG. FILE : 2023/PROJECTS/DANFOSS

COPYRIGHT dwpinterics Pvt.Ltd 2004

SHEET TITLE




**PHONE BOOTH
ROOM DETAIL
GOOD FOR CONSTRUCTION**

IN-708

SHEET 1 OF 1


REVISION

R0

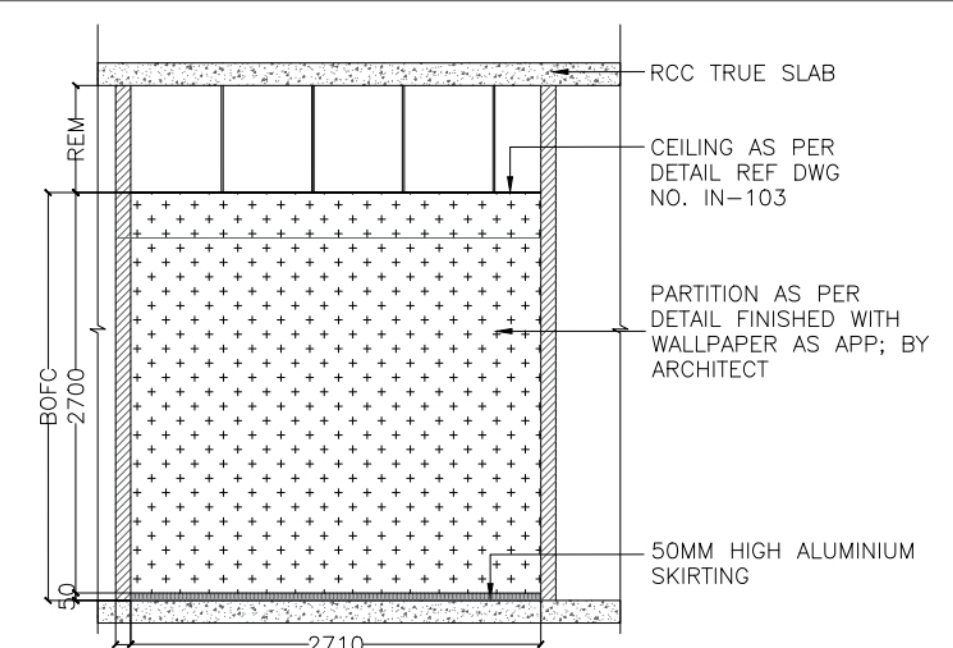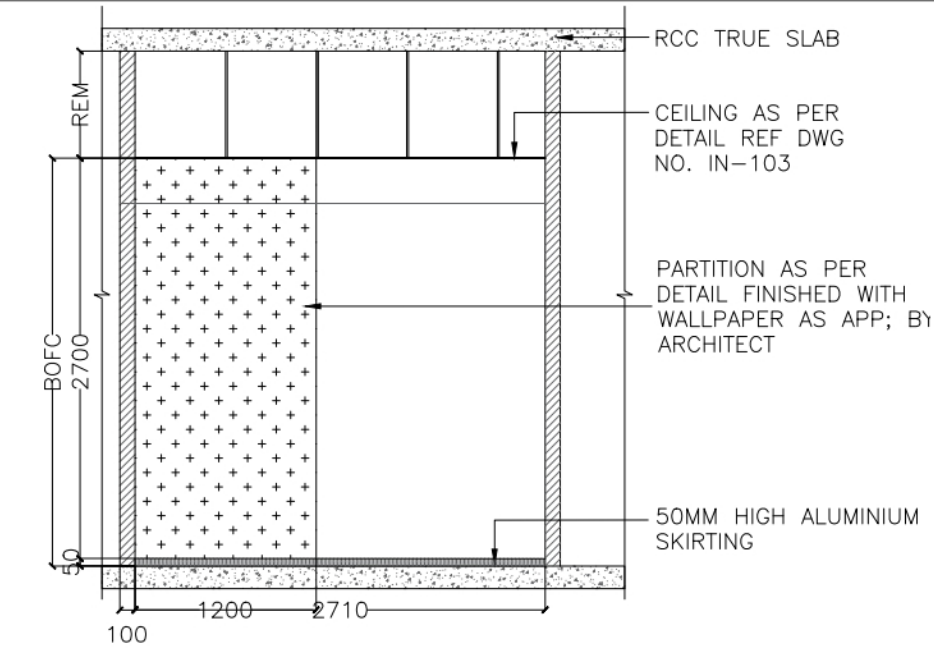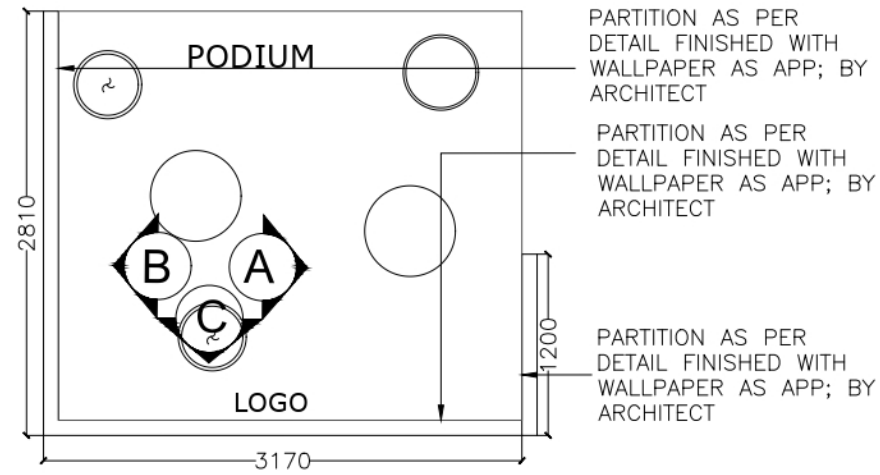

2 ELEVATION A
IN-705 SCALE 1:50


3 ELEVATION B
IN-705 SCALE 1:50

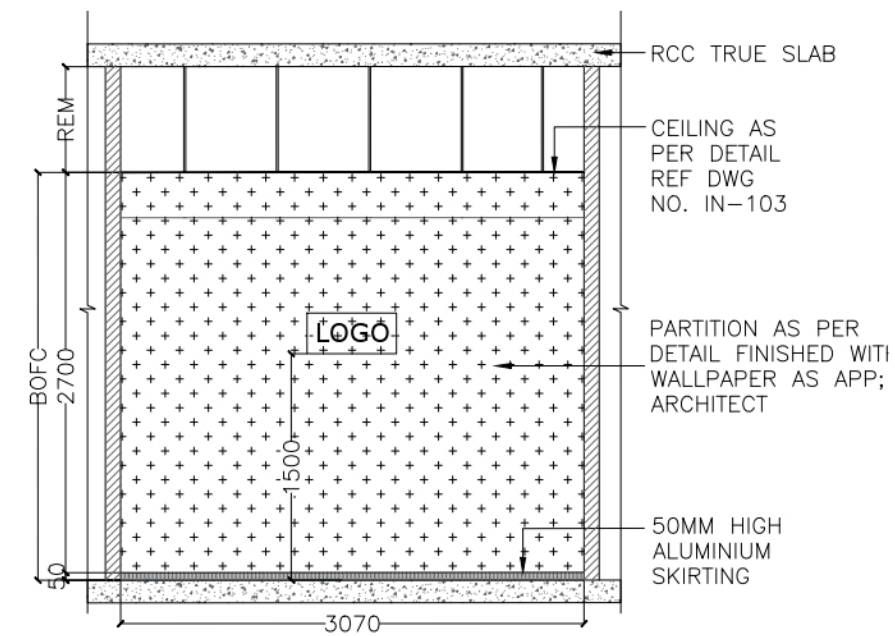

4 ELEVATION C
IN-705 SCALE 1:50

NOTE:-

- PLEASE REFER B.O.Q FOR DETAILED SPECIFICATION.
- DRAWINGS TO BE READ ALONG WITH RELATED DRAWING (LAYOUTS & DETAILS).
- NECESSARY CUTOUT TO BE PROVIDED FOR SWITCH SOCKET AS REQUIRED.
- FOR SWITCH SOCKET HEIGHT, POSITION, NUMBERS ETC. REFER RESPECTIVE ELECTRICAL VENDOR DETAIL DRAWINGS.
- NECESSARY EXTRA SUPPORTS TO BE PROVIDED WHERE EVER REQUIRED FOR STORAGES, GLASS BOARDS ETC. AS PER SITE CONDITION & ARCHITECTS APPROVAL.
- REF; DWG NO. IN-301 FOR PARTITION DETAIL.
- REF: DWG NO. IN-400 FOR DOOR DETAIL.
- REF: DWG NO. IN-402 FOR COLUMN CLADDING DETAIL.
- PARTITIONS TOWARDS GLAZING TO BE CONTINUED UP TO THE NEAREST MULLION & PAINTED BLACK TOWARDS GLAZING.
- DOOR & MODULAR GLASS PARTITION SHOWN IN THE DRAWING ARE INDICATIVE ONLY, TO REFER RESPECTIVE DETAIL DRAWING (DOOR DETAIL & PARTITION DETAIL).
- CEILING TO HAVE NECESSARY SUPPORTS FROM TRUE CEILING AS PER RESPECTIVE VENDOR DETAIL.
- FOR FIXING LCD SCREEN NECESSARY HARDWARE SUPPORT, PLY BACKING WITH LAMINATE FINISH & ELECTRICAL POINTS AS APP; TO BE PROVIDED.
- LCD SCREEN SIZE, POSITION ETC., AS APP: BY CLIENT/ARCHITECT & AV VENDOR.
- NECESSARY SUPPORTS AS REQUIRED TO BE PROVIDED FOR THE LCD SCREEN FROM THE PARTITION & PARTITION TO BE STRENGTHENED FOR THE SAME.

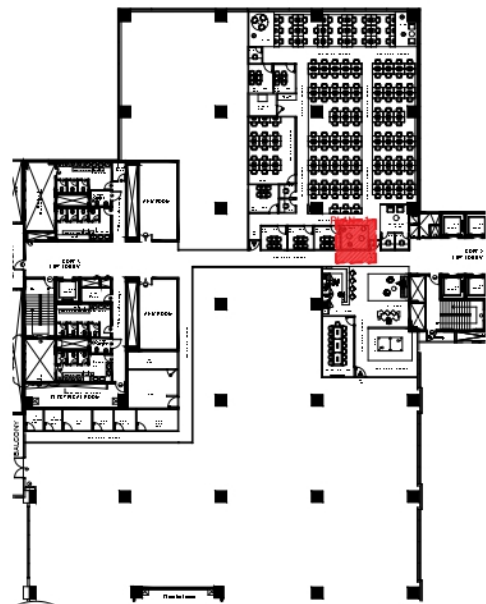

5 KEY PLAN
IN-705 SCALE NTS

dwp interics
design with passion

dwp office address

dwp Interics Pvt.Ltd.
1/37-E, Mount poonamalle road, St. thomas mount. Ch-16
email : contact@dwpinterics .com
web : www.dwpinterics.com

Contractor to verify all dimensions on site before commencing work. Figured dimensions given are to be taken in preference to scaling. Copyright of designs shown here on is retained by this office. Authority is required for any reproduction.

PROJECT



Table Space Technologies
Pvt. Ltd.
10/37-E, Mount poonamalle road, St. thomas mount. Ch-16
email : contact@dwpinterics .com
web : www.dwpinterics.com

PMC

MARK

DATE

DESCRIPTION

4



PROJECT No. :

XXX

SCALE :

AS MENTIONED

DRAWN BY :

RAKSHAYAA

CHK'D BY :

RANJITH

PLOT DATE :

15.03.2023

CAD DWG. FILE :

COPYRIGHT dwpinterics Pvt. Ltd. 2004

SHEET TITLE

**PODIUM
DETAIL
TENDER DRAWING**

IN-705

SHEET 1 OF 1

REVISION

R0

1 PART PLAN-1
IN-703 SCALE 1:50


7 KEY PLAN
N-703 SCALE NTS

2 ELEVATION A
IN-703 SCALE 1:50


4 ELEVATION C
N-703 SCALE 1:50

3 ELEVATION B
IN-703 SCALE 1:50


5 ELEVATION D
IN-703 SCALE 1:50

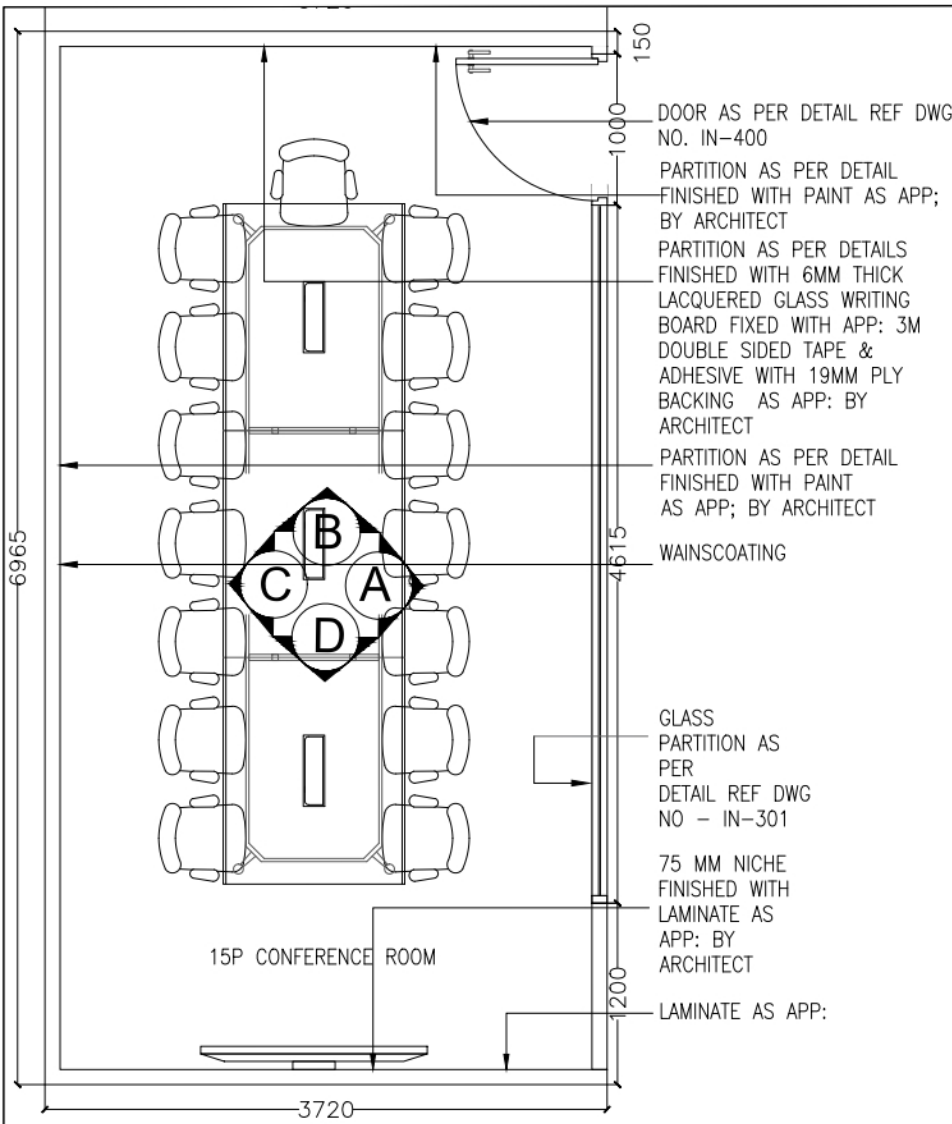


1 PART PLAN-1
IN-702 SCALE 1:50

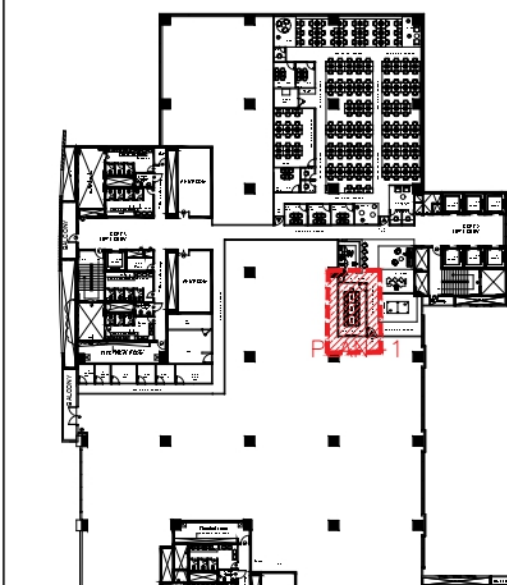


7 KEY PLAN
IN-702 SCALE NTS

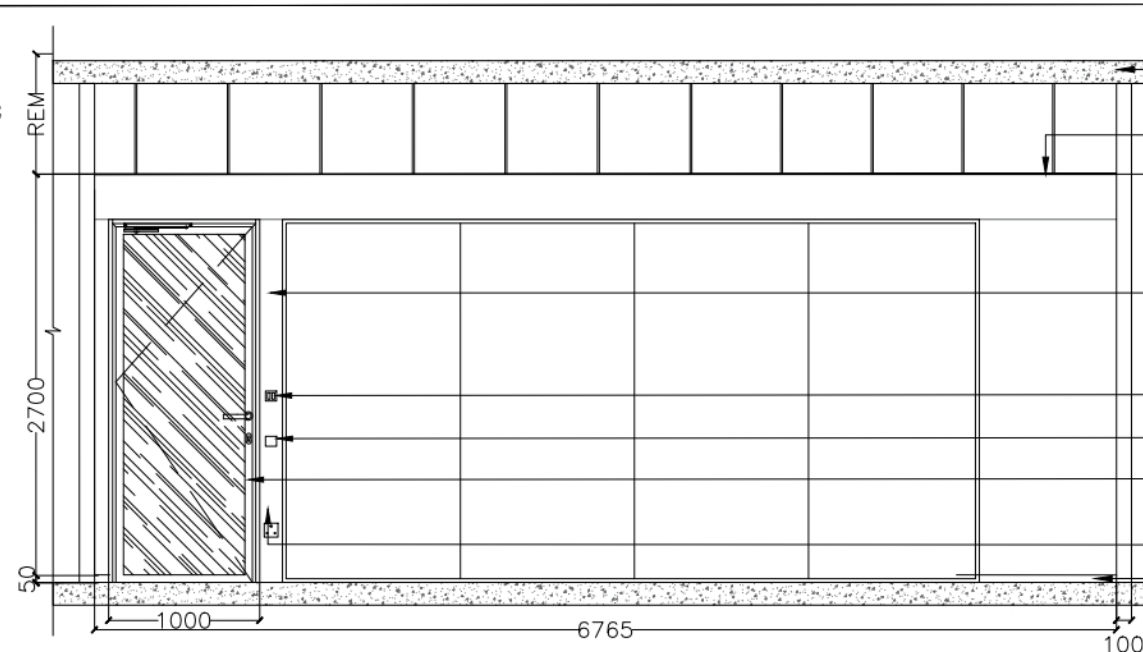


2 ELEVATION A
IN-702 SCALE 1:50

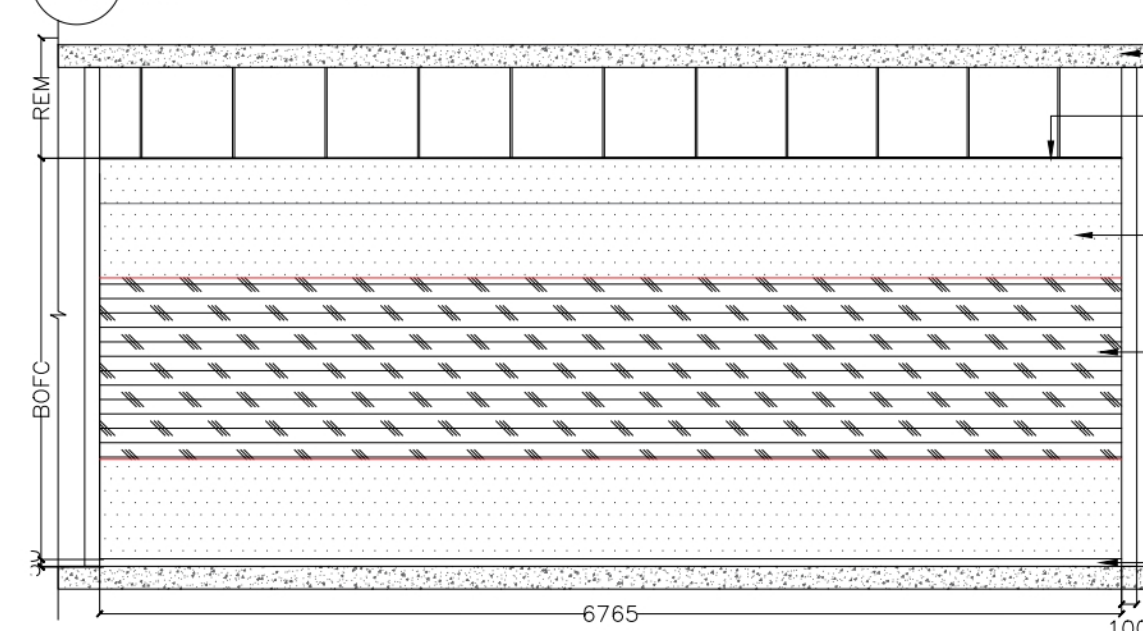

4 ELEVATION C
IN-702 SCALE 1:50

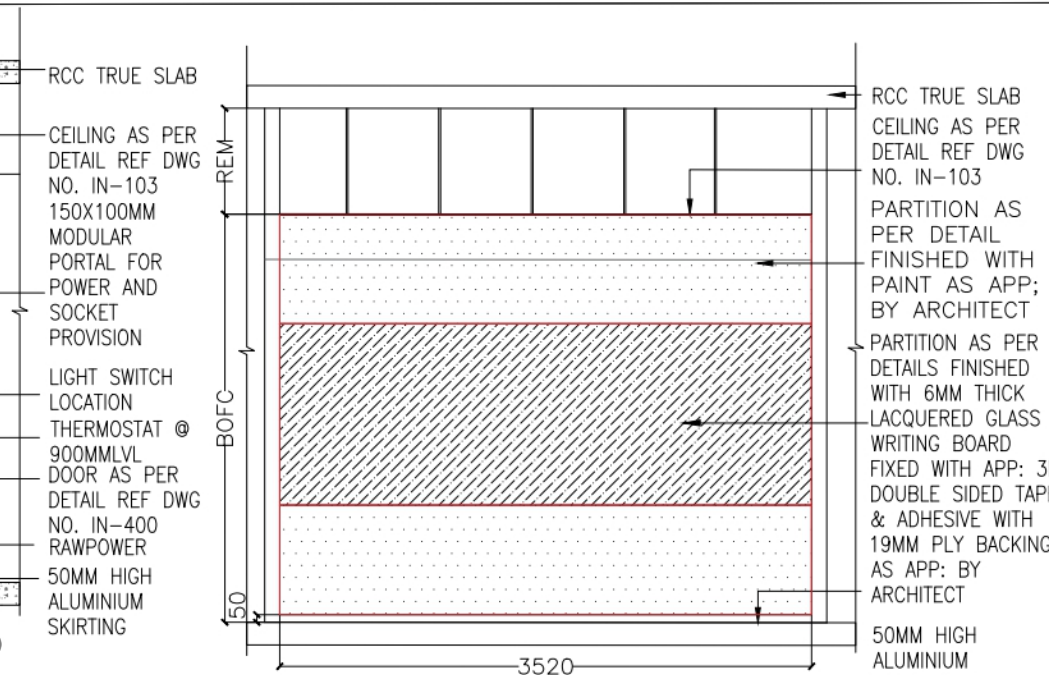

3 ELEVATION B
IN-702 SCALE 1:50

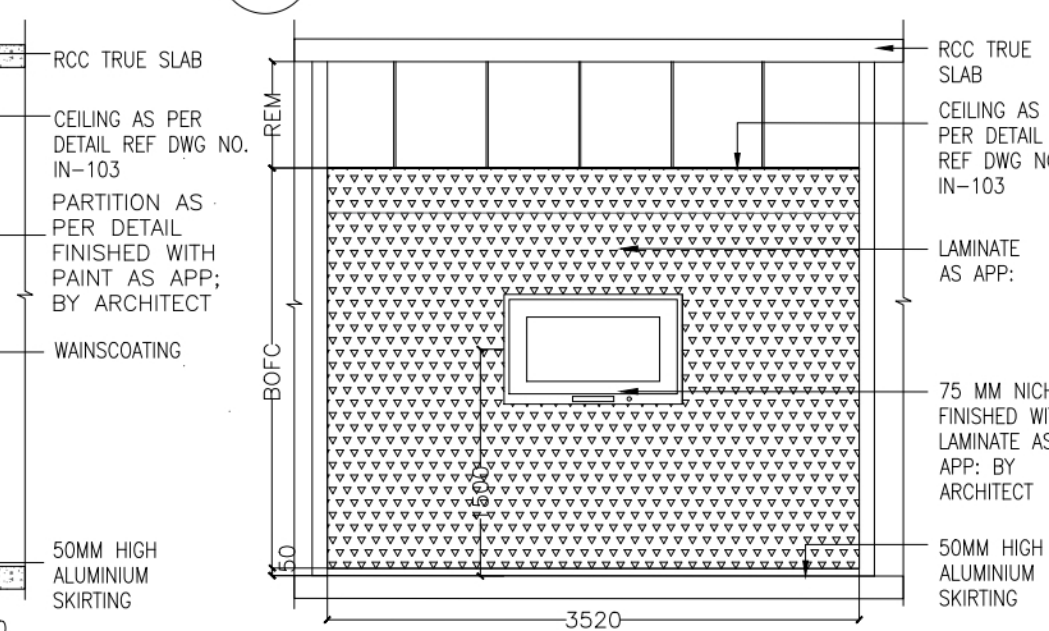

5 ELEVATION D
IN-702 SCALE 1:50

dwp interics
design with passion







dwp office address
dwp Interics Pvt.Ltd.
1/37-E, Mount poonamalle road, St. thomas mount. Ch-16
email : contact@dwpinterics .com
web : www.dwpinterics.com
Contractor to verify all dimensions on site before commencing work. Figured dimensions given are to be taken in preference to scaling. Copyright of designs shown here on is retained by this office. Authority is required for any reproduction.

PROJECT
TABLE SPACE
Table Space Technologies Pvt. Ltd.
PMC
CUSHMAN & WAKEFIELD


MARK	DATE	DESCRIPTION

PROJECT No. : IN-08-TS-CH-LYCTL
SCALE : AS MENTIONED
DRAWN BY : RAKSHAYAA
CHK'D BY : RANJITH
PLOT DATE : 15.03.2023
CAD DWG. FILE :
COPYRIGHT dwpinterics Pvt. Ltd.2004

SHEET TITLE
**BOARD ROOM
ROOM DETAIL
TENDER DRAWING**
IN-702
SHEET 1 OF 1
REVISION
R0

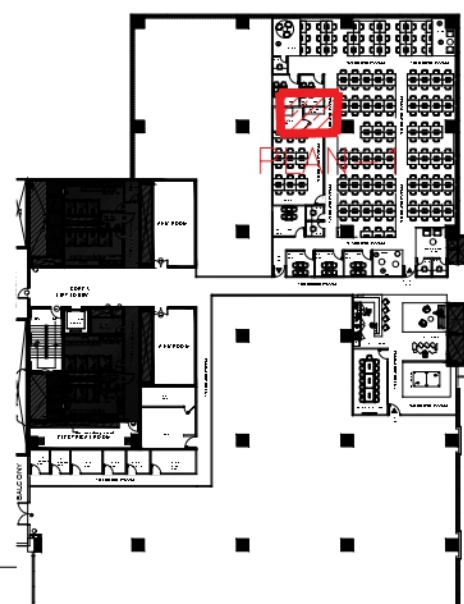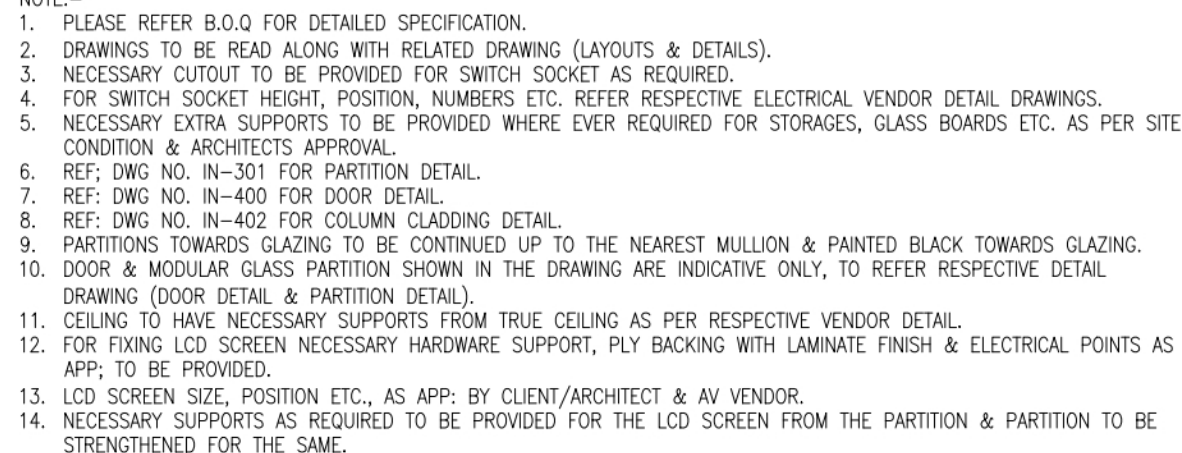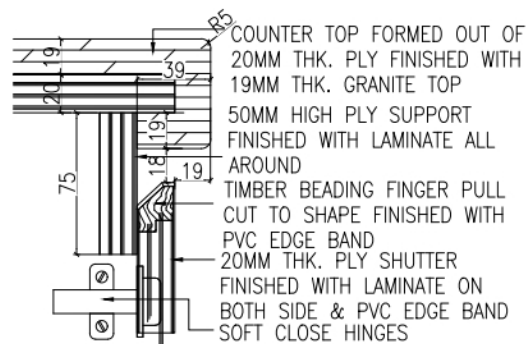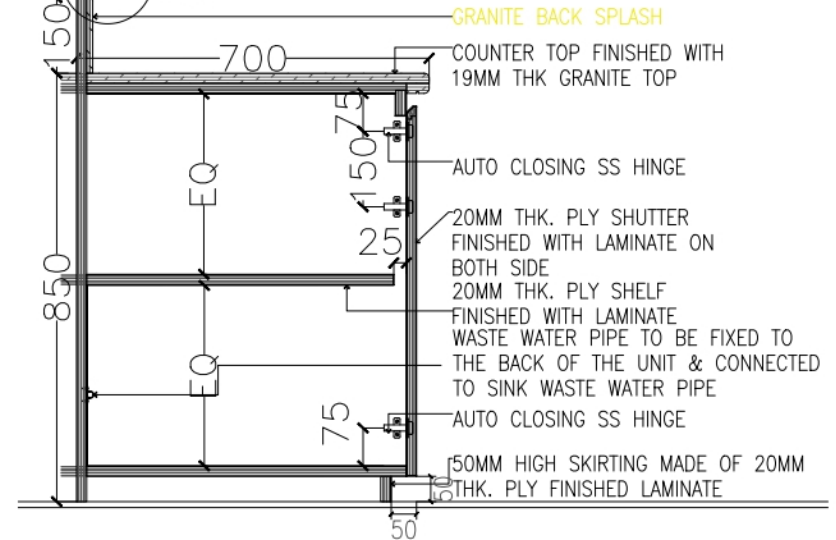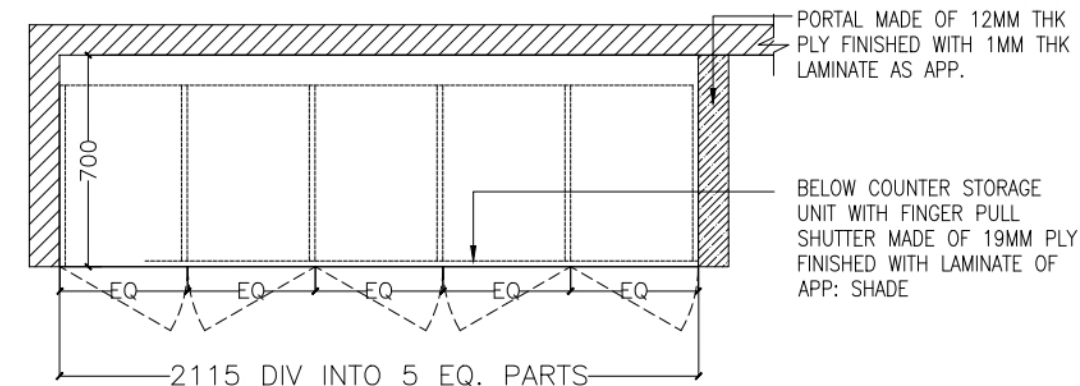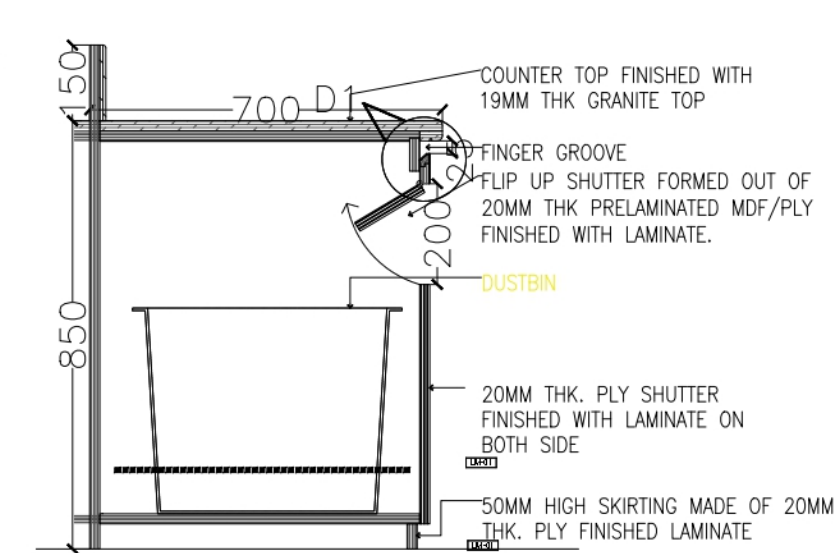

SHEET 1 OF 1

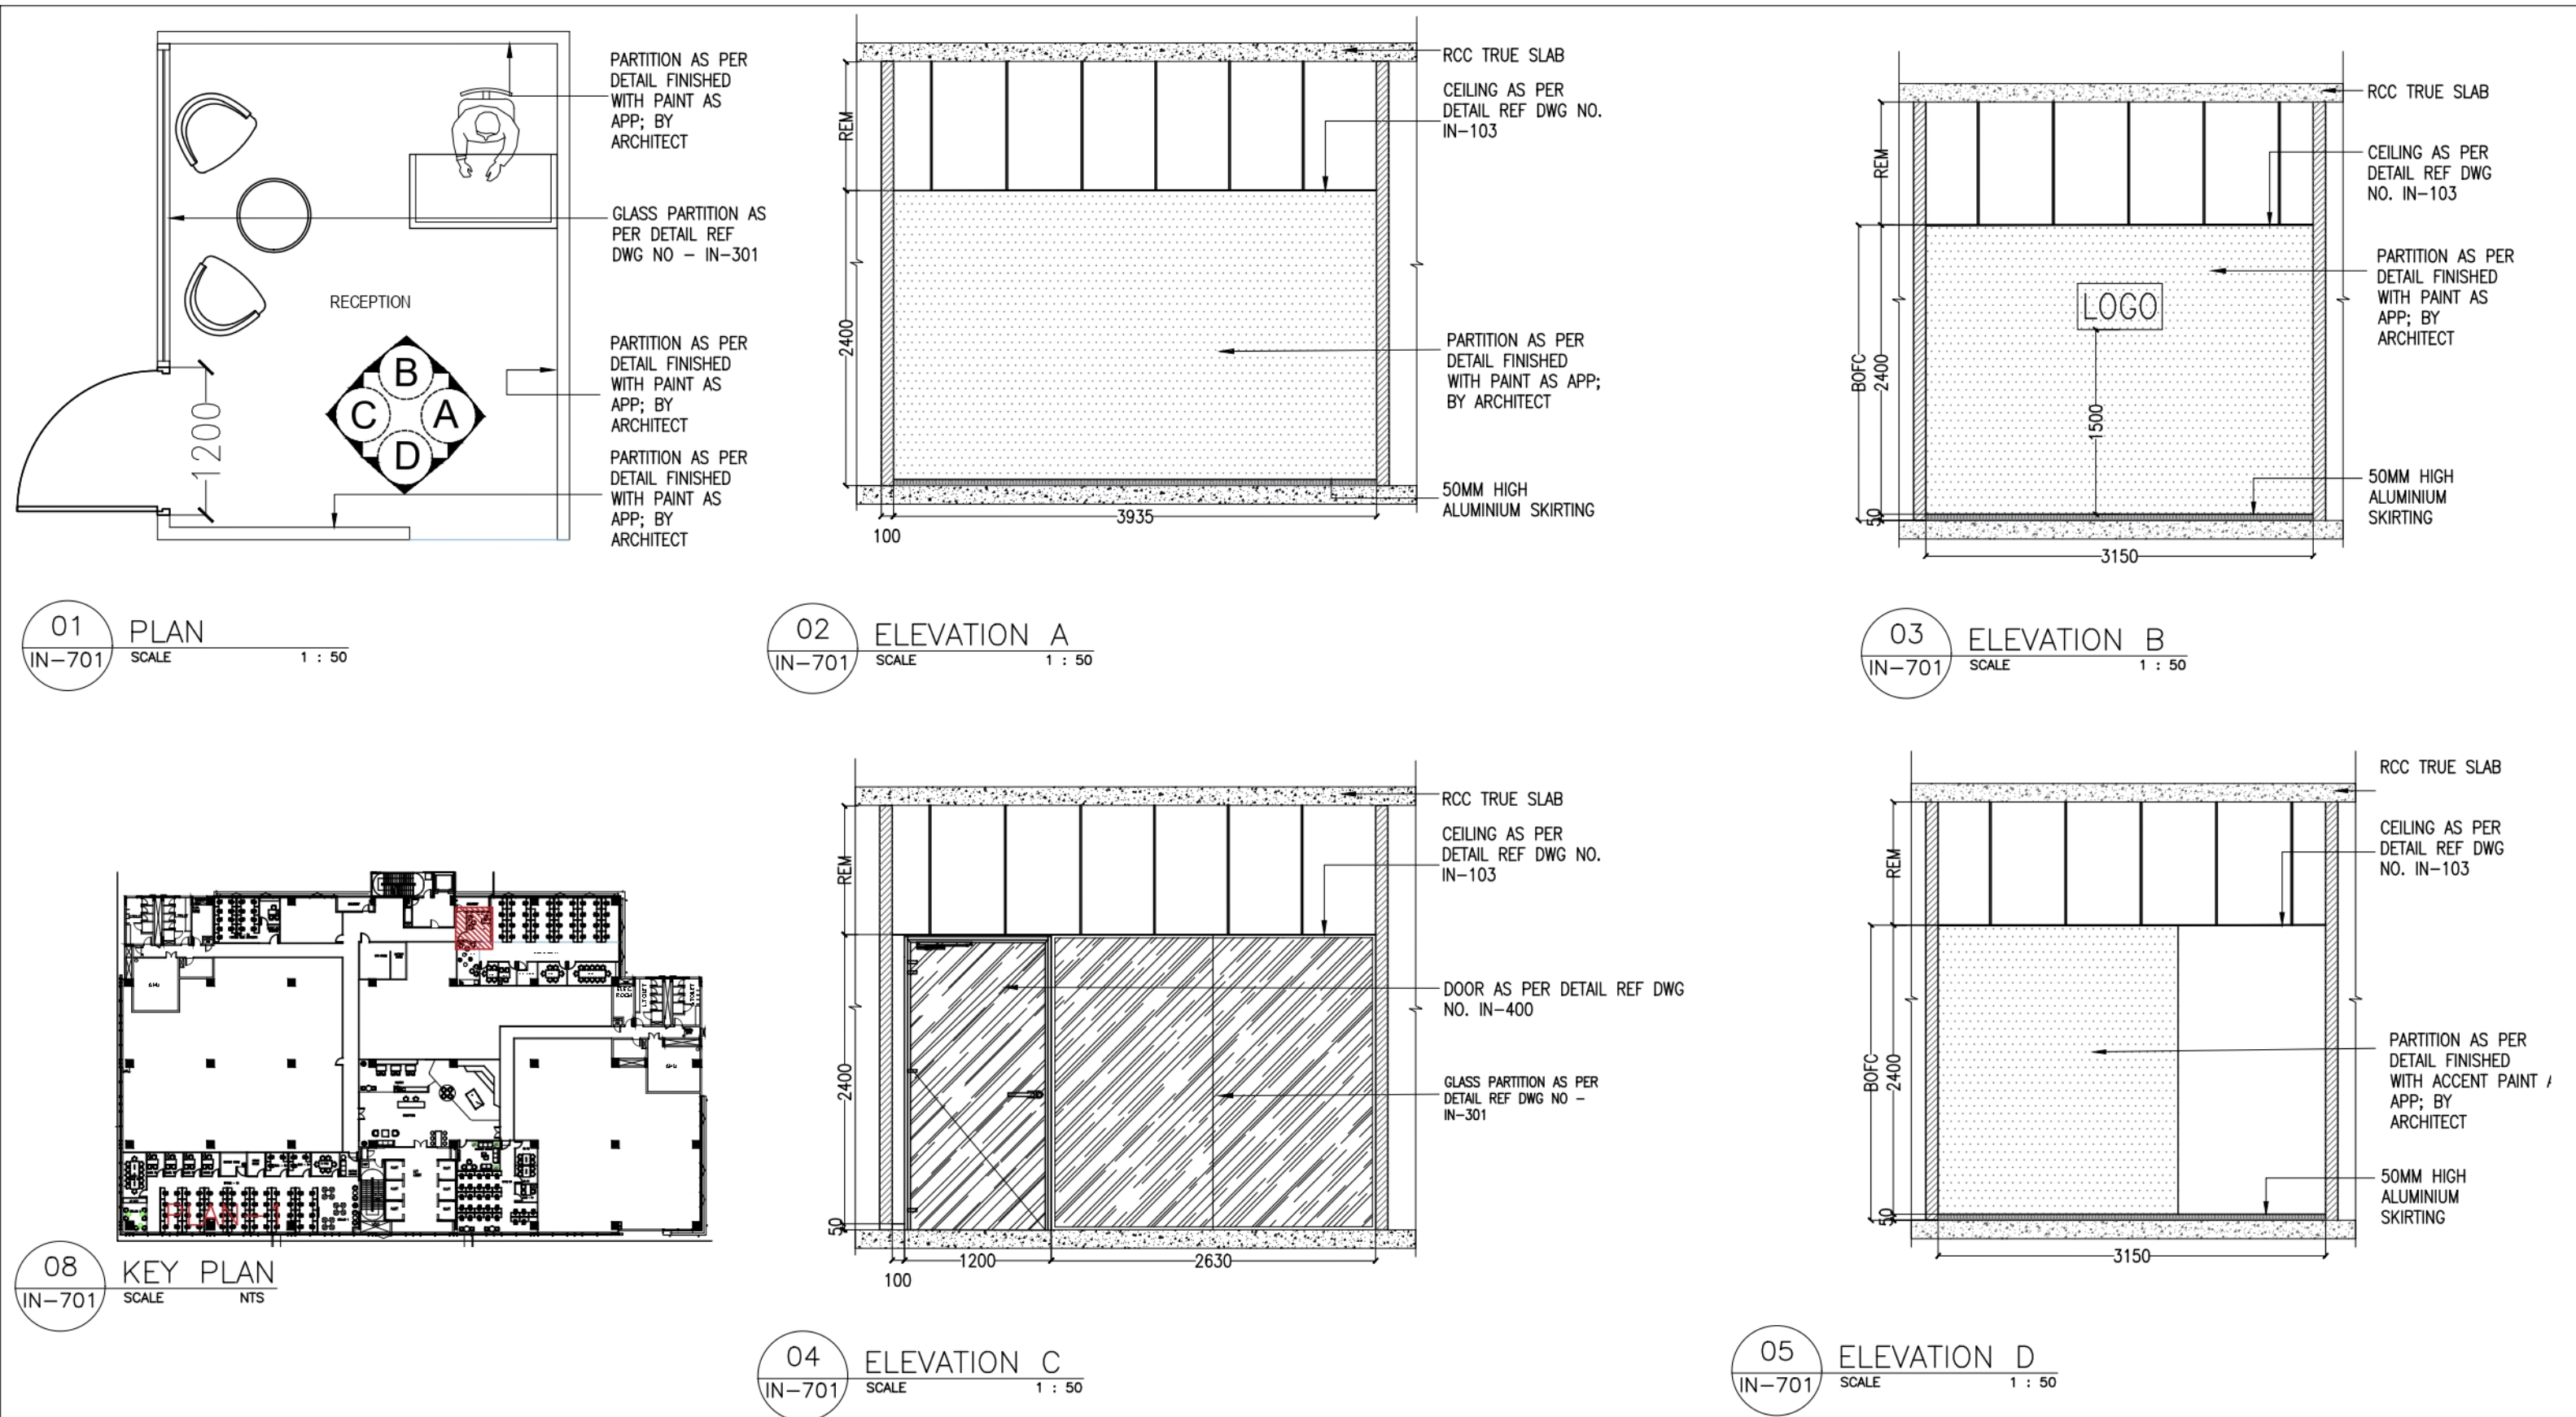

dwp interics
design with passion

dwp office address

dwp Interics Pvt.Ltd.
1/37-E, Mount poonamalle road, St. thomas mount. Ch-16
email : contact@dwpinterics .com
web : www.dwpinterics.com

Contractor to verify all dimensions on site before commencing work. Figured dimensions given are to be taken in preference to scaling. Copyright of designs shown here on is retained by this office. Authority is required for any reproduction.

PROJECT



PMC

MARK	DATE	DESCRIPTION


PROJECT No.	: IN-22-69-C-SYMBYONT CHENNAI 9TH FLR
SCALE	: AS MENTIONED
DRAWN BY	: RAKSHAYAA
CHK'D BY	: JOSHUA
PLOT DATE	: 07.03.2023
CAD DWG FILE	:
COPYRIGHT	dwpinterics Pvt. Ltd.2004

SHEET TITLE


**RECEPTION
ROOM DETAILS
TENDER DRAWINGS**

IN-701


SHEET 1 OF 1

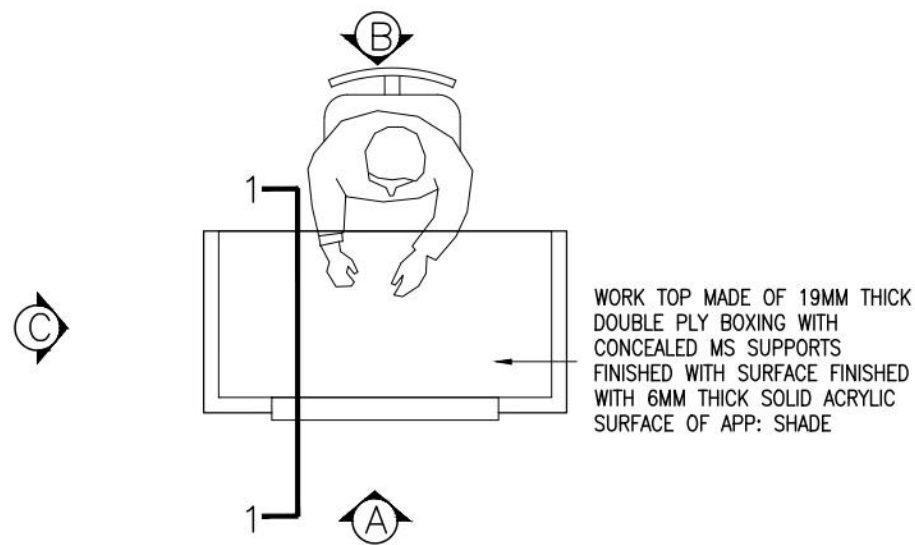


1 RECEPTION DESK - PLAN
IN-404 SCALE 1:25

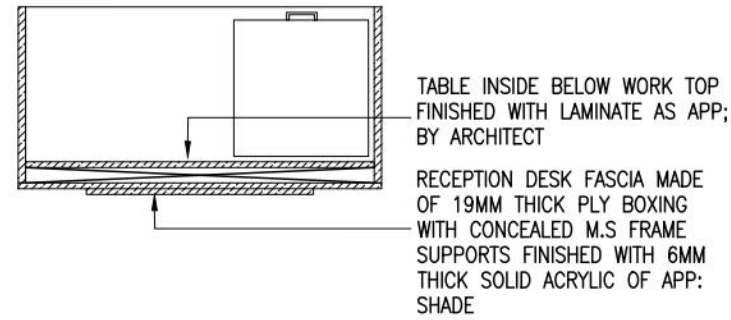


2 PLAN @ 100MM LVL
IN-404 SCALE 1:25

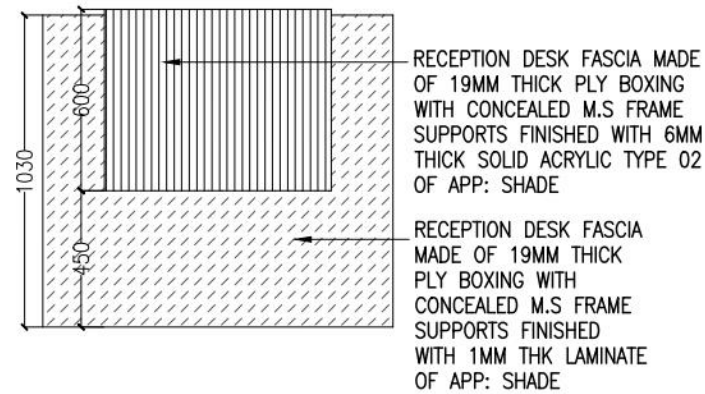


3 ELEVATION A
IN-404 SCALE 1:25

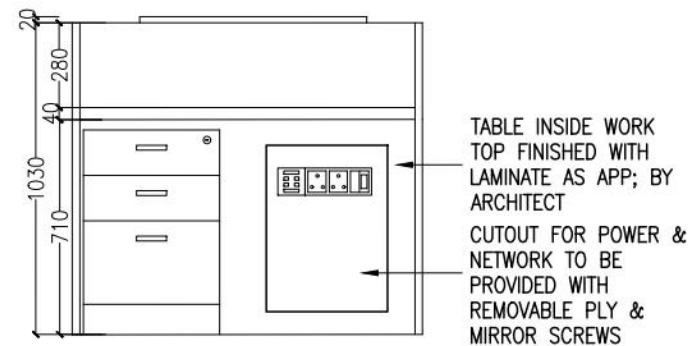

4 ELEVATION B
IN-404 SCALE 1:25

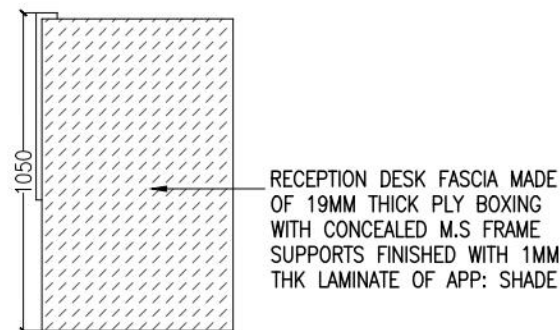


5 ELEVATION C
IN-404 SCALE 1:25

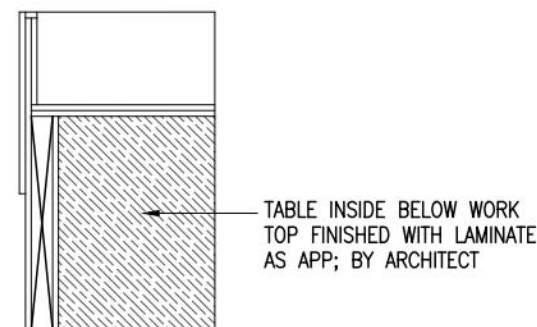

7 SECTION 1
IN-404 SCALE 1:25

- NOTE:-
- PLEASE REFER B.O.Q FOR DETAILED SPECIFICATION.
 - DRAWINGS TO BE READ ALONG WITH RELATED DRAWING (LAYOUTS & DETAILS).
 - NECESSARY CUTOUT TO BE PROVIDED FOR SWITCH SOCKET AS REQUIRED.
 - FOR SWITCH SOCKET HEIGHT, POSITION, NUMBERS ETC. REFER RESPECTIVE ELECTRICAL VENDOR DETAIL DRAWINGS.
 - NECESSARY EXTRA SUPPORTS TO BE PROVIDED WHERE EVER REQUIRED FOR STORAGES, GLASS BOARDS ETC. AS PER SITE CONDITION & ARCHITECTS APPROVAL.
 - PARTITIONS TOWARDS GLAZING TO BE CONTINUED UP TO THE NEAREST MULLION & PAINTED BLACK TOWARDS GLAZING.
 - DOOR & MODULAR GLASS PARTITION SHOWN IN THE DRAWING ARE INDICATIVE ONLY, TO REFER RESPECTIVE DETAIL DRAWING (DOOR DETAIL & PARTITION DETAIL).
 - CEILING TO HAVE NECESSARY SUPPORTS FROM TRUE CEILING AS PER RESPECTIVE VENDOR DETAIL.
 - VC SCREEN MOUNTING HEIGHT, SCREEN SIZE & POSITION AS APP; BY CLIENT/ARCHITECT & AS PER AV VENDORS DETAIL.
 - FOR FIXING VC SCREEN NECESSARY SUPPORTS AS REQUIRED TO BE PROVIDED FROM THE PARTITION & PARTITION TO BE STRENGTHENED FOR THE SAME.
 - PLY USED IN CAFETERIA, COFFEE HUB, PANTRY, BREAKOUT ETC., TO BE BWP PLY/ MARINE PLY AS APP; BY ARCHITECT.

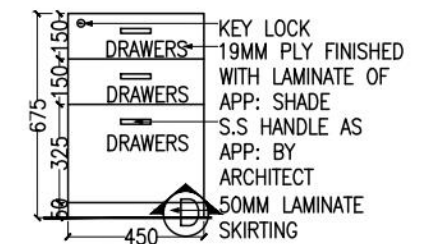

8 PEDESTAL PLAN
IN-404 SCALE 1:25

dwp interics
design with passion

dwp office address

1st Floor, Zama Building, Link Road, Anna Salai,
Nandanam, Chennai- 600035,
email : contact@dwpinterics.com
web : www.dwpinterics.com

Contractor to verify all dimensions on site before commencing work. Figured dimensions given are to be taken in preference to scaling. Copyright of designs shown here on is retained by this office. Authority is required for any reproduction.

PROJECT



PMC

MARK

DATE

DESCRIPTION



PROJECT No. : IN-08-TS-CH-LYCTL

SCALE : AS MENTIONED

DRAWN BY : RAKSHAYAA

CHK'D BY : JOSHUA

PLOT DATE : 07.03.2023

CAD DWG. FILE : server/e/2021/fe

COPYRIGHT dwpinterics Pvt. Ltd 2004

SHEET TITLE


RECEPTION TABLE DETAIL

IN-404

SHEET 1 OF 1

REVISION

R0

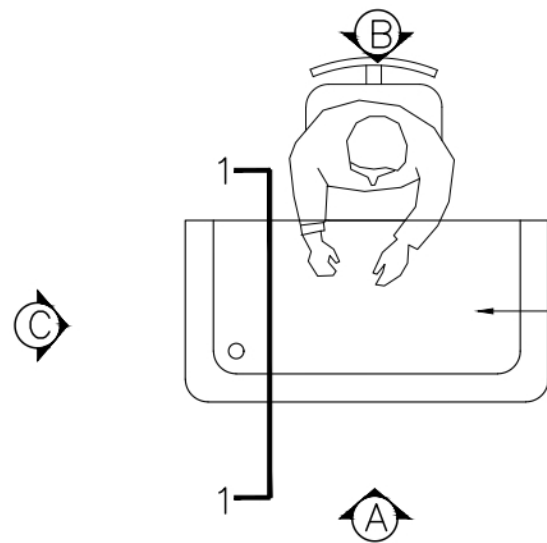

WORK TOP MADE OF 19MM THICK DOUBLE PLY BOXING WITH CONCEALED MS SUPPORTS FINISHED WITH SURFACE FINISHED WITH 6MM THICK SOLID ACRYLIC SURFACE OF APP: SHADE

1 RECEPTION DESK - PLAN
IN-404 SCALE 1:25


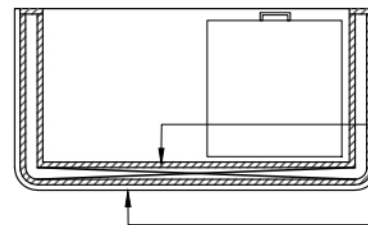



TABLE INSIDE BELOW WORK TOP FINISHED WITH LAMINATE AS APP; BY ARCHITECT
RECEPTION DESK FASCIA MADE OF 19MM THICK PLY WOODEN BOXING WITH CONCEALED M.S FRAME SUPPORTS FINISHED WITH 6MM THICK SOLID ACRYLIC OF APP: SHADE

2 PLAN @ 100MM LVL
IN-404 SCALE 1:25

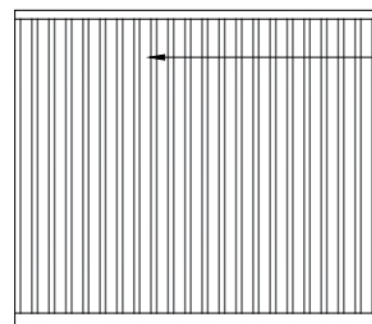


RECEPTION DESK FASCIA MADE OF 19MM THICK PLY WOODEN BOXING WITH CONCEALED M.S FRAME SUPPORTS FINISHED WITH 6MM THICK SOLID ACRYLIC TYPE 02 OF APP: SHADE

3 ELEVATION A
IN-404 SCALE 1:25

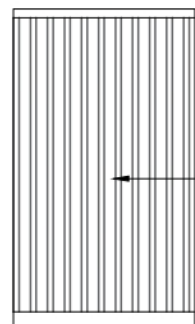

RECEPTION DESK FASCIA MADE OF 19MM THICK PLY WOODEN BOXING WITH CONCEALED M.S FRAME SUPPORTS FINISHED WITH 1MM THK LAMINATE OF APP: SHADE

5 ELEVATION C
IN-404 SCALE 1:25

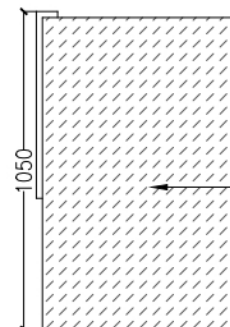

RECEPTION DESK FASCIA MADE OF 19MM THICK PLY BOXING WITH CONCEALED M.S FRAME SUPPORTS FINISHED WITH 1MM THK LAMINATE OF APP: SHADE

6 SECTION 1
IN-404 SCALE 1:25

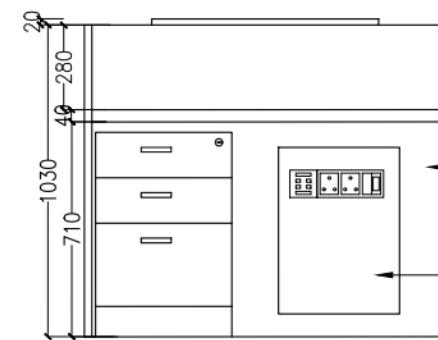


TABLE INSIDE WORK TOP FINISHED WITH LAMINATE AS APP; BY ARCHITECT
CUTOUT FOR POWER & NETWORK TO BE PROVIDED WITH REMOVABLE PLY & MIRROR SCREWS

4 ELEVATION B
IN-404 SCALE 1:25


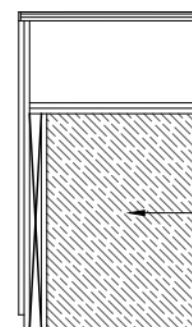


TABLE INSIDE BELOW WORK TOP FINISHED WITH LAMINATE AS APP; BY ARCHITECT

7 SECTION 1
IN-404 SCALE 1:25

NOTE:-

1. PLEASE REFER B.O.Q FOR DETAILED SPECIFICATION.
2. DRAWINGS TO BE READ ALONG WITH RELATED DRAWING (LAYOUTS & DETAILS).
3. NECESSARY CUTOUT TO BE PROVIDED FOR SWITCH SOCKET AS REQUIRED.
4. FOR SWITCH SOCKET HEIGHT, POSITION, NUMBERS ETC. REFER RESPECTIVE ELECTRICAL VENDOR DETAIL DRAWINGS.
5. NECESSARY EXTRA SUPPORTS TO BE PROVIDED WHERE EVER REQUIRED FOR STORAGES, GLASS BOARDS ETC. AS PER SITE CONDITION & ARCHITECTS APPROVAL.
6. PARTITIONS TOWARDS GLAZING TO BE CONTINUED UP TO THE NEAREST MULLION & PAINTED BLACK TOWARDS GLAZING.
7. DOOR & MODULAR GLASS PARTITION SHOWN IN THE DRAWING ARE INDICATIVE ONLY, TO REFER RESPECTIVE DETAIL DRAWING (DOOR DETAIL & PARTITION DETAIL).
8. CEILING TO HAVE NECESSARY SUPPORTS FROM TRUE CEILING AS PER RESPECTIVE VENDOR DETAIL.
9. VC SCREEN MOUNTING HEIGHT, SCREEN SIZE & POSITION AS APP; BY CLIENT/ARCHITECT & AS PER AV VENDORS DETAIL.
10. FOR FIXING VC SCREEN NECESSARY SUPPORTS AS REQUIRED TO BE PROVIDED FROM THE PARTITION & PARTITION TO BE STRENGTHENED FOR THE SAME.
11. PLY USED IN CAFETERIA, COFFEE HUB, PANTRY, BREAKOUT ETC., TO BE BWP PLY/ MARINE PLY AS APP; BY ARCHITECT.

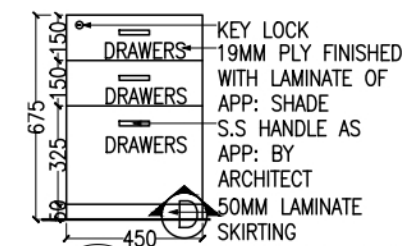

8 PEDESTAL PLAN
IN-404 SCALE 1:25

dwp interics
design with passion

dwp office address


1st Floor, Zama Building, Link Road, Anna Salai,
Nandanam, Chennai- 600035,
email : contact@dwpinterics.com
web : www.dwpinterics.com

Contractor to verify all dimensions on site before commencing work. Figured dimensions given are to be taken in preference to scaling. Copyright of designs shown here on is retained by this office. Authority is required for any reproduction.

PROJECT

PMC

MARK DATE DESCRIPTION

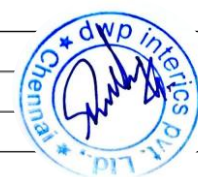

PROJECT No. :

SCALE : AS MENTIONED

DRAWN BY : RAKSHAYAA

CHK'D BY : JOSHUA

PLOT DATE : 07.03.2023

CAD DWG. FILE :

COPYRIGHT dwpinterics Pvt. Ltd 2004

SHEET TITLE


RECEPTION TABLE DETAIL
GOOD FOR CONSTRUCTION
GROUND FLOOR

IN-404


SHEET 1 OF 1

REVISION


R0

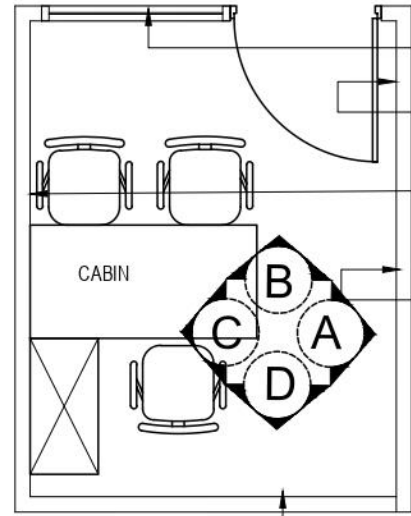

GLASS PARTITION AS PER DETAILS. IN-301
PARTITION AS PER DETAIL FINISHED WITH 9MM THK ECO PANEL WITH 15MM THK PLY BACKING.
PARTITION AS PER DETAIL FINISHED WITH PAINT AS APP; BY ARCHITECT
PARTITION AS PER DETAILS FINISHED WITH 6MM THICK LACQUERED GLASS WRITING BOARD FIXED WITH APP: 3M DOUBLE SIDED TAPE & ADHESIVE WITH 18MM PLY BACKING AS APP: BY ARCHITECT
PARTITION AS PER DETAIL FINISHED WITH WALLPAPER AS APP; BY ARCHITECT

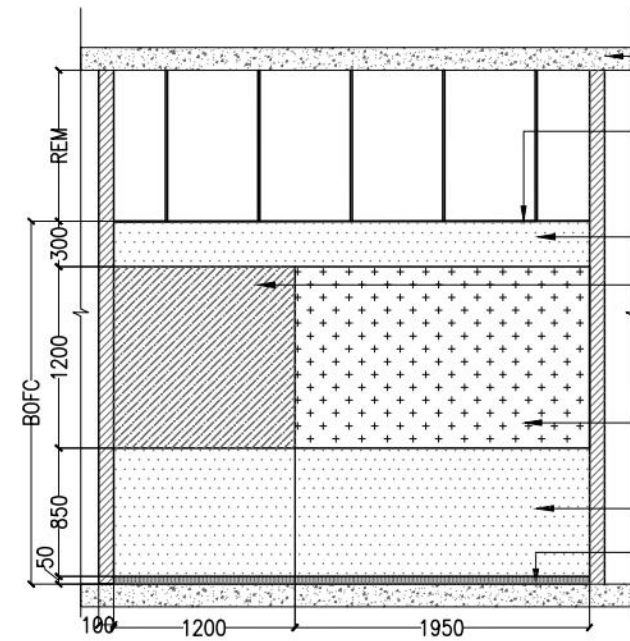


02 ELEVATION A
IN-701 SCALE 1 : 50

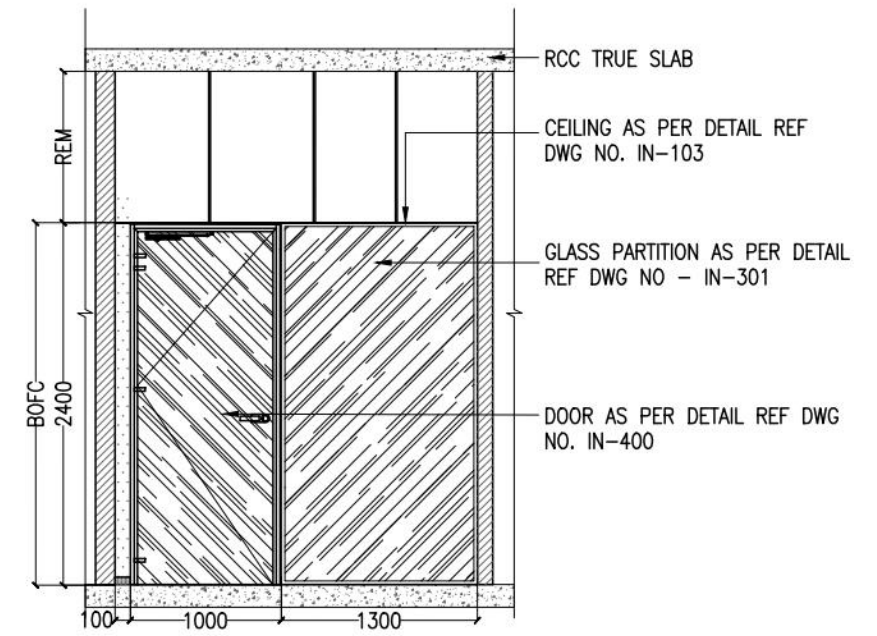


03 ELEVATION B
IN-701 SCALE 1 : 50


01 PLAN
IN-701 SCALE 1 : 50

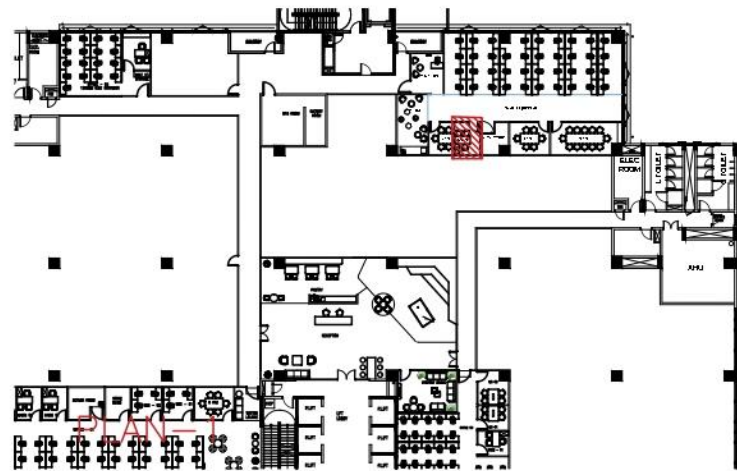

08 KEY PLAN
IN-701 SCALE NTS

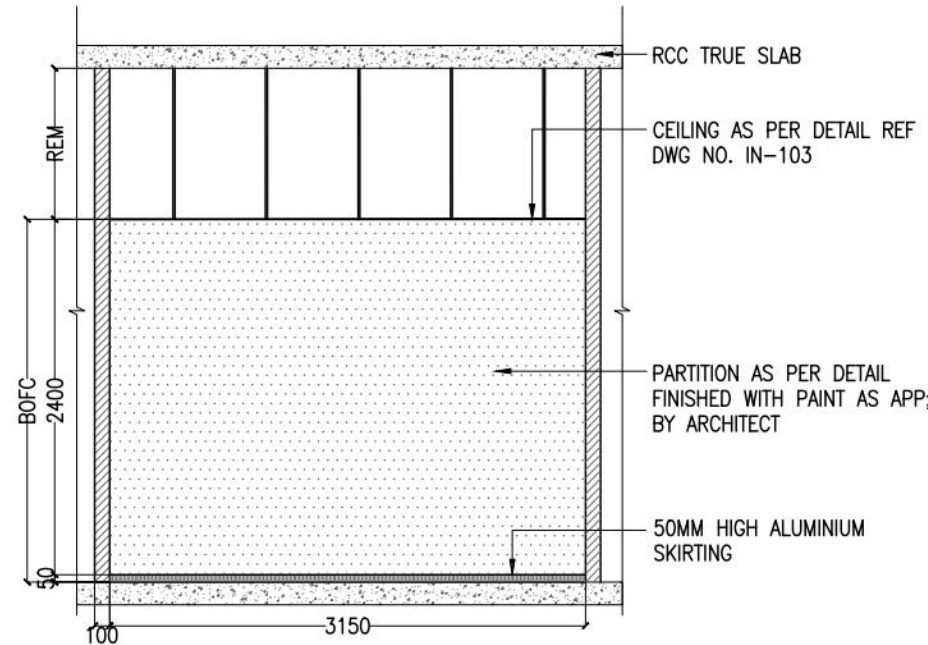

04 ELEVATION C
IN-701 SCALE 1 : 50

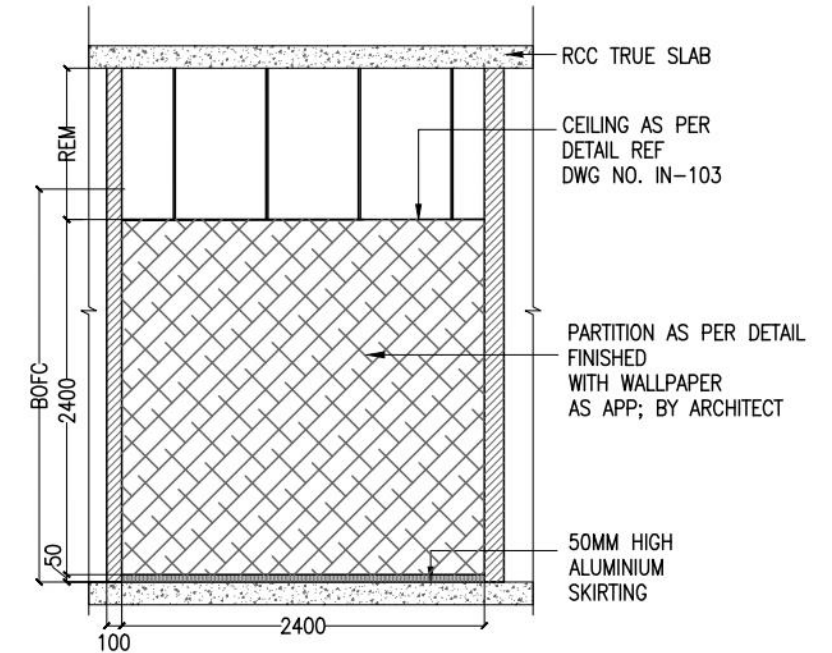

05 ELEVATION D
IN-701 SCALE 1 : 50

dwp interics
design with passion

dwp office address

dwp Interics Pvt.Ltd.
1/37-E, Mount poonamalle road, St. thomas mount. Ch-16
email : contact@dwpinterics.com
web : www.dwpinterics.com

Contractor to verify all dimensions on site before commencing work. Figured dimensions given are to be taken in preference to scaling. Copyright of designs shown here on is retained by this office. Authority is required for any reproduction.

PROJECT



PMC

MARK DATE DESCRIPTION

PROJECT No. : IN-22-69-C-SYMBYONT CHENNAI 9TH FLR

SCALE : AS MENTIONED

DRAWN BY : RAKSHAYAA

CHK'D BY : JOSHUA

PLOT DATE : 07.03.2023

CAD DWG FILE :


COPYRIGHT dwpinterics Pvt. Ltd 2004

SHEET TITLE


**CABIN
ROOM DETAILS
TENDER DRAWINGS**

IN-701


SHEET 1 OF 1

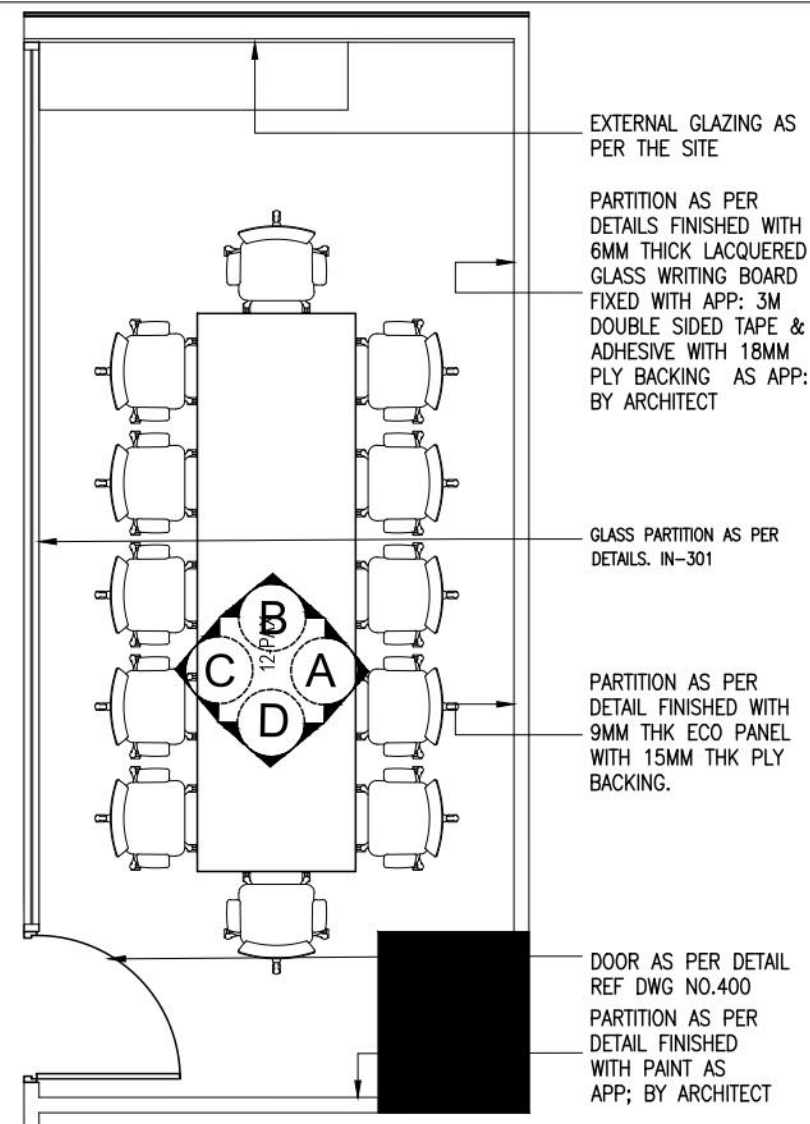


01 PLAN
IN-701 SCALE 1 : 50

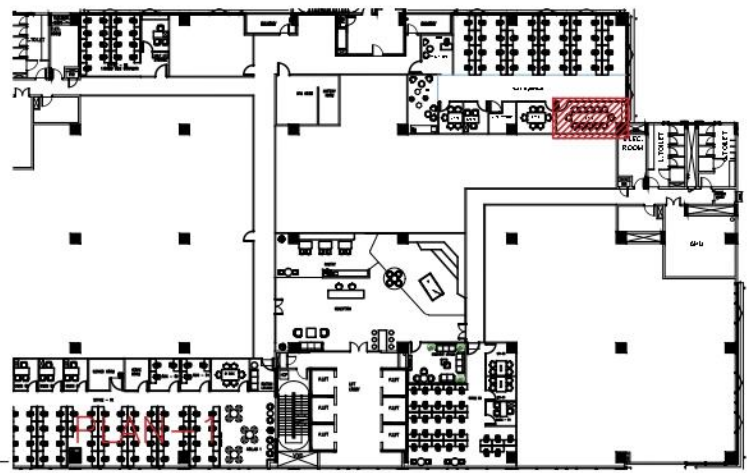


08 KEY PLAN
IN-701 SCALE NTS

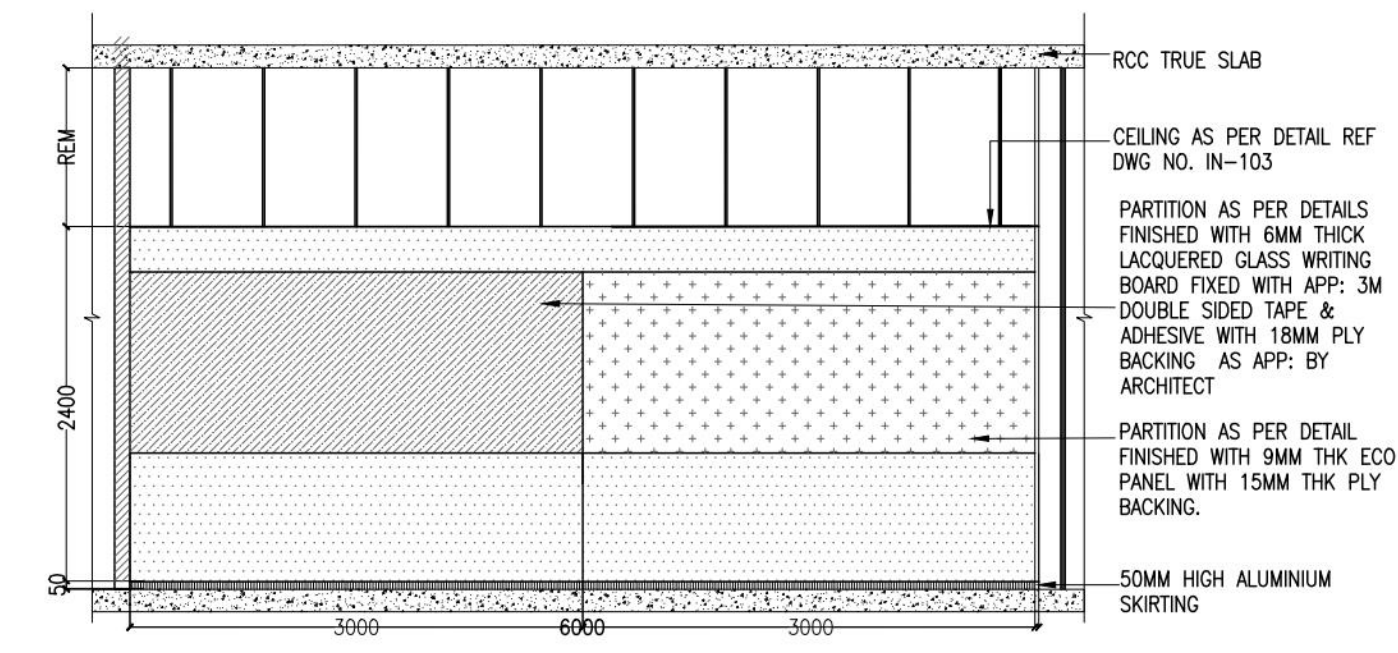


02 ELEVATION A
IN-701 SCALE 1 : 50

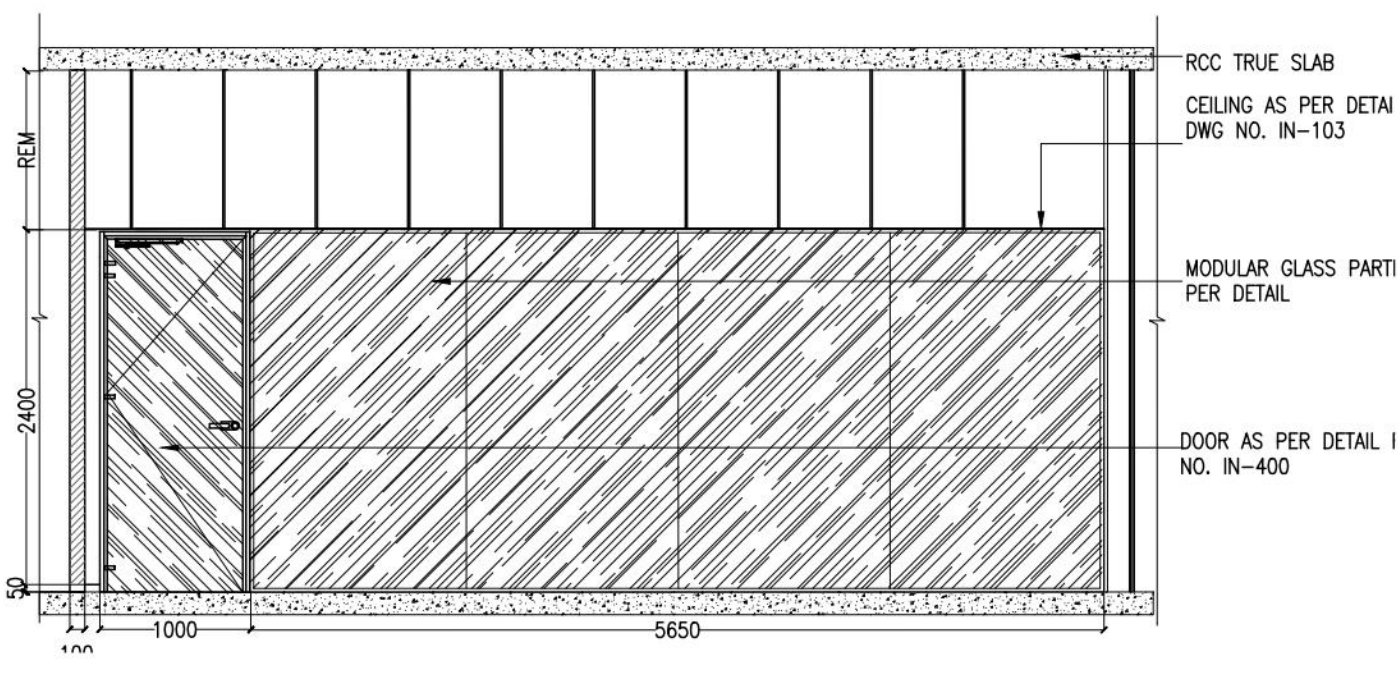

04 ELEVATION C
IN-701 SCALE 1 : 50

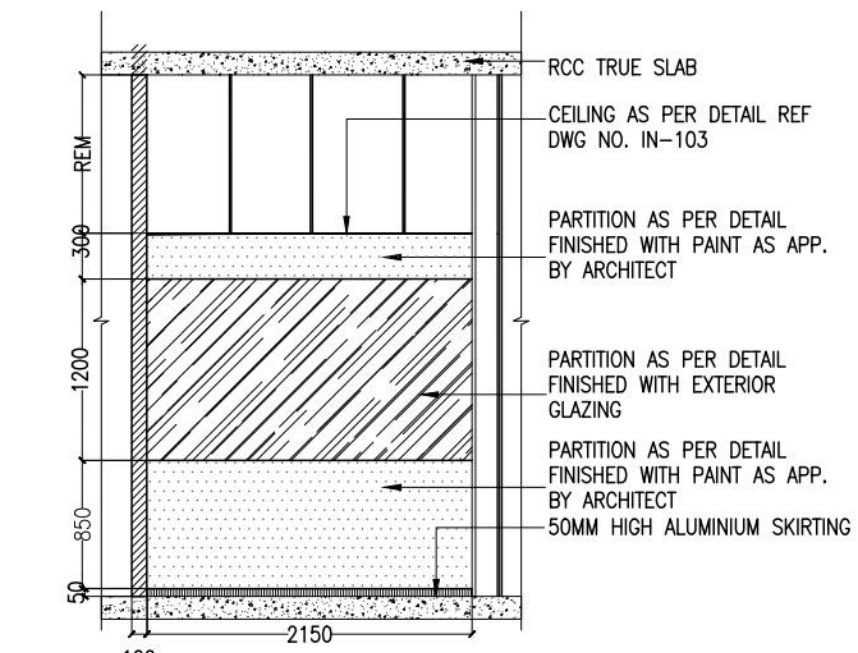

03 ELEVATION B
IN-701 SCALE 1 : 50

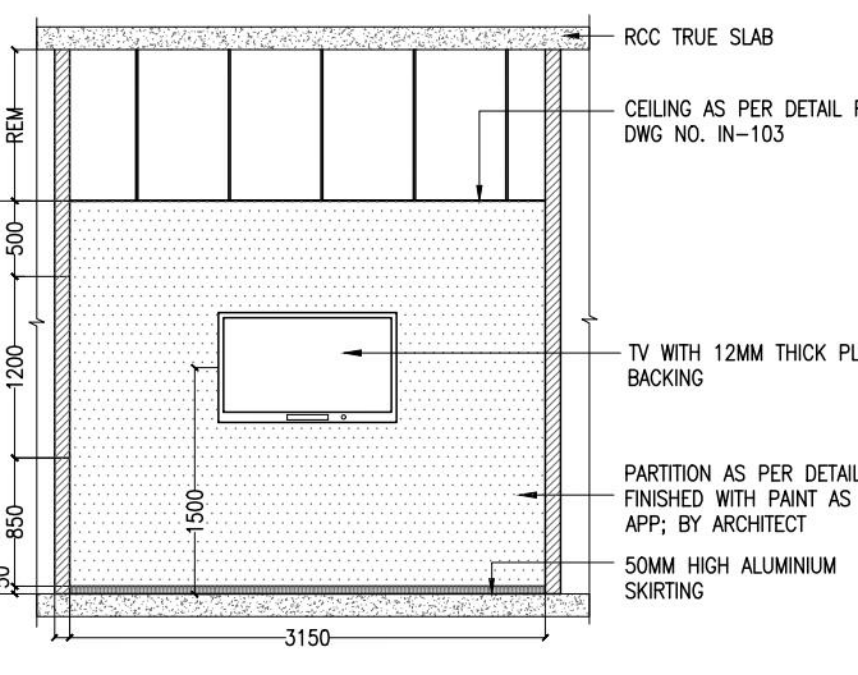

05 ELEVATION D
IN-701 SCALE 1 : 50

dwp interics
design with passion

dwp office address
dwp Interics Pvt.Ltd.
1/37-E, Mount poonamalle road, St. thomas mount. Ch-16
email : contact@dwpinterics.com
web : www.dwpinterics.com
Contractor to verify all dimensions on site before commencing work. Figured dimensions given are to be taken in preference to scaling. Copyright of designs shown here on is retained by this office. Authority is required for any reproduction.




PMC

MARK	DATE	DESCRIPTION

PROJECT No.	: IN-22-69-C-SYMBYONT CHENNAI 9TH FLR
SCALE	: AS MENTIONED
DRAWN BY	: RAKSHAYAA
CHK'D BY	: JOSHUA
PLOT DATE	: 07.03.2023
CAD DWG FILE	:
COPYRIGHT	dwpinterics Pvt. Ltd 2004

SHEET TITLE	BOARD ROOM ROOM DETAILS TENDER DRAWINGS
IN-701	
SHEET	1 OF 1

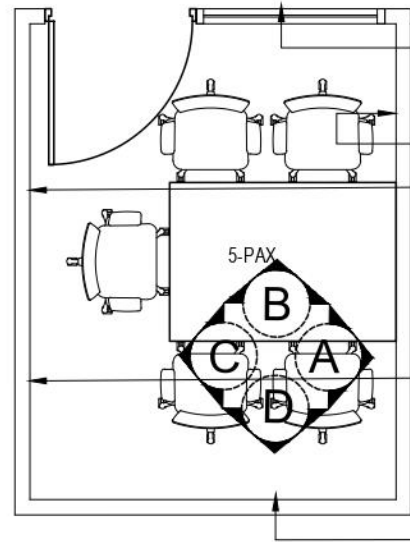

GLASS PARTITION AS PER DETAILS. IN-301


PARTITION AS PER DETAIL FINISHED WITH PAINT AS APP; BY ARCHITECT

PARTITION AS PER DETAIL FINISHED WITH 9MM THK ECO PANEL WITH 15MM THK PLY BACKING.


PARTITION AS PER DETAILS FINISHED WITH 6MM THICK LACQUERED GLASS WRITING BOARD FIXED WITH APP; 3M DOUBLE SIDED TAPE & ADHESIVE WITH 18MM PLY BACKING AS APP; BY ARCHITECT

PARTITION AS PER DETAIL FINISHED WITH WALLPAPER AS APP; BY ARCHITECT


02 ELEVATION A
IN-701 SCALE 1 : 50

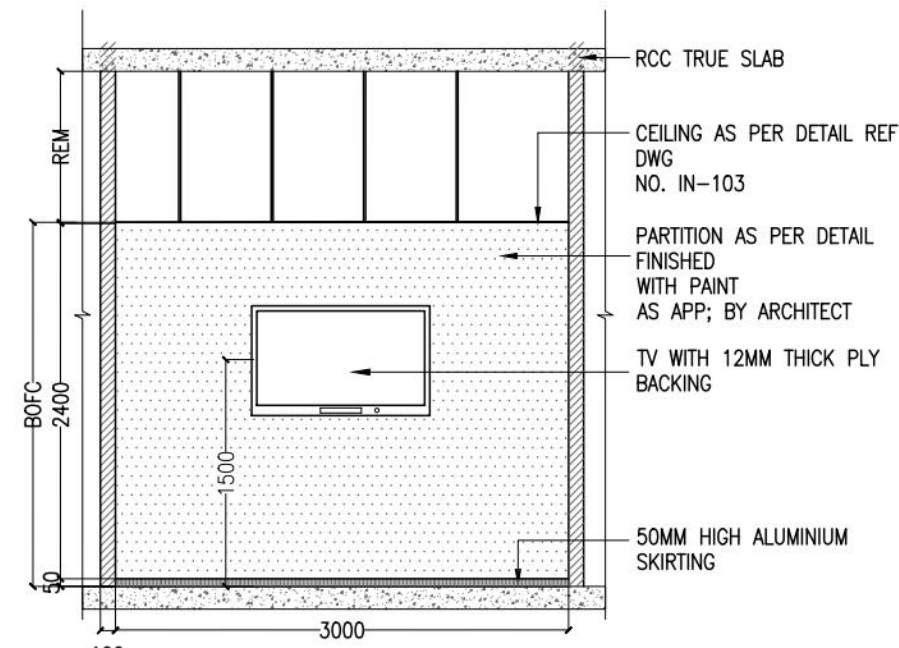

03 ELEVATION B
IN-701 SCALE 1 : 50

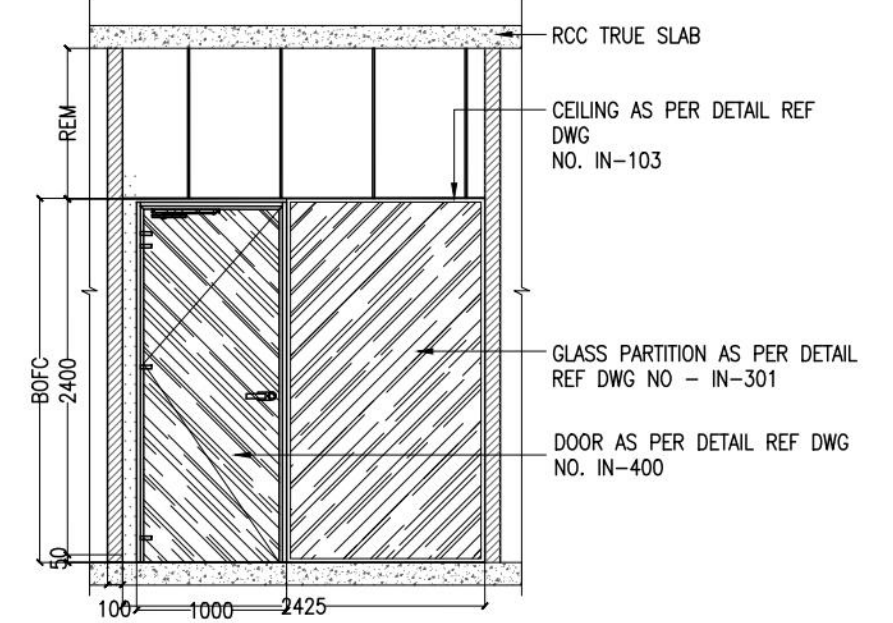


01 PLAN
IN-701 SCALE 1 : 50

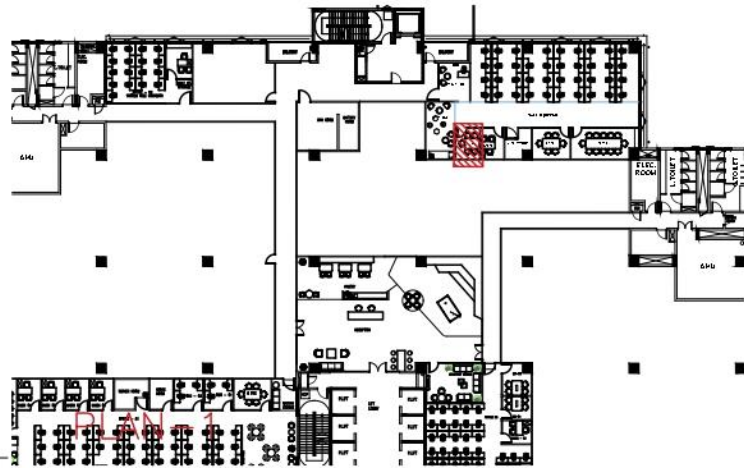


08 KEY PLAN
IN-701 SCALE NTS

04 ELEVATION C
IN-701 SCALE 1 : 50

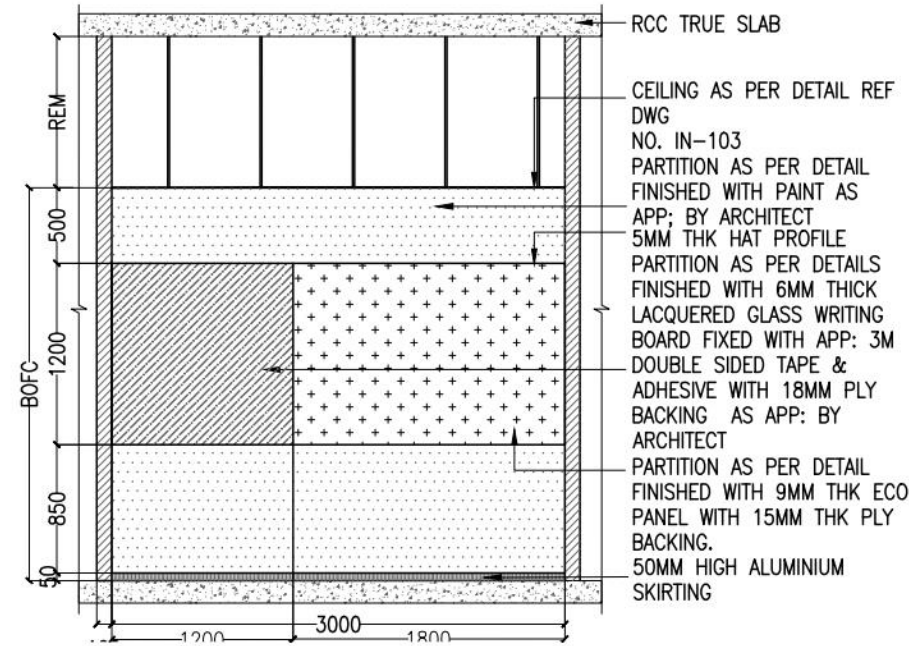

05 ELEVATION D
IN-701 SCALE 1 : 50

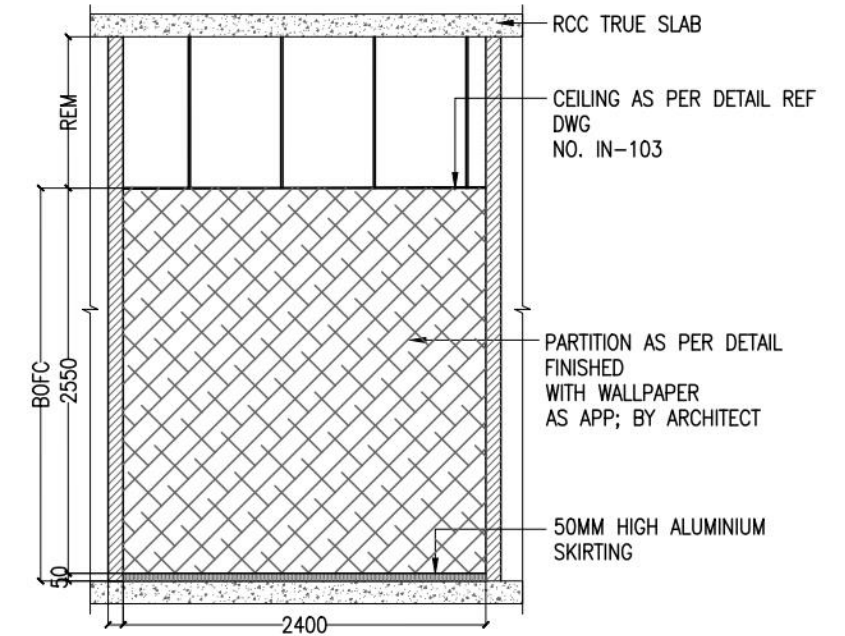

dwp interics
design with passion

dwp office address

dwp Interics Pvt.Ltd.
1/37-E, Mount poonamalle road, St. thomas mount. Ch-16
email : contact@dwpinterics.com
web : www.dwpinterics.com

Contractor to verify all dimensions on site before commencing work. Figured dimensions given are to be taken in preference to scaling. Copyright of designs shown here on is retained by this office. Authority is required for any reproduction.

PROJECT



PMC

MARK DATE DESCRIPTION



PROJECT No. : IN-22-69-C-SYMBYONT CHENNAI 9TH FLR

SCALE : AS MENTIONED

DRAWN BY : RAKSHAYAA

CHK'D BY : JOSHUA

PLOT DATE : 07.03.2023

CAD DWG FILE :


COPYRIGHT dwpinterics Pvt. Ltd 2004

SHEET TITLE


5 PAX MEETING ROOM
ROOM DETAILS
TENDER DRAWINGS

IN-701


SHEET 1 OF 1

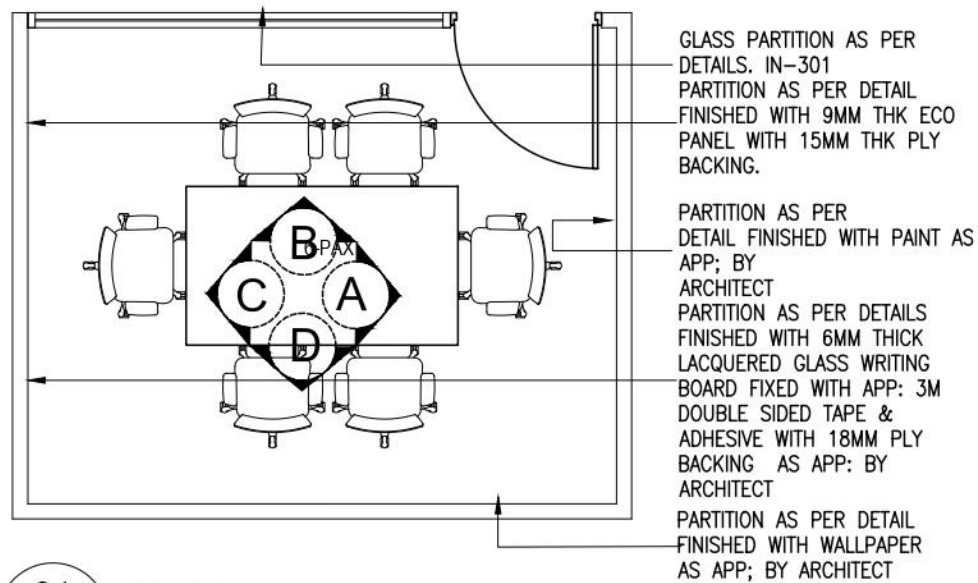


01 PLAN
IN-701 SCALE 1 : 50

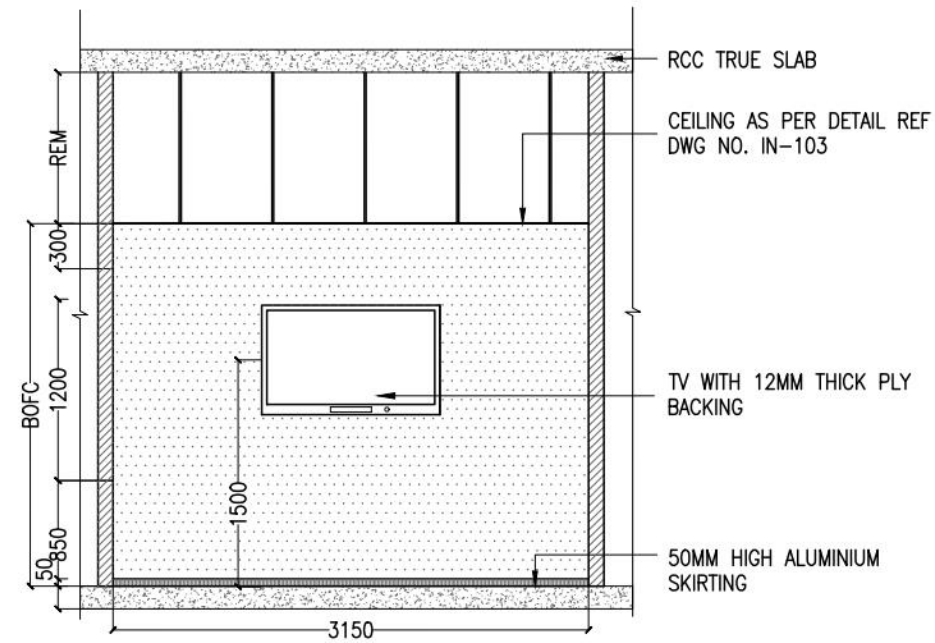


02 ELEVATION A
IN-701 SCALE 1 : 50

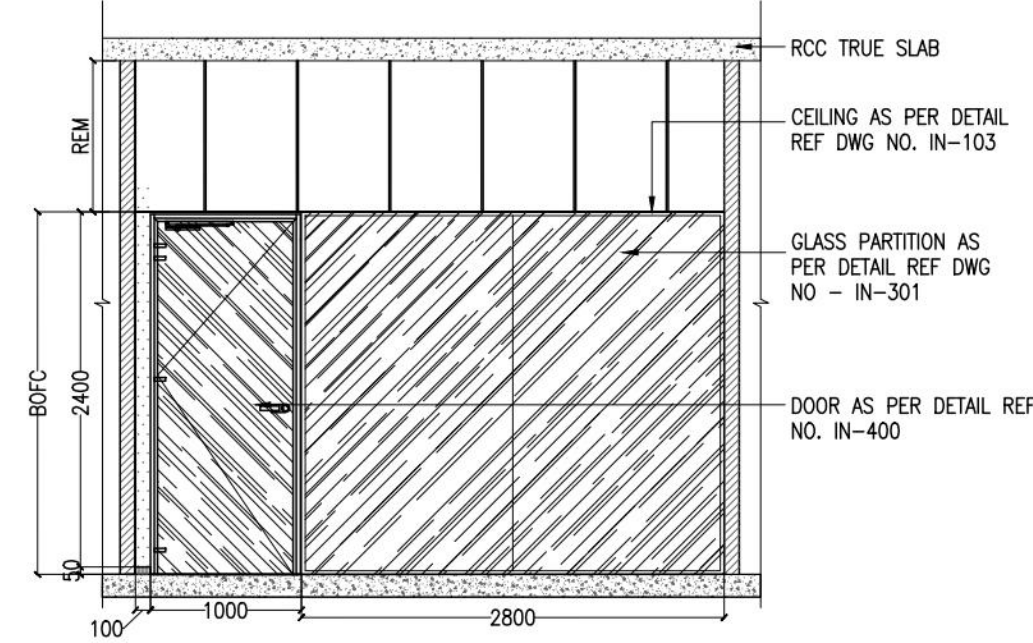


03 ELEVATION B
IN-701 SCALE 1 : 50

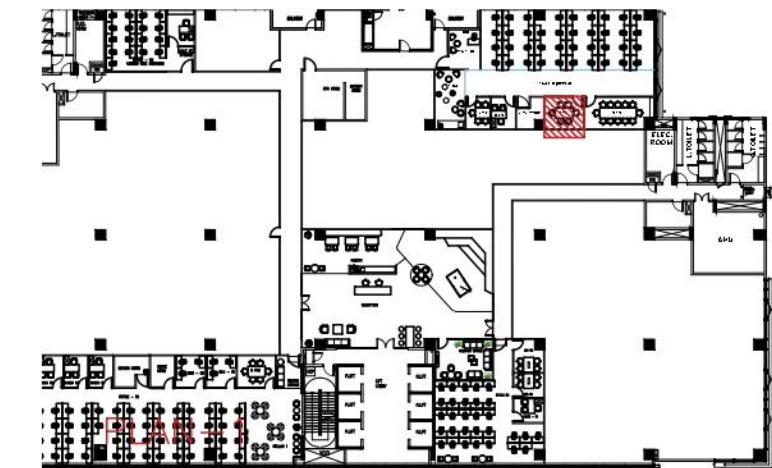

08 KEY PLAN
IN-701 SCALE NTS

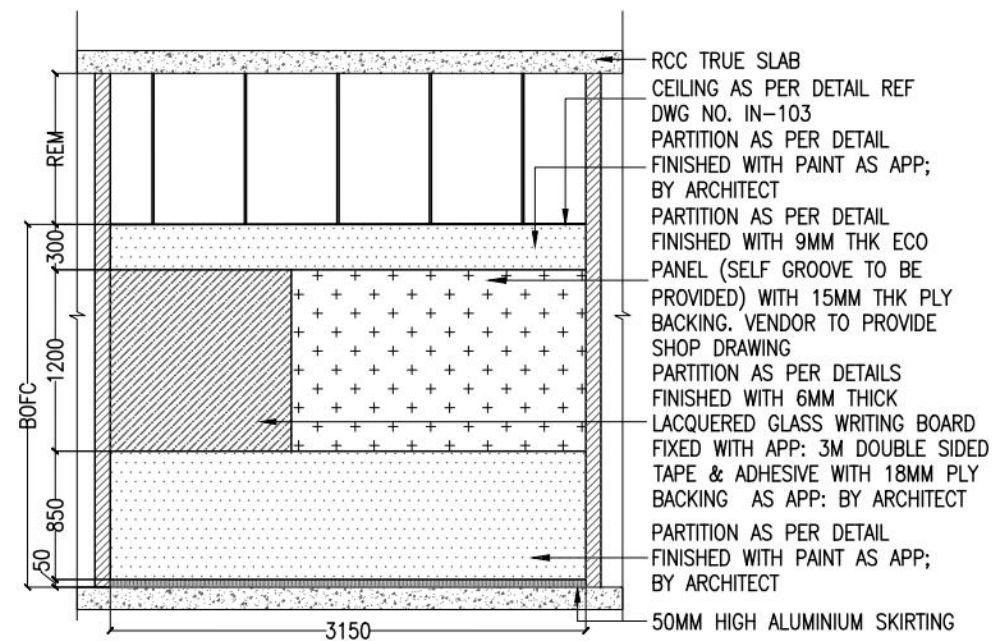

04 ELEVATION C
IN-701 SCALE 1 : 50

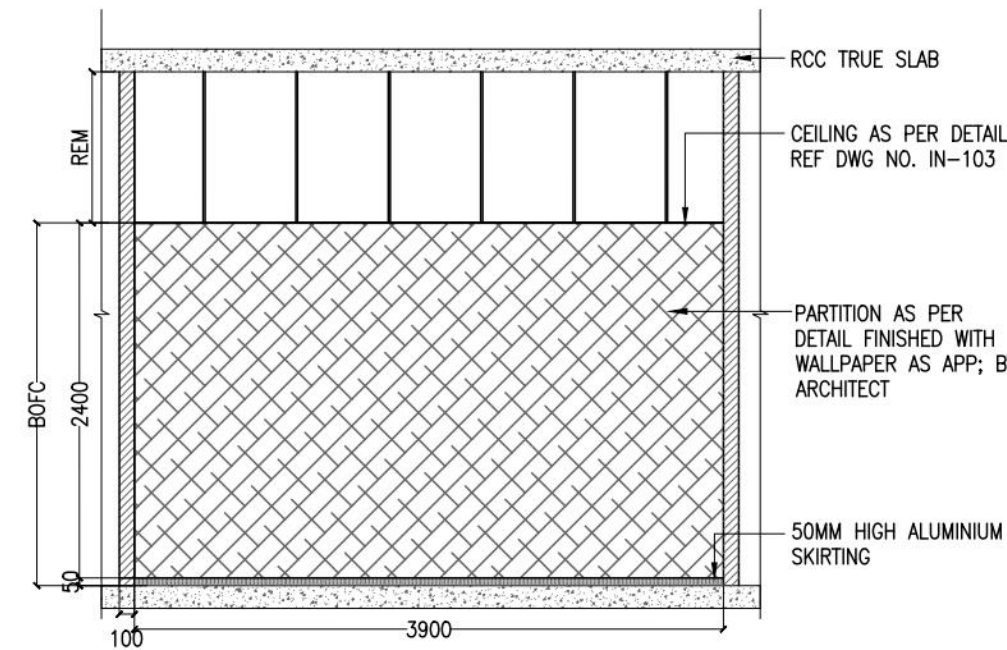

05 ELEVATION D
IN-701 SCALE 1 : 50

dwp interics
design with passion

dwp office address

dwp Interics Pvt.Ltd.
1/37-E, Mount poonamalle road, St. thomas mount. Ch-16
email : contact@dwpinterics.com
web : www.dwpinterics.com


Contractor to verify all dimensions on site before commencing work. Figured dimensions given are to be taken in preference to scaling. Copyright of designs shown here on is retained by this office. Authority is required for any reproduction.

PROJECT



PMC

MARK DATE DESCRIPTION

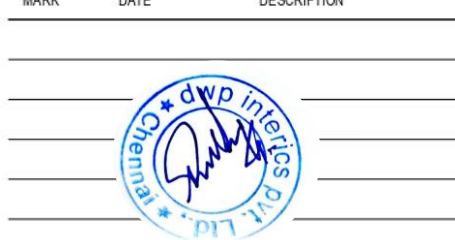

PROJECT No. : IN-22-69-C-SYMBYONT CHENNAI 9TH FLR

SCALE : AS MENTIONED

DRAWN BY : RAKSHAYAA

CHK'D BY : JOSHUA

PLOT DATE : 07.03.2023

CAD DWG FILE :


COPYRIGHT dwpinterics Pvt. Ltd 2004

SHEET TITLE


6 PAX MEETING ROOM
ROOM DETAILS
TENDER DRAWINGS

IN-701

SHEET 1 OF 1

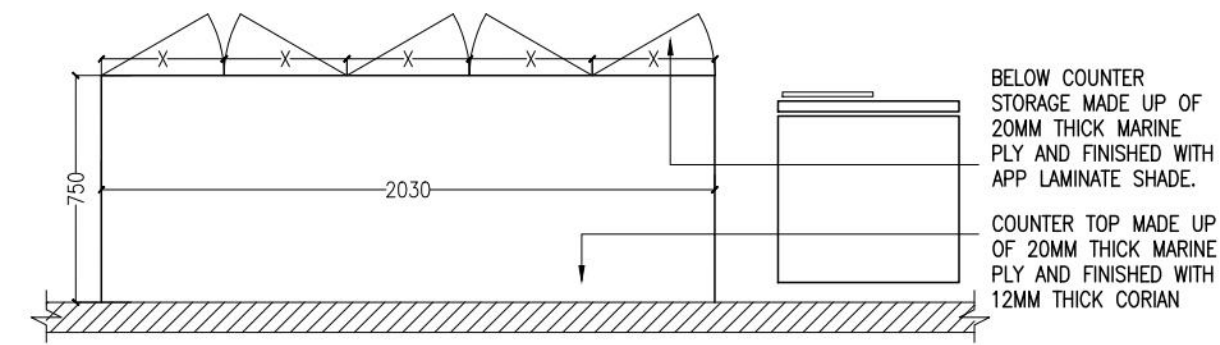


01 PLAN
IN-702 SCALE 1 : 25

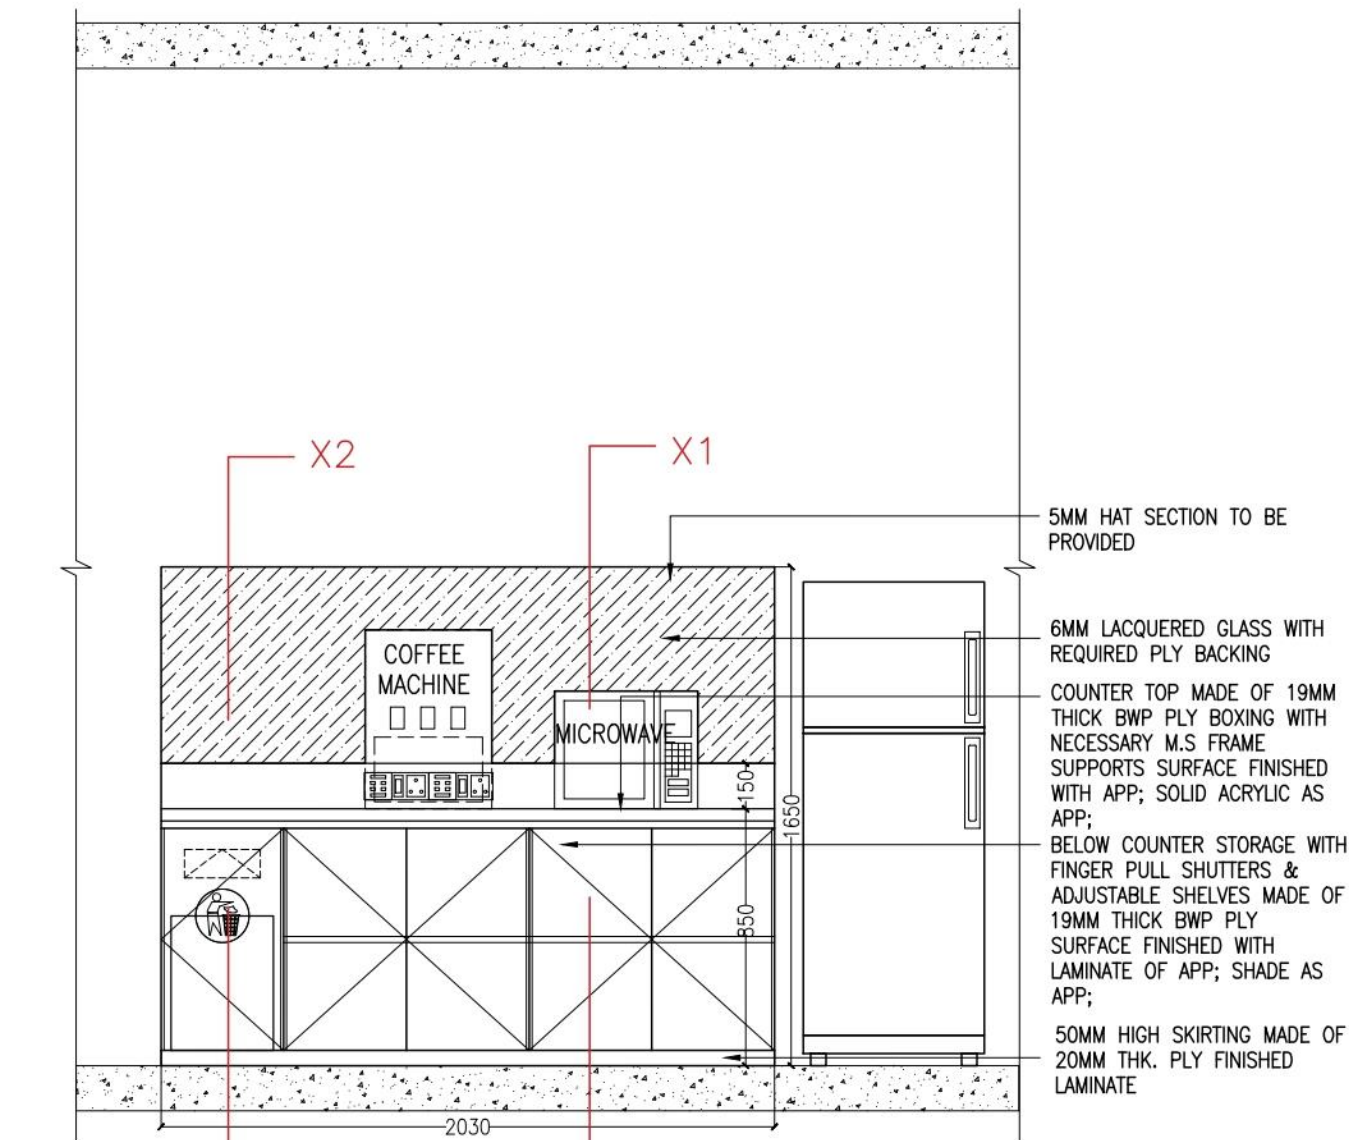


02 ELEVATION A
IN-702 SCALE 1 : 25

NOTE:-


- PLEASE REFER B.O.Q FOR DETAILED SPECIFICATION.
- ALL SWITCHES TO BE PLACED ON THE MODULAR PORTAL ONLY.
- NECESSARY EXTRA ALUMINIUM SUPPORTS TO BE PROVIDED WHERE EVER REQUIRED FOR STORAGE, GLASS BOARDS ETC. AS PER SITE CONDITION & ARCHITECTS APP.
- DRAWINGS TO BE READ ALONG WITH RELATED DRAWING (LAYOUTS & DETAILS).
- REF: DWG NO. IN-301 FOR PARTITION DETAIL, IN-400 FOR DOOR DETAIL, IN-401 FOR COLUMN CLADDING DETAIL.
- PARTITIONS TOWARDS GLAZING TO BE CONTINUED UP TO THE NEAREST MULLION & PAINTED BLACK TOWARDS GLAZING.
- MODULAR CEILING TO HAVE NECESSARY SUPPORTS FROM TRUE CEILING AS PER RESPECTIVE VENDOR DETAIL.
- DOOR & GLASS PARTITIONS SHOWN IN THE DRAWING IS INDICATIVE ONLY, TO REFER RESPECTIVE DETAIL DRAWINGS.
- VC SCREEN HEIGHT, POSITION, SIZE ETC., TO BE CONSIDERED AS PER AV VENDOR DETAIL, AS APP: BY CLIENT/ARCHITECT.
- FOR FIXING VC SCREEN NECESSARY HARDWARE SUPPORT TO BE PROVIDED FROM THE PARTITION & PARTITION TO BE STRENGTHENED FOR THE SAME.

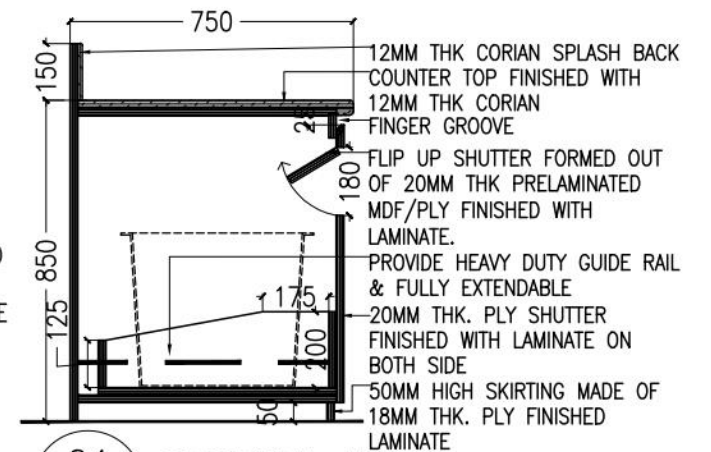


04 SECTION X1
IN-702 SCALE 1 : 20

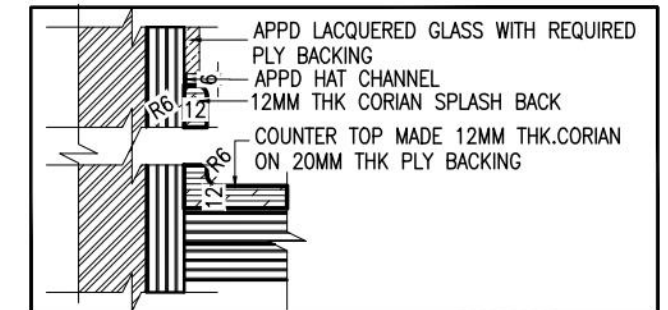

05 DETAIL 2
IN-702 SCALE 1 : 4

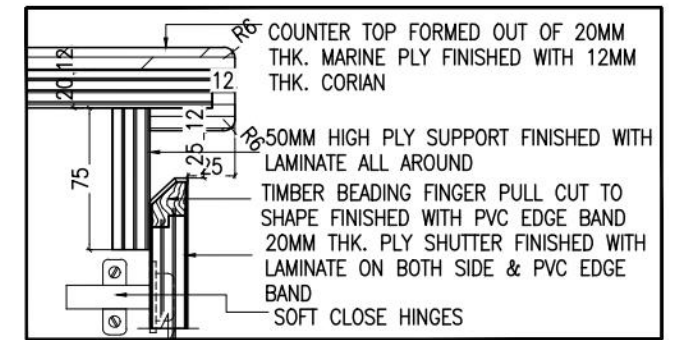

06 DETAIL 3
IN-702 SCALE 1 : 4

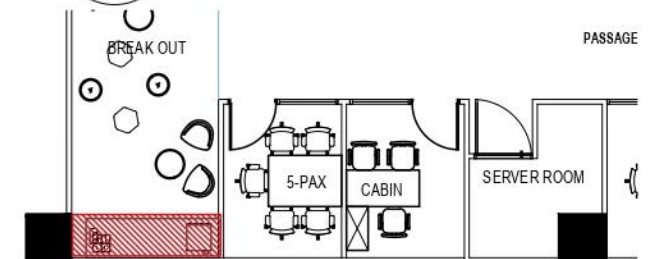

07 KEY PLAN
IN-702 SCALE NTS

dwp interics
design with passion

dwp office address

dwp Interics Pvt.Ltd.
1/37-E, Mount poonamalle road, St. thomas mount. Ch-16
email : contact@dwpinterics.com
web : www.dwpinterics.com


Contractor to verify all dimensions on site before commencing work. Figured dimensions given are to be taken in preference to scaling. Copyright of designs shown here on is retained by this office. Authority is required for any reproduction.

PROJECT



PMC

MARK DATE DESCRIPTION

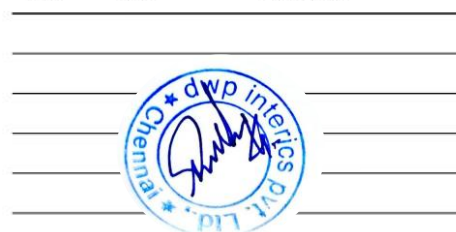

PROJECT No. :

SCALE : AS MENTIONED

DRAWN BY : RAKSHAYAA

CHK'D BY : JOSHUA

PLOT DATE : 07.03.2023

CAD DWG. FILE :


COPYRIGHT dwpinterics Pvt. Ltd 2004

SHEET TITLE

DRY PANTRY
ROOM DETAILS
TENDER DRAWINGS

IN-702

SHEET 1 OF 2

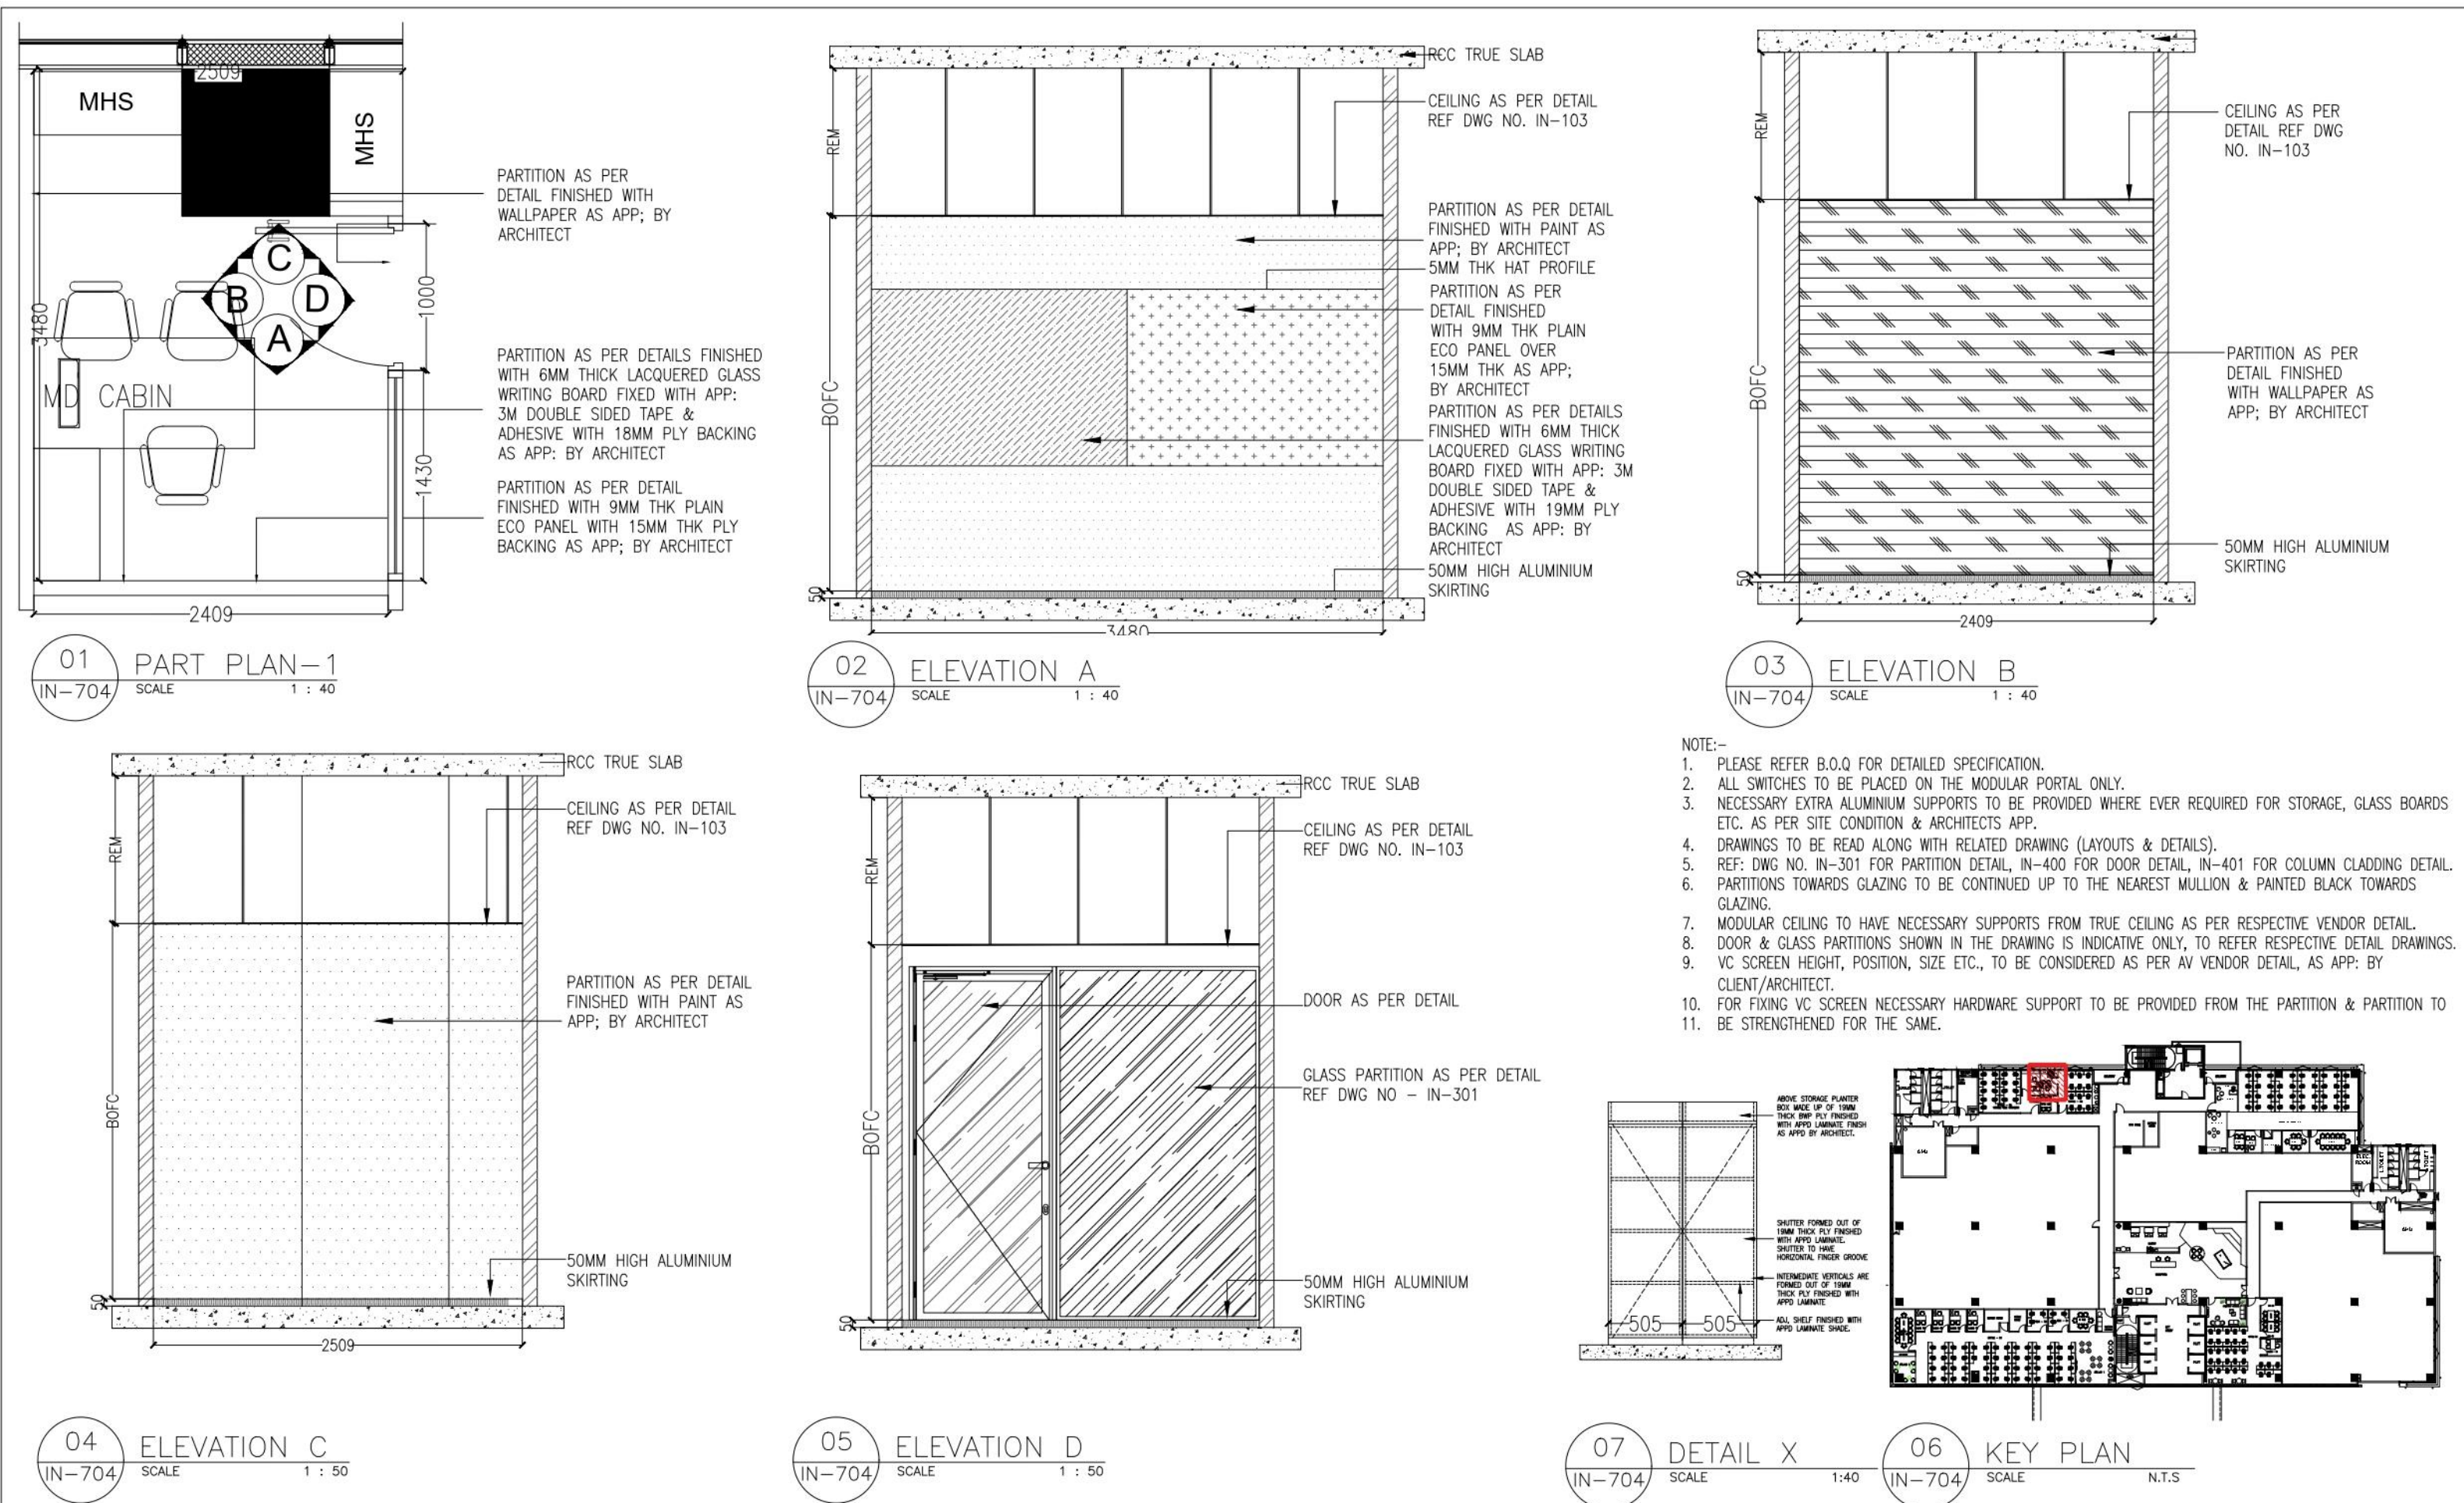

dwp interics
design with passion

dwp office address

dwp Interics Pvt.Ltd.
1/37-E, Mount poonamalle road, St. thomas mount Ch-16
email : contact@dwpinterics.com
web : www.dwpinterics.com

Contractor to verify all dimensions on site before commencing work. Figured dimensions given are to be taken in preference to scaling. Copyright of designs shown here on is retained by this office. Authority is required for any reproduction.

PROJECT

PMC

MARK DATE DESCRIPTION




PROJECT No. :
SCALE : AS MENTIONED
DRAWN BY : RAKSHAYAA
CHK'D BY : JOSHUA
PLOT DATE : 03.04.2023
CAD DWG. FILE :
COPYRIGHT dwpinterics Pvt. Ltd 2004

SHEET TITLE


**4 PAX ROOM
ROOM DETAILS
TENDER DRAWINGS**

IN-704


SHEET 1 OF 1

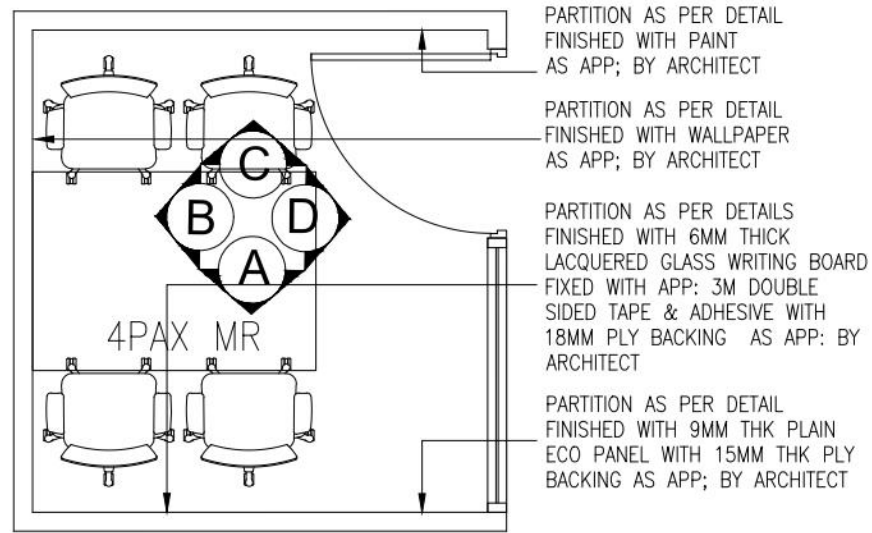

01 PART PLAN-1
IN-704 SCALE 1 : 40

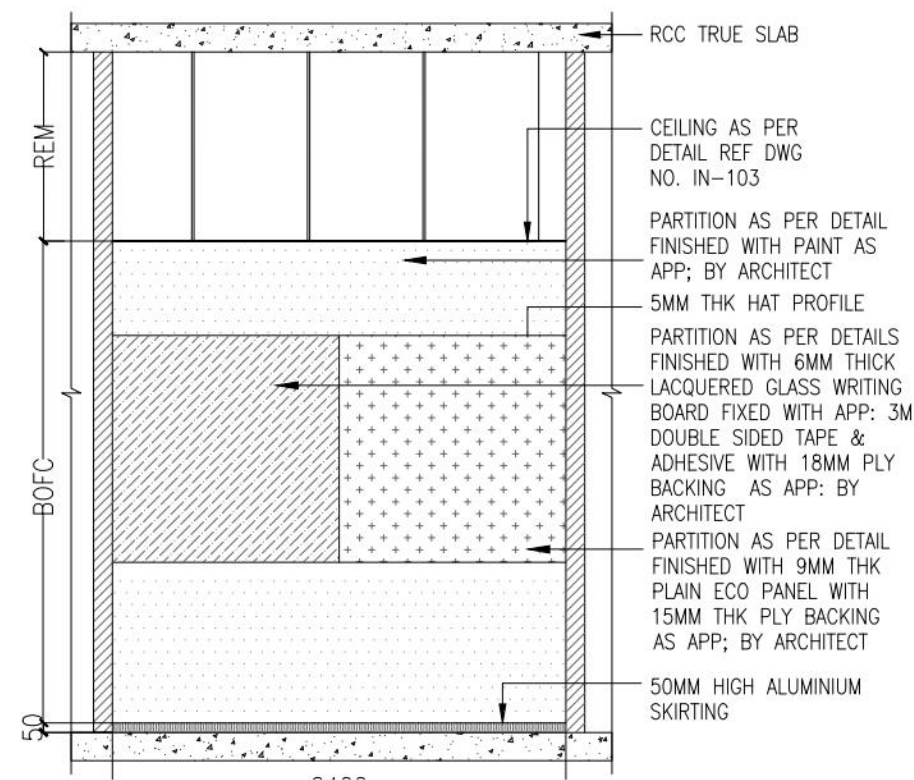


02 ELEVATION A
IN-704 SCALE 1 : 40

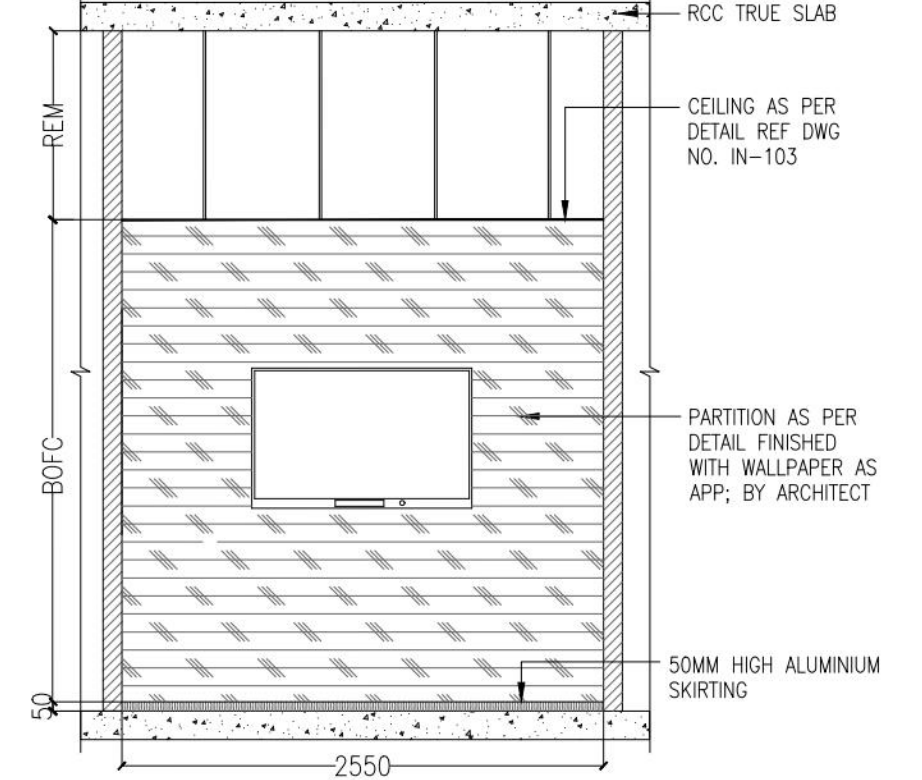


03 ELEVATION B
IN-704 SCALE 1 : 40

NOTE:-


- PLEASE REFER B.O.Q FOR DETAILED SPECIFICATION.
- ALL SWITCHES TO BE PLACED ON THE MODULAR PORTAL ONLY.
- NECESSARY EXTRA ALUMINIUM SUPPORTS TO BE PROVIDED WHERE EVER REQUIRED FOR STORAGE, GLASS BOARDS ETC. AS PER SITE CONDITION & ARCHITECTS APP.
- DRAWINGS TO BE READ ALONG WITH RELATED DRAWING (LAYOUTS & DETAILS).
- REF: DWG NO. IN-301 FOR PARTITION DETAIL, IN-400 FOR DOOR DETAIL, IN-401 FOR COLUMN CLADDING DETAIL.
- PARTITIONS TOWARDS GLAZING TO BE CONTINUED UP TO THE NEAREST MULLION & PAINTED BLACK TOWARDS GLAZING.
- MODULAR CEILING TO HAVE NECESSARY SUPPORTS FROM TRUE CEILING AS PER RESPECTIVE VENDOR DETAIL.
- DOOR & GLASS PARTITIONS SHOWN IN THE DRAWING IS INDICATIVE ONLY, TO REFER RESPECTIVE DETAIL DRAWINGS
- VC SCREEN HEIGHT, POSITION, SIZE ETC., TO BE CONSIDERED AS PER AV VENDOR DETAIL, AS APP: BY CLIENT/ARCHITECT.
- FOR FIXING VC SCREEN NECESSARY HARDWARE SUPPORT TO BE PROVIDED FROM THE PARTITION & PARTITION TO BE STRENGTHENED FOR THE SAME.

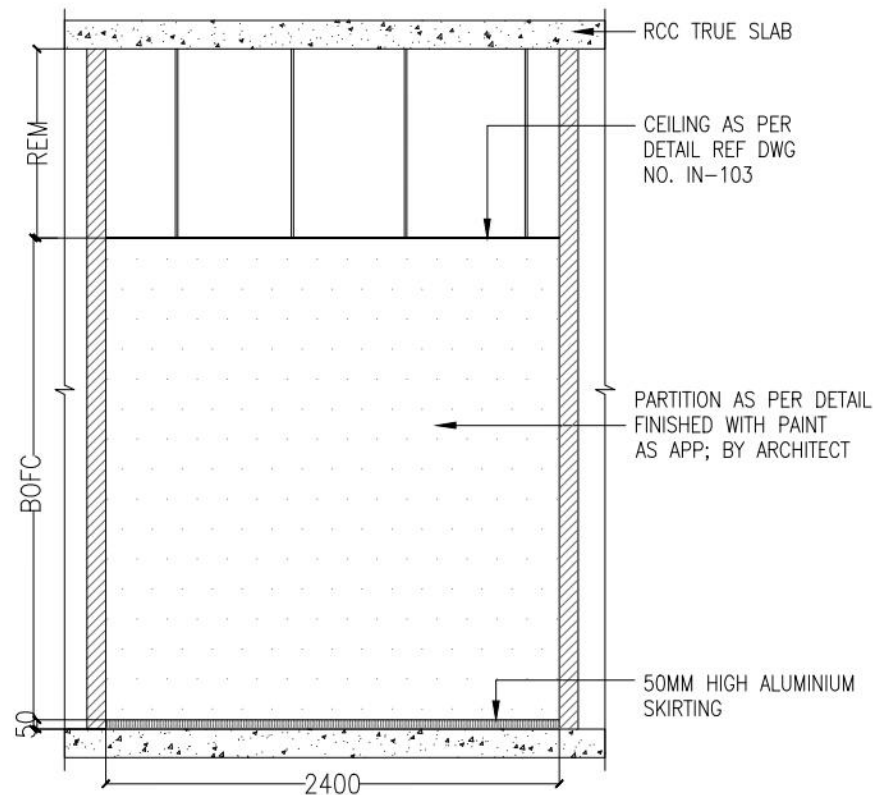

04 ELEVATION C
IN-704 SCALE 1 : 50

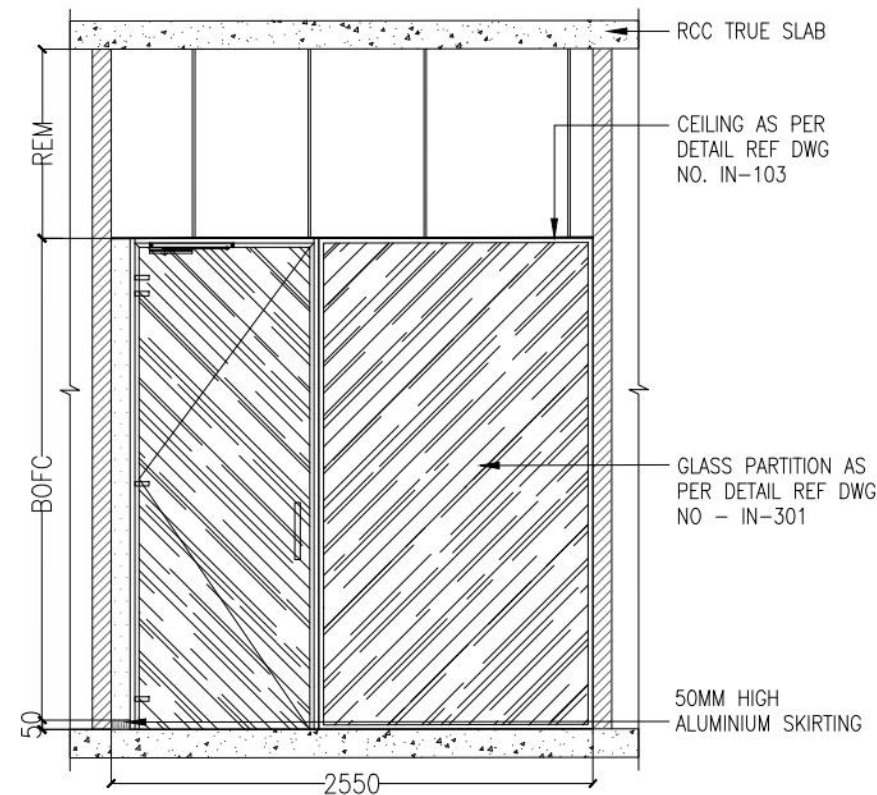

05 ELEVATION D
IN-704 SCALE 1 : 50

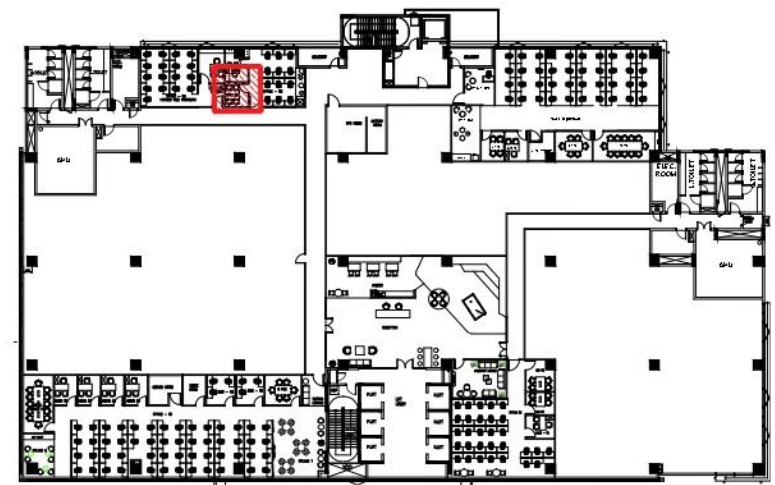

06 KEY PLAN
IN-704 SCALE N.T.S

dwp interics
design with passion

dwp office address


dwp Interics Pvt.Ltd.
1/37-E, Mount poonamalle road, St. thomas mount. Ch-16
email : contact@dwpinterics.com
web : www.dwpinterics.com

Contractor to verify all dimensions on site before commencing work. Figured dimensions given are to be taken in preference to scaling. Copyright of designs shown here on is retained by this office. Authority is required for any reproduction.

PROJECT

PMC

MARK DATE DESCRIPTION

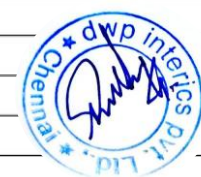

PROJECT No.

SCALE : AS MENTIONED

DRAWN BY : RAKSHAYAA

CHK'D BY : JOSHUA

PLOT DATE : 03.04.2023

CAD DWG. FILE :


COPYRIGHT dwpinterics Pvt. Ltd.2004

SHEET TITLE

**4 PAX ROOM
ROOM DETAILS
TENDER DRAWINGS**

IN-704

SHEET 1 OF 1

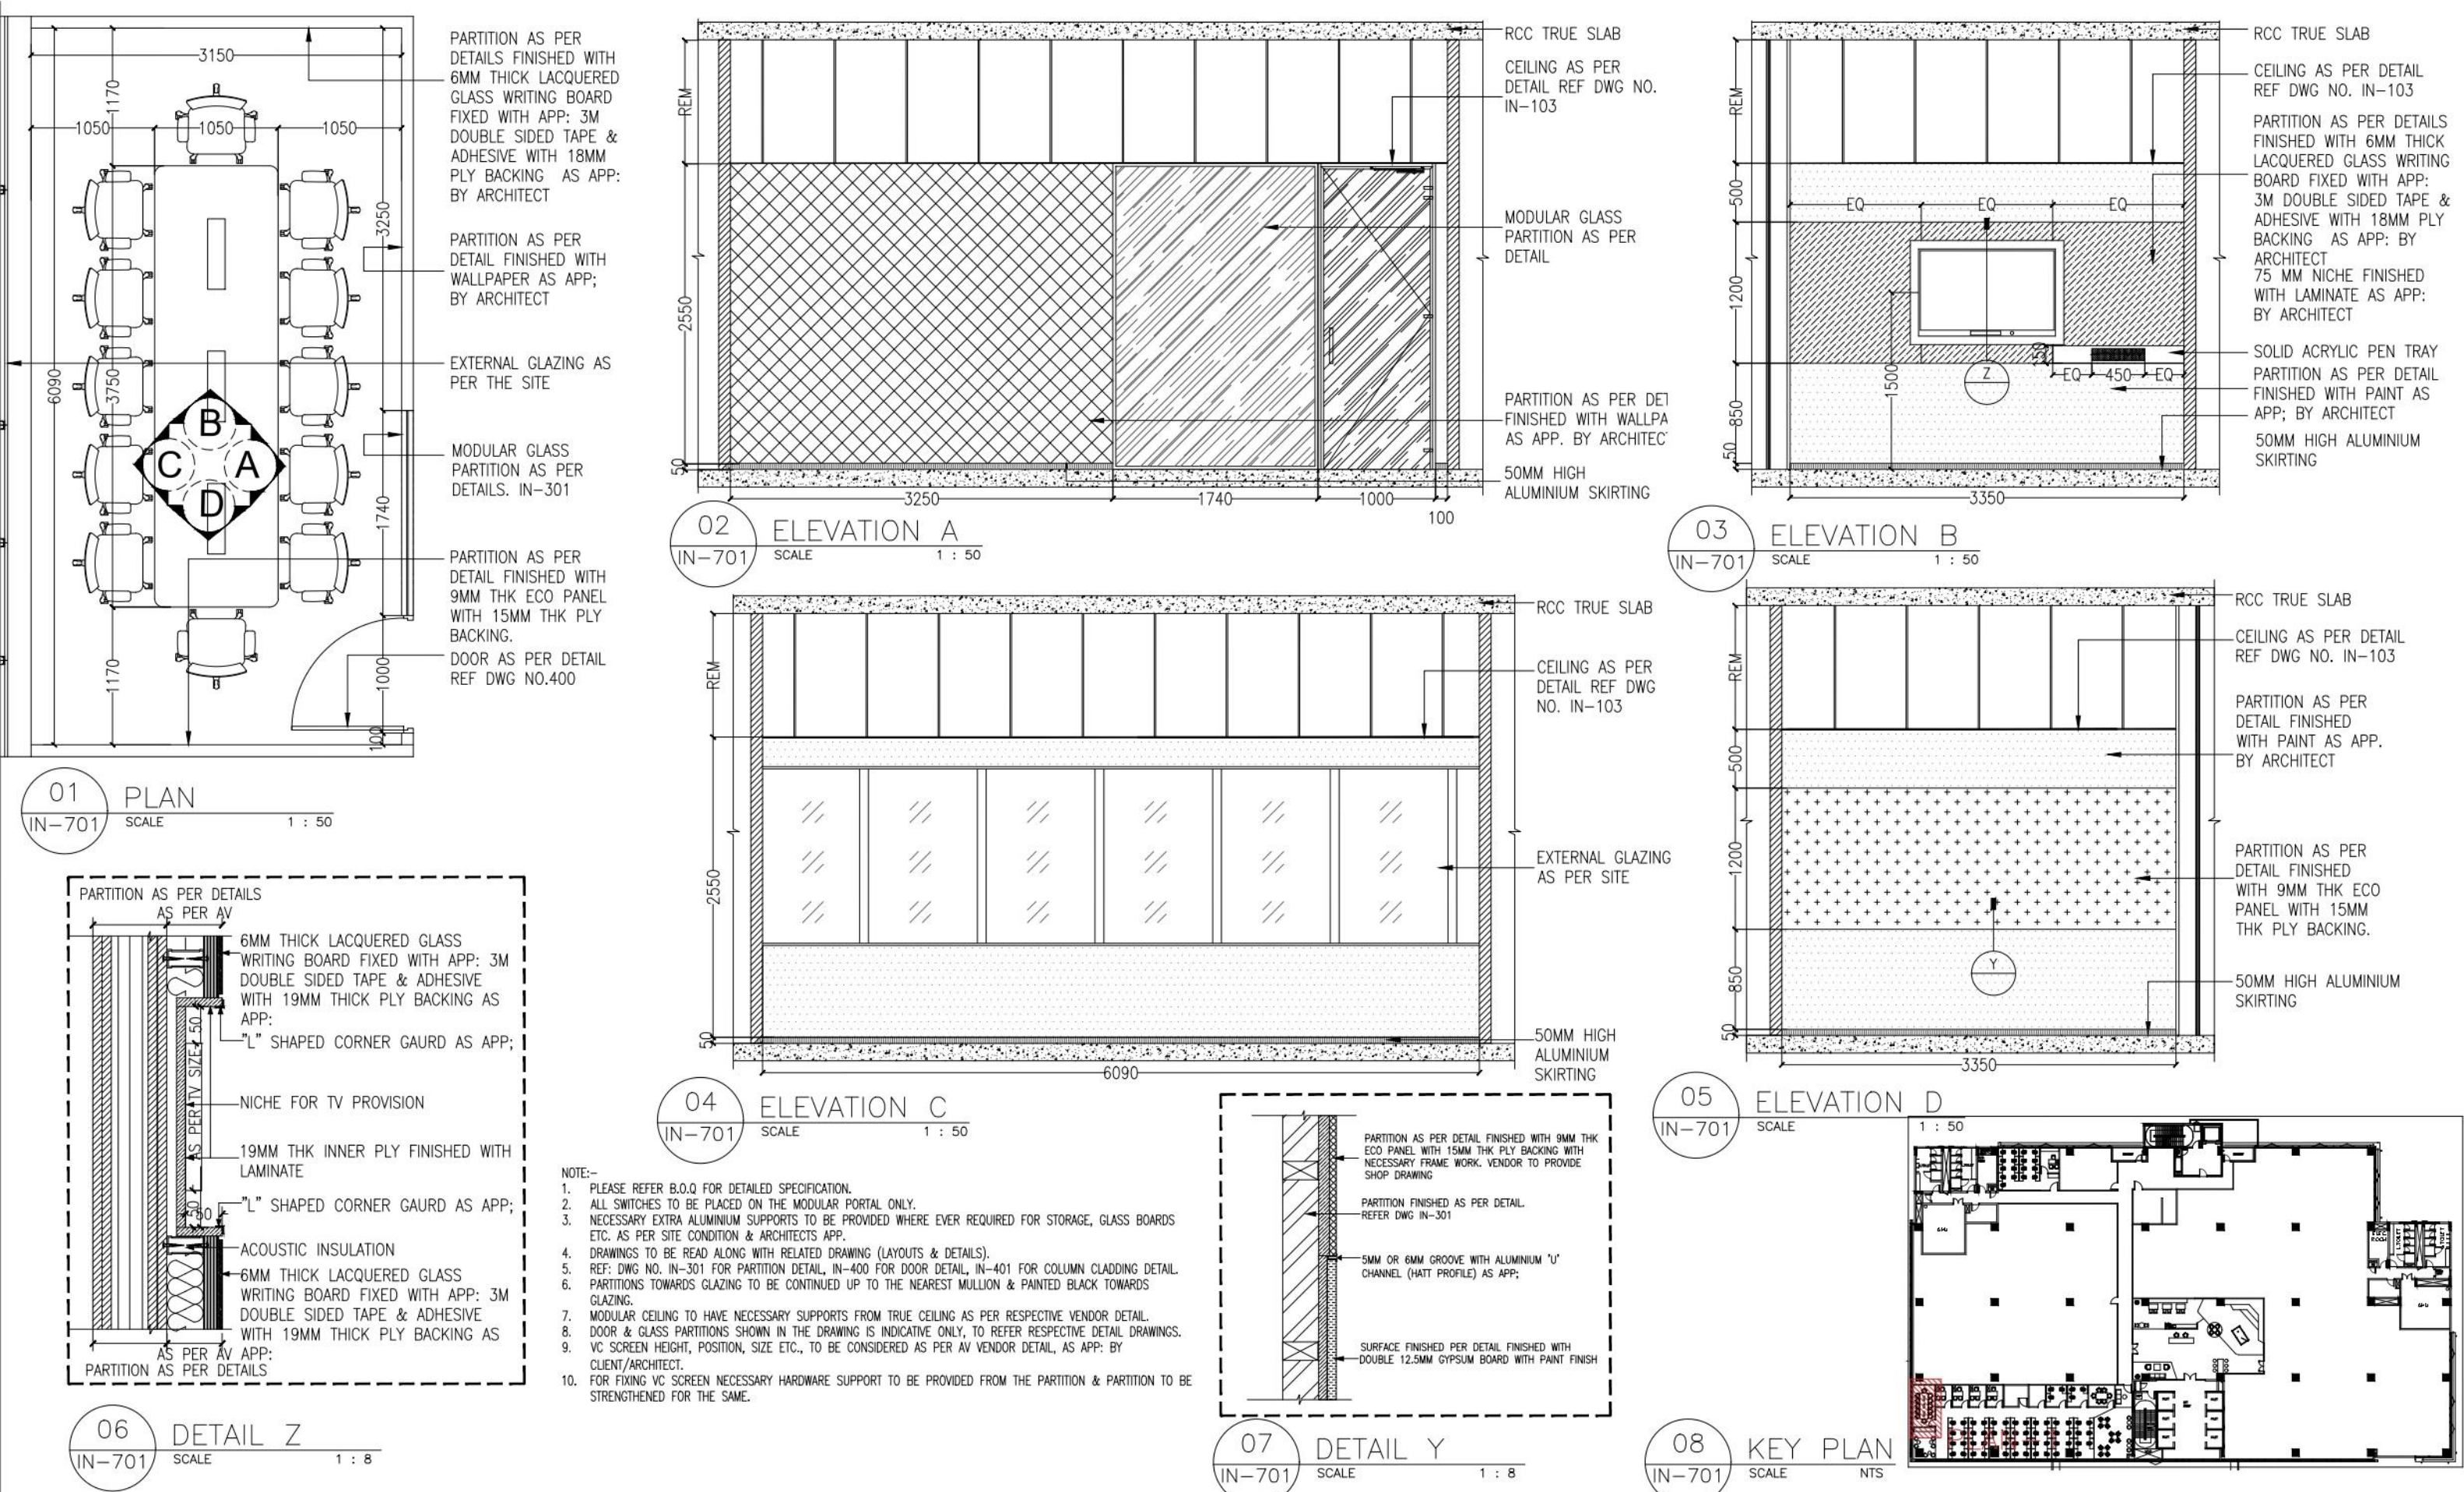

dwp interics
design with passion

interior design . architecture . facility planning . project management . 3d visualization

dwp office address

dwp Interics Pvt.Ltd.
1/37-E, Mount poonamalle road, St. thomas mount. Ch-16
email : contact@dwpinterics.com
web : www.dwpinterics.com

Contractor to verify all dimensions on site before commencing work. Figured dimensions given are to be taken in preference to scaling. Copyright of designs shown here on is retained by this office. Authority is required for any reproduction.

PROJECT

PMC

MARK DATE DESCRIPTION



PROJECT No.

SCALE : AS MENTIONED

DRAWN BY : RAKSHAYAA

CHK'D BY : SATHYA

PLOT DATE : 18.03.2023

CAD DWG FILE :


COPYRIGHT dwpinterics Pvt. Ltd.2004

SHEET TITLE


**BOARD ROOM
ROOM DETAILS
TENDER DRAWINGS**

IN-701


SHEET 1 OF 1

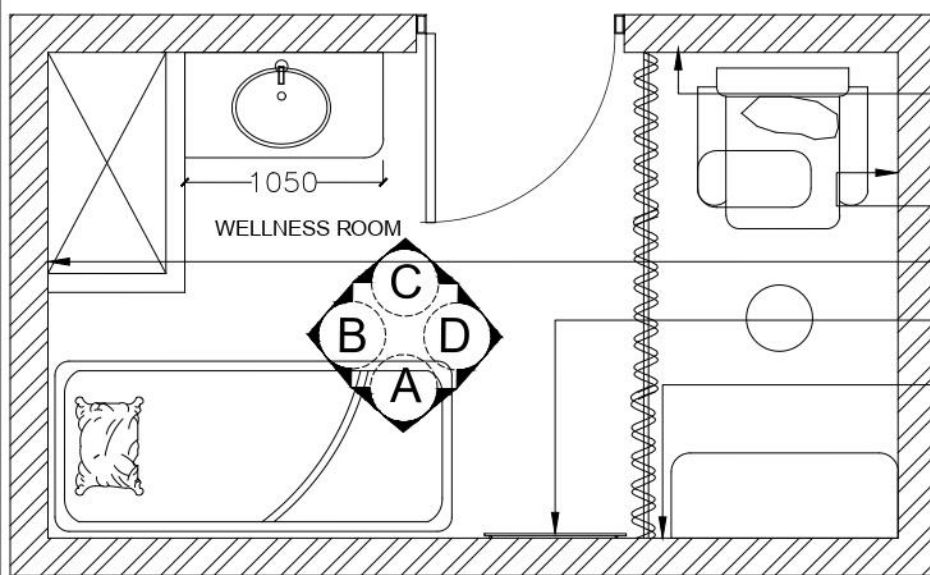


01 PART PLAN-1
IN-704 SCALE 1 : 40

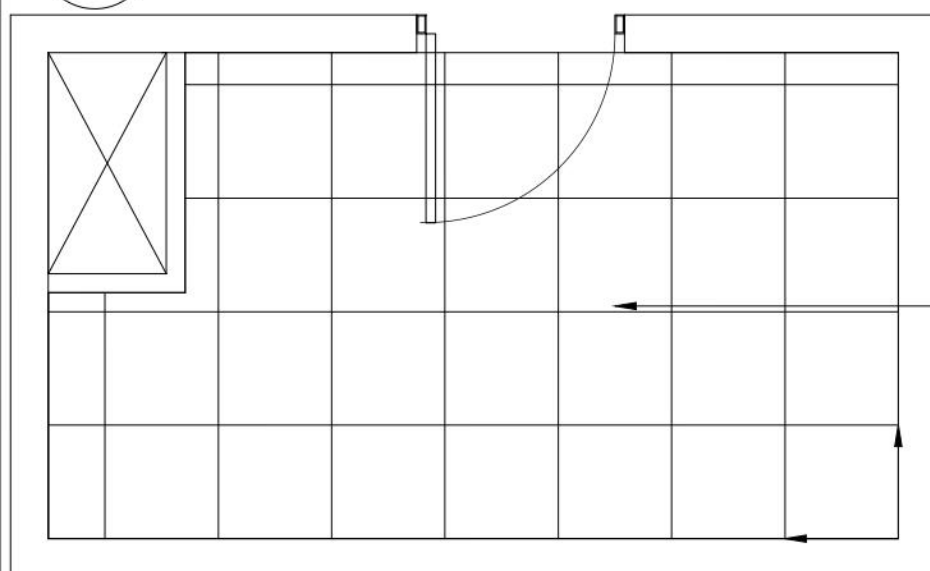

07 CEILING PLAN
IN-704 SCALE 1 : 40

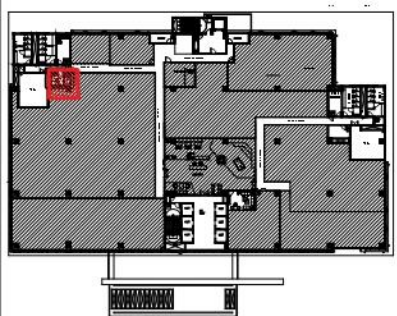


06 KEY PLAN
IN-704 SCALE N.T.S

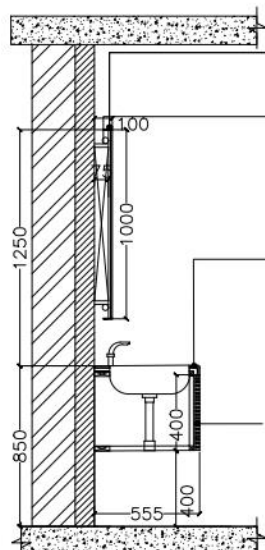


08 DETAILS
IN-704 SCALE 1:40

PARTITION AS PER DETAIL FINISHED WITH PAINT AS APP; BY ARCHITECT
PARTITION AS PER DETAIL FINISHED WITH PAINT AS APP; BY ARCHITECT
FULL HEIGHT MIRROR
PARTITION AS PER DETAIL FINISHED WITH WALLPAPER AS APP; BY ARCHITECT

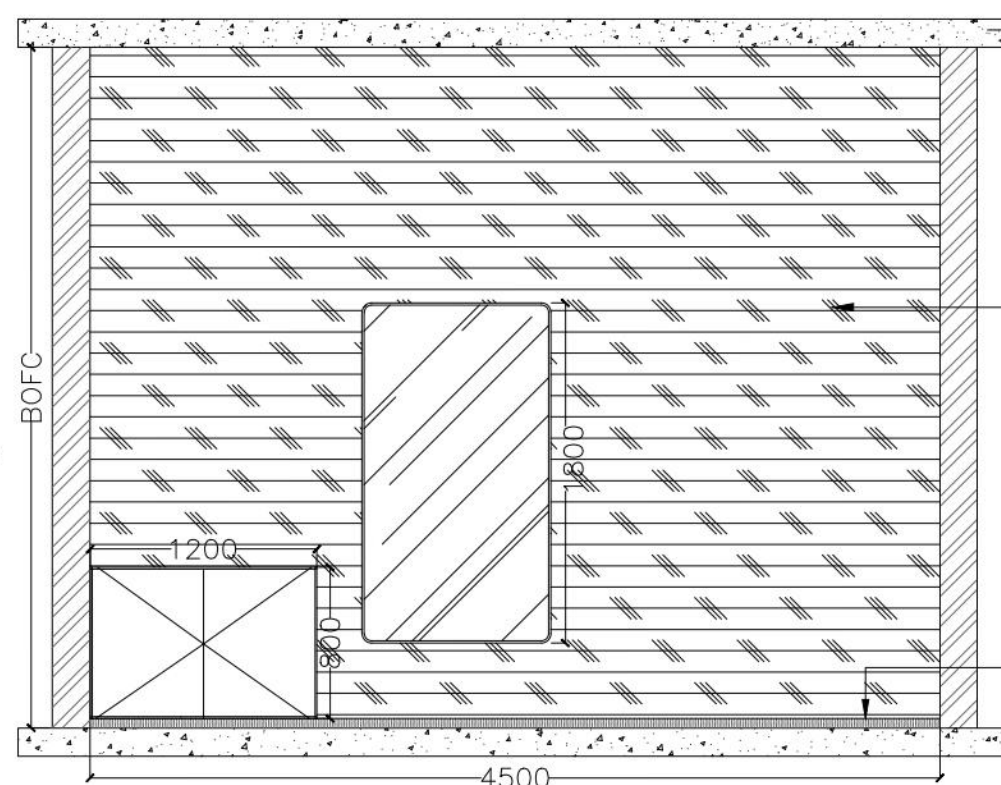


02 ELEVATION A
IN-704 SCALE 1 : 40

RCC TRUE SLAB
PARTITION AS PER DETAIL FINISHED WITH PAINT AS APP; BY ARCHITECT
50MM HIGH ALUMINIUM SKIRTING

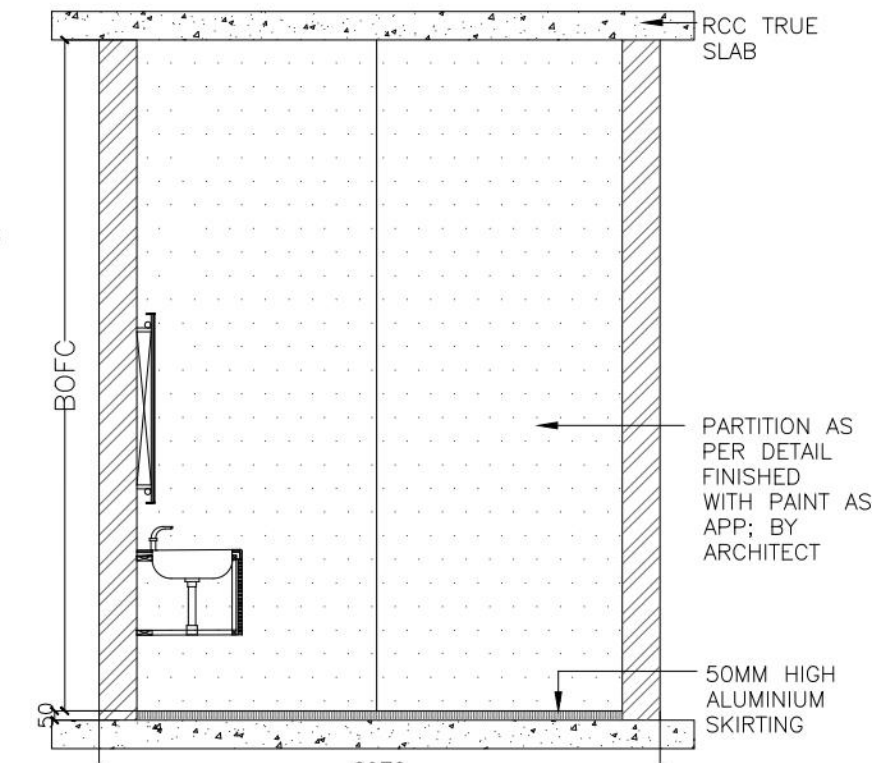


03 ELEVATION B
IN-704 SCALE 1 : 40

PARTITION AS PER DETAIL FINISHED WITH PAINT AS APP; BY ARCHITECT
50MM HIGH ALUMINIUM SKIRTING

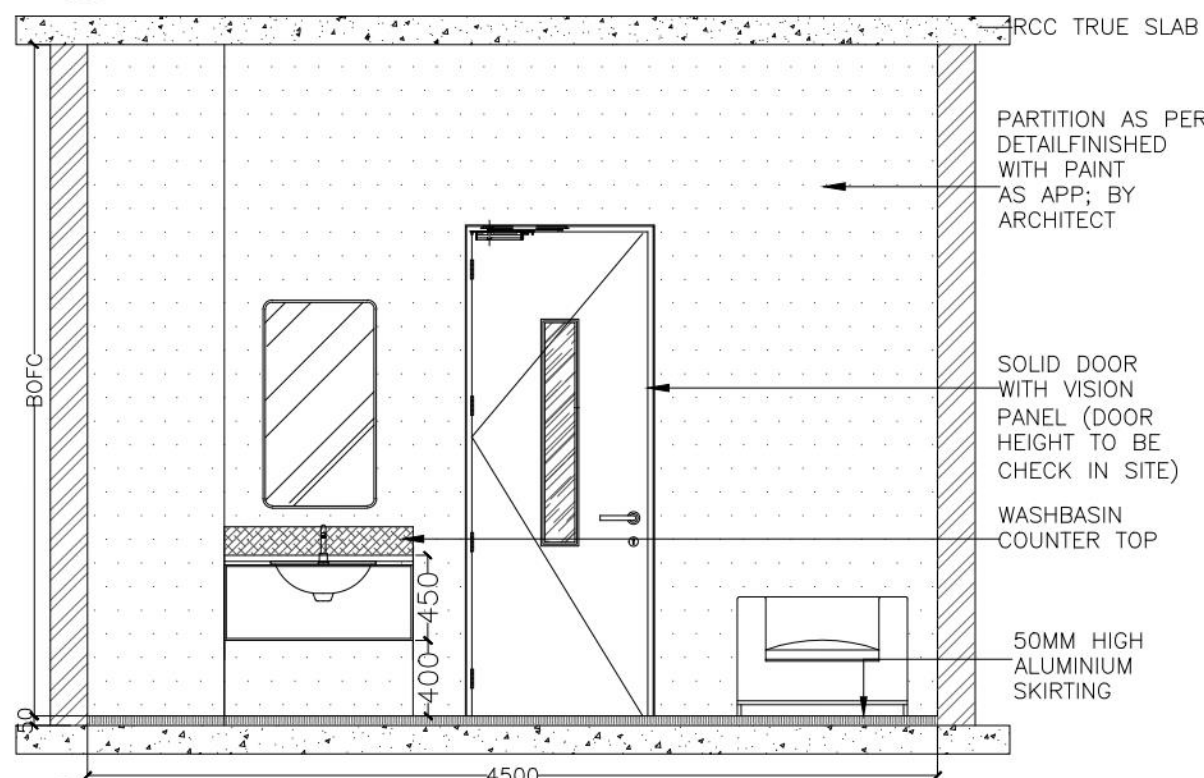

04 ELEVATION C
IN-704 SCALE 1 : 40

RCC TRUE SLAB
PARTITION AS PER DETAIL FINISHED WITH PAINT AS APP; BY ARCHITECT
SOLID DOOR WITH VISION PANEL (DOOR HEIGHT TO BE CHECK IN SITE)
WASHBASIN COUNTER TOP
50MM HIGH ALUMINIUM SKIRTING

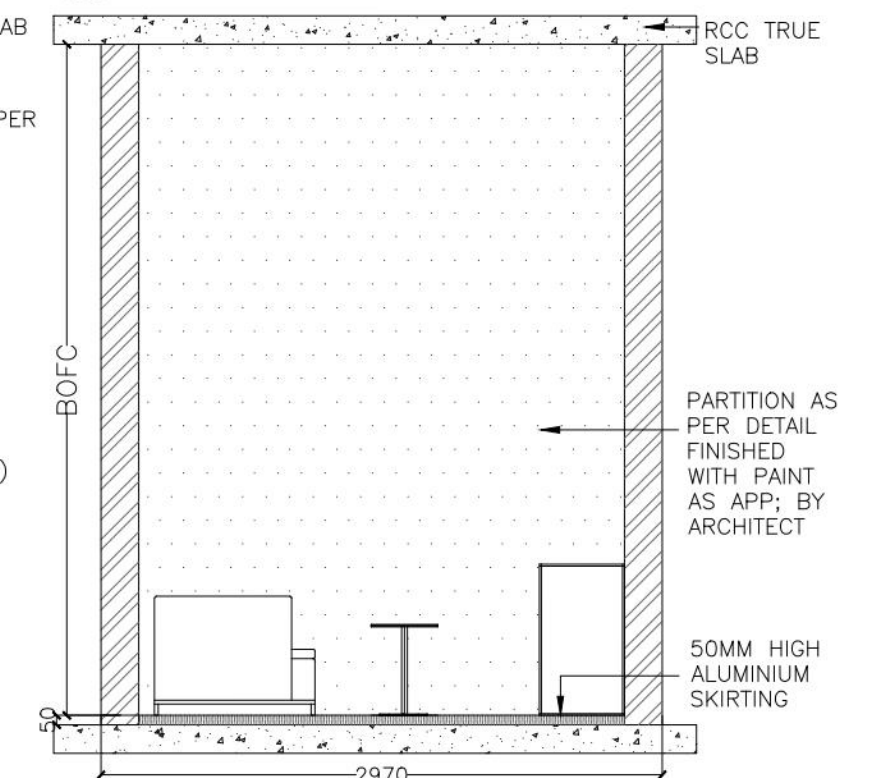

05 ELEVATION D
IN-704 SCALE 1 : 40

PARTITION AS PER DETAIL FINISHED WITH PAINT AS APP; BY ARCHITECT
50MM HIGH ALUMINIUM SKIRTING

dwp interics
design with passion

dwp office address

dwp Interics Pvt.Ltd.
1/37-E, Mount poonamalle road, St. thomas mount. Ch-16
email : contact@dwpinterics.com
web : www.dwpinterics.com

Contractor to verify all dimensions on site before commencing work. Figured dimensions given are to be taken in preference to scaling. Copyright of designs shown here on is retained by this office. Authority is required for any reproduction.

PROJECT

PMC

MARK DATE DESCRIPTION



PROJECT No.

SCALE : AS MENTIONED

DRAWN BY : RAKSHAYAA

CHK'D BY : SATHYA

PLOT DATE : 17.04.2023

CAD DWG. FILE :


COPYRIGHT dwpinterics Pvt. Ltd.2004

SHEET TITLE

WELLNESS ROOM
ROOM DETAILS
TENDER DRAWINGS

IN-704

SHEET 1 OF 1

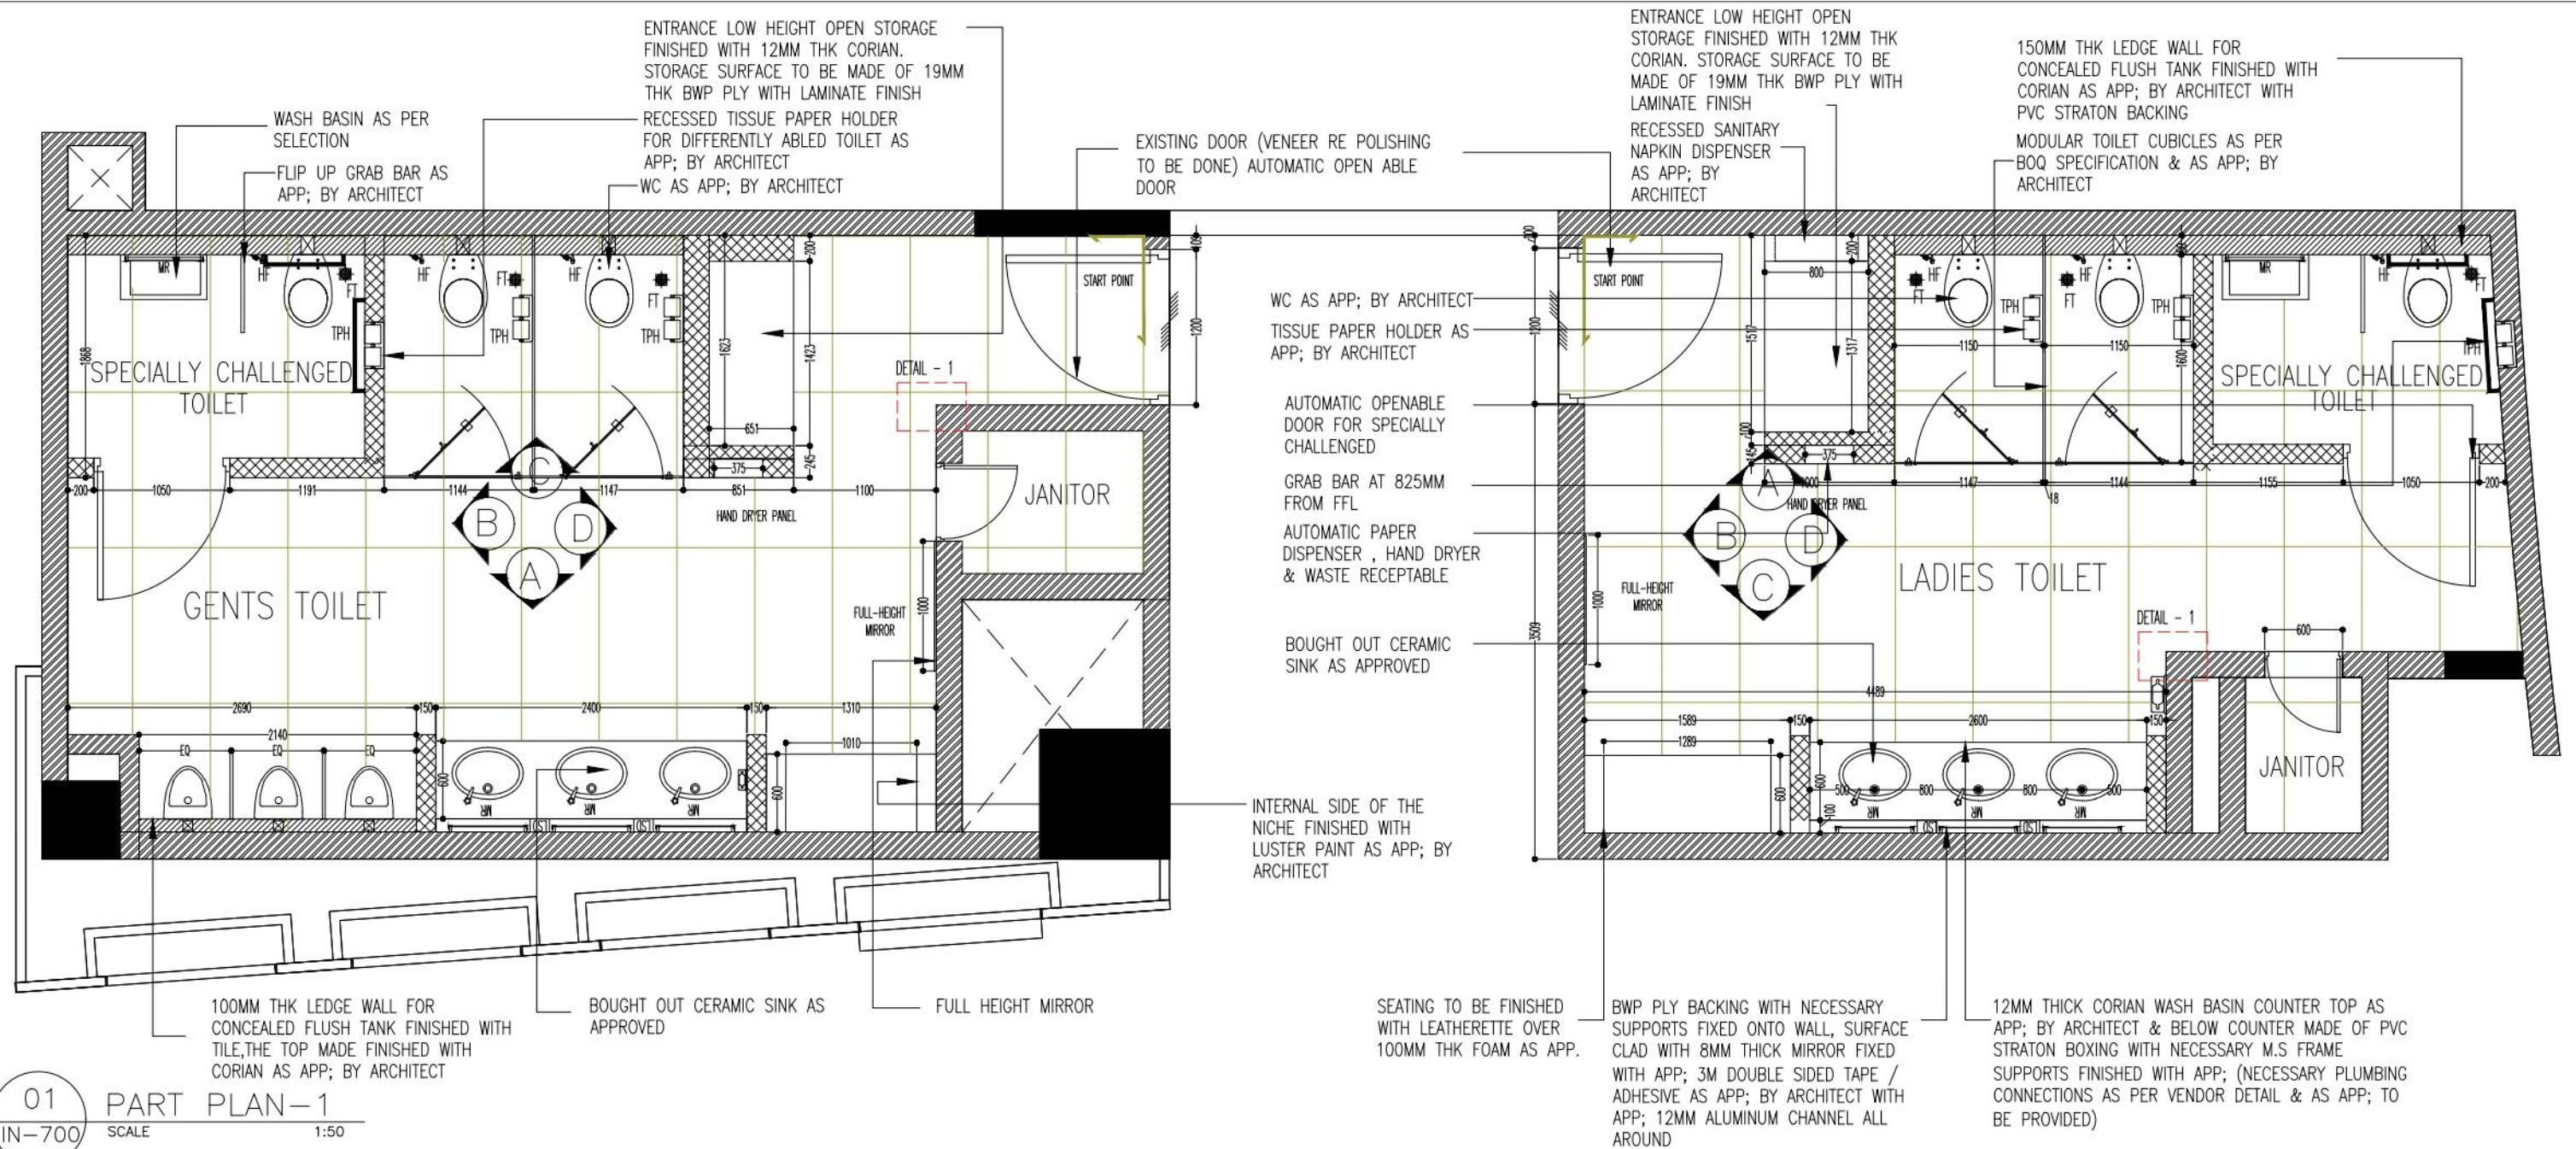

dwp office address

1/37-E, Mount Poonamallee road,
St thomas mount, Chennai- 600016
email : contact@dwpinterics.com
web : www.dwpinterics.com

Contractor to verify all dimensions on site before commencing work. Figured dimensions given are to be taken in preference to scaling. Copyright of designs shown here on is retained by this office. Authority is required for any reproduction.

PROJECT

PMC

MARK DATE DESCRIPTION



PROJECT No.

SCALE : AS MENTIONED

DRAWN BY : RAKSHAYAA

CHK'D BY : SATHYA

PLOT DATE : 11.02.2023

CAD DWG. FILE :

COPYRIGHT dwpinterics Pvt. Ltd 2004

SHEET TITLE

RECEPTION TOILET DETAILS
GROUND FLOOR
TENDER DRAWING

IN-701


SHEET 1 OF 3

REVISION

R0


dwpinterics
design with passion

interior design . architecture . facility planning . project management . 3d visualization

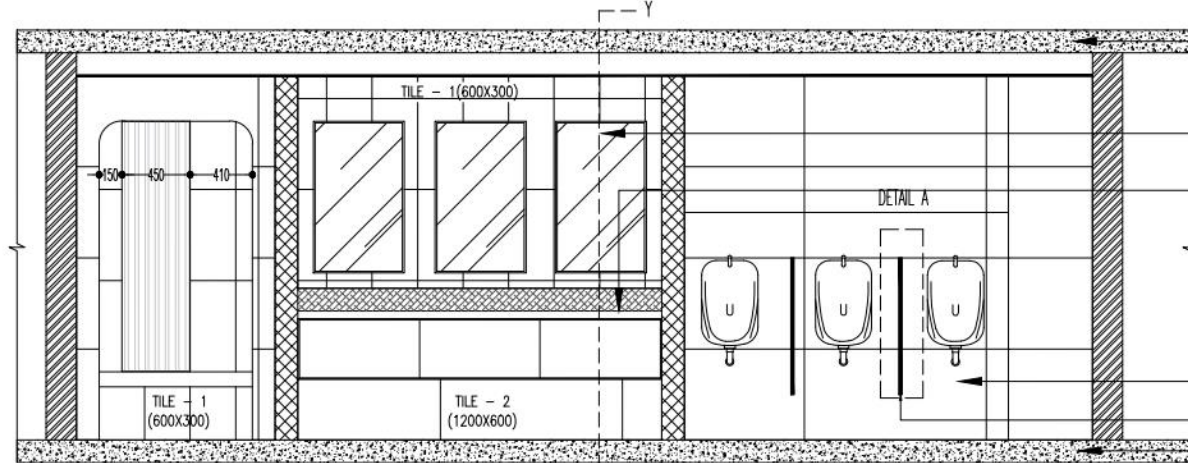

RCC TRUE SLAB
75MM PLY BOXING TO BE GIVEN FOR COVE LIGHT. SIDES FINISHED WITH LAMINATE. 12MM PLY BACKING TO BE GIVEN FOR 8MM MIRROR
12MM THICK CORIAN WASH BASIN COUNTER TOP AS APP; BY ARCHITECT & BELOW COUNTER MADE OF PVC STRATON BOXING WITH NECESSARY M.S FRAME SUPPORTS FINISHED WITH APP; (NECESSARY PLUMBING CONNECTIONS AS PER VENDOR DETAIL & AS APP; TO BE PROVIDED)
TILE CLADDING ON WALL AS APPD
PROVIDING AND FIXING ACRYLIC PARTITION
RCC BASE SLAB


NOTE:
ALL MIRROR CORNERS TO BE CHAMFERED BY 50MM RADIUS

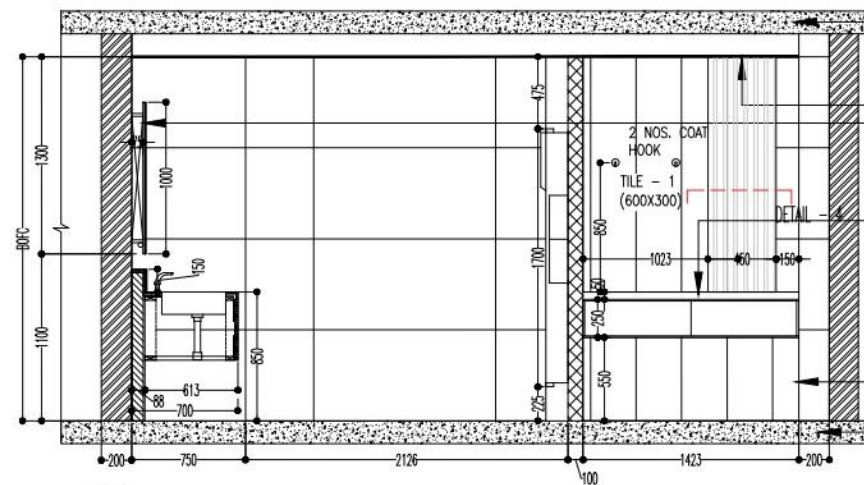

RCC TRUE SLAB
FALSE CEILING AS PER CEILING LAYOUT
75MM PLY BOXING TO BE GIVEN FOR COVE LIGHT. SIDES FINISHED WITH LAMINATE. 12MM PLY BACKING TO BE GIVEN FOR 8MM MIRROR
ENTRANCE LOW HEIGHT OPEN STORAGE FINISHED WITH 12MM THK CORIAN. STORAGE SURFACE TO BE MADE OF 19MM THK BWP PLY WITH LAMINATE FINISH
SURFACE FINISHED WITH AGT AS APP. BY ARCHITECT
RCC BASE SLAB


08 ELEVATION B
IN-700 SCALE 1:50

07 ELEVATION A
IN-700 SCALE 1:50

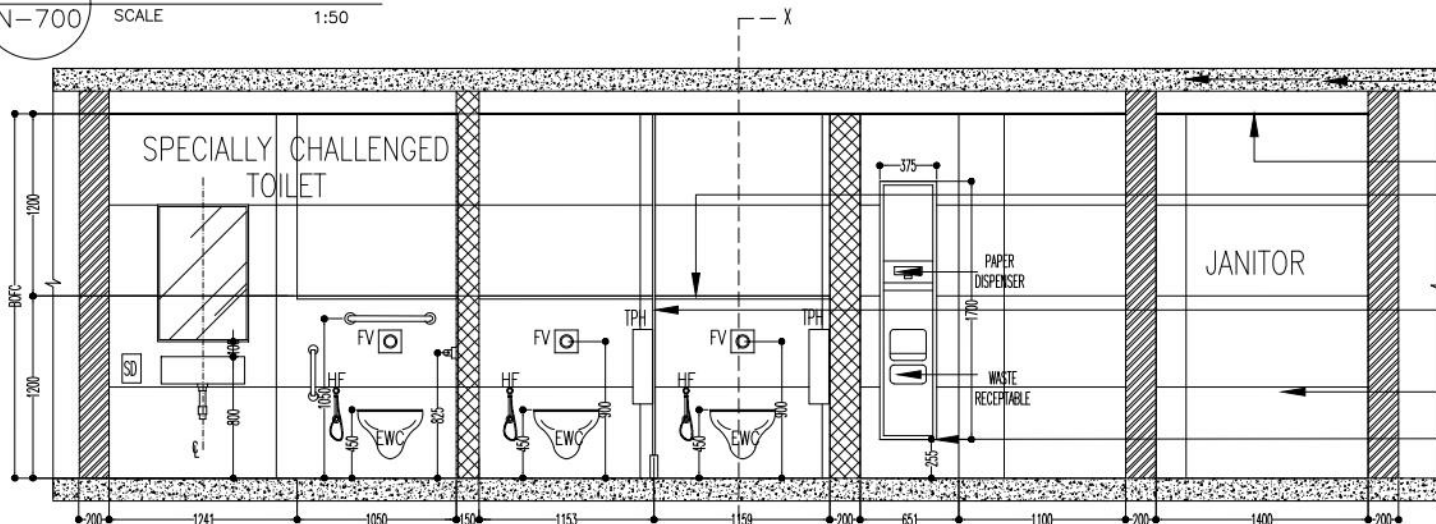


RCC TRUE SLAB
FALSE CEILING AS PER CEILING LAYOUT
150MM THK LEDGE WALL FOR CONCEALED FLUSH TANK FINISHED WITH CORIAN AS APP; BY ARCHITECT WITH PVC STRATON BACKING
MODULAR TOILET CUBICLES AS PER BOQ SPECIFICATION & AS APP; BY ARCHITECT
TILE CLADDING ON WALL AS APPD
AUTOMATIC PAPER DISPENSER & WASTE RECEPTACLE

NOTE:
ALL MIRROR CORNERS TO BE CHAMFERED BY 50MM RADIUS

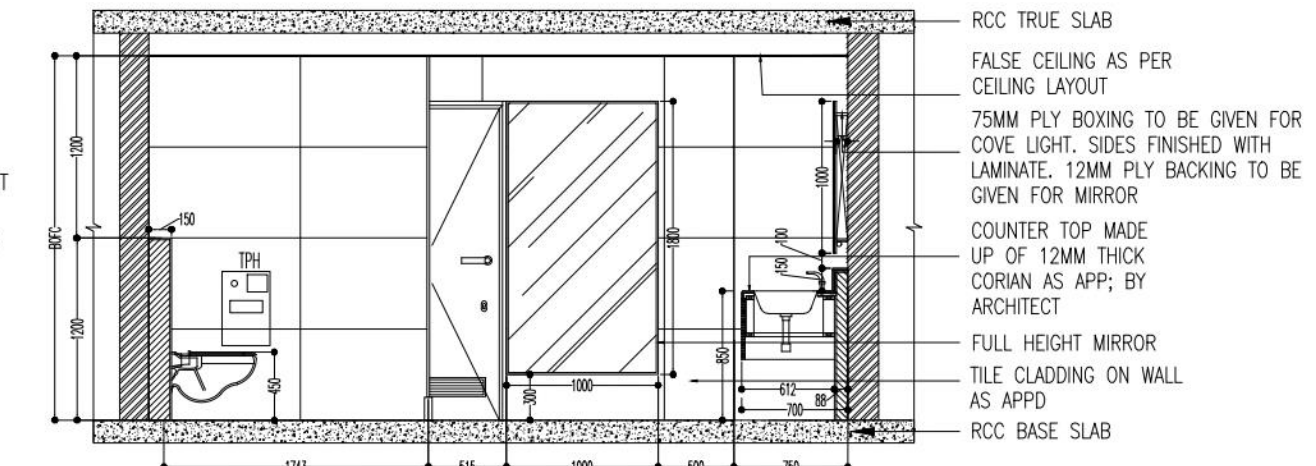


10 ELEVATION D
IN-700 SCALE 1:50


09 ELEVATION C
IN-700 SCALE 1:50

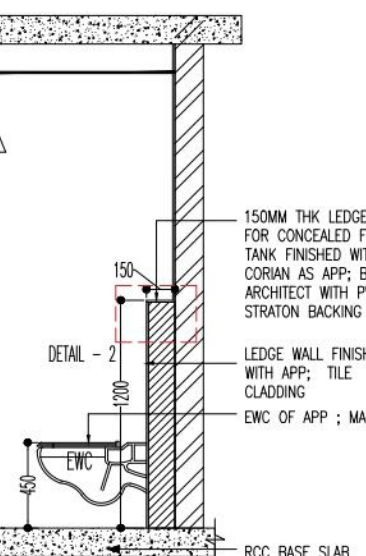


12 SECTION XX1
IN-700 SCALE 1:40

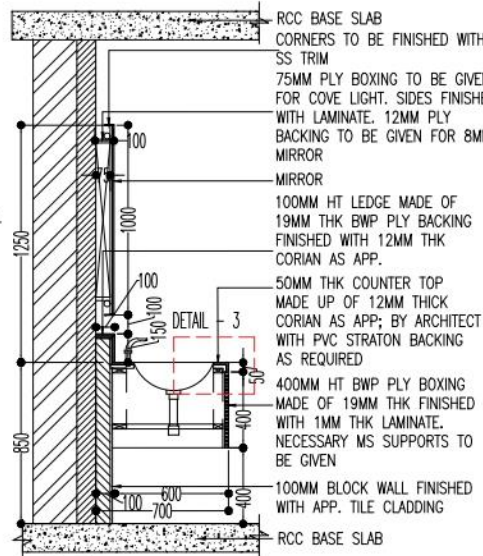

13 SECTION YY1
IN-700 SCALE 1:40

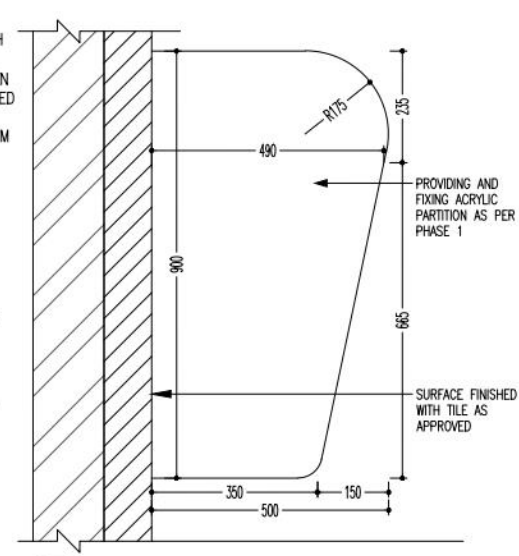

14 DETAIL A
IN-700 SCALE 1:16

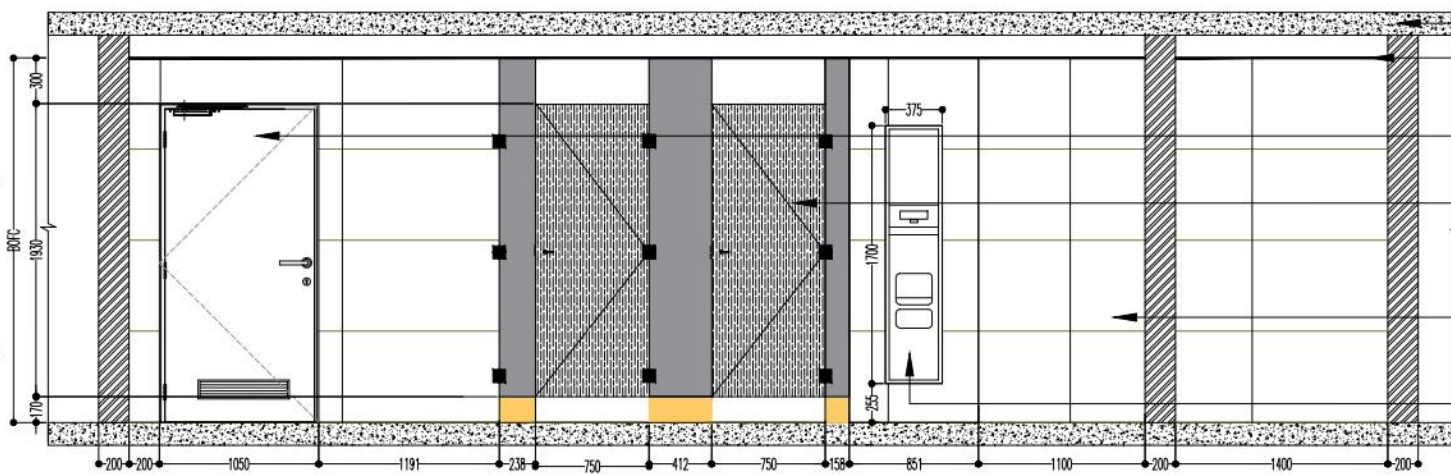

11 ELEVATION E
IN-700 SCALE 1:50

NOTE:
ALL FIXTURES AND EQUIPMENTS MOUNTING HEIGHT TO BE DECIDED BASED ON MOCKUP AT SITE

dwpinterics
design with passion

dwp office address

1/37-E, Mount Poonamallee road,
St thomas mount , Chennai- 600016
email : contact@dwpinterics .com
web : www.dwpinterics.com

Contractor to verify all dimensions on site before commencing work. Figured dimensions given are to be taken in preference to scaling. Copyright of designs shown here on is retained by this office. Authority is required for any reproduction.

PROJECT

PMC

MARK DATE DESCRIPTION



PROJECT No. :
SCALE : AS MENTIONED
DRAWN BY : RAKSHAYAA
CHK'D BY : SATHYA
PLOT DATE : 11.02.2023
CAD DWG. FILE :
COPYRIGHT dwpinterics Pvt.Ltd.2004

SHEET TITLE

RECEPTION TOILET
MENS TOILET
TENDER DRAWING


IN-701

SHEET 2 OF 3


REVISION

RO


15 ELEVATION A
IN-700 SCALE 1:50

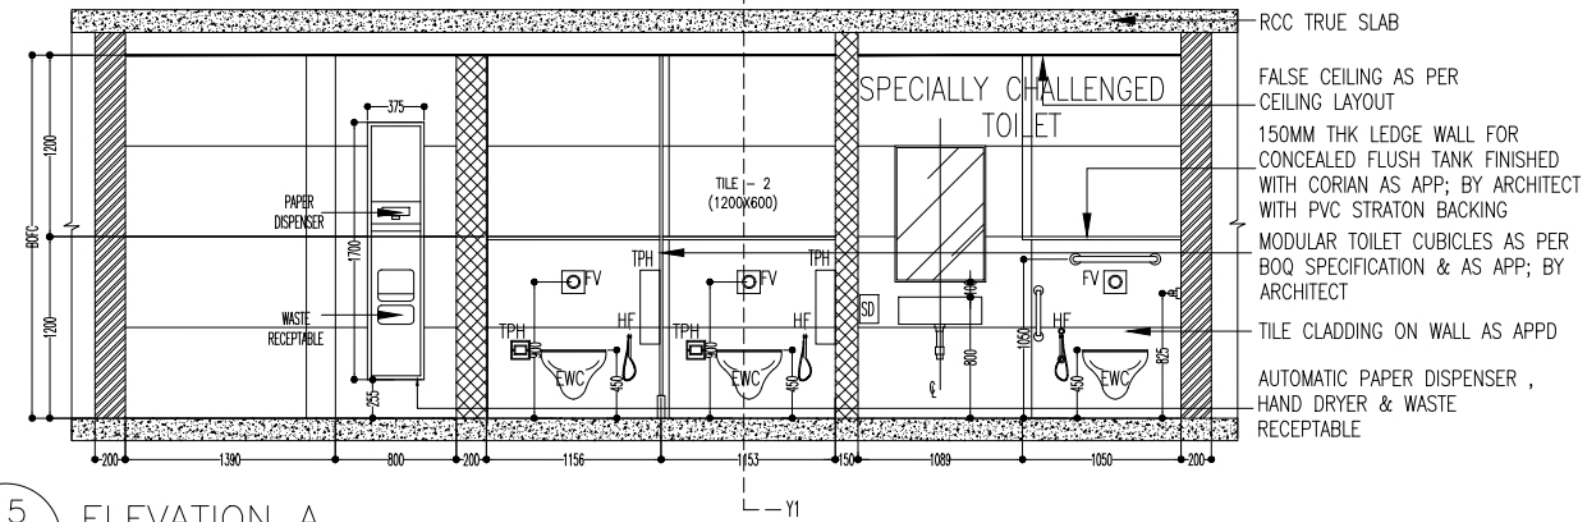


16 ELEVATION B
IN-700 SCALE 1:50

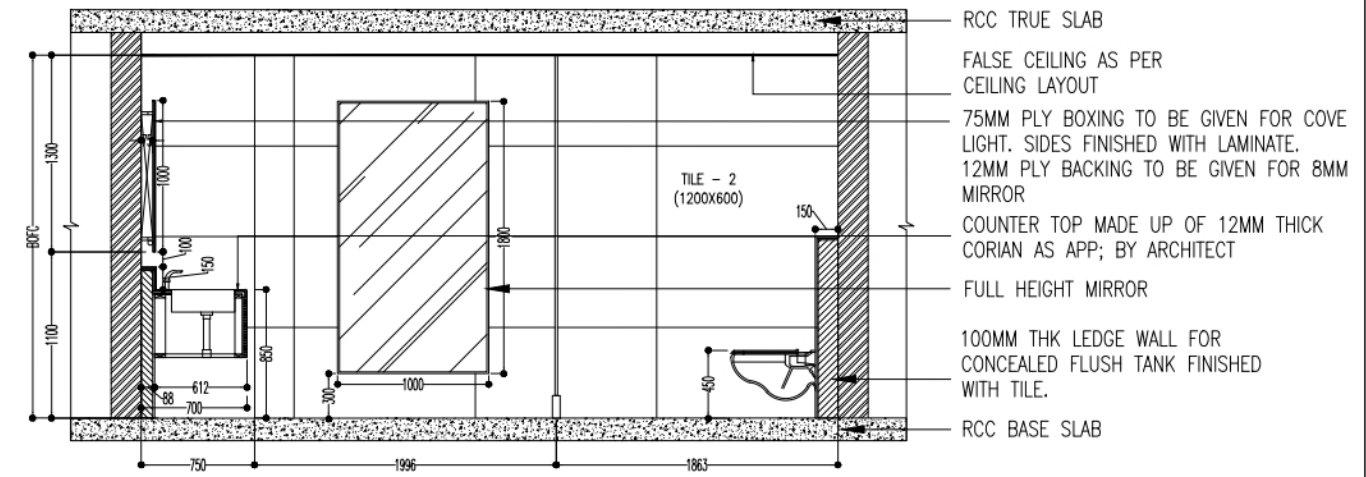

17 ELEVATION C
IN-716 SCALE 1:50

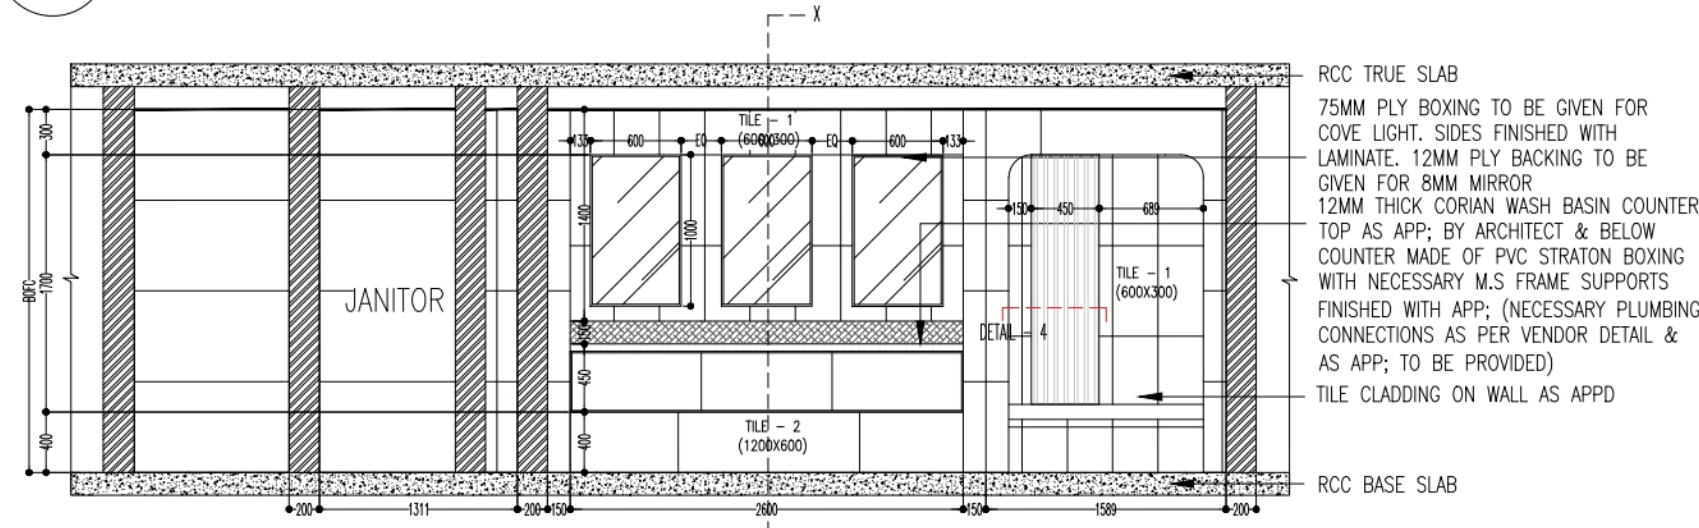


18 ELEVATION D
IN-716 SCALE 1:50

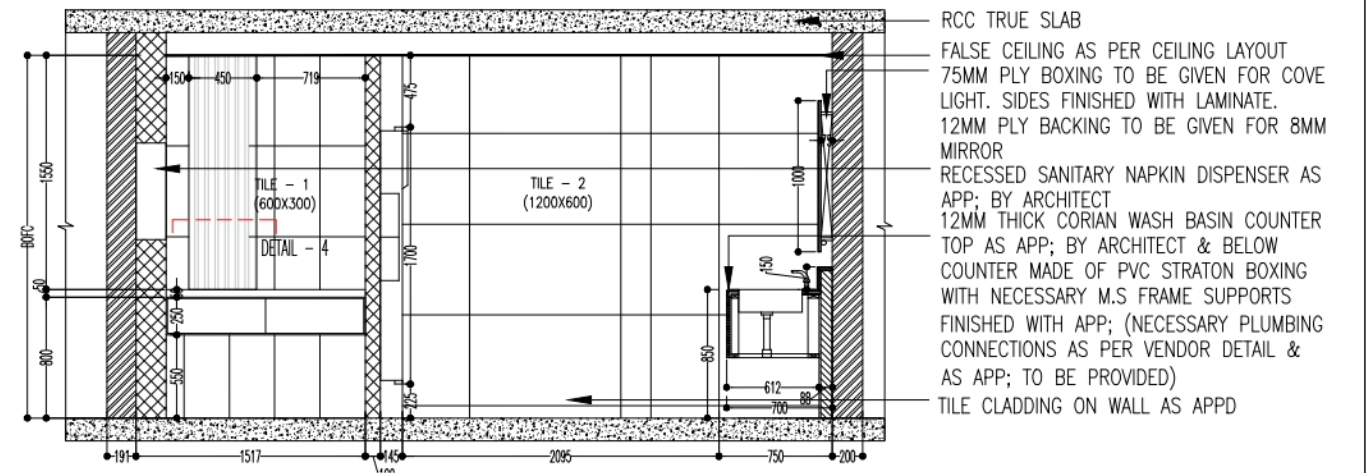


NOTE:
ALL MIRROR CORNERS TO BE CHAMFERED BY 50MM RADIUS

NOTE:
ALL FIXTURES AND EQUIPMENTS MOUNTING HEIGHT TO BE DECIDED BASED ON MOCKUP AT SITE


19 SECTION XX1
IN-700 SCALE 1:40

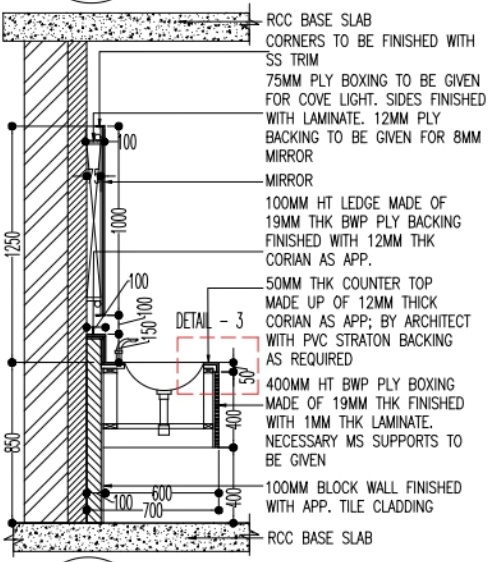

20 SECTION YY1
IN-700 SCALE 1:40

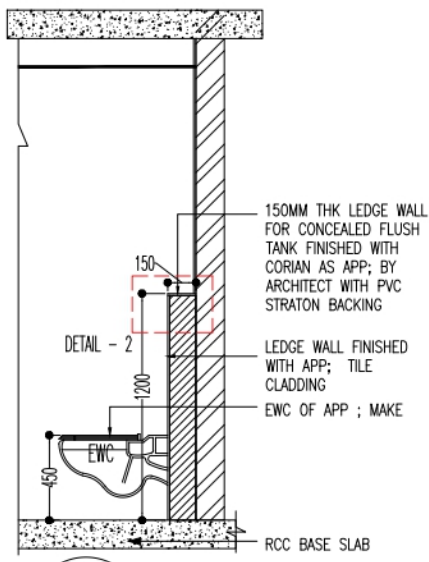

21 ELEVATION E
IN-716 SCALE 1:50

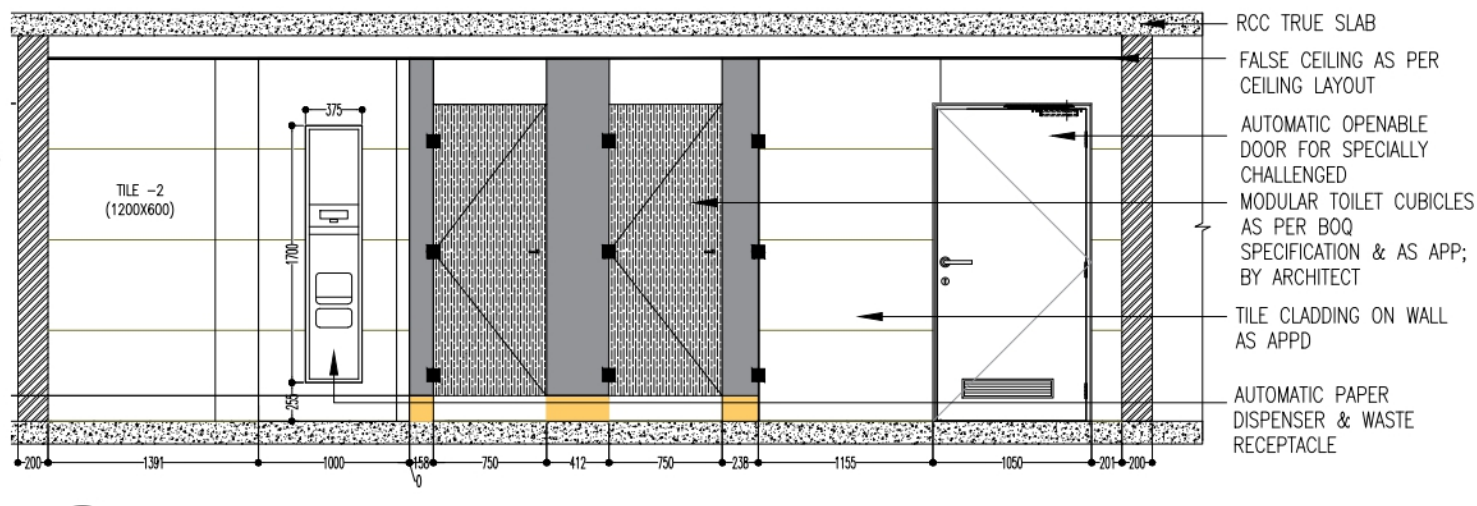

- NOTE:-
- PLEASE REFER B.O.Q FOR DETAILED SPECIFICATION.
 - ALL SWITCHES TO BE PLACED ON THE MODULAR PORTAL ONLY.
 - NECESSARY EXTRA ALUMINIUM SUPPORTS TO BE PROVIDED WHERE EVER REQUIRED FOR STORAGE, GLASS BOARDS ETC. AS PER SITE CONDITION & ARCHITECTS APP.
 - DRAWINGS TO BE READ ALONG WITH RELATED DRAWING (LAYOUTS & DETAILS).
 - REF: DWG NO. IN-301 FOR PARTITION DETAIL, IN-400 FOR DOOR DETAIL, IN-401 FOR COLUMN CLADDING DETAIL.
 - PARTITIONS TOWARDS GLAZING TO BE CONTINUED UP TO THE NEAREST MULLION & PAINTED BLACK TOWARDS GLAZING.
 - MODULAR CEILING TO HAVE NECESSARY SUPPORTS FROM TRUE CEILING AS PER RESPECTIVE VENDOR DETAIL.
 - DOOR & GLASS PARTITIONS SHOWN IN THE DRAWING IS INDICATIVE ONLY, TO REFER RESPECTIVE DETAIL DRAWINGS.
 - VC SCREEN HEIGHT, POSITION, SIZE ETC., TO BE CONSIDERED AS PER AV VENDOR DETAIL, AS APP; BY CLIENT/ARCHITECT.
 - FOR FIXING VC SCREEN NECESSARY HARDWARE SUPPORT TO BE PROVIDED FROM THE PARTITION & PARTITION TO BE STRENGTHENED FOR THE SAME.

dwpinterics
design with passion


dwp office address
1/37-E, Mount Poonamallee road,
St thomas mount , Chennai- 600016
email : contact@dwpinterics .com
web : www.dwpinterics.com
Contractor to verify all dimensions on site before commencing work. Figured dimensions given are to be taken in preference to scaling. Copyright of designs shown here on is retained by this office. Authority is required for any reproduction.

MARK	DATE	DESCRIPTION



PROJECT No. :
SCALE : AS MENTIONED
DRAWN BY : RAKSHAYAA
CHK'D BY : SATHYA
PLOT DATE : 11.02.2023
CAD DWG. FILE :
COPYRIGHT dwpinterics Pvt. Ltd. 2004

SHEET TITLE
**RECEPTION TOILET
WOMENS TOILET
TENDER DRAWING**
IN-701
SHEET 3 OF 3
REVISION
RO

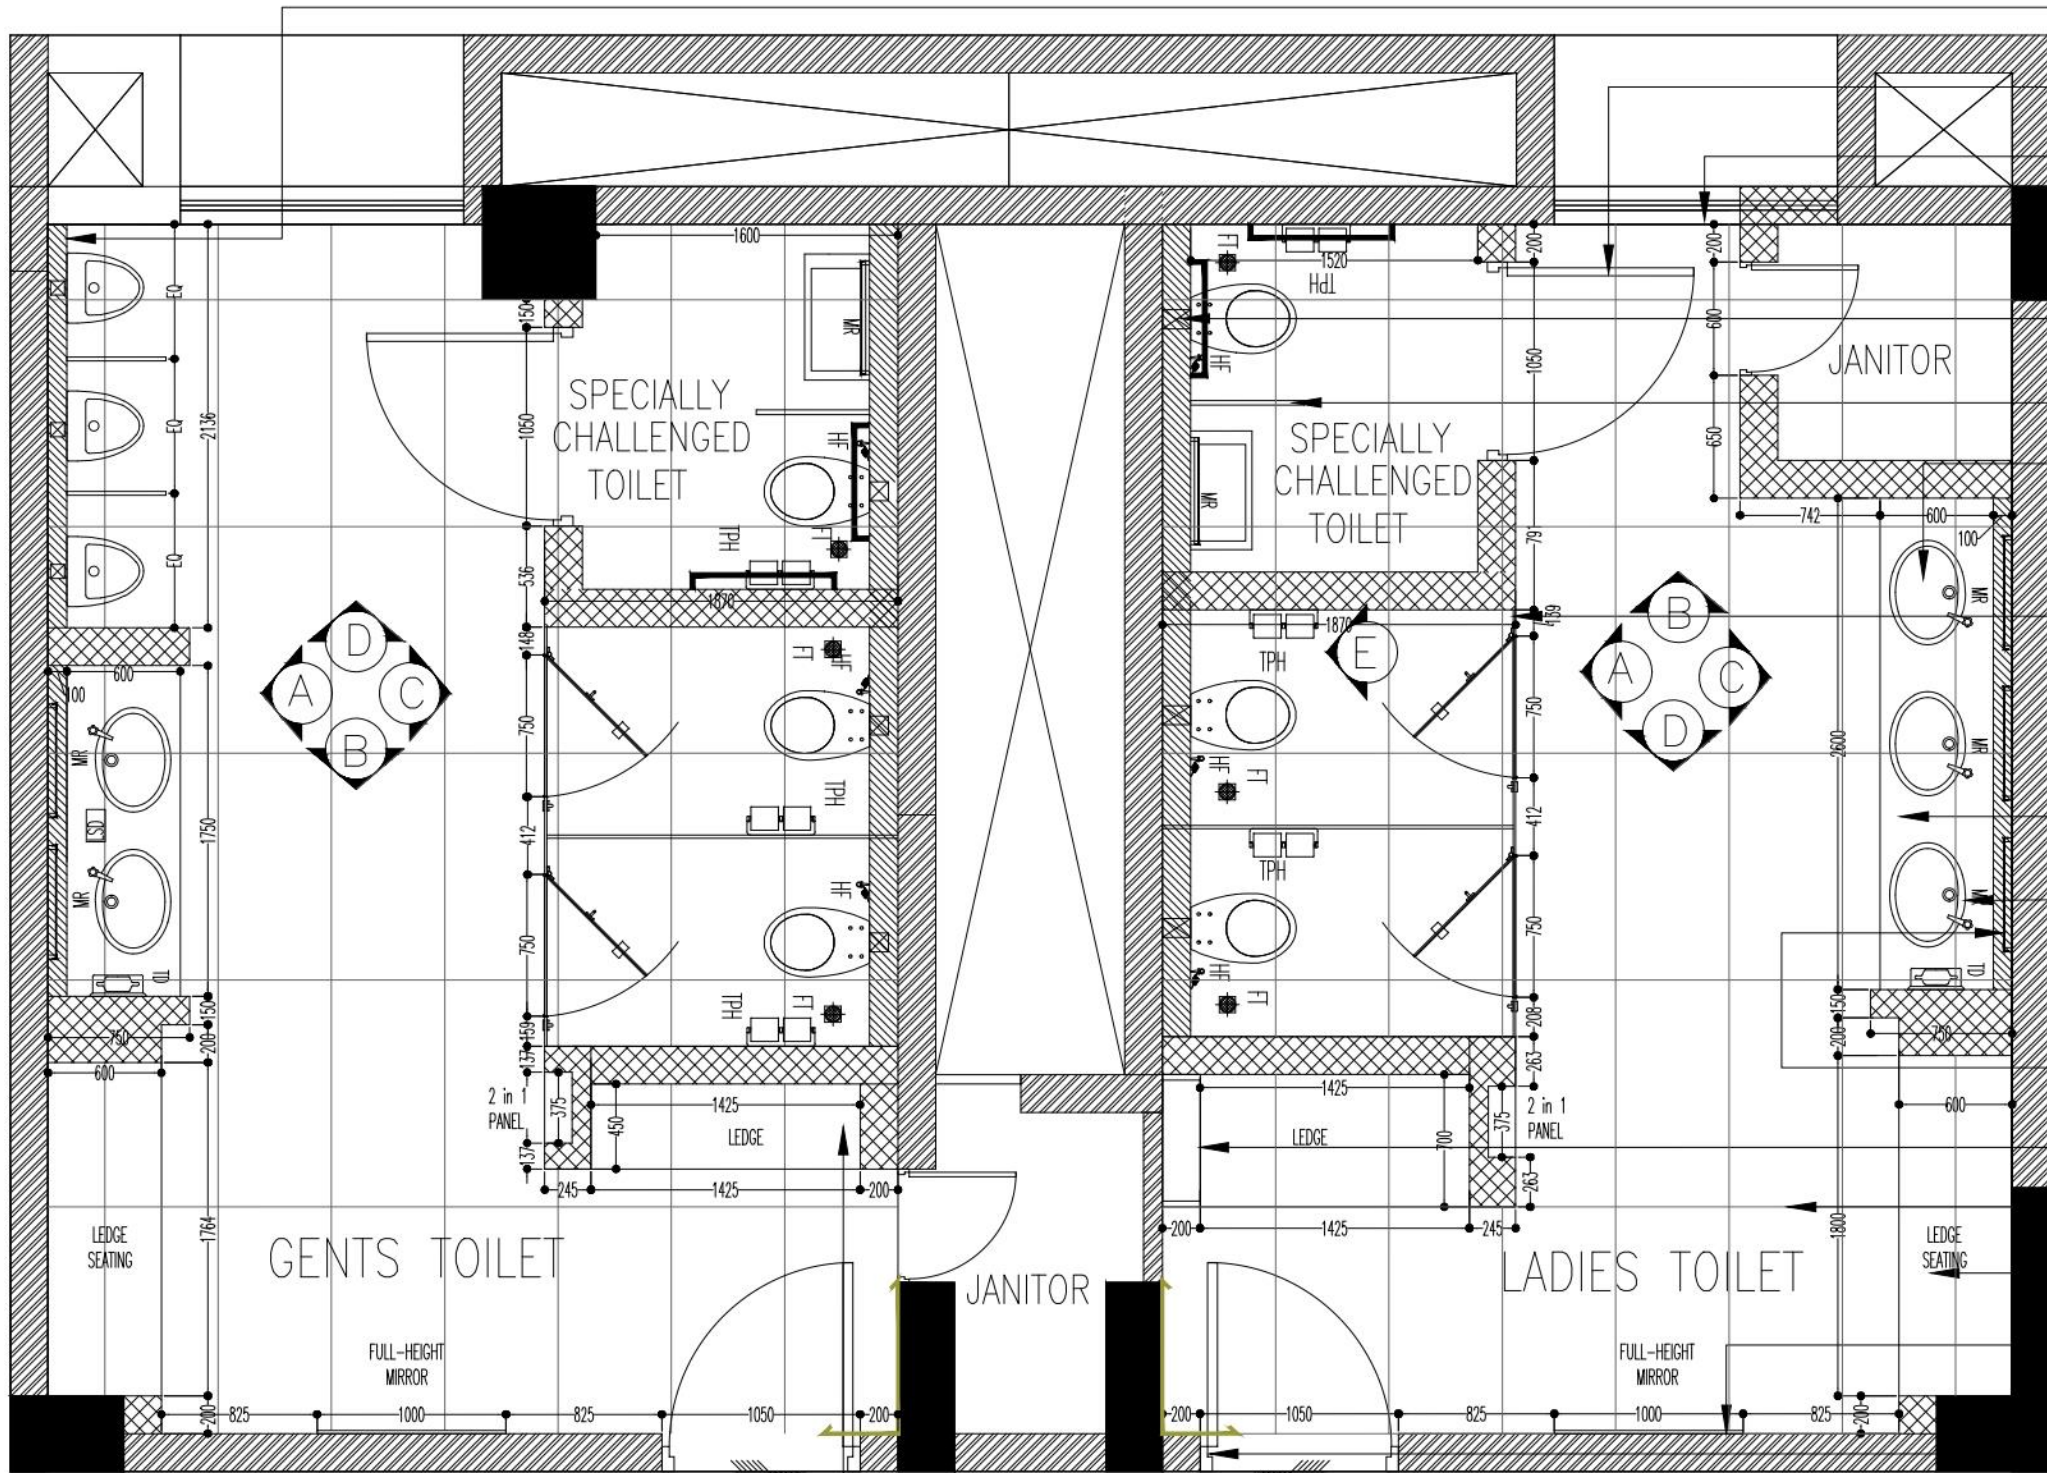

01 PART PLAN-1
IN-700 SCALE 1:40

150MM THK LEDGE WALL FOR CONCEALED FLUSH TANK FINISHED WITH TILE, THE TOP MADE FINISHED WITH CORIAN AS APP; BY ARCHITECT

AUTOMATIC OPENABLE DOOR FOR SPECIALLY CHALLENGED
PROPOSED EXTERNAL GLAZING

150MM THK LEDGE WALL FOR CONCEALED FLUSH TANK FINISHED WITH TILE, THE TOP MADE FINISHED WITH CORIAN AS APP; BY ARCHITECT

FLIP UP GRAB BAR AS APP; BY ARCHITECT
BOUGHT OUT CERAMIC SINK AS APPROVED

MODULAR TOILET CUBICLES AS PER BOQ SPECIFICATION & AS APP; BY ARCHITECT

12MM THICK CORIAN WASH BASIN COUNTER TOP AS APP; BY ARCHITECT & BELOW COUNTER MADE OF PVC STRATON BOXING WITH NECESSARY M.S FRAME SUPPORTS FINISHED WITH APP; (NECESSARY PLUMBING CONNECTIONS AS PER VENDOR DETAIL & AS APP; TO BE PROVIDED)

BOUGHT OUT CERAMIC SINK AS APPROVED

BWP PLY BACKING WITH NECESSARY SUPPORTS FIXED ONTO WALL, SURFACE CLAD WITH 8MM THICK MIRROR FIXED WITH APP; 3M DOUBLE SIDED TAPE / ADHESIVE AS APP; BY ARCHITECT WITH APP; 12MM ALUMINUM CHANNEL ALL AROUND

RECESSED SANITARY NAPKIN DISPENSER AS APP; BY ARCHITECT


FLOORING FINISHED WITH ANTI-SKID VETRIFIED TILE

SEATING TO BE FINISHED WITH LEATHERETTE OVER 100MM THK FOAM AS APP.

FULL HEIGHT MIRROR


EXISTING DOOR (VENEER RE POLISHING TO BE DONE)

ENTRANCE LOW HEIGHT OPEN STORAGE FINISHED WITH 12MM THK CORIAN. STORAGE SURFACE TO BE MADE OF 19MM THK BWP PLY WITH LAMINATE FINISH

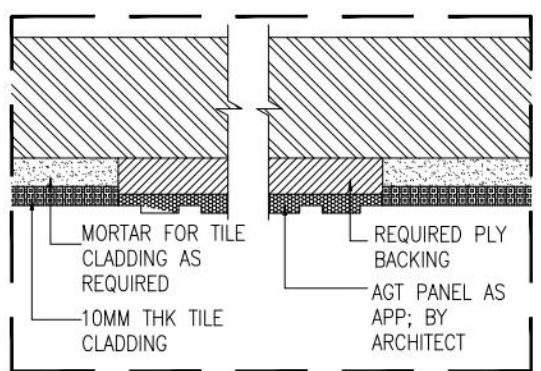

05 IN-700 SCALE 1:4
DETAIL 4

NOTE: ALL FIXTURES AND EQUIPMENTS MOUNTING HEIGHT TO BE DECIDED BASED ON MOCKUP AT SITE

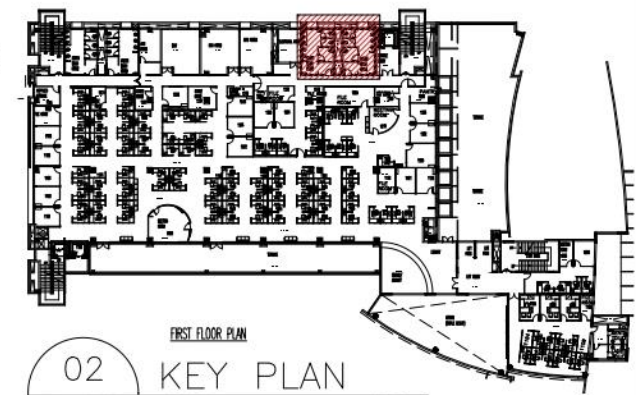

02 KEY PLAN
IN-700 SCALE N.T.S


dwpinterics
design with passion

dwp office address
1/37-E, Mount Poonamallee road,
St thomas mount , Chennai- 600016
email : contact@dwpinterics .com
web : www.dwpinterics.com

Contractor to verify all dimensions on site before commencing work. Figured dimensions given are to be taken in preference to scaling. Copyright of designs shown here on is retained by this office. Authority is required for any reproduction.










PROJECT
PMC

MARK	DATE	DESCRIPTION

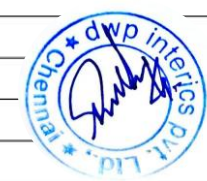

PROJECT No. :
SCALE : 1:125
DRAWN BY : RAKSHAYAA
CHK'D BY : SATHYA
PLOT DATE : 11.02.2023
CAD DWG. FILE :
COPYRIGHT dwpinterics Pvt. Ltd 2004

SHEET TITLE
PART B DETAILS
1ST,2ND ,3RD ,4TH
TENDER DRAWINGS
IN-700
SHEET 1 OF 3
REVISION
R0

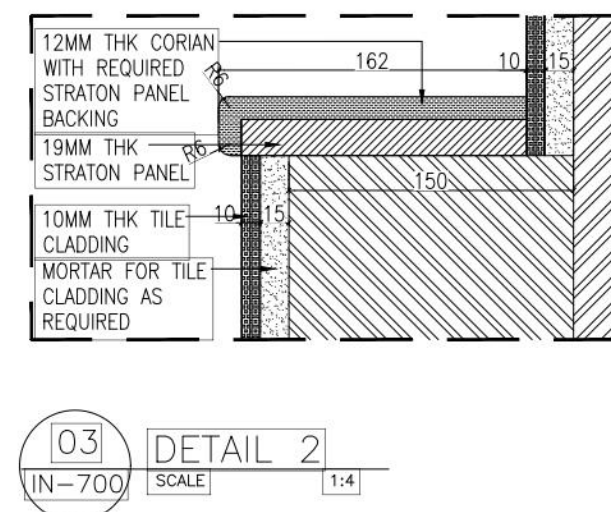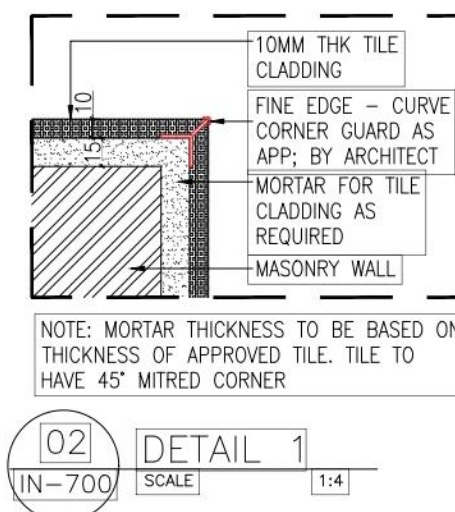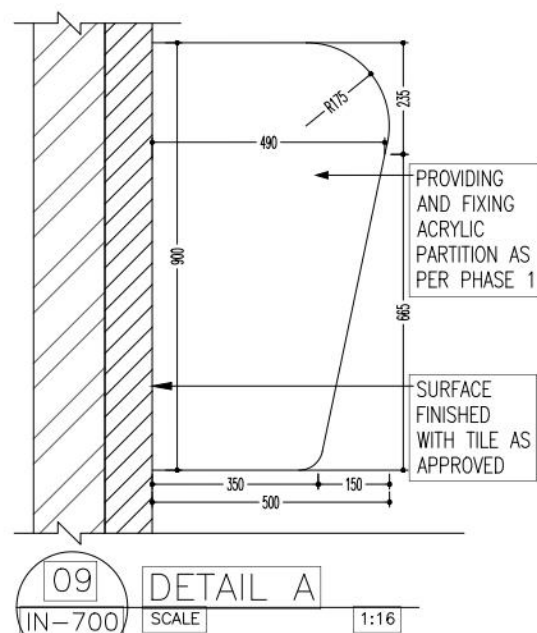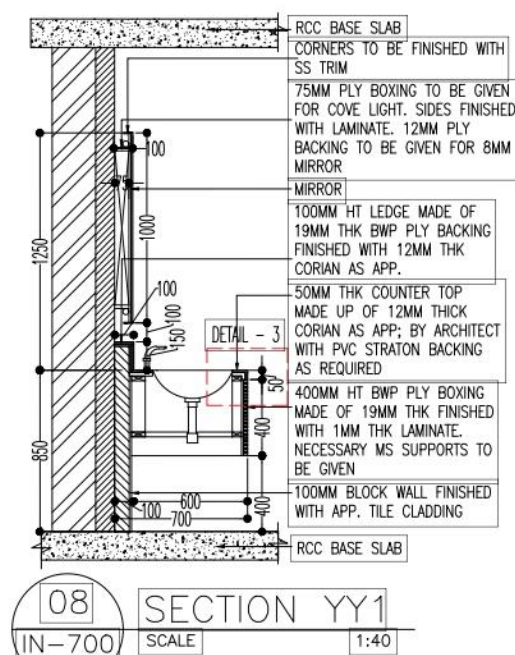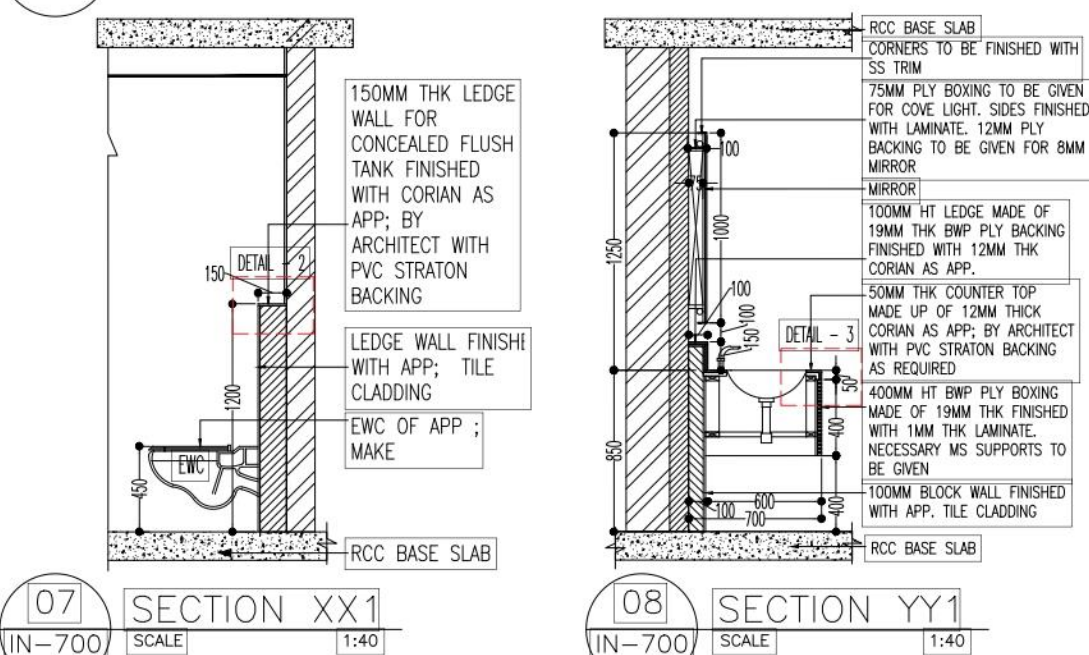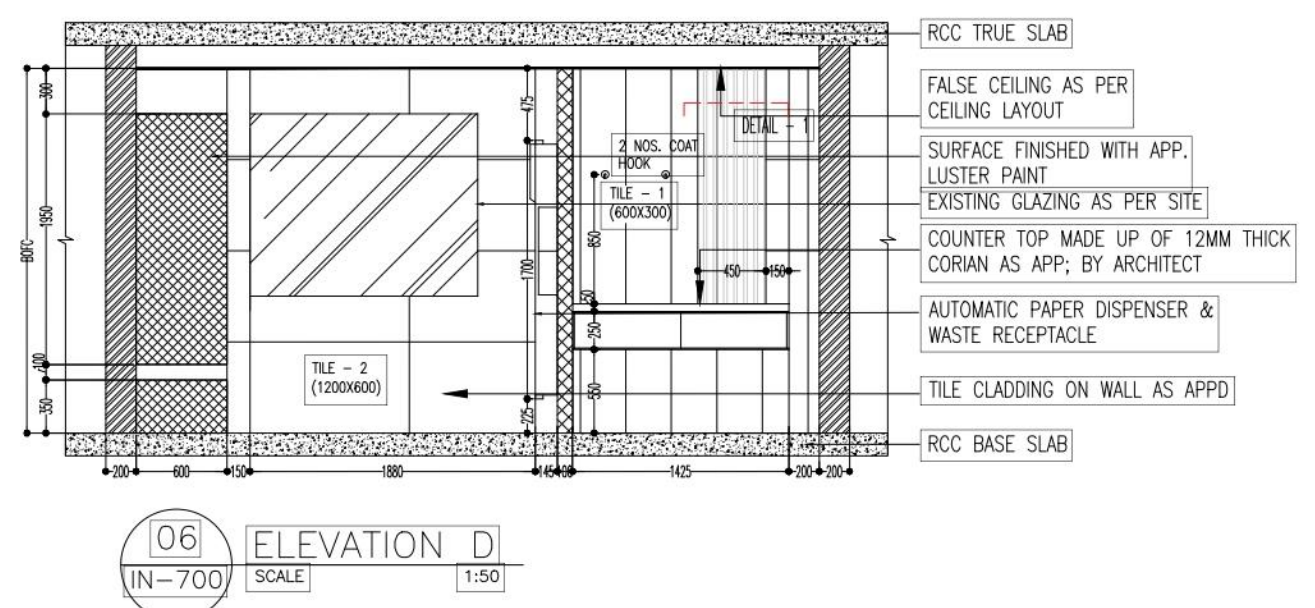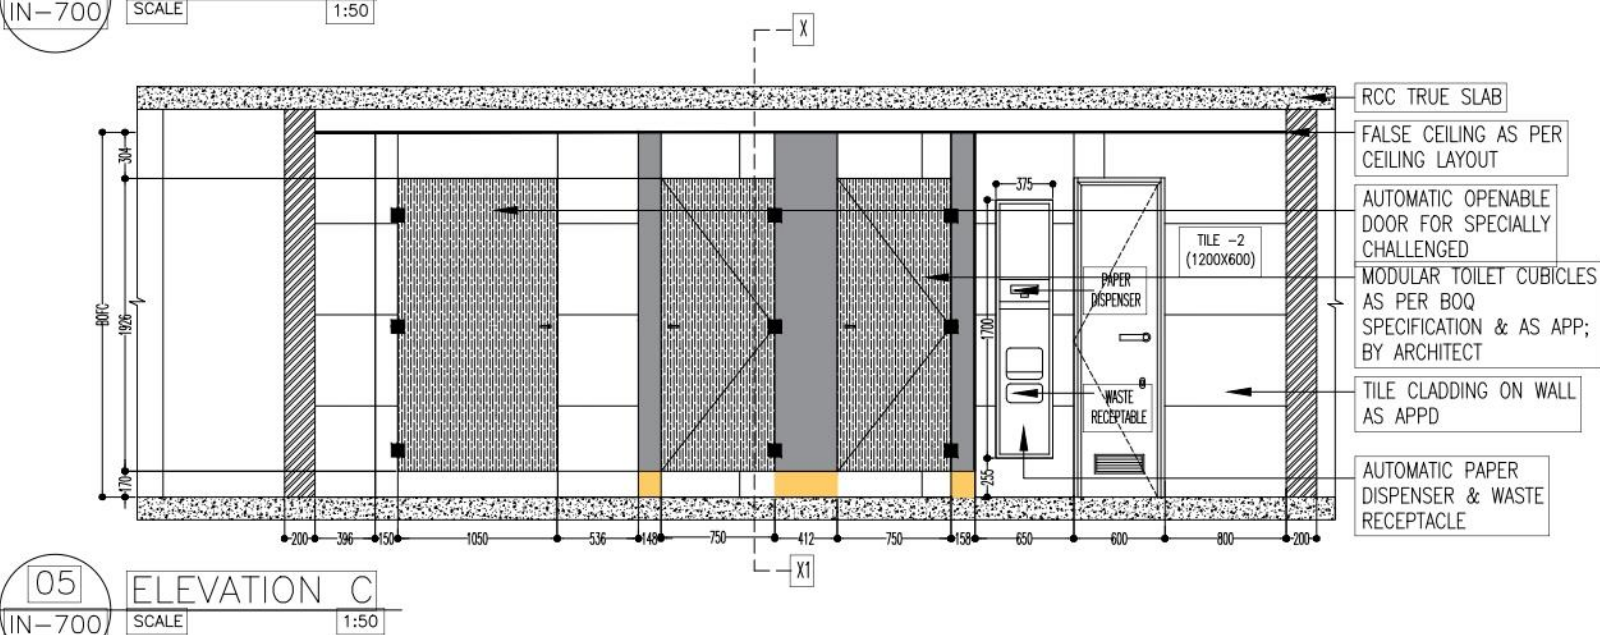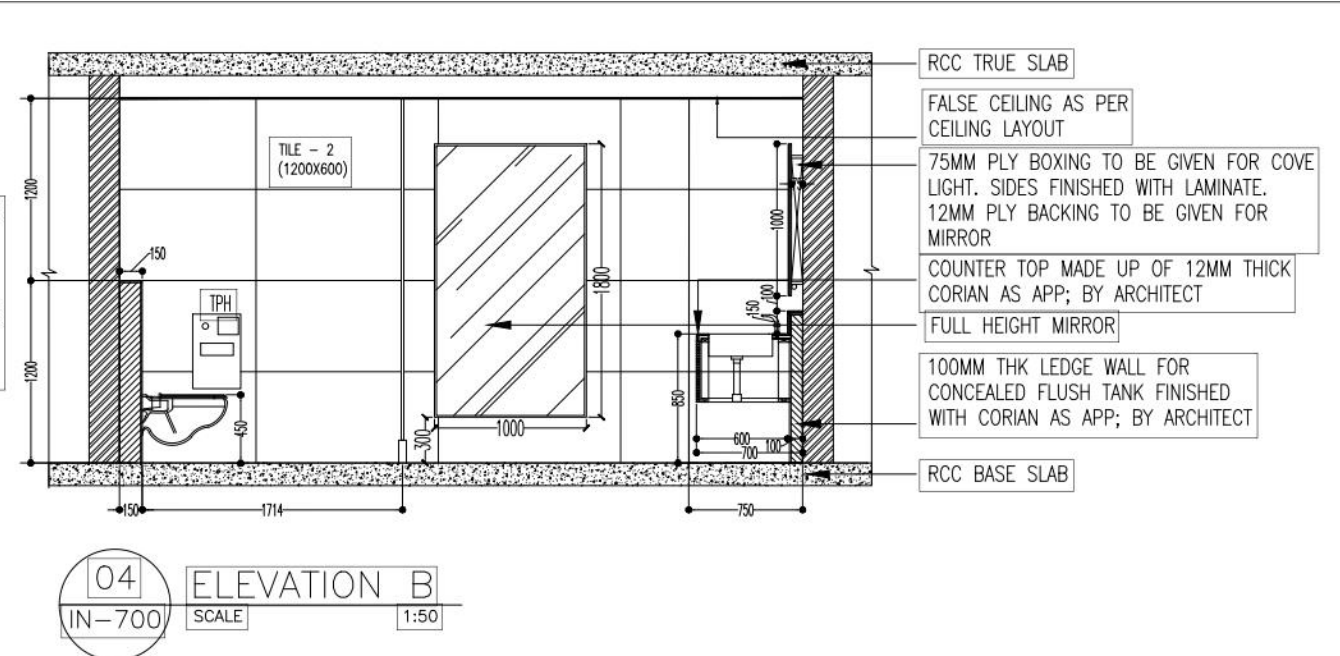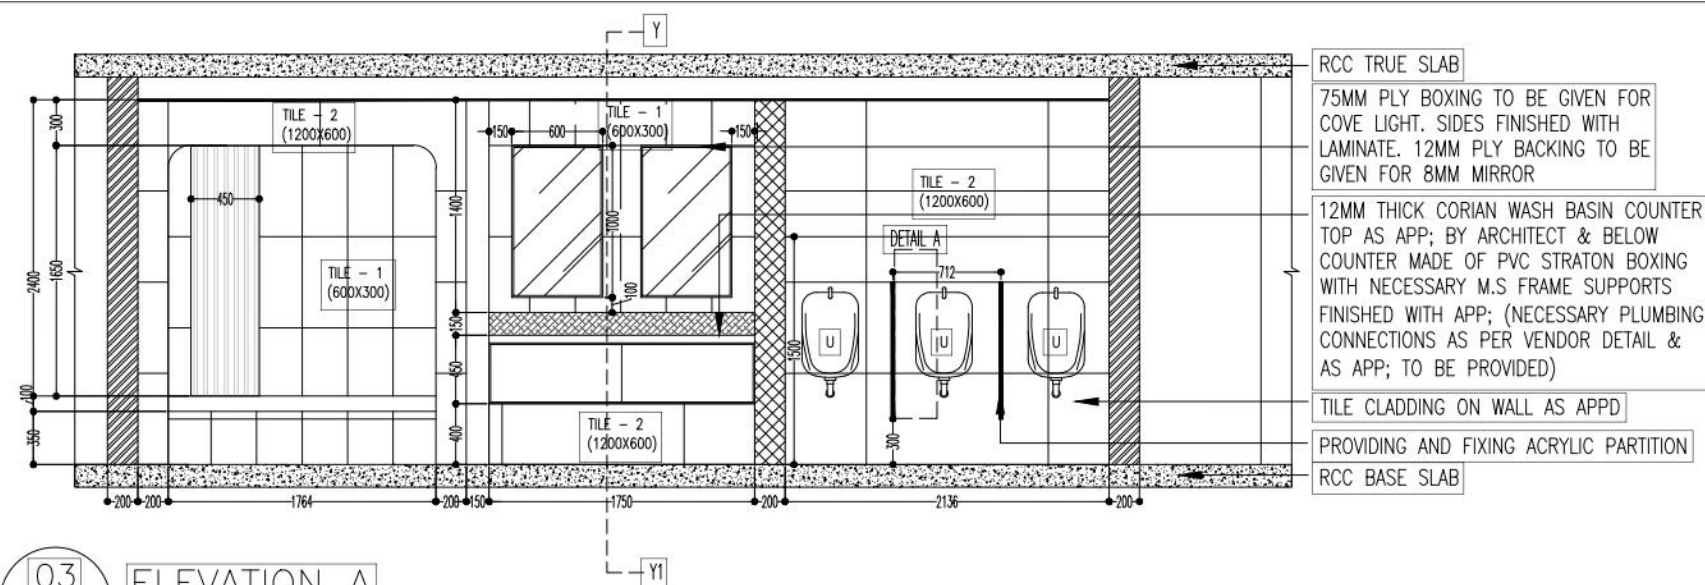

NOTE:
ALL MIRROR CORNER TO BE CHAMFERED BY 50MM RADIUS

dwpinterics
design with passion

dwp office address

1/37-E, Mount Poonamallee road,
St thomas mount, Chennai- 600016
email : contact@dwpinterics.com
web : www.dwpinterics.com

Contractor to verify all dimensions on site before commencing work. Figured dimensions given are to be taken in preference to scaling. Copyright of designs shown here on is retained by this office. Authority is required for any reproduction.

PROJECT

PMC

MARK DATE DESCRIPTION



PROJECT No. :

SCALE : 1:125

DRAWN BY : RAKSHAYAA

CHK'D BY : SATHYA

PLOT DATE : 11.02.2023

CAD DWG. FILE :

COPYRIGHT dwpinterics Pvt. Ltd 2004

SHEET TITLE









**PART B
MENS TOILET
TENDER DRAWINGS**

IN-703

SHEET 2 OF 3

REVISION

RO

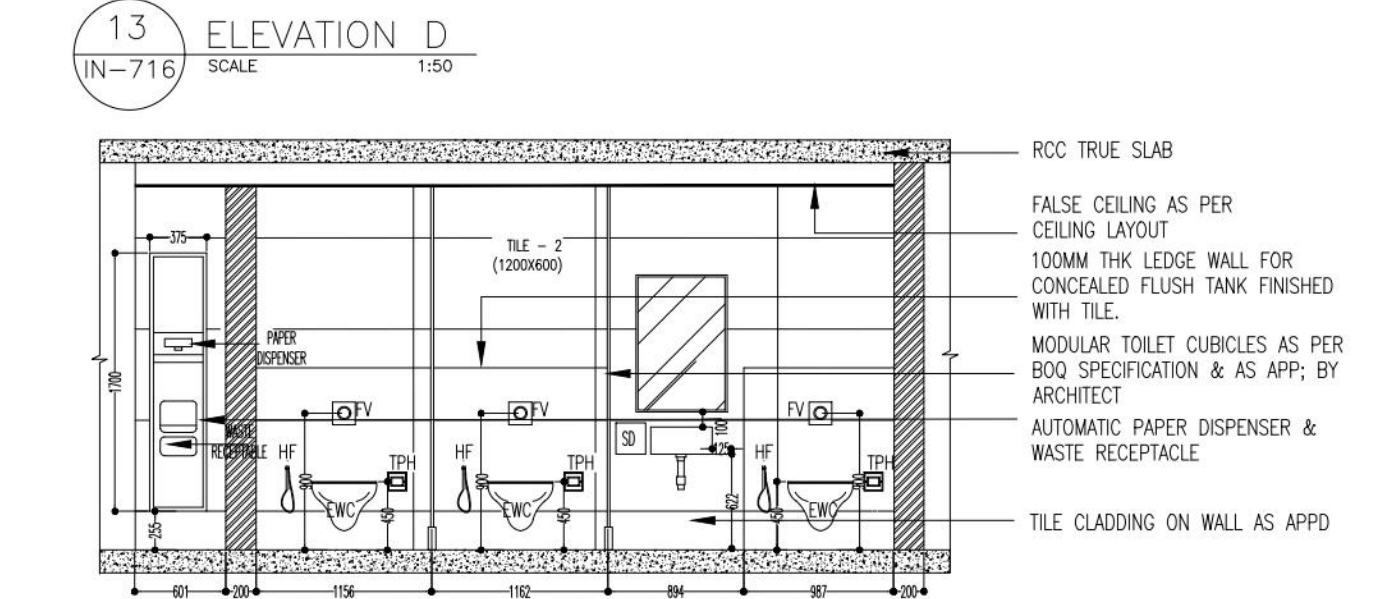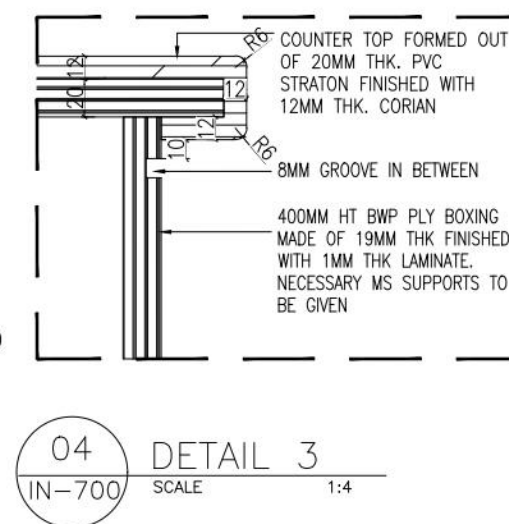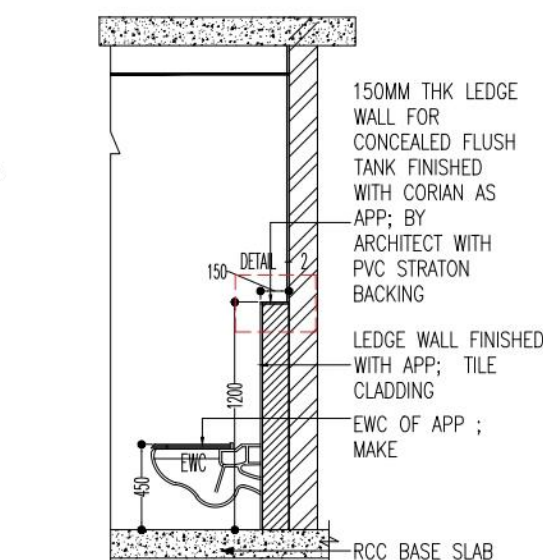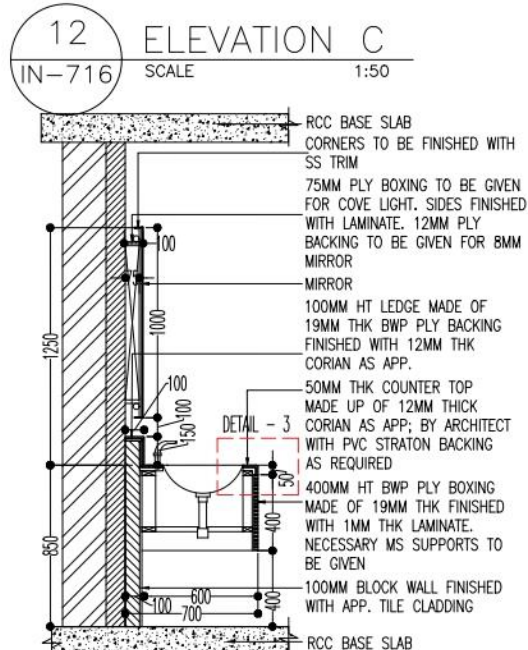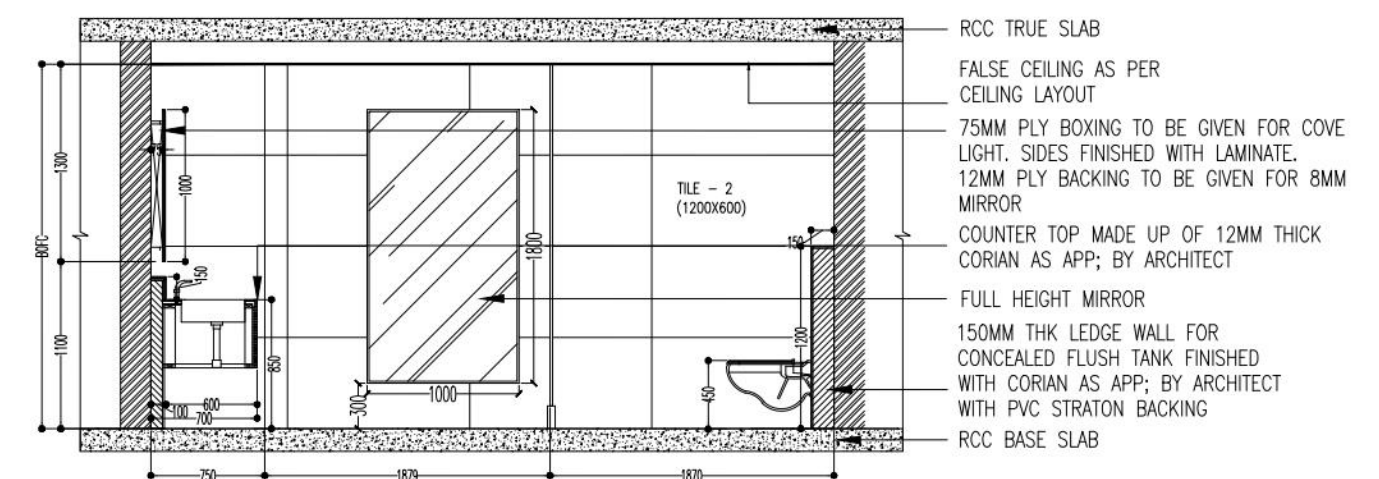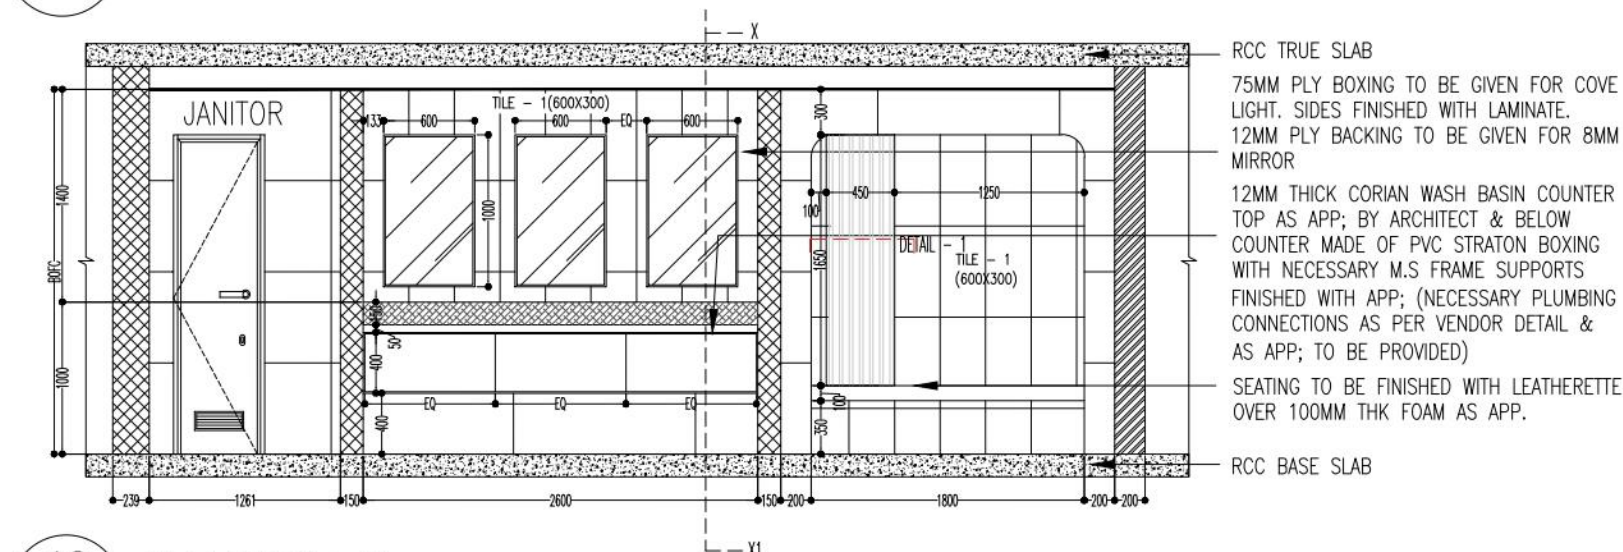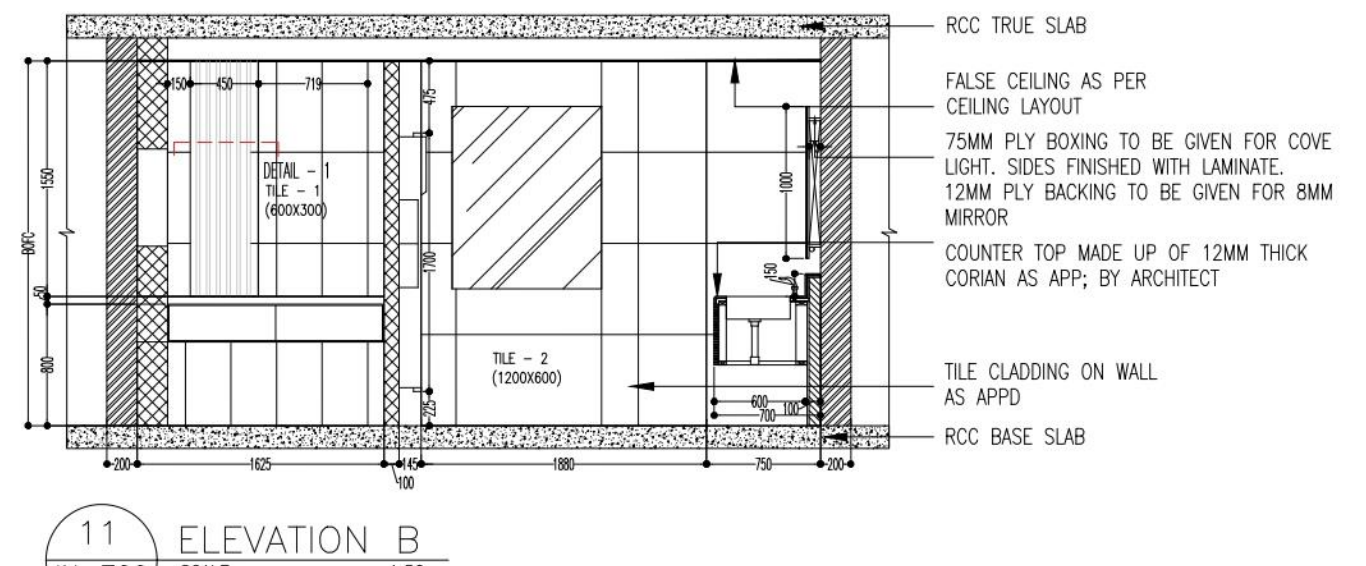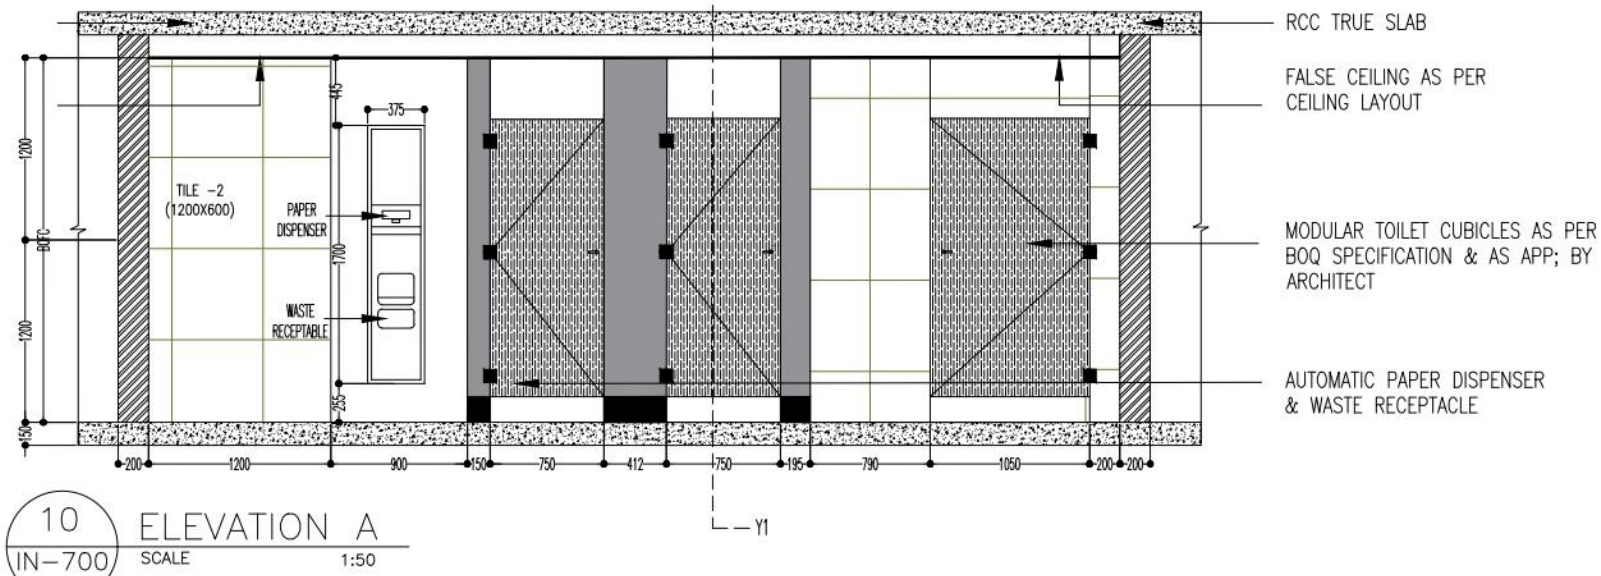

NOTE:
ALL MIRROR CORNER TO BE CHAMFERED BY 50MM RADIUS

dwpinterics
design with passion


dwp office address
1/37-E, Mount Poonamallee road,
St thomas mount , Chennai- 600016
email : contact@dwpinterics .com
web : www.dwpinterics.com
Contractor to verify all dimensions on site before commencing work. Figured dimensions given are to be taken in preference to scaling. Copyright of designs shown here on is retained by this office. Authority is required for any reproduction.

MARK	DATE	DESCRIPTION



PROJECT No. :
SCALE : 1:125
DRAWN BY : RAKSHAYAA
CHK'D BY : SATHYA
PLOT DATE : 11.02.2023
CAD DWG. FILE :
COPYRIGHT dwpinterics Pvt. Ltd 2004


SHEET TITLE
**PART B
WOMENS TOILET
TENDER DRAWINGS**
IN-703
SHEET 3 OF 3
REVISION
R0

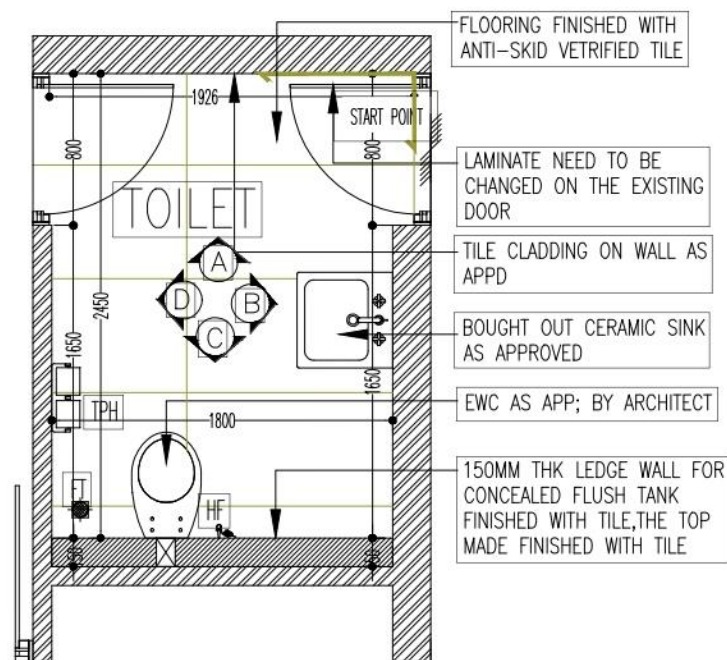


01 PART PLAN-1
IN-700 SCALE 1:40




02 KEY PLAN
IN-700 SCALE NTS

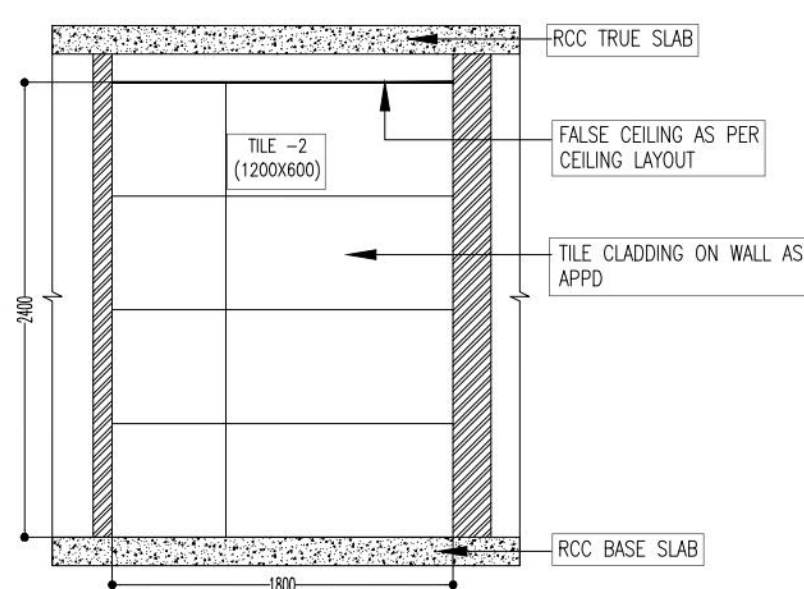


03 ELEVATION A
IN-700 SCALE 1:40

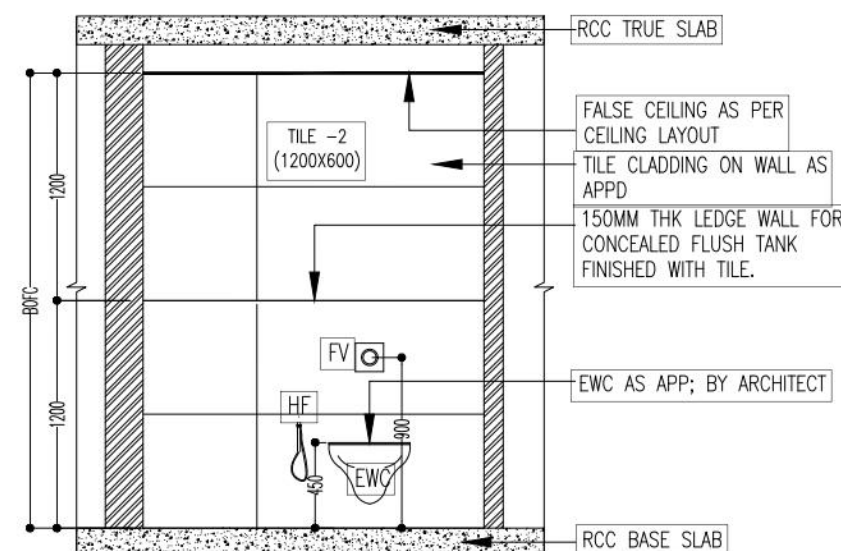


05 ELEVATION C
IN-700 SCALE 1:40

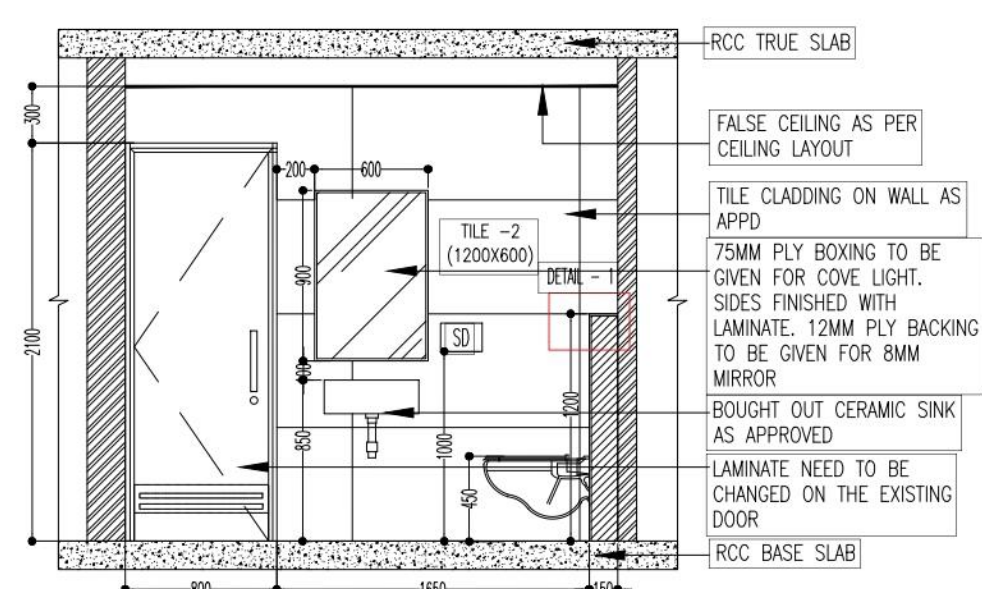

04 ELEVATION B
IN-700 SCALE 1:40

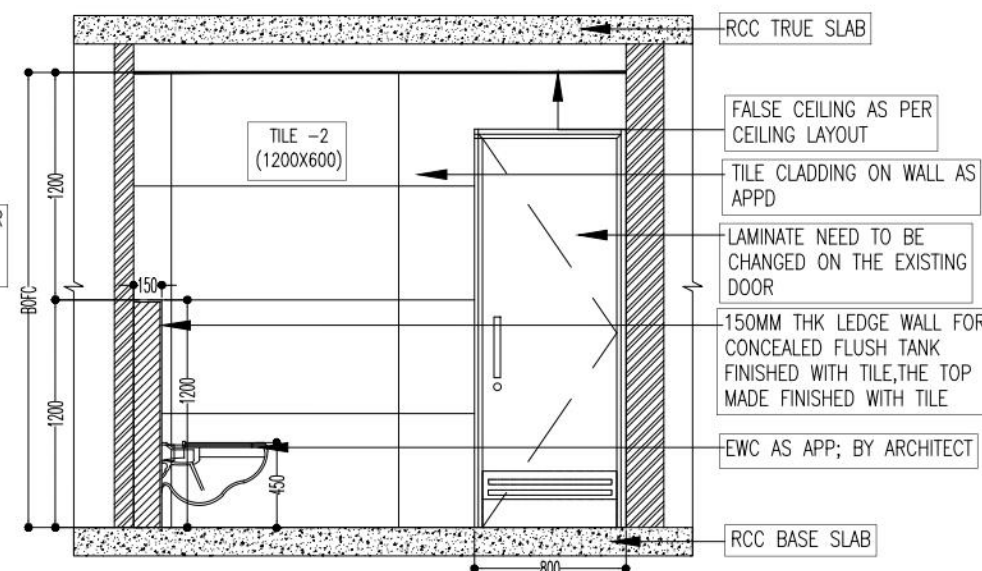

06 ELEVATION D
IN-700 SCALE 1:40

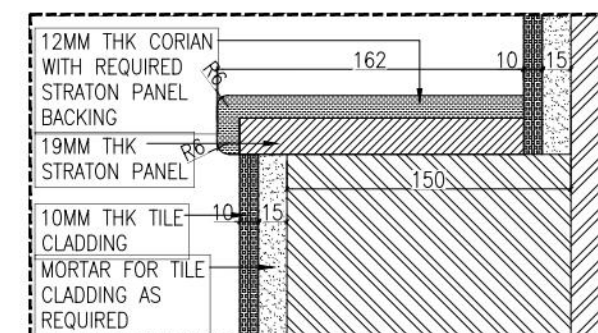

07 DETAIL 1
IN-700 SCALE 1:4

NOTE:
ALL MIRROR CORNER TO BE CHAMFERED BY 50MM RADIUS

NOTE:-

- PLEASE REFER B.O.Q FOR DETAILED SPECIFICATION.
- ALL SWITCHES TO BE PLACED ON THE MODULAR PORTAL ONLY.
- NECESSARY EXTRA ALUMINIUM SUPPORTS TO BE PROVIDED WHERE EVER REQUIRED FOR STORAGE, GLASS BOARDS ETC. AS PER SITE CONDITION & ARCHITECTS APP.
- DRAWINGS TO BE READ ALONG WITH RELATED DRAWING (LAYOUTS & DETAILS).
- REF: DWG NO. IN-301 FOR PARTITION DETAIL, IN-400 FOR DOOR DETAIL, IN-401 FOR COLUMN CLADDING DETAIL.
- PARTITIONS TOWARDS GLAZING TO BE CONTINUED UP TO THE NEAREST MULLION & PAINTED BLACK TOWARDS GLAZING.
- MODULAR CEILING TO HAVE NECESSARY SUPPORTS FROM TRUE CEILING AS PER RESPECTIVE VENDOR DETAIL.
- DOOR & GLASS PARTITIONS SHOWN IN THE DRAWING IS INDICATIVE ONLY, TO REFER RESPECTIVE DETAIL DRAWINGS.
- VC SCREEN HEIGHT, POSITION, SIZE ETC., TO BE CONSIDERED AS PER AV VENDOR DETAIL, AS APP: BY CLIENT/ARCHITECT.
- FOR FIXING VC SCREEN NECESSARY HARDWARE SUPPORT TO BE PROVIDED FROM THE PARTITION & PARTITION TO BE STRENGTHENED FOR THE SAME.

NOTE:
ALL FIXTURES AND EQUIPMENTS MOUNTING HEIGHT TO BE DECIDED BASED ON MOCKUP AT SITE

dwp office address

1/37-E, Mount Poonamallee road,
St thomas mount, Chennai- 600016
email : contact@dwpinterics.com
web : www.dwpinterics.com

Contractor to verify all dimensions on site before commencing work. Figured dimensions given are to be taken in preference to scaling. Copyright of designs shown here on is retained by this office. Authority is required for any reproduction.

PROJECT

PMC

MARK DATE DESCRIPTION



PROJECT No. :

SCALE : AS MENTIONED

DRAWN BY : RAKSHAYAA

CHK'D BY : SATHYA

PLOT DATE : 11.01.2023

CAD DWG. FILE :

COPYRIGHT dwpinterics Pvt. Ltd.2004

SHEET TITLE

INFIRMARY TOILET DETAILS
GROUND FLOOR
TENDER DRAWING

IN-705




REVISION

SHEET 1 OF 3

RO

dwp interics
design with passion

interior design . architecture . facility planning . project management . 3d visualization

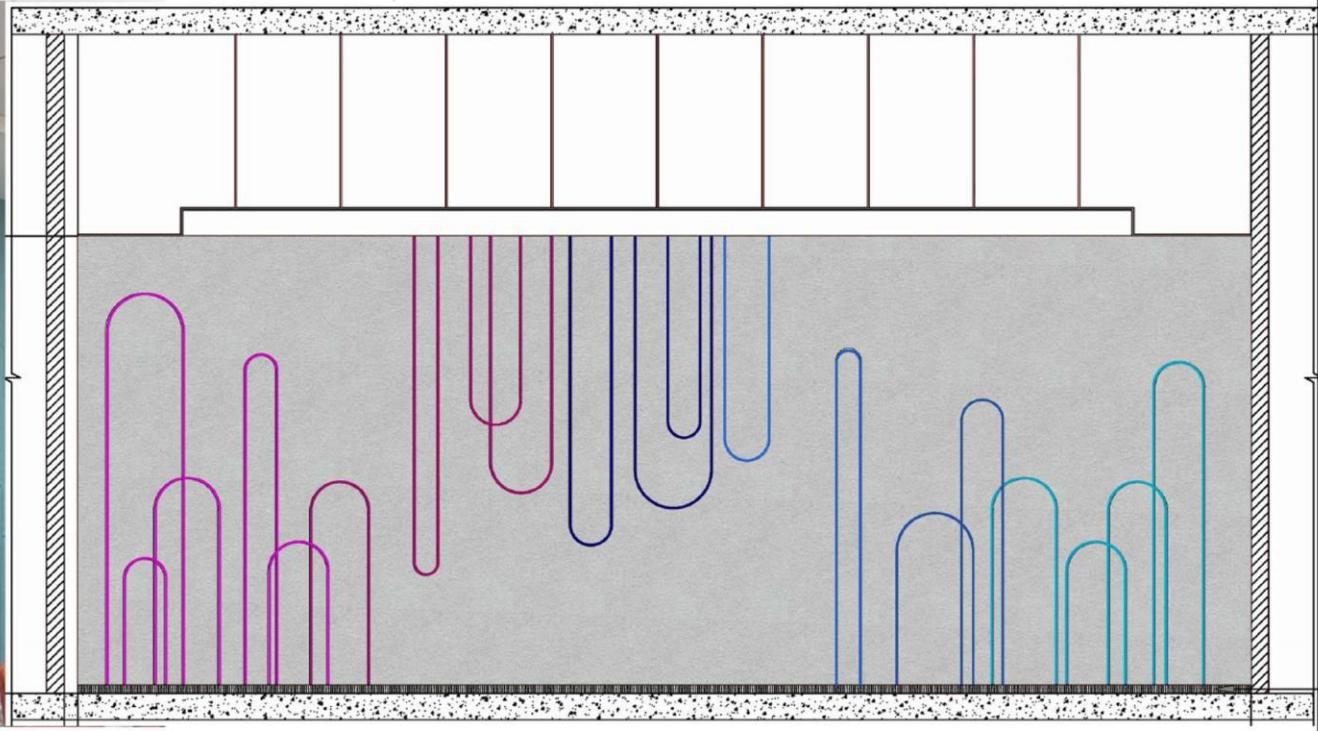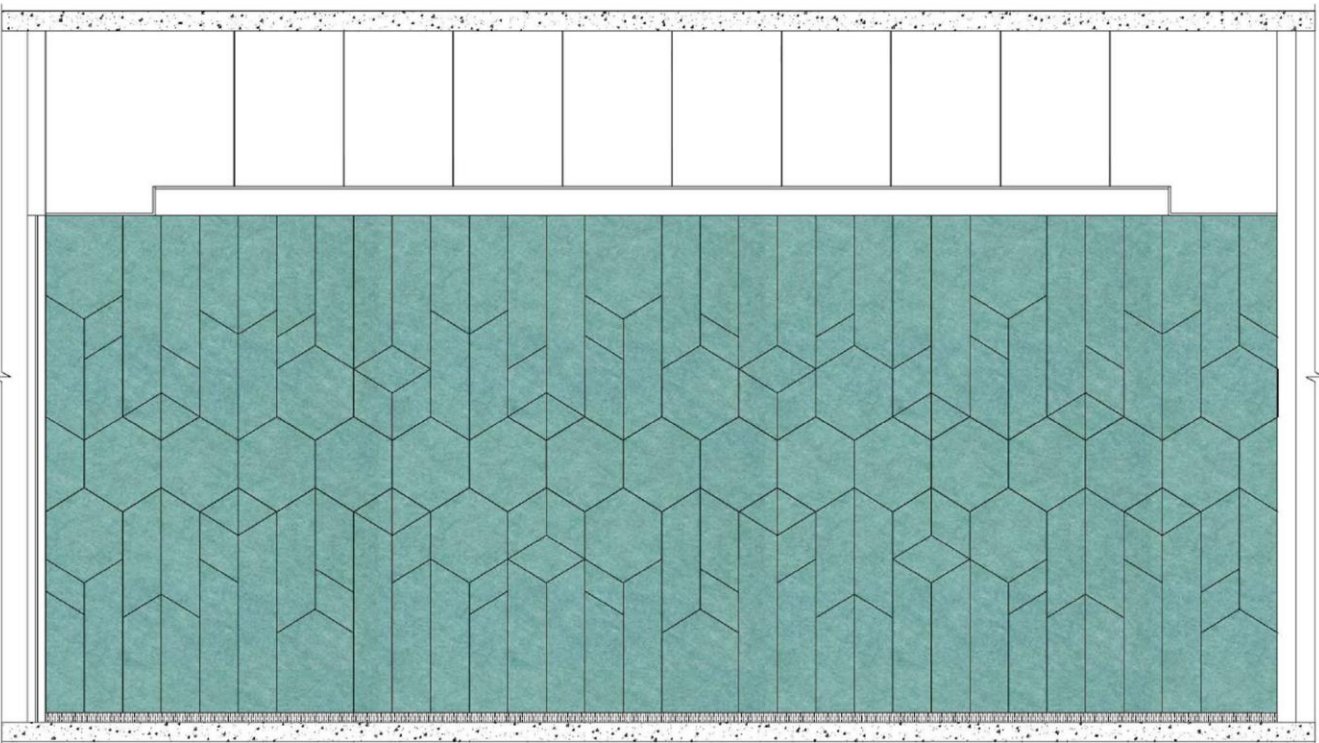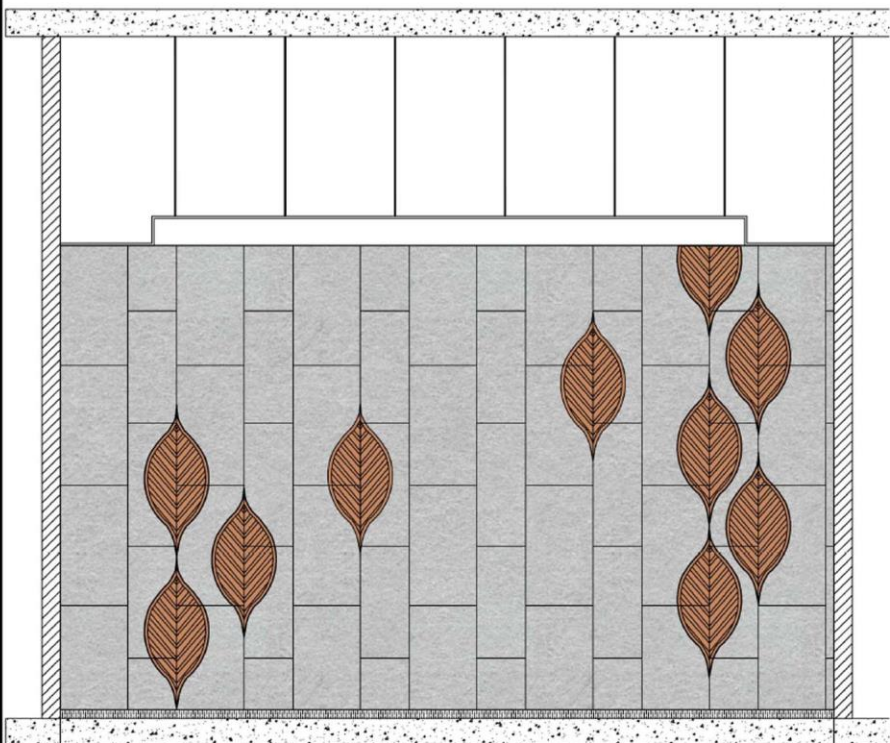

1/100 SCALE NTS

dwp interics
design with passion

dwp office address
dwp Interics Pvt.Ltd.
1/37-E, Mount poonamalle road, St. thomas mount. Ch-16
email : contact@dwpinterics.com
web : www.dwpinterics.com

Contractor to verify all dimensions on site before commencing work. Figured dimensions given are to be taken in preference to scaling. Copyright of designs shown here on is retained by this office. Authority is required for any reproduction.

PROJECT





PMC

MARK	DATE	DESCRIPTION



PROJECT No. :
SCALE : AS MENTIONED
DRAWN BY : RAKSHAYAA
CHK'D BY : SATHYA
PLOT DATE :
CAD DWG. FILE :
COPYRIGHT dwpinterics Pvt. Ltd.2004

SHEET TITLE
SKY ECO PANEL
SHEET 1 OF 1

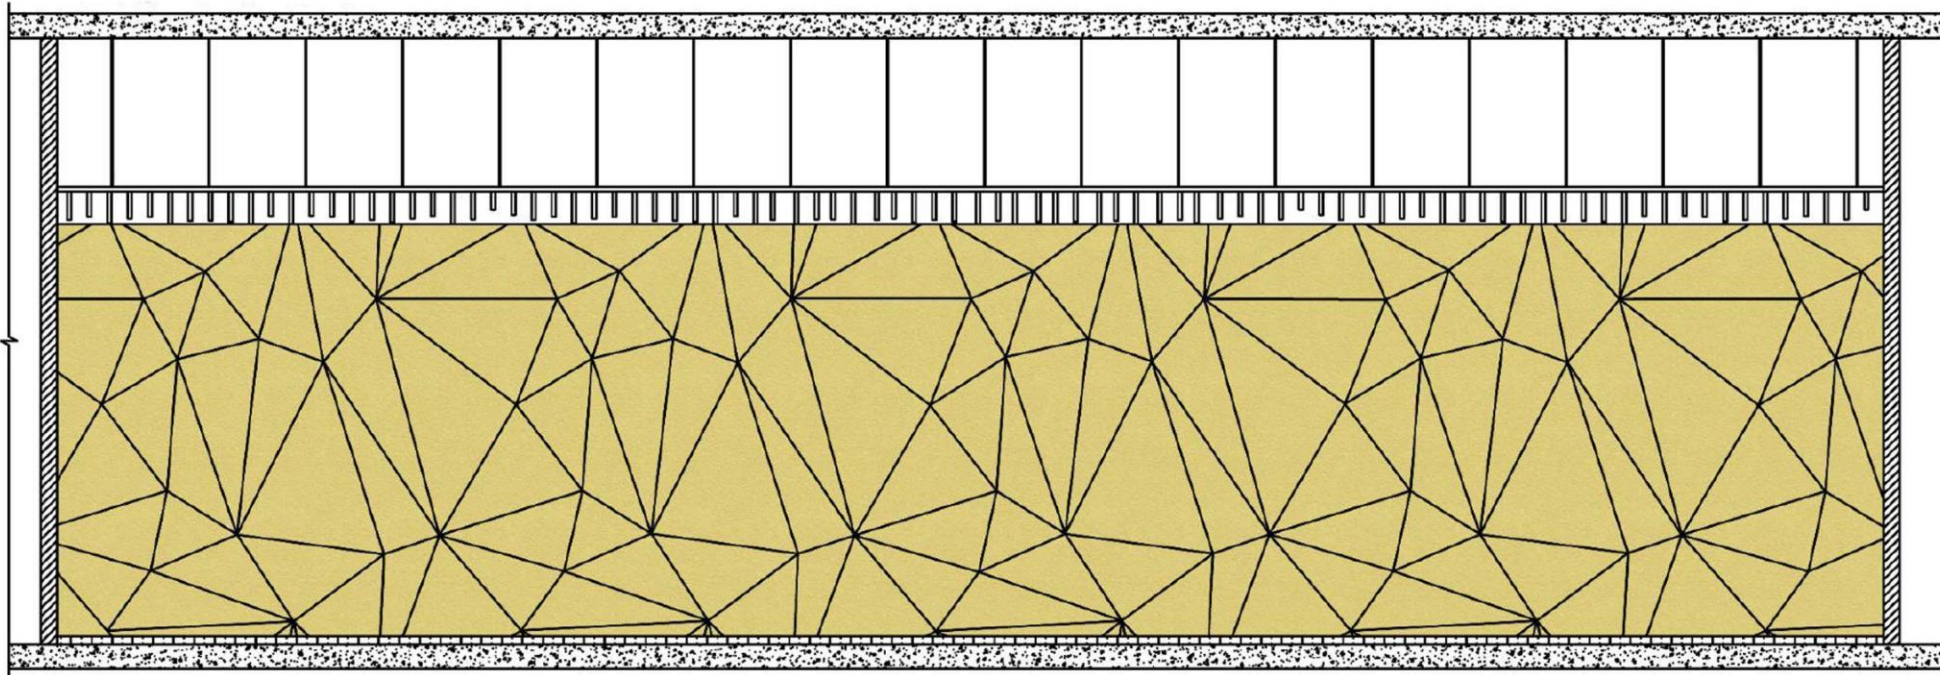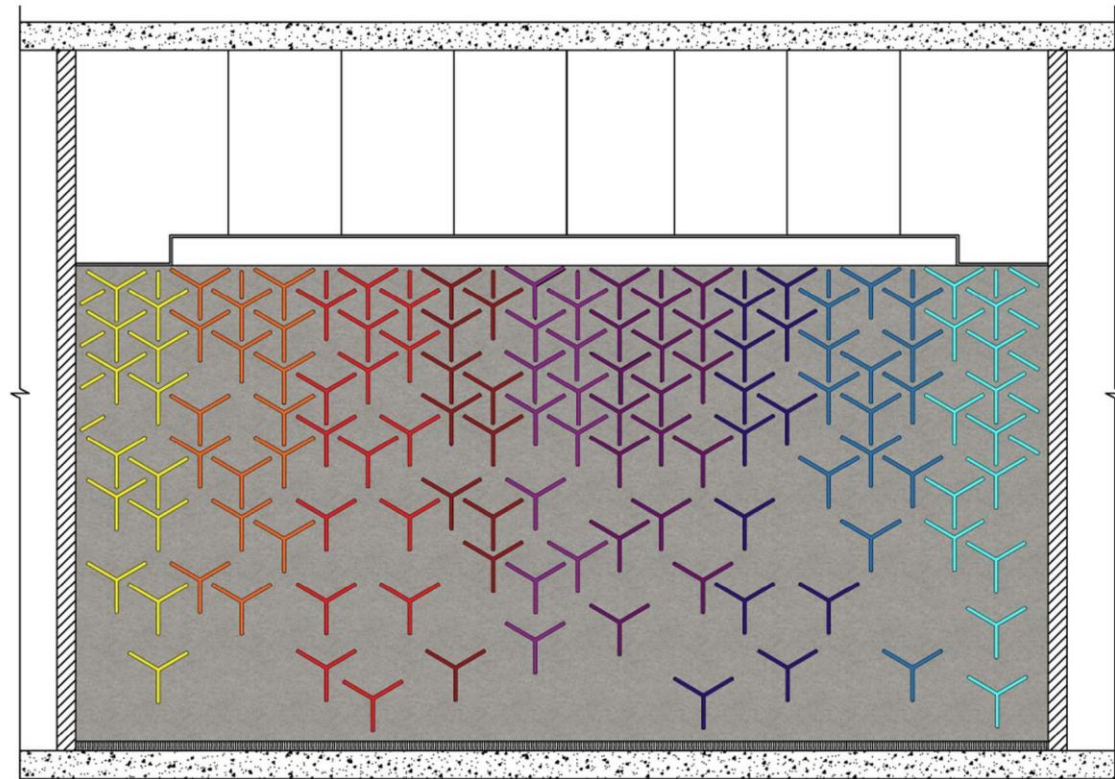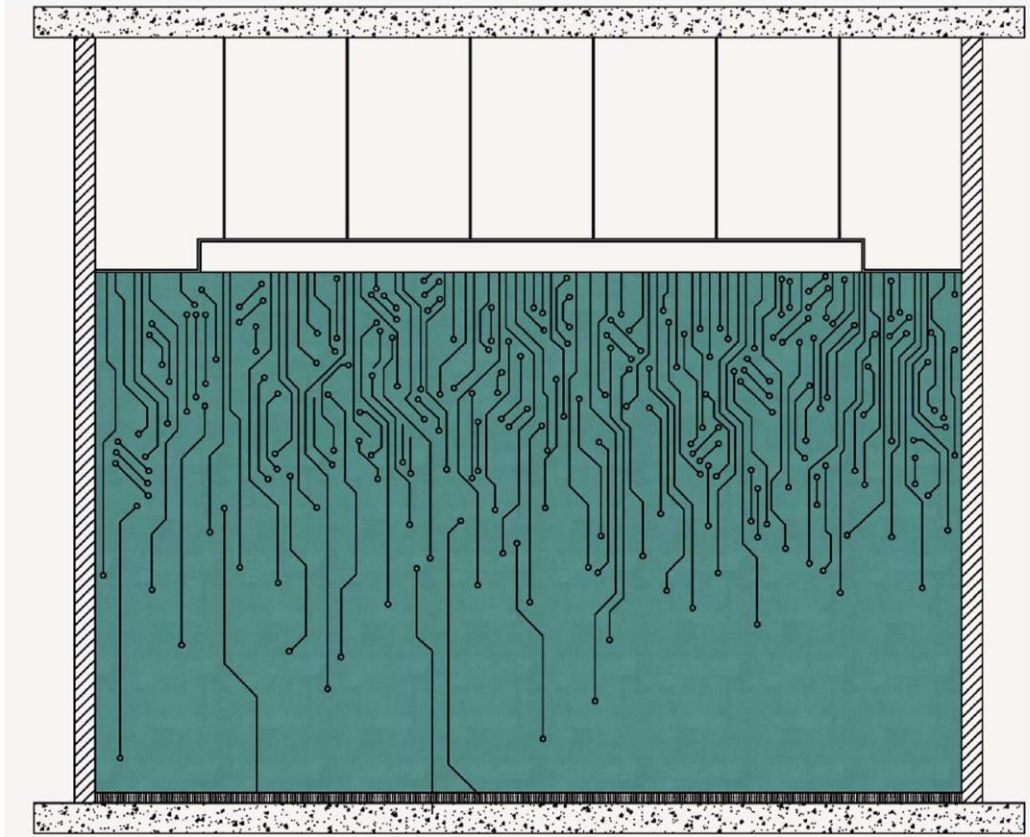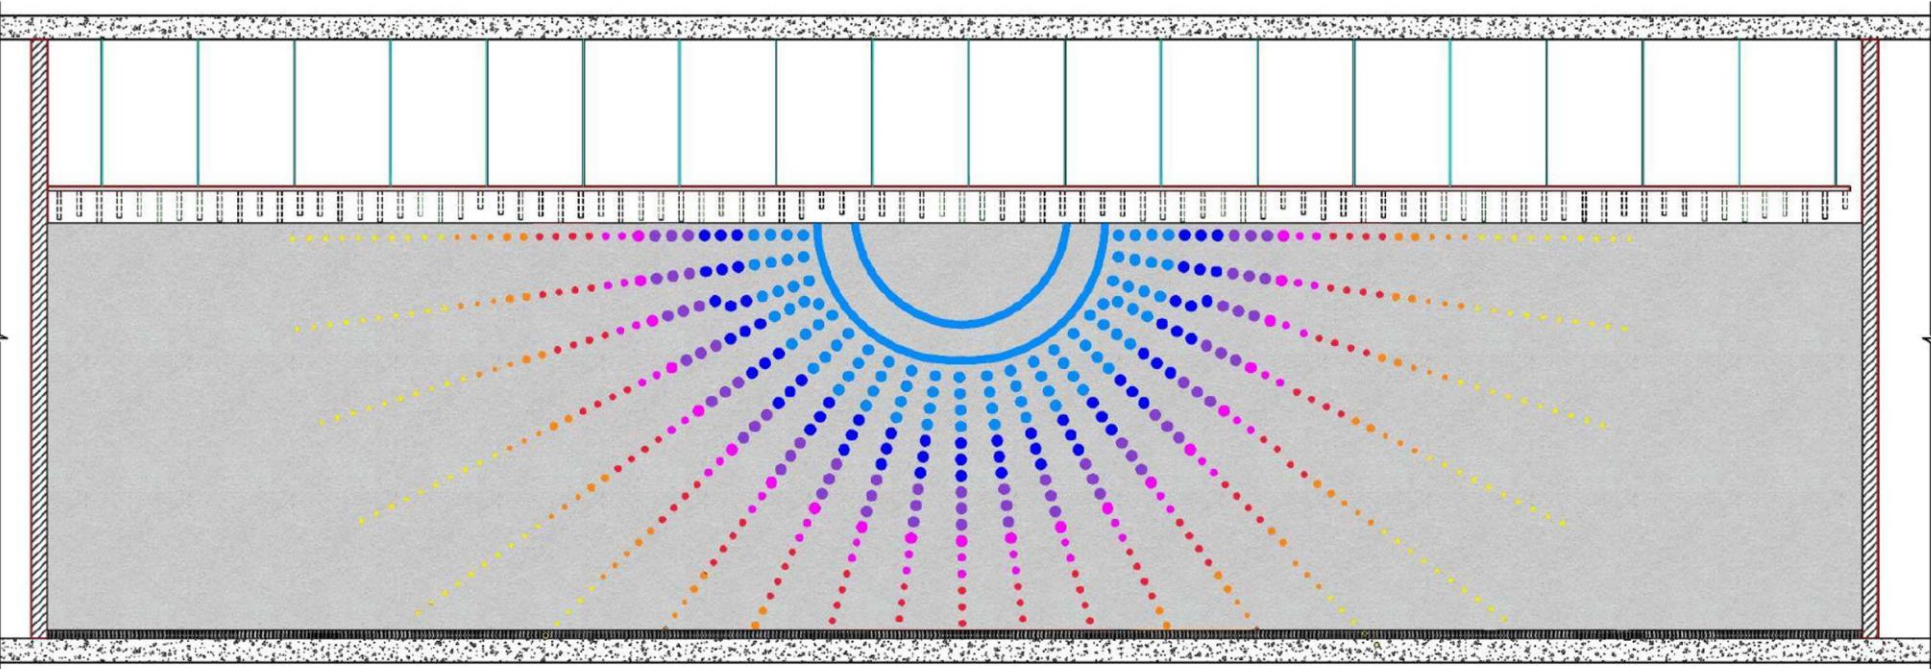

1/100 SCALE NTS

dwp interics
design with passion

dwp office address
dwp Interics Pvt.Ltd.
1/37-E, Mount poonamalle road, St. thomas mount. Ch-16
email : contact@dwpinterics.com
web : www.dwpinterics.com

Contractor to verify all dimensions on site before commencing work. Figured dimensions given are to be taken in preference to scaling. Copyright of designs shown here on is retained by this office. Authority is required for any reproduction.

PROJECT




PMC

MARK DATE DESCRIPTION





PROJECT No. :
SCALE : AS MENTIONED
DRAWN BY : RAKSHAYAA
CHK'D BY : SATHYA
PLOT DATE :
CAD DWG. FILE :
COPYRIGHT dwpinterics Pvt. Ltd.2004


SHEET TITLE
SKY ECO PANEL
SHEET 1 OF 1

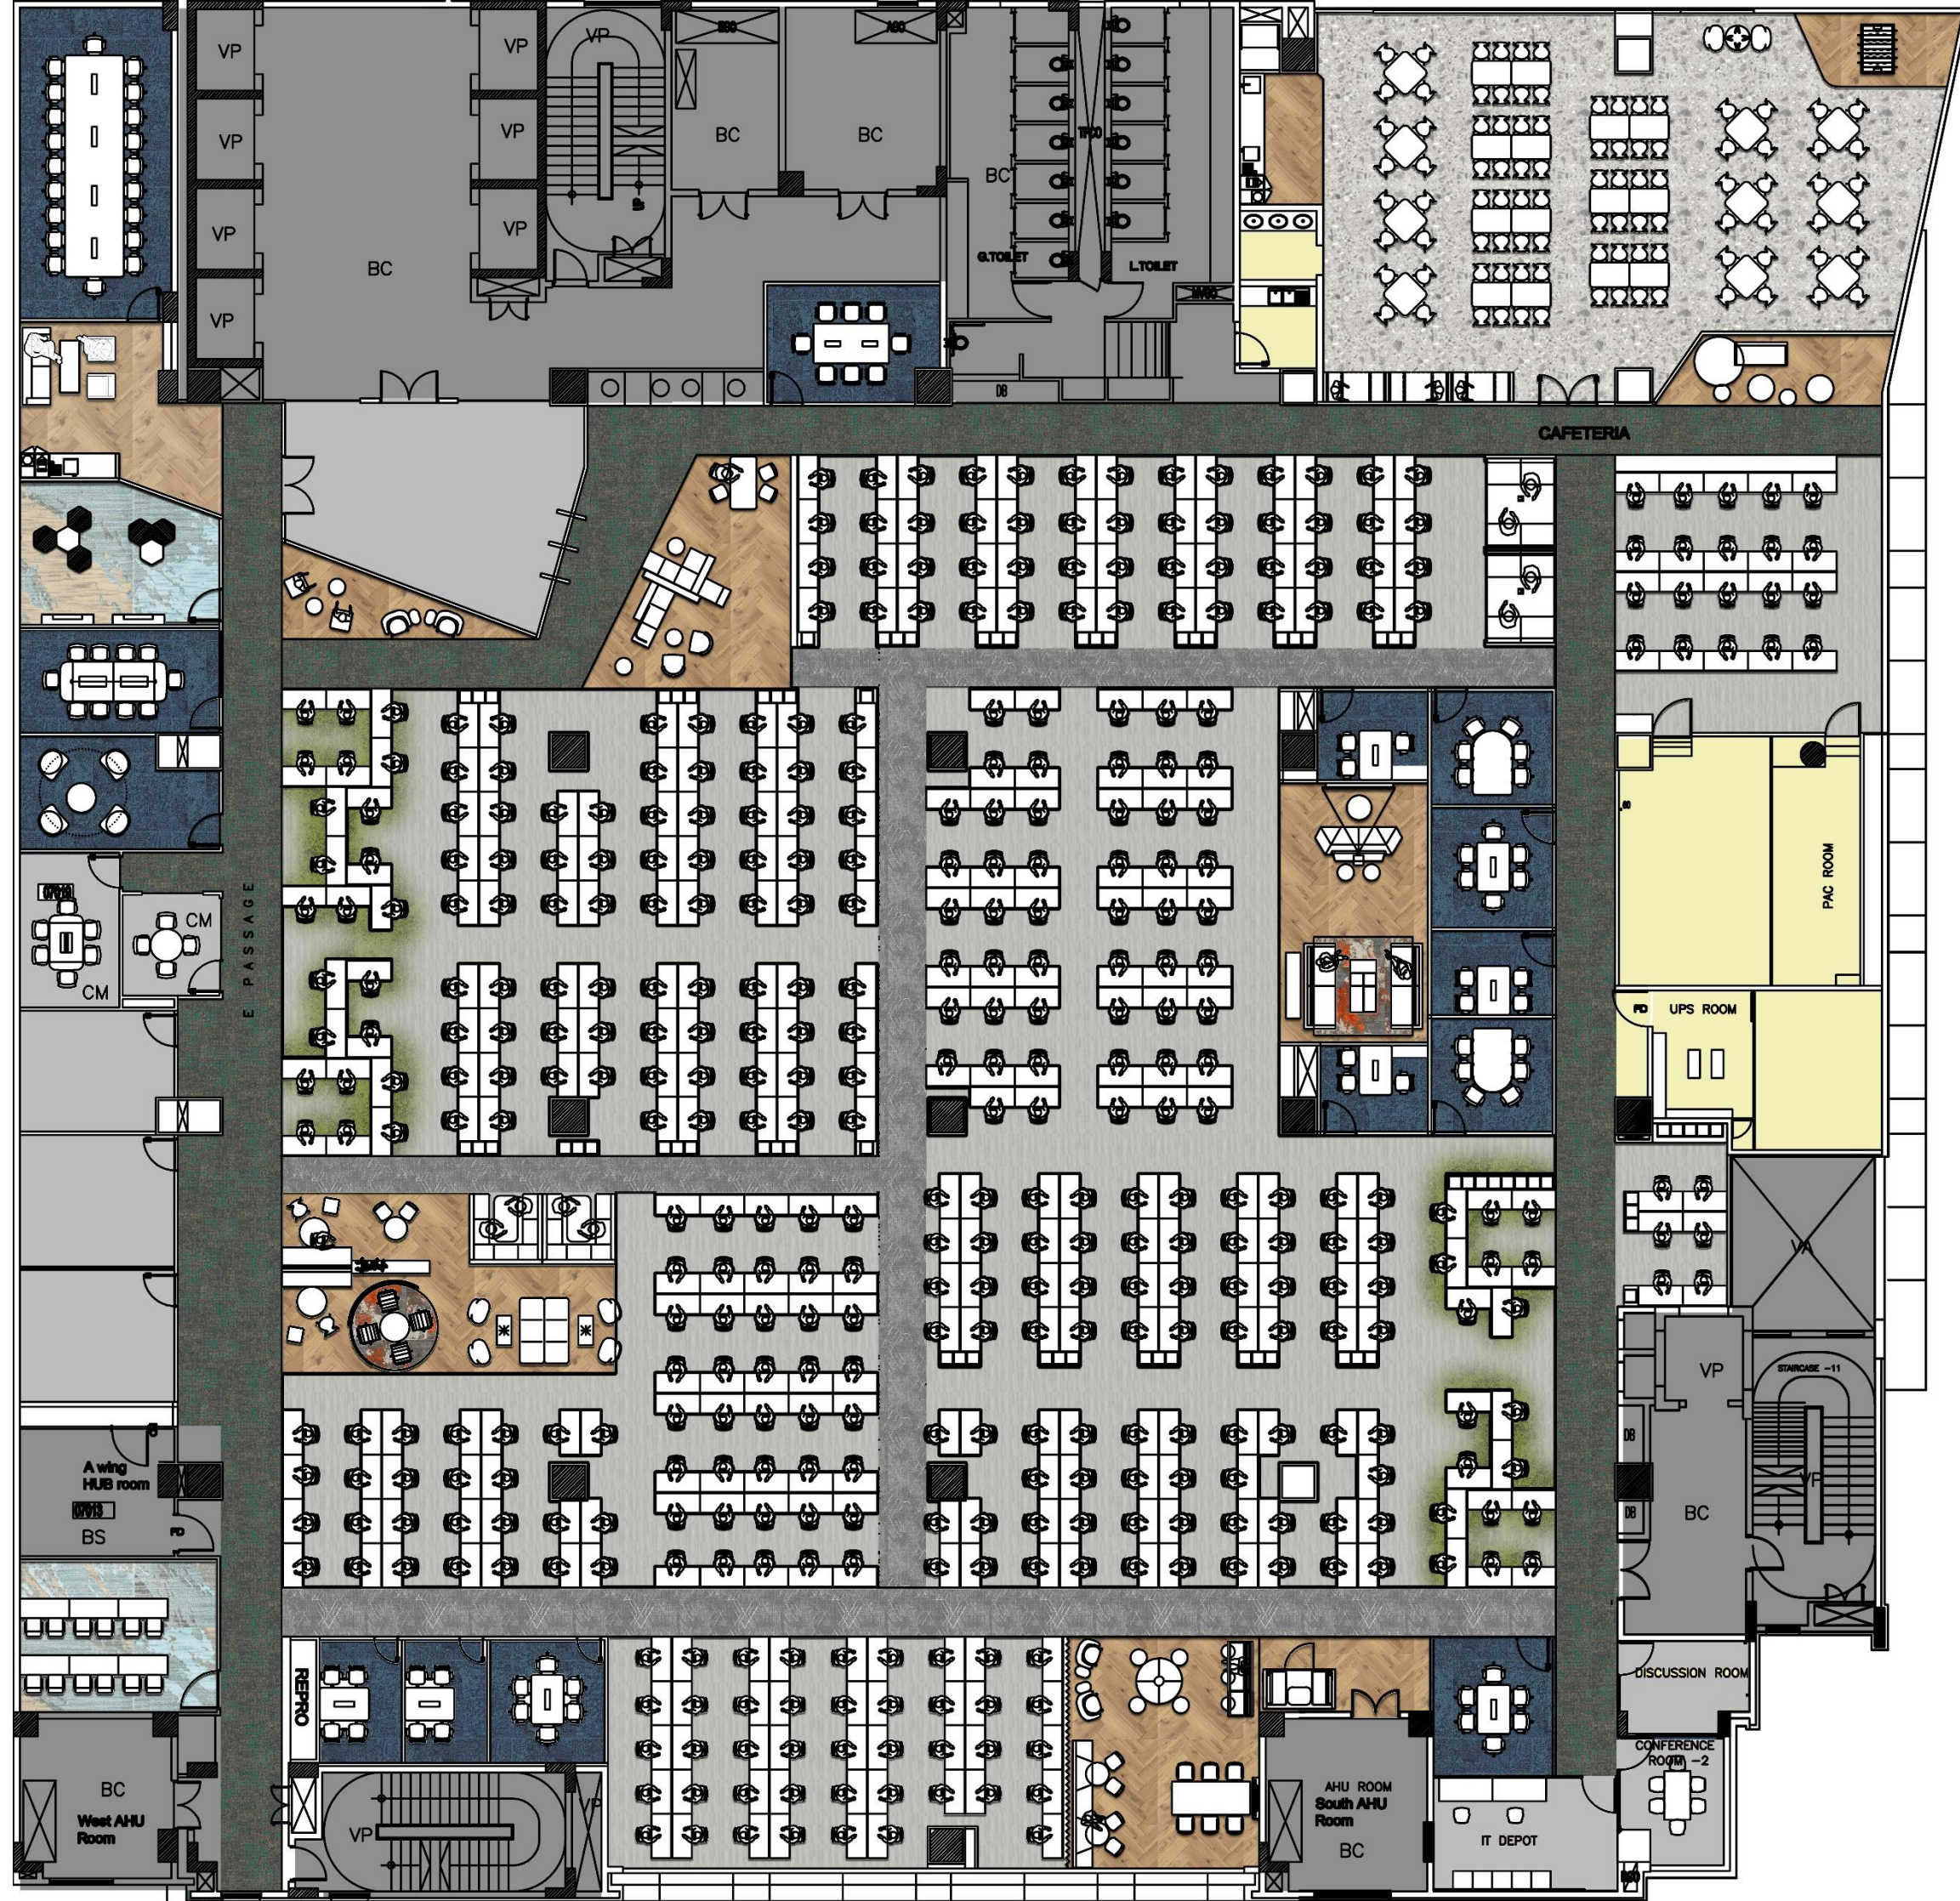



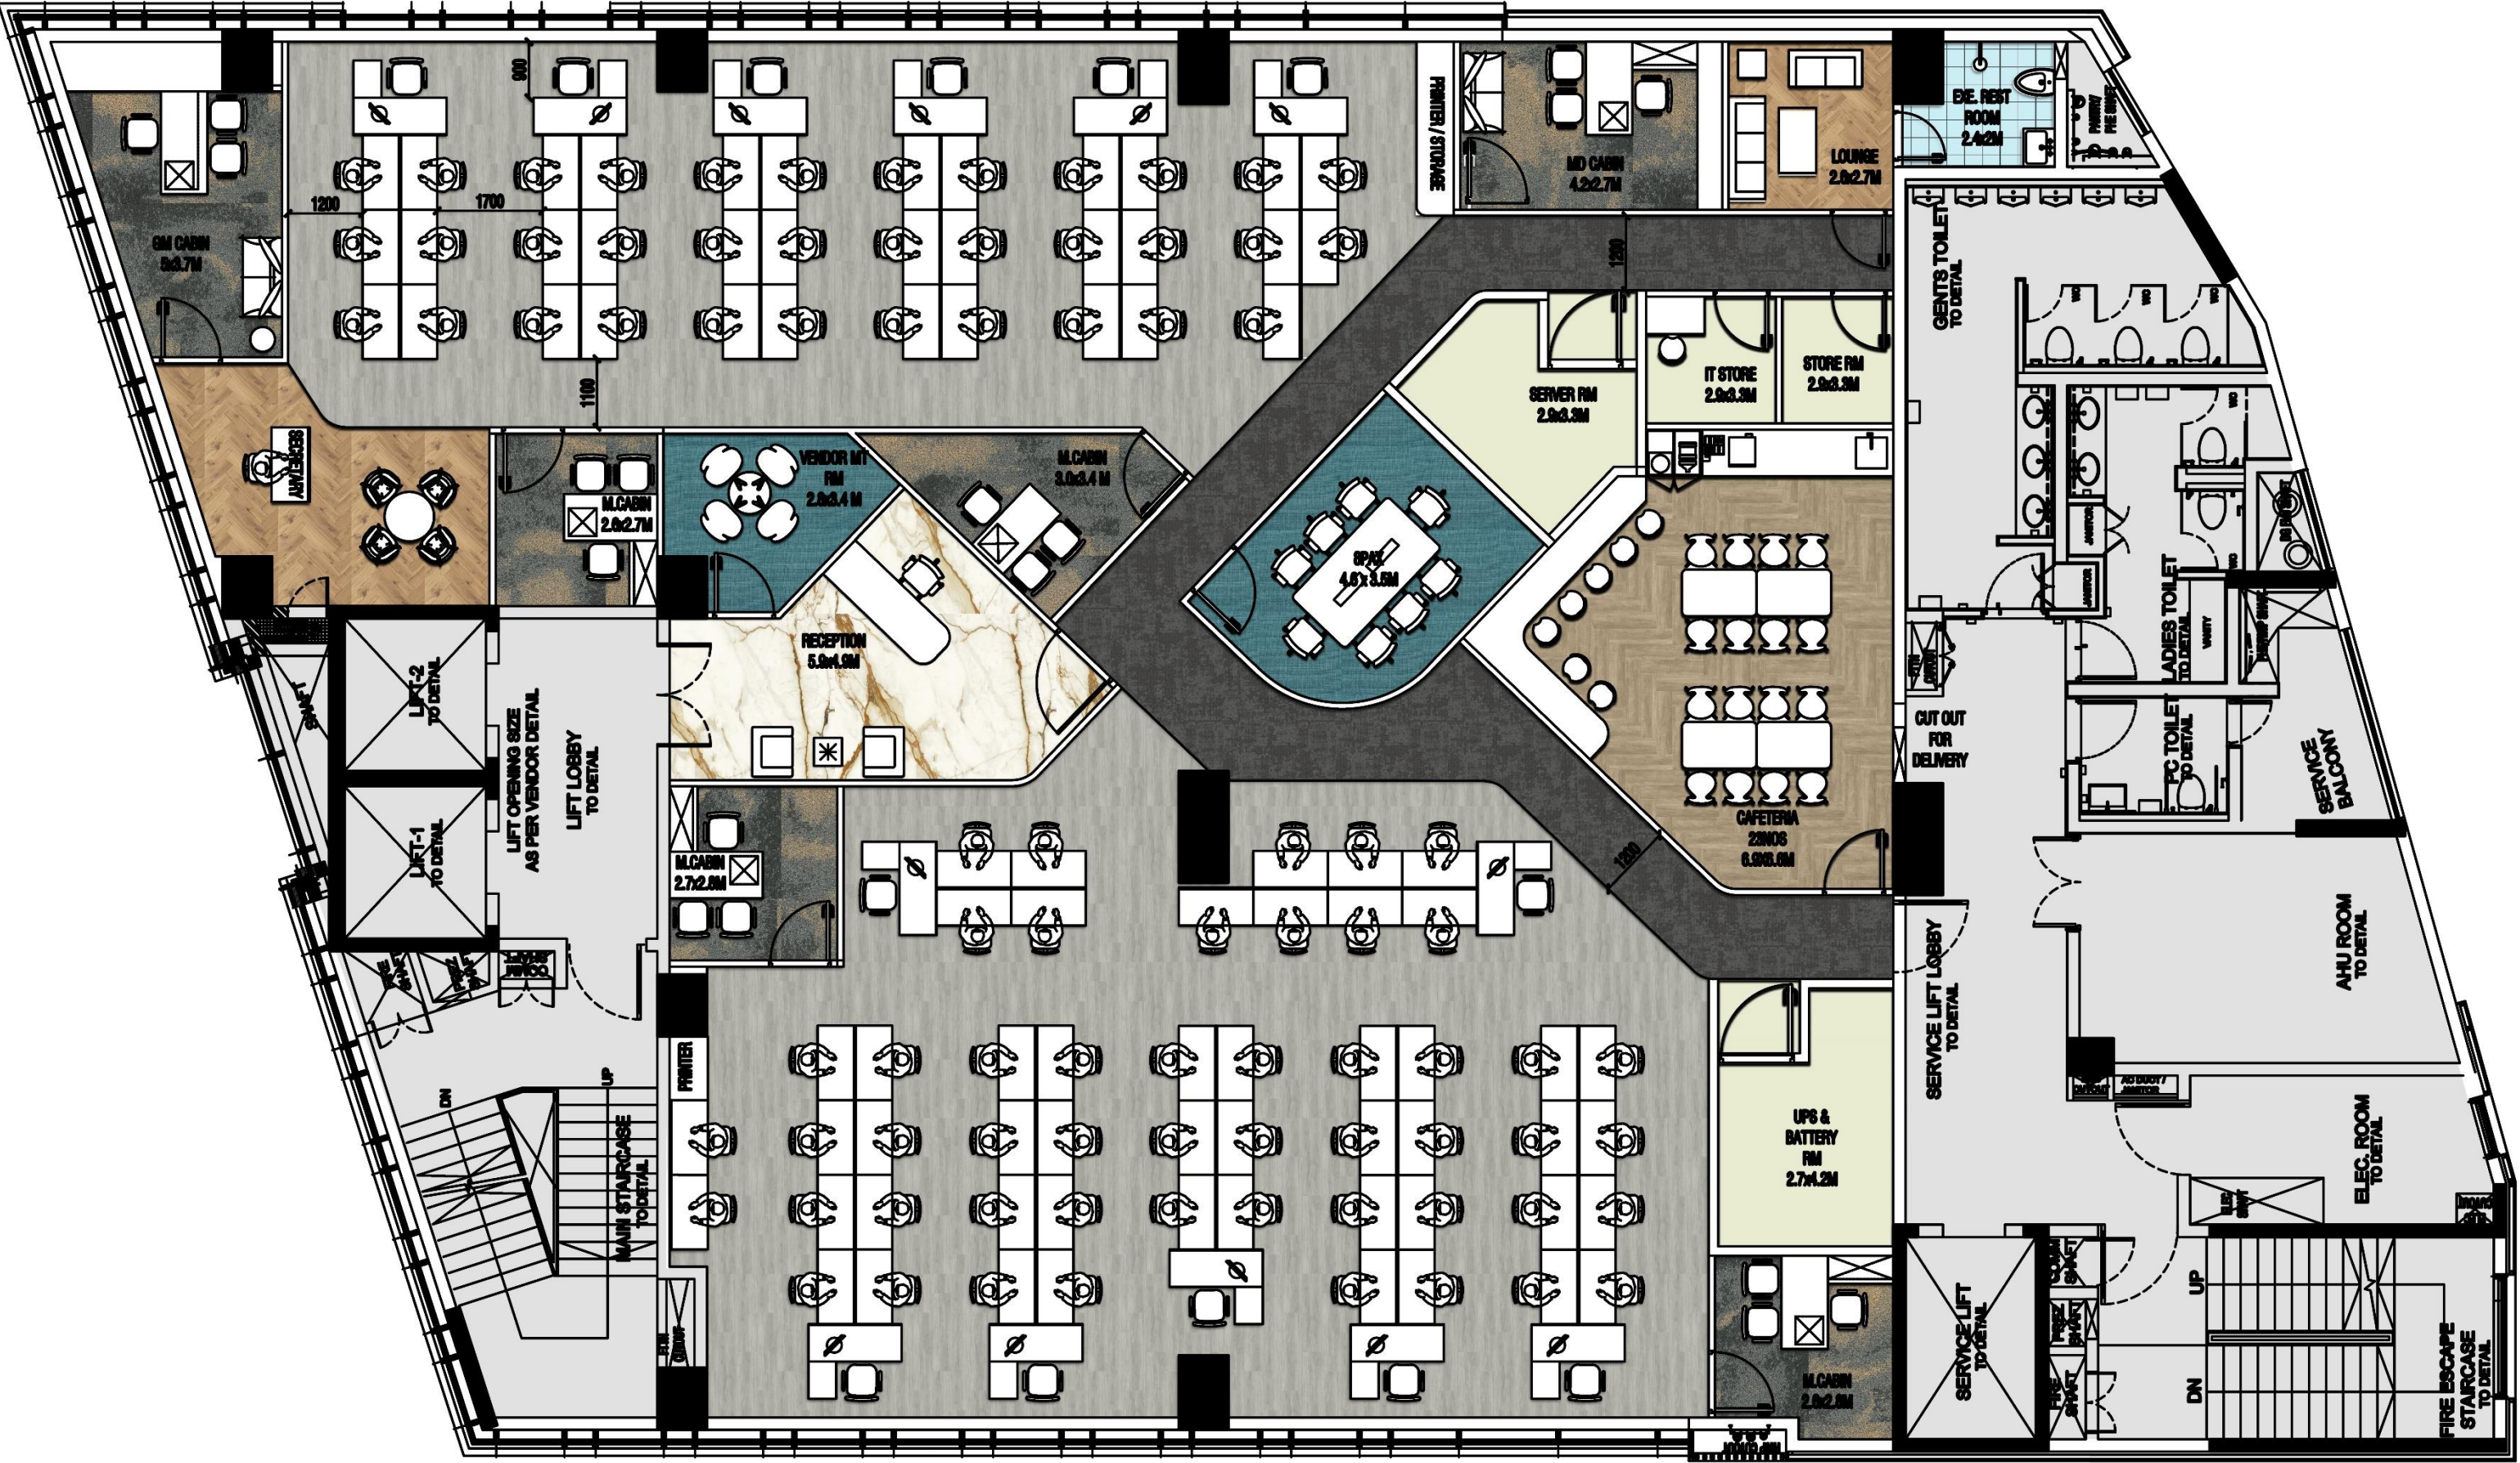

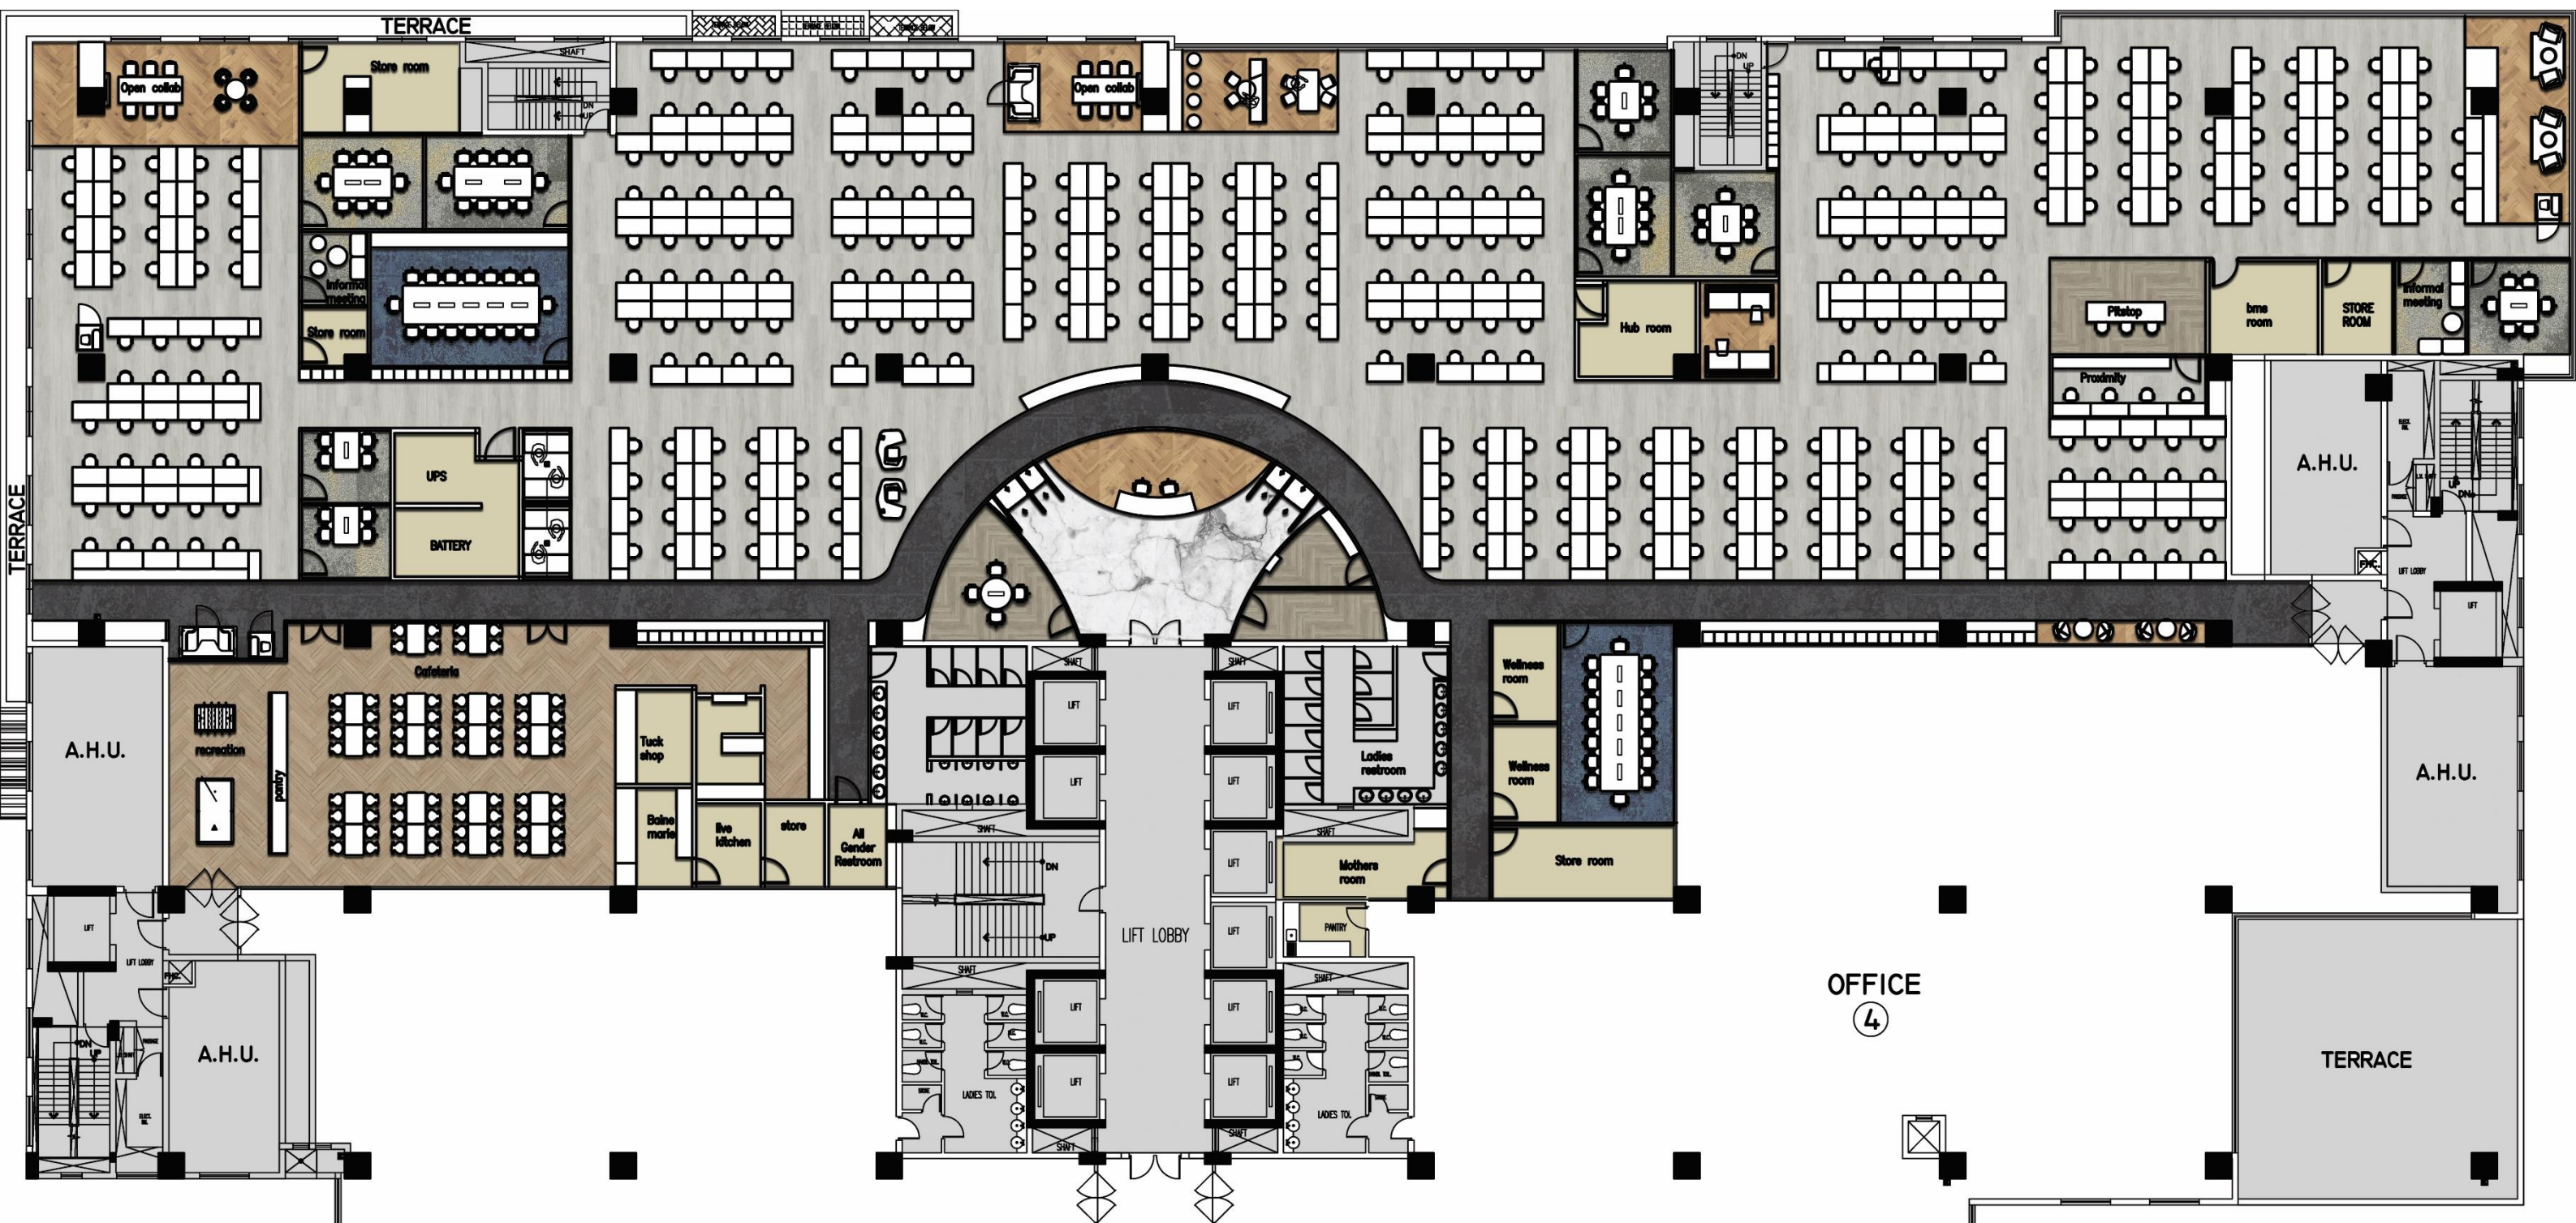

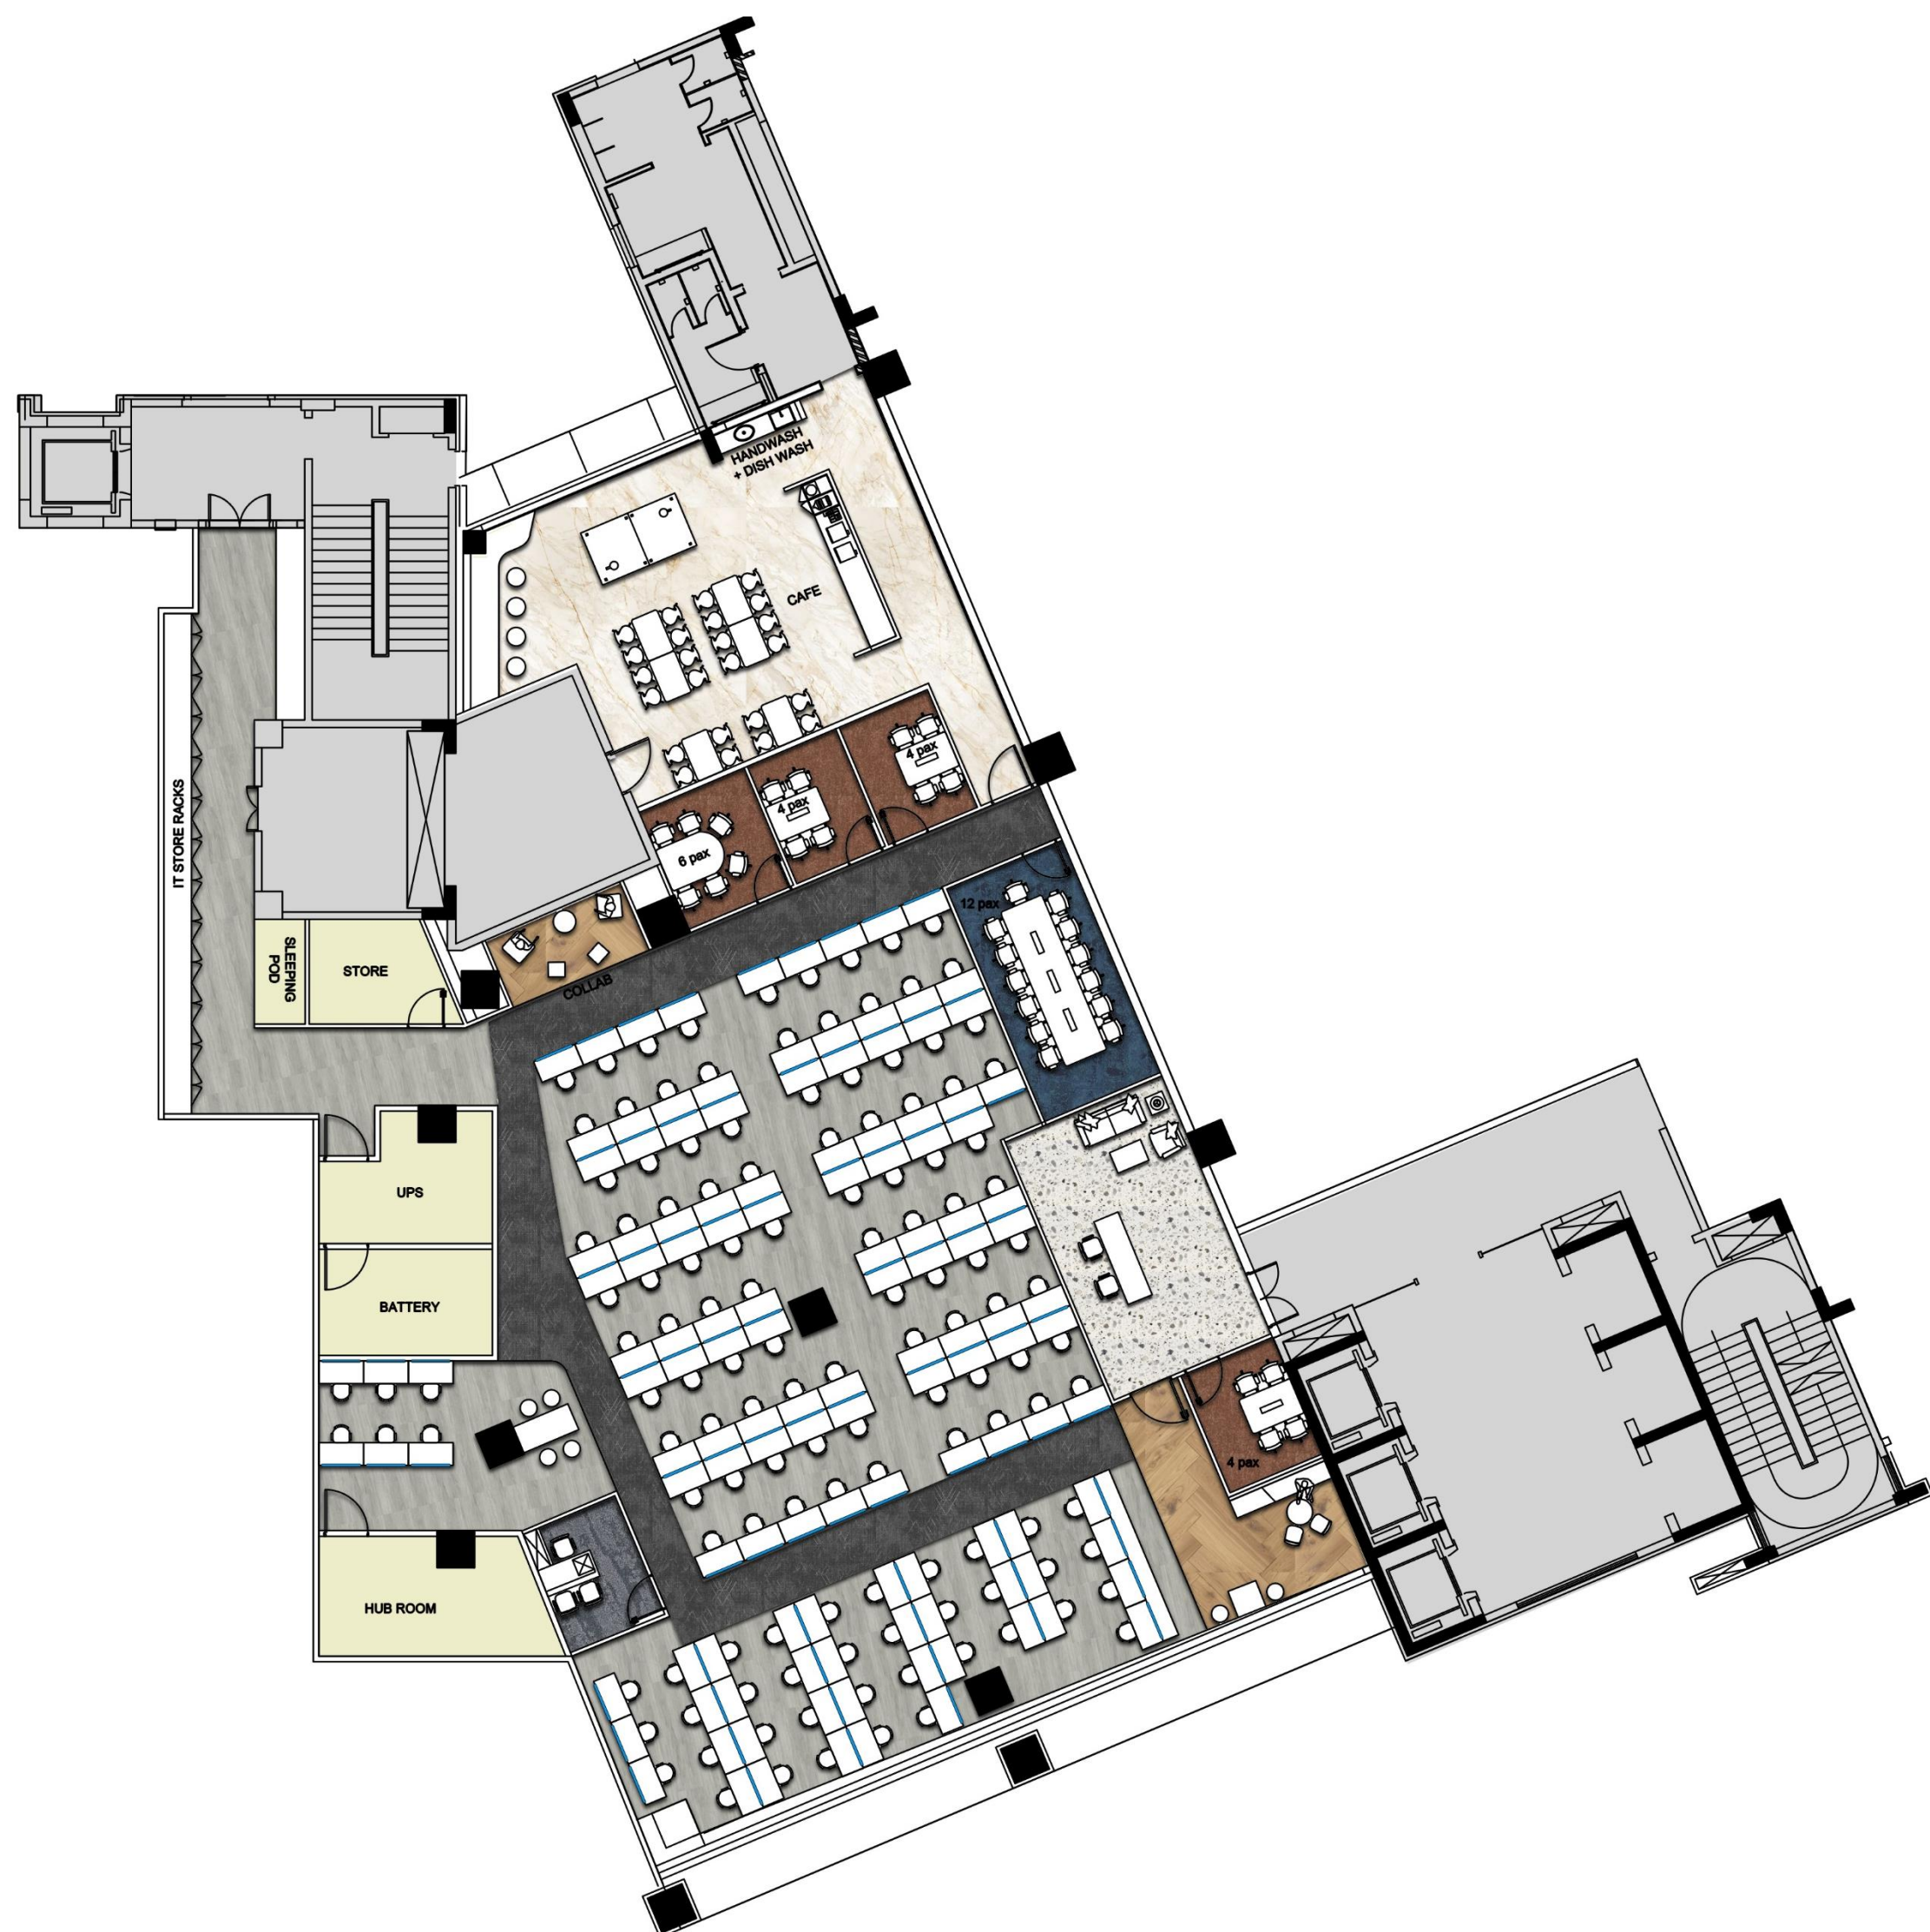

CRITICAL OVERVIEW:

During my four-month internship with the team at DWP Interics pvt ltd, I had an incredibly productive and impressive experience. The office environment at DWP Interics pvt ltd fostered a conducive learning atmosphere, allowing individuals to work independently while receiving guidance to correct any mistakes, resulting in practical learning opportunities. The overall environment was cordial, providing a great platform for personal and professional growth alongside fellow peers.

Throughout the internship, I was able to identify my strengths and weaknesses in the field of architecture, enabling me to acquire new skills and excel in completing tasks efficiently. One notable improvement was in my proficiency with various software tools. Additionally, I gained a deeper understanding of ongoing projects, which significantly increased my work pace.

I am grateful for the peaceful working space provided by my Chief Architect and their team. They encouraged open interaction within office hours, creating an environment where I felt comfortable asking even the smallest doubts freely.

I would like to express my sincere appreciation to Ar. Sathya Madhavan and the entire DWP Interics team for granting me the opportunity to learn and enhance my skills in all aspects of architecture.

Thank you!