



SATHYABAMA

INSTITUTE OF SCIENCE AND TECHNOLOGY
(DEEMED TO BE UNIVERSITY)

Accredited with “A” grade by NAAC | 12B Status by UGC | Approved by AICTE

Jeppiaar Nagar, Rajiv Gandhi Salai, Chennai – 600 119

www.sathyabama.ac.in

SCHOOL OF BUILDING AND ENVIRONMENT
DEPARTMENT OF ARCHITECTURE
PRACTICAL TRAINING PORTFOLIO (SAR4063)
DEC 2022

Name of the Student : **JYOTHIKA.B**

Batch : **2019-2024**

Reg No. : **39210033**

Semester **VII**



SATHYABAMA

INSTITUTE OF SCIENCE AND TECHNOLOGY
(DEEMED TO BE UNIVERSITY)

Accredited with "A" grade by NAAC | 12B Status by UGC | Approved by AICTE

Jeppiaar Nagar, Rajiv Gandhi Salai, Chennai – 600 119

www.sathyabama.ac.in

SCHOOL OF BUILDING AND ENVIRONMENT

DEPARTMENT OF ARCHITECTURE

VIVA-VOCE EXAMINATION

This is to certify that the practical training SAR 4063 is the work of **JYOTHIKA.B** who had undergone training in **STUDIO ANNEXE** and has been monitored by the continuous assessment during JULY 2022 to OCTOBER 2022.

A handwritten signature in green ink, reading 'Devyani Gangopadhyay'.

Dr. Devyani Gangopadhyay
DEAN

Submitted for Viva voce Examination held on 13.12.2022

A handwritten signature in blue ink, likely belonging to the Internal Examiner.

Internal Examiner

A handwritten signature in blue ink, likely belonging to the External Examiner.

External Examiner



SATHYABAMA

INSTITUTE OF SCIENCE AND TECHNOLOGY
(DEEMED TO BE UNIVERSITY)

Accredited with "A" grade by NAAC | 12B Status by UGC | Approved by AICTE

Jeppiaar Nagar, Rajiv Gandhi Salai, Chennai – 600 119

www.sathyabama.ac.in

DECLARATION

I, **JYOTHIKA.B**, here by declaring that the Training Report **JULY 2022 to OCTOBER 2022** done by me under the guidance of **Ar.SRIVIDHYA SRINIVASAN** is submitted in partial fulfillment of the requirements for the completion of a practical training session.

DATE : 13.12.2022

PLACE : CHENNAI



SIGNATURE OF CANDIDATE

ACKNOWLEDGEMENT

I am pleased to acknowledge my sincere thanks to the Board **of Management of SATHYABAMA** for their kind encouragement in doing this practical training and for completing it successfully. I am grateful to them.

I convey my thanks to **Dr. Devyani Gangopadhyay**, Dean, School of Building and Environment and **Ar.Sarath Chandra Kanth**, Design Chair, Department of Architecture for having been a constant source of support and encouragement.

I wish to express my thanks to all Teaching and Non-teaching staff members of the Department who were helpful in many ways for the completion of the project.

I also wish to thank **Ar.SRIVIDHYA SRINIVASAN**, for the experience of interning at their firm.

STUDIO
ANNEXE

18 July 2022,
Coimbatore.

To:
The Department of Architecture,
Sathyabama Institute of Science & Technology.

SUB: Confirmation of Internship

Dear Sir/Madame,

This letter is to certify that Miss. Jyothika Baburaj, currently in her 7th academic semester in your institution, has started her internship in the office on the 08th of July 2022 for a duration of 90 days.

We look forward to having her in the team.

Thanks.

Kind regards

Srividhya Srinivasan.



STUDIO
ANNEXE

TO WHOMSOEVER IT MAY CONCERN

17 Nov 2022
Coimbatore.

This is to certify that Miss. Jyothika Baburaj, of Sathyabama Institute of Science and Technology, has successfully completed her internship of 90 days with us. (08 July 2022– 29 Oct 2022)

It has been a pleasure to have her in our team.

During her short period here, we have tried to introduce her to the various aspects of our architectural practice – initial conceptualization of design, design development process, preparation of working drawing for execution along with regular site visits.

She has predominantly been involved in residential architecture and interior design projects.

We hope her time in our studio equips her for the rigorous discipline required in our architectural profession, which she needs to develop.

We wish her the very best in all her future explorations.





SATHYABAMA

INSTITUTE OF SCIENCE AND TECHNOLOGY

(DEEMED TO BE UNIVERSITY)

Accredited "A" Grade by NAAC | 12B Status by UGC | Approved by AICTE

www.sathyabama.ac.in

DEPARTMENT OF ARCHITECTURE

PROFESSIONAL PRACTICAL TRAINING REPORT 2022

(Continuous progress report of the trainee architect for the period of One month in the office to submitted to HOD by the Trainee in Charge of the Organization)

1. Name of the office / organization : STUDIO ANNEXE
2. Address & Contact Number : 22A, HUZUR ROAD, COIMBATORE
641018 - 8344387766
3. Name of the student : JYOTHIKA.B
4. Duration : From 8.07.2022 To 21.07.2022
5. Total No. of days : 12

6. Evaluation of Performance criteria shall be on

* Note: Kindly grade the student as per his/her overall performance in the office during the assessment month which will be converted to the allotted 90 marks by the department.

Description of works	Excellent	Good	Fair	Poor	NA
Understanding of office culture		✓			
Participation in the office		✓			
Reading of drawings			✓		
Presentation Techniques			✓		
Model making works					✓
Understanding of construction details			✓		
Drafting Skills (Manual / Computer)			✓		
Site Supervision / Discussion with clients					✓
Adherence to Time schedule		✓			
Other computer skills			✓		
File and Office Maintenance					✓
Coordination with other consultants					✓
Overall Grading*	C-7.0				

(A-9.0, B-8.0, C-7.0, D-6.0, E-5.0)



SATHYABAMA

INSTITUTE OF SCIENCE AND TECHNOLOGY

(DEEMED TO BE UNIVERSITY)

Accredited "A" Grade by NAAC | 12B Status by UGC | Approved by AICTE

www.sathyabama.ac.in

7. Any other Remarks :

8. Signature of the:
Head of the Office
/ Organization
(With Seal)

Srinidhya
21 July 2022





SATHYABAMA

INSTITUTE OF SCIENCE AND TECHNOLOGY
(DEEMED TO BE UNIVERSITY)

Accredited "A" Grade by NAAC | 12B Status by UGC | Approved by AICTE

www.sathyabama.ac.in

DEPARTMENT OF ARCHITECTURE

PROFESSIONAL PRACTICAL TRAINING REPORT 2022

(Continuous progress report of the trainee architect for the period of One month in the office to submitted to HOD by the Trainee in Charge of the Organization)

1. Name of the office / organization : STUDIO ANNEXE
2. Address & Contact Number : 22A, HUZUR ROAD, RACE COURSE COIMBATORE, 641008
3. Name of the student : JYOTHIKA B
4. Duration : From 22.07.2022 To 06.09.2022
5. Total No. of days : 36 days

6. Evaluation of Performance criteria shall be on

* Note: Kindly grade the student as per his/her overall performance in the office during the assessment month which will be converted to the allotted 90 marks by the department.

Description of works	Excellent	Good	Fair	Poor	NA
Understanding of office culture		✓			
Participation in the office		✓			
Reading of drawings			✓		
Presentation Techniques					✓
Model making works				✓	
Understanding of construction details					
Drafting Skills (Manual / Computer)			✓		
Site Supervision / Discussion with clients					✓
Adherence to Time schedule			✓		
Other computer skills			✓		
File and Office Maintenance					✓
Coordination with other consultants					✓
Overall Grading*	D-6.0				

(A - 9.0, B - 8.0, C - 7.0, D - 6.0, E - 5.0)



SATHYABAMA

INSTITUTE OF SCIENCE AND TECHNOLOGY
(DEEMED TO BE UNIVERSITY)


Accredited "A" Grade by NAAC | 12B Status by UGC | Approved by AICTE

www.sathyabama.ac.in

7. Any other Remarks :

8. Signature of the:
Head of the Office
/ Organization
(With Seal)

Srinidhi
06 Sept 2022

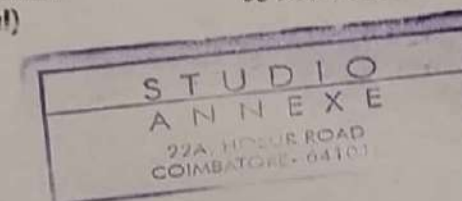



SATHYABAMA

INSTITUTE OF SCIENCE AND TECHNOLOGY

(DEEMED TO BE UNIVERSITY)

Accredited "A" Grade by NAAC | 12B Status by UGC | Approved by AICTE

www.sathyabama.ac.in

DEPARTMENT OF ARCHITECTURE

PROFESSIONAL PRACTICAL TRAINING REPORT 2022

(Continuous progress report of the trainee architect for the period of One month in the office to submitted to HOD by the Trainee in Charge of the Organization)

1. Name of the office / organization : STUDIO ANNEXE
2. Address & Contact Number : 22A, HUZUR ROAD, RACE COURSE COIMBATORE, 641018
3. Name of the student : JYOTHIKA B
4. Duration : From 7.09.2022 To 15.10.2022
5. Total No. of days : 77 days

6. Evaluation of Performance criteria shall be on

* Note: Kindly grade the student as per his/her overall performance in the office during the assessment month which will be converted to the allotted 90 marks by the department.

Description of works	Excellent	Good	Fair	Poor	NA
Understanding of office culture			✓		
Participation in the office			✓		
Reading of drawings		✓			
Presentation Techniques					✓
Model making works					✓
Understanding of construction details			✓		
Drafting Skills (Manual / Computer)			✓		
Site Supervision / Discussion with clients					✓
Adherence to Time schedule		✓			
Other computer skills					✓
File and Office Maintenance					✓
Coordination with other consultants					✓
Overall Grading*	C: 7.0				

(A-9.0, B-8.0, C-7.0, D-6.0, E-5.0)



SATHYABAMA

INSTITUTE OF SCIENCE AND TECHNOLOGY

(DEEMED TO BE UNIVERSITY)

Accredited "A" Grade by NAAC | 12B Status by UGC | Approved by AICTE


www.sathyabama.ac.in

7. Any other Remarks : _____

8. Signature of the:
Head of the Office
/ Organization
(With Seal)



SATHYABAMA INSTITUTE OF SCIENCE AND TECHNOLOGY , CHENNAI				
BATCH :2019-2024				
PROFESSIONAL TRAINING (Monthly Report)				
DATE	OFFICE NAME	PROJECT NAME	PROJECT DETAILS	SIGN/SEAL
08-07-2022	Studio Annexe,Coimbatore	Vacation House, ATTAPADY,KERALA	ACADEMIC TIME PROBLEM: Plan Conceptual 3D Model	
11-07-2022	Studio Annexe,Coimbatore	Residence for Mrs. Rohini, RS PURAM,COIMBATORE Vacation House, ATTAPADY,KERALA	Site Conceptual footprint (For preliminary stage Discussions) Conceptual 3D Model	
12-07-2022	Studio Annexe,Coimbatore	Raheja , RACE COURSE (individual apartment),COIMBATORE	RENOVATION WORK DETAIL:(schematic drawing) Bathroom section detail	
14-07-2022	Studio Annexe,Coimbatore	Lan Residence, NAVA INDIA,COIMBATORE	CONCEPTUAL MODEL: Main door- 3D	
15-07-2022	Studio Annexe,Coimbatore	Residence, SAI BABA COLONY,COIMBATORE	RENOVATION WORK: DETAIL:(schematic drawing) Kitchen & Utility Wall Elevations	
16-07-2022	Studio Annexe,Coimbatore	Raheja , RACE COURSE (individual apartment),COIMBATORE	RENOVATION WORK: DETAIL:(schematic drawing) Mater Bathroom Section detail	
		Residence, SAI BABA COLONY,COIMBATORE	SITE VISIT: RENOVATION WORK: Construction in plinth level	
18-07-2022	Studio Annexe,Coimbatore	Lan Residence, NAVA INDIA ,COIMBATORE	CONCEPTUAL MODEL: Pooja room door-3D	

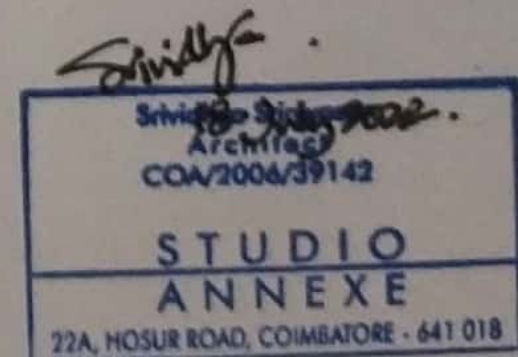

	SATHYABAMA INSTITUTE OF SCIENCE AND TECHNOLOGY , CHENNAI		
01-08-2022	Studio Annexe,Coimbatore	Residence , SAI BABA COLONY	RENOVATION WORK:
			Masterbath room plumbing layout
			KITCHEN & OFFICE
			Tile layout
03-08-2022	Studio Annexe,Coimbatore	Residence , PLOTE-03	Section drawing
08-08-2022	Studio Annexe,Coimbatore	Residence , PLOTE-03	Central line drawing
09-08-2022	Studio Annexe,Coimbatore	Residence , PLOTE-03	Section
16-08-2022			Section (completed)
17-08-2022	Studio Annexe,Coimbatore	Lan Residence , NAVA INDIA	Bathroom:
			Tile layout
19-08-2022	Studio Annexe,Coimbatore	Residence , PLOTE-03	Block diagram:
			Dimensions
22-08-2022	Studio Annexe,Coimbatore	STUDY	Usonian house
23-08-2022	Studio Annexe,Coimbatore	Residence , SAI BABA COLONY	SITE VISIT
24-08-2022	Studio Annexe,Coimbatore	Residence , SAI BABA COLONY	Office Powder Room
25-08-2022	Studio Annexe,Coimbatore	Residence , SAI BABA COLONY	Powder Room (skp)
26-08-2022	Studio Annexe,Coimbatore	Residence , Attapadi	Manual Model

	SATHYABAMA INSTITUTE OF SCIENCE AND TECHNOLOGY , CHENNAI		
02-09-2022	Studio Annexe,Coimbatore	Residence, SAI BABA COLONY	RENOVATION WORK:
			Powder Room :
			Tile Layout
05-08-2022	Studio Annexe,Coimbatore	Residence, Attapadi	Manual Model (DONE)
06-08-2022	Studio Annexe,Coimbatore	Residence, Singanallur	RENOVATION WORK:
			Kitchen & Utility :
			Sectional Elevation
			Tile Layout
08-09-2022	Studio Annexe,Coimbatore	BASIC DESIGN	Model (Cubes)
10-09-2022	Studio Annexe,Coimbatore	Raheja , RACE COURSE (individual apartment A-115	RENOVATION WORK:
			Site Visit:
			measurement drawing(Existing Layout)
13-09-2022	Studio Annexe,Coimbatore	Residence, SAI BABA COLONY	RENOVATION WORK:
			Tile layout:
			Quantity check(tile with area)
14-09-2022	Studio Annexe,Coimbatore	Raheja , RACE COURSE (individual apartmentA-115)	RENOVATION WORK:
			Measurement drawing (Existing layout)
15-Sep	Studio Annexe,Coimbatore	Raheja , RACE COURSE (individual apartment A-115	RENOVATION WORK:
			Proposed layout (skp)
16-09-2022	Studio Annexe,Coimbatore	Raheja , RACE COURSE (individual apartment A-115	RENOVATION WORK:
			Area statement
			Model (skp)
17-09-2022	Studio Annexe,Coimbatore	Raheja , RACE COURSE (individual apartment A-115	RENOVATION WORK:
			Electrical drawing
21-09-2022	Studio Annexe,Coimbatore	Raheja , RACE COURSE (individual apartment A-115	RENOVATION WORK:
			Kitchen Layout:
			Sections
			Counter Layout
23-09-2022	Studio Annexe,Coimbatore	Residence, PLOTE-03	Electrical layout
27-09-2022	Studio Annexe,Coimbatore	Raheja, RACE COURSE (individual apartment A-115)	RENOVATION WORK:
			Kitchen layout:
			Electrical layout changes
30-09-2022		Raheja, RACE COURSE (individual apartment A-115)	RENOVATION WORK:
			Plumbing layout:
			Bathrooms

	SATHYABAMA INSTITUTE OF SCIENCE AND TECHNOLOGY , CHENNAI		
05-10-2022		Raheja, RACE COURSE (individual apartment A-115)	RENOVATION WORK:
			Plumbing layout:
06-10-2022		Raheja, RACE COURSE (individual apartment A-115)	RENOVATION WORK: (SITE)
		Raheja, RACE COURSE (individual apartment B-217)	RENOVATION WORK: (SITE)
06-10-2022		Residence, PLOTE -03	Plumbing layout:
07-10-2022		Raheja, RACE COURSE (individual apartment A-115)	RENOVATION WORK:
			Kitchen Layout
08-10-2022		Raheja, RACE COURSE (individual apartment A-115)	RENOVATION WORK:
			Kitchen layout
		Residence, Singanallur	RENOVATION WORK:
			Tile layout(DECK)
10-10-2022		Raheja, RACE COURSE (individual apartment A-115)	RENOVATION WORK:
			Kitchen layout
10-10-2022		Lan Residence, NAVA INDIA	SECTIONAL ELEVATION:
			Bathroom layout
11-10-2022		STUDY	Usonian House
12-10-2022		Lan Residence, NAVA INDIA	SECTIONAL ELEVATION:
			Bathroom layout

TABLE OF CONTENTS

CHAPTER NO.	TITLE	PAGE NO.
1.1	ABOUT THE FIRM	
1.2	LAN Residence	
1.3	Plot-02 (conceptual drawing)	
1.4	Plot-03	
1.5	Raheja Enclave A-115	
1.6	Resi@Saibaba colony	
1.7	Resi@Attapadi	
1.8	Usonian Houses Documentation(ppt)	

ABOUT THE FIRM

STUDIO ANNEXE


Is a quiet architectural practice in Coimbatore, Tamil Nadu led by Ar Srividhya Srinivasan, who holds a bachelor's Degree from NIT Trichy and a Master's in Architecture and Urbanism from TU Delft.

The small team of passionate architects strives to produce contextually appropriate solutions across a mix of Urban Design, Architectural, Real Estate/Property Development, and Interior Design projects.


The office approaches any design as a "part" of the bigger "whole" in the Urban Fabric; As an addition or 'annexe to the already existing...

LAN Residence

PROJECT-01

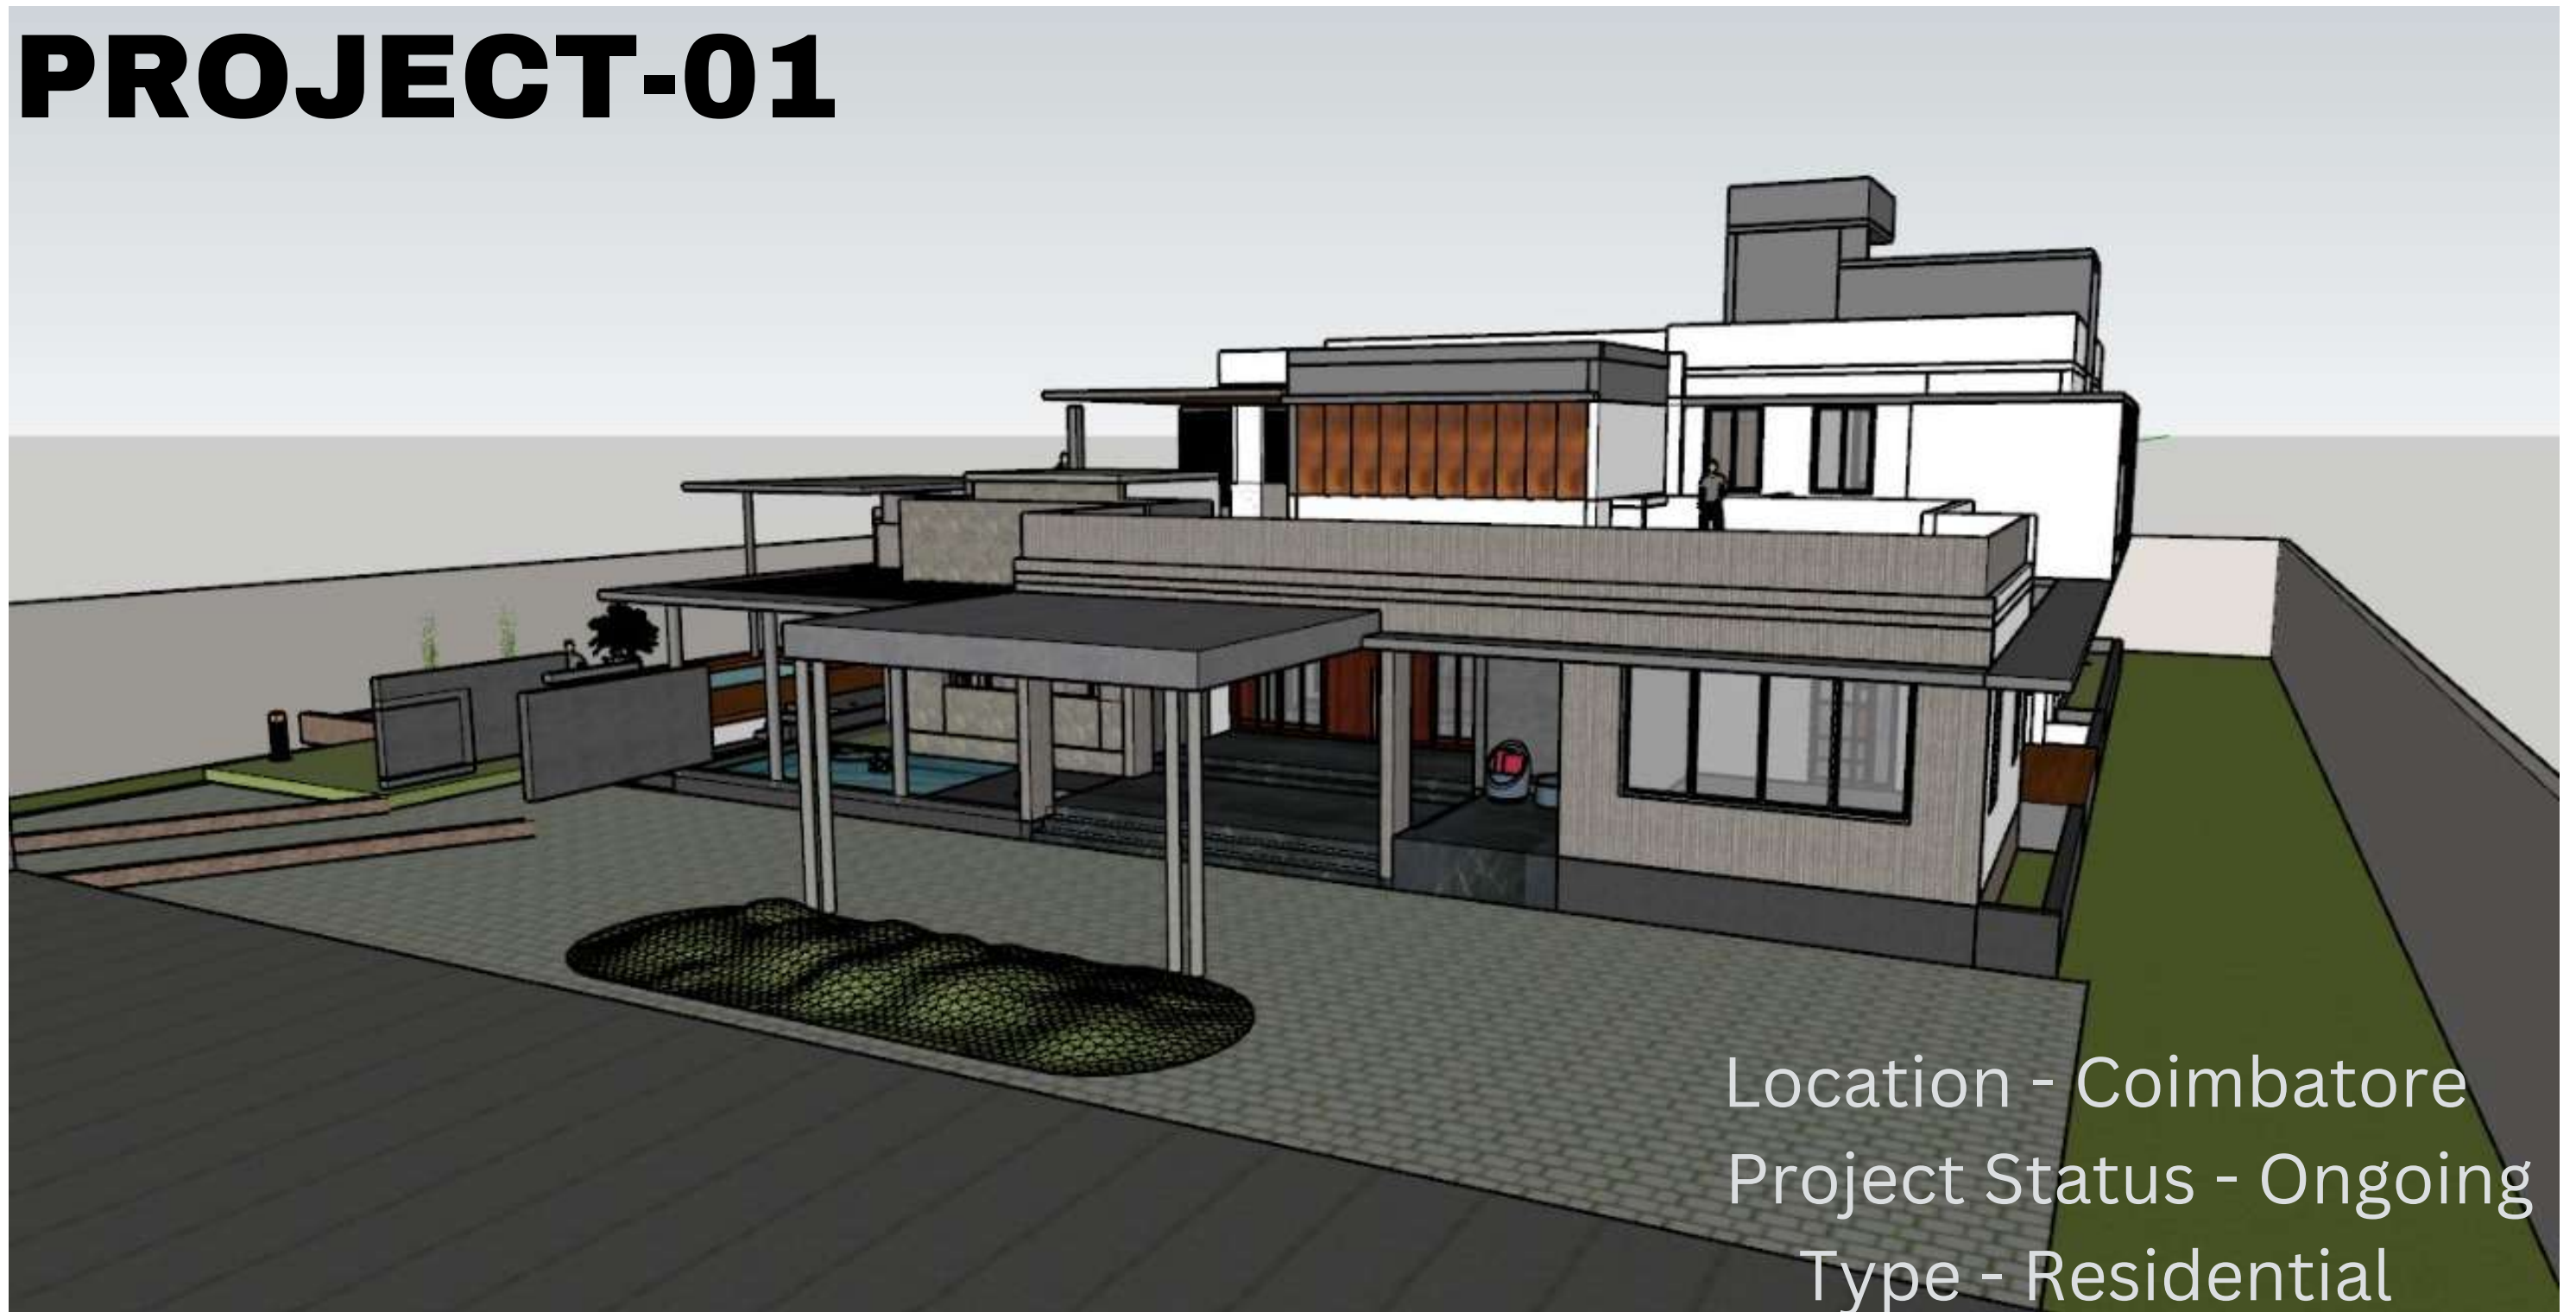

Location - Coimbatore
Project Status - Ongoing
Type - Residential

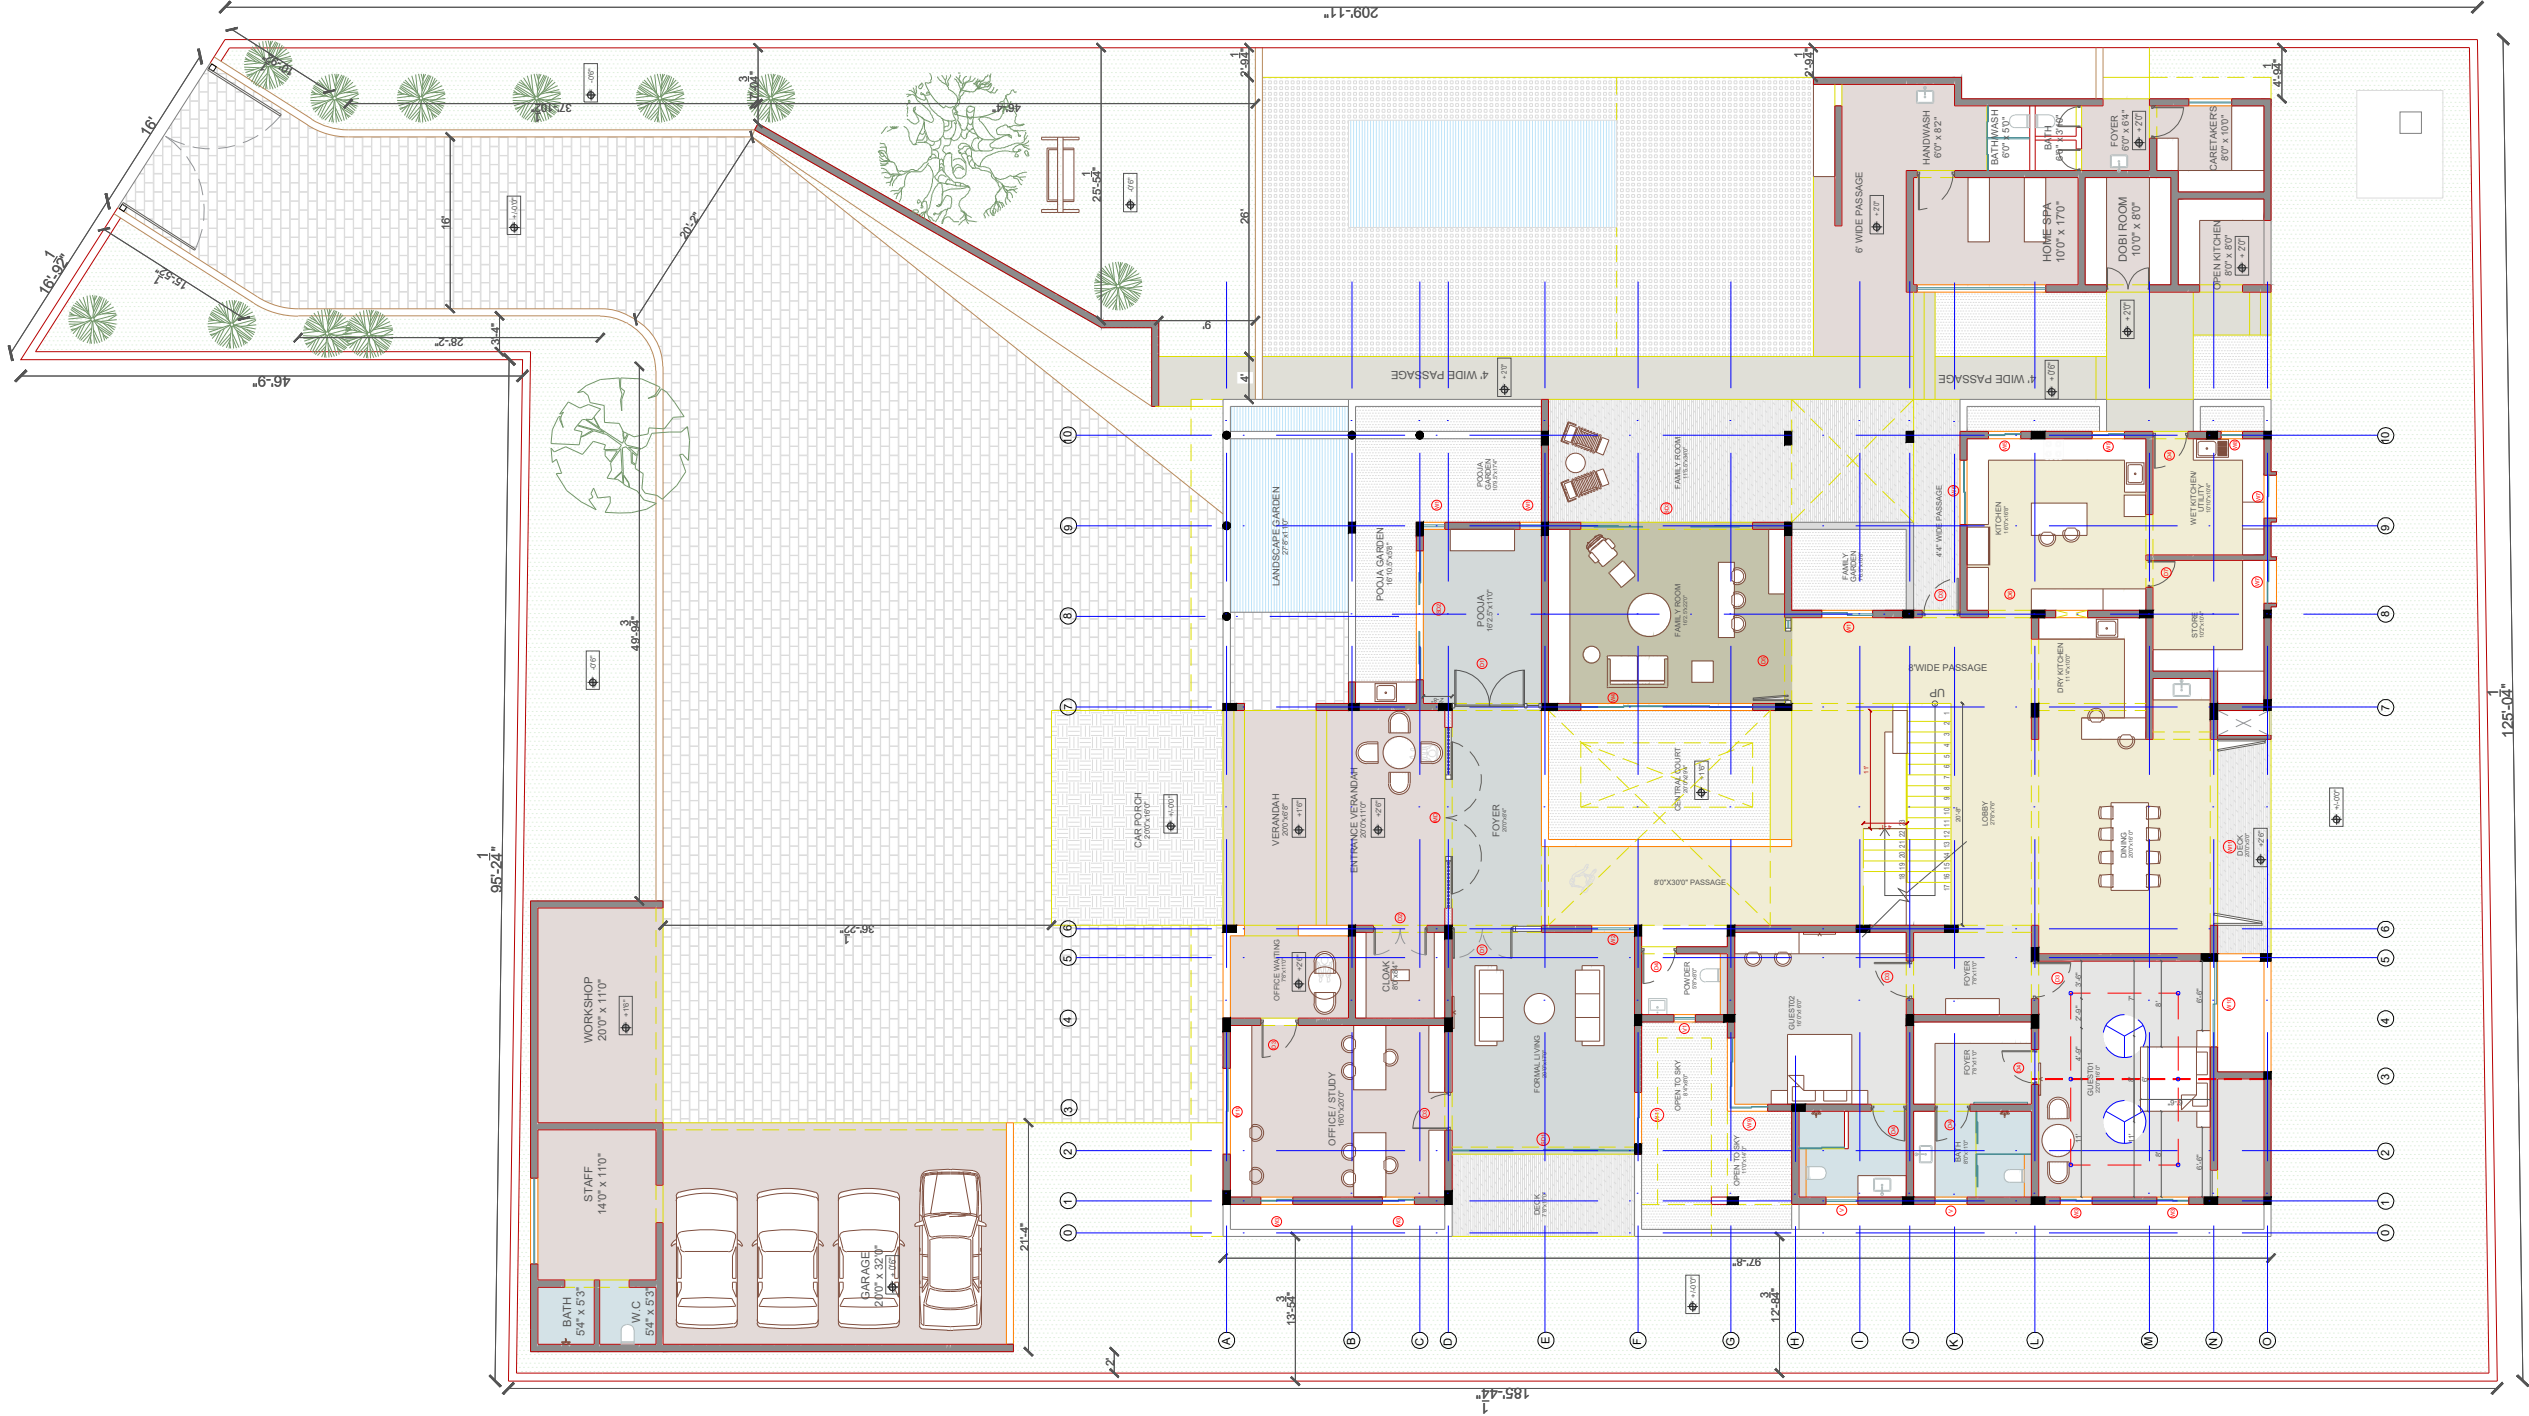

STANDARD INSTRUCTIONS:
ANY DISCREPANCY IN THE DRAWINGS AND ON SITE SHOULD BE BROUGHT TO THE NOTICE OF THE ARCHITECT'S PRIOR TO EXECUTION.
ALL DIMENSIONS ARE IN FEET & INCHES. ALL DIMENSIONS REFER TO UNFINISHED SURFACES UNLESS SPECIFIED OTHERWISE. ALL DIMENSIONS SHOULD BE READ AND NOT MEASURED.
REFER STRUCTURAL DRAWINGS FOR ALL CONCRETE WORK AND DETAILS BELOW PLINTH.
DRAWINGS ARE CROSS REFERENCED AND ARE TO BE READ IN CONJUNCTION WITH OTHER DRAWINGS AS INDICATED.
0000 LEVEL FOR EACH BUILDING IS ESTABLISHED WITH REFERENCE TO BENCHMARK ESTABLISHED ON SITE. ALL OTHER LEVELS ARE WITH REFERENCE TO THE 0000 LEVEL. ALL LEVELS ARE INDICATED IN MILLIMETERS.
THIS DRAWING IS THE SOLE PROPERTY OF STUDIO ANNEXE AND MAY NOT BE COPIED IN PART OR IN WHOLE WITHOUT THE PERMISSION OF THE ARCHITECTS.

PROJECT: Proposed Residence

CLIENT: LAN

DRAWING: GROUND FLOOR PLAN

STRUCTURAL CONSULTANT :

MEP CONSULTANT :

PHE CONSULTANT :

WORKING DRAWINGS
(for Execution)

PROJECT NO: 16


DRAWING NO:

SCALE:NA

DATE - 18/06/2022


DRAWN:SK

CHECKED:SV

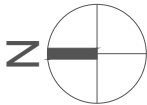

STUDIO
ANNEXE

22A,HOSUR ROAD,COIMBATORE-641018

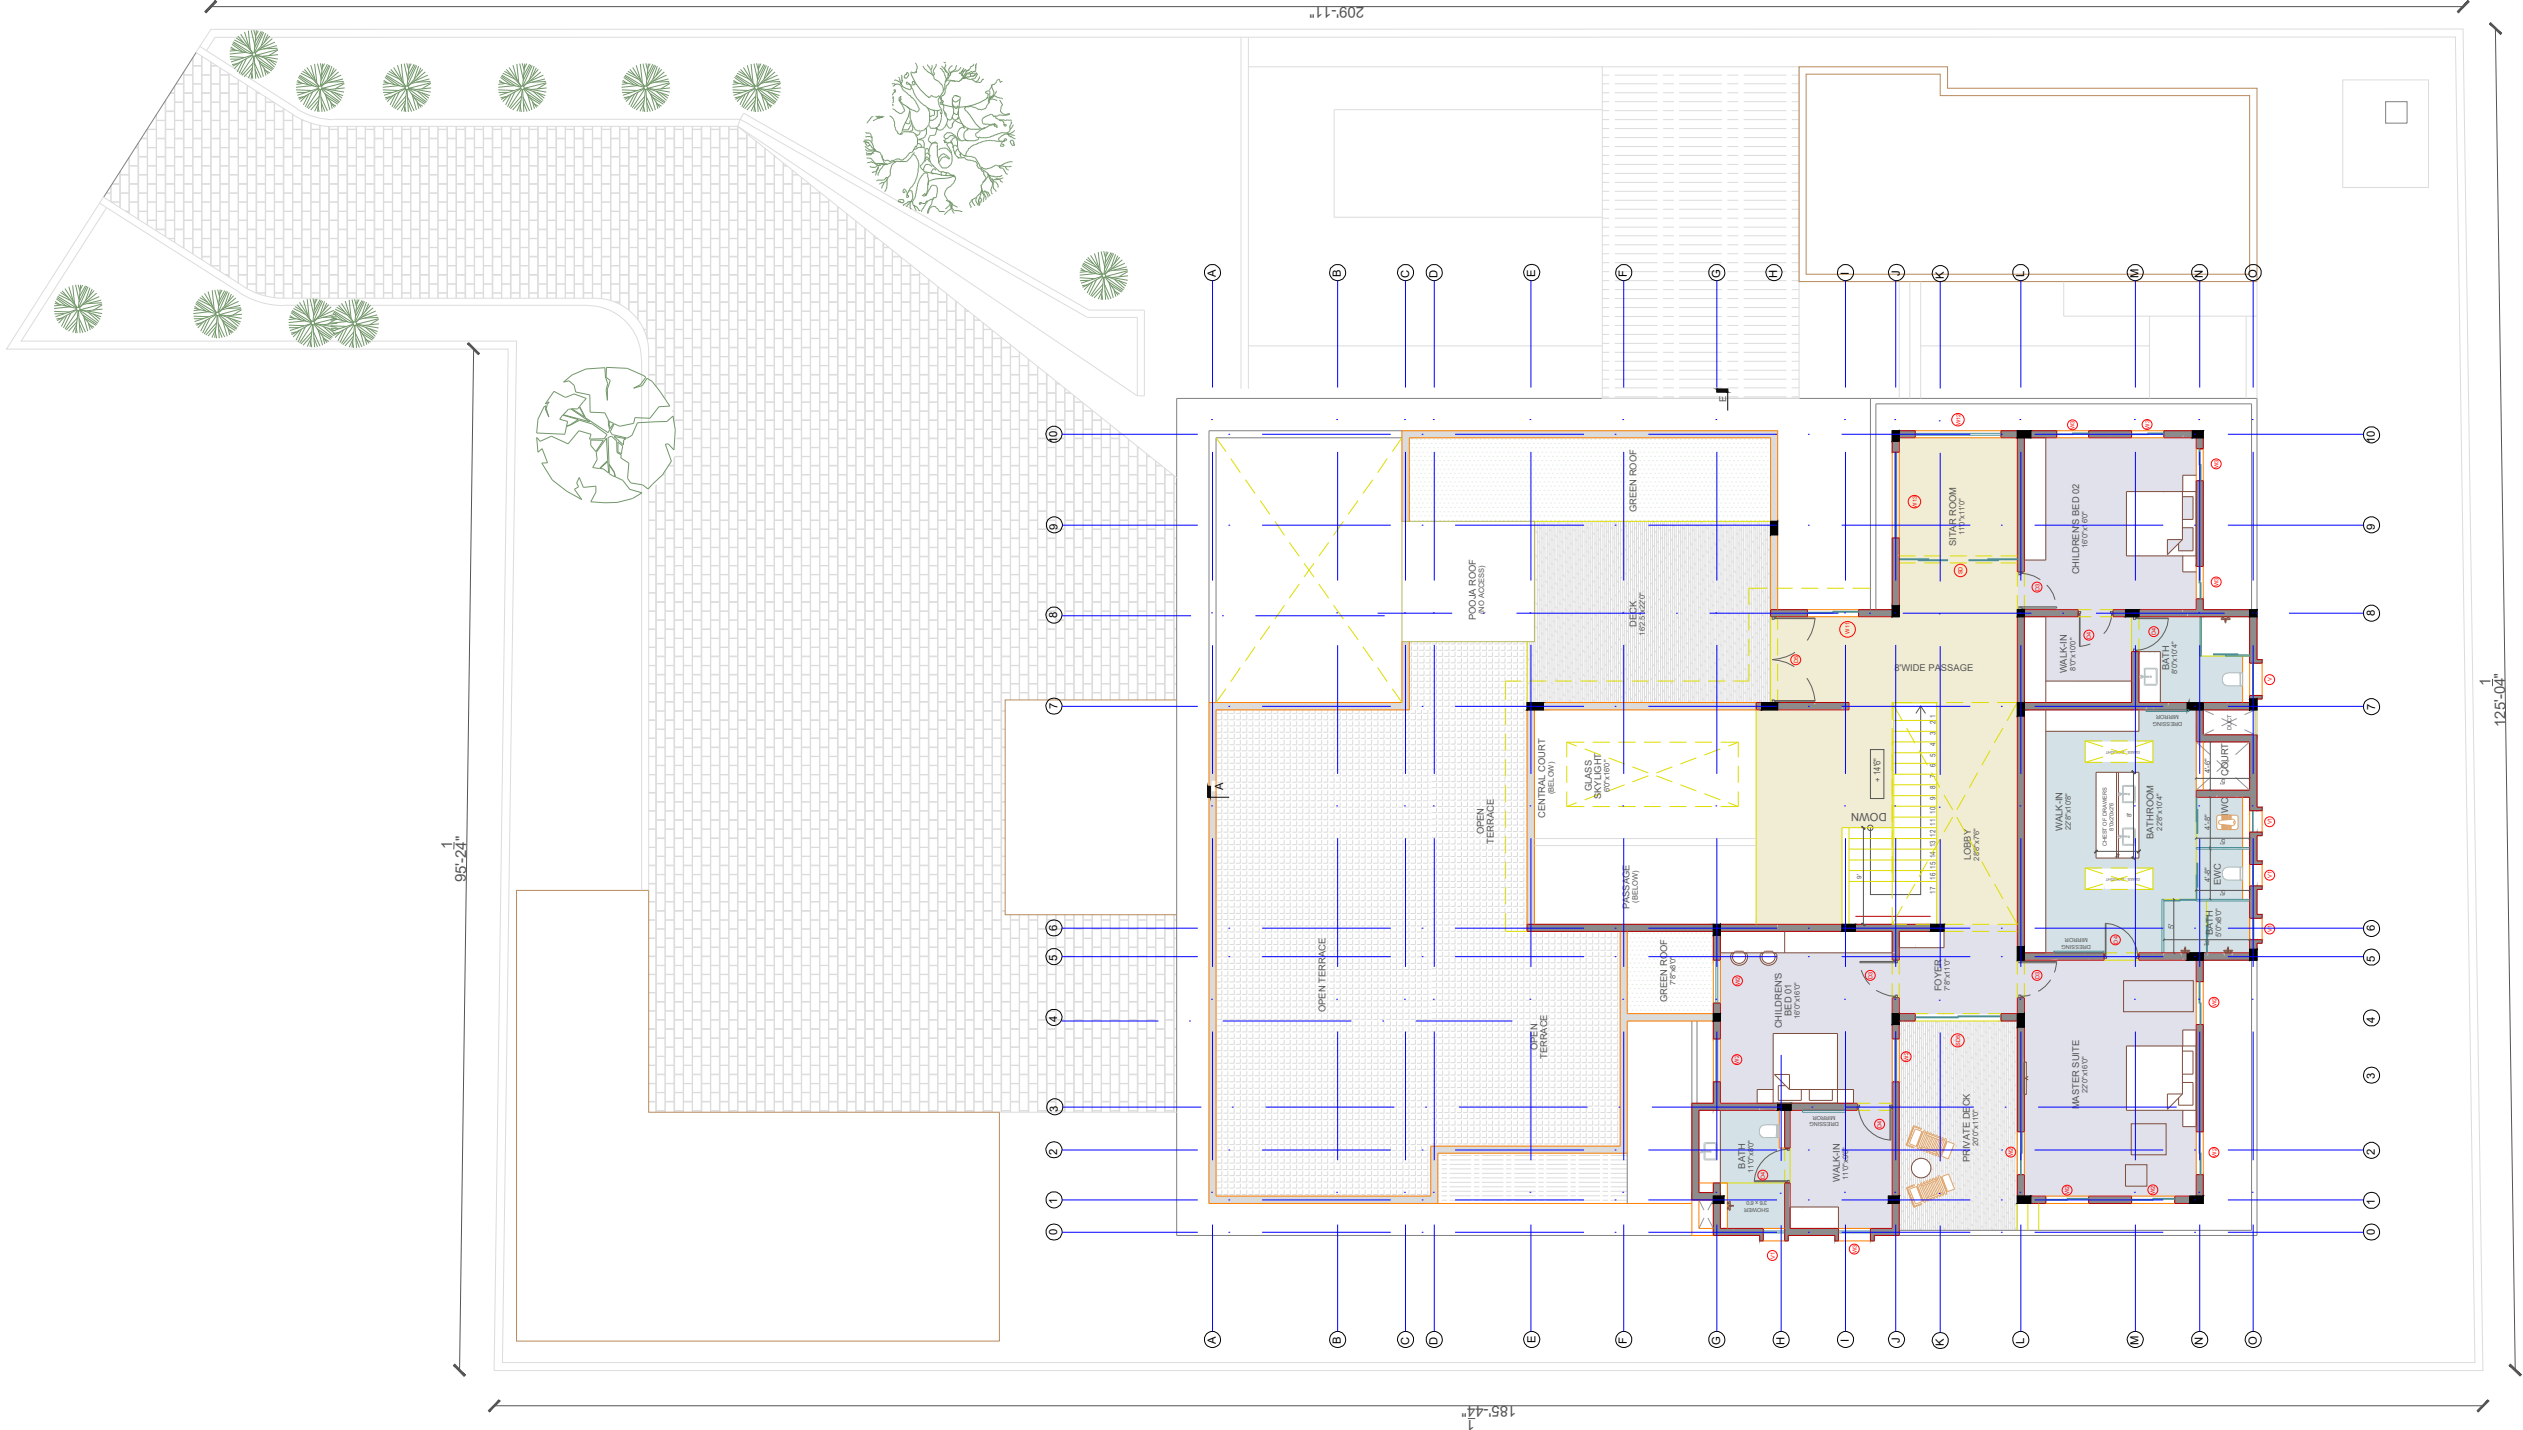

STANDARD INSTRUCTIONS:
ANY DISCREPANCY IN THE DRAWINGS AND ON SITE SHOULD BE BROUGHT TO THE NOTICE OF THE ARCHITECT'S PRIOR TO EXECUTION.

ALL DIMENSIONS ARE IN FEET & INCHES. ALL DIMENSIONS REFER TO UNFINISHED SURFACES UNLESS SPECIFIED OTHERWISE. ALL DIMENSIONS SHOULD BE READ AND NOT MEASURED.

REFER STRUCTURAL DRAWINGS FOR ALL CONCRETE WORK AND DETAILS BELOW PLINTH.

DRAWINGS ARE CROSS REFERENCED AND ARE TO BE READ IN CONJUNCTION WITH OTHER DRAWINGS AS INDICATED.

0000 LEVEL FOR EACH BUILDING IS ESTABLISHED WITH REFERENCE TO BENCHMARK ESTABLISHED ON SITE. ALL OTHER LEVELS ARE WITH REFERENCE TO THE 0000 LEVEL. ALL LEVELS ARE INDICATED IN MILLIMETERS.

THIS DRAWING IS THE SOLE PROPERTY OF STUDIO ANNEXE AND MAY NOT BE COPIED IN PART OR IN WHOLE WITHOUT THE PERMISSION OF THE ARCHITECTS.

PROJECT: Proposed Residence

CLIENT: LAN

DRAWING: FIRST FLOOR PLAN

STRUCTURAL CONSULTANT :

MEP CONSULTANT :

PHE CONSULTANT :

WORKING DRAWINGS
(for Execution)

PROJECT NO: 16

DRAWING NO:


SCALE:NA

DATE - 18/06/2022

CHECKED:SV

STUDIO
ANNEXE

22A,HOSUR ROAD,COIMBATORE-641018

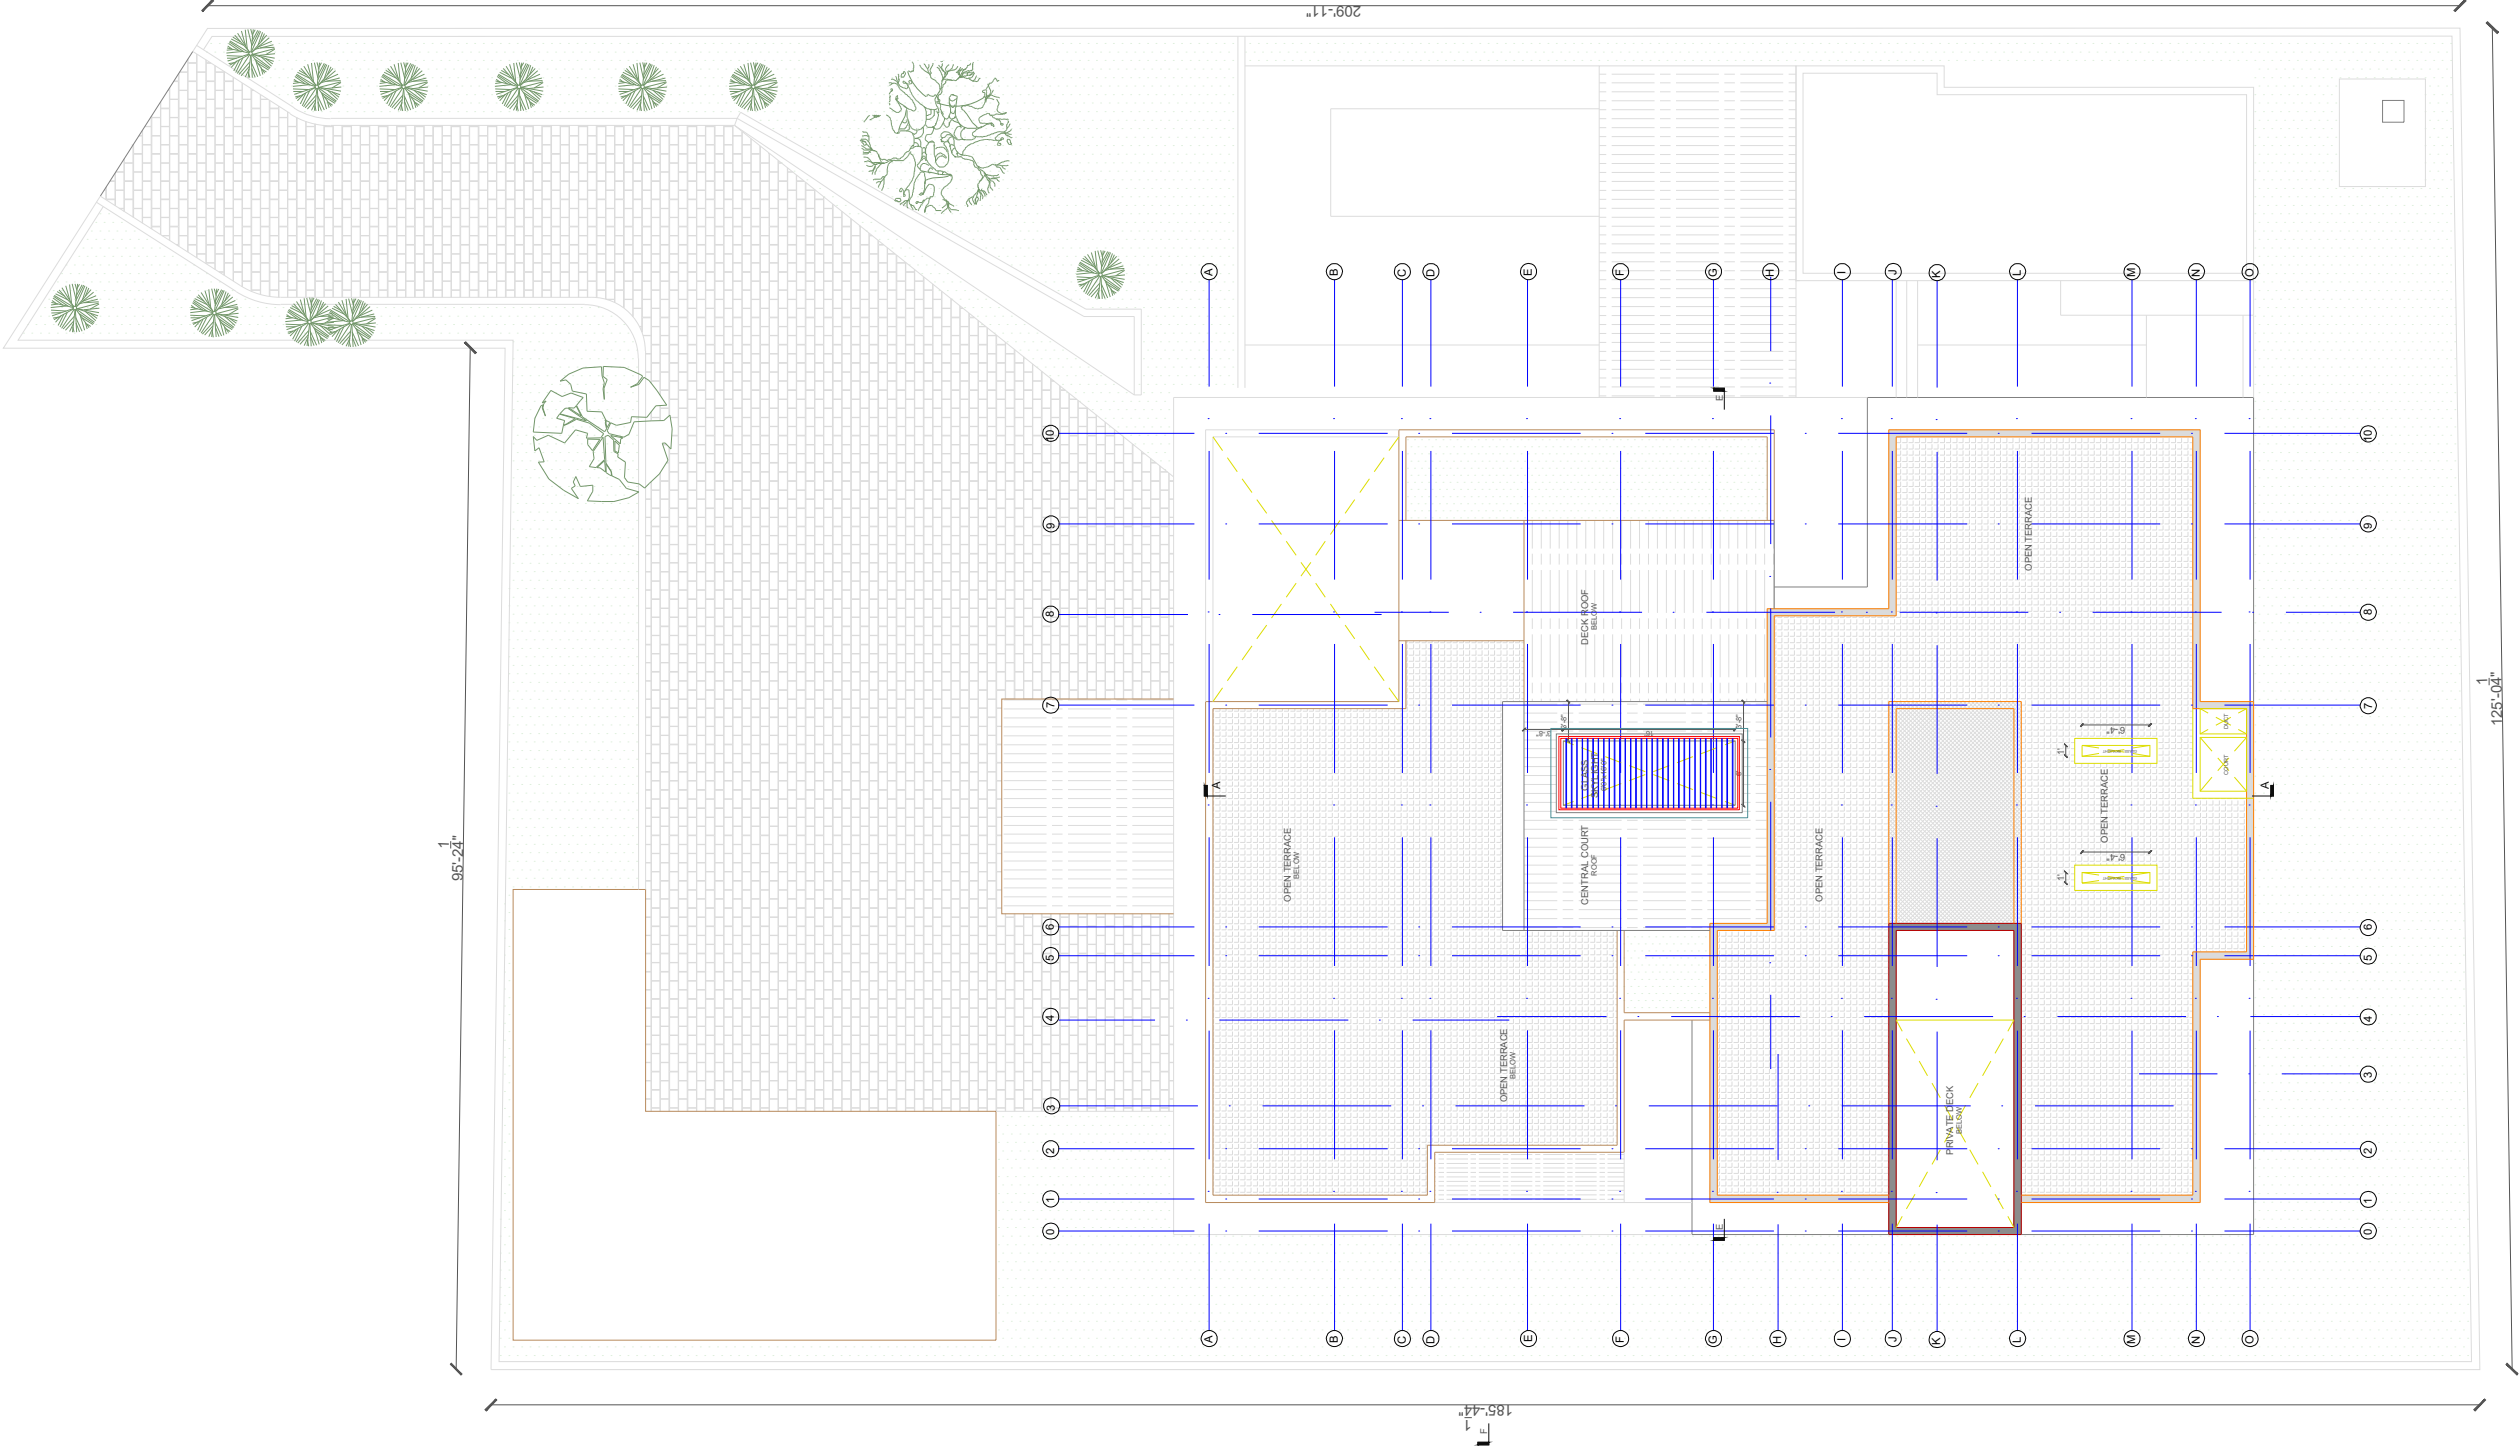

STANDARD INSTRUCTIONS:
ANY DISCREPANCY IN THE DRAWINGS AND ON SITE SHOULD BE BROUGHT TO THE NOTICE OF THE ARCHITECT'S PRIOR TO EXECUTION.

ALL DIMENSIONS ARE IN FEET & INCHES. ALL DIMENSIONS REFER TO UNFINISHED SURFACES UNLESS SPECIFIED OTHERWISE. ALL DIMENSIONS SHOULD BE READ AND NOT MEASURED.

REFER STRUCTURAL DRAWINGS FOR ALL CONCRETE WORK AND DETAILS BELOW PLINTH.

DRAWINGS ARE CROSS REFERENCED AND ARE TO BE READ IN CONJUNCTION WITH OTHER DRAWINGS AS INDICATED.

0000 LEVEL FOR EACH BUILDING IS ESTABLISHED WITH REFERENCE TO BENCHMARK ESTABLISHED ON SITE. ALL OTHER LEVELS ARE WITH REFERENCE TO THE 0000 LEVEL. ALL LEVELS ARE INDICATED IN MILLIMETERS.

THIS DRAWING IS THE SOLE PROPERTY OF STUDIO ANNEXE AND MAY NOT BE COPIED IN PART OR IN WHOLE WITHOUT THE PERMISSION OF THE ARCHITECTS.

PROJECT: Proposed Residence

CLIENT: LAN

DRAWING: SECOND FLOOR PLAN

STRUCTURAL CONSULTANT :

MEP CONSULTANT :

PHE CONSULTANT :

WORKING DRAWINGS
(for Execution)

PROJECT NO: 16

DRAWING NO:

SCALE:NA




DATE - 18/06/2022

CHECKED:SV

DRAWN:SK

STUDIO
ANNEXE

22A,HOSUR ROAD,COIMBATORE-641018

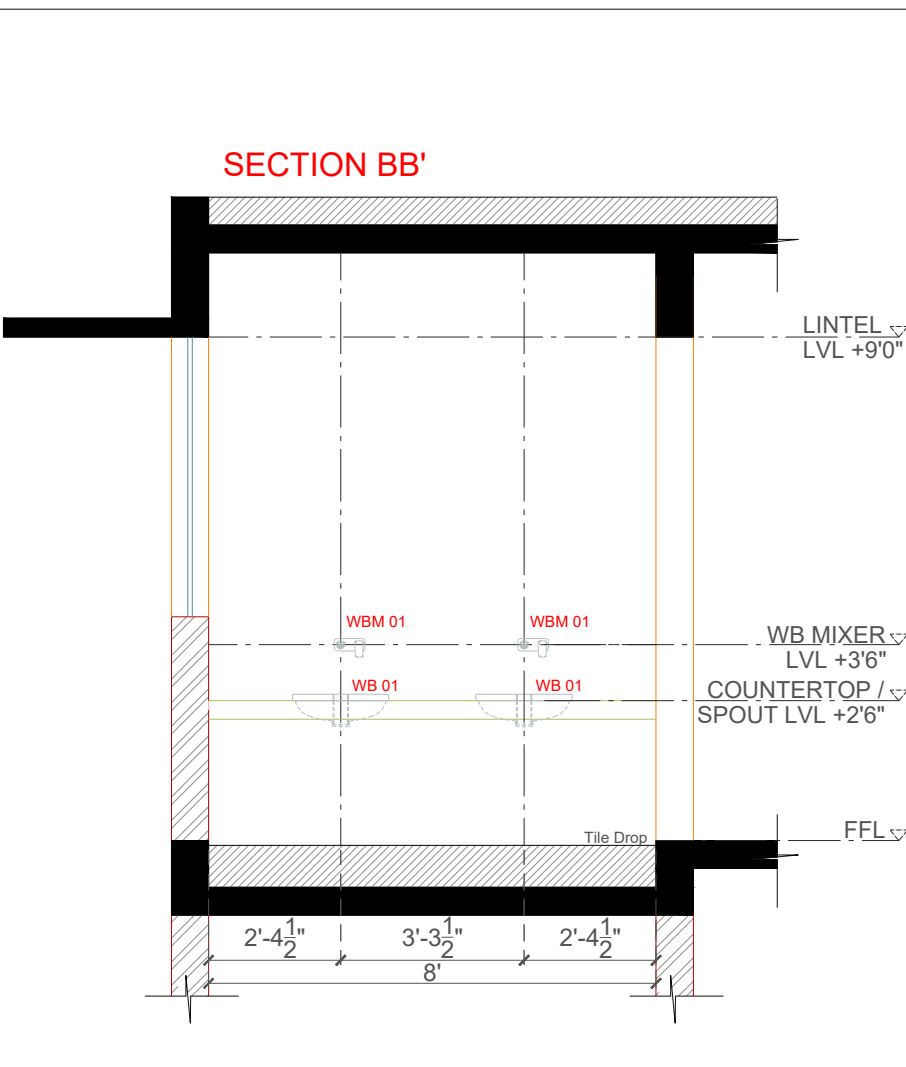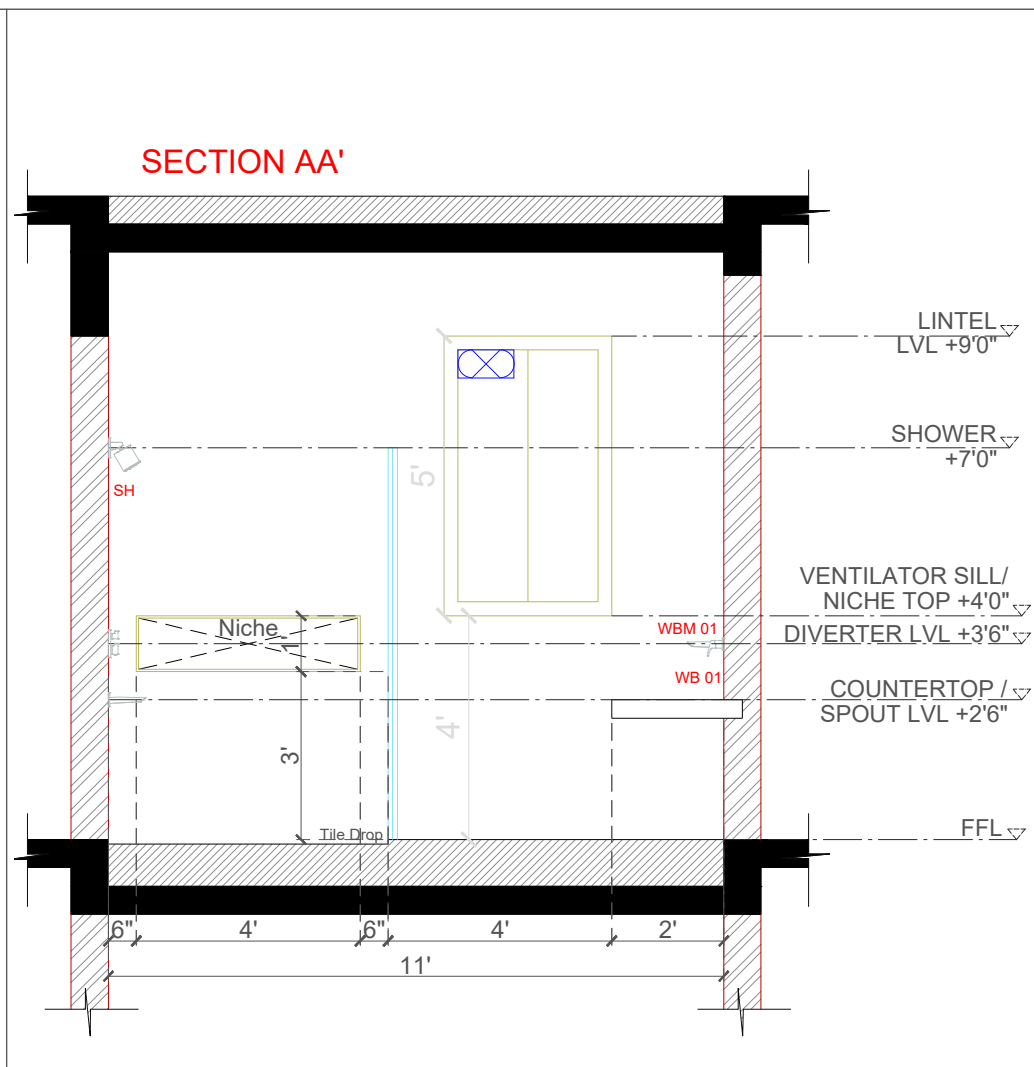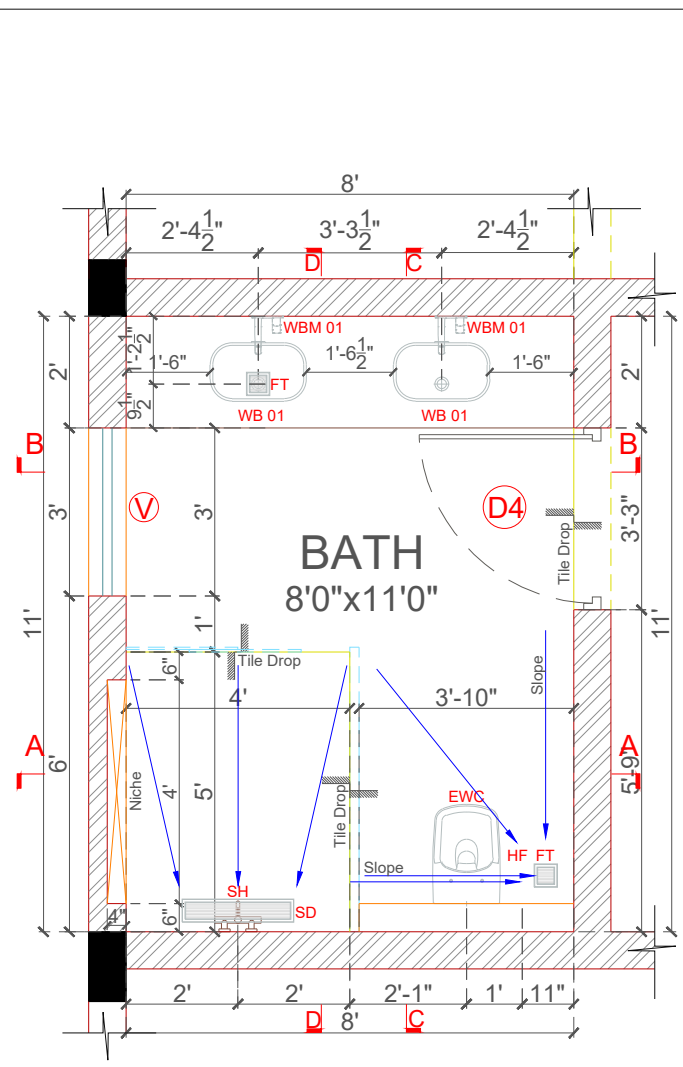

STANDARD INSTRUCTIONS:
ANY DISCREPANCY IN THE DRAWINGS AND ON SITE SHOULD BE BROUGHT TO THE NOTICE OF THE ARCHITECTS PRIOR TO EXECUTION.

ALL DIMENSIONS ARE IN FEET & INCHES. ALL DIMENSIONS REFER TO UNFINISHED SURFACES UNLESS SPECIFIED OTHERWISE. ALL DIMENSIONS SHOULD BE READ AND NOT MEASURED.

REFER STRUCTURAL DRAWINGS FOR ALL CONCRETE WORK AND DETAILS BELOW PLINTH.

DRAWINGS ARE CROSS REFERENCED AND ARE TO BE READ IN CONJUNCTION WITH OTHER DRAWINGS AS INDICATED.



0000 LEVEL FOR EACH BUILDING IS ESTABLISHED WITH REFERENCE TO BENCHMARK ESTABLISHED ON SITE. ALL OTHER LEVELS ARE WITH REFERENCE TO THE 0000 LEVEL. ALL LEVELS ARE INDICATED IN FEET&INCHES..

THIS DRAWING IS THE SOLE PROPERTY OF STUDIO ANNEXE AND MAY NOT BE COPIED IN PART OR IN WHOLE WITHOUT THE PERMISSION OF THE ARCHITECTS.

PROJECT: PROPOSED RESIDENCE

CLIENT: LAN

DRAWING: GF GUEST BATHROOM 01 LAYOUT

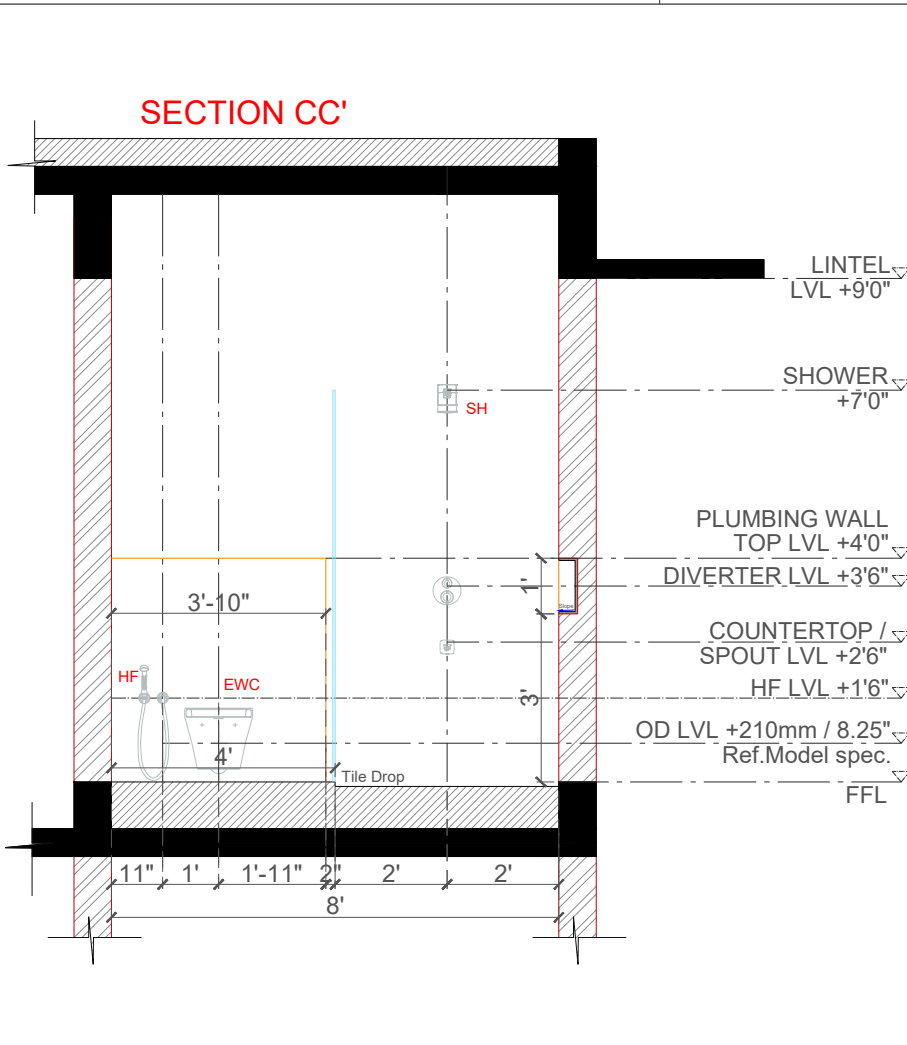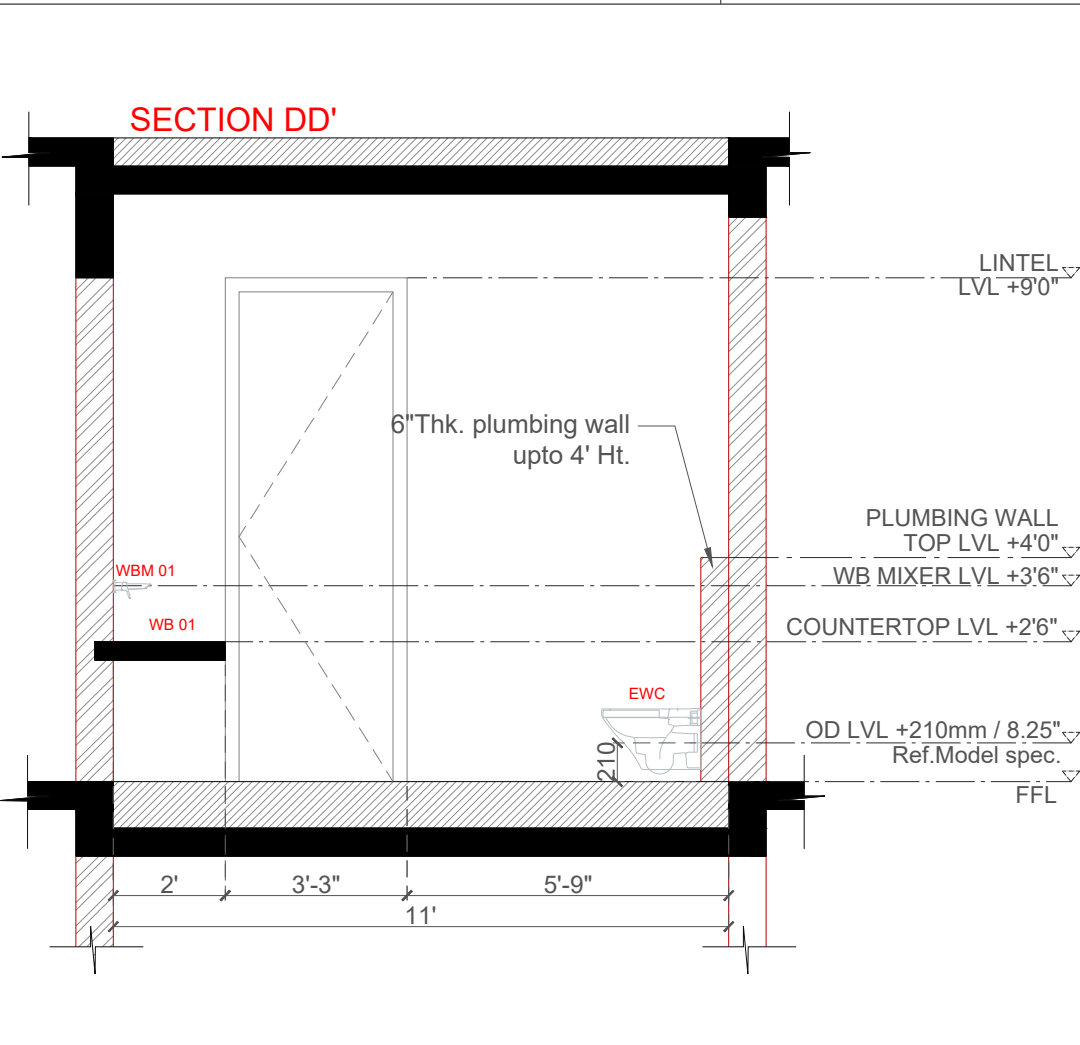




GUEST BATH 01 - SANITARY & CP FITTINGS		
S.NO	DESCRIPTION	PRODUCT / MAKE
1	EWC	DURAVIT-DURASTYLE RIMLESS EWC - 255109
2	WB 01	DURAVIT-D-CODE UNDER COUNTER BASIN - 033849
3	WBM 01	HANS GROHE - LOGIS BASIN MIXER - 71220000
4	HF	HANS GROHE - HG BIDETTE CHR. - 32129000
5	FT	NIRALI - EBAX ZILO SMALL
6	SD	NIRALI - EBAX FLORENZA SMALL
7	SH	
A	SHOWER ARM	SHOWER ARM - HG PULSIFY 24139000
B	SHOWER HEAD	SHOWER HEAD - HG PULSIFY 24130000
C	BATH SPOUT	HG LOGIS - 71410000
D	DIVERTER	HG ECOSTAT 15758000

STRUCTURAL CONSULTANT :	
MEP CONSULTANT :	
PHE CONSULTANTS :	
PROJECT NO: 16	
DRAWING NO:	
SCALE:NA	DATE - 17/08/2022
DRAWN:SL	CHECKED:SV

CONCEPTUAL DRAWINGS (for Conceptual Discussions)

STUDIO ANNEXE
22A,HOSUR ROAD,COIMBATORE - 641018

GF BATHROOM LAYOUT

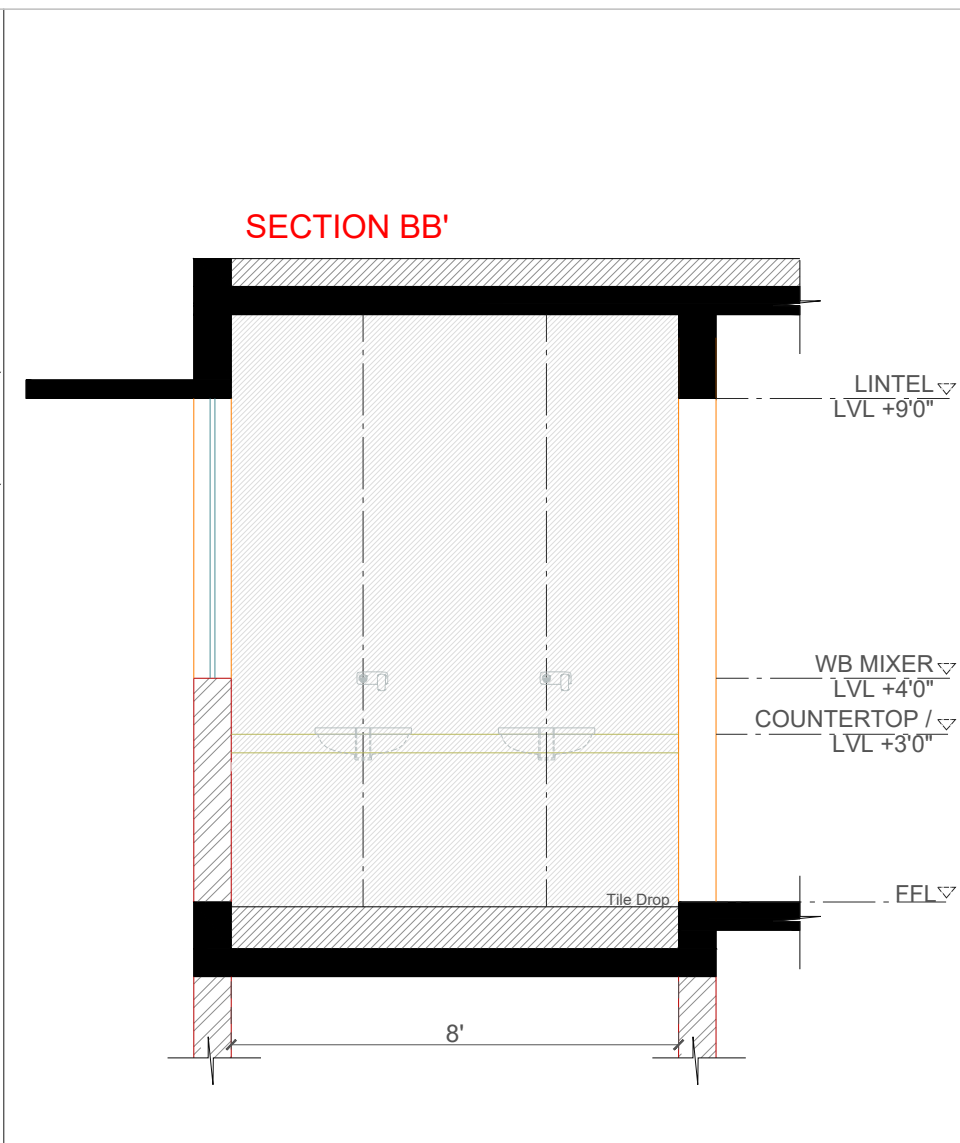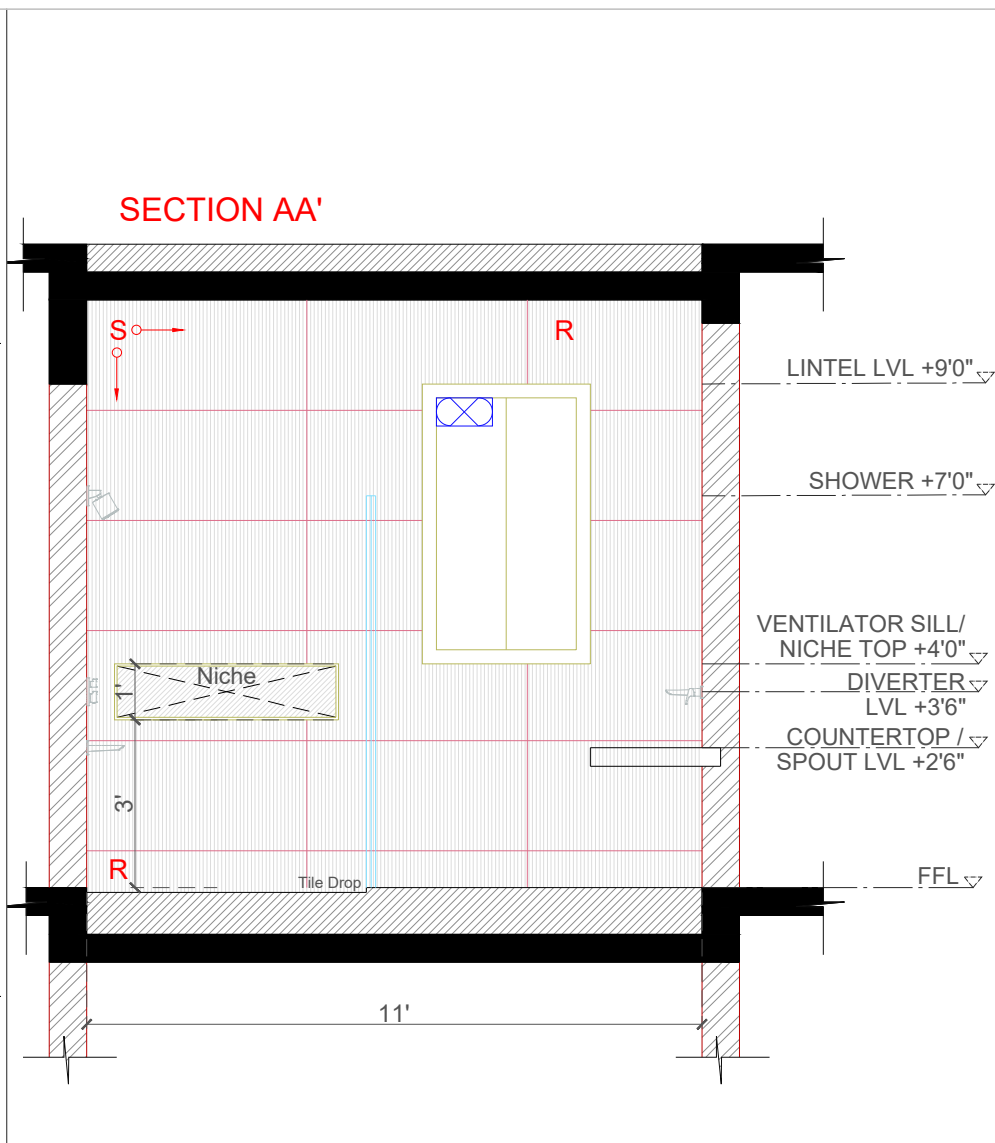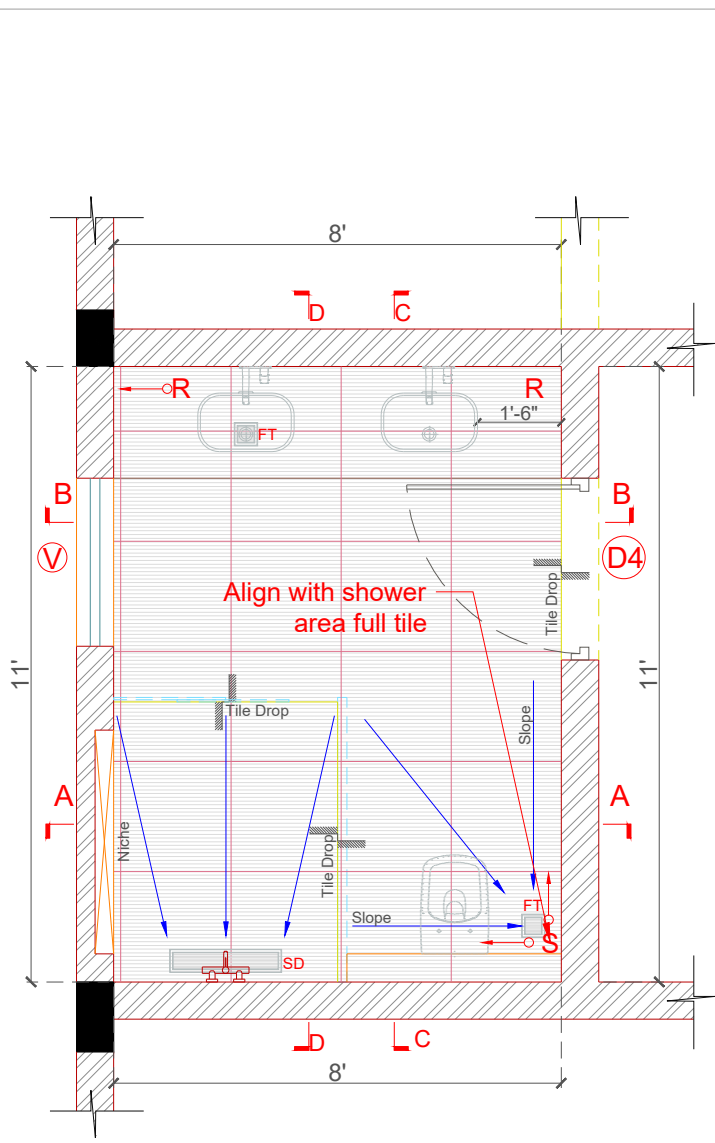

STANDARD INSTRUCTIONS:
ANY DISCREPANCY IN THE DRAWINGS AND ON SITE SHOULD BE BROUGHT TO THE NOTICE OF THE ARCHITECTS PRIOR TO EXECUTION.

ALL DIMENSIONS ARE IN FEET & INCHES. ALL DIMENSIONS REFER TO UNFINISHED SURFACES UNLESS SPECIFIED OTHERWISE. ALL DIMENSIONS SHOULD BE READ AND NOT MEASURED.

REFER STRUCTURAL DRAWINGS FOR ALL CONCRETE WORK AND DETAILS BELOW PLINTH.

DRAWINGS ARE CROSS REFERENCED AND ARE TO BE READ IN CONJUNCTION WITH OTHER DRAWINGS AS INDICATED.



0000 LEVEL FOR EACH BUILDING IS ESTABLISHED WITH REFERENCE TO BENCHMARK ESTABLISHED ON SITE. ALL OTHER LEVELS ARE WITH REFERENCE TO THE 0000 LEVEL. ALL LEVELS ARE INDICATED IN FEET&INCHES..

THIS DRAWING IS THE SOLE PROPERTY OF STUDIO ANNEXE AND MAY NOT BE COPIED IN PART OR IN WHOLE WITHOUT THE PERMISSION OF THE ARCHITECTS.

PROJECT: PROPOSED RESIDENCE

CLIENT: LAN

DRAWING: GF GUEST BATHROOM 01 TILE LAYOUT

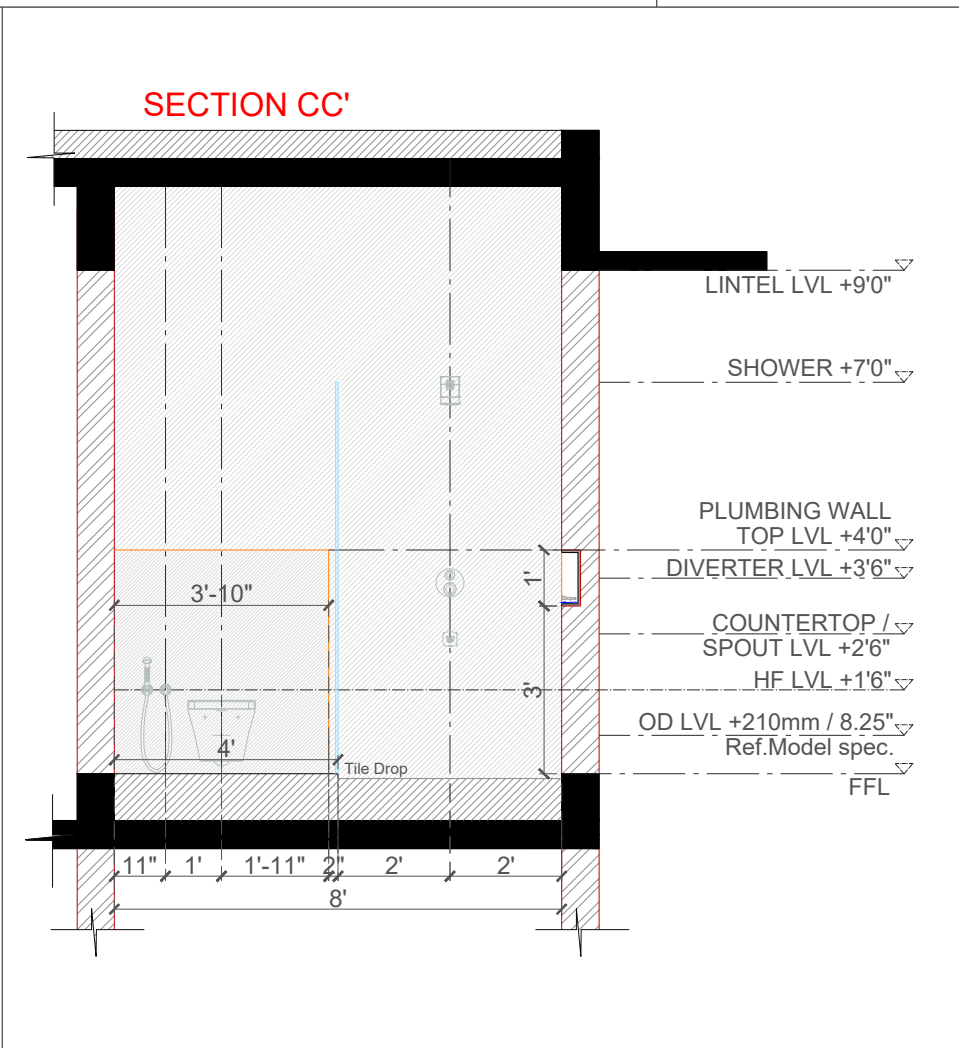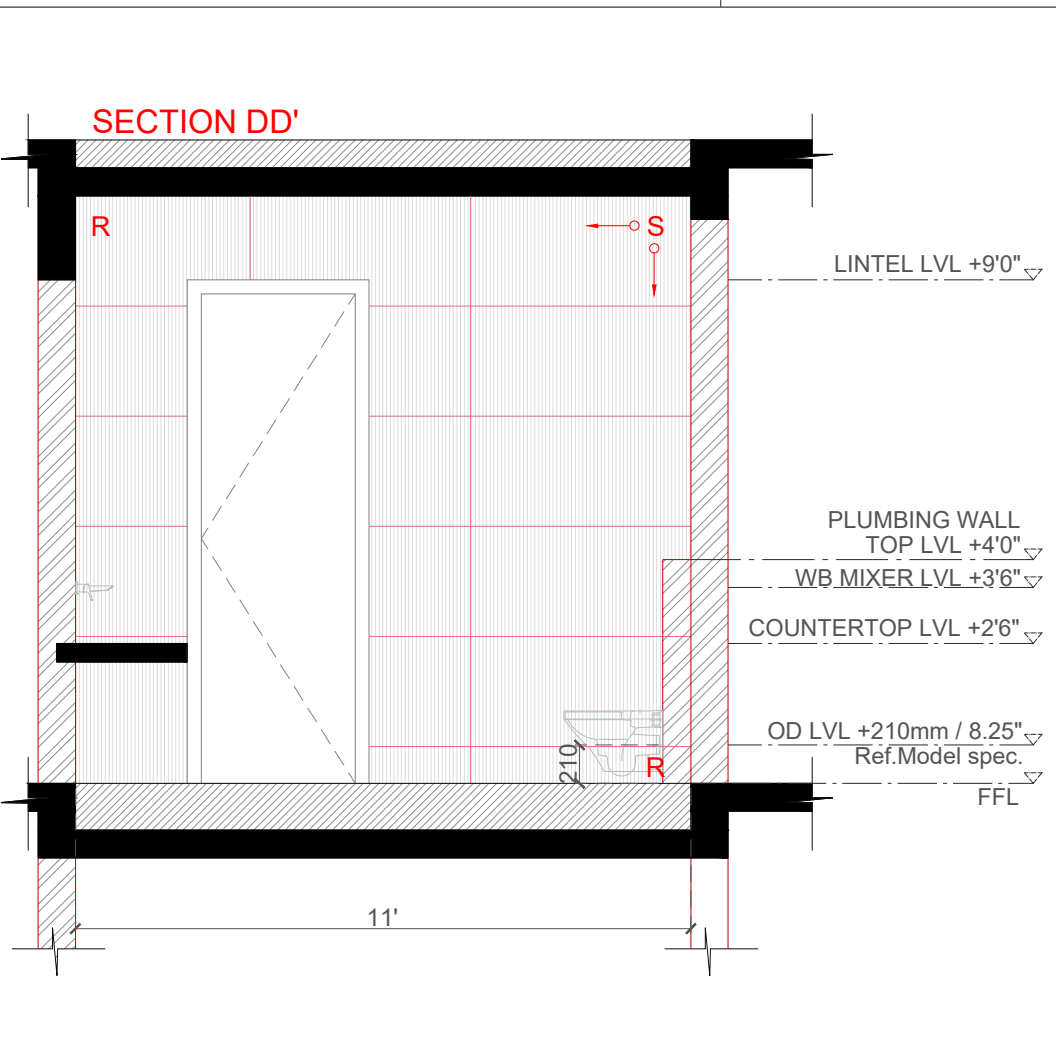

GUEST BATH 01 - TILE / STONE LAYOUT		
S.NO	DESCRIPTION	PRODUCT / MAKE
1		GOLDEN BLUE NILE
2		BRILLER ASH (1200x600MM)
3		M-MINERAL (600x600MM)

STRUCTURAL CONSULTANT :

MEP CONSULTANT :

PHE CONSULTANTS :

PROJECT NO: 16

DRAWING NO:

SCALE:NA

DATE - 17/08/2022




DRAWN:

CHECKED:

CONCEPTUAL DRAWINGS
(for Conceptual Discussions)

STUDIO ANNEXE

22A,HOSUR ROAD,COIMBATORE – 641018

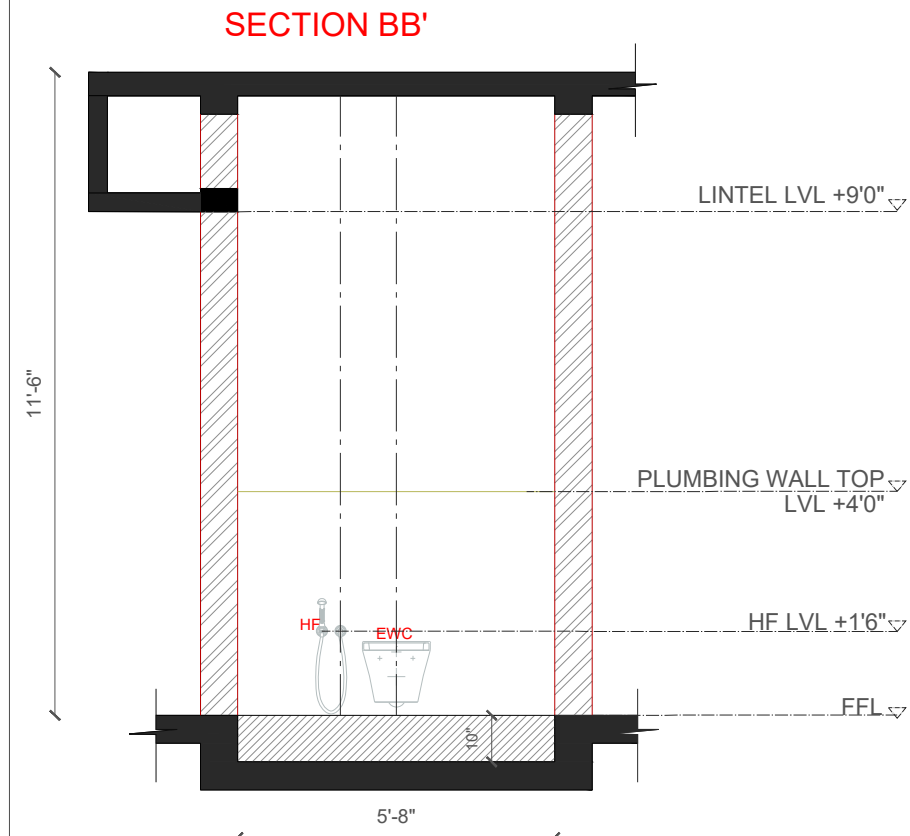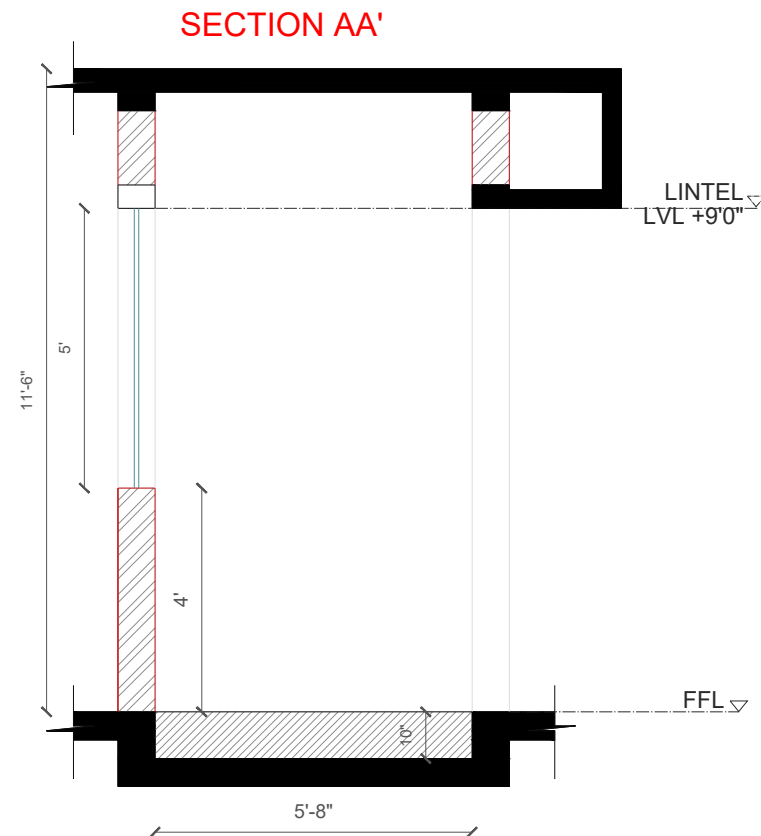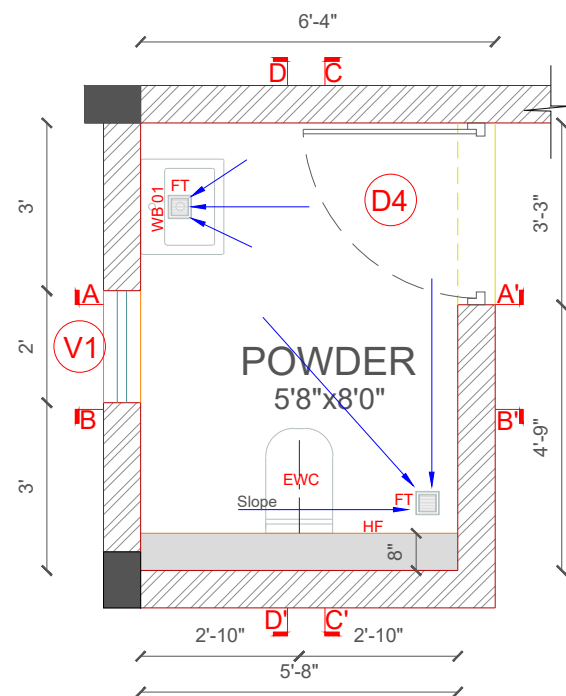

STANDARD INSTRUCTIONS:
ANY DISCREPANCY IN THE DRAWINGS AND ON SITE
SHOULD BE BROUGHT TO THE NOTICE OF THE
ARCHITECTS PRIOR TO EXECUTION.

ALL DIMENSIONS ARE IN FEET & INCHES. ALL DIMENSIONS REFER TO UNFINISHED SURFACES UNLESS SPECIFIED OTHERWISE. ALL DIMENSIONS SHOULD BE READ AND NOT MEASURED.

REFER STRUCTURAL DRAWINGS FOR ALL CONCRETE
WORK AND DETAILS BELOW PLINTH.

DRAWINGS ARE CROSS REFERENCED AND ARE TO BE
READ IN CONJUNCTION WITH OTHER DRAWINGS AS
INDICATED.


0000 LEVEL FOR EACH BUILDING IS ESTABLISHED WITH
REFERENCE TO BENCHMARK ESTABLISHED ON SITE.
ALL OTHER LEVELS ARE WITH REFERENCE TO THE 0000
LEVEL. ALL LEVELS ARE INDICATED IN FEET&INCHES..

THIS DRAWING IS THE SOLE PROPERTY OF STUDIO
ANNEXE AND MAY NOT BE COPIED IN PART OR IN
WHOLE WITHOUT THE PERMISSION OF THE
ARCHITECTS.

PROJECT: PROPOSED RESIDENCE

CLIENT: LAN

DRAWING:GF Powder room Layout

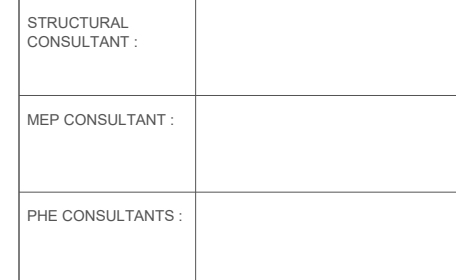

MEP CONSULTANT :

PHE CONSULTANTS :

PROJECT NO: 16

DRAWING NO:


SCALE:NA

DATE - 13/10/2022

DRAWN:SL




CHECKED:SV




CONCEPTUAL DRAWINGS
(for Conceptual Discussions)

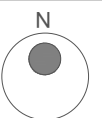




STUDIO
ANNEXE

22A, HOSUR ROAD, COIMBATORE -
641018

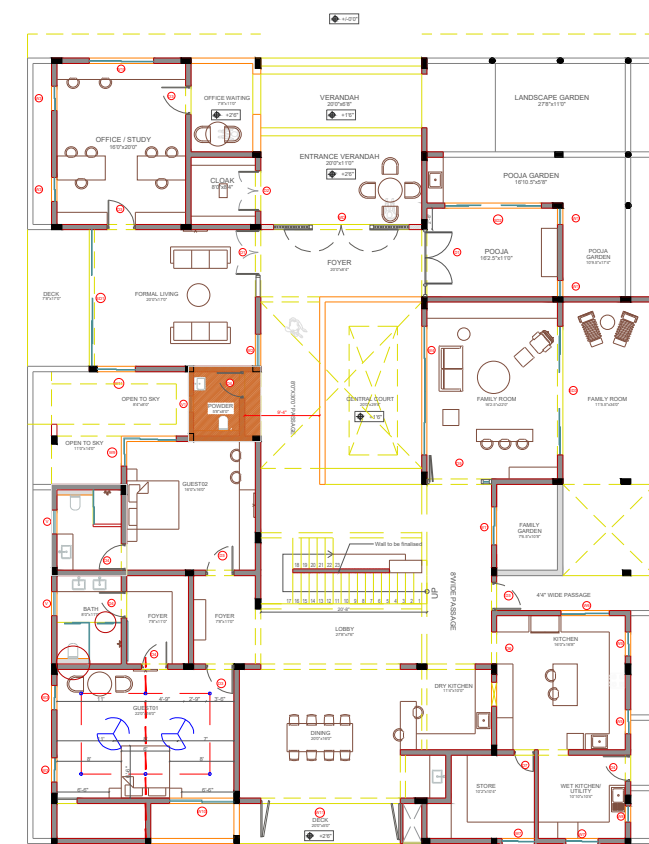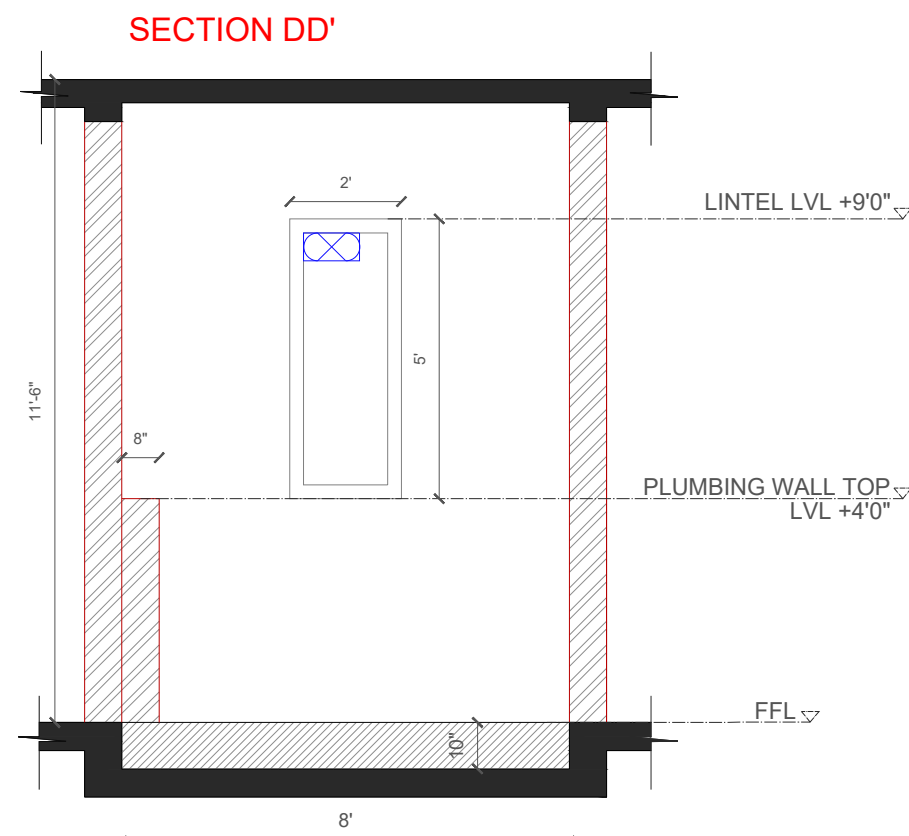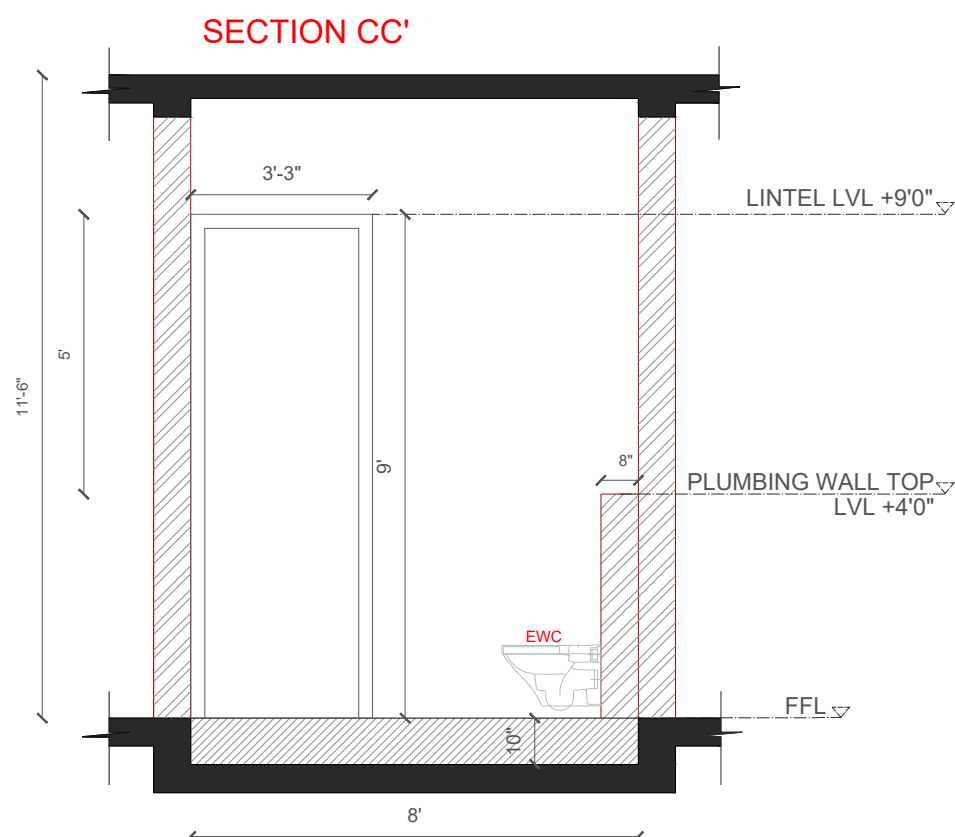


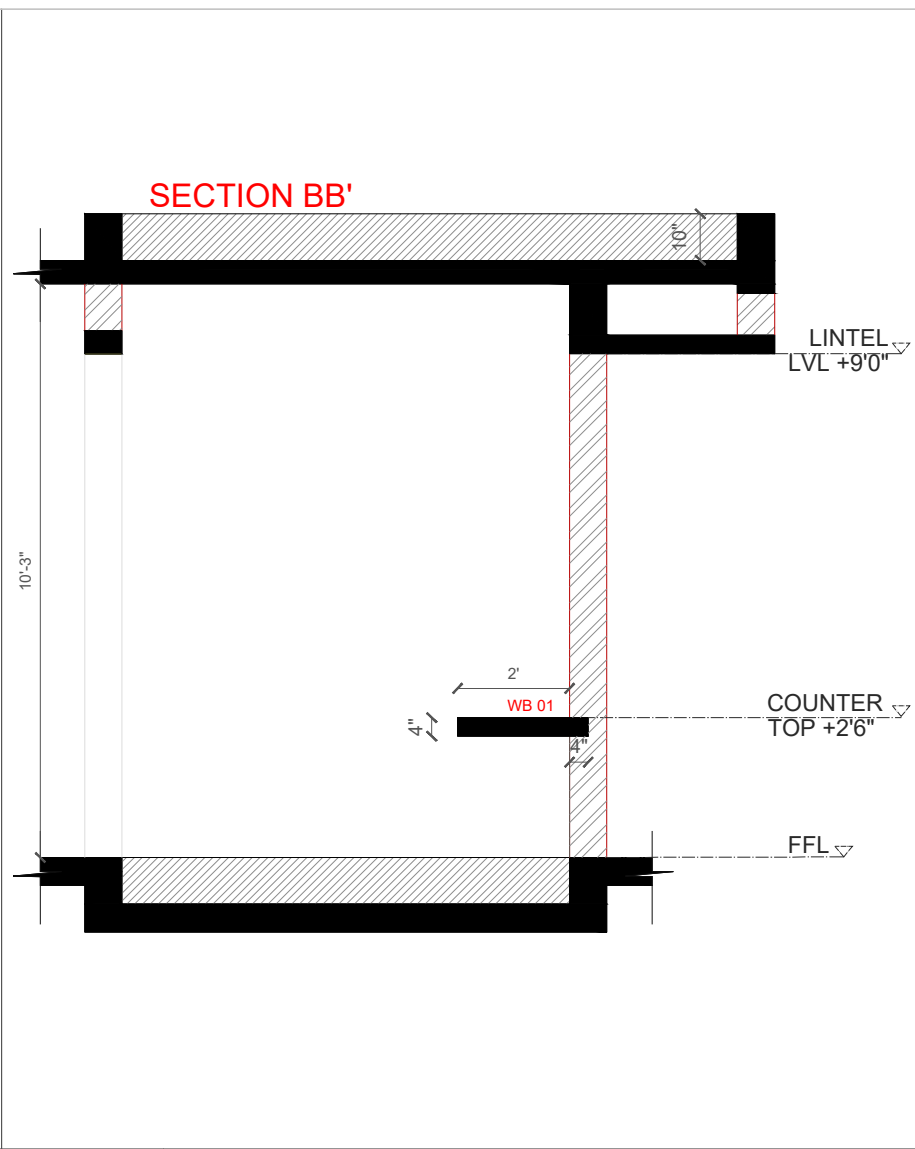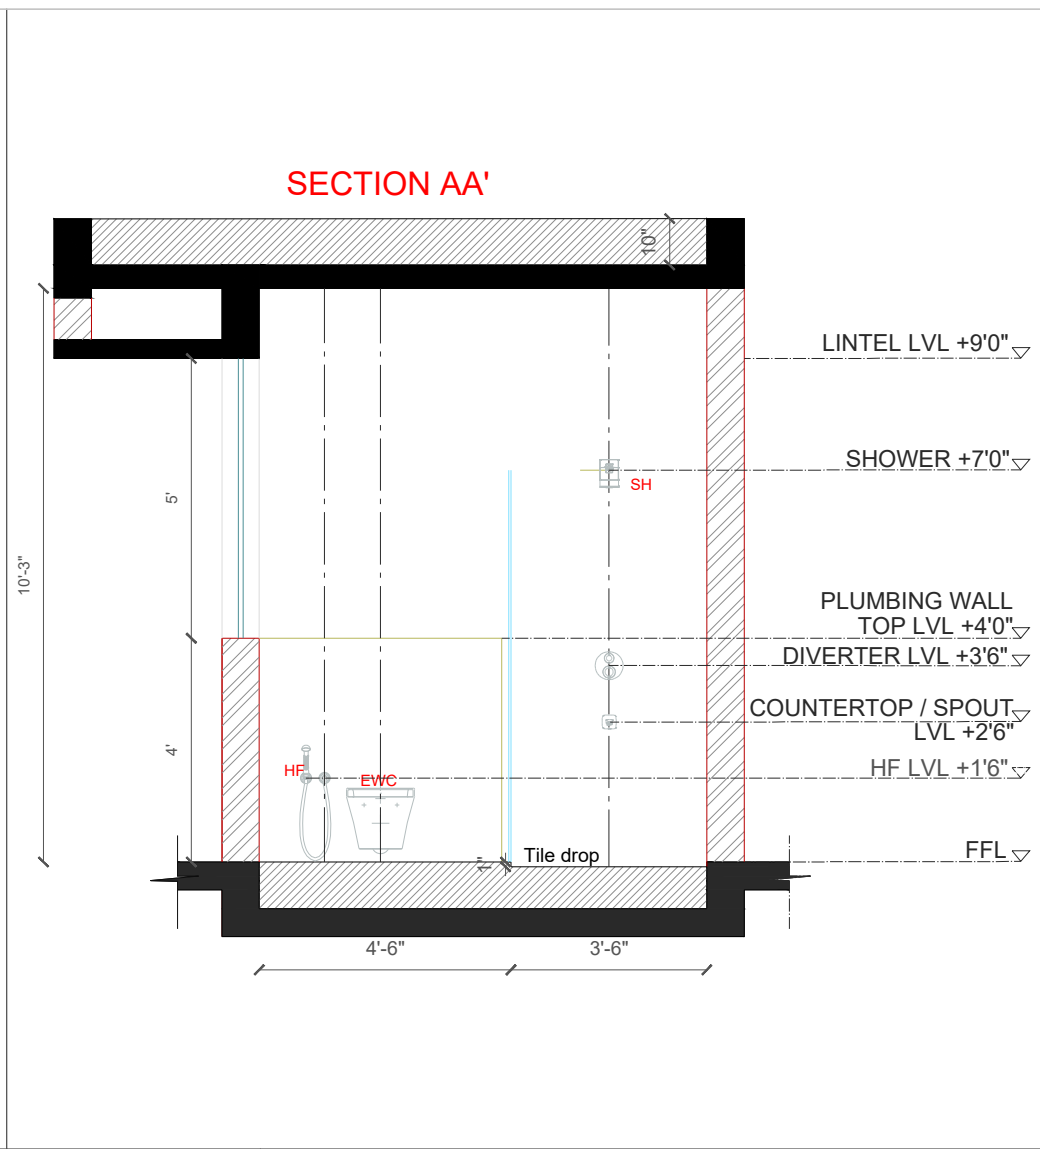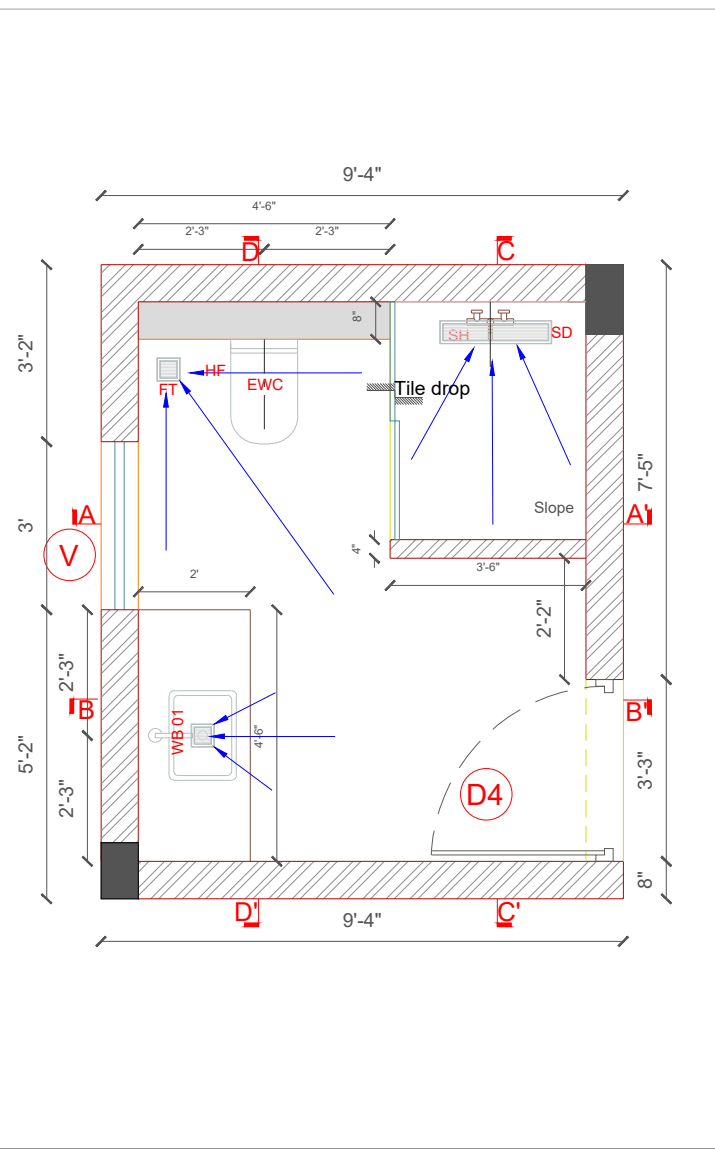

STANDARD INSTRUCTIONS: ANY DISCREPANCY IN THE DRAWINGS AND ON SITE SHOULD BE BROUGHT TO THE NOTICE OF THE ARCHITECTS PRIOR TO EXECUTION. ALL DIMENSIONS ARE IN FEET & INCHES. ALL DIMENSIONS REFER TO UNFINISHED SURFACES UNLESS SPECIFIED OTHERWISE. ALL DIMENSIONS SHOULD BE READ AND NOT MEASURED. REFER STRUCTURAL DRAWINGS FOR ALL CONCRETE WORK AND DETAILS BELOW PLINTH. DRAWINGS ARE CROSS REFERENCED AND ARE TO BE READ IN CONJUNCTION WITH OTHER DRAWINGS AS INDICATED. 0000 LEVEL FOR EACH BUILDING IS ESTABLISHED WITH REFERENCE TO BENCHMARK ESTABLISHED ON SITE. ALL OTHER LEVELS ARE WITH REFERENCE TO THE 0000 LEVEL. ALL LEVELS ARE INDICATED IN FEET&INCHES.. THIS DRAWING IS THE SOLE PROPERTY OF STUDIO ANNEXE AND MAY NOT BE COPIED IN PART OR IN WHOLE WITHOUT THE PERMISSION OF THE ARCHITECTS.	
PROJECT: PROPOSED RESIDENCE	
CLIENT: LAN	
DRAWING: GF BATH - Layout	
STRUCTURAL CONSULTANT :	
MEP CONSULTANT :	
PHE CONSULTANTS :	
PROJECT NO: 16	
DRAWING NO:	
SCALE:NA	DATE - 13/10/2022
DRAWN:	CHECKED:
CONCEPTUAL DRAWINGS (for Conceptual Discussions)	
STUDIO ANNEXE	
22A,HOSUR ROAD,COIMBATORE – 641018	

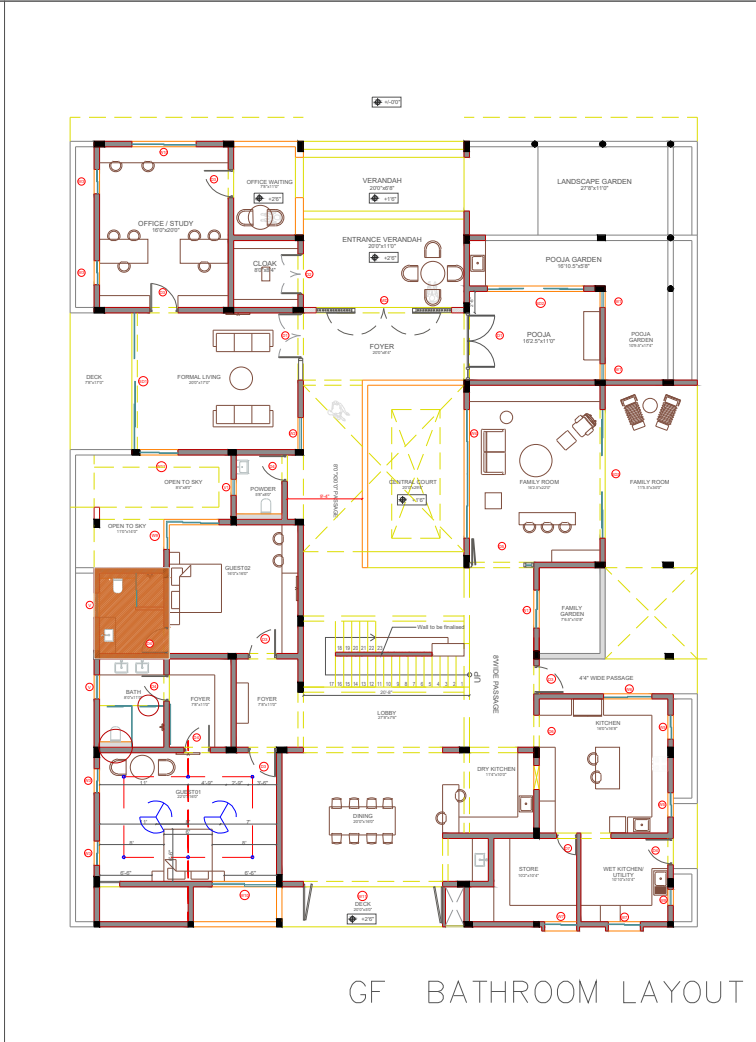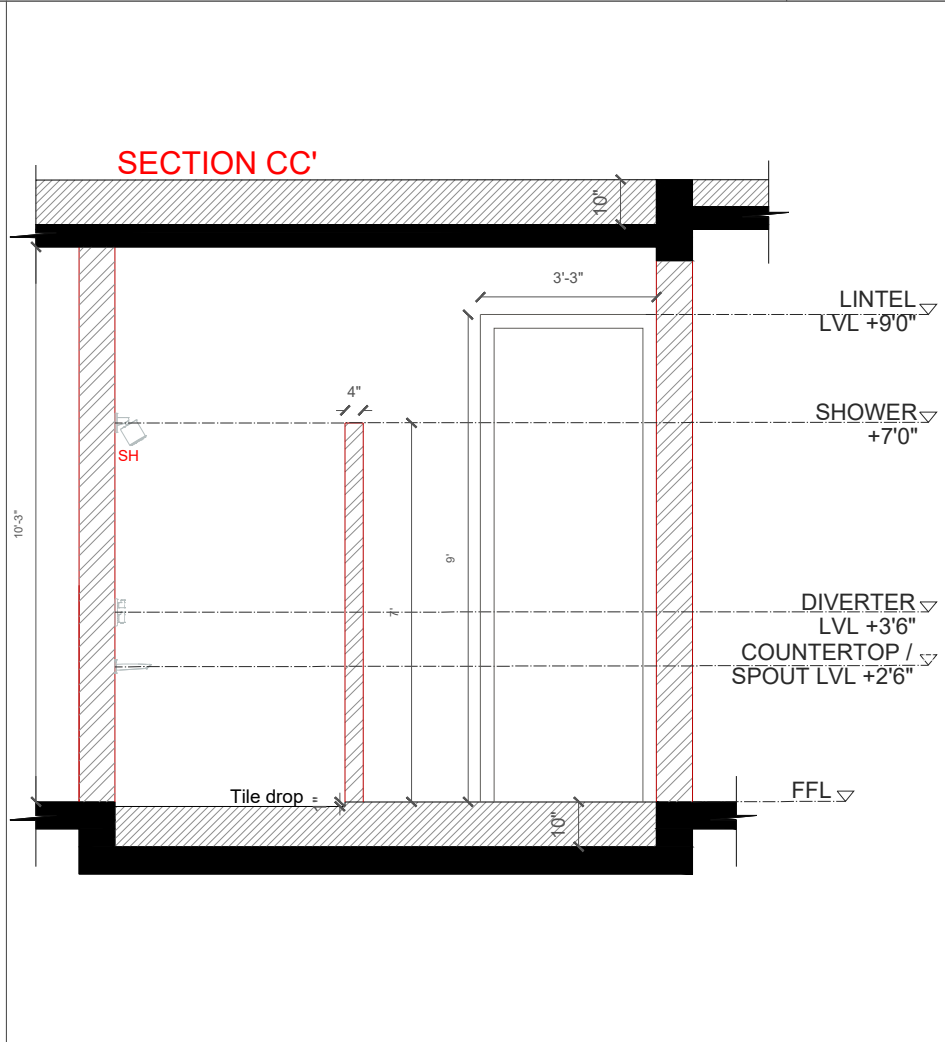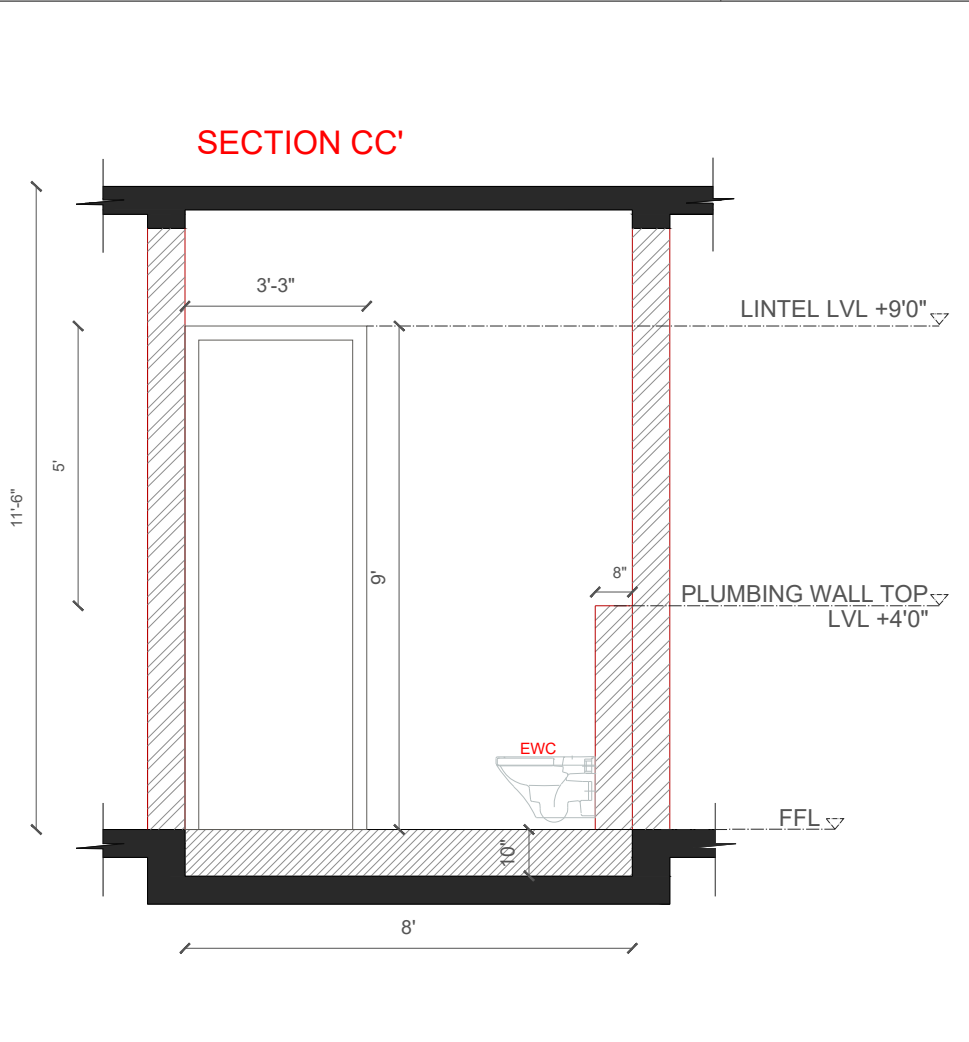

STRUCTURAL CONSULTANT :	
MEP CONSULTANT :	
PHE CONSULTANTS :	
PROJECT NO: 16	
DRAWING NO:	
SCALE:NA	DATE - 13/10/2022
DRAWN:	CHECKED:
CONCEPTUAL DRAWINGS (for Conceptual Discussions)	
STUDIO ANNEXE	
22A,HOSUR ROAD,COIMBATORE – 641018	

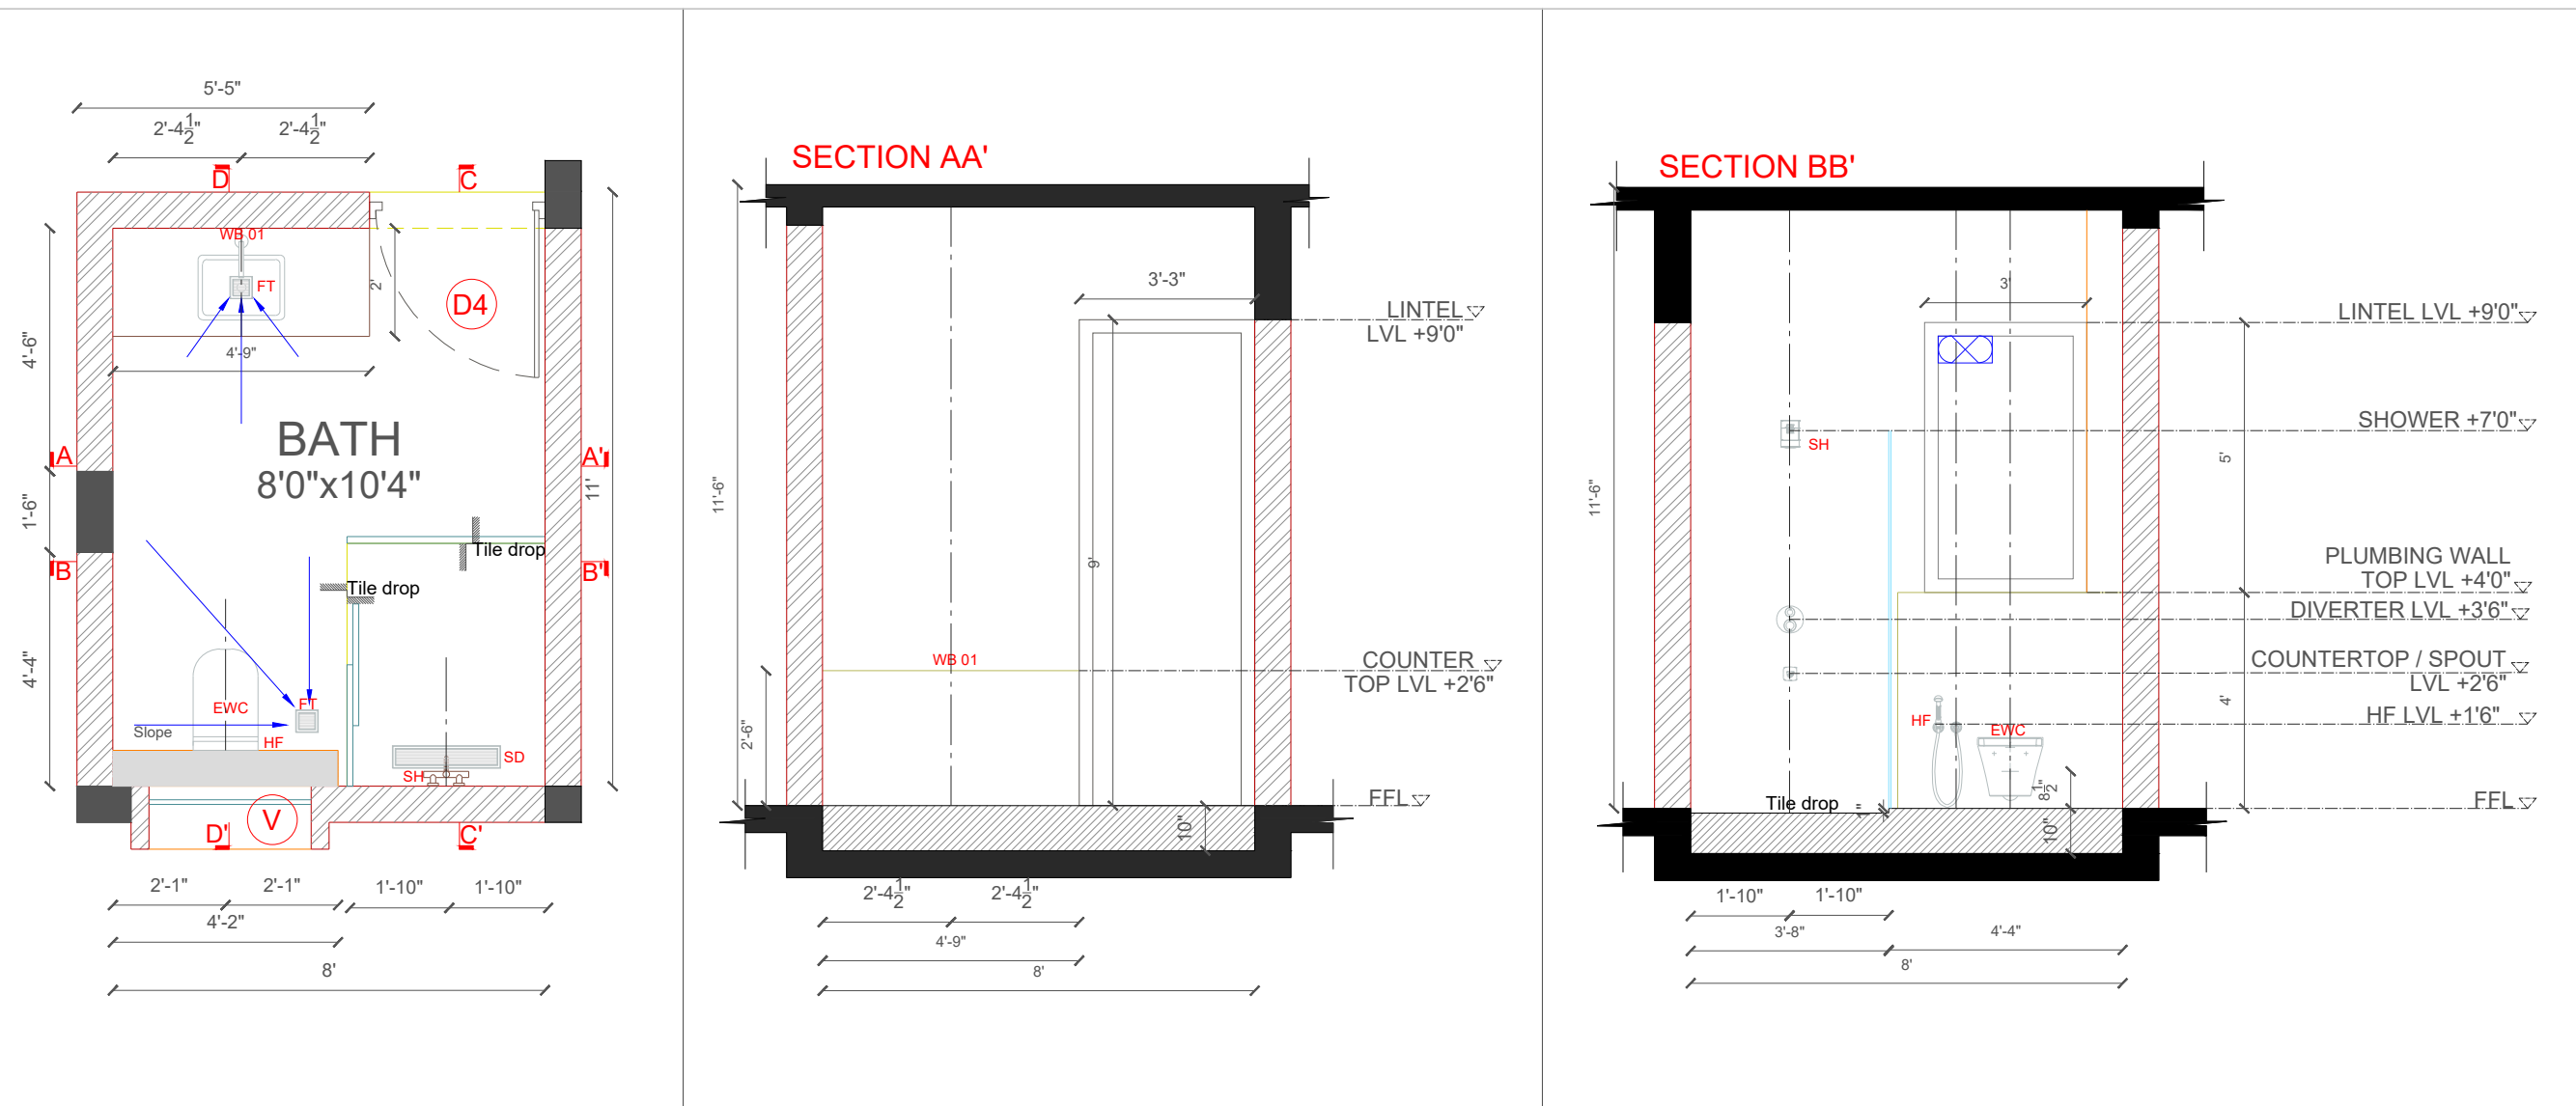

STANDARD INSTRUCTIONS:
ANY DISCREPANCY IN THE DRAWINGS AND ON SITE SHOULD BE BROUGHT TO THE NOTICE OF THE ARCHITECTS PRIOR TO EXECUTION.

ALL DIMENSIONS ARE IN FEET & INCHES. ALL DIMENSIONS REFER TO UNFINISHED SURFACES UNLESS SPECIFIED OTHERWISE. ALL DIMENSIONS SHOULD BE READ AND NOT MEASURED.

REFER STRUCTURAL DRAWINGS FOR ALL CONCRETE WORK AND DETAILS BELOW PLINTH.

DRAWINGS ARE CROSS REFERENCED AND ARE TO BE READ IN CONJUNCTION WITH OTHER DRAWINGS AS INDICATED.


0000 LEVEL FOR EACH BUILDING IS ESTABLISHED WITH REFERENCE TO BENCHMARK ESTABLISHED ON SITE. ALL OTHER LEVELS ARE WITH REFERENCE TO THE 0000 LEVEL. ALL LEVELS ARE INDICATED IN FEET&INCHES..

THIS DRAWING IS THE SOLE PROPERTY OF STUDIO ANNEXE AND MAY NOT BE COPIED IN PART OR IN WHOLE WITHOUT THE PERMISSION OF THE ARCHITECTS.

PROJECT: PROPOSED RESIDENCE

CLIENT: LAN

DRAWING:FF BATH - Layout

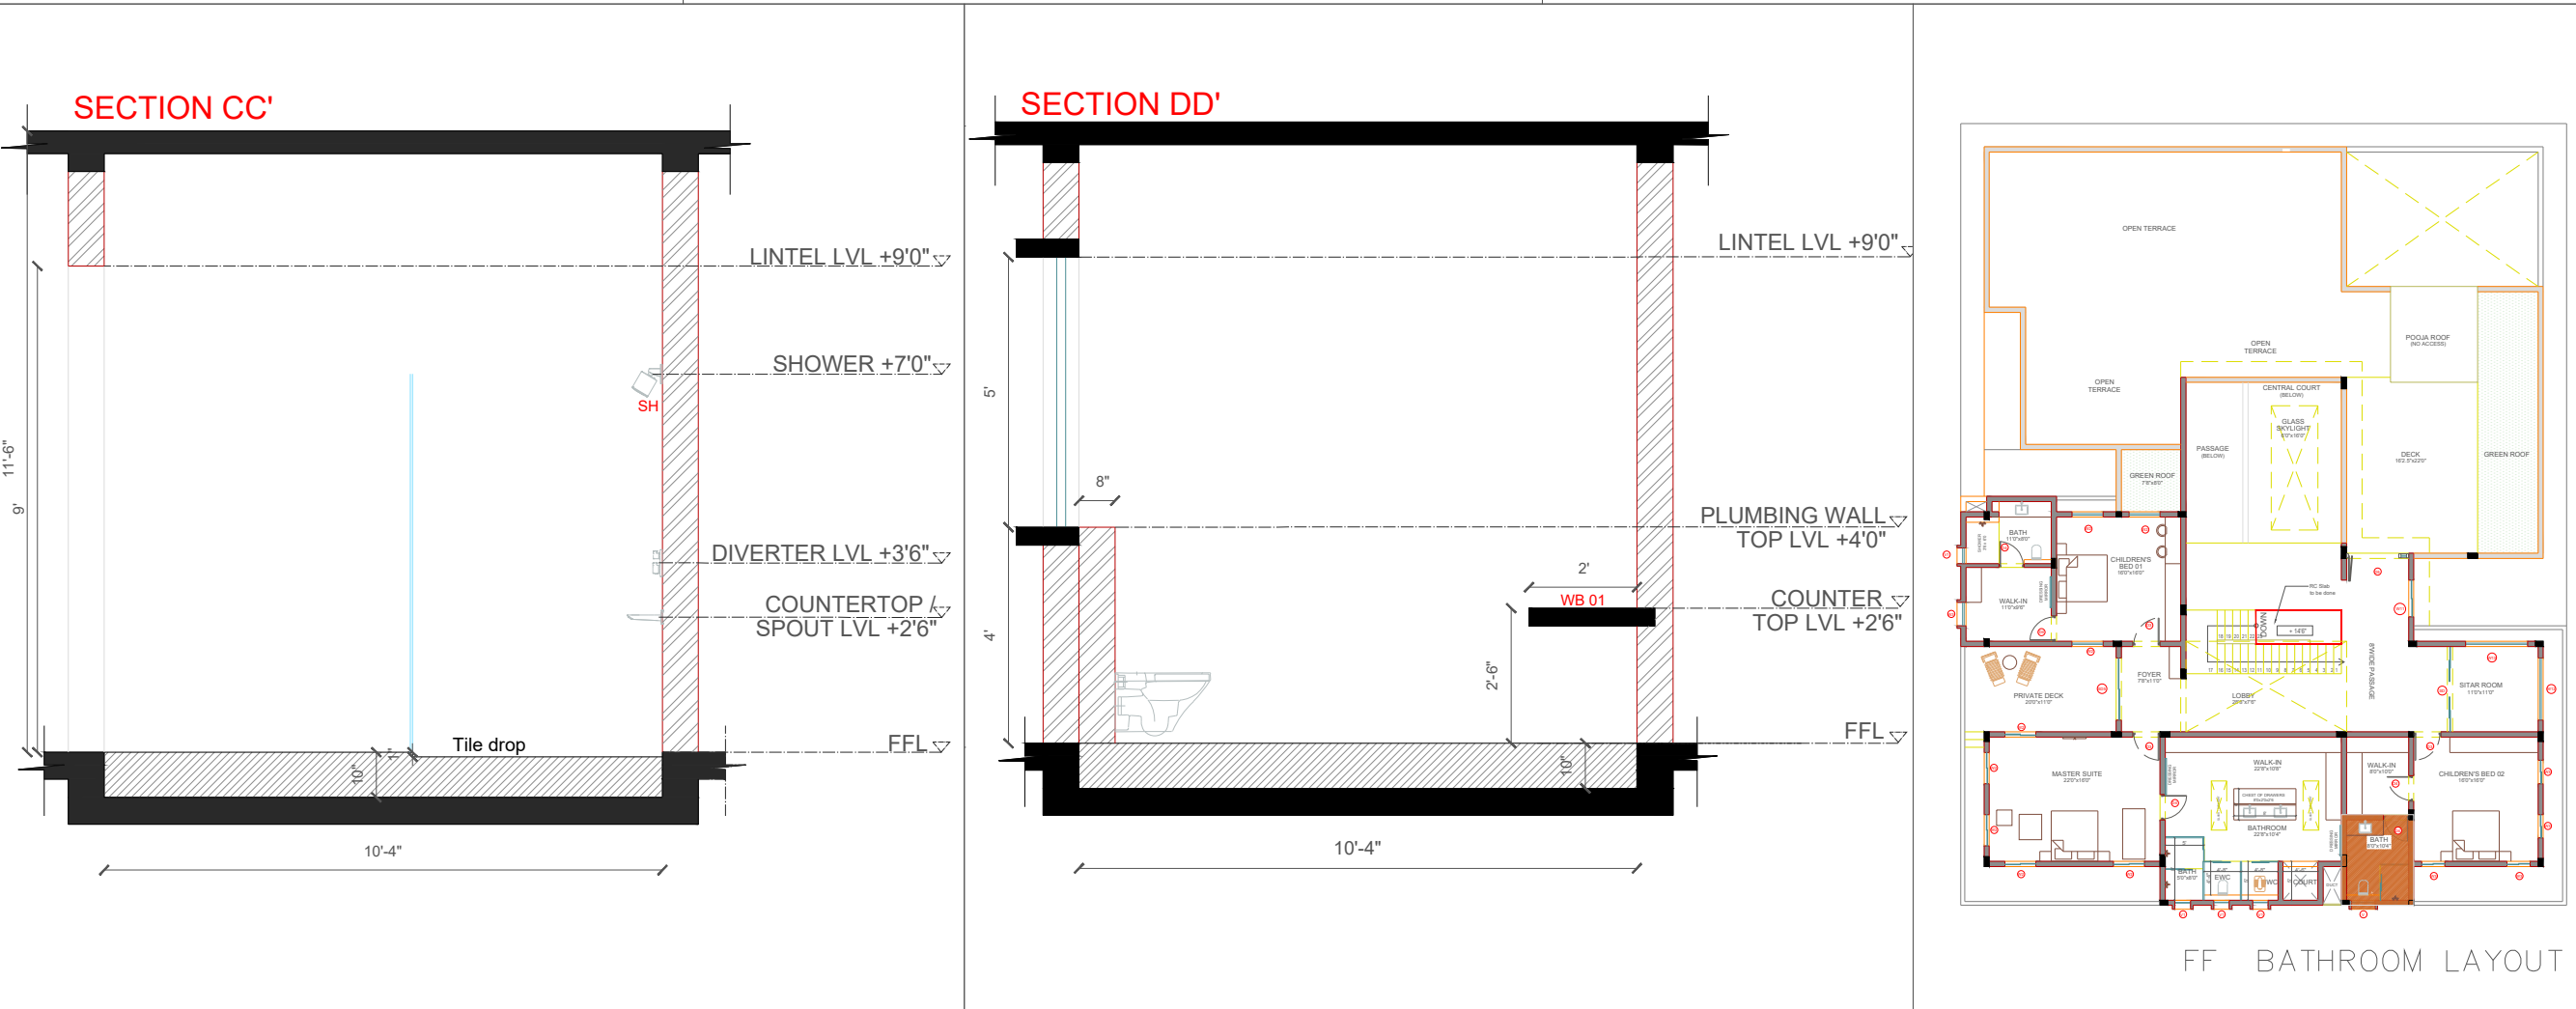

STRUCTURAL CONSULTANT :

MEP CONSULTANT :

PHE CONSULTANTS :

PROJECT NO: 16

DRAWING NO:

SCALE:NA

DATE - 13/10/2022

DRAWN:SL




CHECKED:SV

CONCEPTUAL DRAWINGS
(for Conceptual Discussions)

STUDIO ANNEXE

22A,HOSUR ROAD,COIMBATORE – 641018

FF BATHROOM LAYOUT

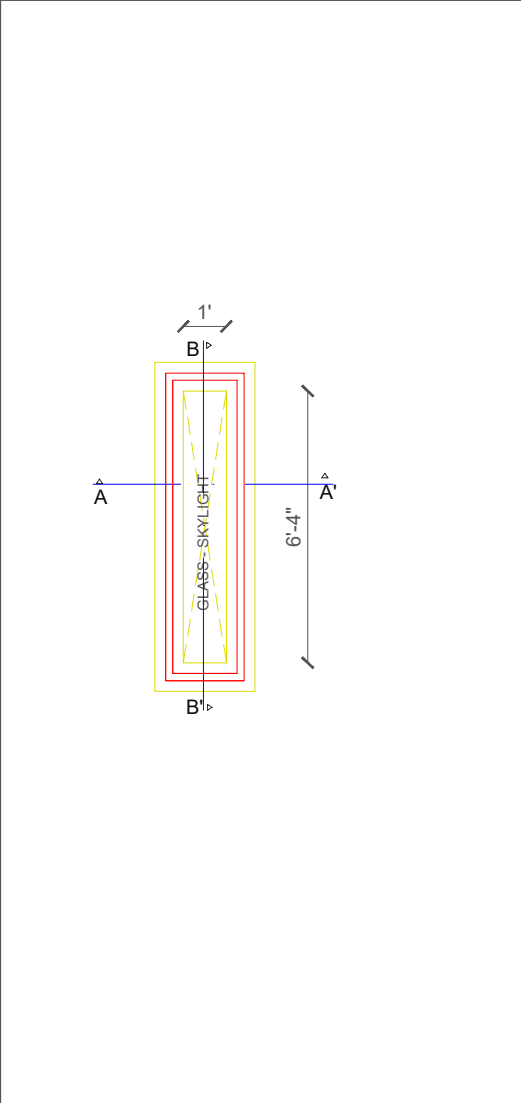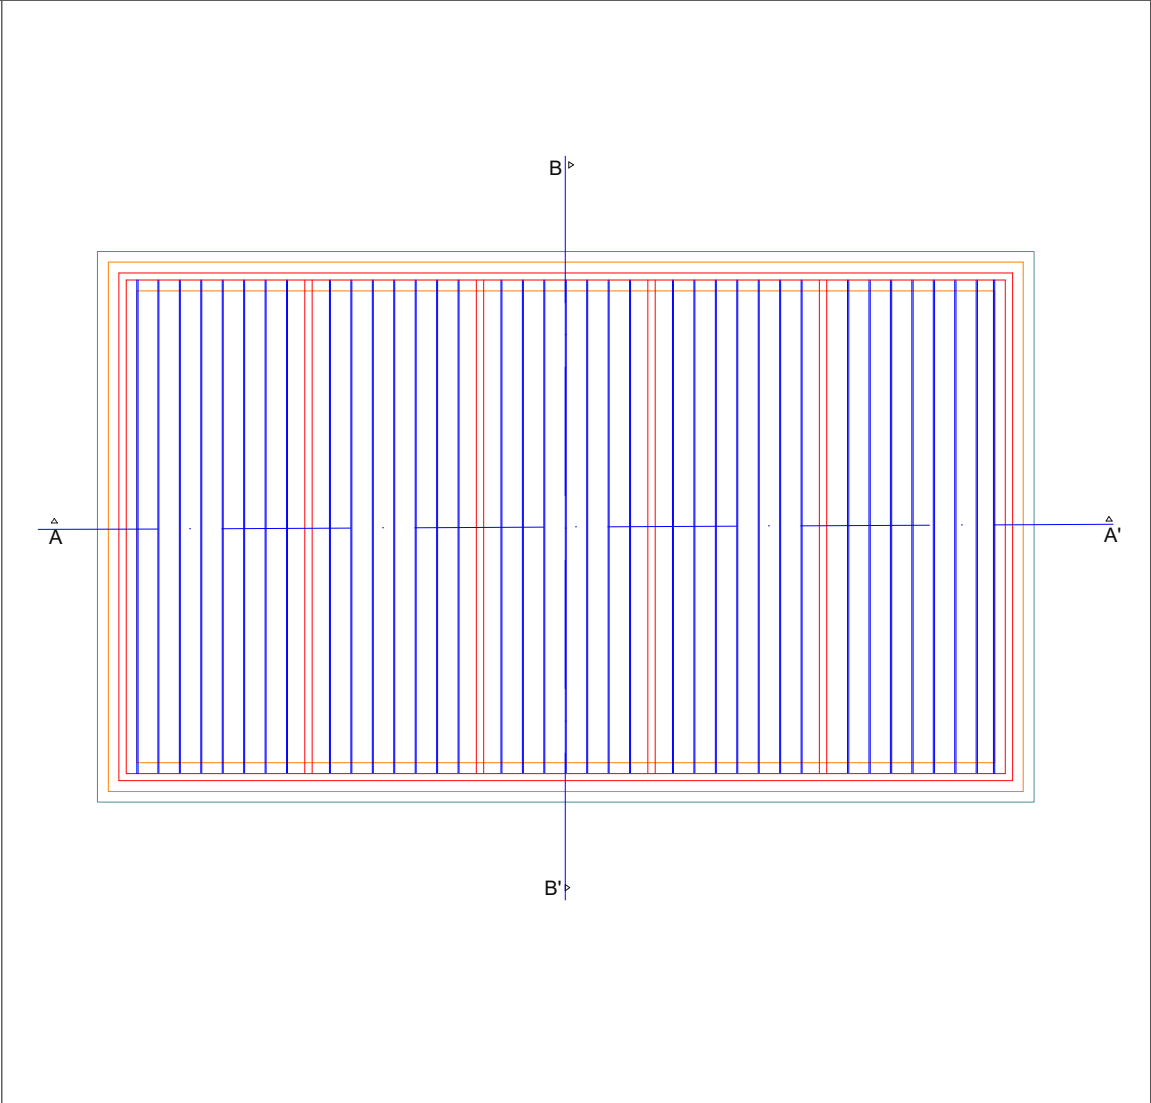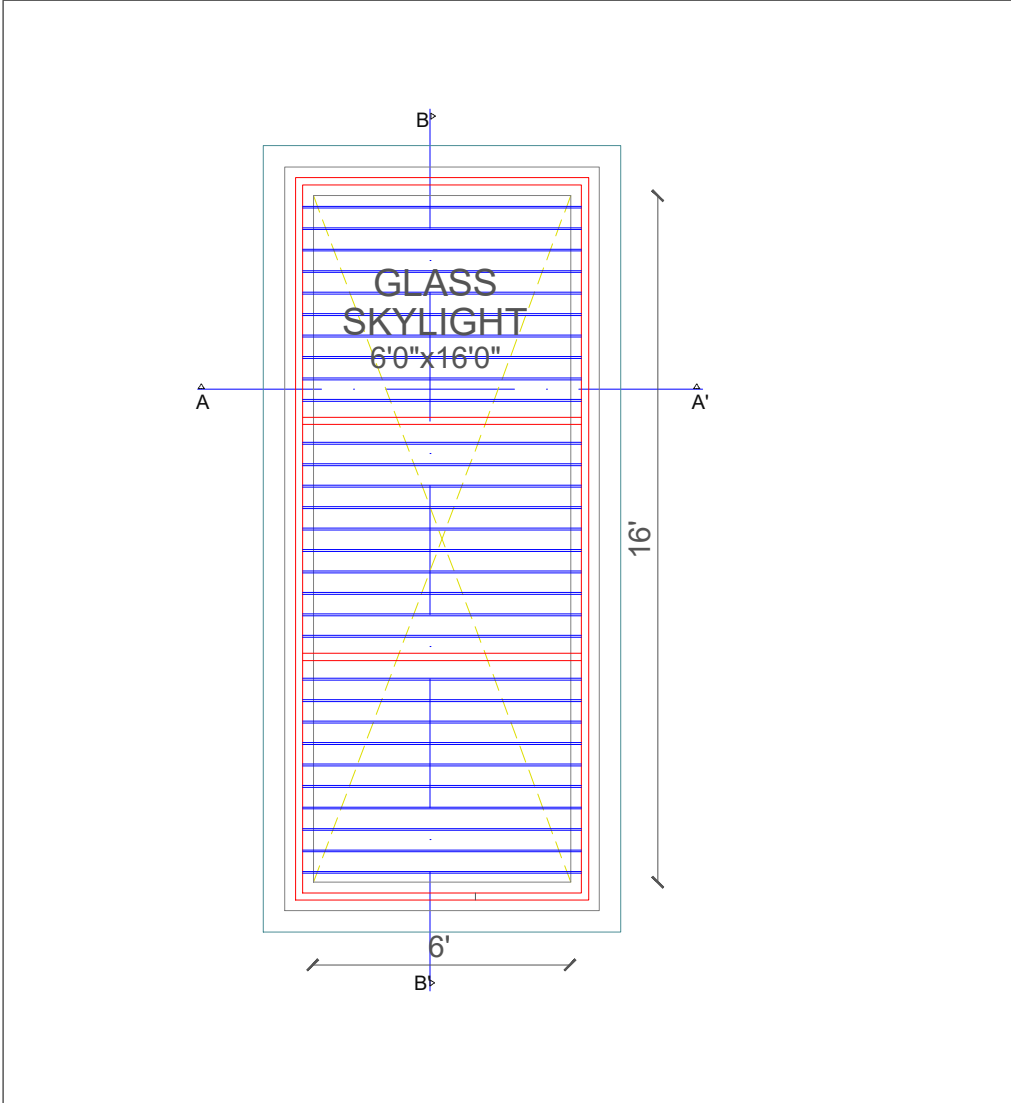

STANDARD INSTRUCTIONS:
ANY DISCREPANCY IN THE DRAWINGS AND ON SITE SHOULD BE BROUGHT TO THE NOTICE OF THE ARCHITECTS PRIOR TO EXECUTION.




ALL DIMENSIONS ARE IN FEET & INCHES. ALL DIMENSIONS REFER TO UNFINISHED SURFACES UNLESS SPECIFIED OTHERWISE. ALL DIMENSIONS SHOULD BE READ AND NOT MEASURED.

REFER STRUCTURAL DRAWINGS FOR ALL CONCRETE WORK AND DETAILS BELOW PLINTH.

DRAWINGS ARE CROSS REFERENCED AND ARE TO BE READ IN CONJUNCTION WITH OTHER DRAWINGS AS INDICATED.

0000 LEVEL FOR EACH BUILDING IS ESTABLISHED WITH REFERENCE TO BENCHMARK ESTABLISHED ON SITE. ALL OTHER LEVELS ARE WITH REFERENCE TO THE 0000 LEVEL. ALL LEVELS ARE INDICATED IN FEET&INCHES..

THIS DRAWING IS THE SOLE PROPERTY OF STUDIO ANNEXE AND MAY NOT BE COPIED IN PART OR IN WHOLE WITHOUT THE PERMISSION OF THE ARCHITECTS.

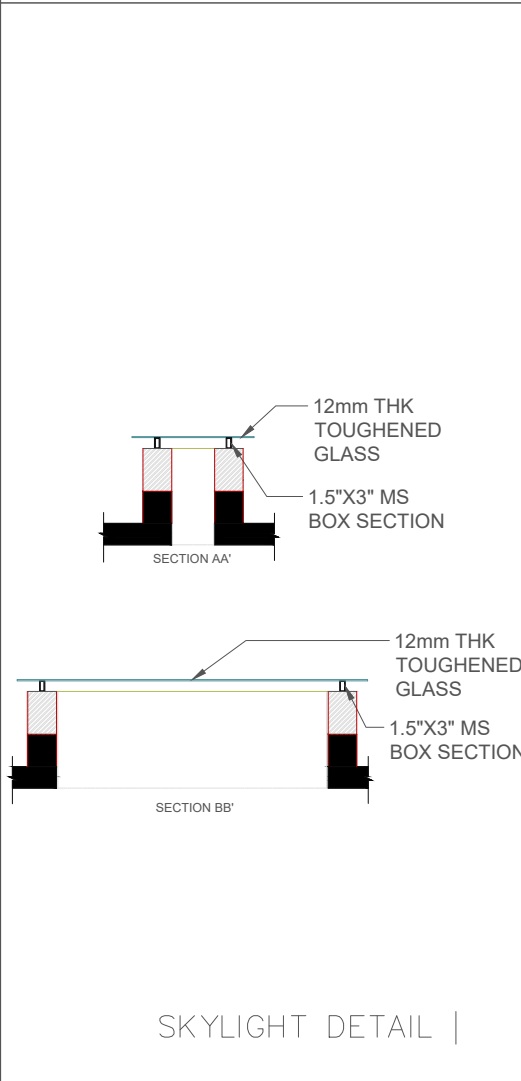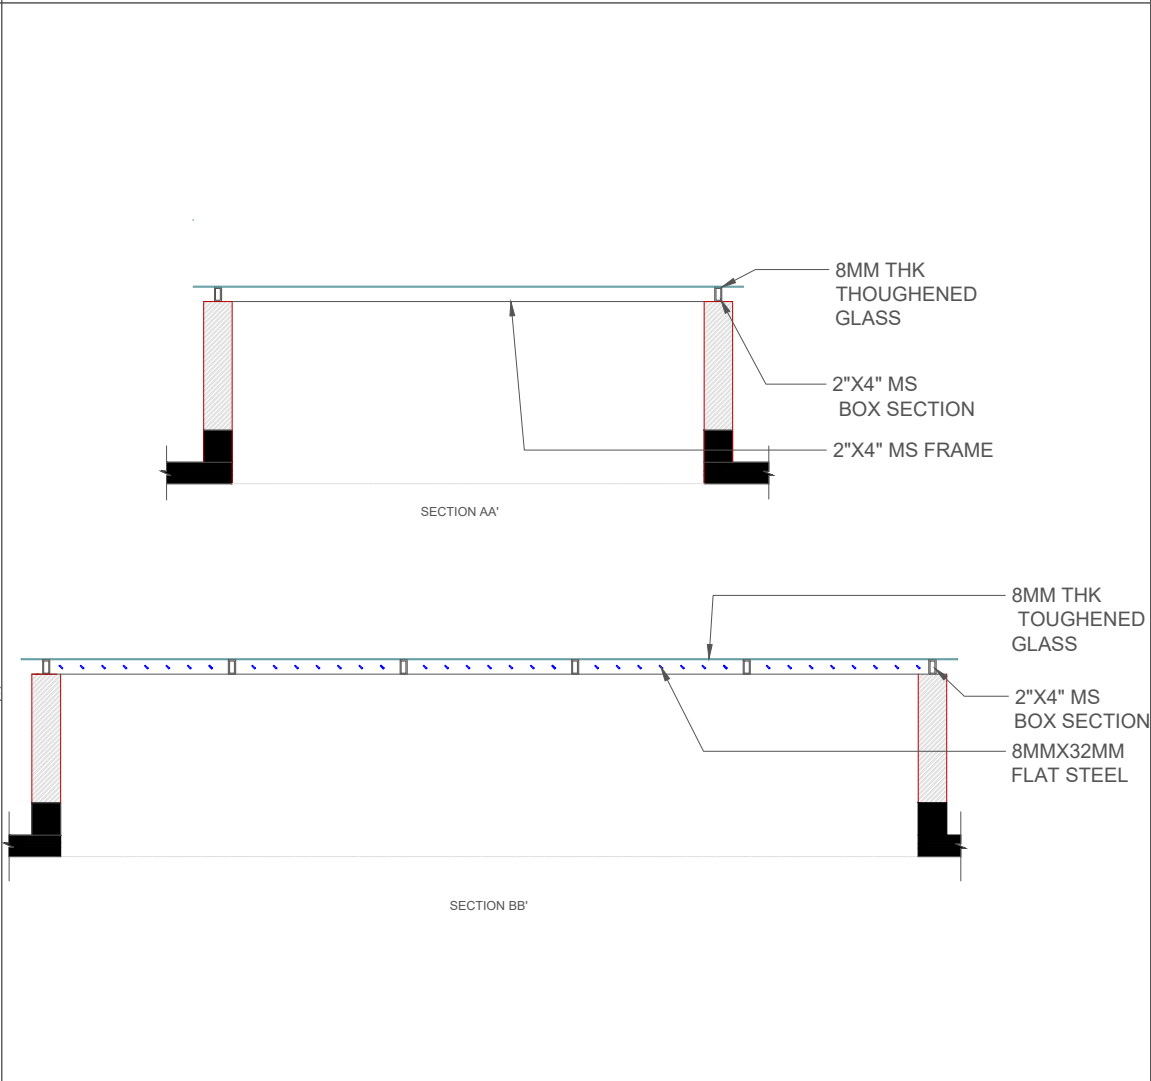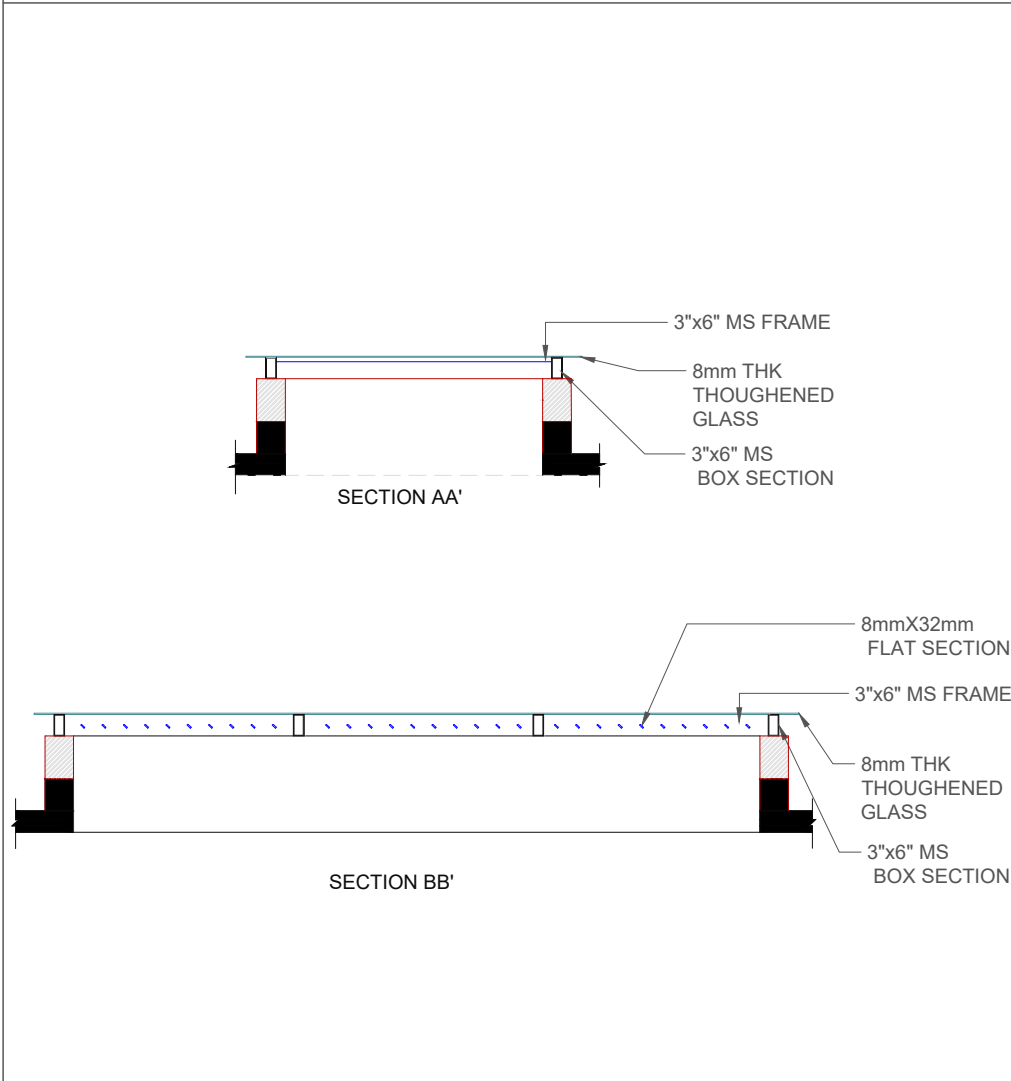

PROJECT: Proposed Residence

CLIENT: LAN

DRAWING: SKY LIGHT DETAIL

STRUCTURAL CONSULTANT :

MEP CONSULTANT :

PHE CONSULTANTS :

PROJECT NO:

DRAWING NO:

SCALE:NA DATE - 19/07/2022

DRAWN:SL CHECKED:SV

CONCEPTUAL DRAWINGS (for Conceptual Discussions)

STUDIO ANNEXE

22A,HOSUR ROAD,COIMBATORE – 641018

LAN Residence



Sky light




Sky light



courtyard



Main door model

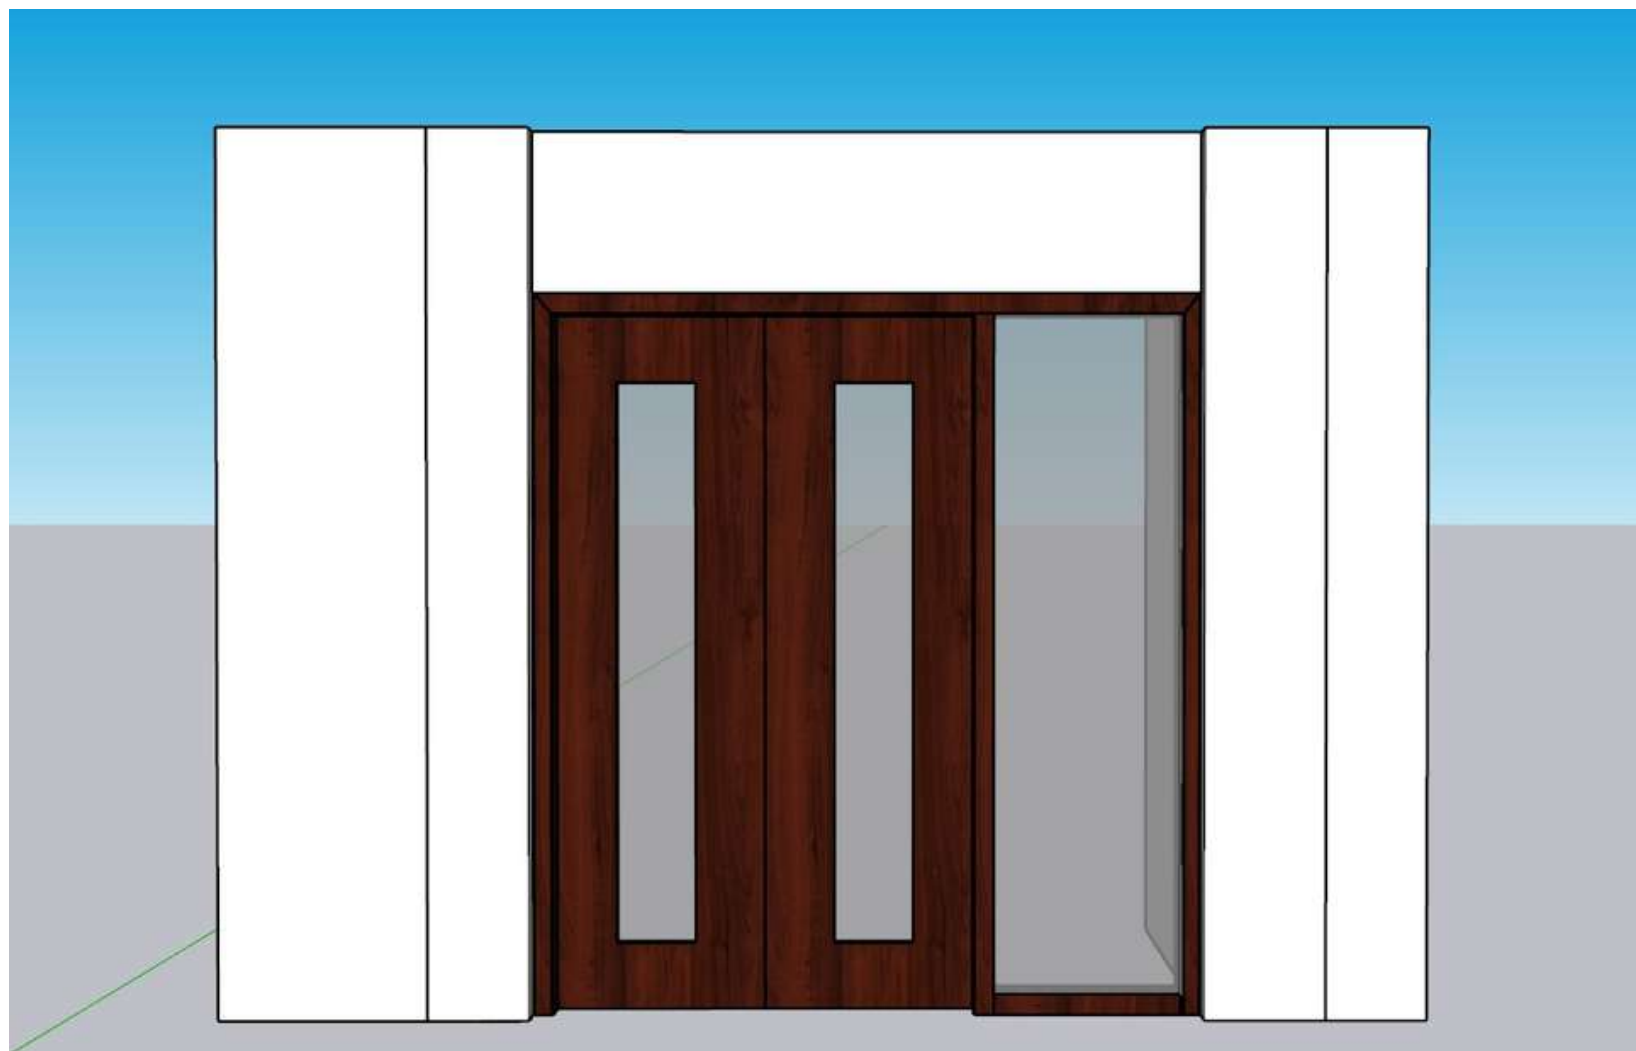


Pooja room door model




Pooja room door
frame

PLOT-02

PROJECT-02

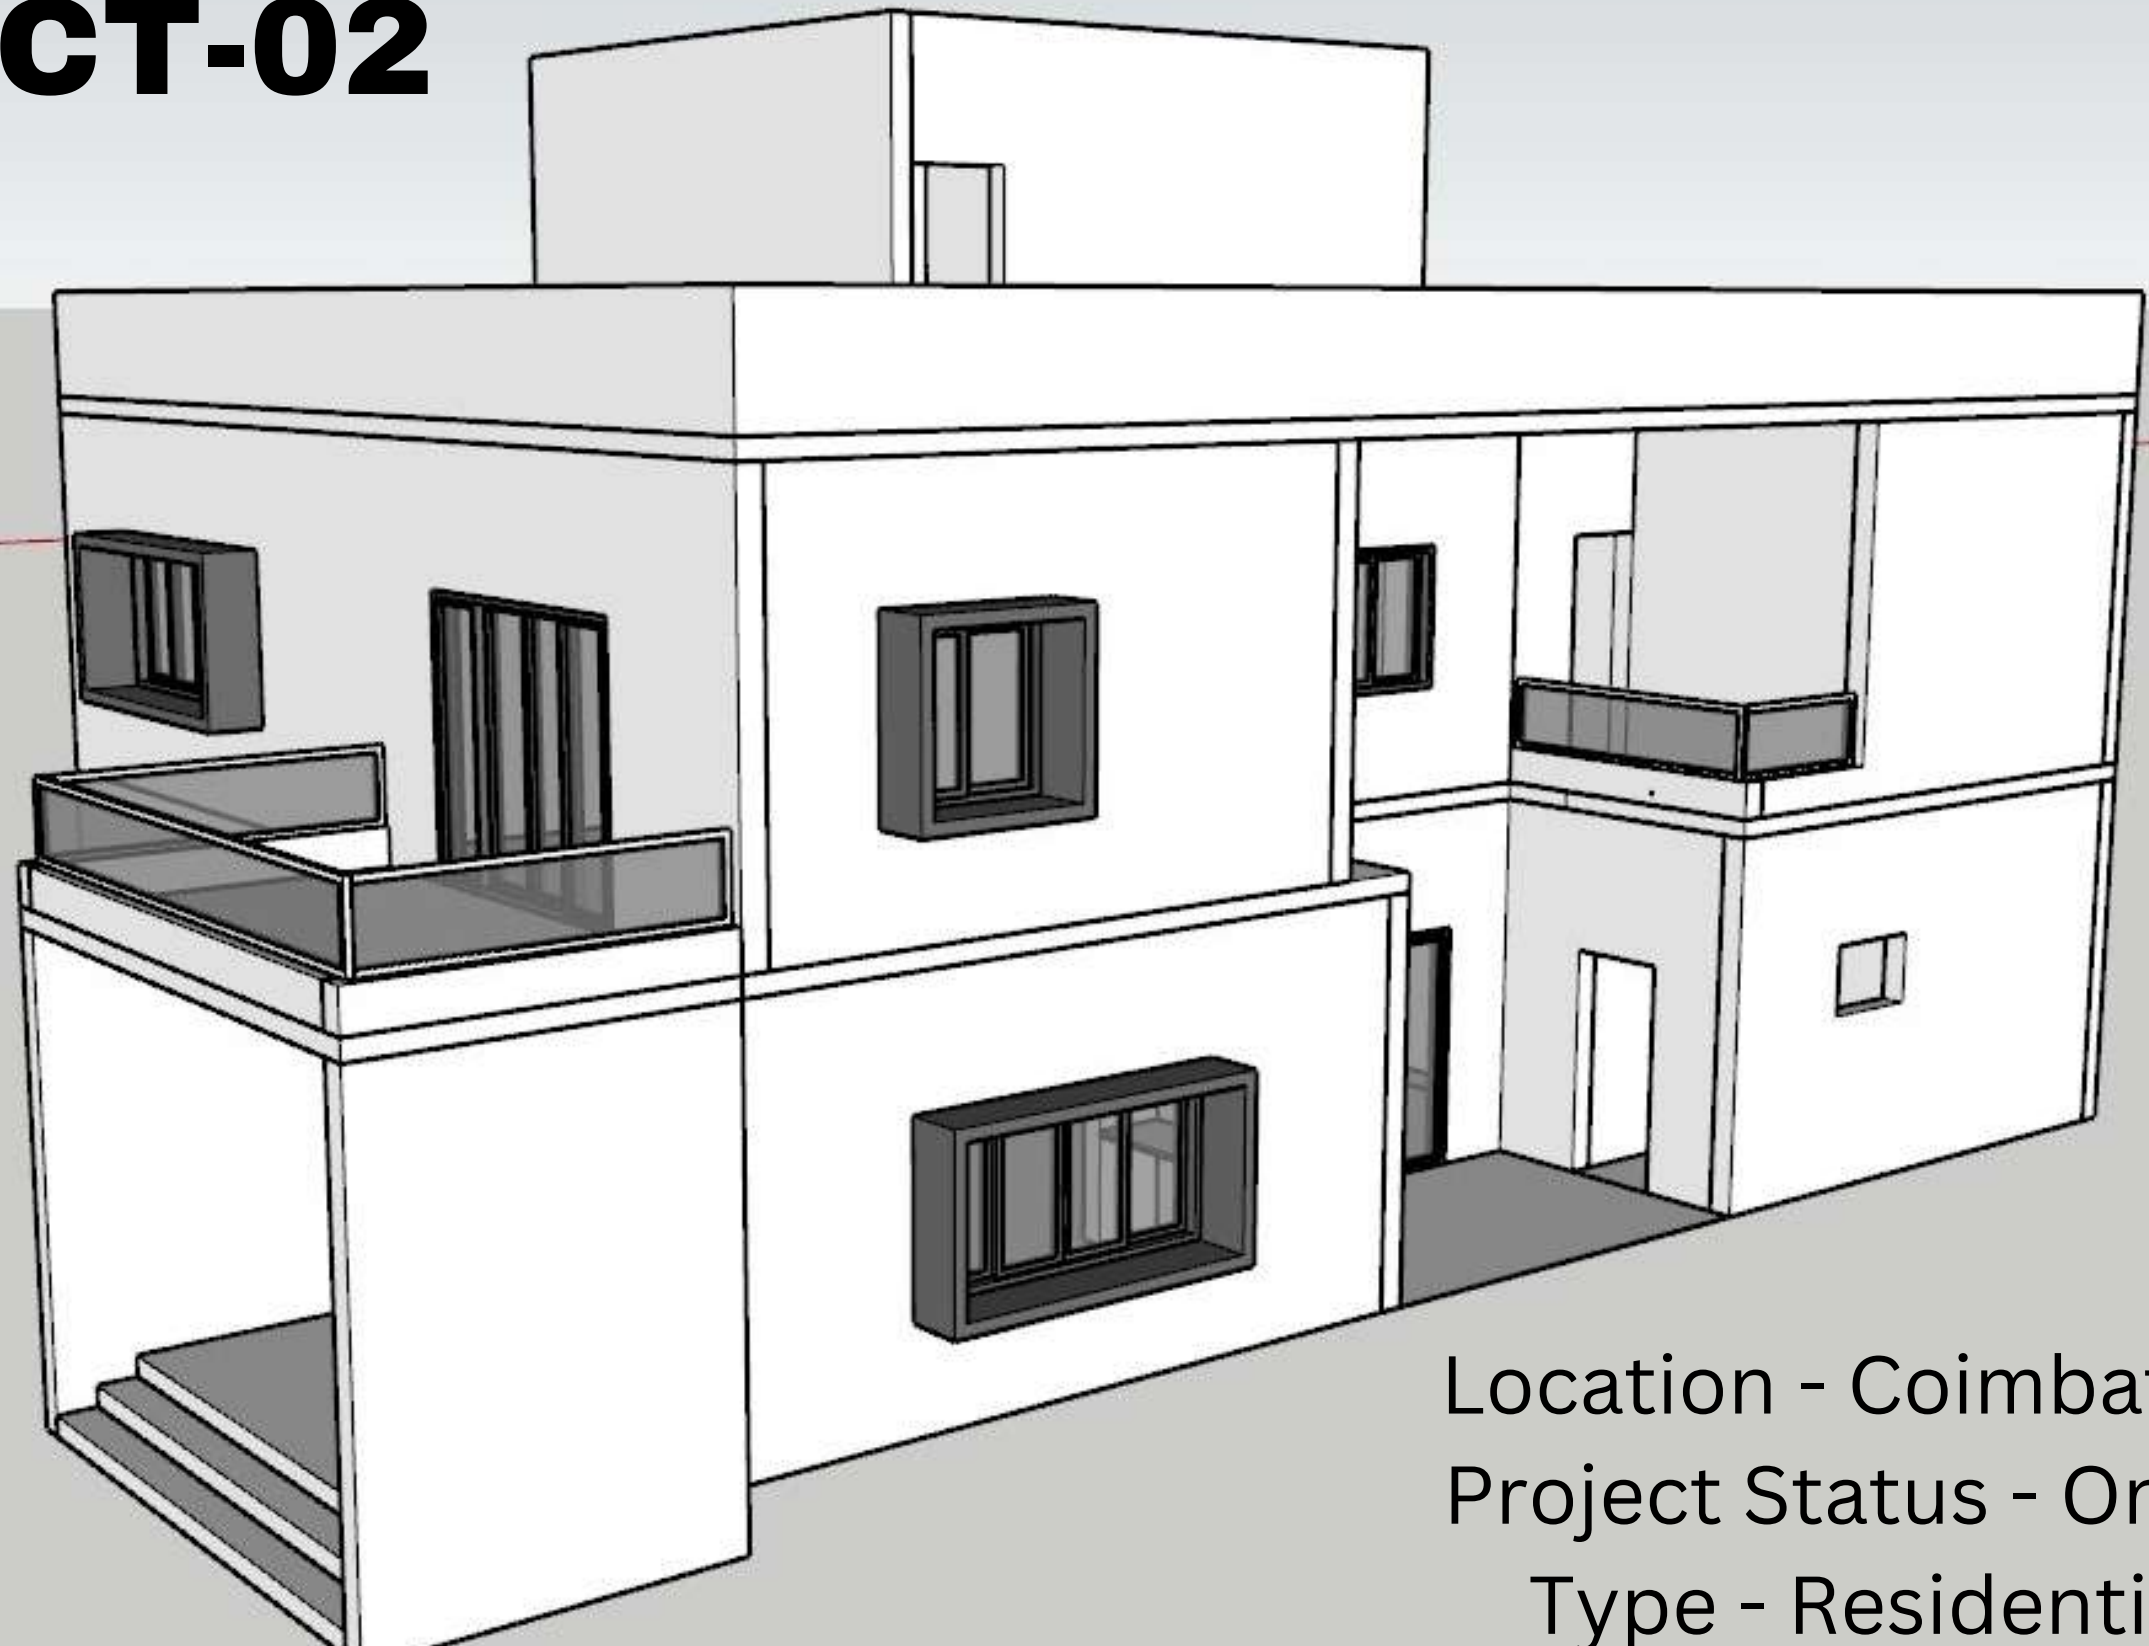

Location - Coimbatore
Project Status - Ongoing
Type - Residential

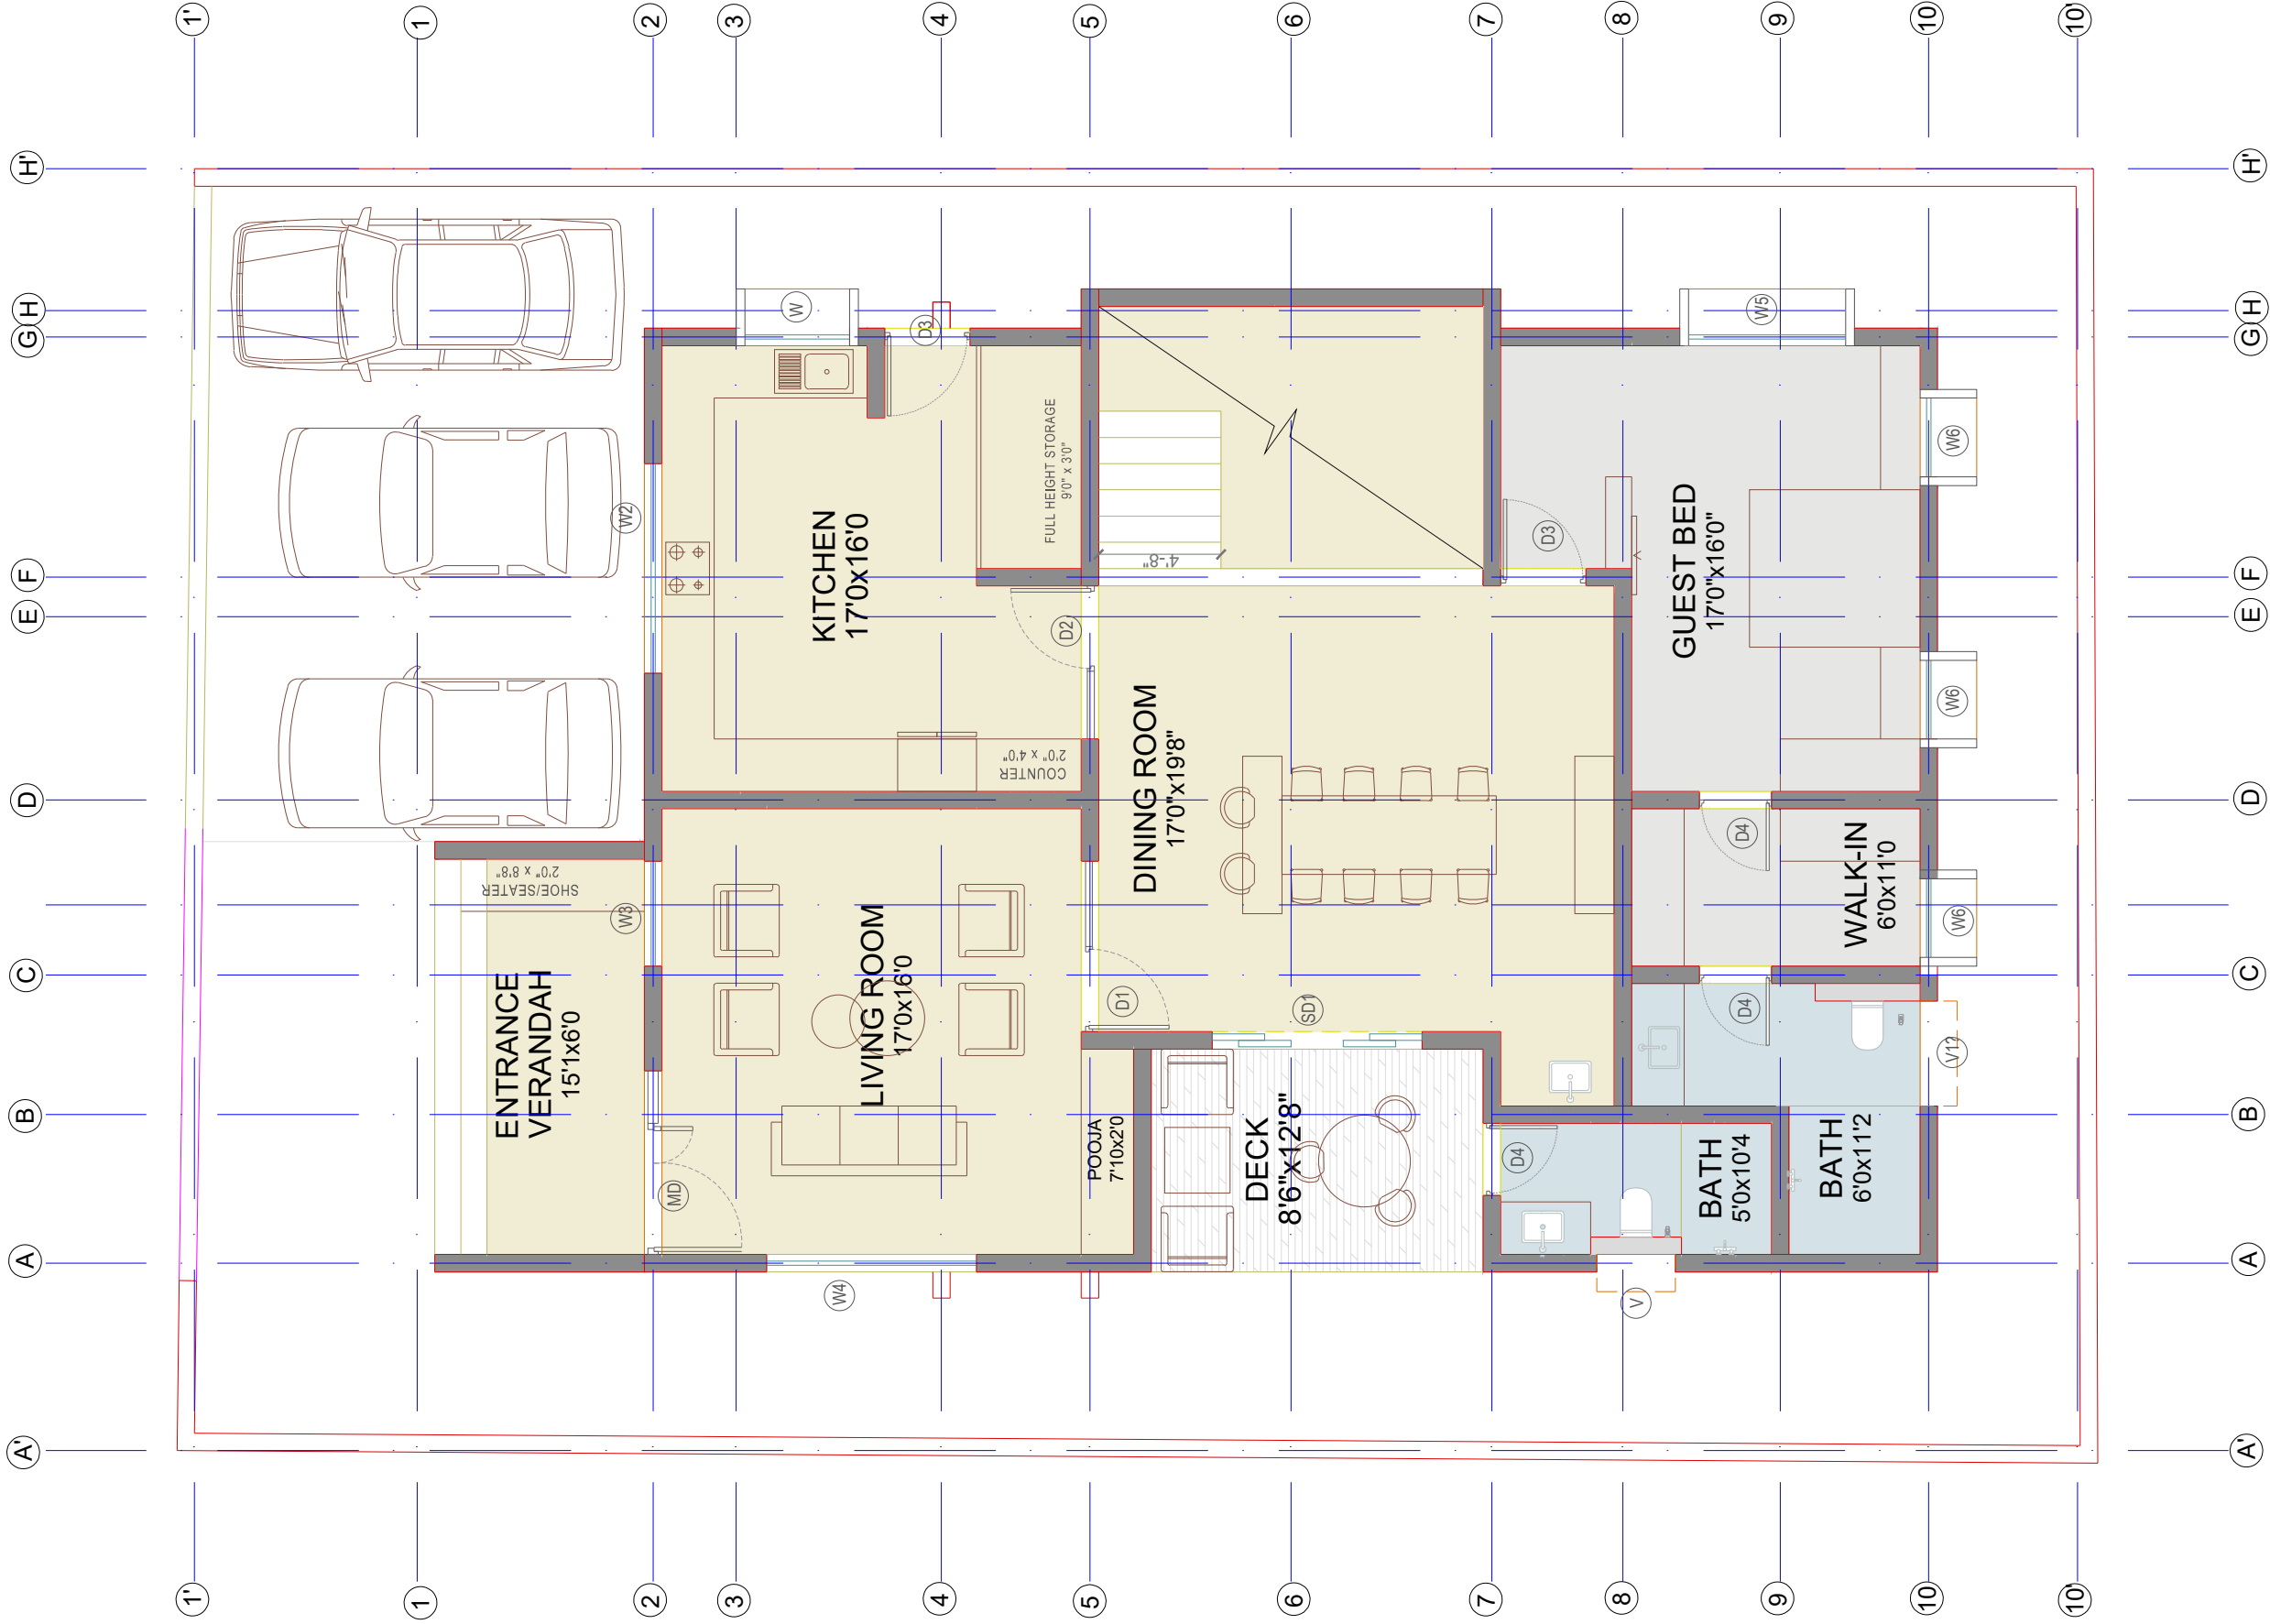



GROUND FLOOR PLAN

STANDARD INSTRUCTIONS:
ANY DISCREPANCY IN THE DRAWINGS AND ON SITE SHOULD BE BROUGHT TO THE NOTICE OF THE ARCHITECT'S PRIOR TO EXECUTION.
ALL DIMENSIONS ARE IN FEET & INCHES. ALL DIMENSIONS REFER TO UNFINISHED SURFACES UNLESS SPECIFIED OTHERWISE. ALL DIMENSIONS SHOULD BE READ AND NOT MEASURED.
REFER STRUCTURAL DRAWINGS FOR ALL CONCRETE WORK AND DETAILS BELOW PLINTH.
DRAWINGS ARE CROSS REFERENCED AND ARE TO BE READ IN CONJUNCTION WITH OTHER DRAWINGS AS INDICATED.
0000 LEVEL FOR EACH BUILDING IS ESTABLISHED WITH REFERENCE TO BENCHMARK ESTABLISHED ON SITE. ALL OTHER LEVELS ARE WITH REFERENCE TO THE 0000 LEVEL. ALL LEVELS ARE INDICATED IN MILLIMETERS.
THIS DRAWING IS THE SOLE PROPERTY OF STUDIO ANNEXE AND MAY NOT BE COPIED IN PART OR IN WHOLE WITHOUT THE PERMISSION OF THE ARCHITECTS.

PROJECT: Proposed Residence @ Bharathi colony, Coimbatore	
CLIENT: Mr.Prem Anand & Family	
DRAWING: GROUND FLOOR PLAN	
STRUCTURAL CONSULTANT :	
MEP CONSULTANT :	
PHE CONSULTANT :	

PROJECT NO:	
DRAWING NO:	
SCALE:NA	DATE -29/10/2022
DRAWN:	CHECKED:

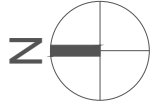

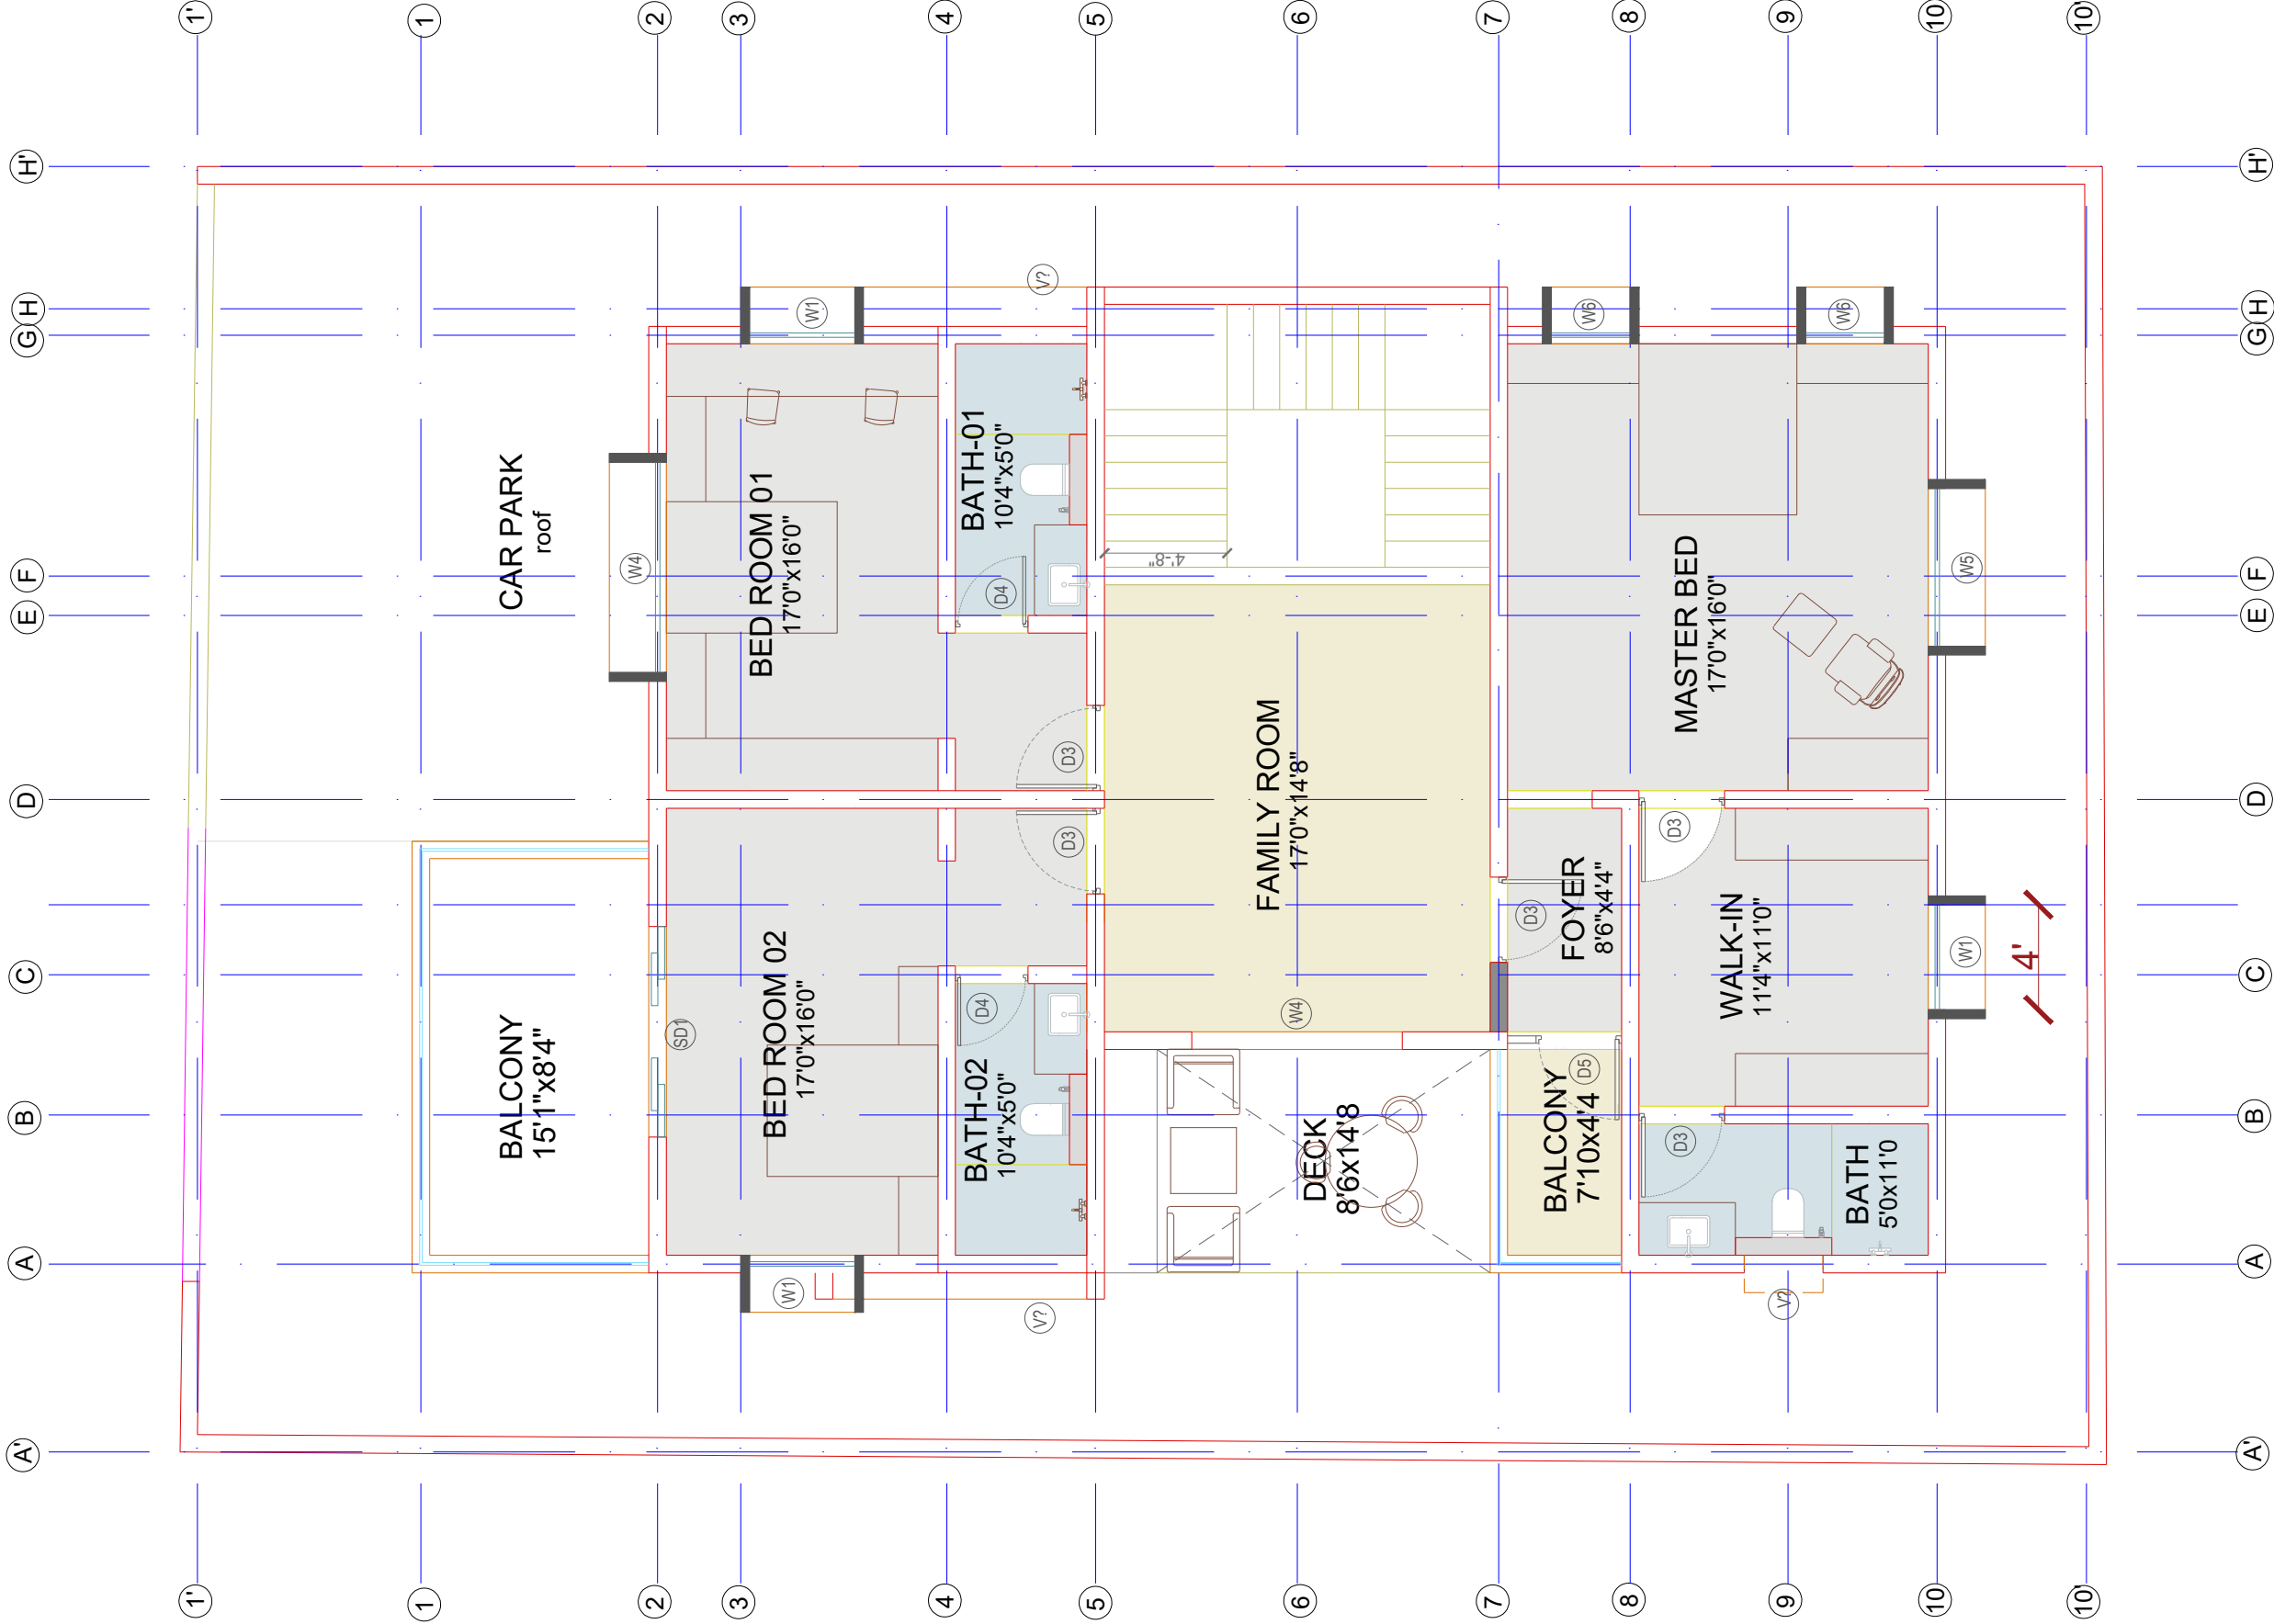



FIRST FLOOR PLAN

STANDARD INSTRUCTIONS:
ANY DISCREPANCY IN THE DRAWINGS AND ON SITE SHOULD BE BROUGHT TO THE NOTICE OF THE ARCHITECT'S PRIOR TO EXECUTION.
ALL DIMENSIONS ARE IN FEET & INCHES. ALL DIMENSIONS REFER TO UNFINISHED SURFACES UNLESS SPECIFIED OTHERWISE. ALL DIMENSIONS SHOULD BE READ AND NOT MEASURED.
REFER STRUCTURAL DRAWINGS FOR ALL CONCRETE WORK AND DETAILS BELOW PLINTH.
DRAWINGS ARE CROSS REFERENCED AND ARE TO BE READ IN CONJUNCTION WITH OTHER DRAWINGS AS INDICATED.
0000 LEVEL FOR EACH BUILDING IS ESTABLISHED WITH REFERENCE TO BENCHMARK ESTABLISHED ON SITE. ALL OTHER LEVELS ARE WITH REFERENCE TO THE 0000 LEVEL. ALL LEVELS ARE INDICATED IN MILLIMETERS.
THIS DRAWING IS THE SOLE PROPERTY OF STUDIO ANNEXE AND MAY NOT BE COPIED IN PART OR IN WHOLE WITHOUT THE PERMISSION OF THE ARCHITECTS.

PROJECT: Proposed Residence @ Bharathi colony, Coimbatore	
CLIENT: Mr.Prem Anand & Family	
DRAWING: FIRST FLOOR PLAN	
STRUCTURAL CONSULTANT :	
MEP CONSULTANT :	
PHE CONSULTANT :	

PROJECT NO:	
DRAWING NO:	DATE -29/10/2022
SCALE:NA	CHECKED:
DRAWN:	

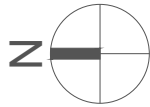

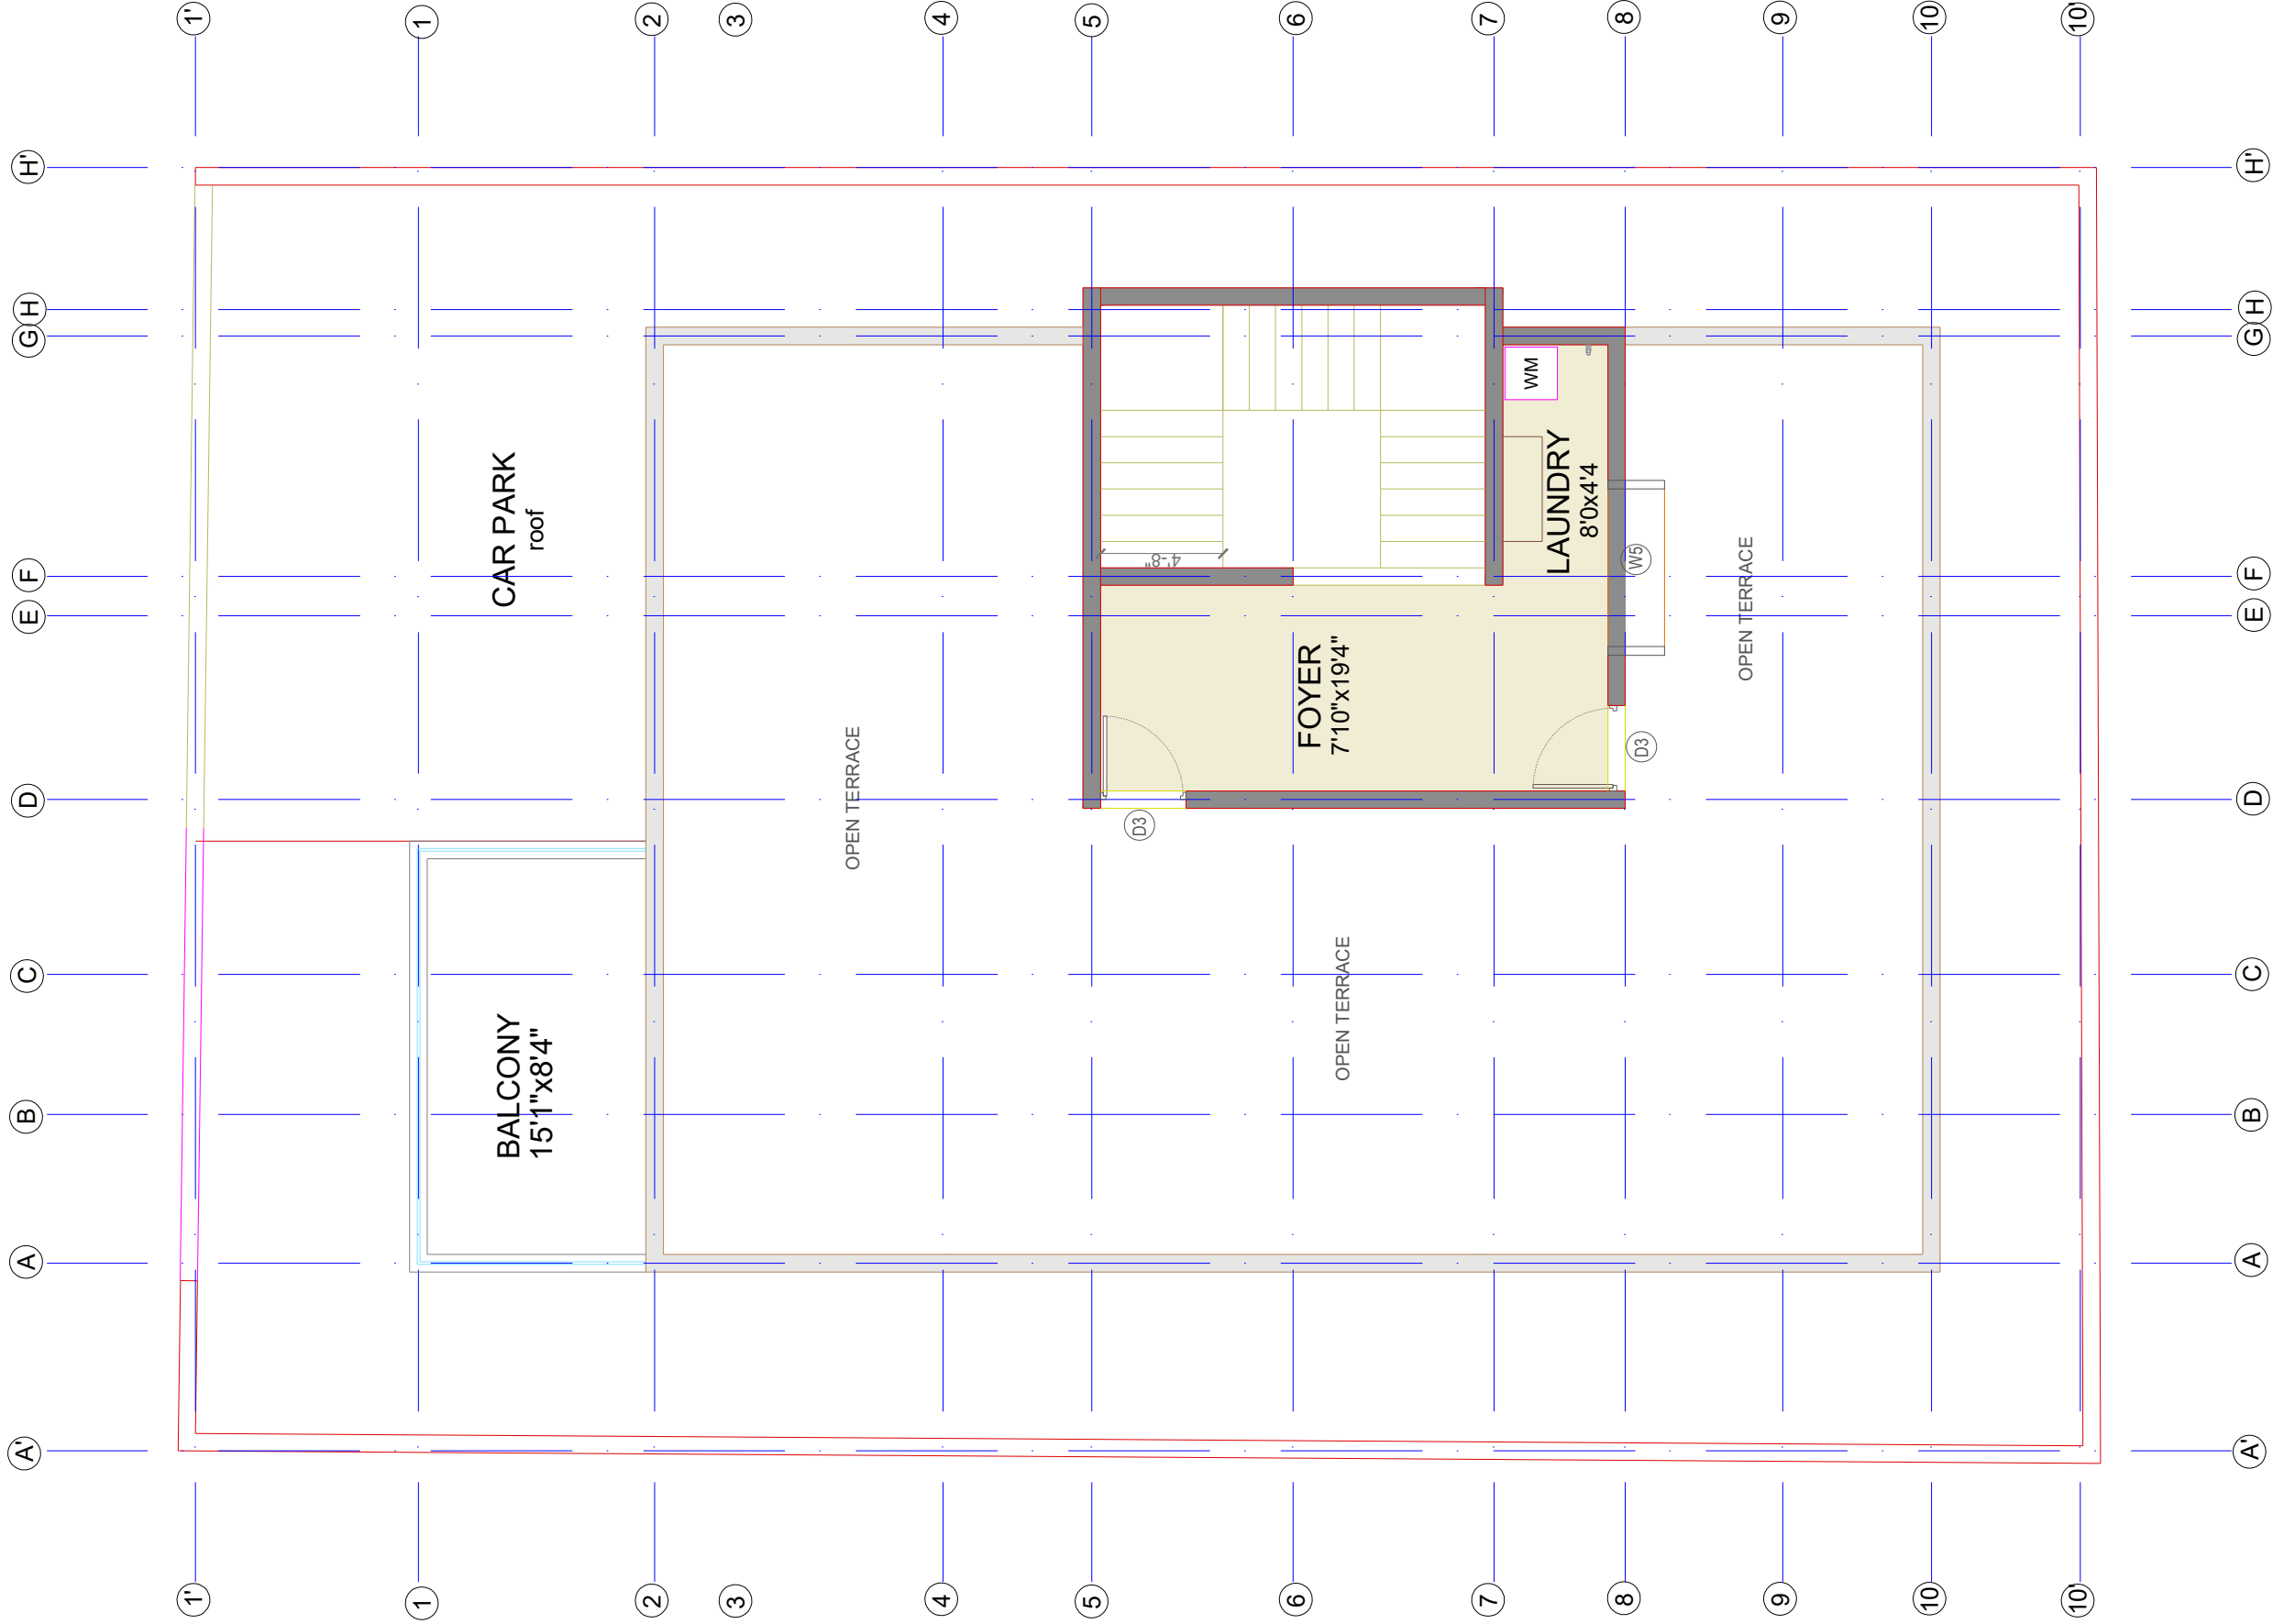


SECOND FLOOR PLAN

STANDARD INSTRUCTIONS:
ANY DISCREPANCY IN THE DRAWINGS AND ON SITE SHOULD BE BROUGHT TO THE NOTICE OF THE ARCHITECT'S PRIOR TO EXECUTION.
ALL DIMENSIONS ARE IN FEET & INCHES. ALL DIMENSIONS REFER TO UNFINISHED SURFACES UNLESS SPECIFIED OTHERWISE. ALL DIMENSIONS SHOULD BE READ AND NOT MEASURED.
REFER STRUCTURAL DRAWINGS FOR ALL CONCRETE WORK AND DETAILS BELOW PLINTH.
DRAWINGS ARE CROSS REFERENCED AND ARE TO BE READ IN CONJUNCTION WITH OTHER DRAWINGS AS INDICATED.
0000 LEVEL FOR EACH BUILDING IS ESTABLISHED WITH REFERENCE TO BENCHMARK ESTABLISHED ON SITE. ALL OTHER LEVELS ARE WITH REFERENCE TO THE 0000 LEVEL. ALL LEVELS ARE INDICATED IN MILLIMETERS.
THIS DRAWING IS THE SOLE PROPERTY OF STUDIO ANNEXE AND MAY NOT BE COPIED IN PART OR IN WHOLE WITHOUT THE PERMISSION OF THE ARCHITECTS.

PROJECT: Proposed Residence @ Bharathi colony, Coimbatore	
CLIENT: Mr.Prem Anand & Family	
DRAWING: SECOND FLOOR PLAN	
STRUCTURAL CONSULTANT :	
MEP CONSULTANT :	
PHE CONSULTANT :	

PROJECT NO:	
DRAWING NO:	
SCALE:NA	DATE -29/10/2022
DRAWN:	CHECKED:

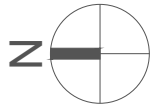

DOOR-WINDOW SCHEDULE

NAME	LOCATION	NUMBER			DIMENSIONS	SILL LEVEL from ffl.	MOSQUITO MESH	GRILL	MECHANISM
		GF	1F	2F					
W	KITCHEN	1	0	0	40" x 40"	40"	INCL.	FIXED TO WALL	SLIDING
W1	FF- BED-01, BED-02 WALK-IN	1	3	0	40" x 40"	30"	INCL.	FIXED TO WALL	SLIDING
W2	KITCHEN	1	0	0	80" x 30"	40"	INCL.	FIXED TO WALL	SLIDING
W3	ENTRANCE VERANDAH	1	0	0	40" x 60"	10"	INCL.	FIXED TO WALL	
W4	LIVING ROOM, BED-01	1	2	0	80" x 40"	30"	INCL.	FIXED TO WALL	SLIDING
W5	GF- GUEST BED, FF-MASTER BED	1	1	0	60" x 40"	30"	INCL.	FIXED TO WALL	SLIDING
W6	GF-GUEST BED, WALK-IN FF-MASTER BED	3	2	0	30" x 40"	30"	INCL.	FIXED TO WALL	SLIDING
									SLIDING
V	GF- BATHROOM	1	0	0	30" x 20"	50"	INCL.	YET TO CONFIRM	FIXED/SLIDING
V1	GUEST- BATHROOM	1	0	0	40" x 20"	50"	INCL.	FIXED TO WALL	YET TO CONFIRM
SD1	GF- DINING ROOM FF-BED-02	1	1	0	80" x 70"	00"	NA	NA	SLIDING
MD	LIVING ROOM	1	0	0	70" x 70"	00"	NA	NA	HINGED/ FIXED PARTITION
D1	DINING	1	0	0	66" x 70"	00"	NA	NA	HINGED/ FIXED PARTITION
D2	KITCHEN	1	0	0	5'10" x 70"	00"	NA	NA	HINGED/ FIXED PARTITION
D3	KITCHEN, GUEST BED MASTER BED,BED-01' BED-02 LAUNDRY	2	3	2	33" x 70"	00"	NA	NA	HINGED
D4	GF- WALK-IN BATH BATH	3	0	0	29" x 70"	00"	NA	NA	HINGED
D5	FF BALCONY	0	1	0	4'4" x 70"	00"	NA	NA	HINGED/ FIXED PARTITION
		0	1	0		00"	NA	NA	
D6	BATH 01, BATH-02	0	2	0	26" x 70"	00"	NA	NA	HINGED


STANDARD INSTRUCTIONS:
ANY DISCREPANCY IN THE DRAWINGS AND ON SITE SHOULD BE BROUGHT TO THE NOTICE OF THE ARCHITECT'S PRIOR TO EXECUTION.
ALL DIMENSIONS ARE IN FEET & INCHES. ALL DIMENSIONS REFER TO UNFINISHED SURFACES UNLESS SPECIFIED OTHERWISE. ALL DIMENSIONS SHOULD BE READ AND NOT MEASURED.
REFER STRUCTURAL DRAWINGS FOR ALL CONCRETE WORK AND DETAILS BELOW PLINTH.
DRAWINGS ARE CROSS REFERENCED AND ARE TO BE READ IN CONJUNCTION WITH OTHER DRAWINGS AS INDICATED.
0000 LEVEL FOR EACH BUILDING IS ESTABLISHED WITH REFERENCE TO BENCHMARK ESTABLISHED ON SITE. ALL OTHER LEVELS ARE WITH REFERENCE TO THE 0000 LEVEL. ALL LEVELS ARE INDICATED IN MILLIMETERS.
THIS DRAWING IS THE SOLE PROPERTY OF STUDIO ANNEXE AND MAY NOT BE COPIED IN PART OR IN WHOLE WITHOUT THE PERMISSION OF THE ARCHITECTS.

PROJECT: Proposed Residence
@ Bharathi colony, Coimbatore
CLIENT: Mr.Prem Anand & Family
DRAWING: DOOR-WINDOW SCHEDULE
STRUCTURAL CONSULTANT :
MEP CONSULTANT :
PHE CONSULTANT :


PROJECT NO:
DRAWING NO:
SCALE:NA
DRAWN:
DATE -29/10/2022
CHECKED:

PLOT - 03

PROJECT-03

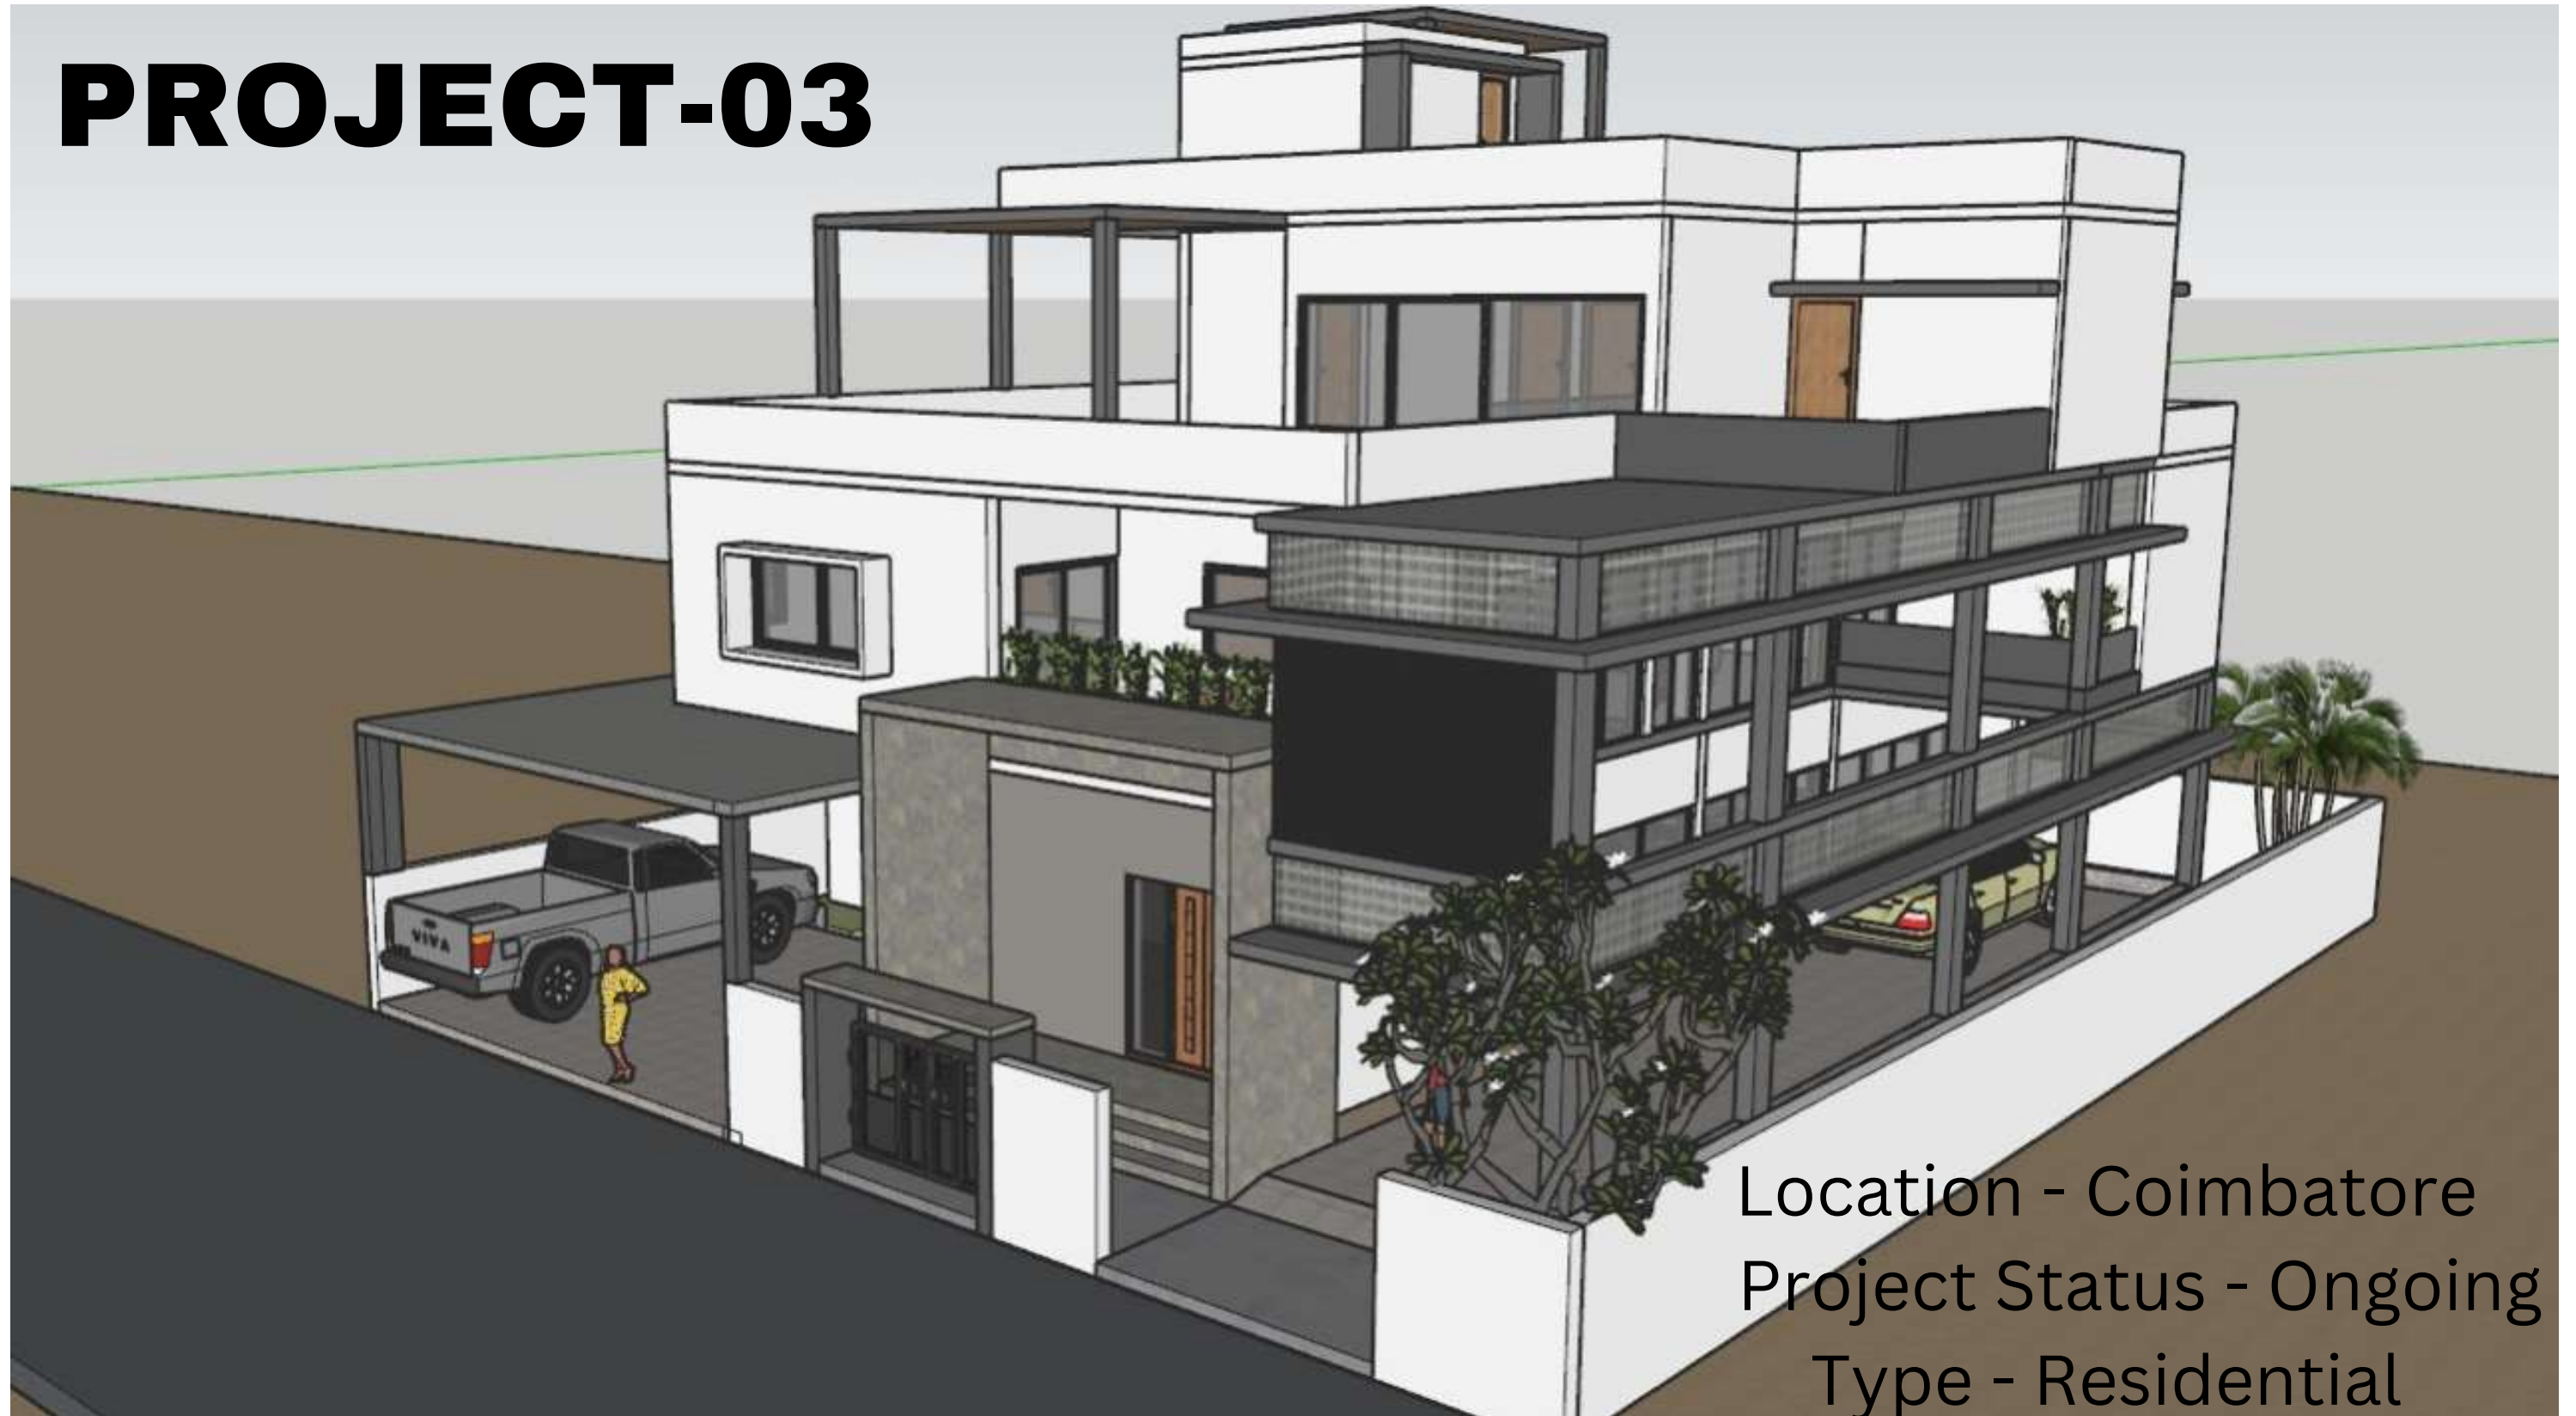


Location - Coimbatore
Project Status - Ongoing
Type - Residential

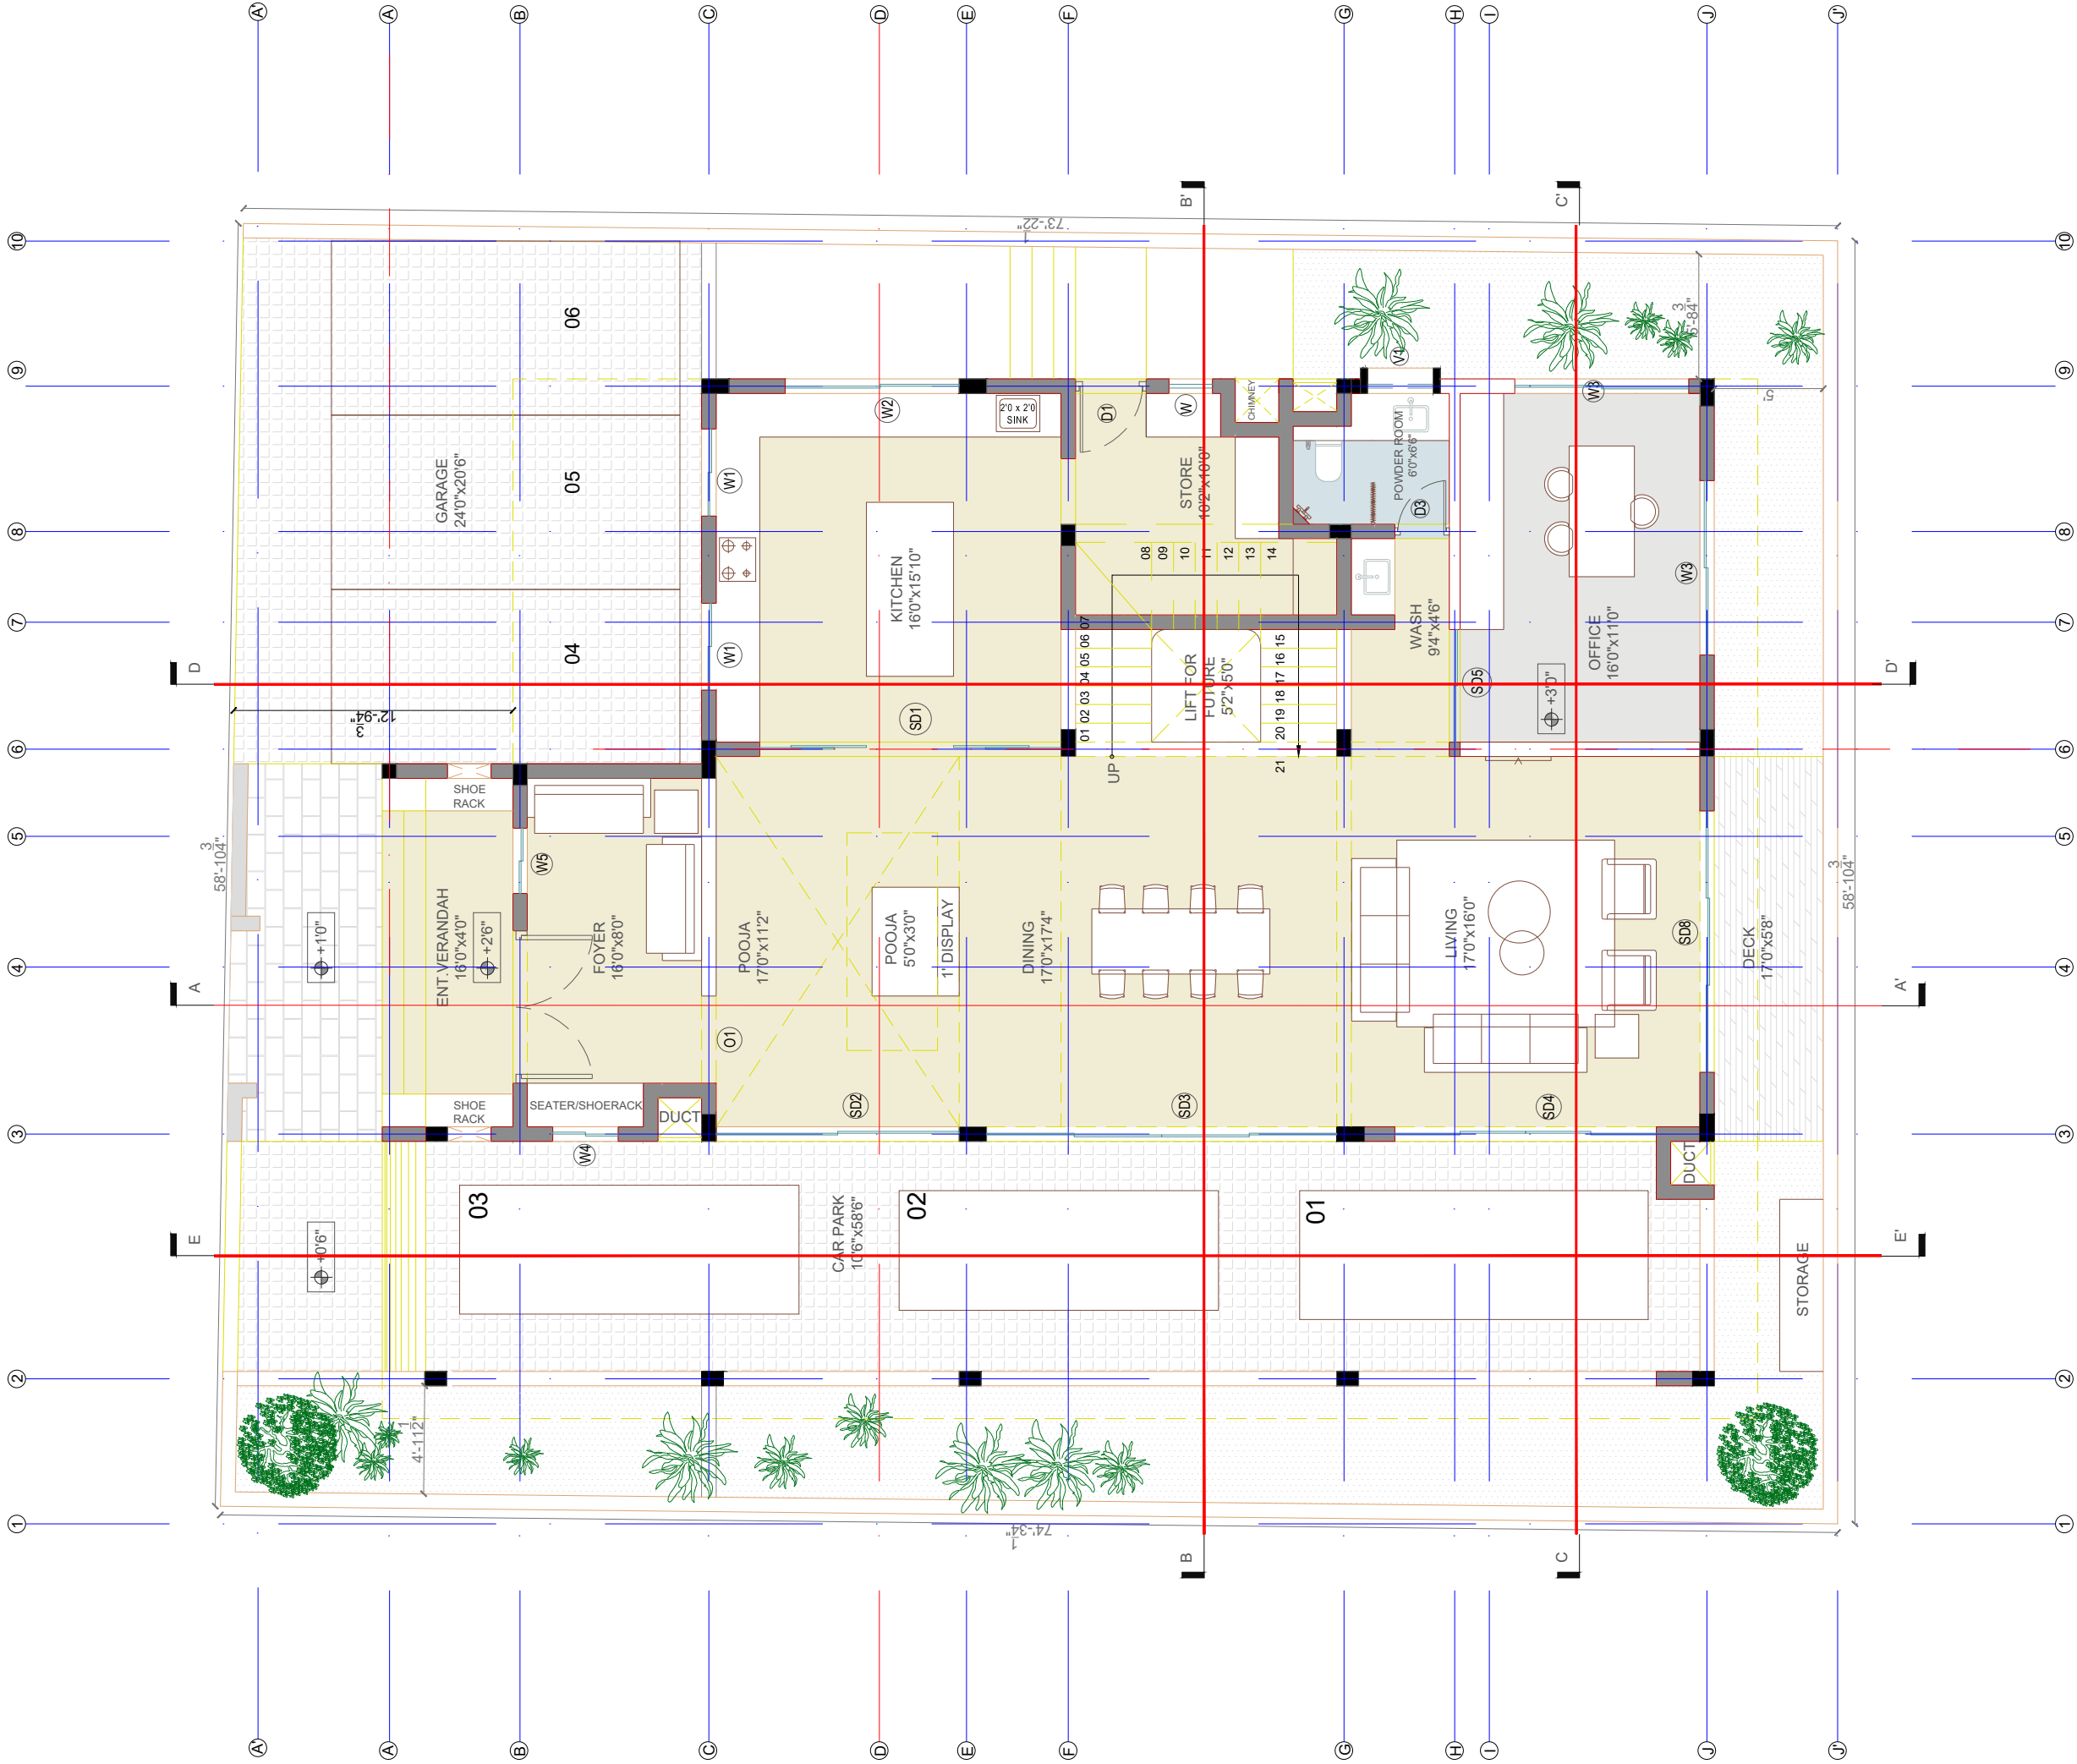

GROUND FLOOR PLAN

STANDARD INSTRUCTIONS: ANY DISCREPANCY IN THE DRAWINGS AND ON SITE SHOULD BE BROUGHT TO THE NOTICE OF THE ARCHITECTS PRIOR TO EXECUTION. ALL DIMENSIONS ARE IN FEET & INCHES. ALL DIMENSIONS REFER TO UNFINISHED SURFACES UNLESS SPECIFIED OTHERWISE. ALL DIMENSIONS SHOULD BE READ AND NOT MEASURED. REFER STRUCTURAL DRAWINGS FOR ALL CONCRETE WORK AND DETAILS BELOW PLINTH. DRAWINGS ARE CROSS REFERENCED AND ARE TO BE READ IN CONJUNCTION WITH OTHER DRAWINGS AS INDICATED. 0000 LEVEL FOR EACH BUILDING IS ESTABLISHED WITH REFERENCE TO BENCHMARK ESTABLISHED ON SITE. ALL OTHER LEVELS ARE WITH REFERENCE TO THE 0000 LEVEL. ALL LEVELS ARE INDICATED IN MILLIMETERS. THIS DRAWING IS THE SOLE PROPERTY OF STUDIO ANNEXE AND MAY NOT BE COPIED IN PART OR IN WHOLE WITHOUT THE PERMISSION OF THE ARCHITECTS.	PROJECT: Proposed Residence @ Bharathi colony, Coimbatore		N 		
	CLIENT: Mr.Avinash & Family				
	DRAWING: GROUND FLOOR PLAN				
	STRUCTURAL CONSULTANT :			PROJECT NO:	
	MEP CONSULTANT :			DRAWING NO:	
PHE CONSULTANT :			SCALE:NA	DATE -	
			DRAWN:	CHECKED:	
			STUDIO ANNEXE 22A,HOSUR ROAD,COIMBATORE - 641018		

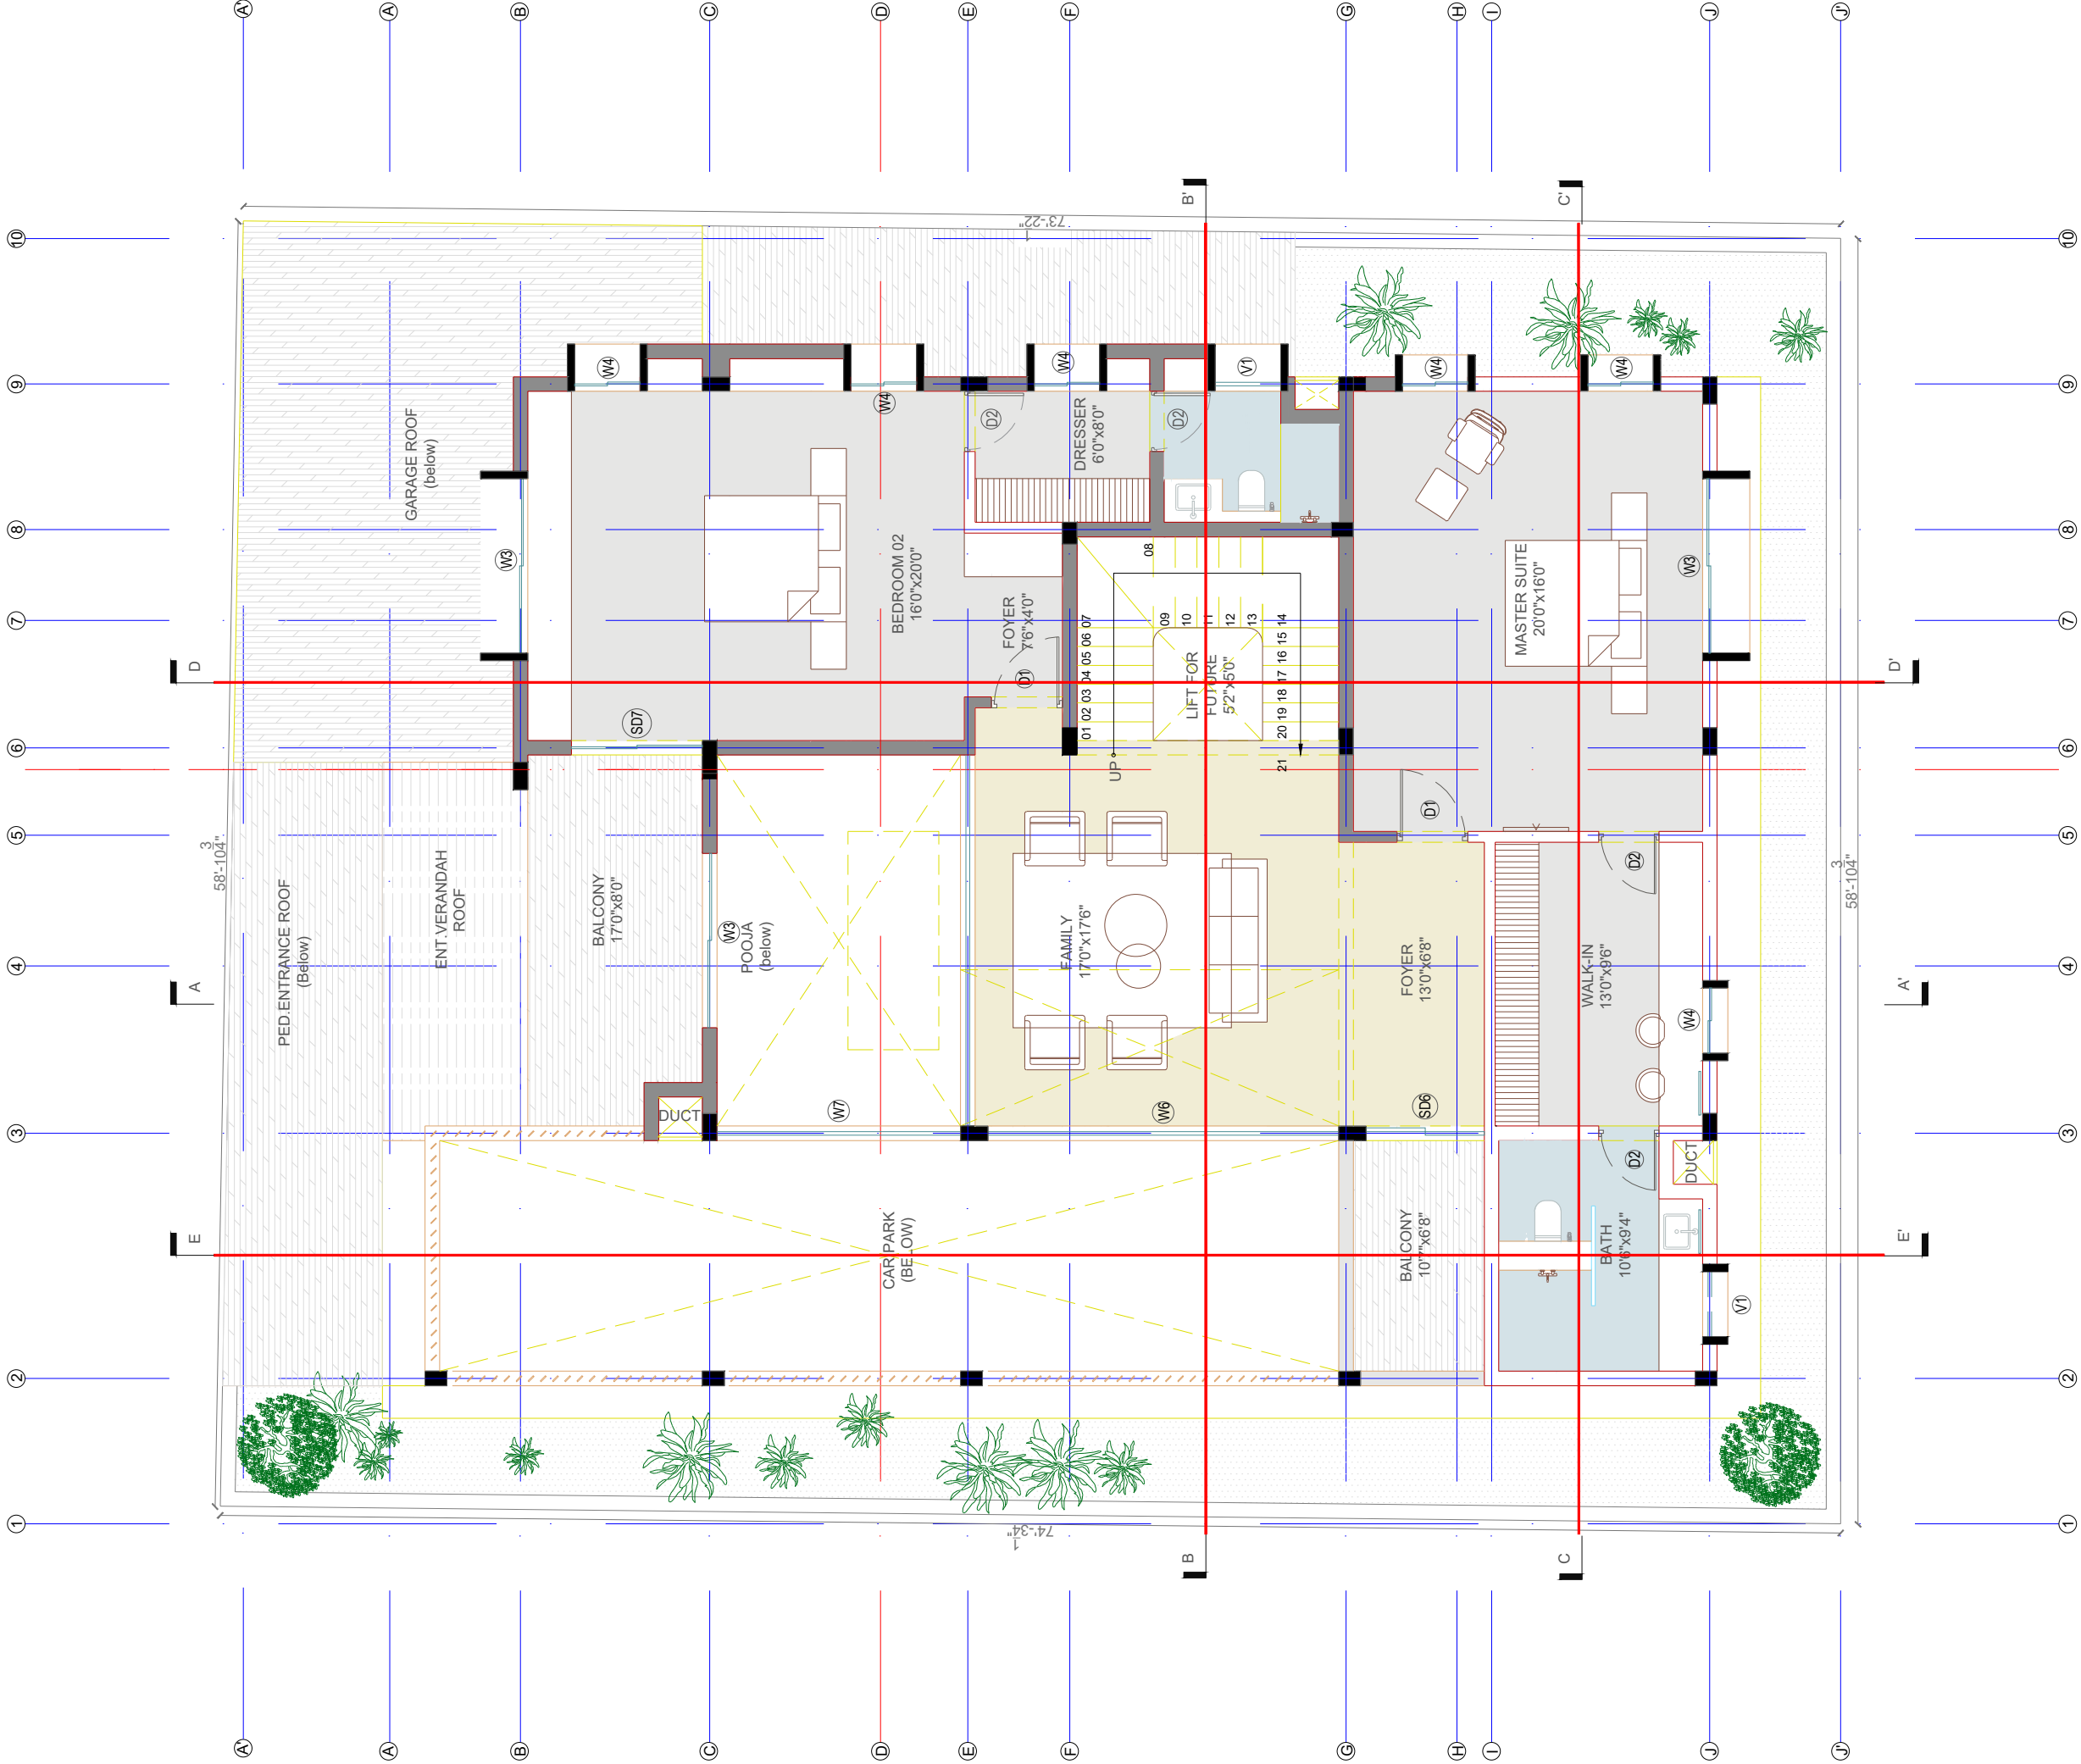

FIRST FLOOR PLAN

STANDARD INSTRUCTIONS:
ANY DISCREPANCY IN THE DRAWINGS AND ON SITE SHOULD BE BROUGHT TO THE NOTICE OF THE ARCHITECT'S PRIOR TO EXECUTION.
ALL DIMENSIONS ARE IN FEET & INCHES. ALL DIMENSIONS REFER TO UNFINISHED SURFACES UNLESS SPECIFIED OTHERWISE. ALL DIMENSIONS SHOULD BE READ AND NOT MEASURED.
REFER STRUCTURAL DRAWINGS FOR ALL CONCRETE WORK AND DETAILS BELOW PLINTH.
DRAWINGS ARE CROSS REFERENCED AND ARE TO BE READ IN CONJUNCTION WITH OTHER DRAWINGS AS INDICATED.
0000 LEVEL FOR EACH BUILDING IS ESTABLISHED WITH REFERENCE TO BENCHMARK ESTABLISHED ON SITE. ALL OTHER LEVELS ARE WITH REFERENCE TO THE 0000 LEVEL. ALL LEVELS ARE INDICATED IN MILLIMETERS.
THIS DRAWING IS THE SOLE PROPERTY OF STUDIO ANNEXE AND MAY NOT BE COPIED IN PART OR IN WHOLE WITHOUT THE PERMISSION OF THE ARCHITECTS.


PROJECT: Proposed Residence
@ Bharathi colony, Coimbatore
CLIENT: Mr.Avinash & Family


DRAWING:FIRST FLOOR PLAN

STRUCTURAL CONSULTANT :
MEP CONSULTANT :
PHE CONSULTANT :

PROJECT NO:
DRAWING NO:
SCALE:NA
DATE -
DRAWN:
CHECKED:

STUDIO
ANNEXE
22A,HOSUR ROAD,COIMBATORE -
641018

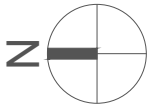

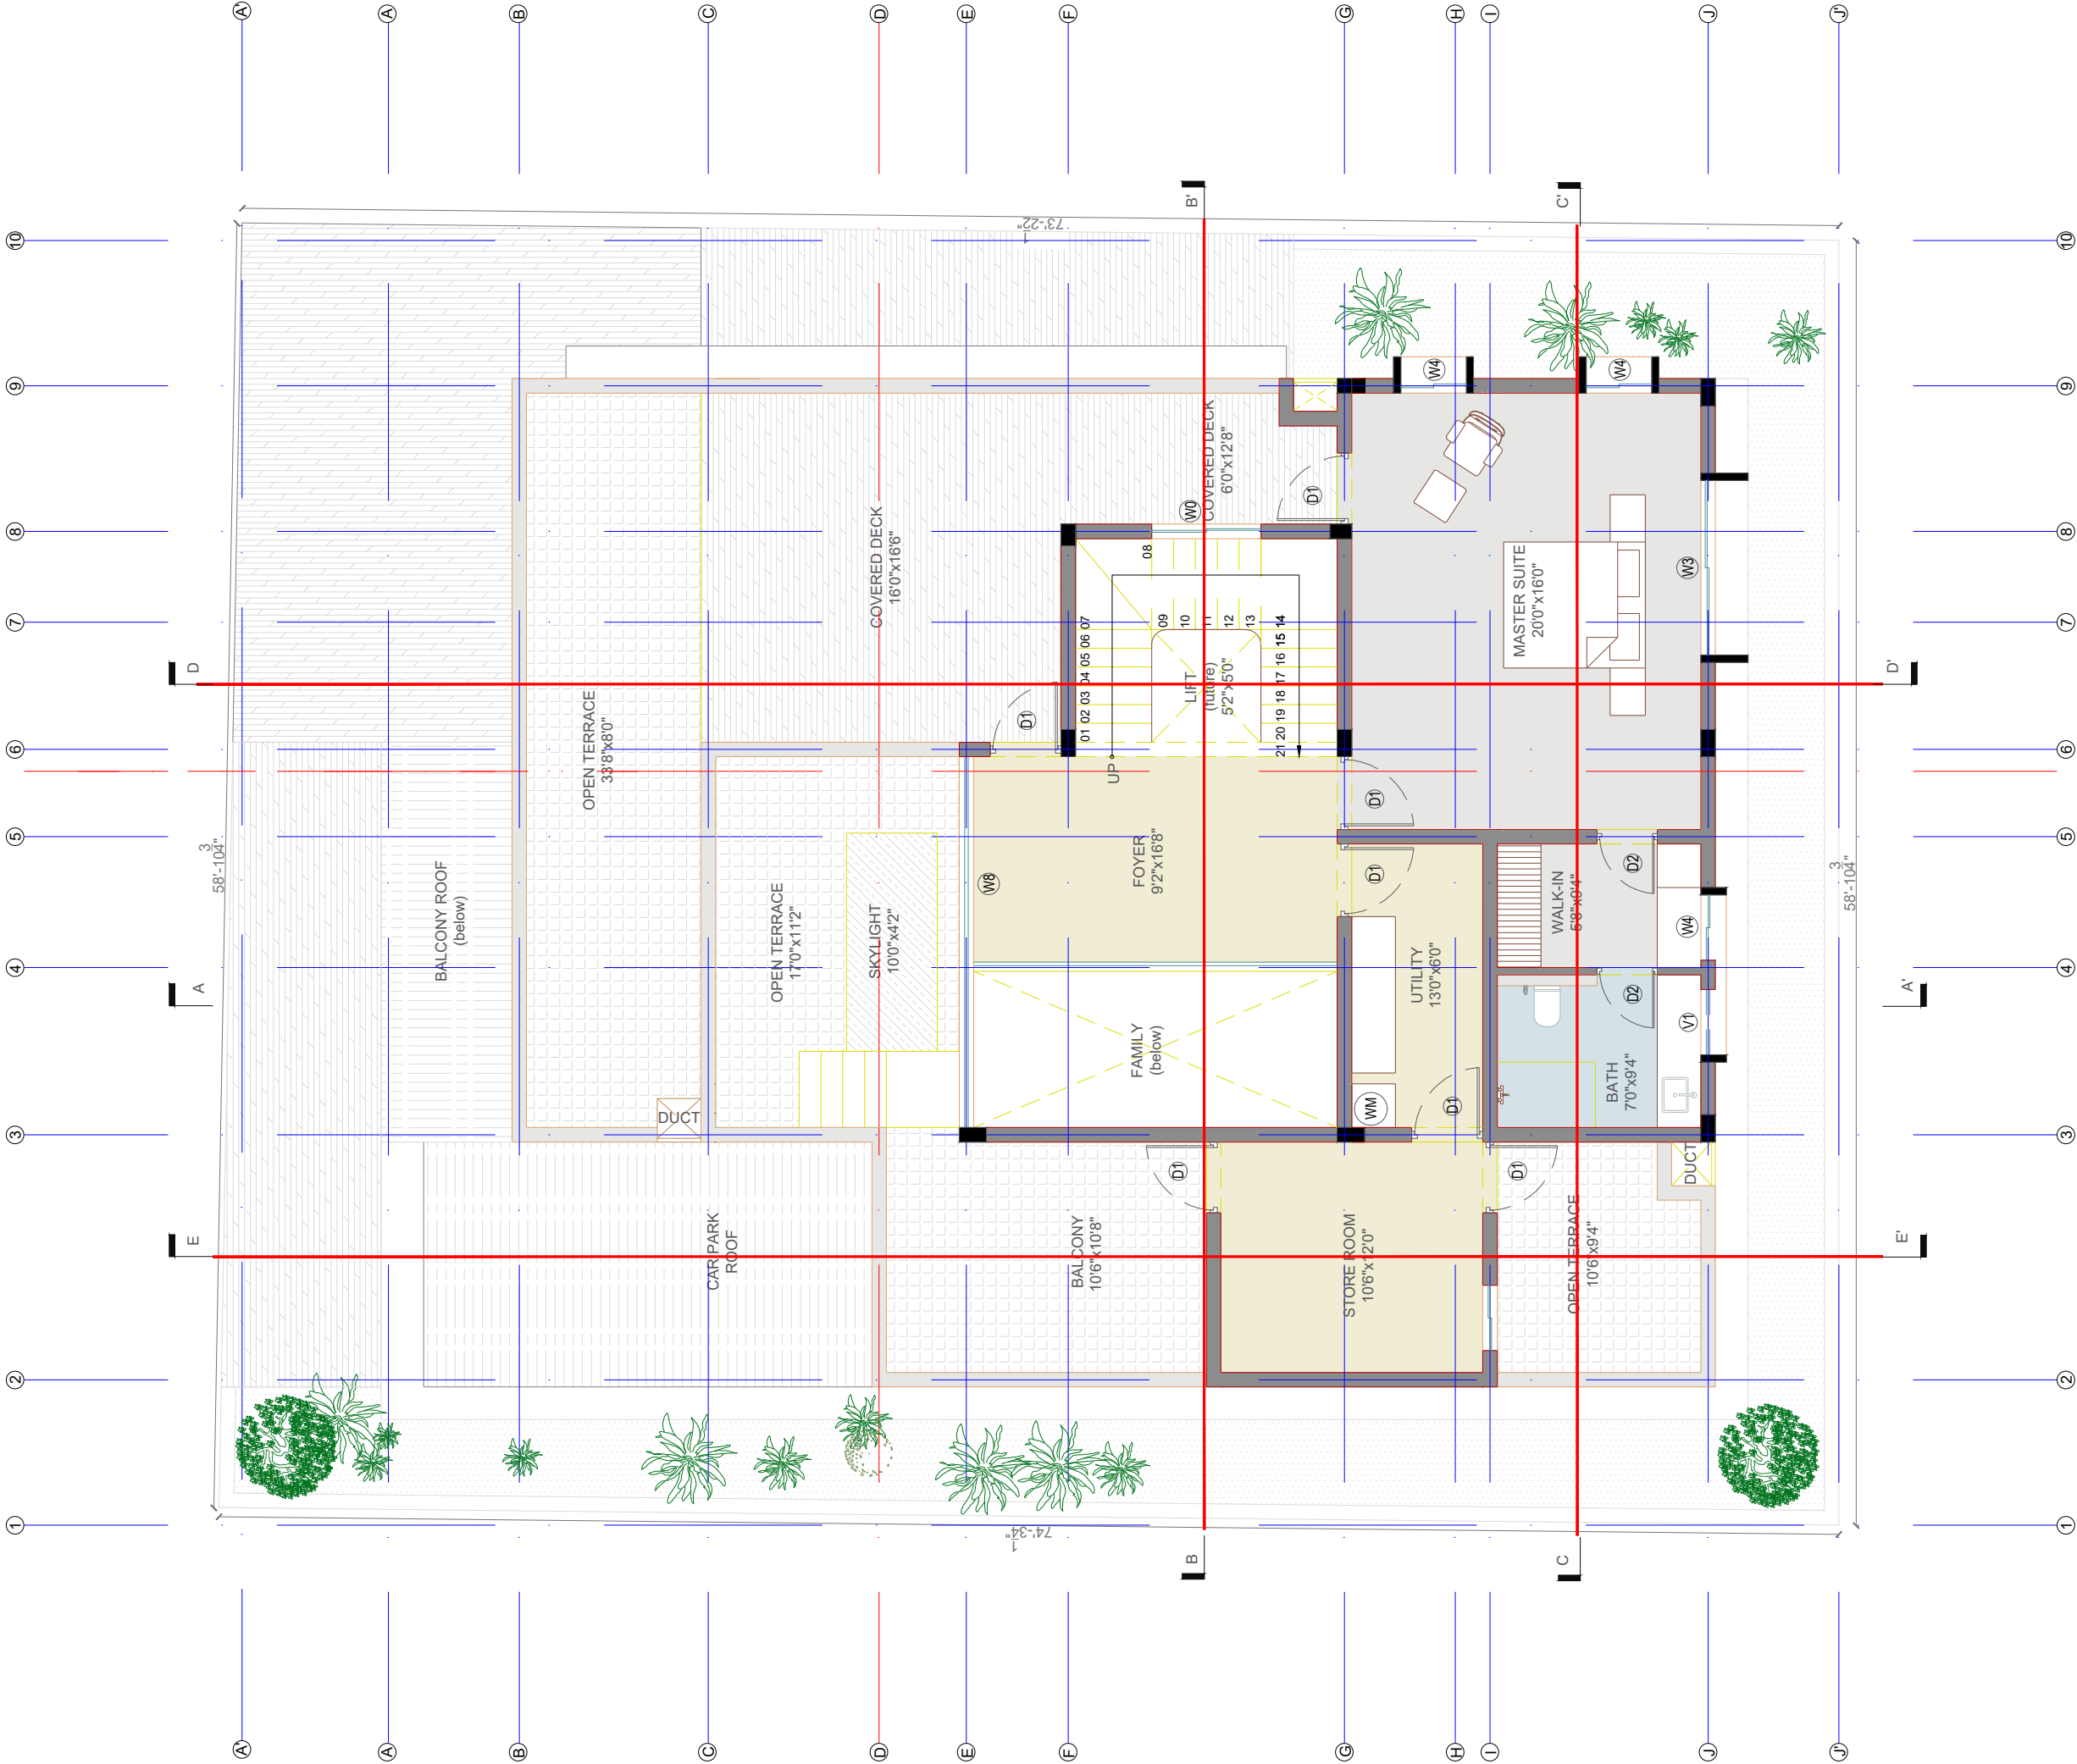

SECOND FLOOR PLAN

STANDARD INSTRUCTIONS:
ANY DISCREPANCY IN THE DRAWINGS AND ON SITE SHOULD BE BROUGHT TO THE NOTICE OF THE ARCHITECT'S PRIOR TO EXECUTION.
ALL DIMENSIONS ARE IN FEET & INCHES. ALL DIMENSIONS REFER TO UNFINISHED SURFACES UNLESS SPECIFIED OTHERWISE. ALL DIMENSIONS SHOULD BE READ AND NOT MEASURED.
REFER STRUCTURAL DRAWINGS FOR ALL CONCRETE WORK AND DETAILS BELOW PLINTH.
DRAWINGS ARE CROSS REFERENCED AND ARE TO BE READ IN CONJUNCTION WITH OTHER DRAWINGS AS INDICATED.
0000 LEVEL FOR EACH BUILDING IS ESTABLISHED WITH REFERENCE TO BENCHMARK ESTABLISHED ON SITE. ALL OTHER LEVELS ARE WITH REFERENCE TO THE 0000 LEVEL. ALL LEVELS ARE INDICATED IN MILLIMETERS.
THIS DRAWING IS THE SOLE PROPERTY OF STUDIO ANNEXE AND MAY NOT BE COPIED IN PART OR IN WHOLE WITHOUT THE PERMISSION OF THE ARCHITECTS.

PROJECT: Proposed Residence
@ Bharathi colony, Coimbatore
CLIENT: Mr.Avinash & Family

DRAWING: SECOND FLOOR PLAN

STRUCTURAL
CONSULTANT :

MEP CONSULTANT :

PHE CONSULTANT :


PROJECT NO:

DRAWING NO:

SCALE NA


DATE -

DRAWN: CHECKED:

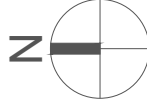

STUDIO
ANNEXE


22A,HOSUR ROAD,COIMBATORE -
641018

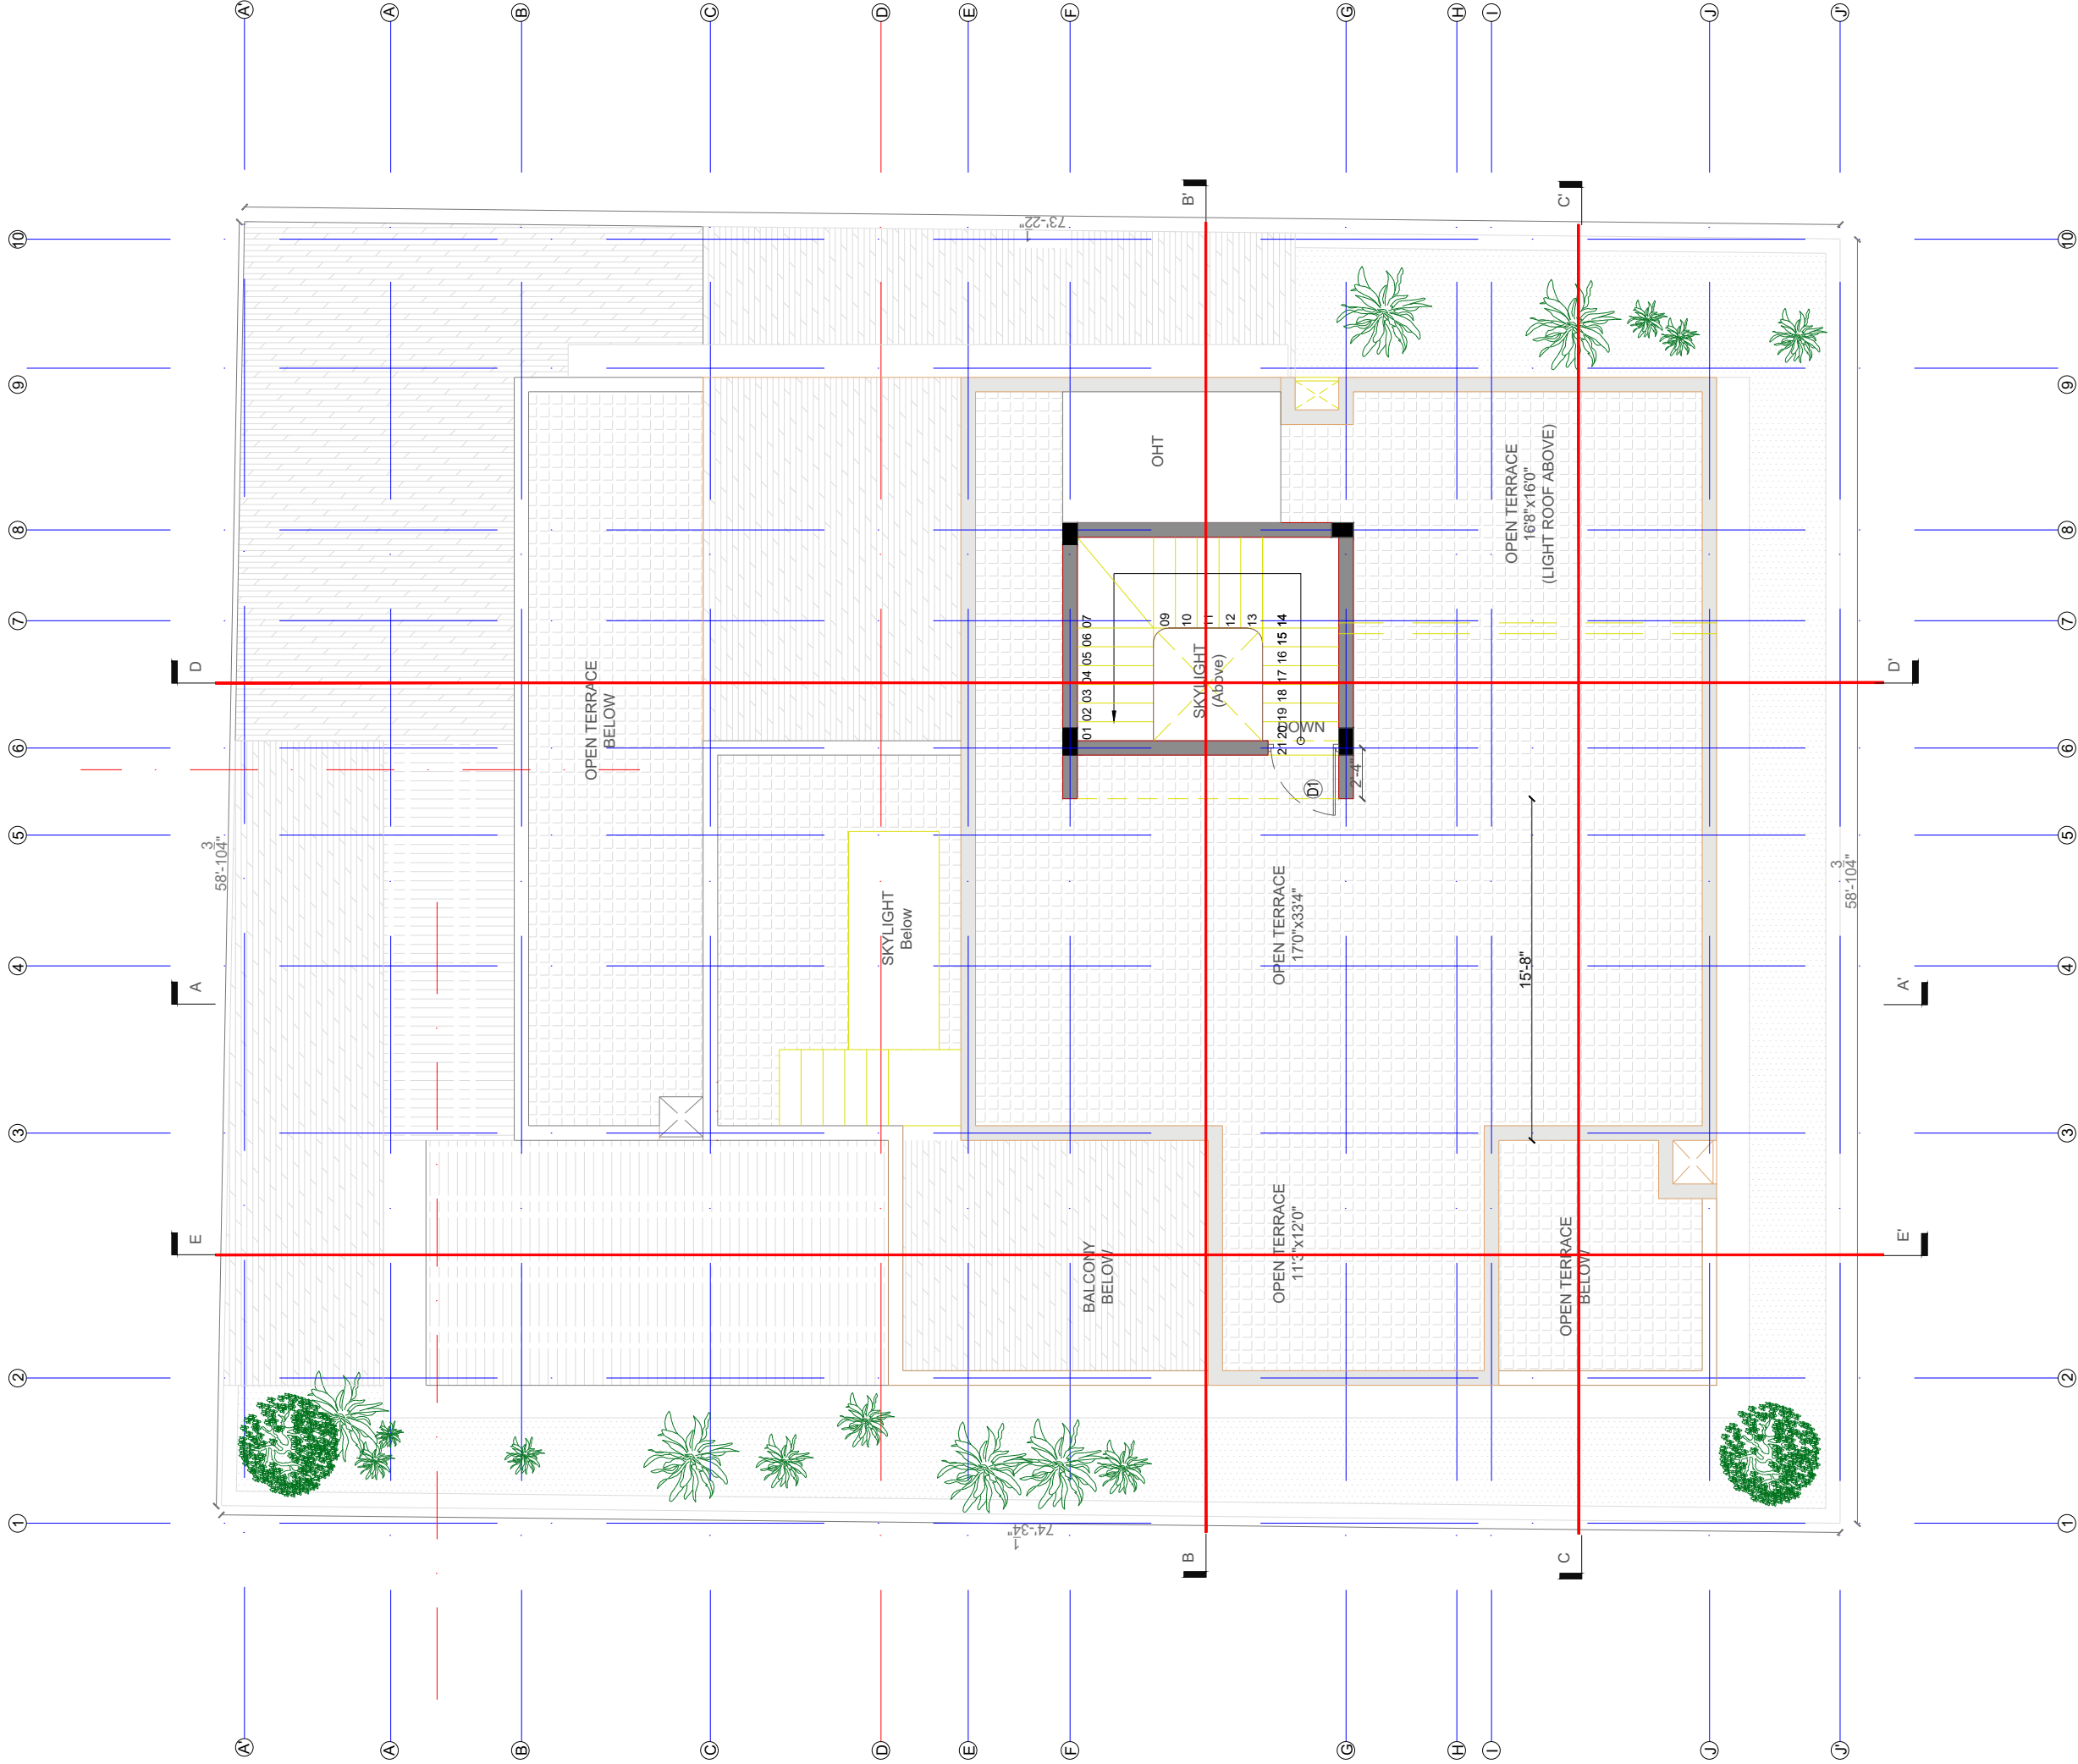

THIRD FLOOR PLAN

STANDARD INSTRUCTIONS: ANY DISCREPANCY IN THE DRAWINGS AND ON SITE SHOULD BE BROUGHT TO THE NOTICE OF THE ARCHITECTS PRIOR TO EXECUTION. ALL DIMENSIONS ARE IN FEET & INCHES. ALL DIMENSIONS REFER TO UNFINISHED SURFACES UNLESS SPECIFIED OTHERWISE. ALL DIMENSIONS SHOULD BE READ AND NOT MEASURED. REFER STRUCTURAL DRAWINGS FOR ALL CONCRETE WORK AND DETAILS BELOW PLINTH. DRAWINGS ARE CROSS REFERENCED AND ARE TO BE READ IN CONJUNCTION WITH OTHER DRAWINGS AS INDICATED. 0000 LEVEL FOR EACH BUILDING IS ESTABLISHED WITH REFERENCE TO BENCHMARK ESTABLISHED ON SITE. ALL OTHER LEVELS ARE WITH REFERENCE TO THE 0000 LEVEL. ALL LEVELS ARE INDICATED IN MILLIMETERS. THIS DRAWING IS THE SOLE PROPERTY OF STUDIO ANNEXE AND MAY NOT BE COPIED IN PART OR IN WHOLE WITHOUT THE PERMISSION OF THE ARCHITECTS.	PROJECT: Proposed Residence @ Bharathi colony, Coimbatore		N 		STUDIO ANNEXE		22A,HOSUR ROAD,COIMBATORE – 641018	
	CLIENT: Mr.Avinash & Family				PROJECT NO:		DRAWING NO:	
	DRAWING: THIRD FLOOR PLAN				SCALE:NA		DATE -	
	STRUCTURAL CONSULTANT :							
	MEP CONSULTANT :							
PHE CONSULTANT :				DRAWN:		CHECKED:		

SECTION CC'

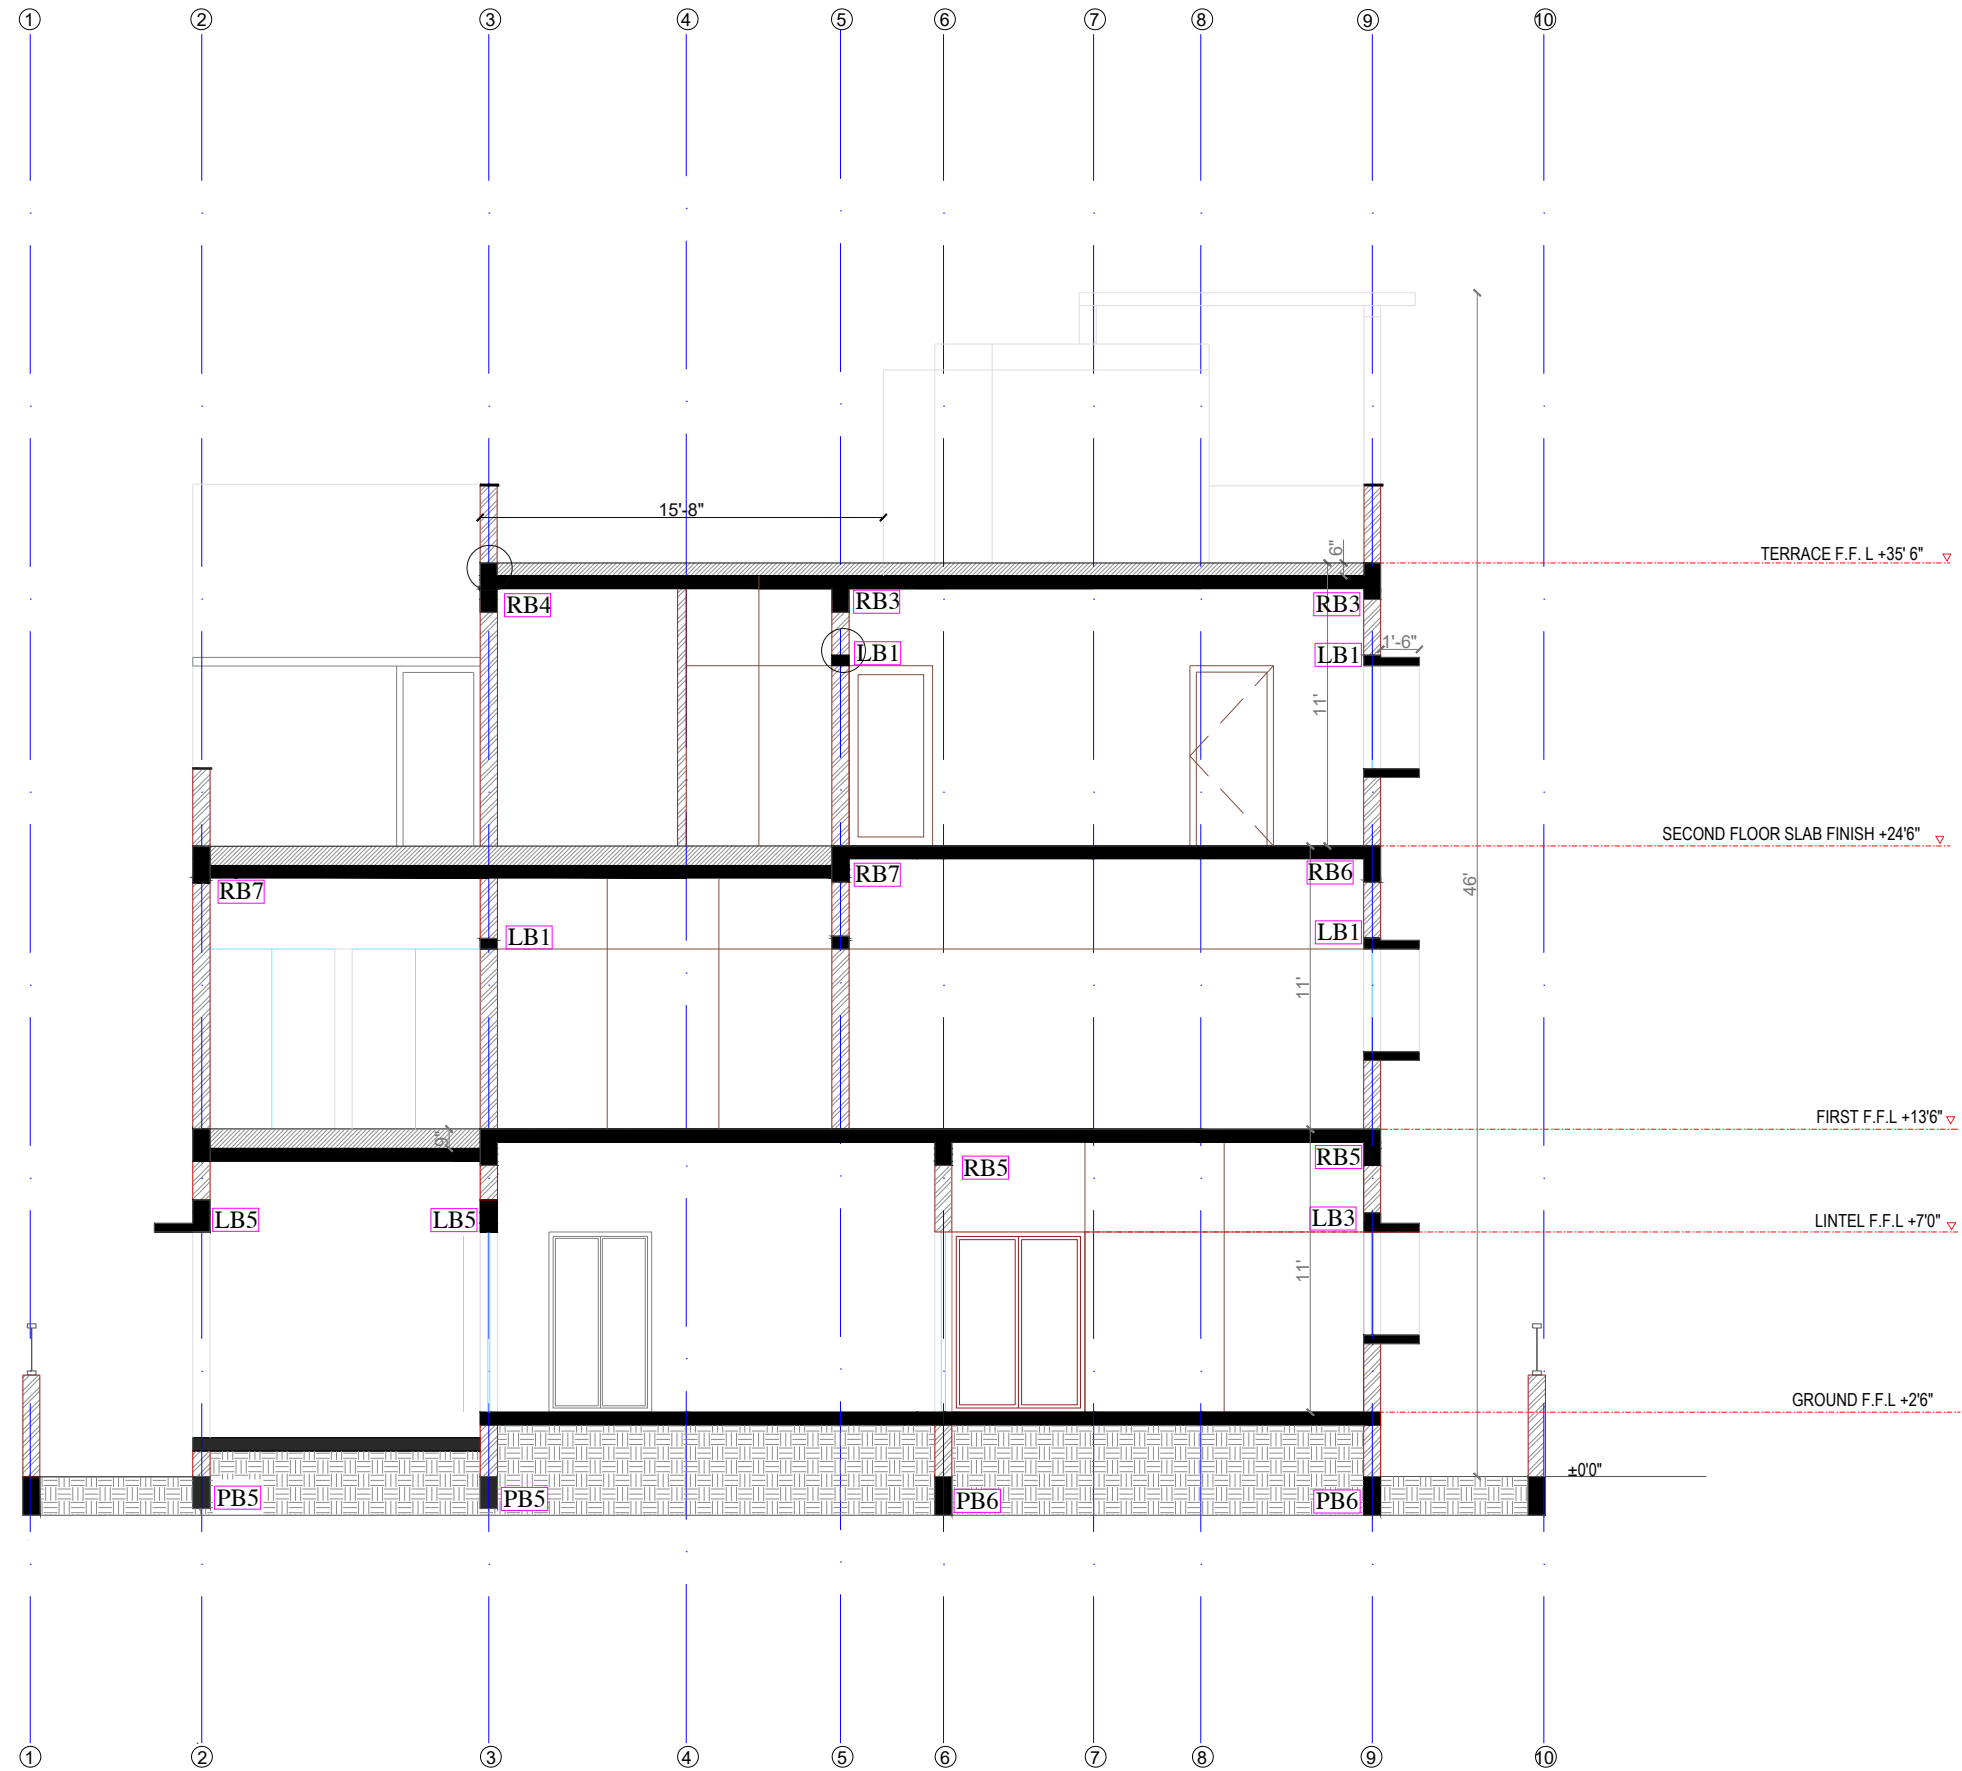

STANDARD INSTRUCTIONS:
ANY DISCREPANCY IN THE DRAWINGS AND ON SITE
SHOULD BE BROUGHT TO THE NOTICE OF THE
ARCHITECTS PRIOR TO EXECUTION.

ALL DIMENSIONS ARE IN FEET & INCHES. ALL DIMENSIONS REFER TO UNFINISHED SURFACES UNLESS SPECIFIED OTHERWISE. ALL DIMENSIONS SHOULD BE READ AND NOT MEASURED.

REFER STRUCTURAL DRAWINGS FOR ALL CONCRETE
WORK AND DETAILS BELOW PLINTH.

DRAWINGS ARE CROSS REFERENCED AND ARE TO BE READ IN CONJUNCTION WITH OTHER DRAWINGS AS INDICATED.

0000 LEVEL FOR EACH BUILDING IS ESTABLISHED WITH
REFERENCE TO BENCHMARK ESTABLISHED ON SITE.
ALL OTHER LEVELS ARE WITH REFERENCE TO THE 0000
LEVEL. ALL LEVELS ARE INDICATED IN FEET&INCHES..

THIS DRAWING IS THE SOLE PROPERTY OF STUDIO
ANNEXE AND MAY NOT BE COPIED IN PART OR IN
WHOLE WITHOUT THE PERMISSION OF THE
ARCHITECTS.

PROJECT:Proposed Residence
@ Bharathi colony, Coimbatore

CLIENT: Mr. Avinash & Family

DRAWING:SECTIONAL DRAWING

STRUCTURAL
CONSULTANT :

MEP CONSULTANT :

PHE CONSULTANTS :


PROJECT NO:

DRAWING NO:

SCALE:NA	DATE - 16/08/2022
----------	-------------------

DRAWN:	CHECKED:
--------	----------

CONCEPTUAL DRAWINGS
(for Conceptual Discussions)

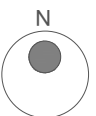


STUDIO
ANNEXE

22A,HOSUR ROAD,COIMBATORE -
641018

SECTION CC'

SECTION DD'

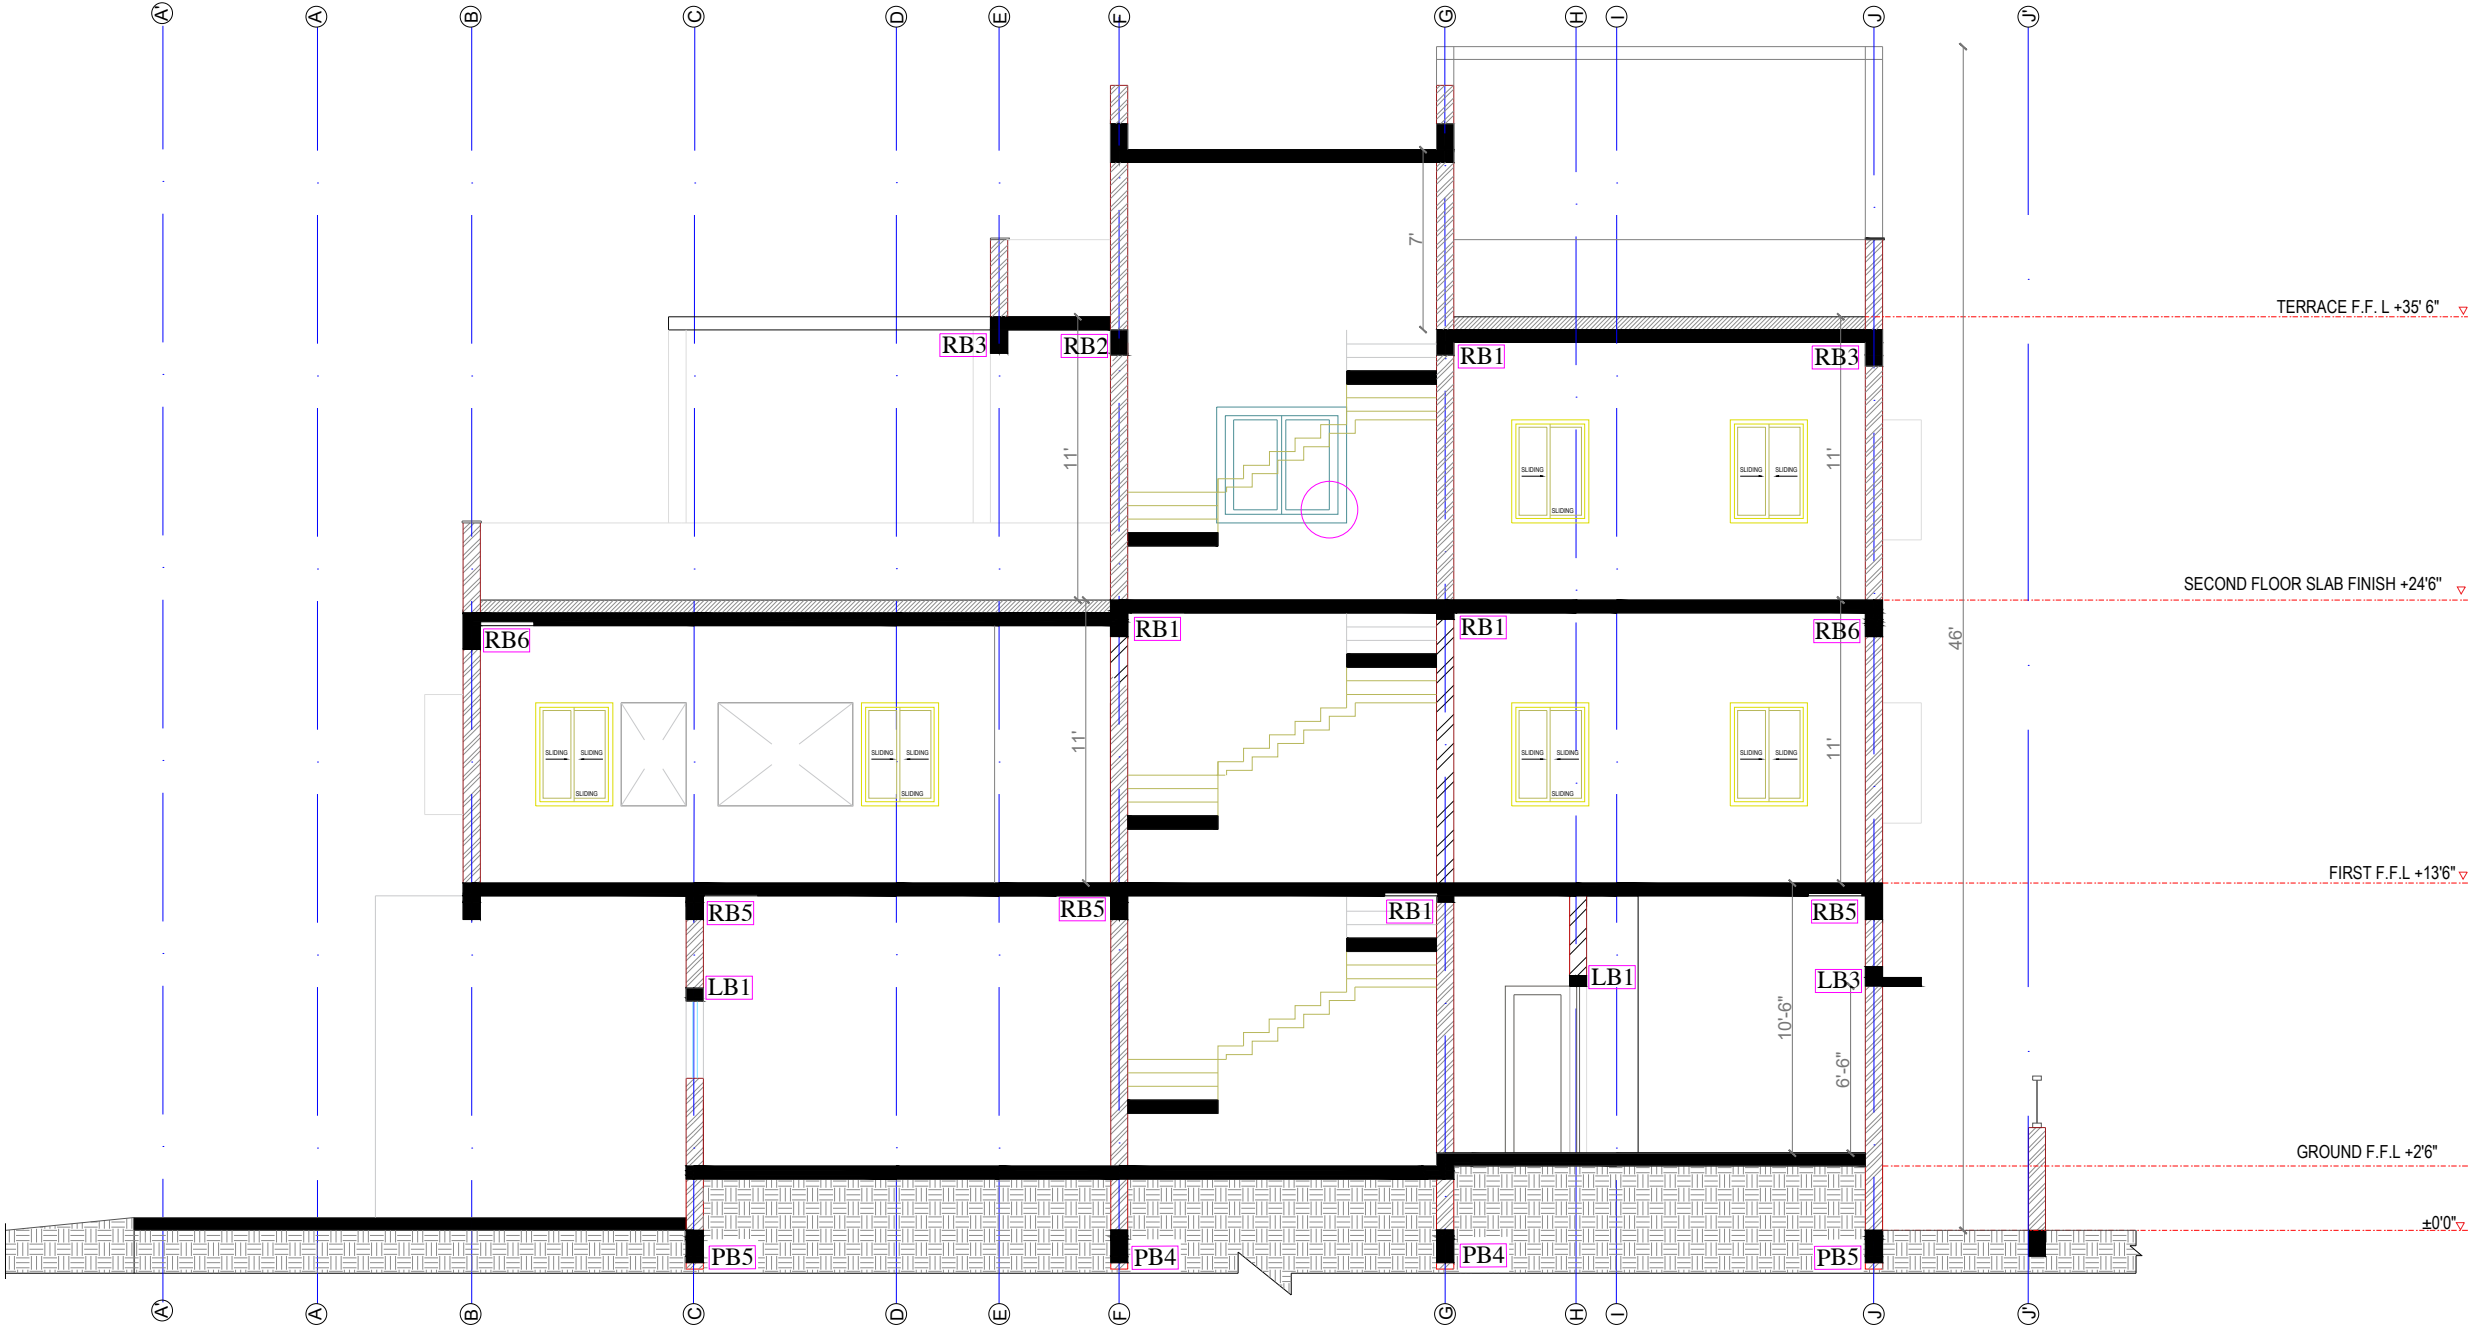

STANDARD INSTRUCTIONS:
ANY DISCREPANCY IN THE DRAWINGS AND ON SITE SHOULD BE BROUGHT TO THE NOTICE OF THE ARCHITECTS PRIOR TO EXECUTION.

ALL DIMENSIONS ARE IN FEET & INCHES. ALL DIMENSIONS REFER TO UNFINISHED SURFACES UNLESS SPECIFIED OTHERWISE. ALL DIMENSIONS SHOULD BE READ AND NOT MEASURED.

REFER STRUCTURAL DRAWINGS FOR ALL CONCRETE WORK AND DETAILS BELOW PLINTH.

DRAWINGS ARE CROSS REFERENCED AND ARE TO BE READ IN CONJUNCTION WITH OTHER DRAWINGS AS INDICATED.

0000 LEVEL FOR EACH BUILDING IS ESTABLISHED WITH REFERENCE TO BENCHMARK ESTABLISHED ON SITE. ALL OTHER LEVELS ARE WITH REFERENCE TO THE 0000 LEVEL. ALL LEVELS ARE INDICATED IN FEET&INCHES..

THIS DRAWING IS THE SOLE PROPERTY OF STUDIO ANNEXE AND MAY NOT BE COPIED IN PART OR IN WHOLE WITHOUT THE PERMISSION OF THE ARCHITECTS.

PROJECT:Proposed Residence
@ Bharathi colony, Coimbatore

CLIENT:Mr.Avinash & Family

DRAWING:SECTIONAL DRAWING

STRUCTURAL CONSULTANT :	
MEP CONSULTANT :	
PHE CONSULTANTS :	

PROJECT NO:

DRAWING NO:

SCALE:NA

DATE - 16/08/2022

DRAWN:

CHECKED:


CONCEPTUAL DRAWINGS
(for Conceptual Discussions)



STUDIO
ANNEXE

22A,HOSUR ROAD,COIMBATORE –
641018

SECTION EE'

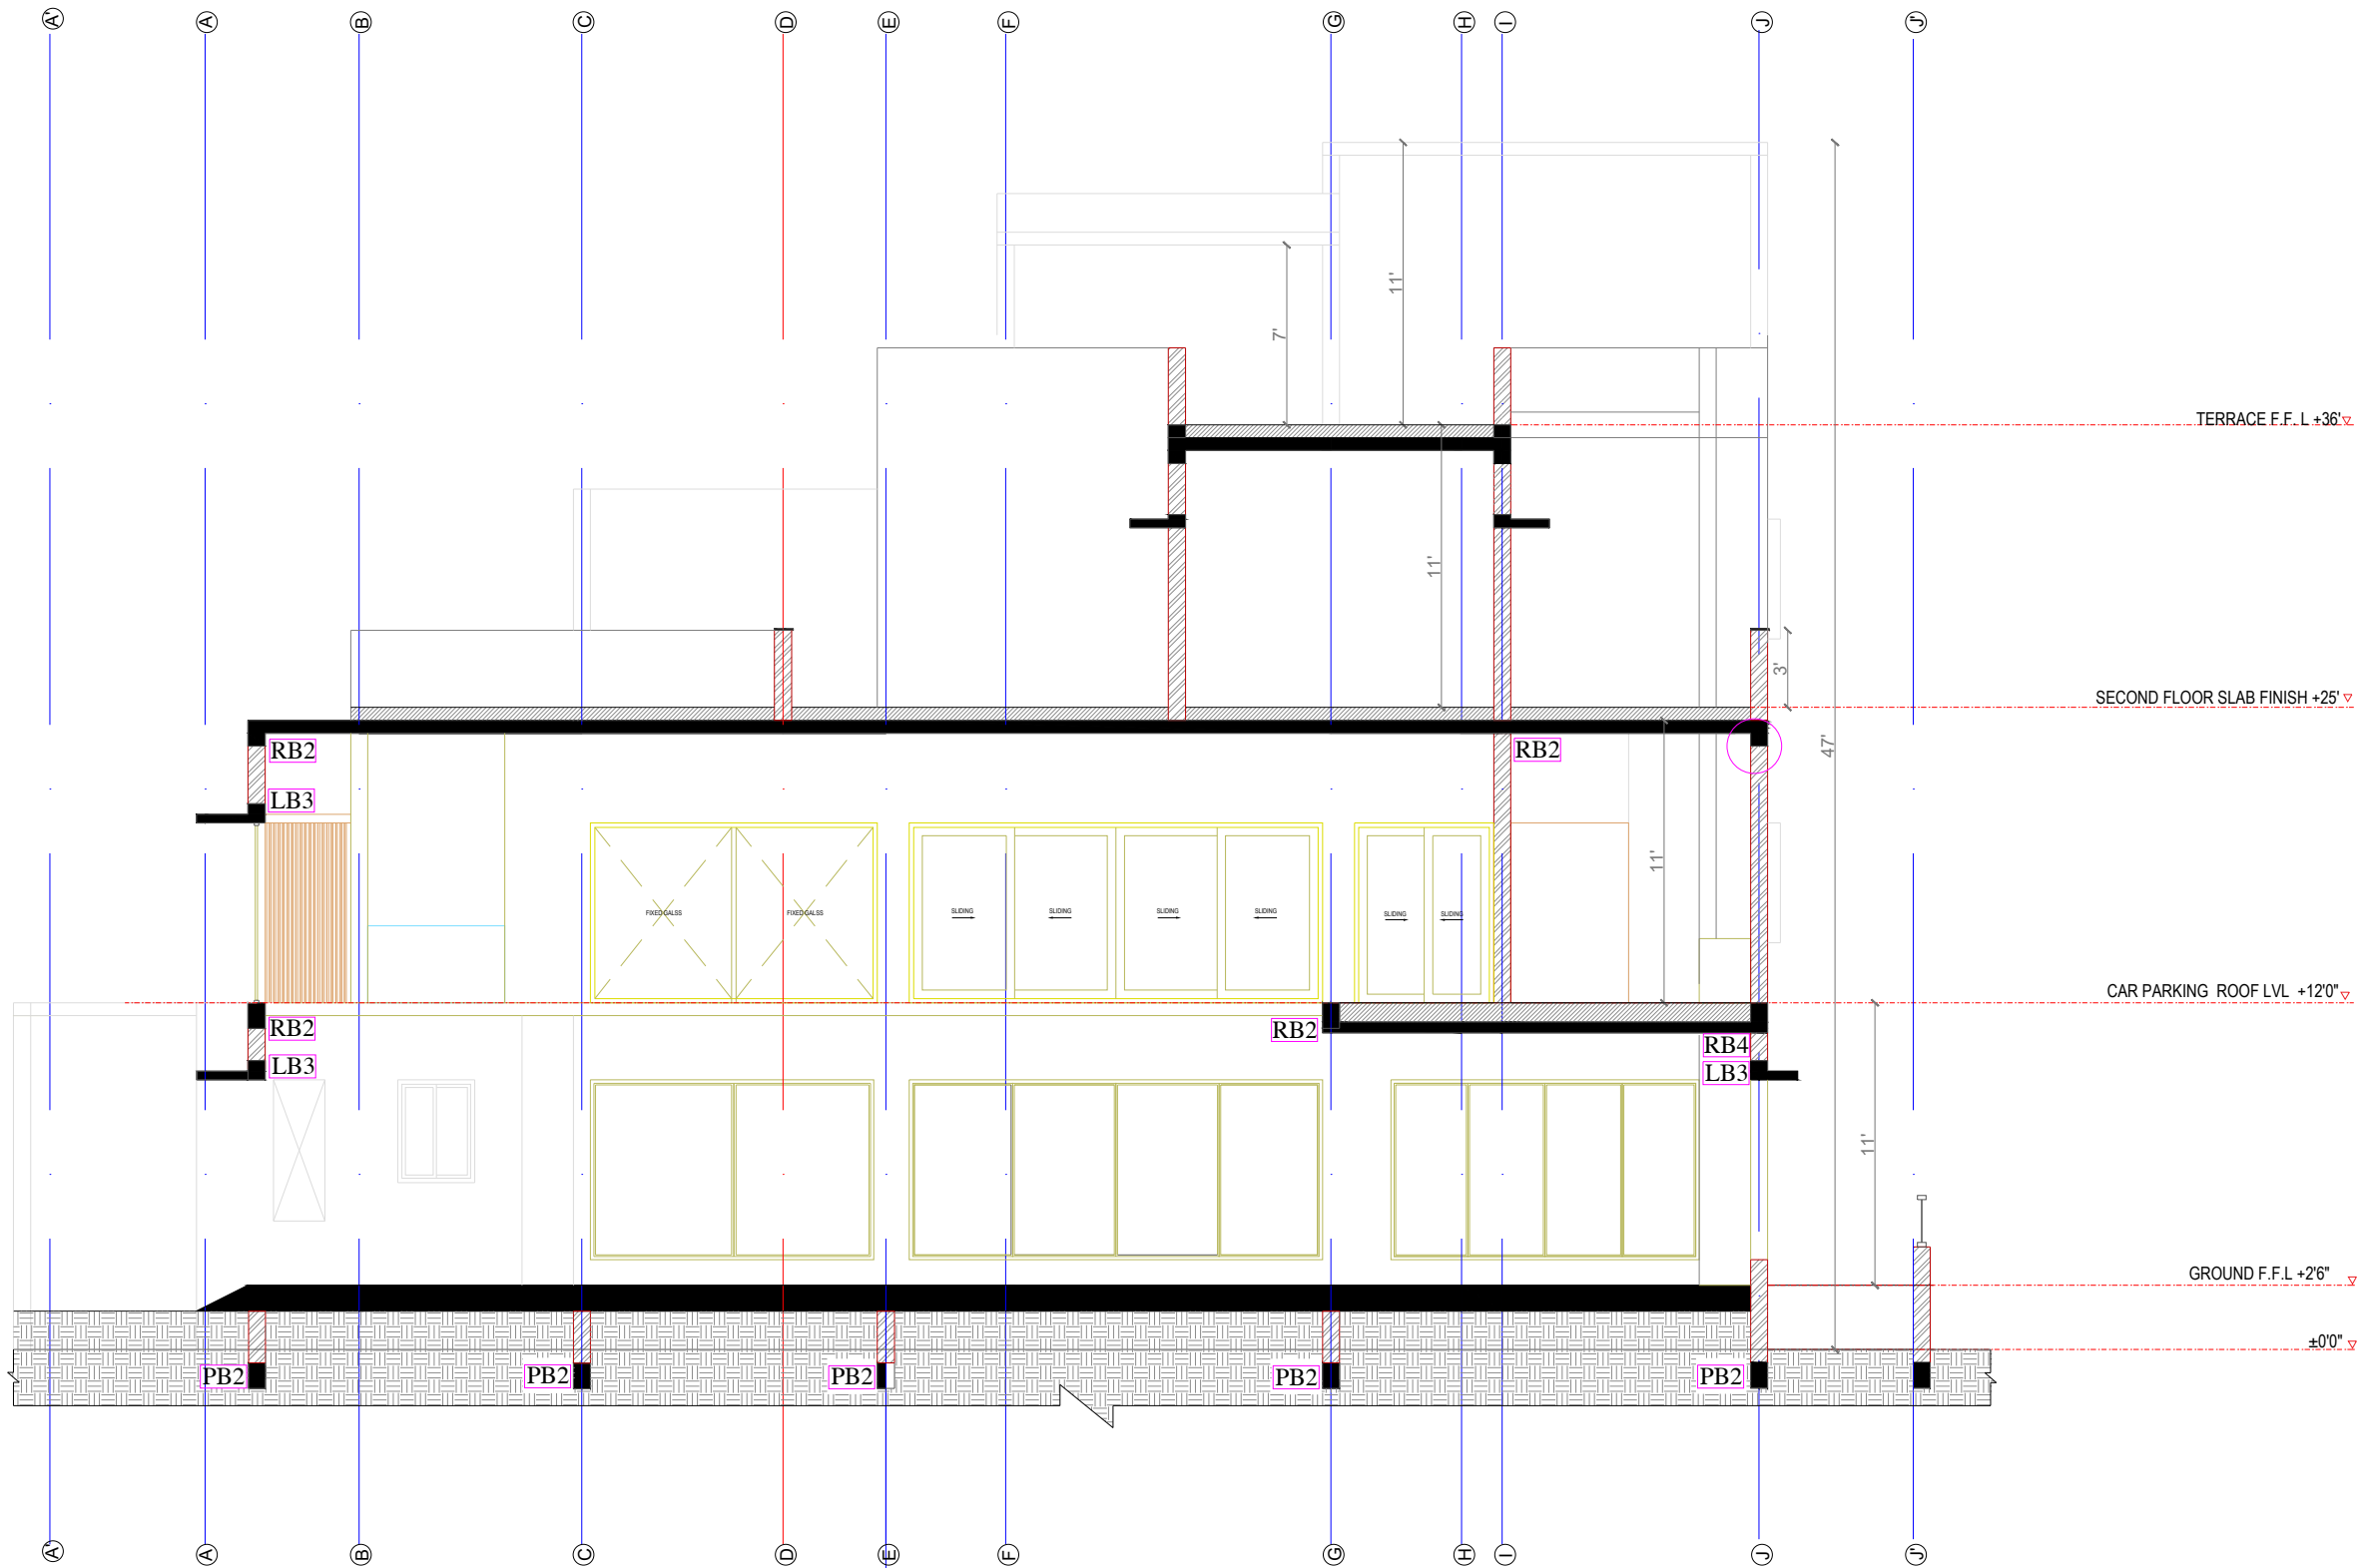

STANDARD INSTRUCTIONS:
ANY DISCREPANCY IN THE DRAWINGS AND ON SITE SHOULD BE BROUGHT TO THE NOTICE OF THE ARCHITECTS PRIOR TO EXECUTION.

ALL DIMENSIONS ARE IN FEET & INCHES. ALL DIMENSIONS REFER TO UNFINISHED SURFACES UNLESS SPECIFIED OTHERWISE. ALL DIMENSIONS SHOULD BE READ AND NOT MEASURED.

REFER STRUCTURAL DRAWINGS FOR ALL CONCRETE WORK AND DETAILS BELOW PLINTH.

DRAWINGS ARE CROSS REFERENCED AND ARE TO BE READ IN CONJUNCTION WITH OTHER DRAWINGS AS INDICATED.

0000 LEVEL FOR EACH BUILDING IS ESTABLISHED WITH REFERENCE TO BENCHMARK ESTABLISHED ON SITE. ALL OTHER LEVELS ARE WITH REFERENCE TO THE 0000 LEVEL. ALL LEVELS ARE INDICATED IN FEET&INCHES..

THIS DRAWING IS THE SOLE PROPERTY OF STUDIO ANNEXE AND MAY NOT BE COPIED IN PART OR IN WHOLE WITHOUT THE PERMISSION OF THE ARCHITECTS.

PROJECT:Proposed Residence
@ Bharathi colony, Coimbatore

CLIENT:Mr.Avinash & Family

DRAWING:SECTIONAL DRAWING

STRUCTURAL CONSULTANT :

MEP CONSULTANT :

PHE CONSULTANTS :

PROJECT NO:

DRAWING NO:


SCALE:NA DATE - 16/08/2022

DRAWN: CHECKED:

CONCEPTUAL DRAWINGS
(for Conceptual Discussions)


STUDIO
ANNEXE

22A,HOSUR ROAD,COIMBATORE –
641018

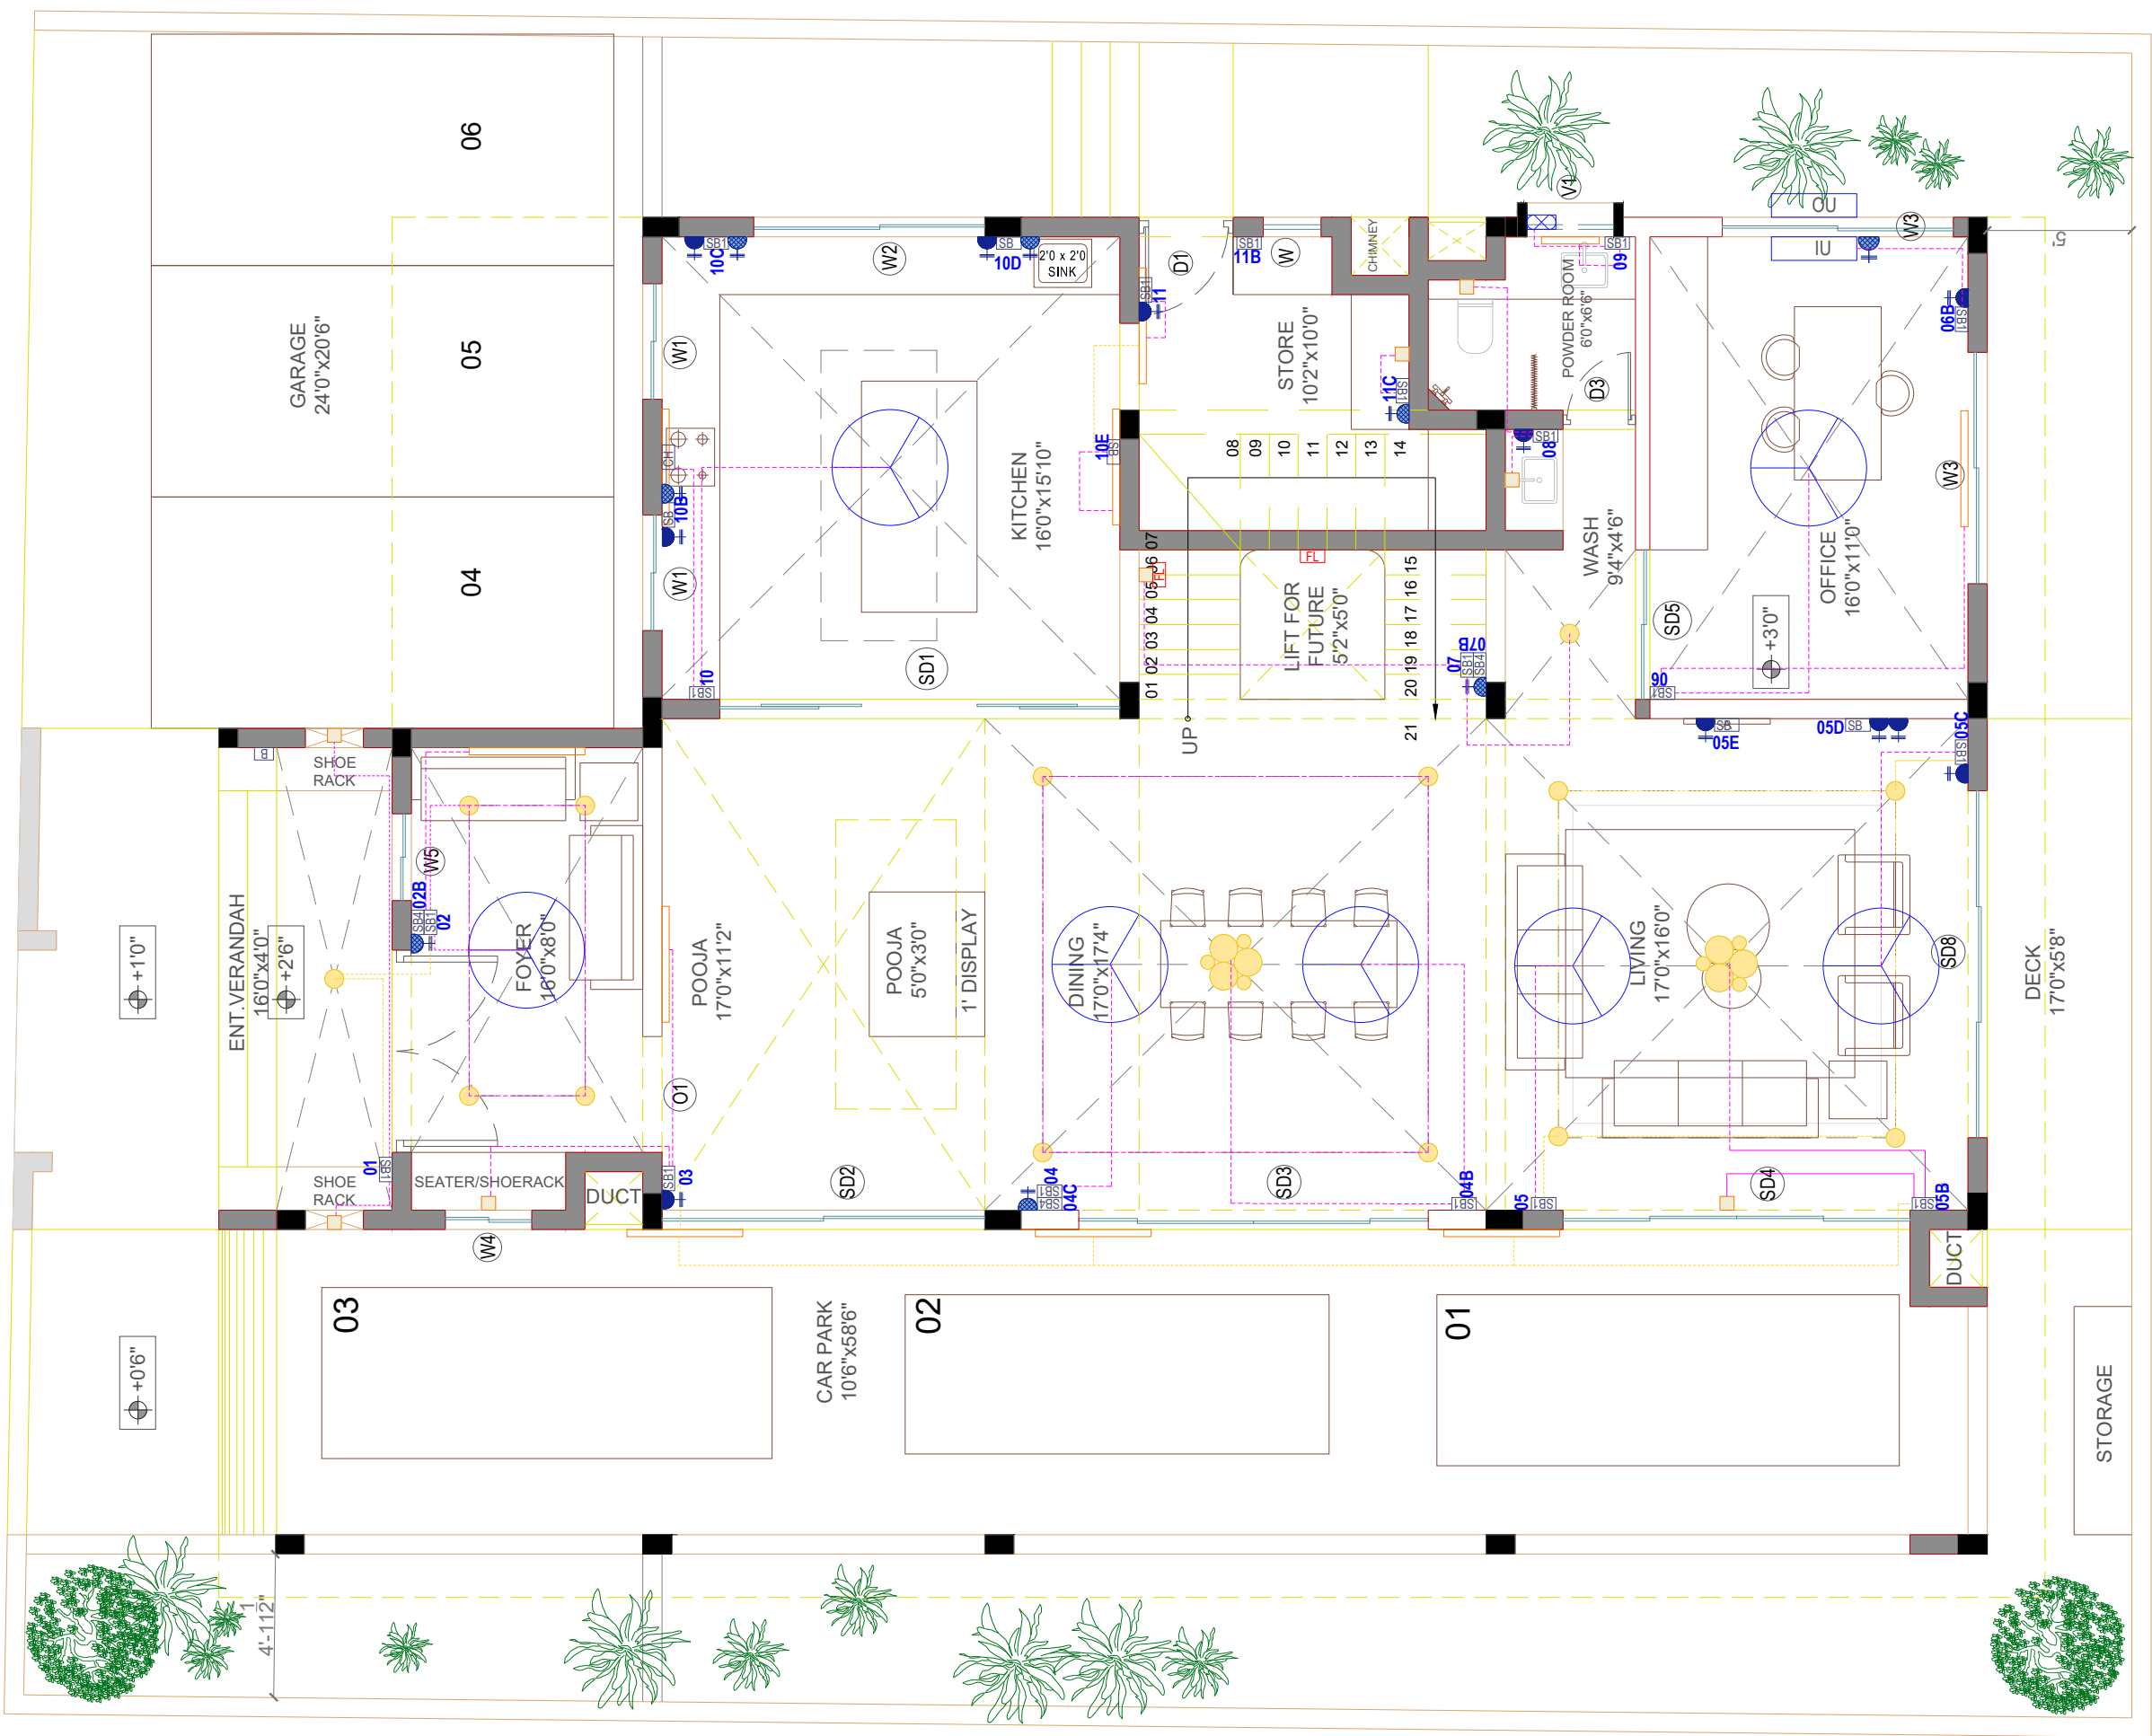

GROUND FLOOR PLAN

STANDARD INSTRUCTIONS: ANY DISCREPANCY IN THE DRAWINGS AND ON SITE SHOULD BE BROUGHT TO THE NOTICE OF THE ARCHITECTS PRIOR TO EXECUTION. ALL DIMENSIONS ARE IN FEET & INCHES. ALL DIMENSIONS REFER TO UNFINISHED SURFACES UNLESS SPECIFIED OTHERWISE. ALL DIMENSIONS SHOULD BE READ AND NOT MEASURED. REFER STRUCTURAL DRAWINGS FOR ALL CONCRETE WORK AND DETAILS BELOW PLINTH. DRAWINGS ARE CROSS REFERENCED AND ARE TO BE READ IN CONJUNCTION WITH OTHER DRAWINGS AS INDICATED. 0000 LEVEL FOR EACH BUILDING IS ESTABLISHED WITH REFERENCE TO BENCHMARK ESTABLISHED ON SITE. ALL OTHER LEVELS ARE WITH REFERENCE TO THE 0000 LEVEL. ALL LEVELS ARE INDICATED IN MILLIMETERS. THIS DRAWING IS THE SOLE PROPERTY OF STUDIO ANNEXE AND MAY NOT BE COPIED IN PART OR IN WHOLE WITHOUT THE PERMISSION OF THE ARCHITECTS.	PROJECT:Proposed Residence @ Bharathi colony, Coimbatore		CONCEPTUAL DRAWINGS (for Conceptual Discussions)		N STUDIO ANNEXE 22A,HOSUR ROAD,COIMBATORE - 641018
	CLIENT:Mr.Avinash & Family				
	DRAWING: GF Electrical layout				
	STRUCTURAL CONSULTANT :	PROJECT NO:			
	MEP CONSULTANT :	DRAWING NO:			
		SCALE:NA	DATE - 23/09/2022		
	PHE CONSULTANT :	DRAWN:	CHECKED:		

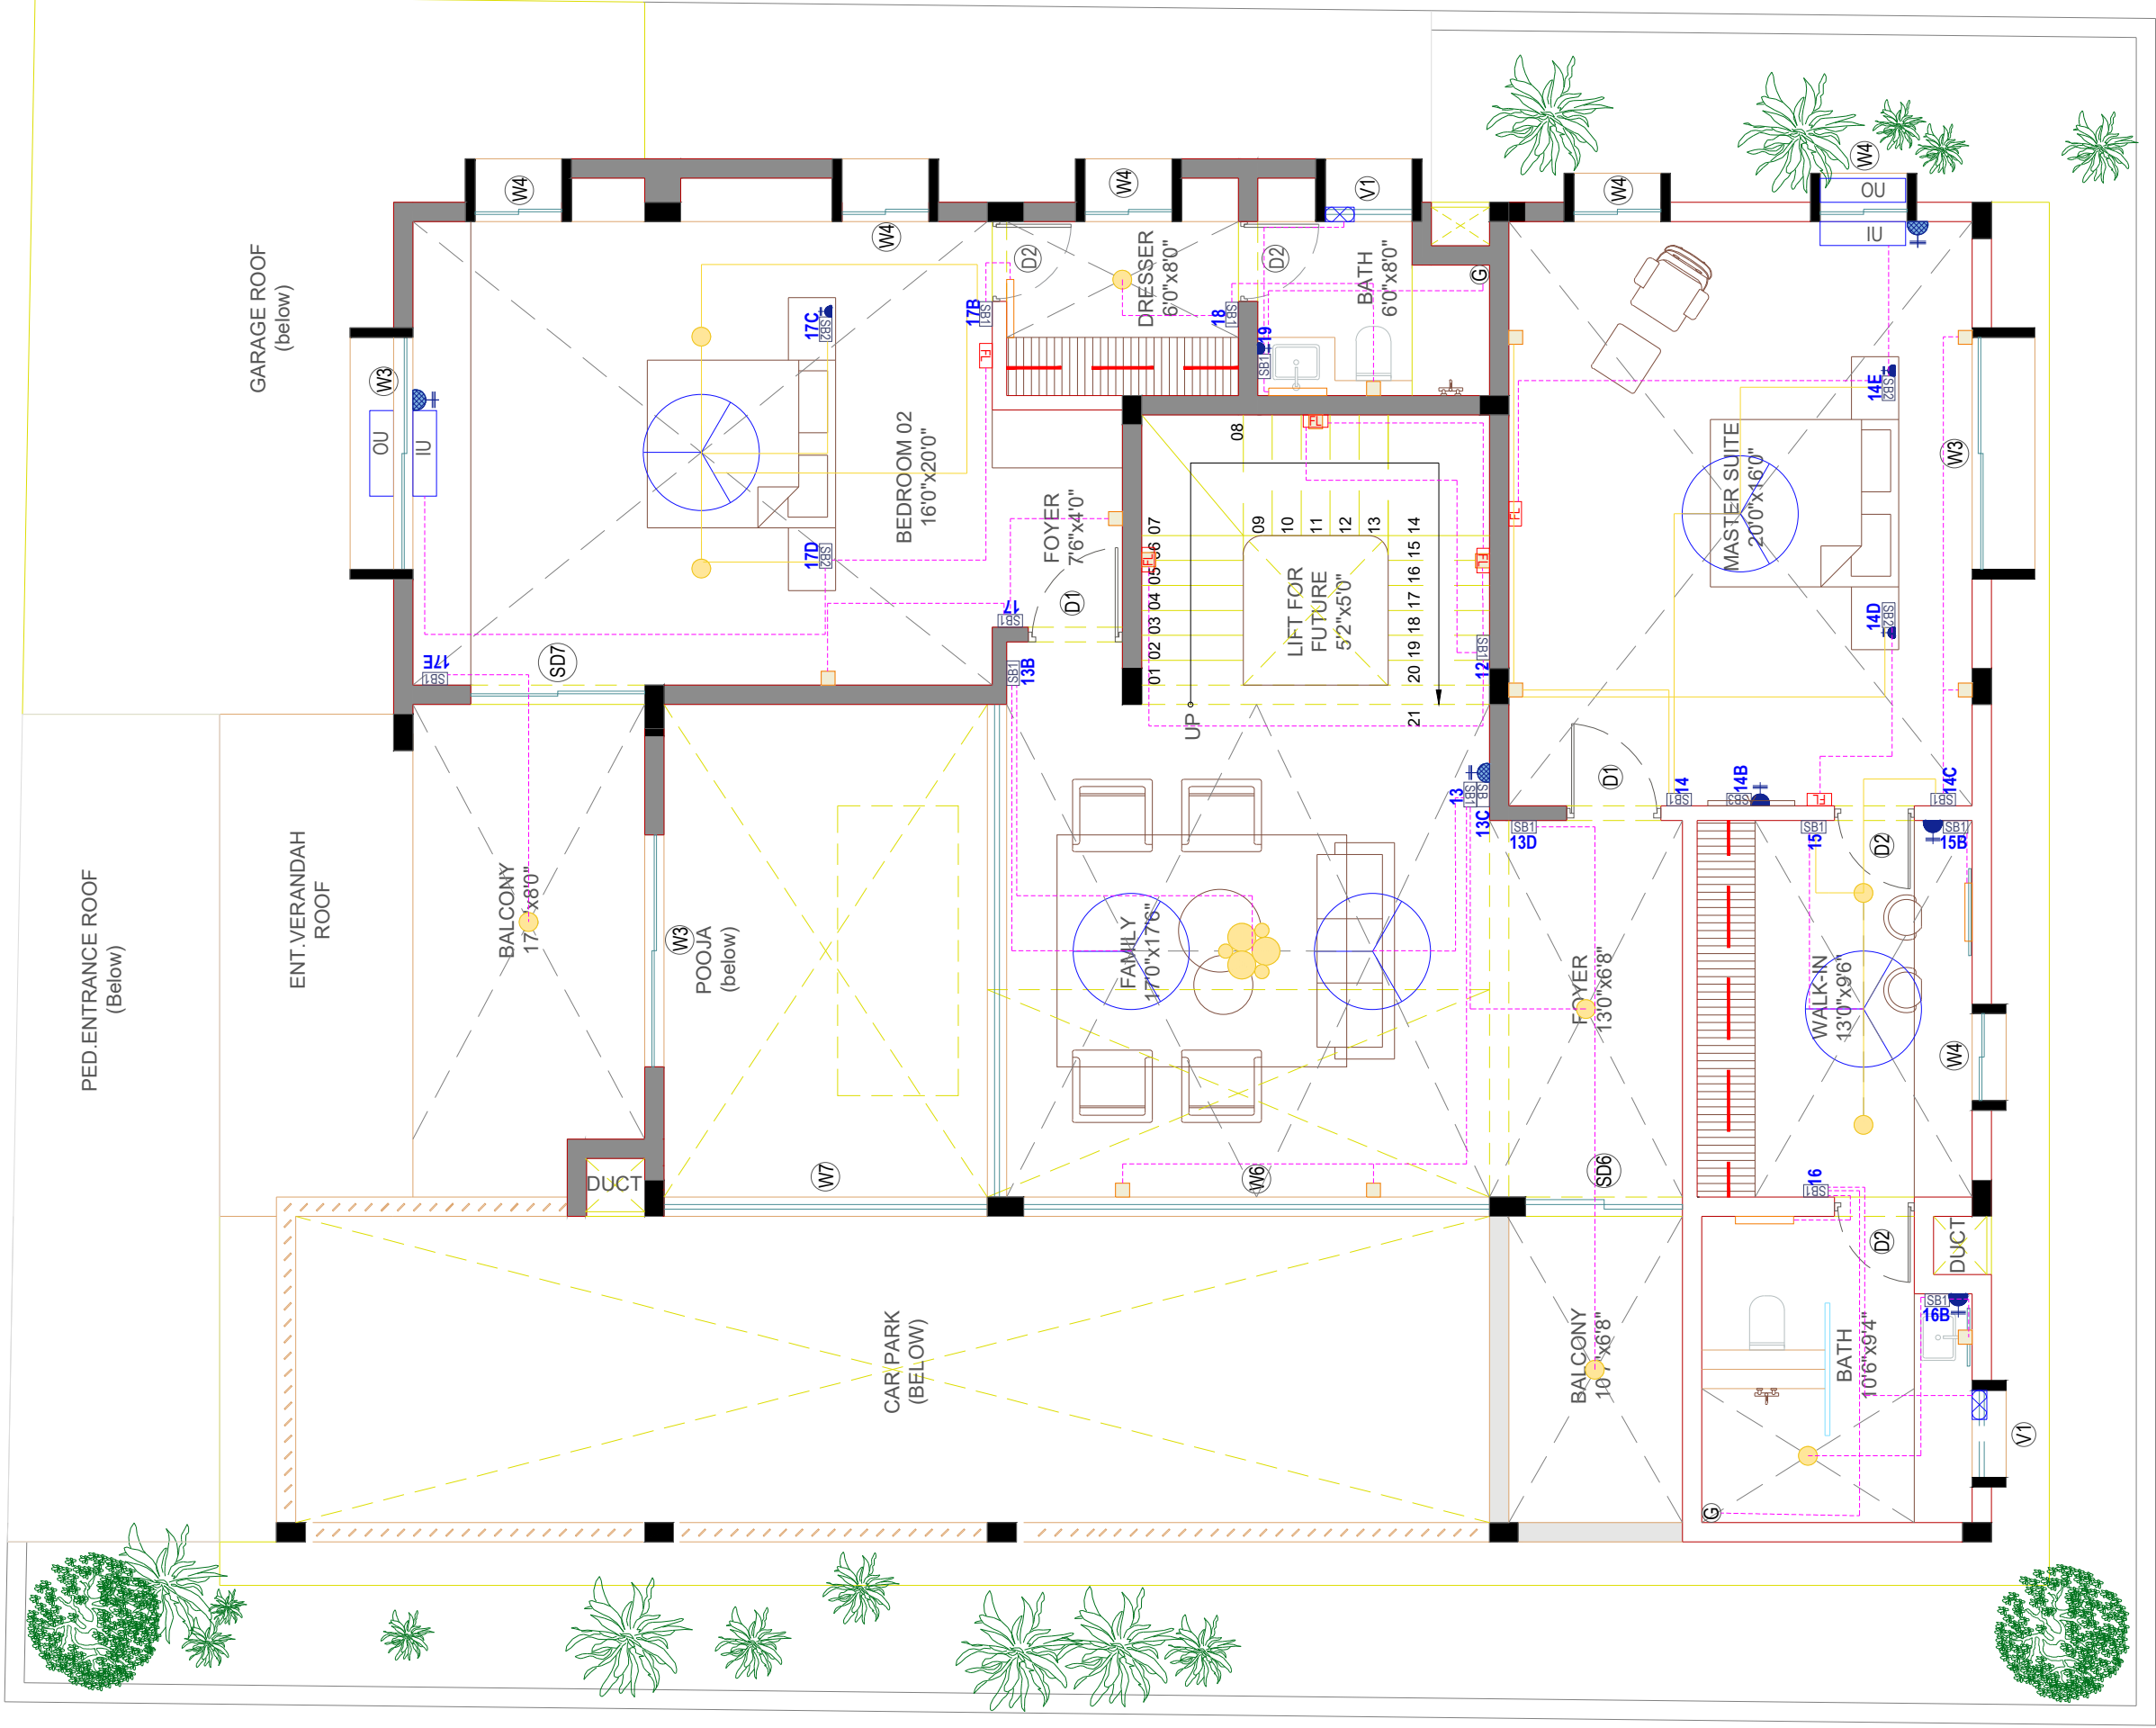

FIRST FLOOR PLAN

STANDARD INSTRUCTIONS:
ANY DISCREPANCY IN THE DRAWINGS AND ON SITE SHOULD BE BROUGHT TO THE NOTICE OF THE ARCHITECT'S PRIOR TO EXECUTION.
ALL DIMENSIONS ARE IN FEET & INCHES. ALL DIMENSIONS REFER TO UNFINISHED SURFACES UNLESS SPECIFIED OTHERWISE. ALL DIMENSIONS SHOULD BE READ AND NOT MEASURED.
REFER STRUCTURAL DRAWINGS FOR ALL CONCRETE WORK AND DETAILS BELOW PLINTH.
DRAWINGS ARE CROSS REFERENCED AND ARE TO BE READ IN CONJUNCTION WITH OTHER DRAWINGS AS INDICATED.
0000 LEVEL FOR EACH BUILDING IS ESTABLISHED WITH REFERENCE TO BENCHMARK ESTABLISHED ON SITE. ALL OTHER LEVELS ARE WITH REFERENCE TO THE 0000 LEVEL. ALL LEVELS ARE INDICATED IN MILLIMETERS.
THIS DRAWING IS THE SOLE PROPERTY OF STUDIO ANNEXE AND MAY NOT BE COPIED IN PART OR IN WHOLE WITHOUT THE PERMISSION OF THE ARCHITECTS.

PROJECT:Proposed Residence
@ Bharathi colony, Coimbatore
CLIENT:Mr.Avinash & Family

DRAWING: FF Electrical layout

STRUCTURAL
CONSULTANT :

MEP CONSULTANT :

PHE CONSULTANT :

CONCEPTUAL DRAWINGS
(for Conceptual Discussions)

PROJECT NO:

DRAWING NO:

SCALE:NA


DATE - 23/09/2022

CHECKED:

STUDIO
ANNEXE


22A,HOSUR ROAD,COIMBATORE -
641018



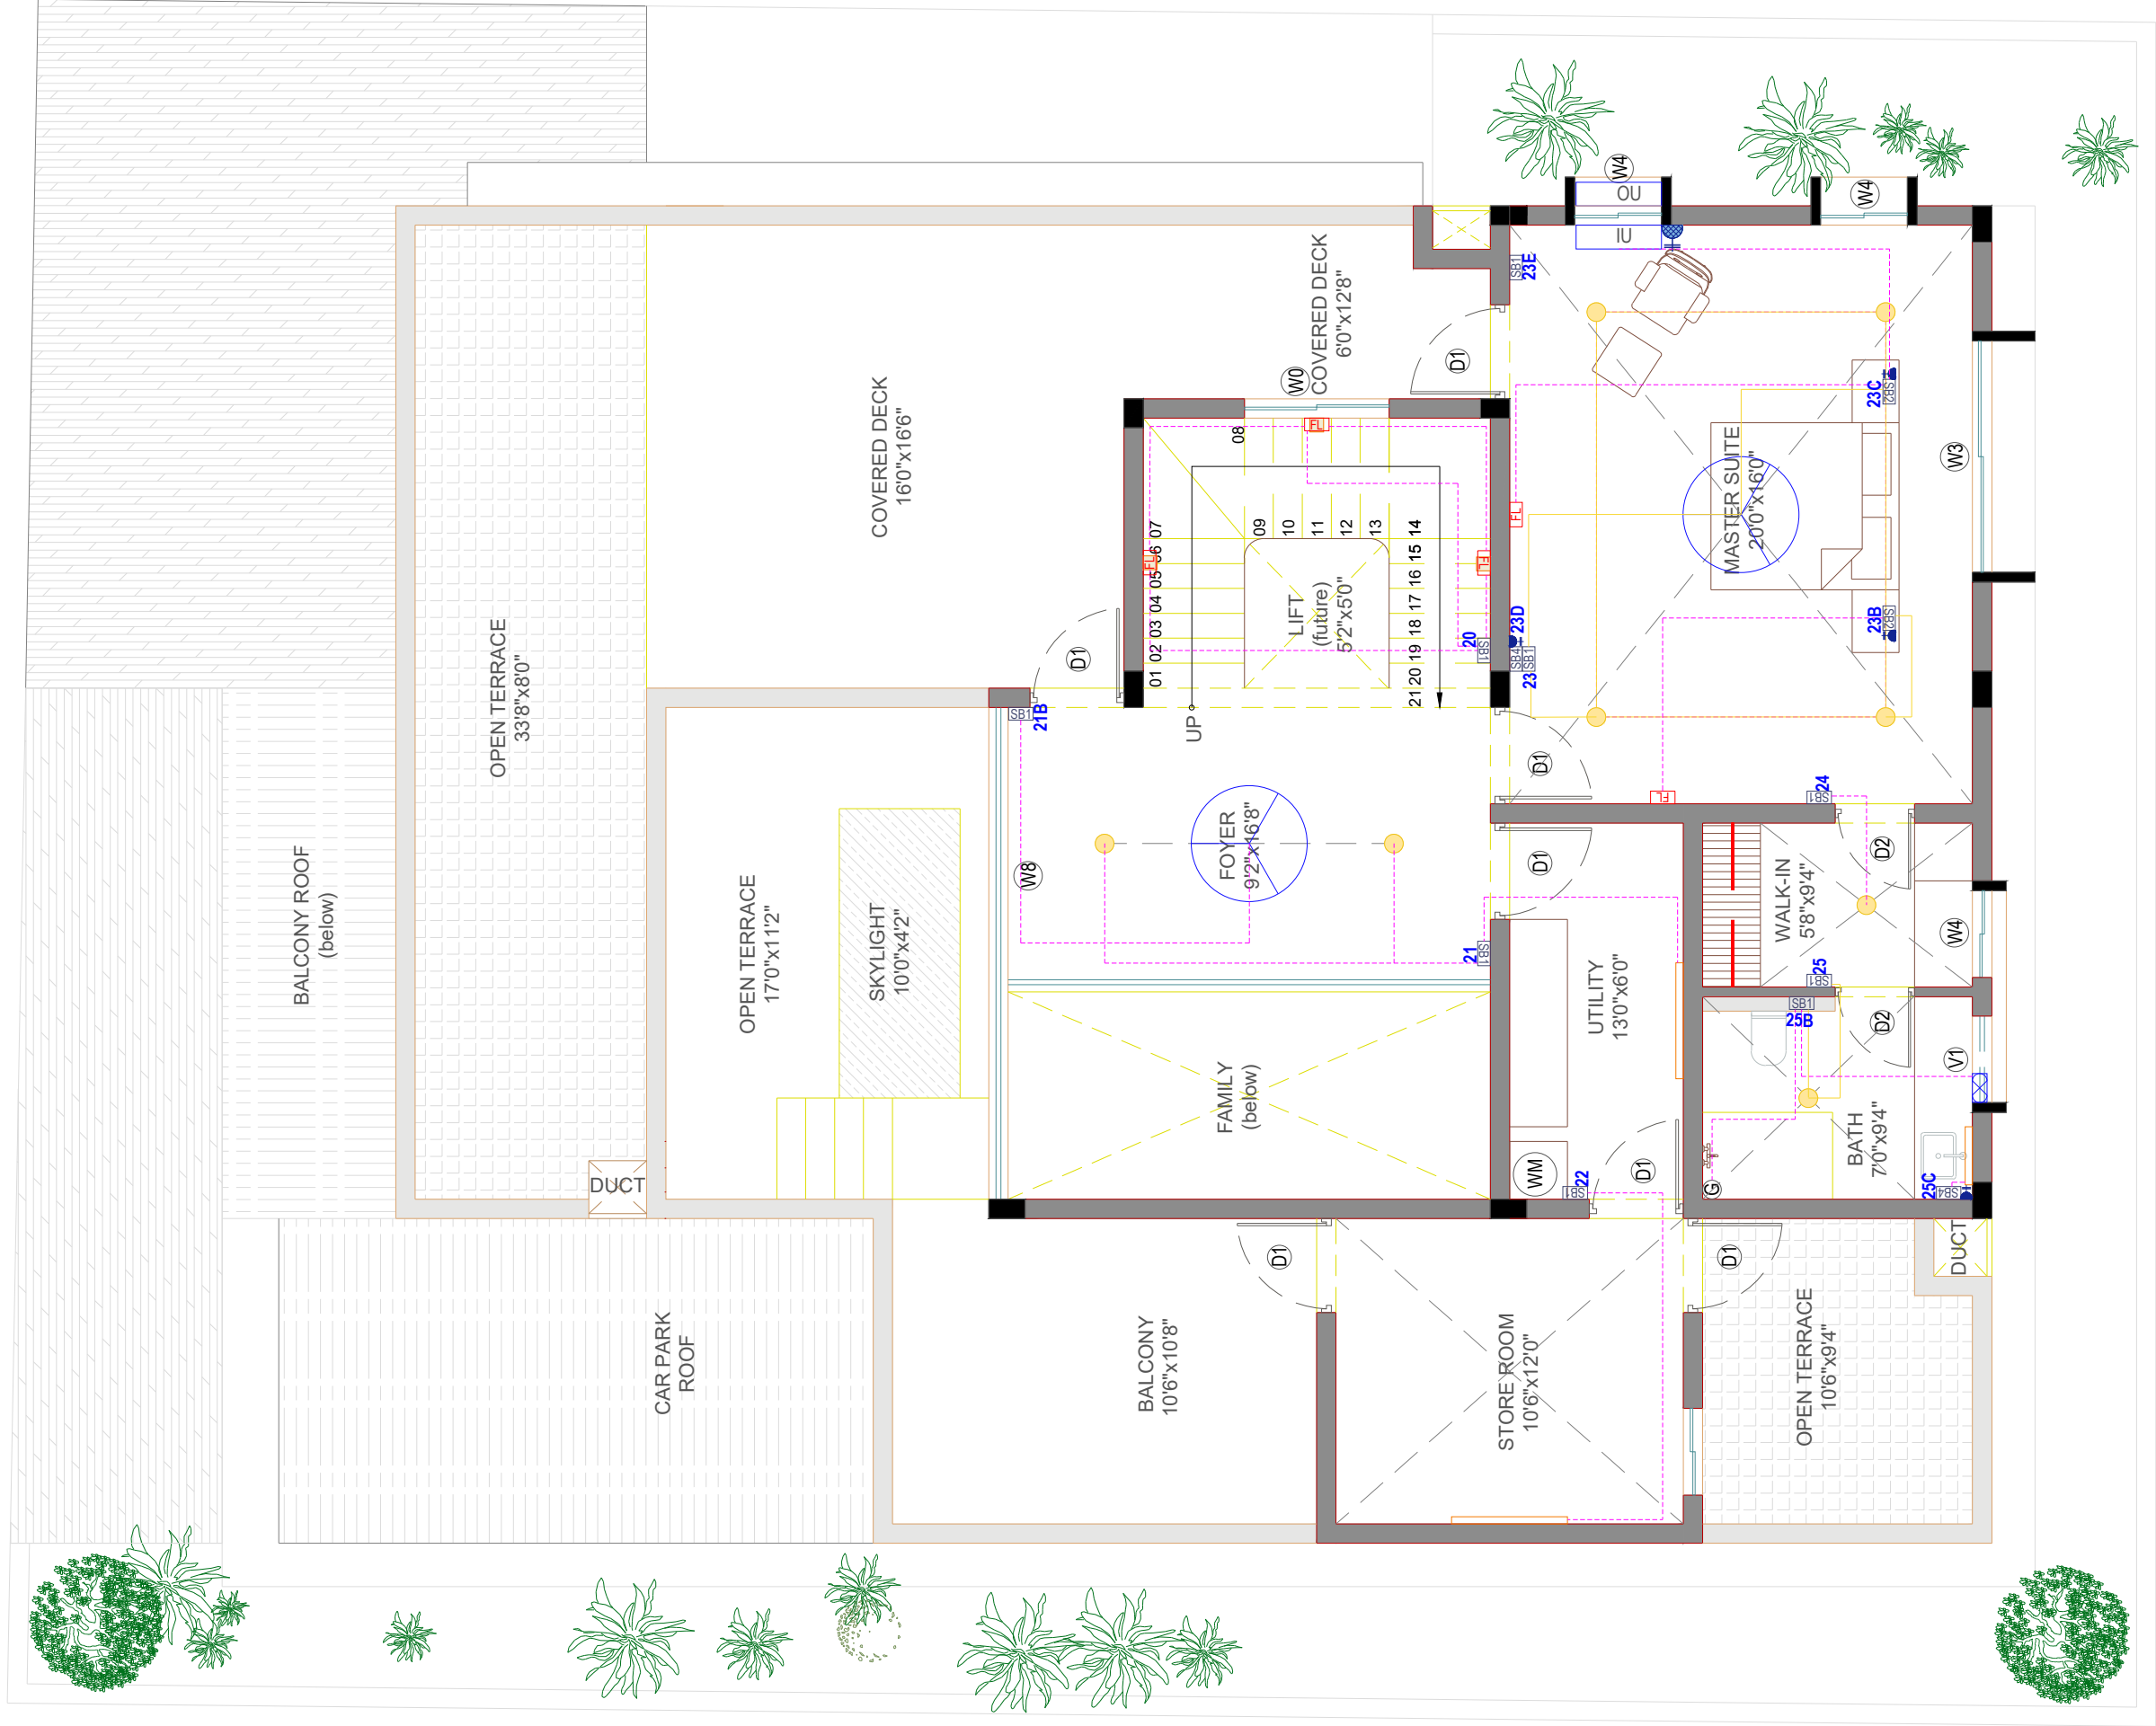

SECOND FLOOR PLAN

STANDARD INSTRUCTIONS: ANY DISCREPANCY IN THE DRAWINGS AND ON SITE SHOULD BE BROUGHT TO THE NOTICE OF THE ARCHITECT'S PRIOR TO EXECUTION. ALL DIMENSIONS ARE IN FEET & INCHES. ALL DIMENSIONS REFER TO UNFINISHED SURFACES UNLESS SPECIFIED OTHERWISE. ALL DIMENSIONS SHOULD BE READ AND NOT MEASURED. REFER STRUCTURAL DRAWINGS FOR ALL CONCRETE WORK AND DETAILS BELOW PLINTH. DRAWINGS ARE CROSS REFERENCED AND ARE TO BE READ IN CONJUNCTION WITH OTHER DRAWINGS AS INDICATED. 0000 LEVEL FOR EACH BUILDING IS ESTABLISHED WITH REFERENCE TO BENCHMARK ESTABLISHED ON SITE. ALL OTHER LEVELS ARE WITH REFERENCE TO THE 0000 LEVEL. ALL LEVELS ARE INDICATED IN MILLIMETERS. THIS DRAWING IS THE SOLE PROPERTY OF STUDIO ANNEXE AND MAY NOT BE COPIED IN PART OR IN WHOLE WITHOUT THE PERMISSION OF THE ARCHITECTS.	PROJECT:Proposed Residence @ Bharathi colony, Coimbatore		N
	CLIENT:Mr.Avinash & Family		
	DRAWING: SF Electrical layout		
	STRUCTURAL CONSULTANT :	PROJECT NO:	
	MEP CONSULTANT :	DRAWING NO:	
	PHE CONSULTANT :	SCALE:NA	DATE - 23/09/2022
		DRAWN:	CHECKED:
	STUDIO ANNEXE		22A,HOSUR ROAD,COIMBATORE - 641018

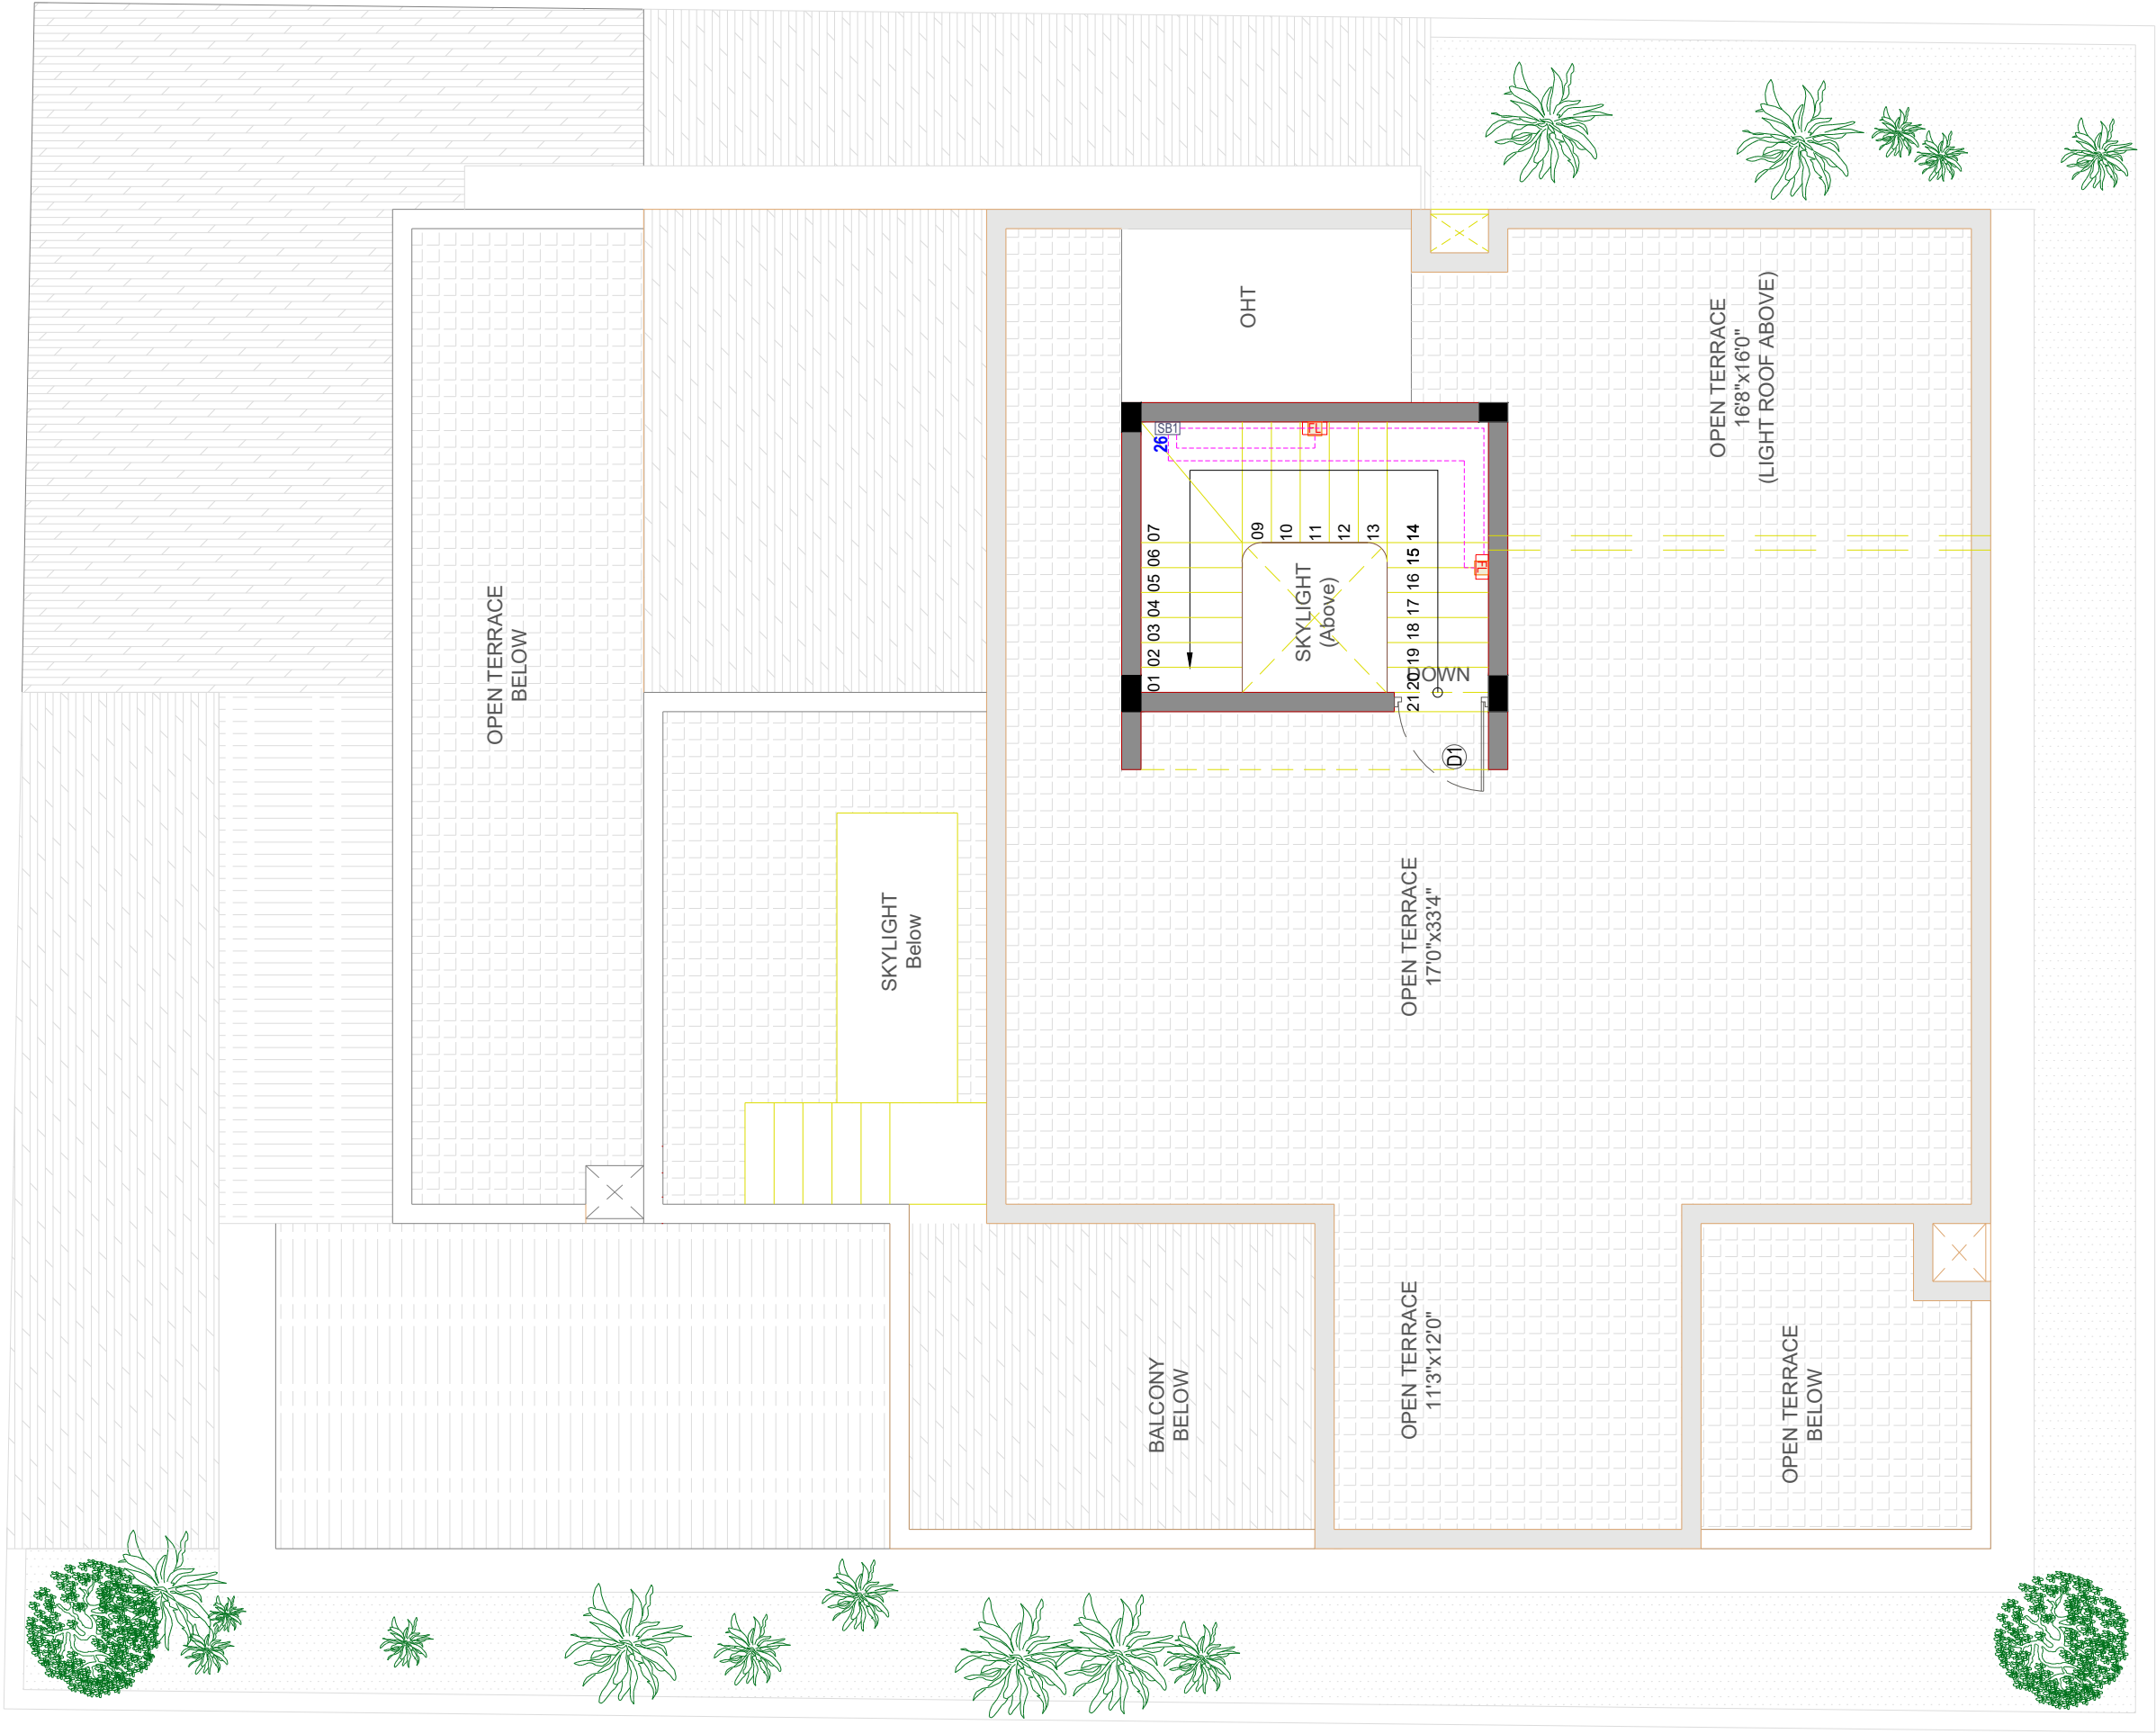

THIRD FLOOR PLAN

STANDARD INSTRUCTIONS: ANY DISCREPANCY IN THE DRAWINGS AND ON SITE SHOULD BE BROUGHT TO THE NOTICE OF THE ARCHITECTS PRIOR TO EXECUTION. ALL DIMENSIONS ARE IN FEET & INCHES. ALL DIMENSIONS REFER TO UNFINISHED SURFACES UNLESS SPECIFIED OTHERWISE. ALL DIMENSIONS SHOULD BE READ AND NOT MEASURED. REFER STRUCTURAL DRAWINGS FOR ALL CONCRETE WORK AND DETAILS BELOW PLINTH. DRAWINGS ARE CROSS REFERENCED AND ARE TO BE READ IN CONJUNCTION WITH OTHER DRAWINGS AS INDICATED. 0000 LEVEL FOR EACH BUILDING IS ESTABLISHED WITH REFERENCE TO BENCHMARK ESTABLISHED ON SITE. ALL OTHER LEVELS ARE WITH REFERENCE TO THE 0000 LEVEL. ALL LEVELS ARE INDICATED IN MILLIMETERS. THIS DRAWING IS THE SOLE PROPERTY OF STUDIO ANNEXE AND MAY NOT BE COPIED IN PART OR IN WHOLE WITHOUT THE PERMISSION OF THE ARCHITECTS.	PROJECT:Proposed Residence @ Bharathi colony, Coimbatore		CONCEPTUAL DRAWINGS (for Discussion)		N STUDIO ANNEXE 22A,HOSUR ROAD,COIMBATORE - 641018	
	CLIENT:Mr.Avinash & Family					
	DRAWING: TF Electrical layout					PROJECT NO:
	STRUCTURAL CONSULTANT :					DRAWING NO:
	MEP CONSULTANT :					SCALE:NA DATE - 23/09/2022
	PHE CONSULTANT :		DRAWN:	CHECKED:		

SWITCH BOX DETAILS

SB NO	SB	LOCATION	SYMBOL	NUMBER	DESCRIPTION
ENT. VERANDAH					
01	001	SB @ 4'0" LVL	 12way-02	1	Ceiling Light
			 2	2	Wall Light
					001-01
	001	4'0" LVL	001	1	Residence Door Bell
FOYER					
02	002	SB @ 4'0" LVL	 1	1	5A
			 1	1	Ceiling Fan
			 4P	4P	Ceiling Light
			 1	1	wall lamp tube
02B	003	SB @ 0'0" LVL	 1	1	15A
POOJA					
03	004	SB @ 4'0" LVL	 1	1	wall lamp tube
			 1	1	Wall Light
			 1	1	5A
			 22way-04		wall lamp tube
DINING					
04	005	SB @ 4'0" LVL	 4P	4P	Ceiling Light
			 1	1	Pendant Light
			 1	1	Ceiling Fan
			 22way-03		wall lamp tube
04B	006	SB @ 4'0" LVL	 4P	4P	Ceiling Light
			 1	1	Ceiling Fan
04C	007	SB @ 0'0" LVL	 1	1	15A
LIVING					
05	008	SB @ 4'0" LVL	 1	1	Ceiling Fan
			 4P(2way-05C)		Ceiling Light
			 22way-05B		wall lamp tube
05B	009	SB @ 4'0" LVL	 1	1	Pendant Light
			 1	1	Wall Light
			 22way-05		wall lamp tube
05C	010	SB @ 4'0" LVL	 4P(2way-05)		Ceiling Light
			 1	1	Ceiling Fan
05D	011	SB @ 2'0" LVL		2	5A
05E	012	SB @ 3'0" LVL	 1	1	5A (TV)
OFFICE					
06	013	SB @ 4'0" LVL	 1		wall lamp tube
			 1	1	Ceiling Fan
06B	014	SB @ 4'0" LVL	 1	1	5A
				1	A/C
WASH					
07	015	SB @ 4'0" LVL	 1		Ceiling Light
08	016	SB @ 4'0" LVL	 1		Wall Light
			 1		Wall Light (Powder room)
09	017	SB @ 4'0" LVL	 1		wall lamp tube (Powder room)
			 1		Exhaust window fan (Powder room)
			 1		5A (Powder room)
KITCHEN					
10	018	SB @ 4'0" LVL	 1		wall lamp tube
			 1		Ceiling Fan
10B	019	SB @ 3'0" LVL	 1		15A
10C	020	SB @ 3'0" LVL	 1		5A
10D	021	SB @ 3'0" LVL	 1		15A
10E	022	SB @ 4'0" LVL	 1		5A
			 1 (2way-11)		wall lamp tube
			 1		wall lamp tube (Store room)
STORE					
11	023	SB @ 4'0" LVL	 1 (2way-10B)		wall lamp tube (Kitchen)
			 1		5A
11B	024	SB @ 4'0" LVL			
11C	025	SB @ 4'0" LVL	 1		Wall Light
			 1		15A
07	026	SB @ 4'0" LVL	 1	1	Wall Light
07B	027	SB @ 0'0" LVL	 1	1	15A

SB NO	SB	LOCATION	SYMBOL	NUMBER	DESCRIPTION
STAIRCASE					
12	028	SB @ 4'0" LVL	 3	3	Wall Light
				3P	028
FAMILY					
13	029	SB @ 4'0" LVL	 1	1	Ceiling Fan
			 2P	2P	Wall Light
			 1	1	Ceiling Light (Foyer)
13B	030	SB @ 4'0" LVL	 1	1	Pendant Light
			 1	1	Ceiling Fan
13C	031	SB @ 0'0" LVL	 1	1	15A
13D	032	SB @ 4'0" LVL	 1	1	Ceiling Light (Balcony)
MASTER SUITE					
14	033	SB @ 4'0" LVL	 2P(2way-15D)		Wall Light
			 2(2way-14E)		Ceiling Fan
14B	034	SB @ 3'0" LVL	 1	1	5A (TV)
14C	035	SB @ 4'0" LVL	 2P	2P	Wall Light
			 2P(2way-15)		Ceiling Light (Walk-in)
14D	036	SB @ 2'0" LVL	 2P(2way-14)		Wall Light
			 1	1	5A
			 1	1	USB
14E	037	SB @ 2'0" LVL	 2(2way-14)		Ceiling Fan
			 1	1	5A
			 1	1	028
				1	A/C
WALK-IN					
15	038	SB @ 4'0" LVL	 2P(2way-14C)		Ceiling Light
			 1		Ceiling Fan
15B	039	SB @ 4'0" LVL	 1		Wall mirror light
			 1		5A
					Wardrobe LED Strip
16	040	SB @ 4'0" LVL	 1		wall lamp tube (Bath)
			 1		0
			 1		Exhaust window fan (Bath)
16B	041	SB @ 4'0" LVL	 1	1	Mirror Wall light
			 1	1	5A
			 1		Ceiling Light
BEDROOM-02					
17	042	SB @ 4'0" LVL	 2		Wall light
17B	043	SB @ 4'0" LVL	 2P (2Way-17D)		Ceiling Light
			 2P (2Way-17C)		Ceiling Fan
			 1		wall lamp tube (Dresser)
17C	044	SB @ 3'0" LVL	 2P (2Way-17B)		Ceiling Fan
			 1	1	5A
				1	USB
17D	045	SB @ 2'0" LVL	 2P (2Way-17B)		Ceiling Light
			 1	1	USB
			 1	1	028
				1	A/C
17E	046	SB @ 4'0" LVL	 1		Ceiling Light (Balcony)
DRESSER					
18	047	SB @ 4'0" LVL	 1	1	Ceiling Light
			 1		Wall light (Bath)
			 1(17B)		wall lamp tube
19	048	SB @ 4'0" LVL	 1	1	Mirror wall lamp
			 1	1	Exhaust window fan
			 1	1	0
			 1	1	5A

SB NO	SB	LOCATION	SYMBOL	NUMBER	DESCRIPTION
STAIRCASE					
20	049	SB @ 4'0" LVL	 3	3	Wall Light
				3P	049
FOYER					
21	050	SB @ 4'0" LVL	 2P	2P	Ceiling Light
			 1	1	Wall light (Utility)
21B	051	SB @ 4'0" LVL	 1	1	Ceiling Fan
					Wall light (Covered Deck)
UTILITY-STORE ROOM					
22	052	SB @ 4'0" LVL	 1	1	Wall light (Store Room)
					Balcony
					Open Terrace
MASTER SUITE					
23	053	SB @ 4'0" LVL	 4P(2way-23B)		Ceiling Light
23B	054	SB @ 2'0" LVL	 4P(2way-23)		Ceiling Light
			 1	1	5A
			 1	1	028
				1	USB
23C	055	SB @ 2'0" LVL	 1(2way-20)		Ceiling Fan
			 1	1	5A
			 1	1	028
				1	A/C
23D	056	SB @ 0'0" LVL		1	
23E	057	SB @ 4'0" LVL			Wall light (Covered Deck)
					Ceiling Light (Walk-in)
WALK-IN					
24	058	SB @ 4'0" LVL	 1	1	Ceiling Light (Walk-in)
25	059	SB @ 4'0" LVL	 1(12Way-25B)		Ceiling Light (Bath)
25B	060	SB @ 4'0" LVL	 1(12Way-25)		Ceiling Light
			 1	1	Exhaust window fan
			 1	1	0
			 1		Mirror wall lamp
25C	061	SB @ 4'0" LVL	 1	1	5A
STAIR CASE					
26	062	SB @ 4'0" LVL	 2	2P	Wall Light

Symbol	Description		Wardrobe LED Strip		Food Light
P	Parallel				
	ceiling light		Tube light		Exhaust fan
	wall light		ceiling fan		Ceiling Light
	one-way control		key-way control		515 amp socket
					5 amp socket
					5 amp socket

STANDARD INSTRUCTIONS:
ANY DISCREPANCY IN THE DRAWINGS AND ON SITE SHOULD BE BROUGHT TO THE NOTICE OF THE ARCHITECT'S PRIOR TO EXECUTION.

ALL DIMENSIONS ARE IN FEET & INCHES. ALL DIMENSIONS REFER TO UNFINISHED SURFACES UNLESS SPECIFIED OTHERWISE. ALL DIMENSIONS SHOULD BE READ AND NOT MEASURED.

REFER STRUCTURAL DRAWINGS FOR ALL CONCRETE WORK AND DETAILS BELOW PLINTH.

DRAWINGS ARE CROSS REFERENCED AND ARE TO BE READ IN CONJUNCTION WITH OTHER DRAWINGS AS INDICATED.

0000 LEVEL FOR EACH BUILDING IS ESTABLISHED WITH REFERENCE TO BENCHMARK ESTABLISHED ON SITE. ALL OTHER LEVELS ARE WITH REFERENCE TO THE 0000 LEVEL. ALL LEVELS ARE INDICATED IN MILLIMETERS.

THIS DRAWING IS THE SOLE PROPERTY OF STUDIO ANNEXE AND MAY NOT BE COPIED IN PART OR IN WHOLE WITHOUT THE PERMISSION OF THE ARCHITECTS.


PROJECT:Proposed Residence @ Bharathi colony, Coimbatore	
CLIENT:Mr.Avinash & Family	
DRAWING: Switch box details	
STRUCTURAL CONSULTANT :	PROJECT NO:
MEP CONSULTANT :	DRAWING NO:
PHE CONSULTANT :	SCALE:NA
	CHECKED:

CONCEPTUAL DRAWINGS (for Discussion)	
STUDIO ANNEXE	
22A,HOSUR ROAD,COIMBATORE - 641018	



GROUND FLOOR PLAN


STANDARD INSTRUCTIONS: ANY DISCREPANCY IN THE DRAWINGS AND ON SITE SHOULD BE BROUGHT TO THE NOTICE OF THE ARCHITECT'S PRIOR TO EXECUTION. ALL DIMENSIONS ARE IN FEET & INCHES. ALL DIMENSIONS REFER TO UNFINISHED SURFACES UNLESS SPECIFIED OTHERWISE. ALL DIMENSIONS SHOULD BE READ AND NOT MEASURED. REFER STRUCTURAL DRAWINGS FOR ALL CONCRETE WORK AND DETAILS BELOW PLINTH. DRAWINGS ARE CROSS REFERENCED AND ARE TO BE READ IN CONJUNCTION WITH OTHER DRAWINGS AS INDICATED. 0000 LEVEL FOR EACH BUILDING IS ESTABLISHED WITH REFERENCE TO BENCHMARK ESTABLISHED ON SITE. ALL OTHER LEVELS ARE WITH REFERENCE TO THE 0000 LEVEL. ALL LEVELS ARE INDICATED IN MILLIMETERS. THIS DRAWING IS THE SOLE PROPERTY OF STUDIO ANNEXE AND MAY NOT BE COPIED IN PART OR IN WHOLE WITHOUT THE PERMISSION OF THE ARCHITECTS.	PROJECT: Proposed Residence @ Bharathi colony, Coimbatore		CONCEPTUAL DRAWINGS (for Discussion)		N
	CLIENT: Mr.Avinash & Family				
	DRAWING: GF Plumbing layout		PROJECT NO:		
	STRUCTURAL CONSULTANT :		DRAWING NO:		
	MEP CONSULTANT :		SCALE: NA		
PHE CONSULTANT :		DATE - 06 OCT 2022		STUDIO ANNEXE	
		DRAWN:		CHECKED:	
22A, HOSUR ROAD, COIMBATORE – 641018					

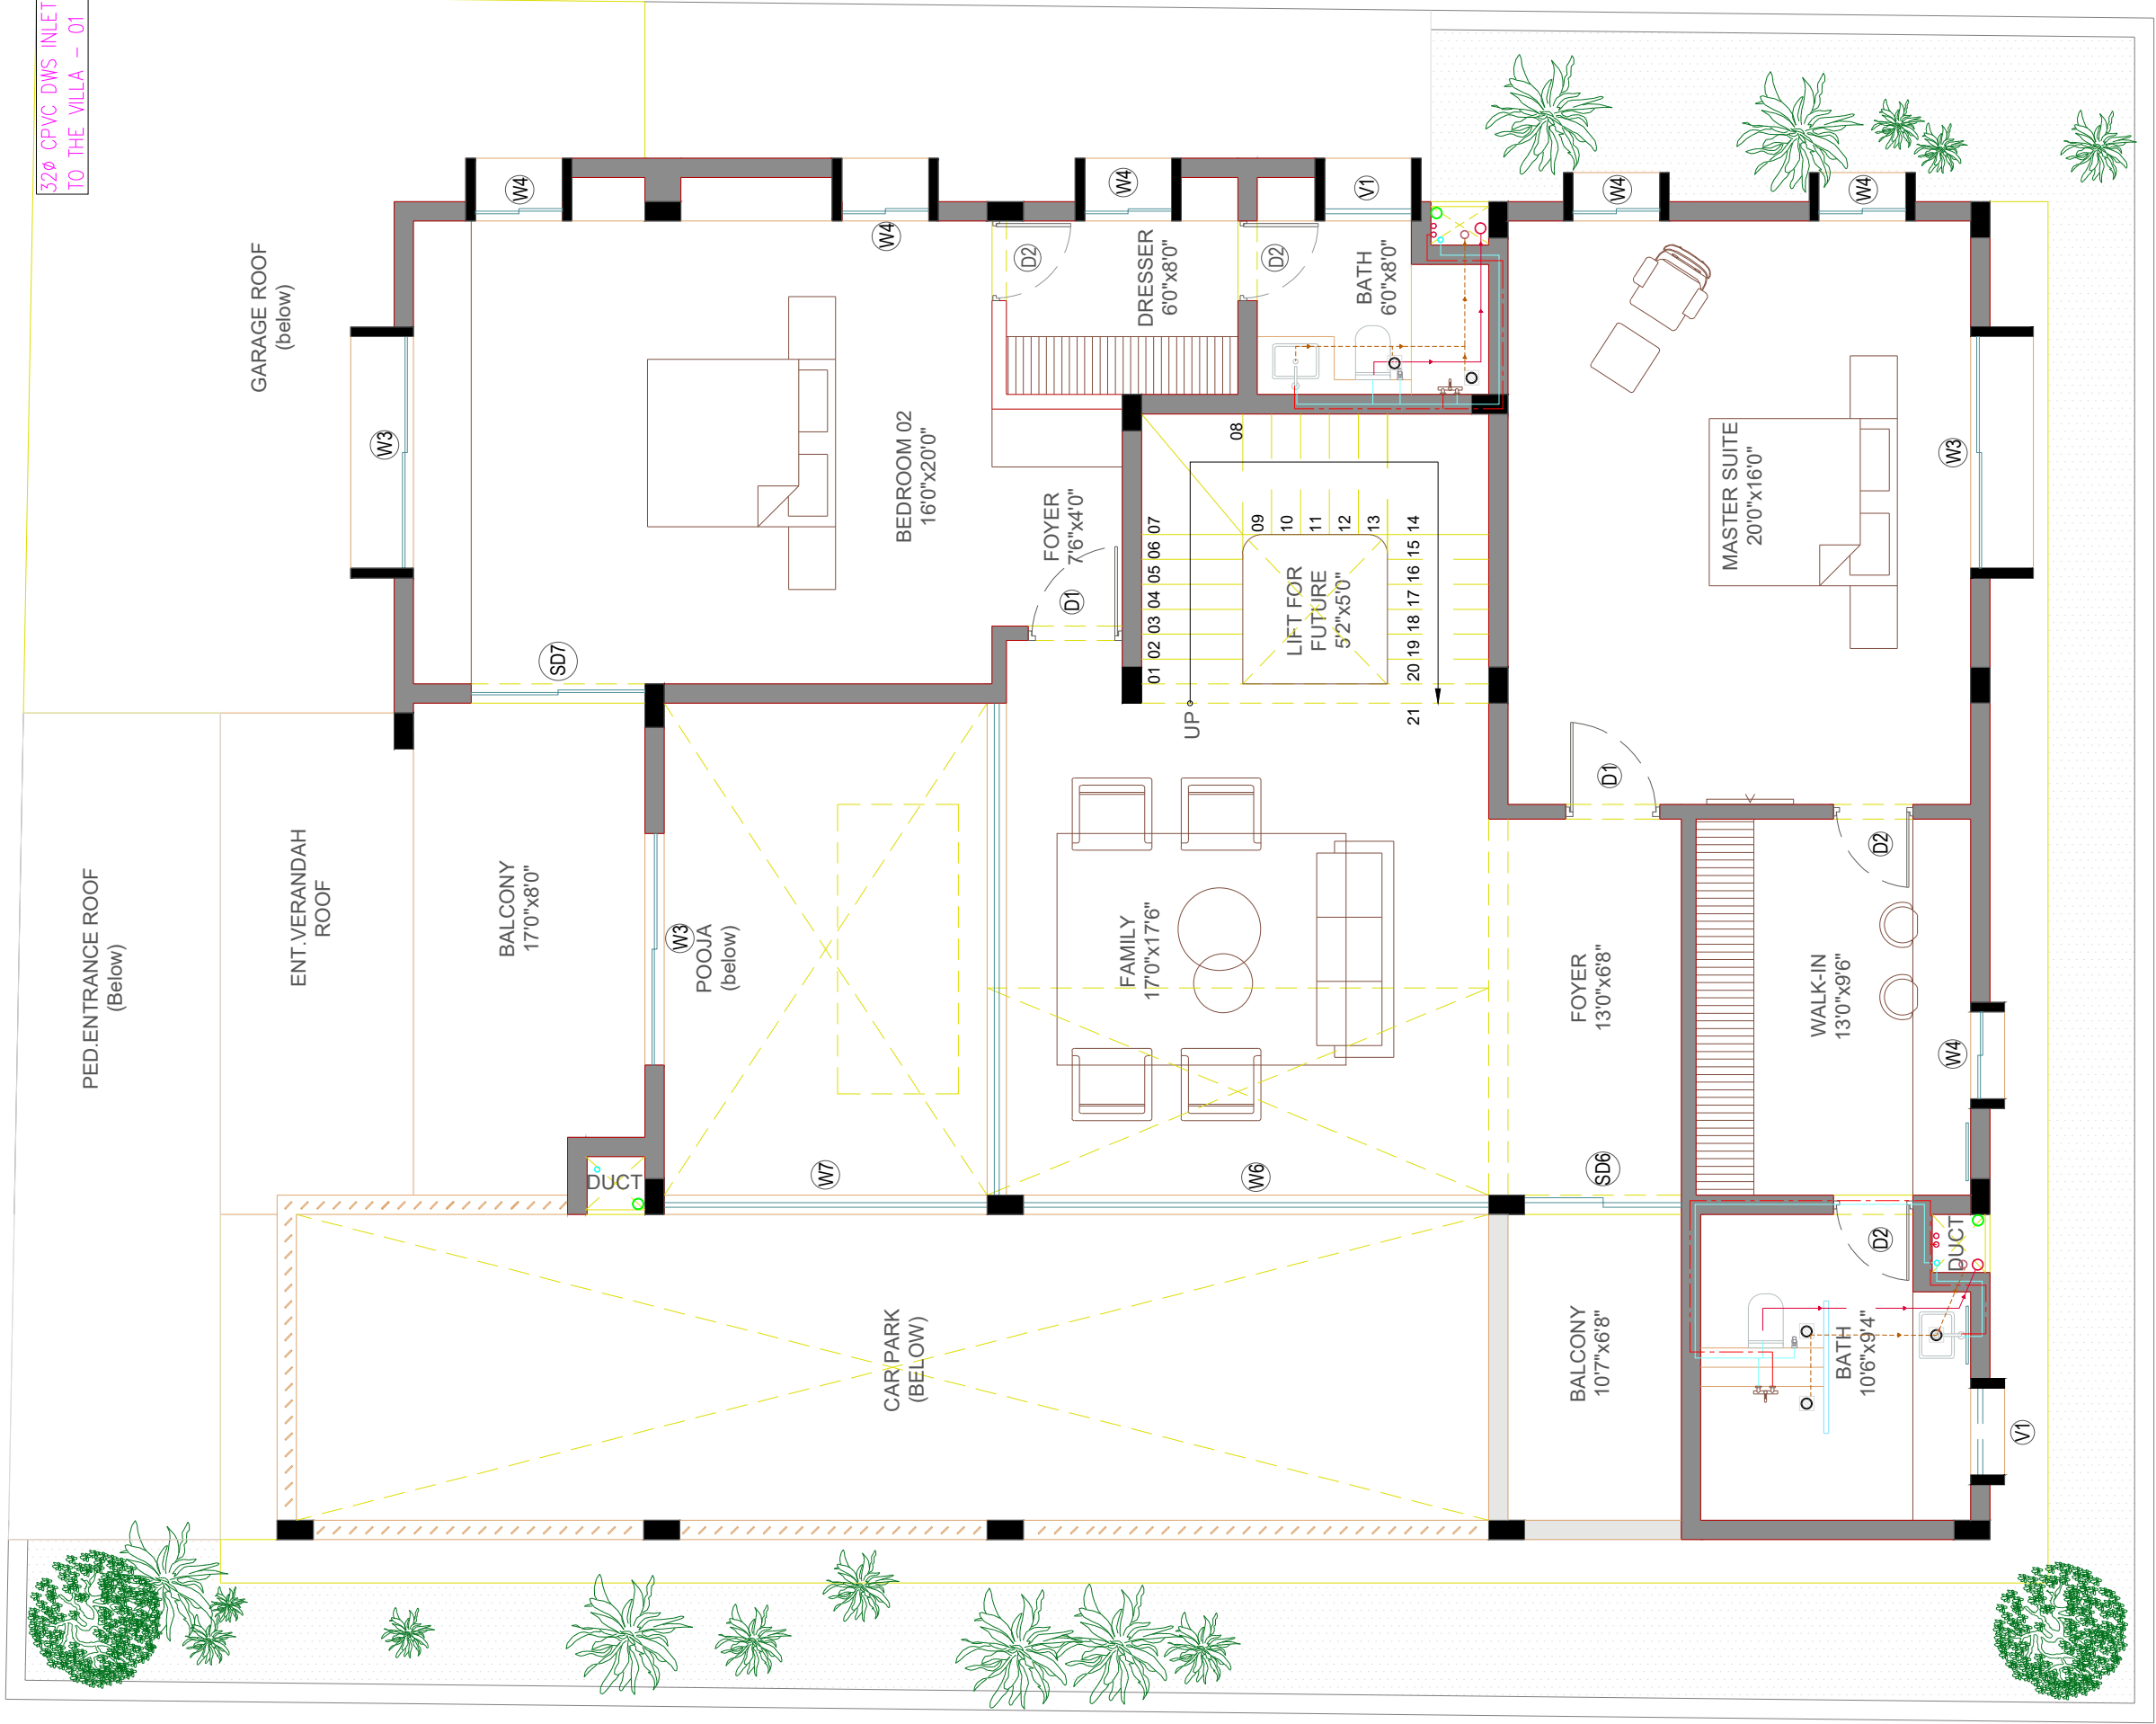

FIRST FLOOR PLAN


STANDARD INSTRUCTIONS: ANY DISCREPANCY IN THE DRAWINGS AND ON SITE SHOULD BE BROUGHT TO THE NOTICE OF THE ARCHITECTS PRIOR TO EXECUTION. ALL DIMENSIONS ARE IN FEET & INCHES. ALL DIMENSIONS REFER TO UNFINISHED SURFACES UNLESS SPECIFIED OTHERWISE. ALL DIMENSIONS SHOULD BE READ AND NOT MEASURED. REFER STRUCTURAL DRAWINGS FOR ALL CONCRETE WORK AND DETAILS BELOW PLINTH. DRAWINGS ARE CROSS REFERENCED AND ARE TO BE READ IN CONJUNCTION WITH OTHER DRAWINGS AS INDICATED. 0000 LEVEL FOR EACH BUILDING IS ESTABLISHED WITH REFERENCE TO BENCHMARK ESTABLISHED ON SITE. ALL OTHER LEVELS ARE WITH REFERENCE TO THE 0000 LEVEL. ALL LEVELS ARE INDICATED IN MILLIMETERS. THIS DRAWING IS THE SOLE PROPERTY OF STUDIO ANNEXE AND MAY NOT BE COPIED IN PART OR IN WHOLE WITHOUT THE PERMISSION OF THE ARCHITECTS.	PROJECT: Proposed Residence @ Bharathi colony, Coimbatore		CONCEPTUAL DRAWINGS (for Discussion)		N
	CLIENT: Mr.Avinash & Family				
	DRAWING: FF Plumbing layout		PROJECT NO:		
			DRAWING NO:		
			SCALE: NA		
		DATE - 06 OCT 2022		STUDIO ANNEXE	
		DRAWN:			22A, HOSUR ROAD, COIMBATORE - 641018
		CHECKED:			

32ø CPVC DWS INLET
TO THE VILLA - 01

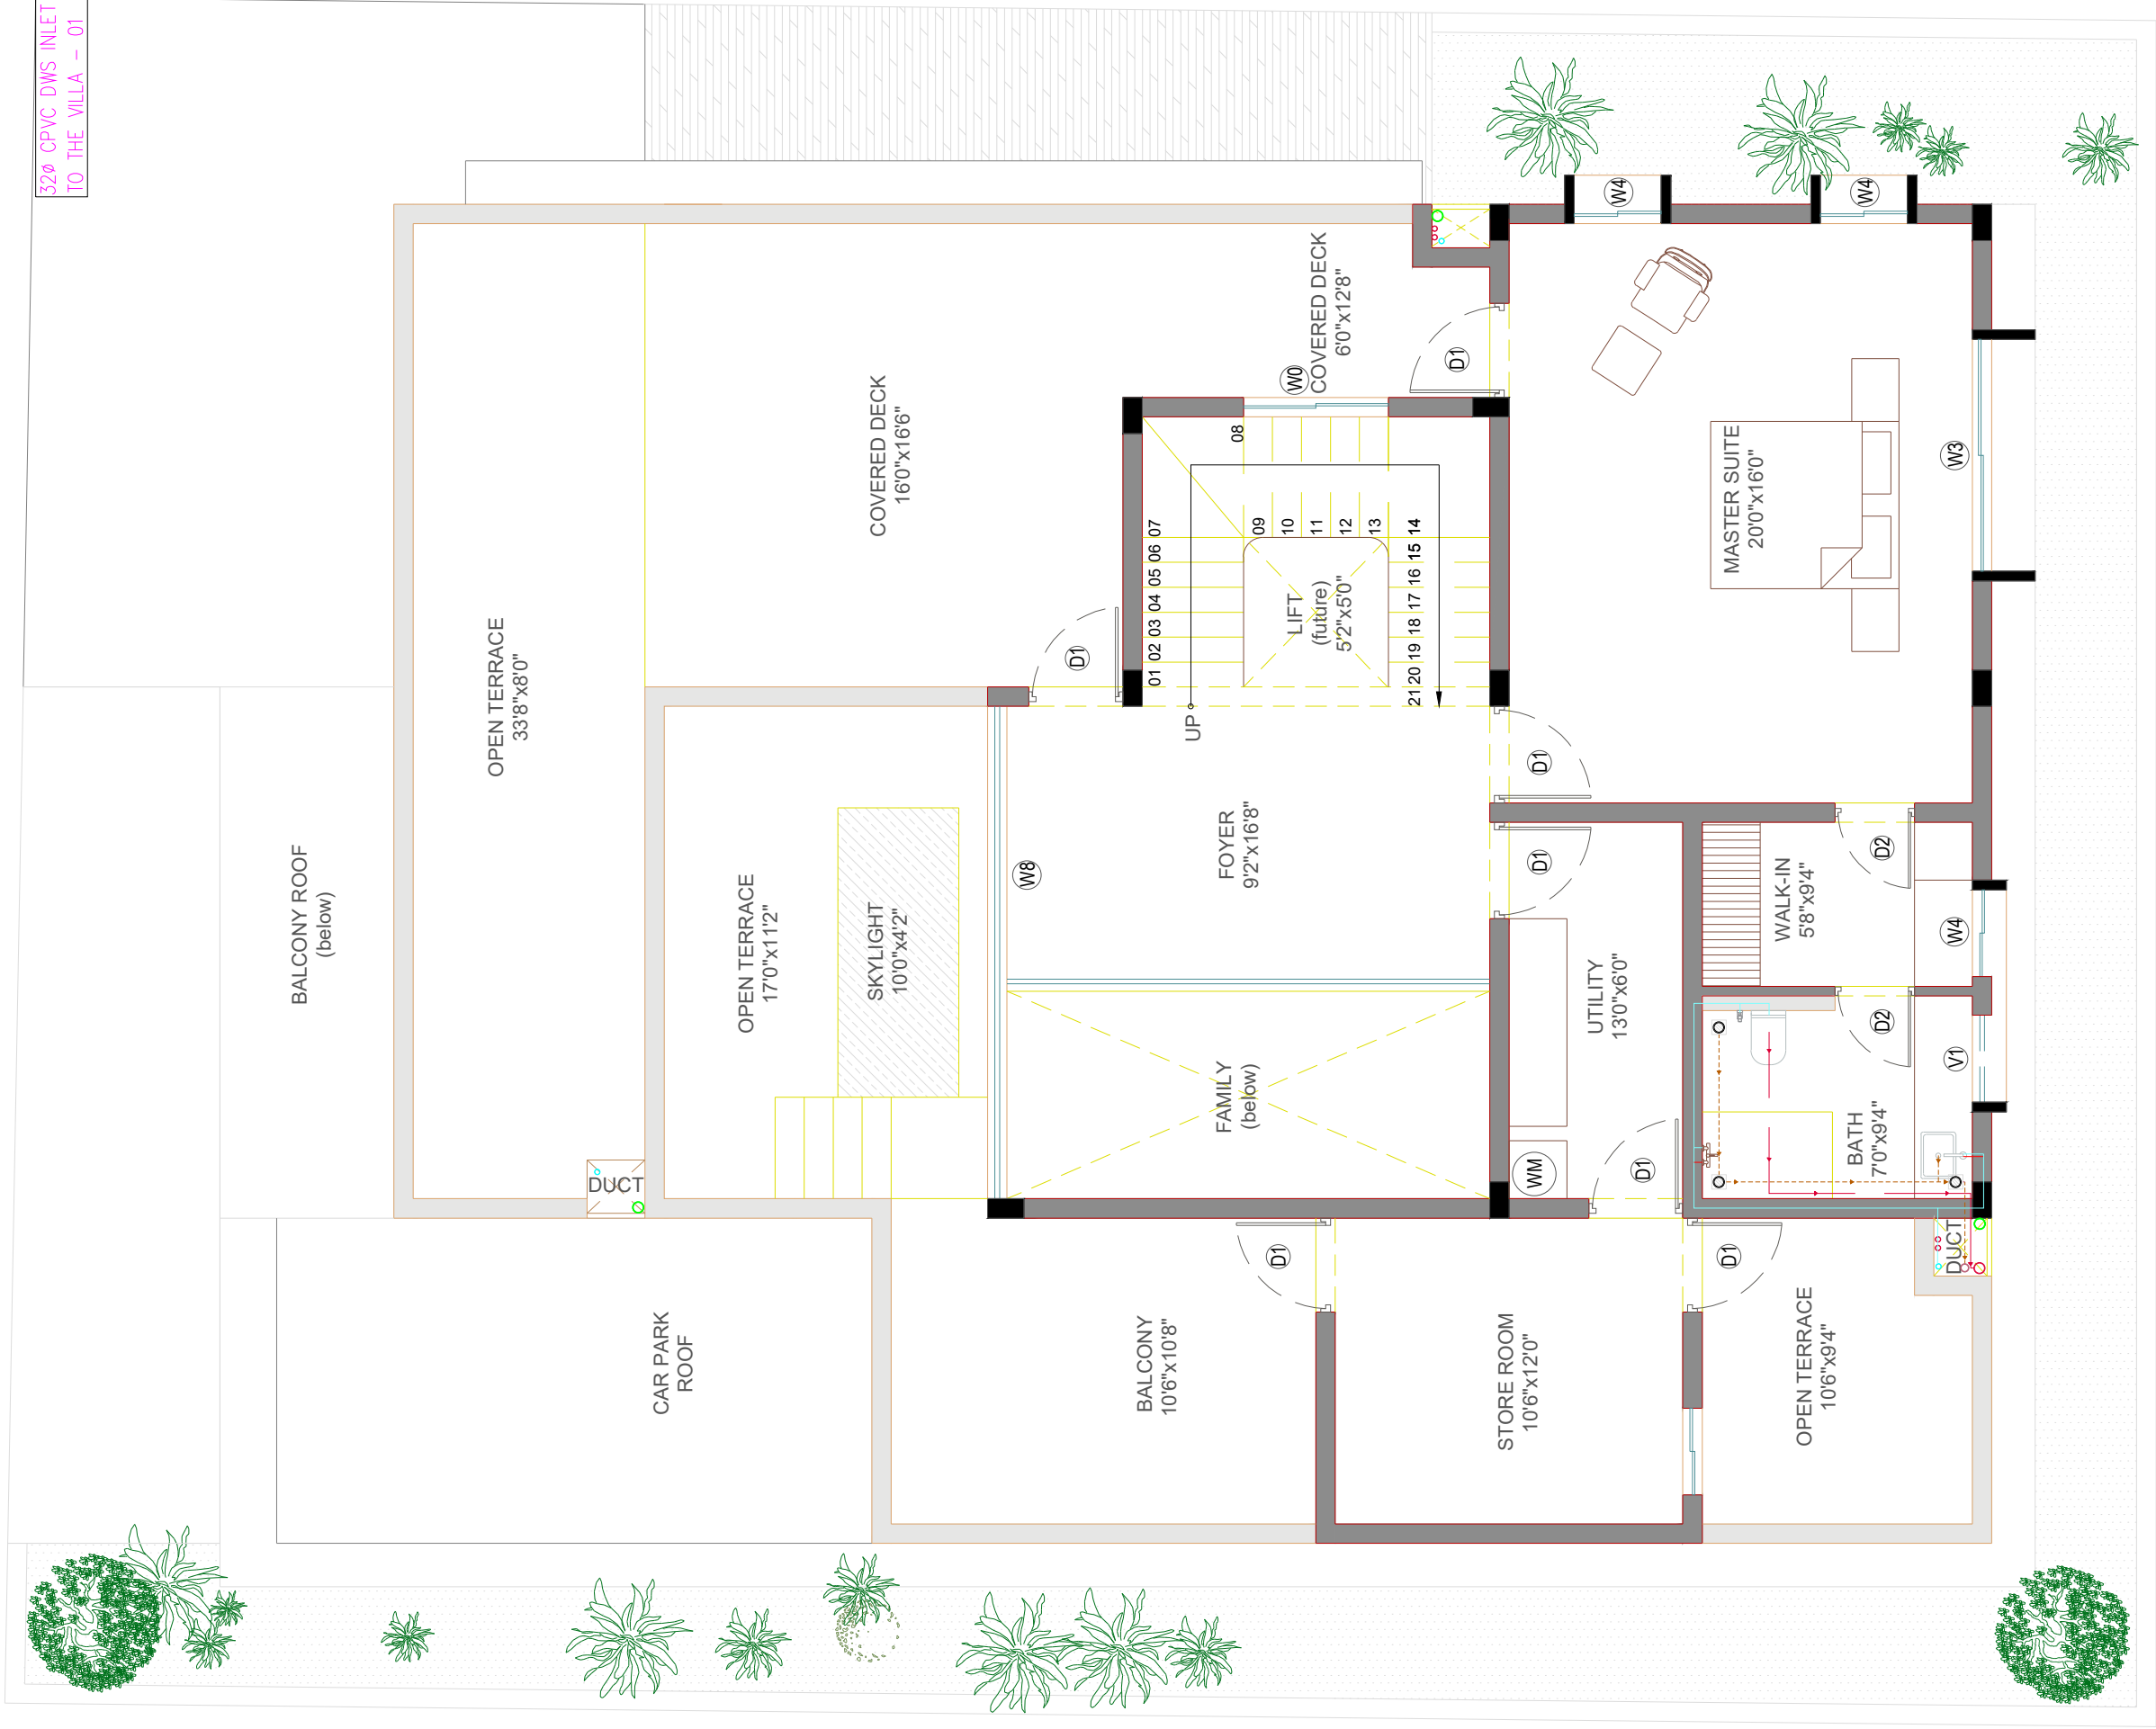

SECOND FLOOR PLAN

STANDARD INSTRUCTIONS: ANY DISCREPANCY IN THE DRAWINGS AND ON SITE SHOULD BE BROUGHT TO THE NOTICE OF THE ARCHITECTS PRIOR TO EXECUTION. ALL DIMENSIONS ARE IN FEET & INCHES. ALL DIMENSIONS REFER TO UNFINISHED SURFACES UNLESS SPECIFIED OTHERWISE. ALL DIMENSIONS SHOULD BE READ AND NOT MEASURED. REFER STRUCTURAL DRAWINGS FOR ALL CONCRETE WORK AND DETAILS BELOW PLINTH. DRAWINGS ARE CROSS REFERENCED AND ARE TO BE READ IN CONJUNCTION WITH OTHER DRAWINGS AS INDICATED. 0000 LEVEL FOR EACH BUILDING IS ESTABLISHED WITH REFERENCE TO BENCHMARK ESTABLISHED ON SITE. ALL OTHER LEVELS ARE WITH REFERENCE TO THE 0000 LEVEL. ALL LEVELS ARE INDICATED IN MILLIMETERS. THIS DRAWING IS THE SOLE PROPERTY OF STUDIO ANNEXE AND MAY NOT BE COPIED IN PART OR IN WHOLE WITHOUT THE PERMISSION OF THE ARCHITECTS.	PROJECT: Proposed Residence @ Bharathi colony, Coimbatore		CONCEPTUAL DRAWINGS (for Discussion)		STUDIO ANNEXE	22A,HOSUR ROAD,COIMBATORE - 641018
	CLIENT: Mr.Avinash & Family					
	DRAWING:SF Plumbing layout		PROJECT NO:			
	STRUCTURAL CONSULTANT :		DRAWING NO:			
	MEP CONSULTANT :		SCALE:NA			
PHE CONSULTANT :		DATE - 06 OCT 2022		CHECKED:		

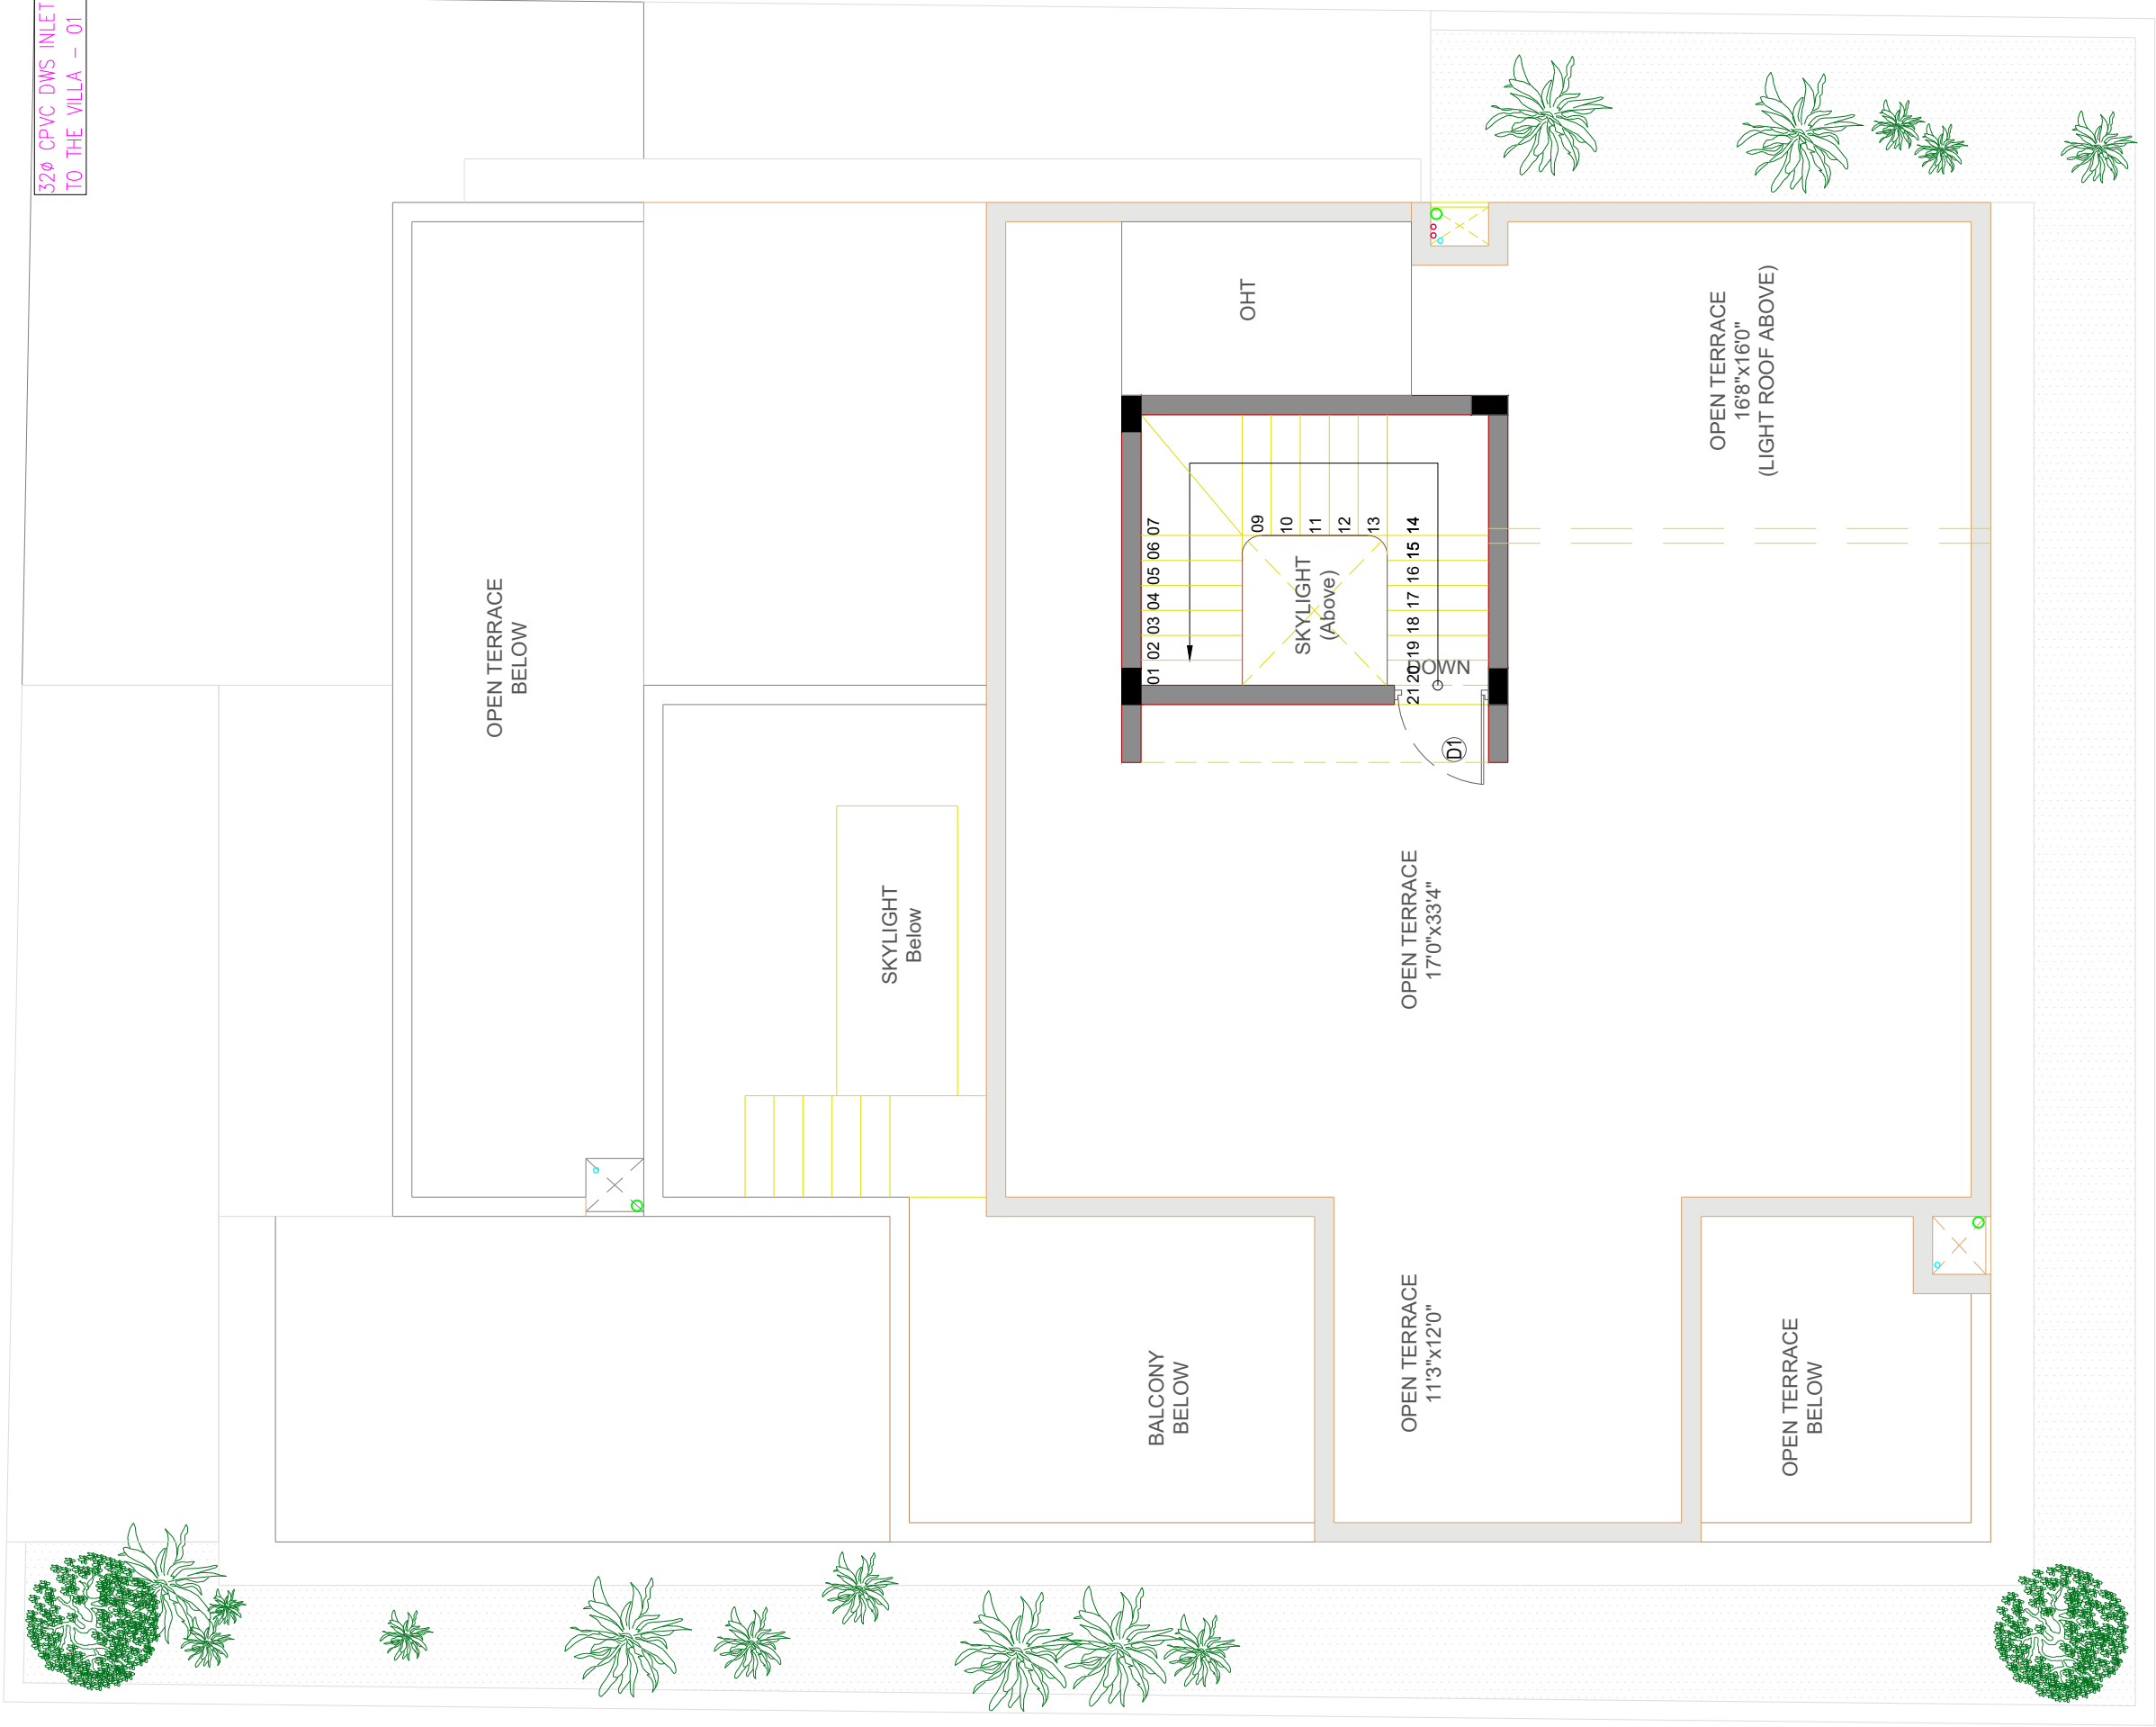

THIRD FLOOR PLAN

STANDARD INSTRUCTIONS:
ANY DISCREPANCY IN THE DRAWINGS AND ON SITE SHOULD BE BROUGHT TO THE NOTICE OF THE ARCHITECT'S PRIOR TO EXECUTION.
ALL DIMENSIONS ARE IN FEET & INCHES. ALL DIMENSIONS REFER TO UNFINISHED SURFACES UNLESS SPECIFIED OTHERWISE. ALL DIMENSIONS SHOULD BE READ AND NOT MEASURED.
REFER STRUCTURAL DRAWINGS FOR ALL CONCRETE WORK AND DETAILS BELOW PLINTH.
DRAWINGS ARE CROSS REFERENCED AND ARE TO BE READ IN CONJUNCTION WITH OTHER DRAWINGS AS INDICATED.
0000 LEVEL FOR EACH BUILDING IS ESTABLISHED WITH REFERENCE TO BENCHMARK ESTABLISHED ON SITE. ALL OTHER LEVELS ARE WITH REFERENCE TO THE 0000 LEVEL. ALL LEVELS ARE INDICATED IN MILLIMETERS.
THIS DRAWING IS THE SOLE PROPERTY OF STUDIO ANNEXE AND MAY NOT BE COPIED IN PART OR IN WHOLE WITHOUT THE PERMISSION OF THE ARCHITECTS.

PROJECT: Proposed Residence
@ Bharathi colony, Coimbatore
CLIENT: Mr.Avinash & Family
DRAWING: TF Plumbing layout

STRUCTURAL CONSULTANT :
MEP CONSULTANT :
PHE CONSULTANT :

CONCEPTUAL DRAWINGS
(for Discussion)


PROJECT NO:
DRAWING NO:
SCALE:NA
DRAWN:
DATE - 06 OCT 2022
CHECKED:

RAHEJA ENCLAVE A - 115

PROJECT-04



Location - Coimbatore
Project Status - Ongoing
Type - Residential

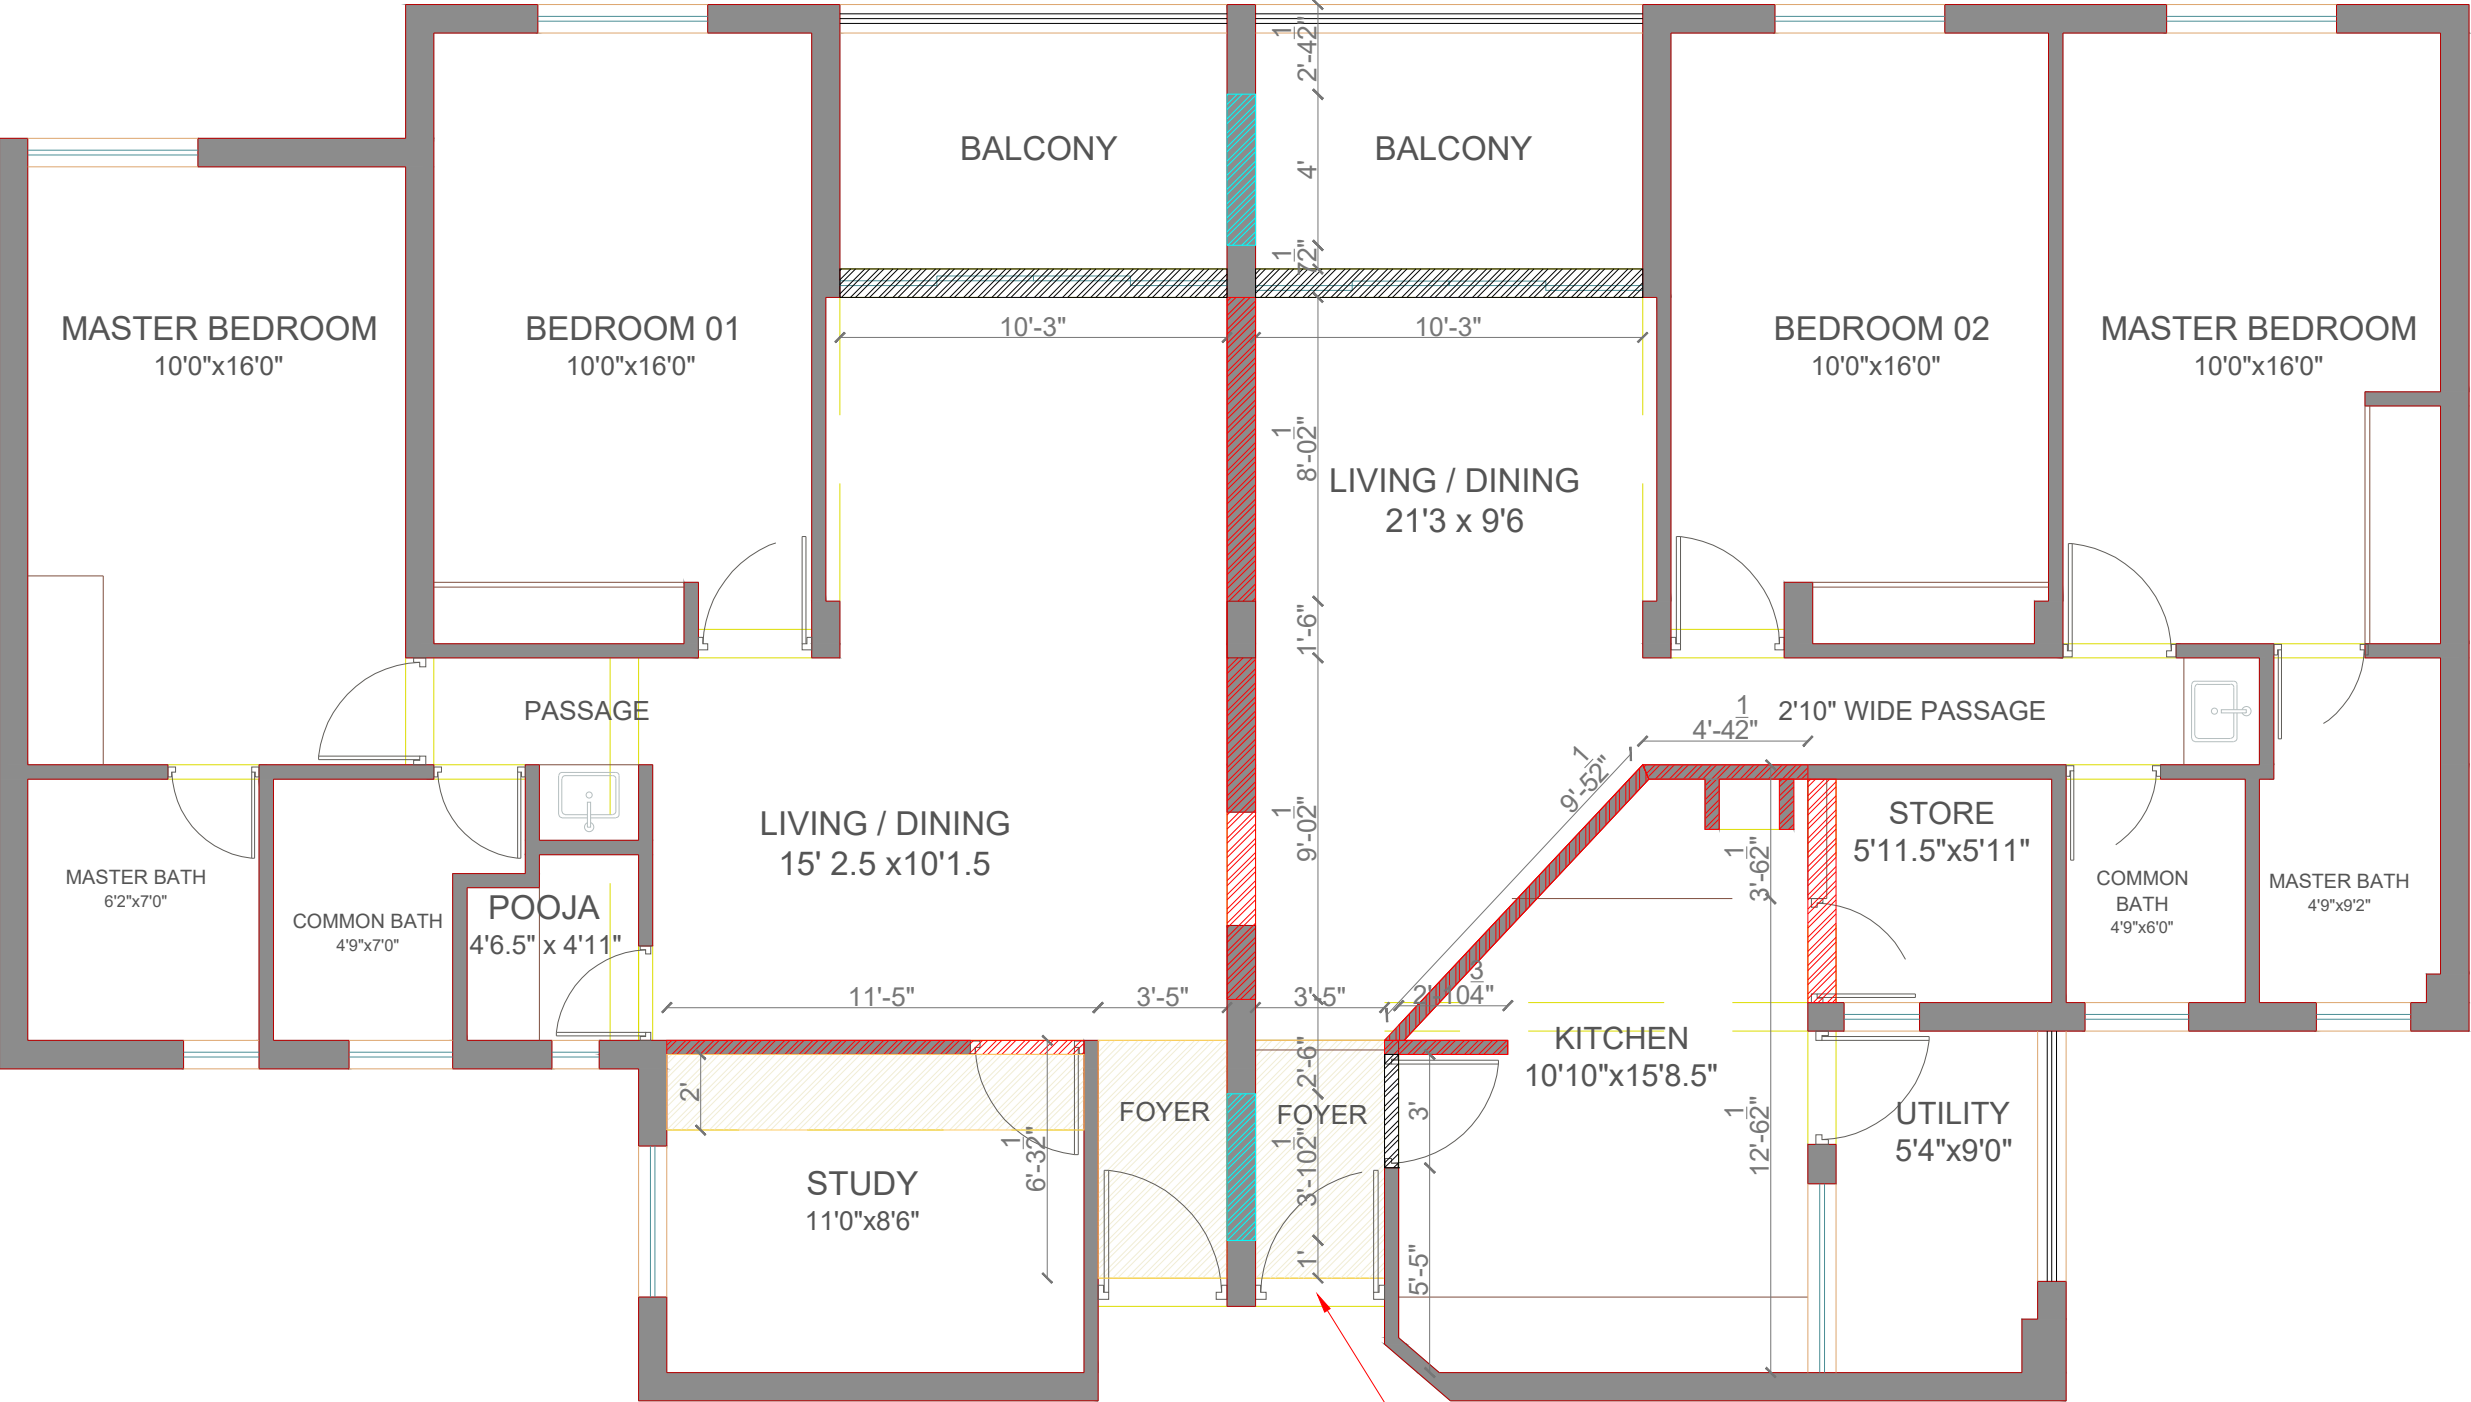

LEGEND :

Existing Walls	Wall to Demolish	Loft to be removed	Proposed walls
Wall to Demolish Till Beam	Door To Remove		

STANDARD INSTRUCTIONS:
ANY DISCREPANCY IN THE DRAWINGS AND ON SITE SHOULD BE BROUGHT TO THE NOTICE OF THE ARCHITECTS PRIOR TO EXECUTION.

ALL DIMENSIONS ARE IN FEET & INCHES. ALL DIMENSIONS REFER TO UNFINISHED SURFACES UNLESS SPECIFIED OTHERWISE. ALL DIMENSIONS SHOULD BE READ AND **NOT** MEASURED.

REFER STRUCTURAL DRAWINGS FOR ALL CONCRETE WORK AND DETAILS BELOW PLINTH.

DRAWINGS ARE CROSS REFERENCED AND ARE TO BE READ IN CONJUNCTION WITH OTHER DRAWINGS AS INDICATED.

0000 LEVEL FOR EACH BUILDING IS ESTABLISHED WITH REFERENCE TO BENCHMARK ESTABLISHED ON SITE. ALL OTHER LEVELS ARE WITH REFERENCE TO THE 0000 LEVEL. ALL LEVELS ARE INDICATED IN FEET&INCHES..

THIS DRAWING IS THE SOLE PROPERTY OF STUDIO ANNEXE AND MAY NOT BE COPIED IN PART OR IN WHOLE WITHOUT THE PERMISSION OF THE ARCHITECTS.

PROJECT: RAHEJA ENCLAVE, COIMBATORE - A115 | PROPOSED REDESIGN

CLIENT: DR. RAJENDRAN & FAMILY

DRAWING: EXISTING LAYOUT WALLS TO DEMOLISH

STRUCTURAL CONSULTANT :	
MEP CONSULTANT :	
PHE CONSULTANTS :	

PROJECT NO:

DRAWING NO:


SCALE:NA

DATE - 29/09/2022

DRAWN:


CHECKED:

CONCEPTUAL DRAWINGS
(for Conceptual Discussions)

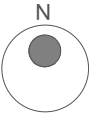

STUDIO
ANNEXE

22A,HOSUR ROAD,COIMBATORE – 641018

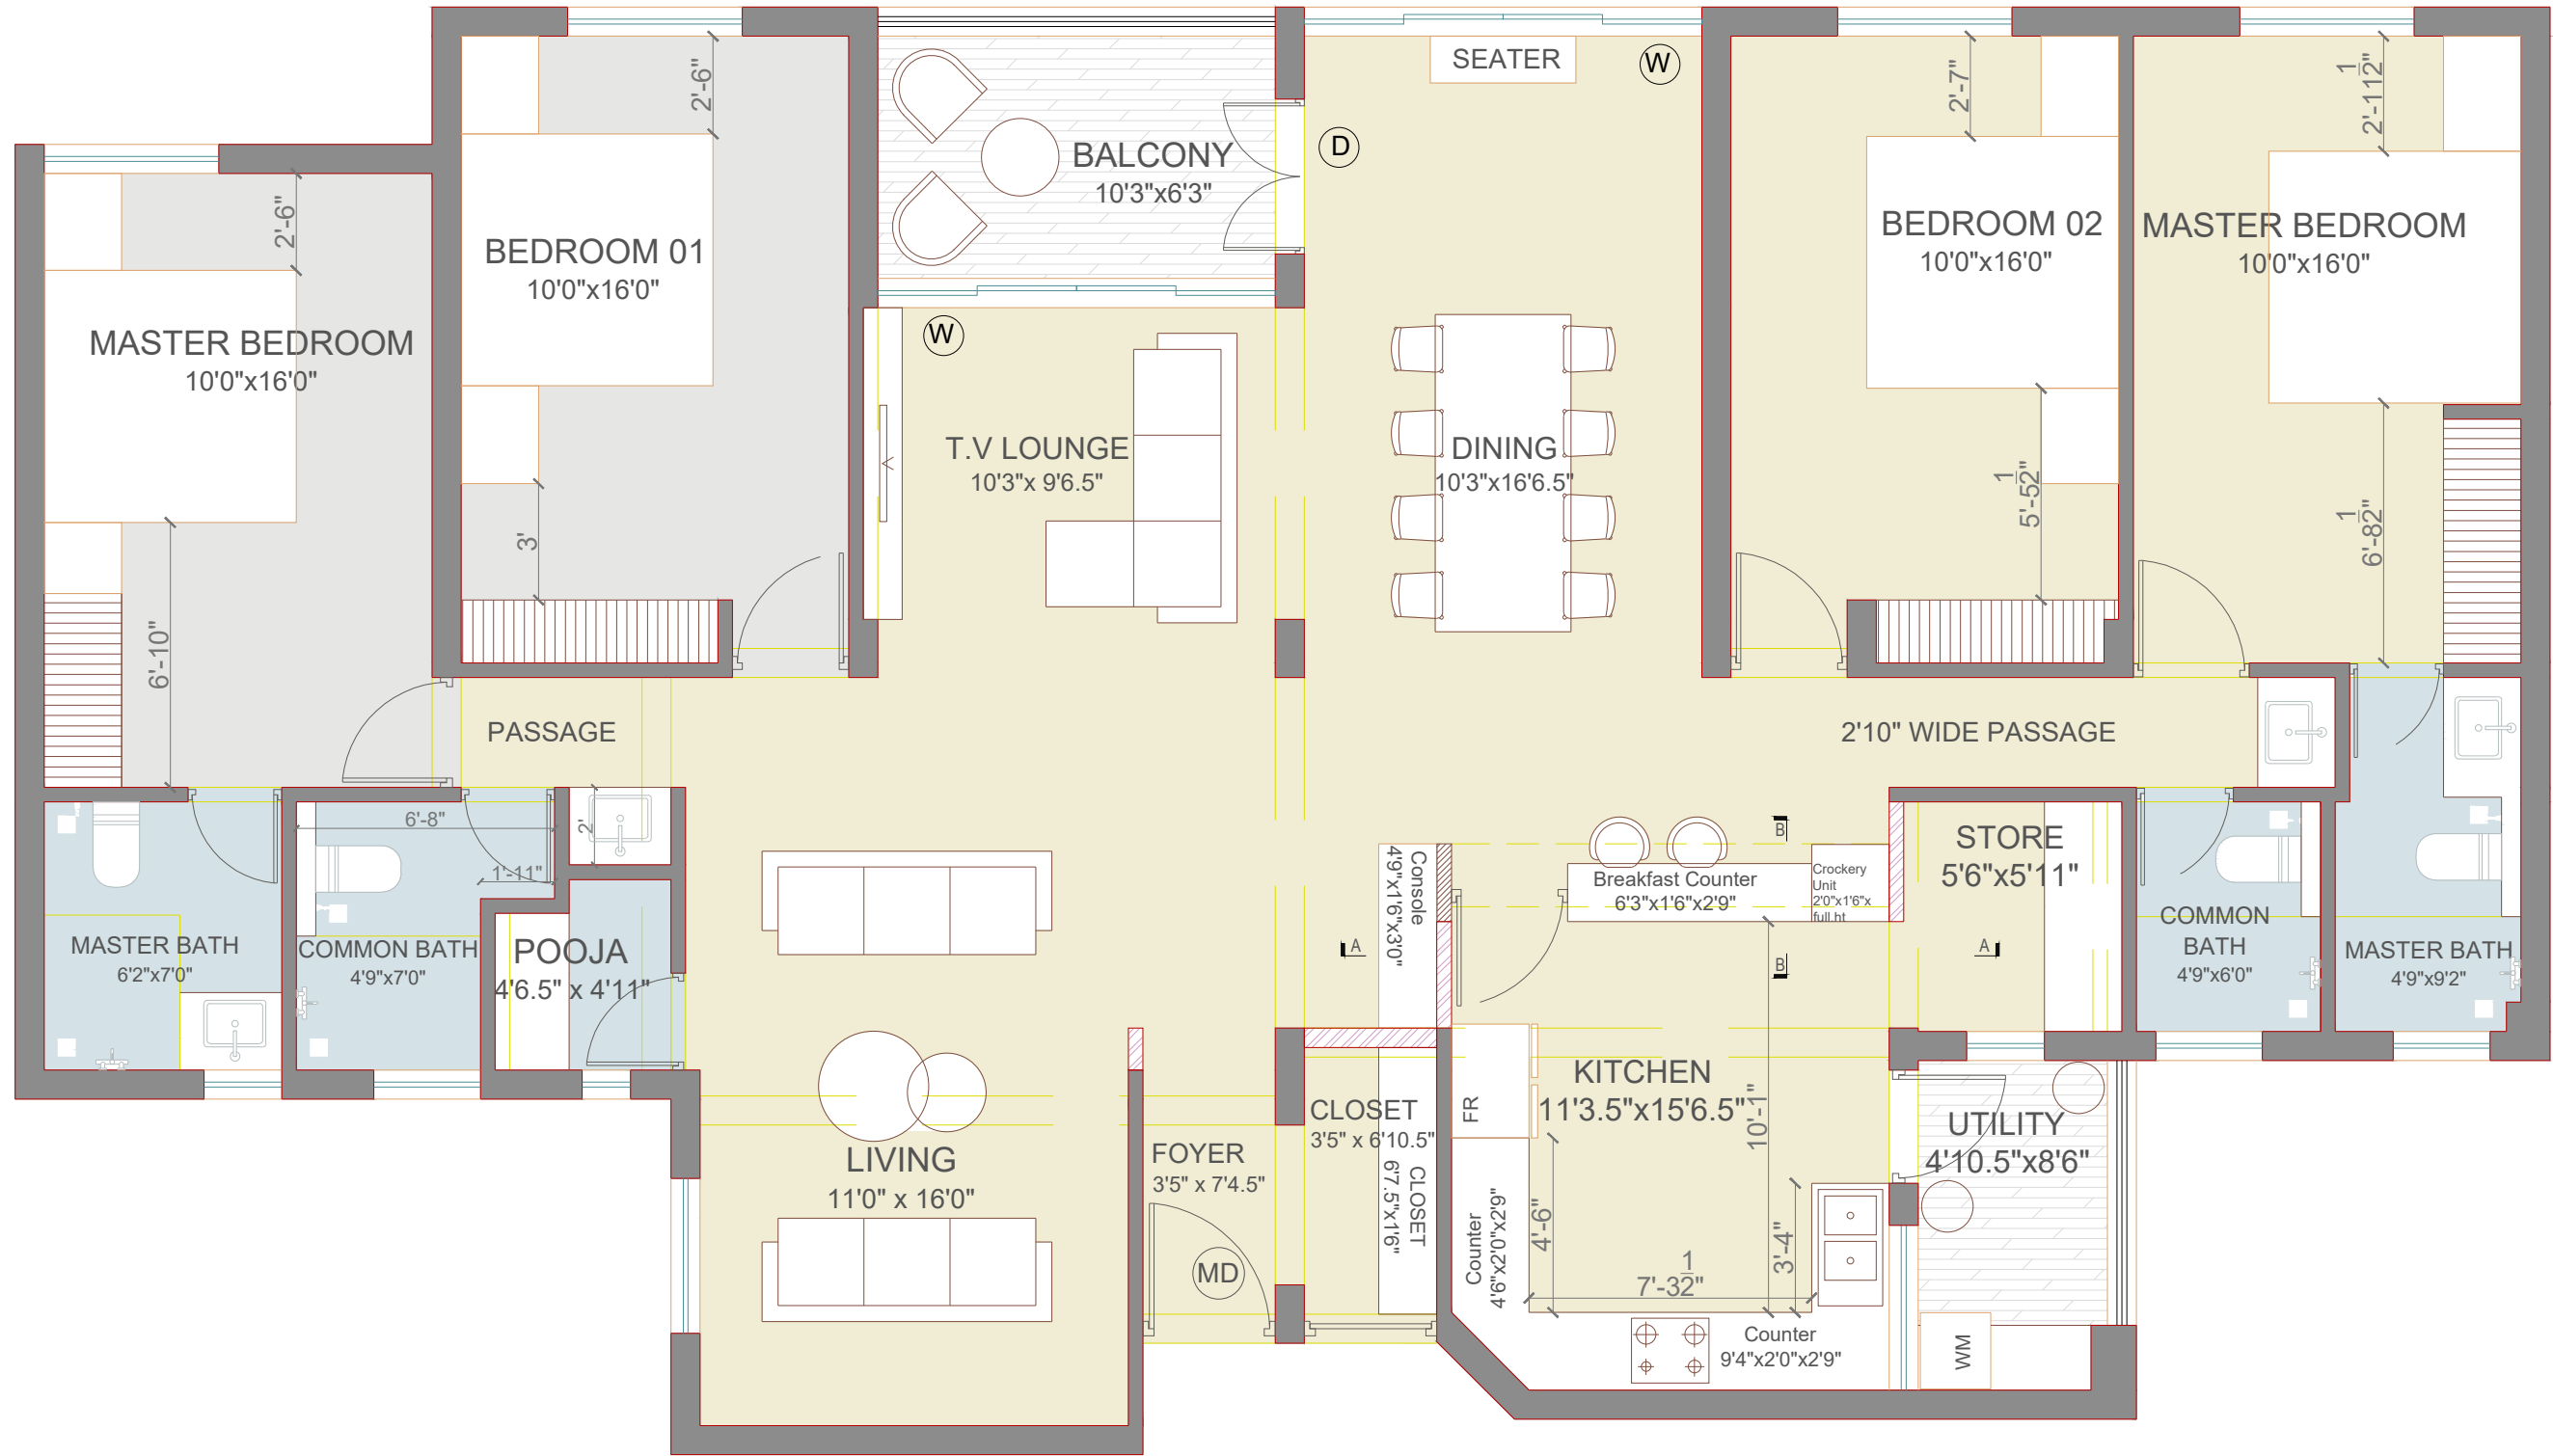

STANDARD INSTRUCTIONS:
ANY DISCREPANCY IN THE DRAWINGS AND ON SITE SHOULD BE BROUGHT TO THE NOTICE OF THE ARCHITECTS PRIOR TO EXECUTION.

ALL DIMENSIONS ARE IN FEET & INCHES. ALL DIMENSIONS REFER TO UNFINISHED SURFACES UNLESS SPECIFIED OTHERWISE. ALL DIMENSIONS SHOULD BE READ AND NOT MEASURED.

REFER STRUCTURAL DRAWINGS FOR ALL CONCRETE WORK AND DETAILS BELOW PLINTH.

DRAWINGS ARE CROSS REFERENCED AND ARE TO BE READ IN CONJUNCTION WITH OTHER DRAWINGS AS INDICATED.

0000 LEVEL FOR EACH BUILDING IS ESTABLISHED WITH REFERENCE TO BENCHMARK ESTABLISHED ON SITE. ALL OTHER LEVELS ARE WITH REFERENCE TO THE 0000 LEVEL. ALL LEVELS ARE INDICATED IN FEET&INCHES..

THIS DRAWING IS THE SOLE PROPERTY OF STUDIO ANNEXE AND MAY NOT BE COPIED IN PART OR IN WHOLE WITHOUT THE PERMISSION OF THE ARCHITECTS.

PROJECT: RAHEJA ENCLAVE,
COIMBATORE - A115 | PROPOSED
REDESIGN


CLIENT: DR. RAJENDRAN & FAMILY

DRAWING: PROPOSED ELECTRICAL LAYOUT

STRUCTURAL CONSULTANT :	
MEP CONSULTANT :	
PHE CONSULTANTS :	

PROJECT NO:	
DRAWING NO:	
SCALE:NA	DATE - 15/10/2022
DRAWN:	CHECKED:

CONCEPTUAL DRAWINGS
(for Conceptual Discussions)

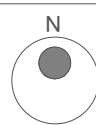

STUDIO
ANNEXE

22A,HOSUR ROAD,COIMBATORE –
641018

PROPOSED LAYOUT

STANDARD INSTRUCTIONS:
ANY DISCREPANCY IN THE DRAWINGS AND ON SITE SHOULD BE BROUGHT TO THE NOTICE OF THE ARCHITECTS PRIOR TO EXECUTION.

ALL DIMENSIONS ARE IN FEET & INCHES. ALL DIMENSIONS REFER TO UNFINISHED SURFACES UNLESS SPECIFIED OTHERWISE. ALL DIMENSIONS SHOULD BE READ AND NOT MEASURED.

REFER STRUCTURAL DRAWINGS FOR ALL CONCRETE WORK AND DETAILS BELOW PLINTH.

DRAWINGS ARE CROSS REFERENCED AND ARE TO BE READ IN CONJUNCTION WITH OTHER DRAWINGS AS INDICATED.

0000 LEVEL FOR EACH BUILDING IS ESTABLISHED WITH REFERENCE TO BENCHMARK ESTABLISHED ON SITE. ALL OTHER LEVELS ARE WITH REFERENCE TO THE 0000 LEVEL. ALL LEVELS ARE INDICATED IN FEET&INCHES..

THIS DRAWING IS THE SOLE PROPERTY OF STUDIO ANNEXE AND MAY NOT BE COPIED IN PART OR IN WHOLE WITHOUT THE PERMISSION OF THE ARCHITECTS.

PROJECT: RAHEJA ENCLAVE, COIMBATORE - A115 | PROPOSED REDESIGN


CLIENT: DR. RAJENDRAN & FAMILY

DRAWING: PROPOSED ELECTRICAL LAYOUT

STRUCTURAL CONSULTANT :	
MEP CONSULTANT :	
PHE CONSULTANTS :	


PROJECT NO:	
DRAWING NO:	
SCALE:NA	DATE - 17/10/2022
DRAWN:	CHECKED:

CONCEPTUAL DRAWINGS
(for Conceptual Discussions)

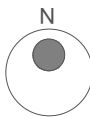


STUDIO
ANNEXE

22A,HOSUR ROAD,COIMBATORE – 641018

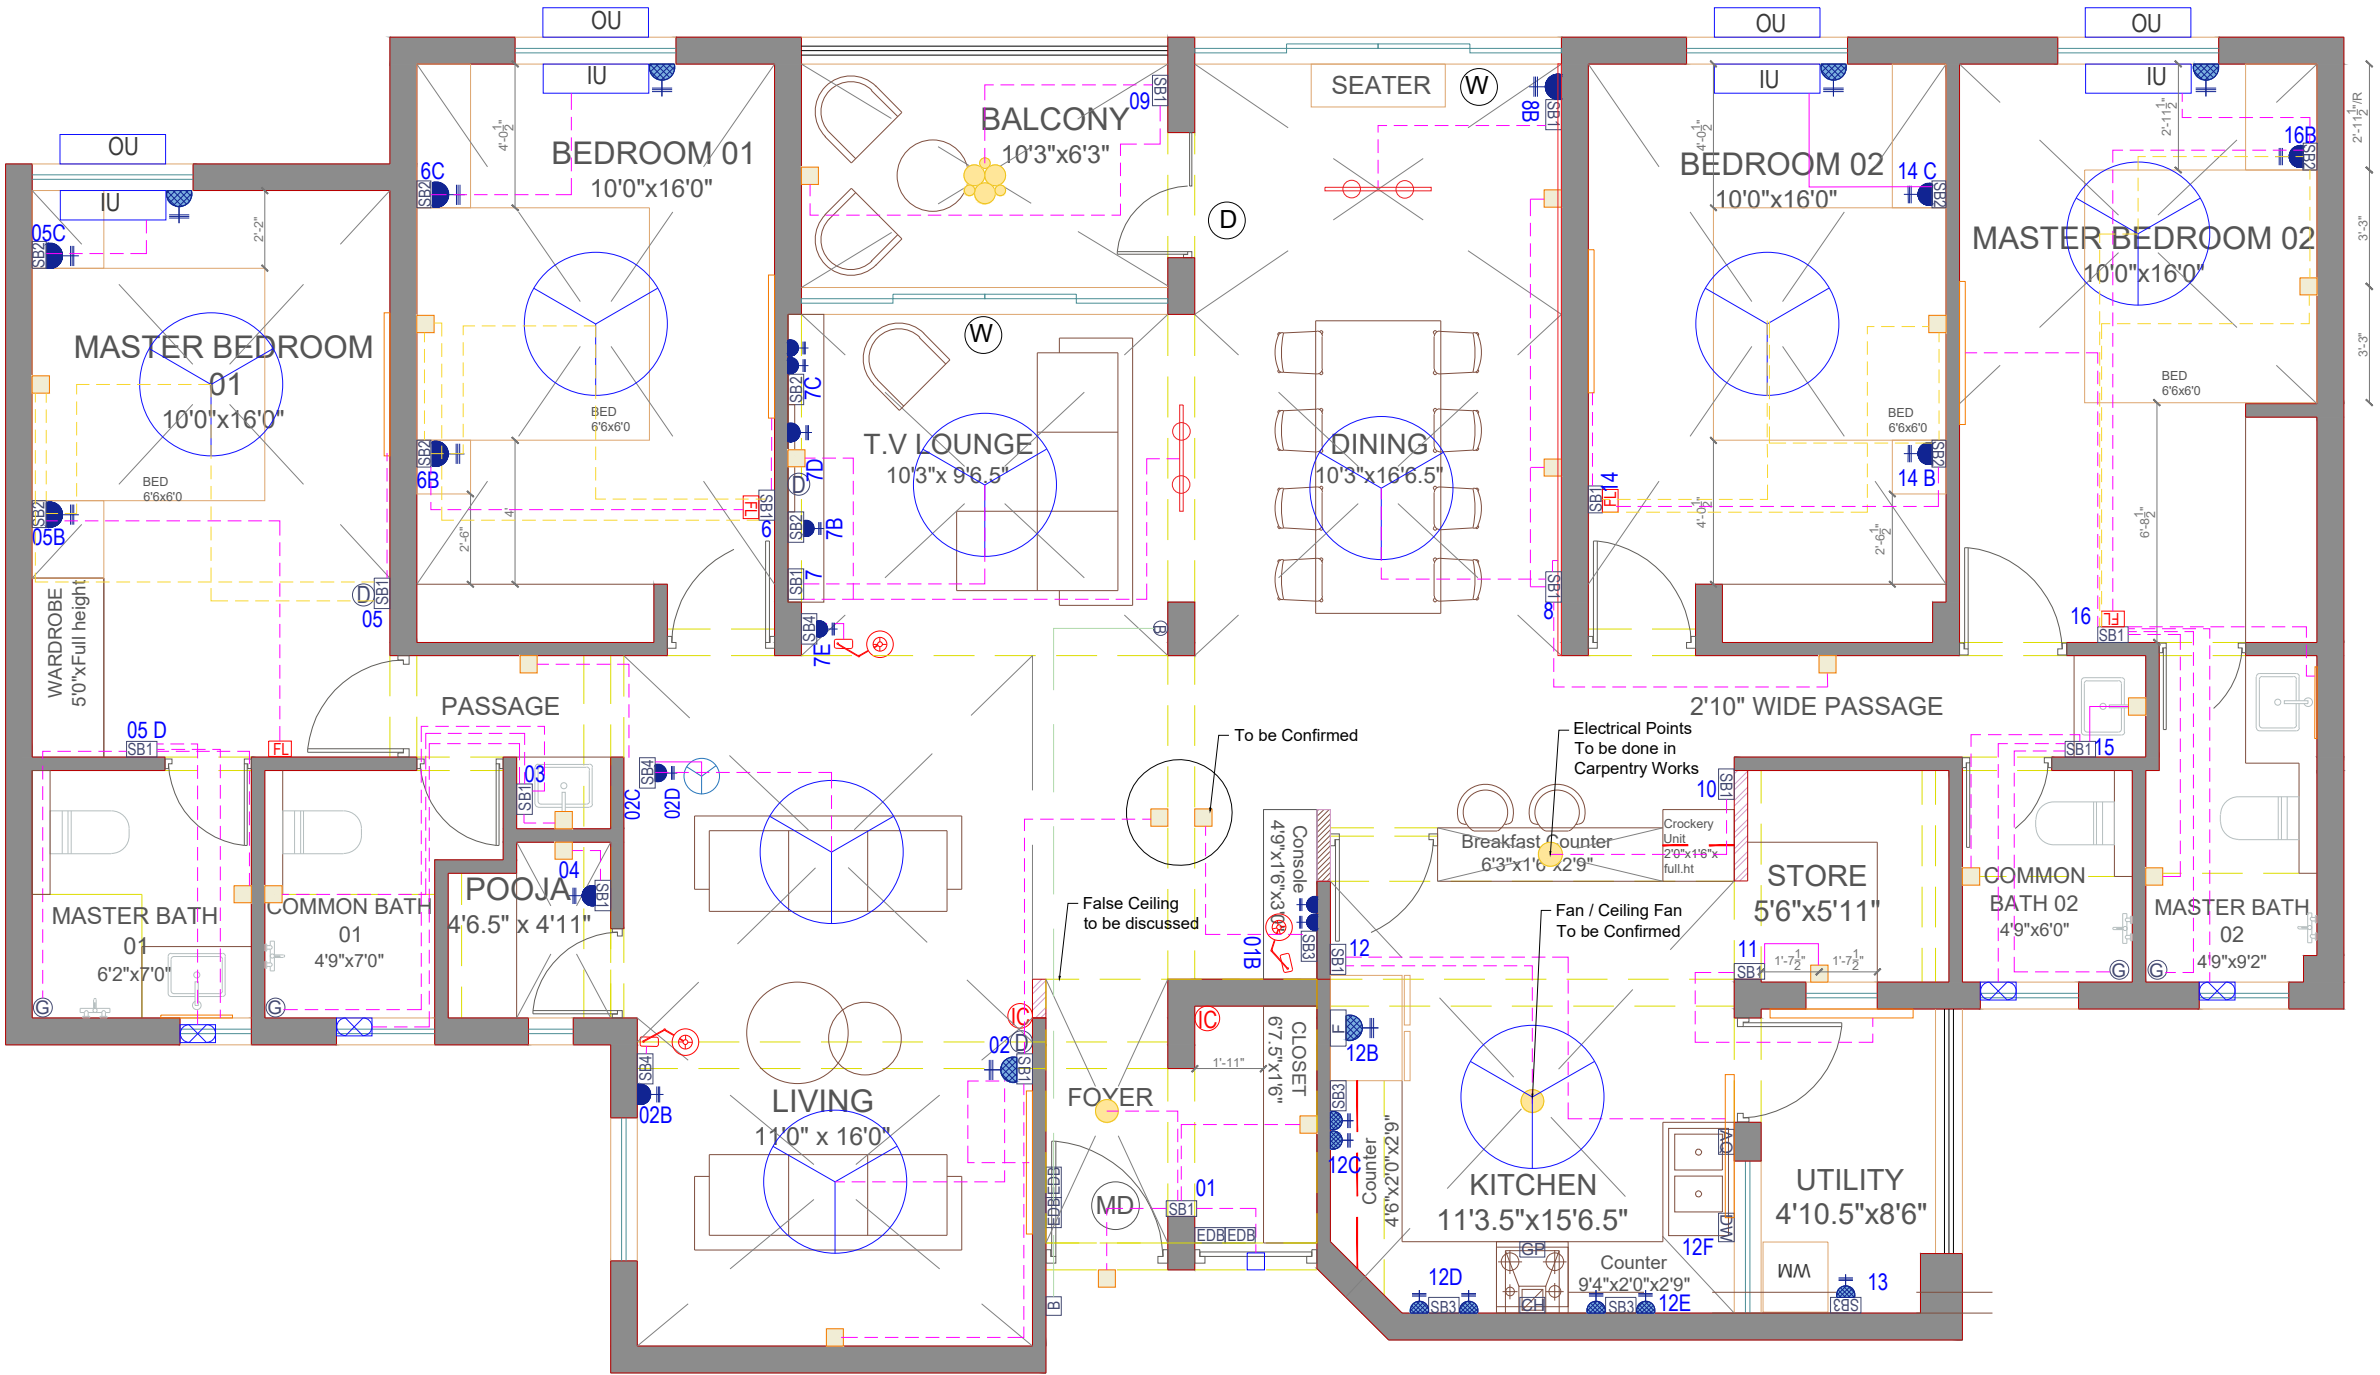

Legend :

 Symbol	Description	Symbol	Description	Symbol	Description	Symbol	Description	Symbol	Description			
	ceiling light		Tube light		Exhaust fan		5/15 amp socket		Data Points			
	wall light		ceiling fan		Ceiling Light		5 amp socket		Lamp			
	one-way control		two-way control		Pendent Light		Floor lamp		Intercom			
	Pedestal Fan		Door Bell		 SB @ 4'0" LVL	 SB @ 2'0" LVL	 SB @ 3'6" LVL	 SB @ 0'6" LVL Above Skirting				

PROPOSED LAYOUT ELECTRICAL

SB.NO	SB	LOCATION	SYMBOL	NUMBER	DESCRIPTION
FOYER					
01	SB1	SB @ 4'0" LVL		2	Wall Light
				1	Ⓒ Option 01
				1	Ceiling Light
				1	Entrance Light
Foyer				1	Electrical DB Box
	SB	4'0" LVL		1	Residence Door Bell
01B	SB3	SB @ 3'6" LVL		1	Table Lamp
				2	5A
				1	Wall Light-To be Confirmed
FORMAL-LIVING					
02	SB1	SB @ 4'0" LVL		1	Ⓒ Option 02
				2	Wall Light 1 - To be Confirmed
				1	Tube Light
				1	Ceiling Fan
		@ 7'0" LVL Height to be Confirmed		1	5A (data point) Ⓓ
02B	SB4	SB @ 0'6" LVL		1	5A
02C	SB1	SB @ 4'0" LVL		1	Wall Light(Passage)
				1	Ceiling Fan
02D	SB4	SB @ 0'6" LVL		2	5A (Pedestal Fan)
POOJA					
04	SB1	SB @ 4'0" LVL		1	Ceiling Light
COMMON BATH 01					
03	SB1	SB @ 4'0" LVL		2	Wall Light
				1	Exhaust window fan
		@ 7'0" LVL		1	Geyser
MASTER BEDROOM 01					
05	SB1	SB @ 4'0" LVL		1	wall tube
				1 (2way-05B)	wall lamp
				1 (2way-05B)	Ceiling Fan
		@ 7'0" LVL		1	5A (data point optional) Ⓓ
05B	SB2	SB @ 2'0" LVL		1 (2way-05)	Ceiling Fan
				1	5A
				1	FL
				1 (2way-05)	wall lamp
05C	SB2	SB @ 2'0" LVL		1	5A
				1	15 A x 1 Nos. (AC)
MASTER BATH 01					
05 D	SB1	SB @ 4'0" LVL		1	Wall Light
				1	Exhaust window fan
				1	Geyser
				1	Mirror Light
BED ROOM 01					
6	SB1	SB @ 4'0" LVL		1	wall Tube
				1(2way-6B)	Ceiling Fan
				1 (2way-6B)	wall lamp
6B	SB2	SB @ 2'0" LVL		1(2way-6)	Ceiling Fan
				1	FL
				1 (2way-6)	wall lamp
6C	SB2	SB @ 2'0" LVL		1	15 A x 1 Nos. (AC)
				1	5A

[illegible][illegible]

STANDARD INSTRUCTIONS:

ANY DISCREPANCY IN THE DRAWINGS AND ON SITE
SHOULD BE BROUGHT TO THE NOTICE OF THE
ARCHITECTS PRIOR TO EXECUTION.

ALL DIMENSIONS ARE IN FEET & INCHES. ALL DIMENSIONS REFER TO UNFINISHED SURFACES UNLESS SPECIFIED OTHERWISE. ALL DIMENSIONS SHOULD BE READ AND NOT MEASURED.

REFER STRUCTURAL DRAWINGS FOR ALL CONCRETE
WORK AND DETAILS BELOW PLINTH.

DRAWINGS ARE CROSS REFERENCED AND ARE TO BE READ IN CONJUNCTION WITH OTHER DRAWINGS AS INDICATED.

0000 LEVEL FOR EACH BUILDING IS ESTABLISHED WITH REFERENCE TO BENCHMARK ESTABLISHED ON SITE. ALL OTHER LEVELS ARE WITH REFERENCE TO THE 0000 LEVEL. ALL LEVELS ARE INDICATED IN FEET&INCHES..

THIS DRAWING IS THE SOLE PROPERTY OF STUDIO
ANNEXE AND MAY NOT BE COPIED IN PART OR IN
WHOLE WITHOUT THE PERMISSION OF THE
ARCHITECTS.

**PROJECT: RAHEJA ENCLAVE,
COIMBATORE - A115 | PROPOSED
REDESIGN**

CLIENT: DR. RAJENDRAN & FAMILY

DRAWING: PROPOSED ELECTRICAL LAYOUT LEGENDS

STRUCTURAL CONSULTANT :	
MEP CONSULTANT :	
PHE CONSULTANTS :	

PROJECT NO:

DRAWING NO:


SCALE:NA	DATE - 17/10/2022
DRAWN:	CHECKED:

CONCEPTUAL DRAWINGS
(for Conceptual Discussions)

STUDIO
ANNEXE

22A, HOSUR ROAD, COIMBATORE -
641018

PROPOSED LAYOUT ELECTRICAL LEGENDS

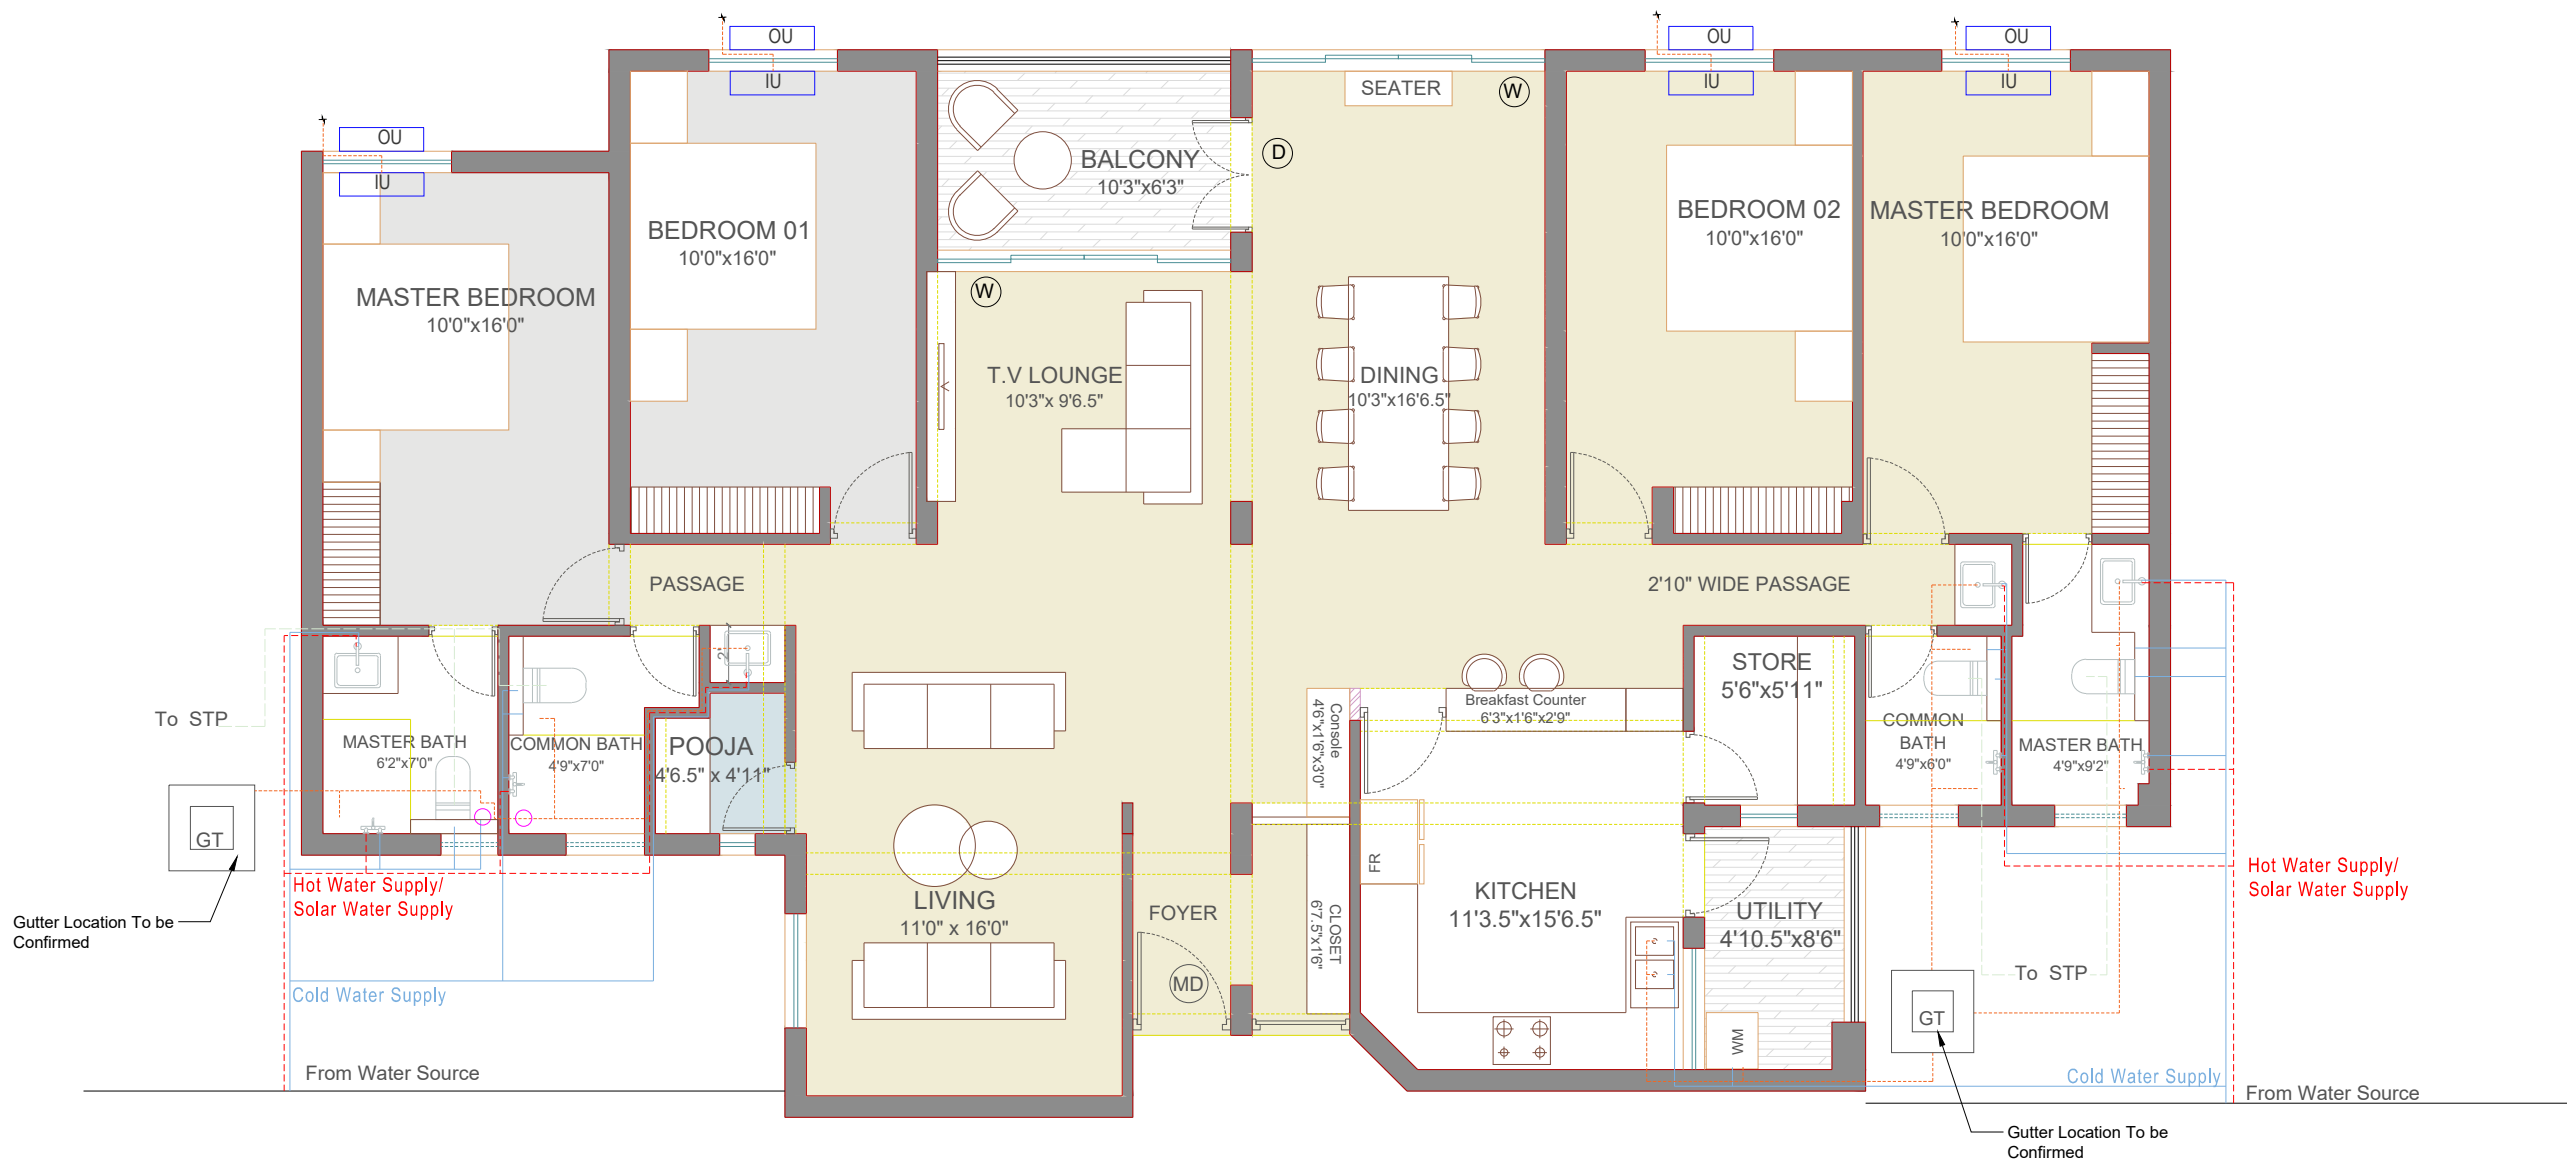

LEGEND :		
	Cold Water Supply	Hot Water Supply
	Soil Pipe	Gas Line Supply
		Waste Pipe

STANDARD INSTRUCTIONS:
ANY DISCREPANCY IN THE DRAWINGS AND ON SITE SHOULD BE BROUGHT TO THE NOTICE OF THE ARCHITECTS PRIOR TO EXECUTION.

ALL DIMENSIONS ARE IN FEET & INCHES. ALL DIMENSIONS REFER TO UNFINISHED SURFACES UNLESS SPECIFIED OTHERWISE. ALL DIMENSIONS SHOULD BE READ AND **NOT** MEASURED.

REFER STRUCTURAL DRAWINGS FOR ALL CONCRETE WORK AND DETAILS BELOW PLINTH.

DRAWINGS ARE CROSS REFERENCED AND ARE TO BE READ IN CONJUNCTION WITH OTHER DRAWINGS AS INDICATED.

0000 LEVEL FOR EACH BUILDING IS ESTABLISHED WITH REFERENCE TO BENCHMARK ESTABLISHED ON SITE. ALL OTHER LEVELS ARE WITH REFERENCE TO THE 0000 LEVEL. ALL LEVELS ARE INDICATED IN FEET&INCHES..

THIS DRAWING IS THE SOLE PROPERTY OF STUDIO ANNEXE AND MAY NOT BE COPIED IN PART OR IN WHOLE WITHOUT THE PERMISSION OF THE ARCHITECTS.

PROJECT: RAHEJA ENCLAVE, COIMBATORE- A115| PROPOSED REDESIGN


CLIENT: DR. RAJENDRAN & FAMILY




DRAWING:KITCHEN & BATHROOM PLUMBING LAYOUT

STRUCTURAL CONSULTANT :	
MEP CONSULTANT :	
PHE CONSULTANTS :	

PROJECT NO:	
DRAWING NO:	
SCALE:NA	DATE - 06/10/2022
DRAWN:	CHECKED:

CONCEPTUAL DRAWINGS
(for Conceptual Discussions)

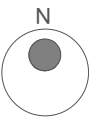

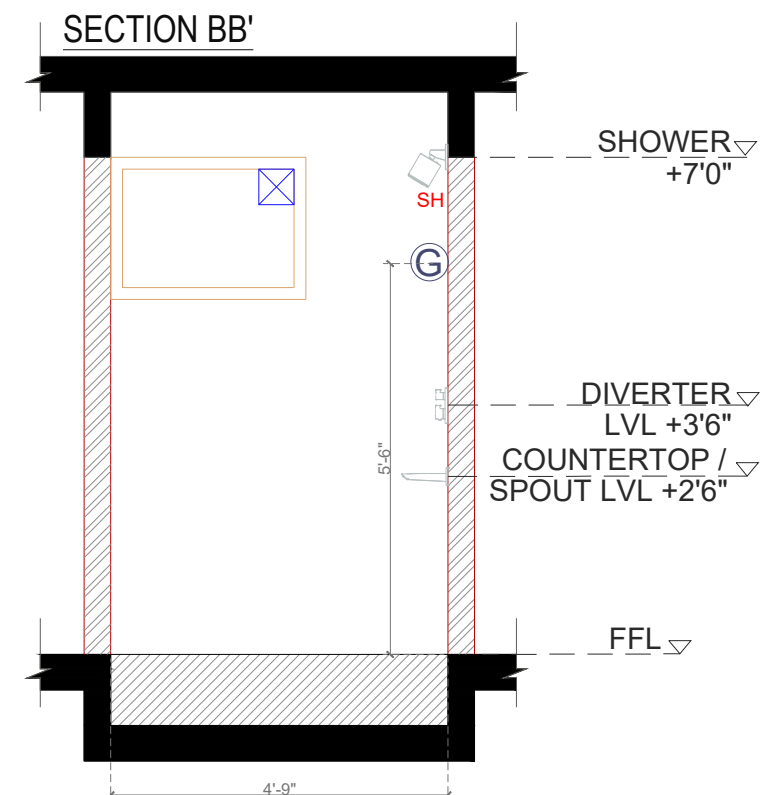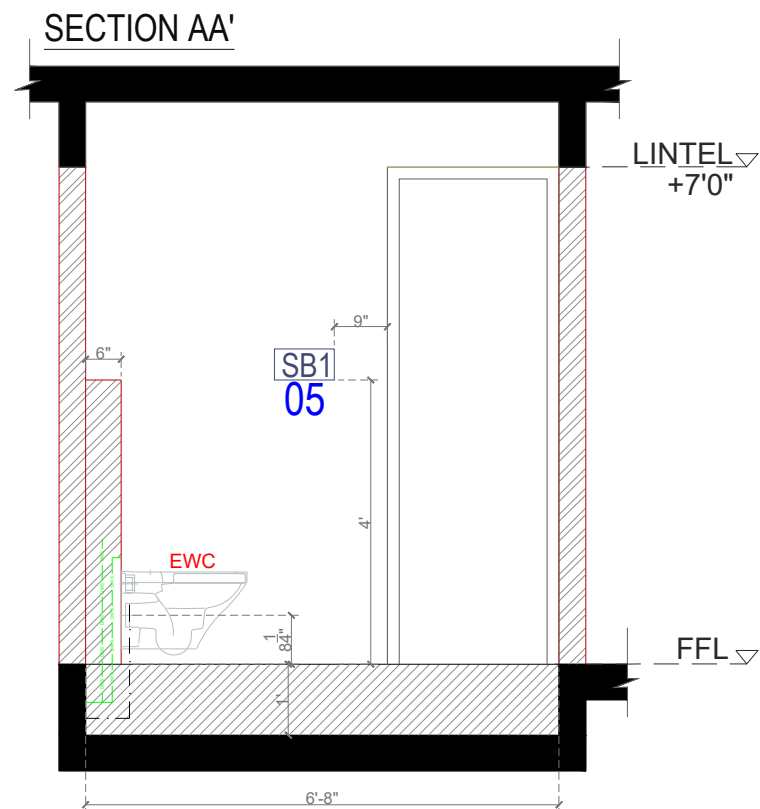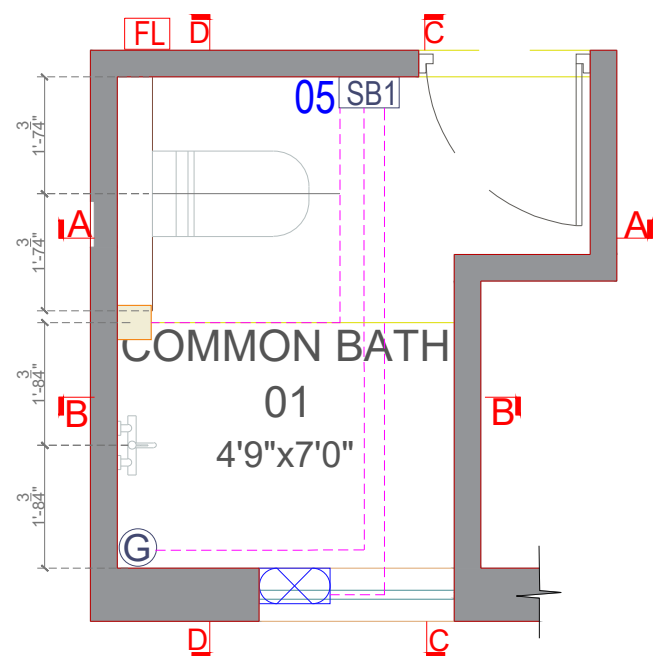

STANDARD INSTRUCTIONS:
ANY DISCREPANCY IN THE DRAWINGS AND ON SITE
SHOULD BE BROUGHT TO THE NOTICE OF THE
ARCHITECTS PRIOR TO EXECUTION.

ALL DIMENSIONS ARE IN FEET & INCHES. ALL DIMENSIONS REFER TO UNFINISHED SURFACES UNLESS SPECIFIED OTHERWISE. ALL DIMENSIONS SHOULD BE READ AND NOT MEASURED.

REFER STRUCTURAL DRAWINGS FOR ALL CONCRETE
WORK AND DETAILS BELOW PLINTH.

DRAWINGS ARE CROSS REFERENCED AND ARE TO BE READ IN CONJUNCTION WITH OTHER DRAWINGS AS INDICATED.

0000 LEVEL FOR EACH BUILDING IS ESTABLISHED WITH
REFERENCE TO BENCHMARK ESTABLISHED ON SITE.
ALL OTHER LEVELS ARE WITH REFERENCE TO THE 0000
LEVEL. ALL LEVELS ARE INDICATED IN FEET&INCHES..

THIS DRAWING IS THE SOLE PROPERTY OF STUDIO
ANNEXE AND MAY NOT BE COPIED IN PART OR IN
WHOLE WITHOUT THE PERMISSION OF THE
ARCHITECTS.

PROJECT: RAHEJA ENCLAVE
COIMATORE-A115 | PROPOSED
REDESIGN

CLIENT: DR. RAJENDRAN & FAMILY

DRAWING:COMMON BATH 01 LAYOUT



STRUCTURAL CONSULTANT :	
MEP CONSULTANT :	
PHE CONSULTANTS :	




	PROJECT NO:	
7	DRAWING NO:	
	SCALE:NA	DATE - 22/10/2022
7	DRAWN:	CHECKED:

CONCEPTUAL DRAWINGS
(for discussions only)

STUDIO
ANNEXE

22A, HOSUR ROAD, COIMBATORE
-641018

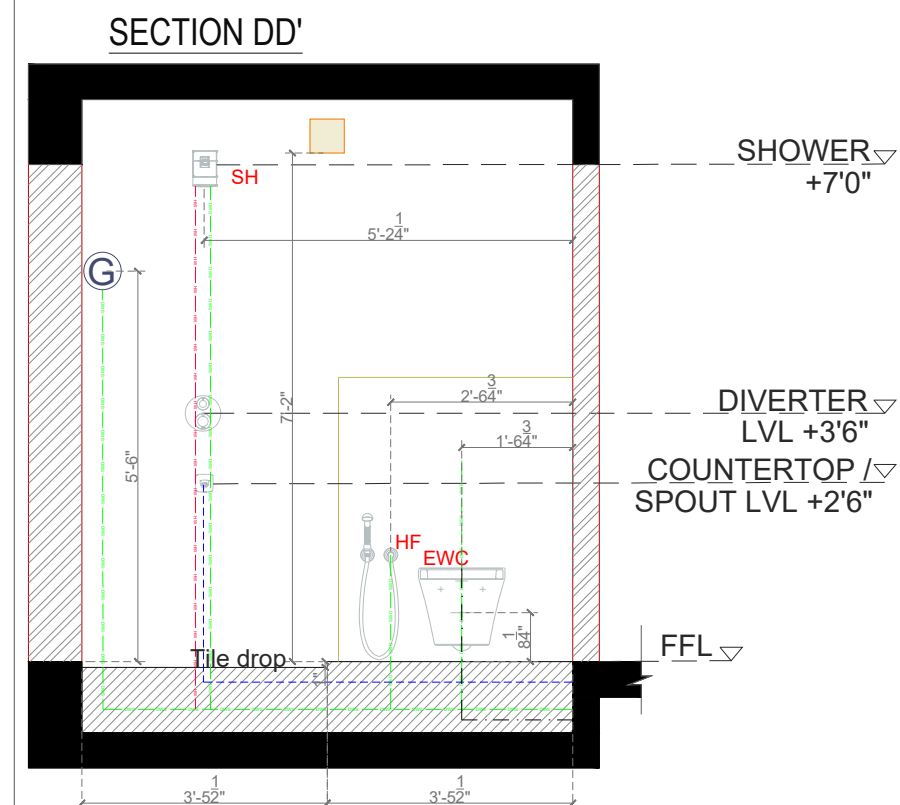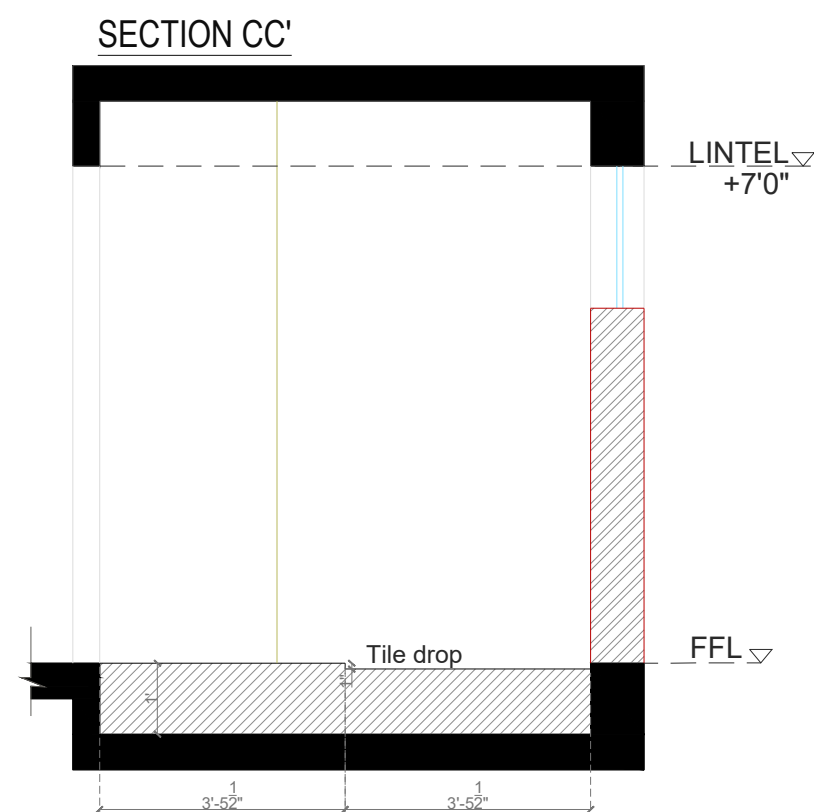

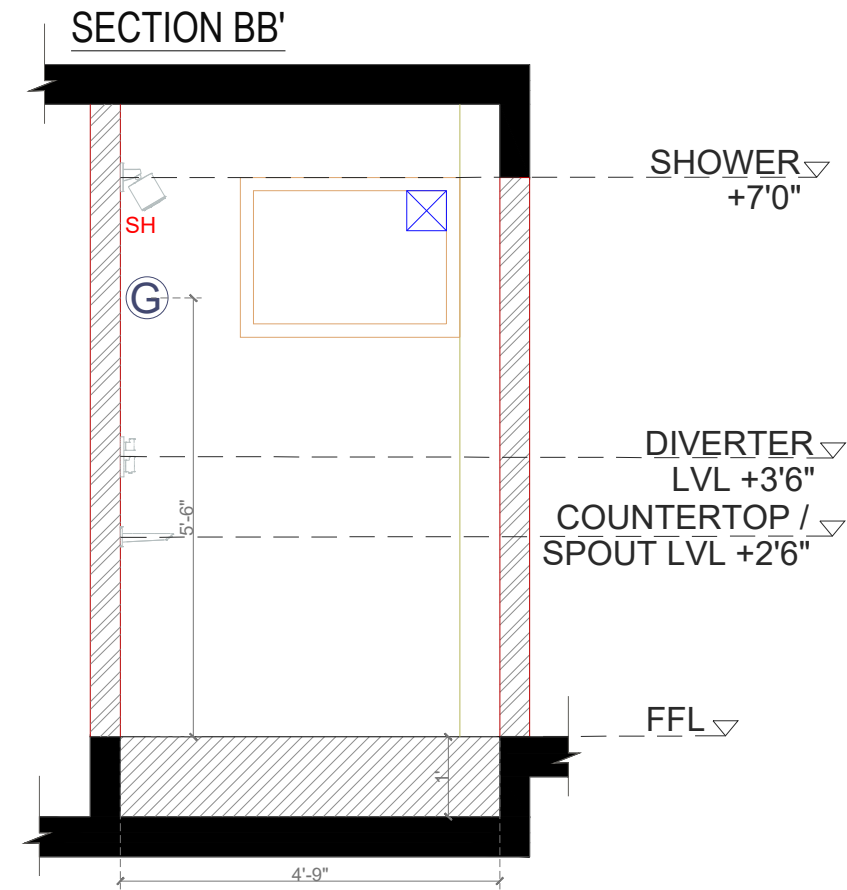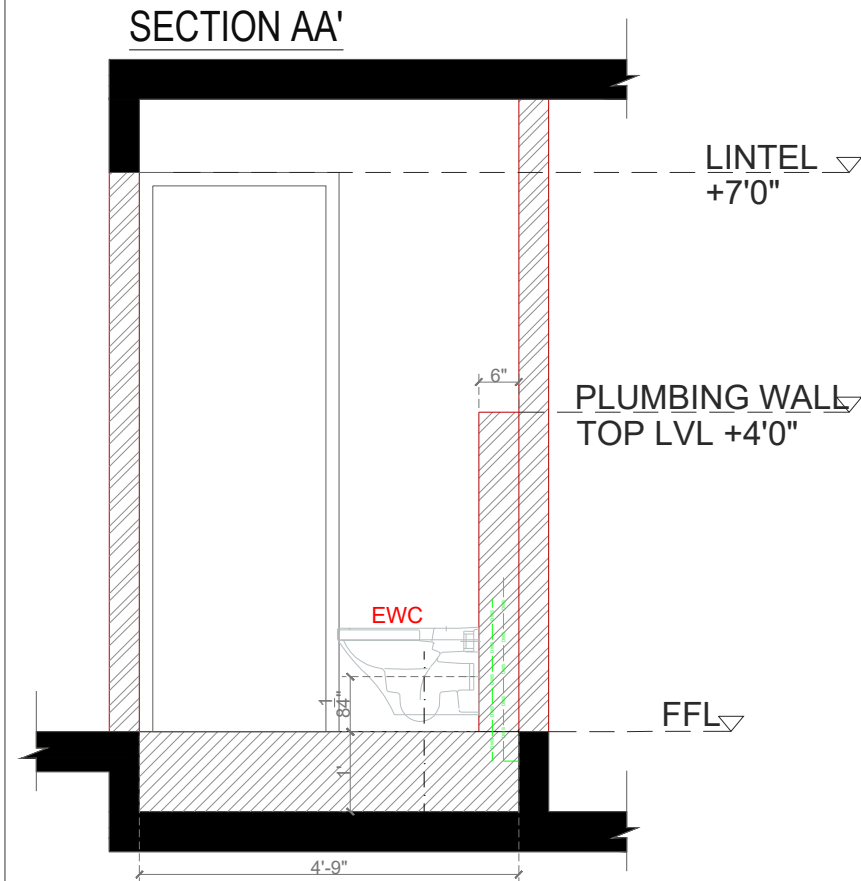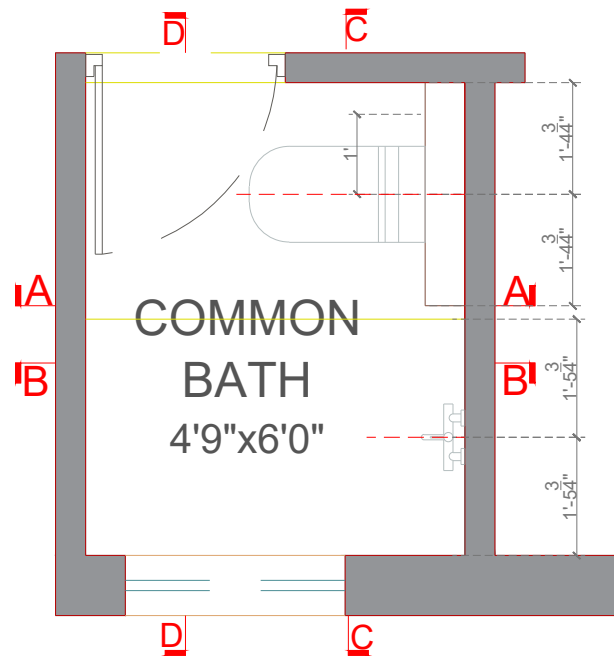

STANDARD INSTRUCTIONS:
ANY DISCREPANCY IN THE DRAWINGS AND ON SITE SHOULD BE BROUGHT TO THE NOTICE OF THE ARCHITECTS PRIOR TO EXECUTION.

ALL DIMENSIONS ARE IN FEET & INCHES. ALL DIMENSIONS REFER TO UNFINISHED SURFACES UNLESS SPECIFIED OTHERWISE. ALL DIMENSIONS SHOULD BE READ AND NOT MEASURED.

REFER STRUCTURAL DRAWINGS FOR ALL CONCRETE WORK AND DETAILS BELOW PLINTH.

DRAWINGS ARE CROSS REFERENCED AND ARE TO BE READ IN CONJUNCTION WITH OTHER DRAWINGS AS INDICATED.

0000 LEVEL FOR EACH BUILDING IS ESTABLISHED WITH REFERENCE TO BENCHMARK ESTABLISHED ON SITE. ALL OTHER LEVELS ARE WITH REFERENCE TO THE 0000 LEVEL. ALL LEVELS ARE INDICATED IN FEET&INCHES..

THIS DRAWING IS THE SOLE PROPERTY OF STUDIO ANNEXE AND MAY NOT BE COPIED IN PART OR IN WHOLE WITHOUT THE PERMISSION OF THE ARCHITECTS.

**PROJECT: RAHEJA ENCLAVE
COIMATORE-A115 | PROPOSED
REDESIGN**

CLIENT: DR. RAJENDRAN & FAMILY

DRAWING:COMMON BATH 02 LAYOUT



STRUCTURAL CONSULTANT :	
MEP CONSULTANT :	
PHE CONSULTANTS :	




PROJECT NO:	
DRAWING NO:	
SCALE:NA	DATE - 22/10/2022
DRAWN:	CHECKED:

CONCEPTUAL DRAWINGS
(for discussions only)

STUDIO
ANNEXE

22A,HOSUR ROAD,COIMBATORE
-641018

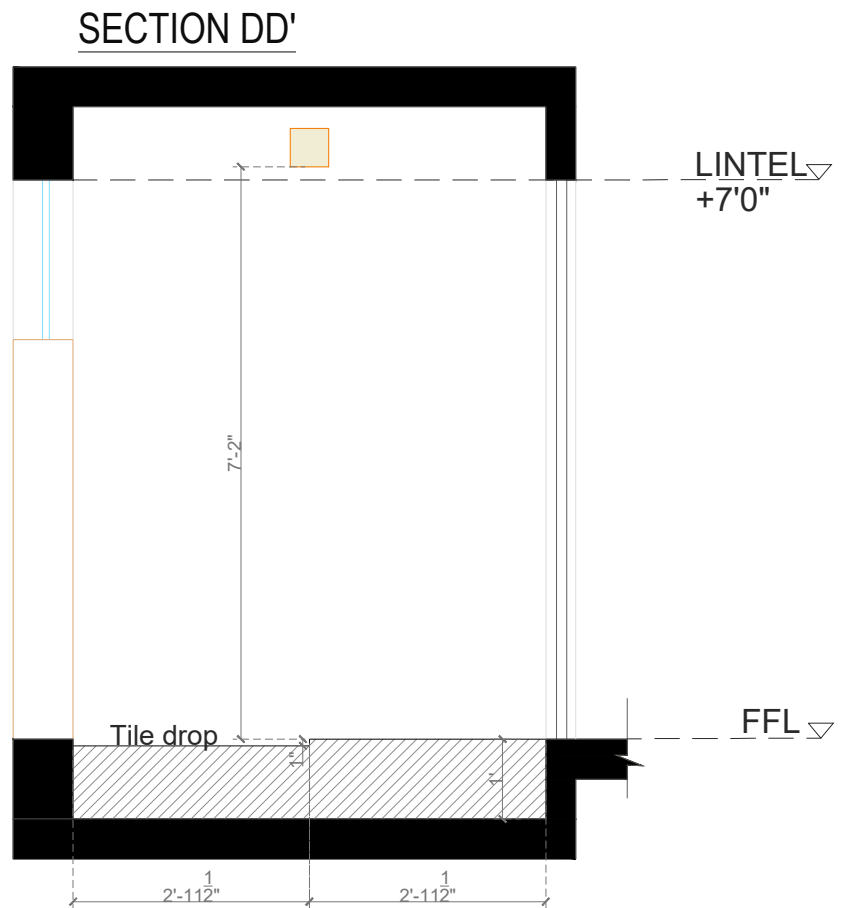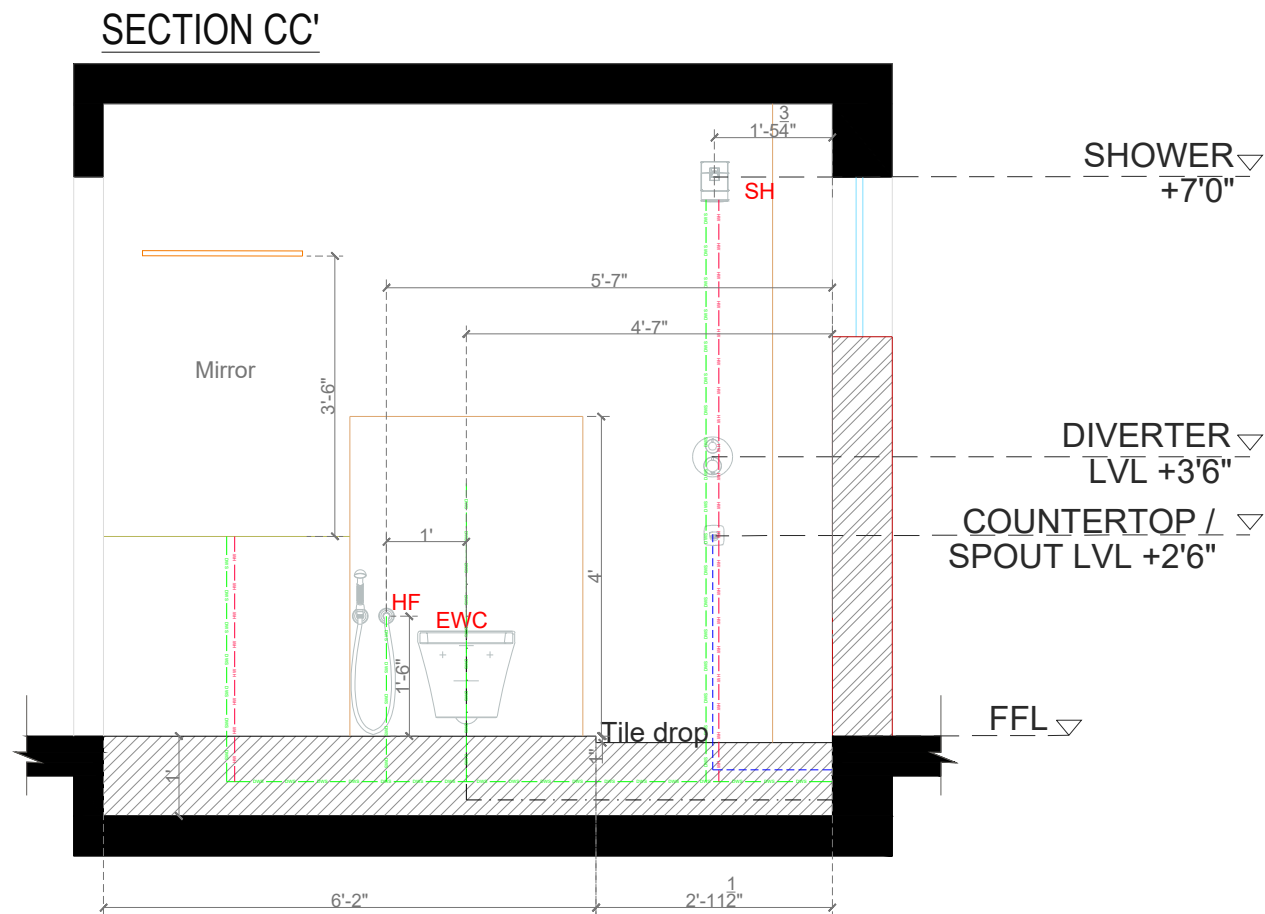

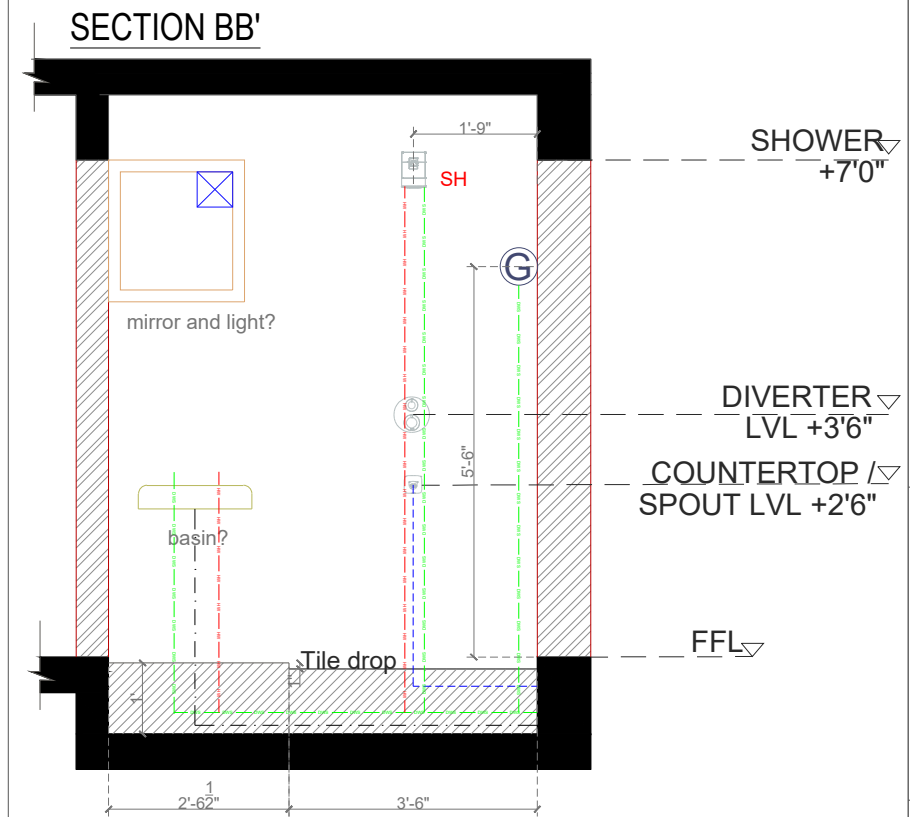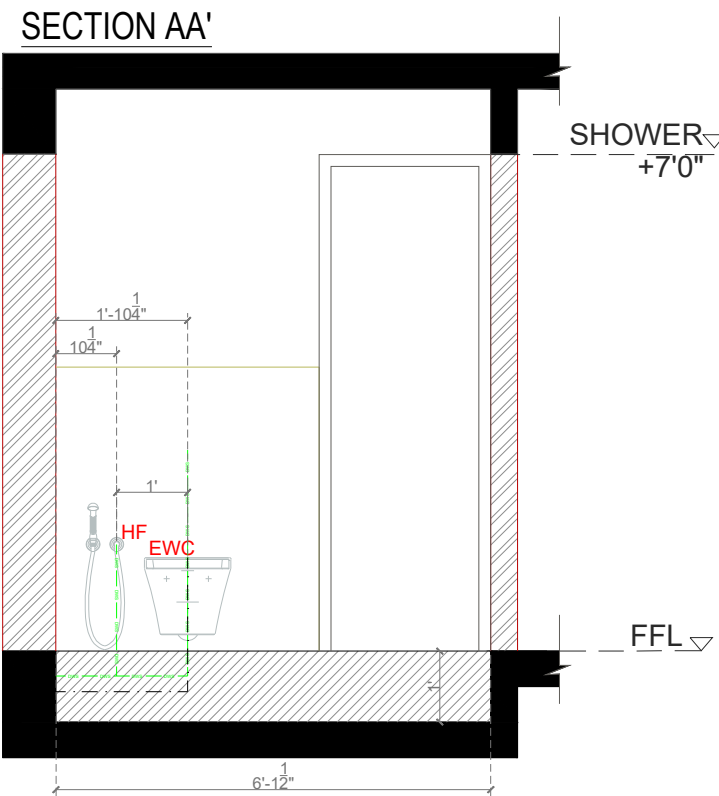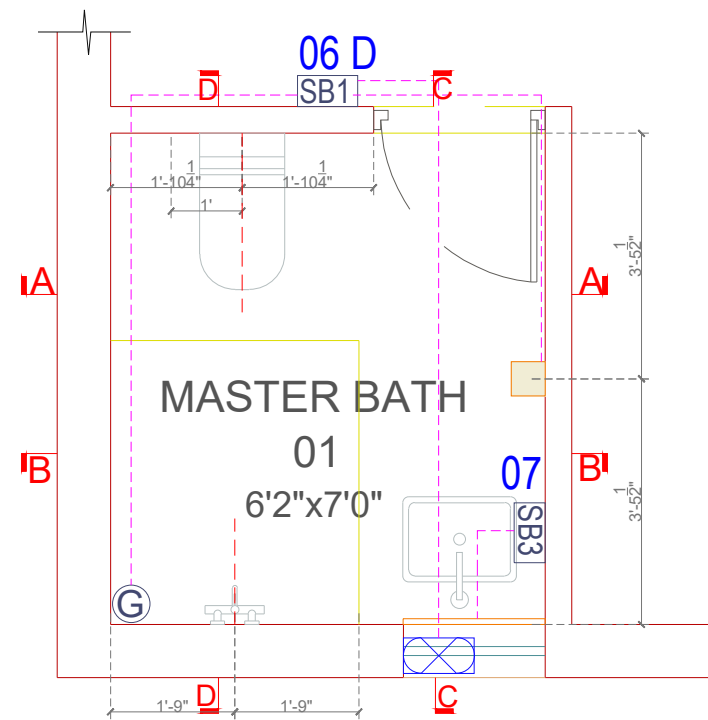

STANDARD INSTRUCTIONS:
ANY DISCREPANCY IN THE DRAWINGS AND ON SITE
SHOULD BE BROUGHT TO THE NOTICE OF THE
ARCHITECTS PRIOR TO EXECUTION.

ALL DIMENSIONS ARE IN FEET & INCHES. ALL DIMENSIONS REFER TO UNFINISHED SURFACES UNLESS SPECIFIED OTHERWISE. ALL DIMENSIONS SHOULD BE READ AND NOT MEASURED.

REFER STRUCTURAL DRAWINGS FOR ALL CONCRETE
WORK AND DETAILS BELOW PLINTH.

DRAWINGS ARE CROSS REFERENCED AND ARE TO BE READ IN CONJUNCTION WITH OTHER DRAWINGS AS INDICATED.

0000 LEVEL FOR EACH BUILDING IS ESTABLISHED WITH
REFERENCE TO BENCHMARK ESTABLISHED ON SITE.
ALL OTHER LEVELS ARE WITH REFERENCE TO THE 0000
LEVEL. ALL LEVELS ARE INDICATED IN FEET&INCHES..

THIS DRAWING IS THE SOLE PROPERTY OF STUDIO
ANNEXE AND MAY NOT BE COPIED IN PART OR IN
WHOLE WITHOUT THE PERMISSION OF THE
ARCHITECTS.

PROJECT: RAHEJA ENCLAVE
COIMATORE-A115 | PROPOSED
REDESIGN

CLIENT: DR. RAJENDRAN & FAMILY

DRAWING:MASTER BATH 01 LAYOUT

STRUCTURAL
CONSULTANT :

MEP CONSULTANT :

PHE CONSULTANTS :

PROJECT NO:

DRAWING NO:

SCALE:NA

DATE - 22/10/2022




DRAWN:

CHECKED:

CONCEPTUAL DRAWINGS
(for discussions only)

STUDIO
ANNEXE

22A,HOSUR ROAD,COIMBATORE
-641018

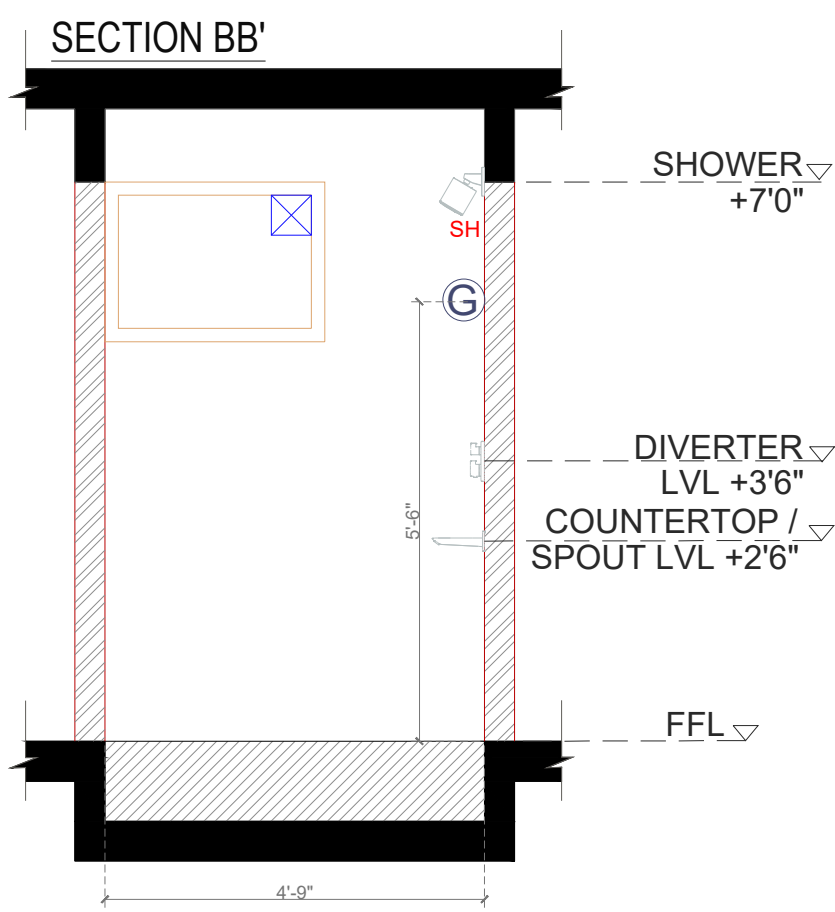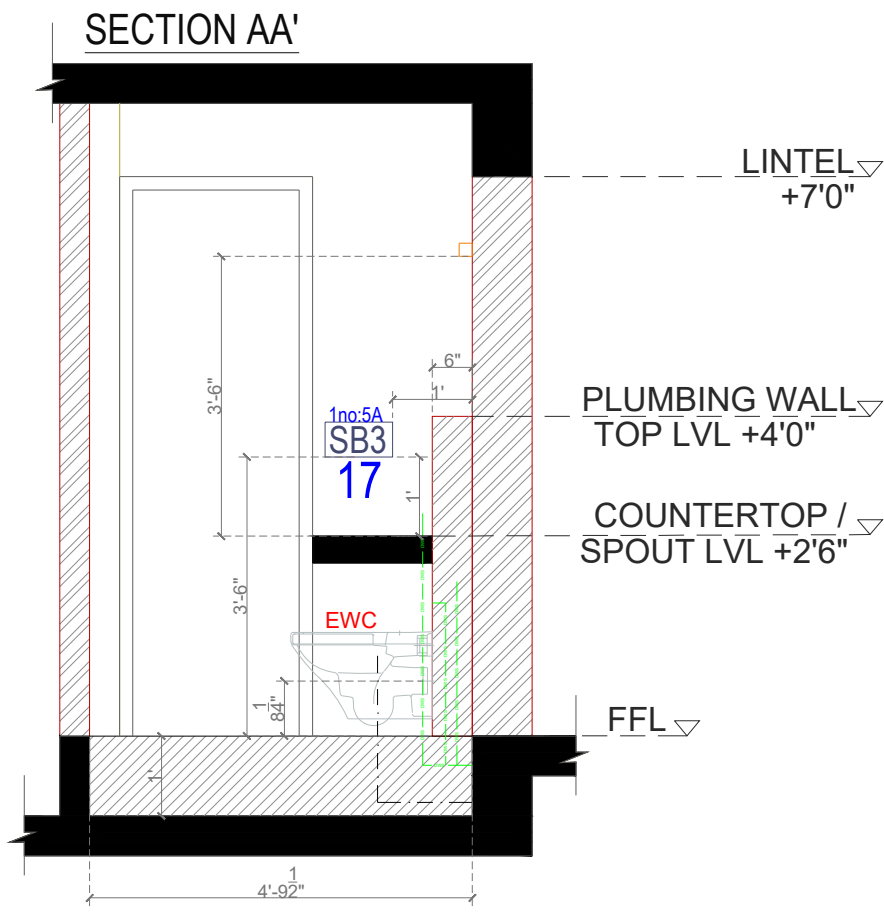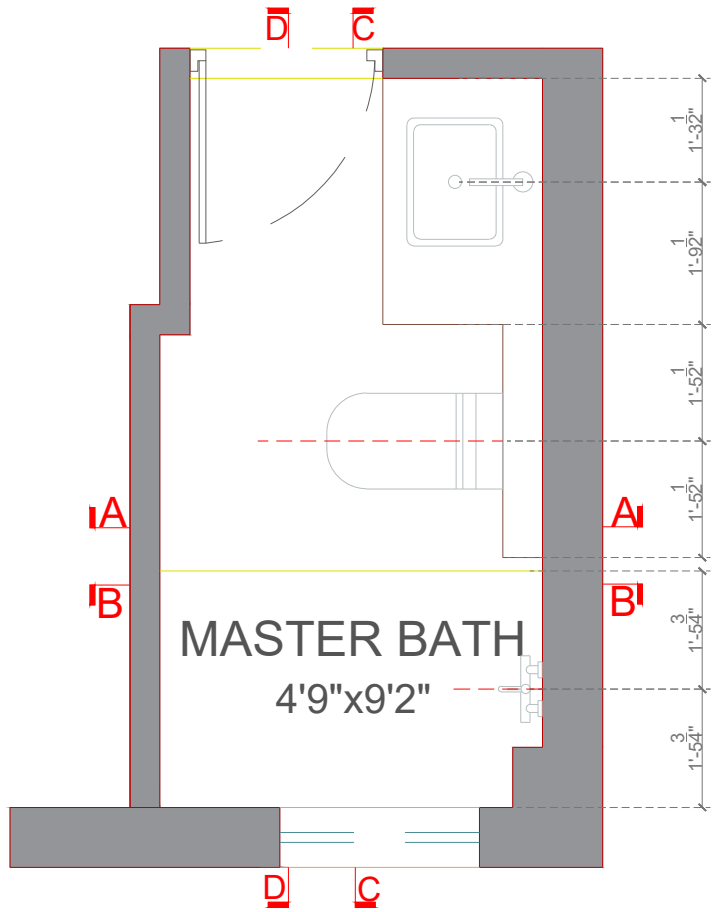

STANDARD INSTRUCTIONS:
ANY DISCREPANCY IN THE DRAWINGS AND ON SITE SHOULD BE BROUGHT TO THE NOTICE OF THE ARCHITECTS PRIOR TO EXECUTION.

ALL DIMENSIONS ARE IN FEET & INCHES. ALL DIMENSIONS REFER TO UNFINISHED SURFACES UNLESS SPECIFIED OTHERWISE. ALL DIMENSIONS SHOULD BE READ AND NOT MEASURED.

REFER STRUCTURAL DRAWINGS FOR ALL CONCRETE WORK AND DETAILS BELOW PLINTH.

DRAWINGS ARE CROSS REFERENCED AND ARE TO BE READ IN CONJUNCTION WITH OTHER DRAWINGS AS INDICATED.

0000 LEVEL FOR EACH BUILDING IS ESTABLISHED WITH REFERENCE TO BENCHMARK ESTABLISHED ON SITE. ALL OTHER LEVELS ARE WITH REFERENCE TO THE 0000 LEVEL. ALL LEVELS ARE INDICATED IN FEET&INCHES..

THIS DRAWING IS THE SOLE PROPERTY OF STUDIO ANNEXE AND MAY NOT BE COPIED IN PART OR IN WHOLE WITHOUT THE PERMISSION OF THE ARCHITECTS.

PROJECT: RAHEJA ENCLAVE
COIMATORE-A115 | PROPOSED
REDESIGN

CLIENT: DR. RAJENDRAN & FAMILY

DRAWING:MASTER BATH 02 LAYOUT



STRUCTURAL CONSULTANT :	
MEP CONSULTANT :	
PHE CONSULTANTS :	

PROJECT NO:	
DRAWING NO:	
SCALE:NA	DATE - 22/10/2022
DRAWN:	CHECKED:

CONCEPTUAL DRAWINGS
(for discussions only)

STUDIO
ANNEXE

22A,HOSUR ROAD,COIMBATORE
-641018

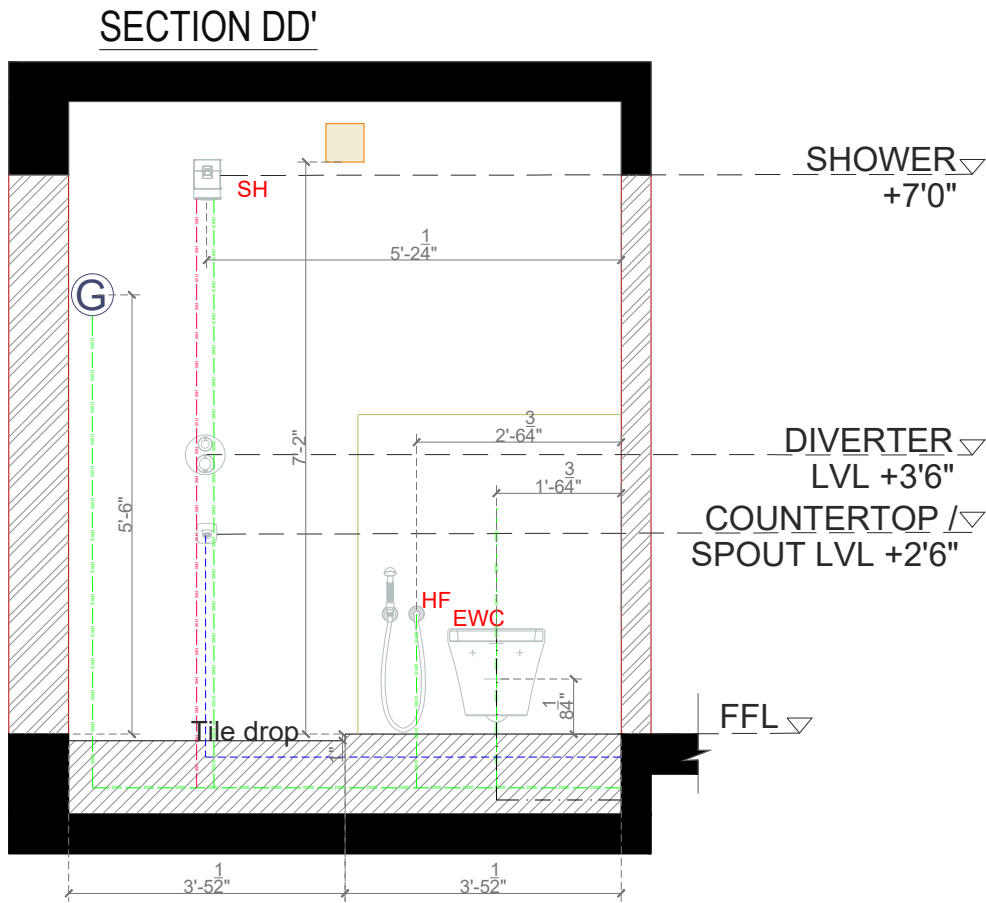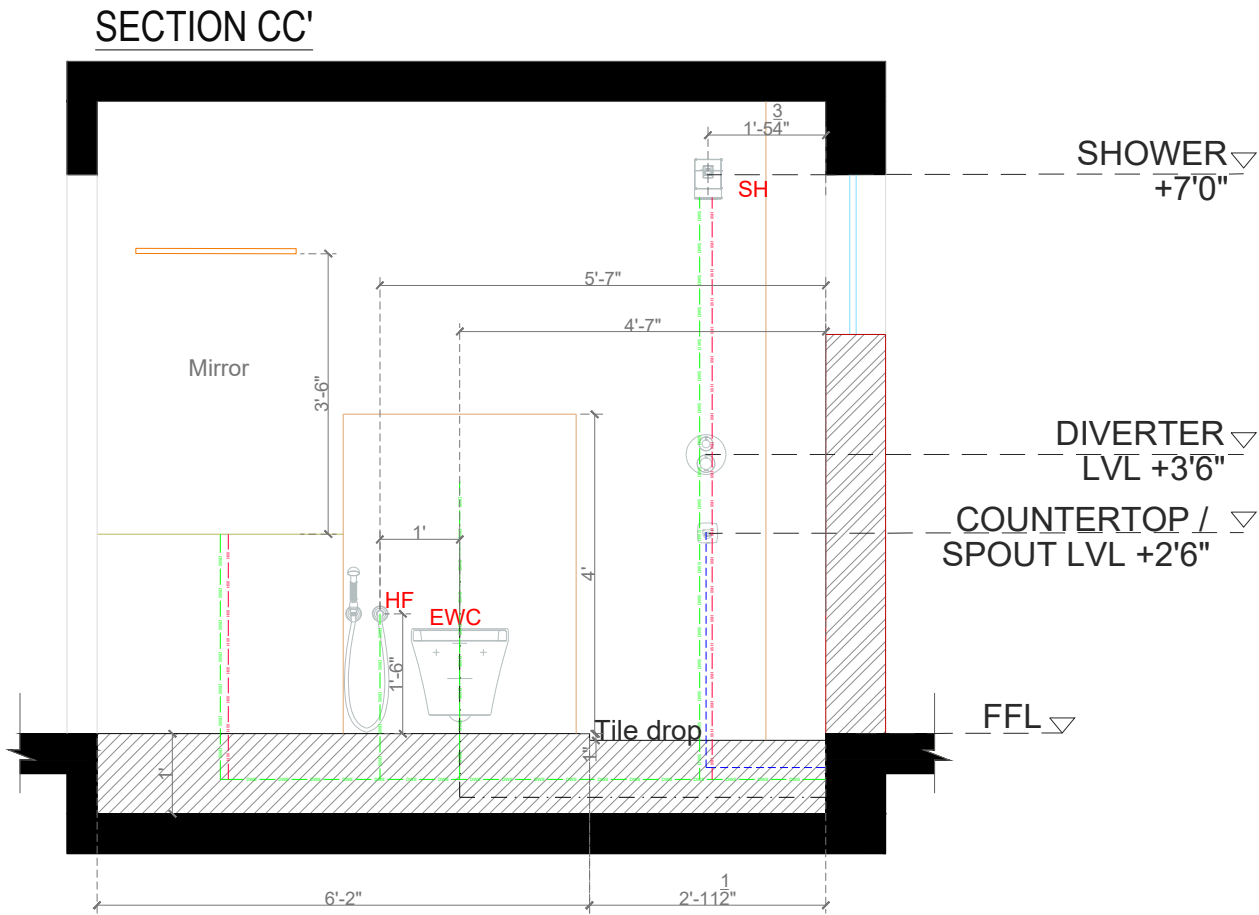



Demolished wall



Demolished wall



proposed kitchen
model



Demolished wall

RESIDENCE@ SAIBABA COLONY

PROJECT-05




Location - Coimbatore
Project Status - Ongoing
Type - Residential

GF BATHROOMROOM SECTIONS


GF BEDROOM 01 BATH|16'0" x 6'0"

Wall A

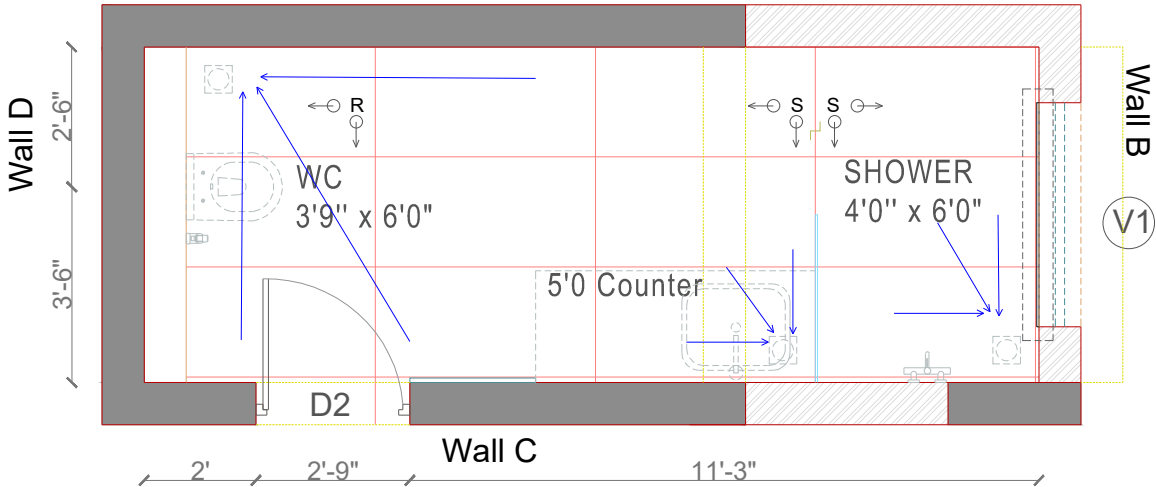

LEGEND :

Floor Tile	Floor Tile 600mmX1200mm	600mmX1200mm BRILLER CREMA
Wall HighLighter	Wall A &Plumbing Wall Tile	600mm X 1200mm MIRAGE BEIGE
Other Wall Tiles	Wall B,C & D Wall Tile	600mm X 1200mm GRANDE VALAR CORBIN CREMA

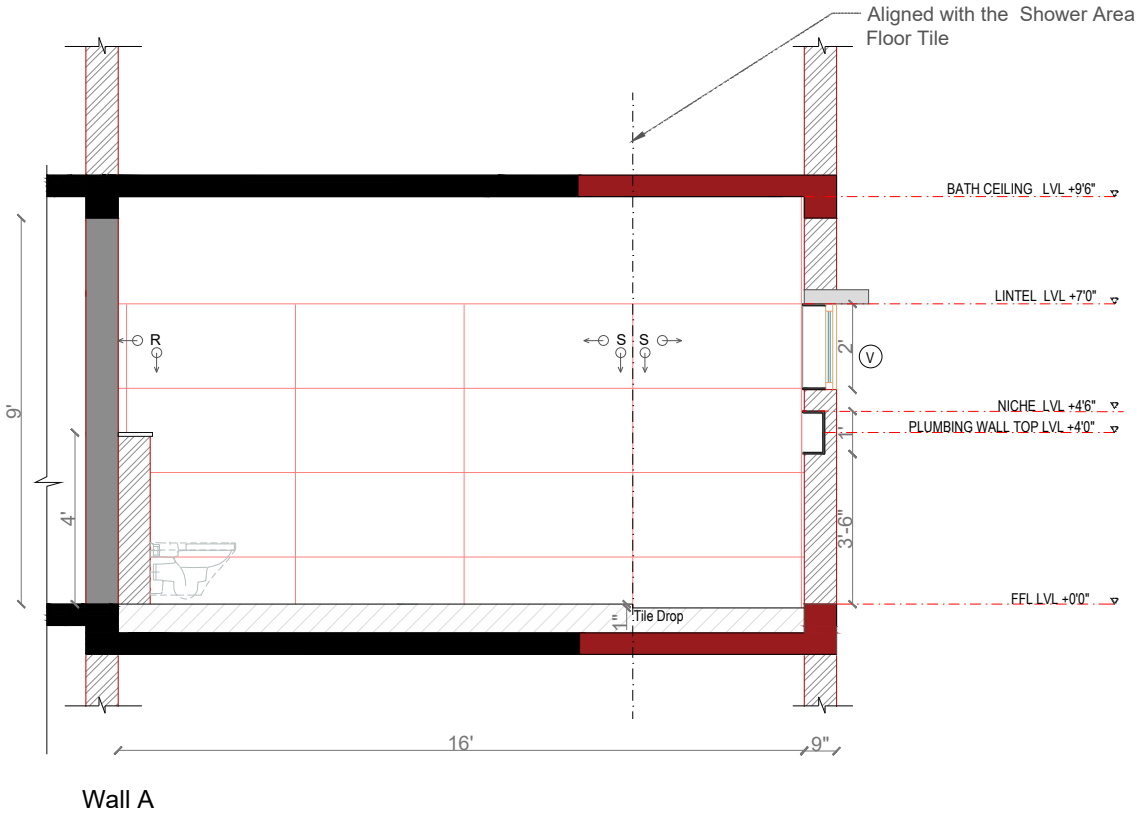

STANDARD INSTRUCTIONS:
ANY DISCREPANCY IN THE DRAWINGS AND ON SITE SHOULD BE BROUGHT TO THE NOTICE OF THE ARCHITECTS PRIOR TO EXECUTION.

ALL DIMENSIONS ARE IN FEET & INCHES. ALL DIMENSIONS REFER TO UNFINISHED SURFACES UNLESS SPECIFIED OTHERWISE. ALL DIMENSIONS SHOULD BE READ AND NOT MEASURED.

REFER STRUCTURAL DRAWINGS FOR ALL CONCRETE WORK AND DETAILS BELOW PLINTH.

DRAWINGS ARE CROSS REFERENCED AND ARE TO BE READ IN CONJUNCTION WITH OTHER DRAWINGS AS INDICATED.




0000 LEVEL FOR EACH BUILDING IS ESTABLISHED WITH REFERENCE TO BENCHMARK ESTABLISHED ON SITE. ALL OTHER LEVELS ARE WITH REFERENCE TO THE 0000 LEVEL. ALL LEVELS ARE INDICATED IN FEET&INCHES..

THIS DRAWING IS THE SOLE PROPERTY OF STUDIO ANNEXE AND MAY NOT BE COPIED IN PART OR IN WHOLE WITHOUT THE PERMISSION OF THE ARCHITECTS.

PROJECT: Proposed Residence
@ Saibaba Colony

CLIENT: Mrs. Sudha Chandrashekar

DRAWING:GF BATHROOM SECTIONS

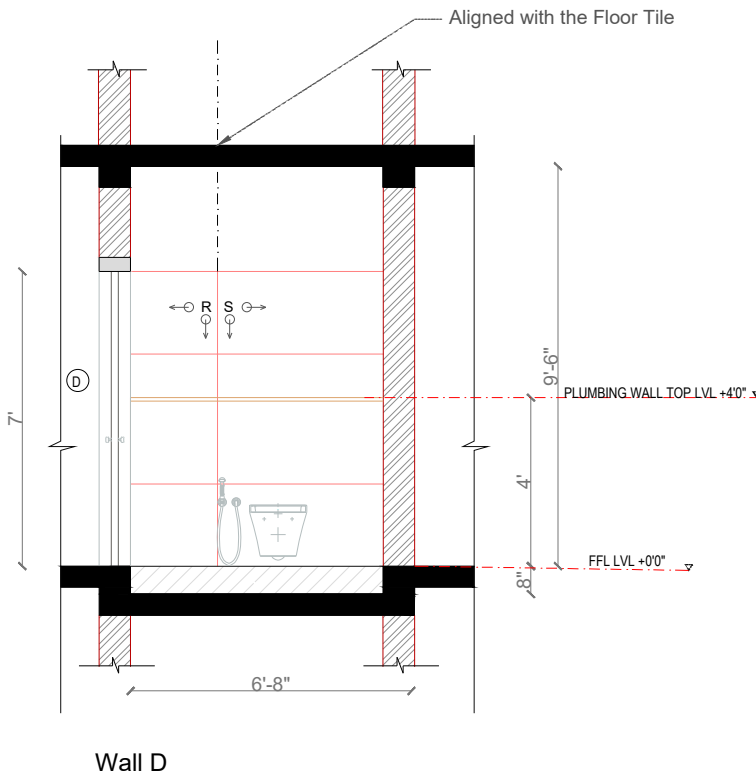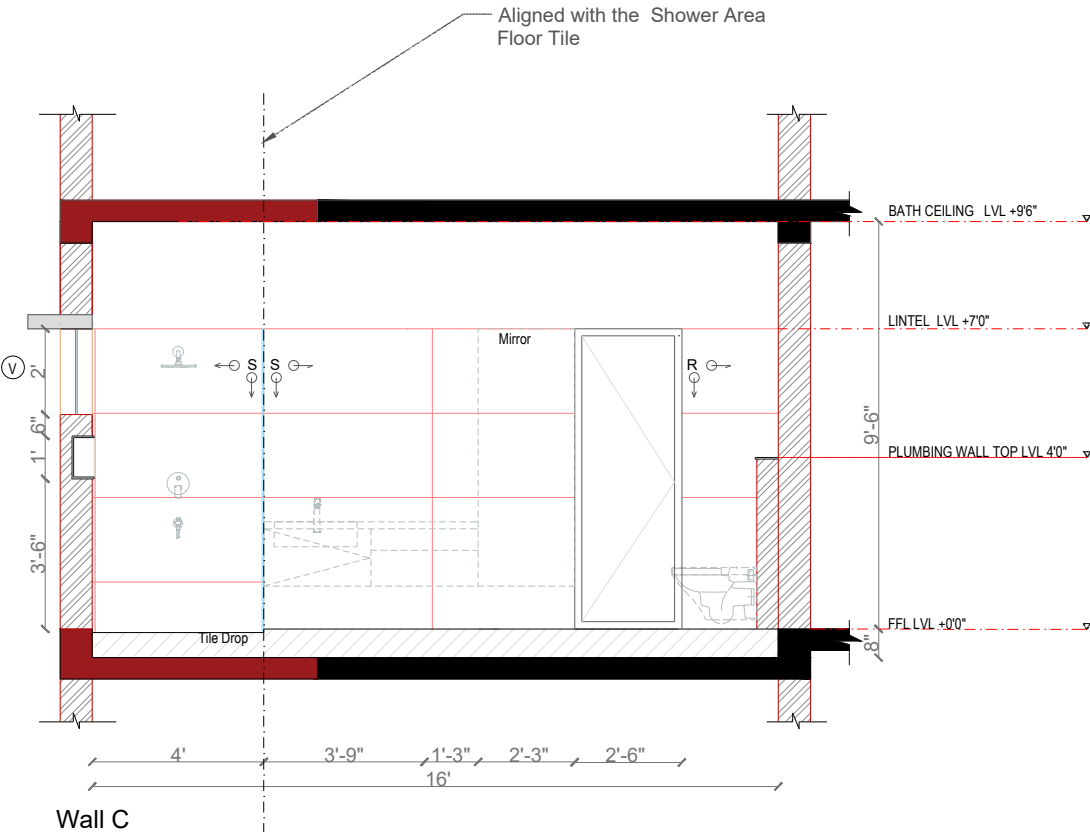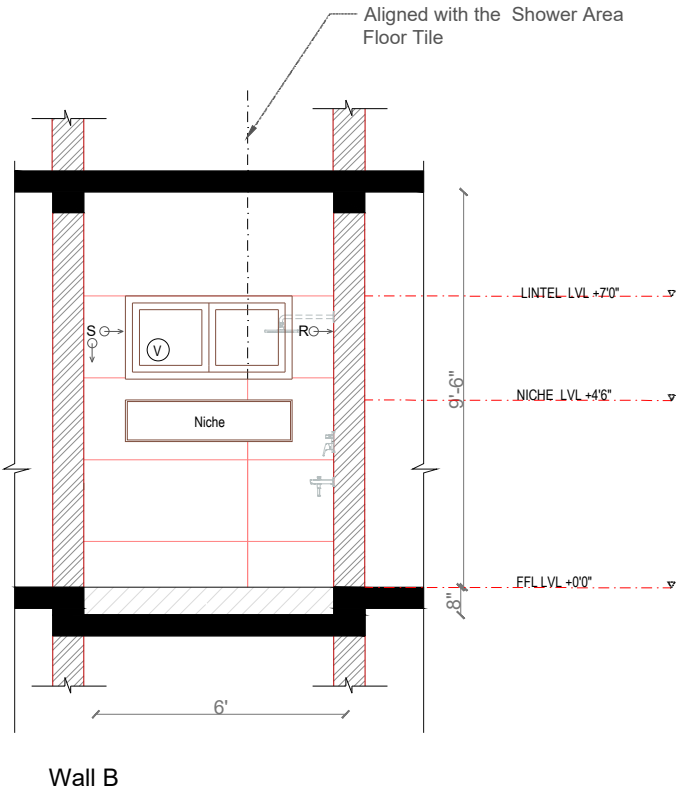

STRUCTURAL CONSULTANT :	
MEP CONSULTANT :	
PHE CONSULTANTS :	


PROJECT NO: 27	
DRAWING NO:	
SCALE:NA	DATE - 02/09/2022
DRAWN:	CHECKED:SV

CONCEPTUAL DRAWINGS
(for Conceptual Discussions)


STUDIO
ANNEXE

22A,HOSUR ROAD,COIMBATORE –
641018

GF BATHROOMROOM SECTIONS

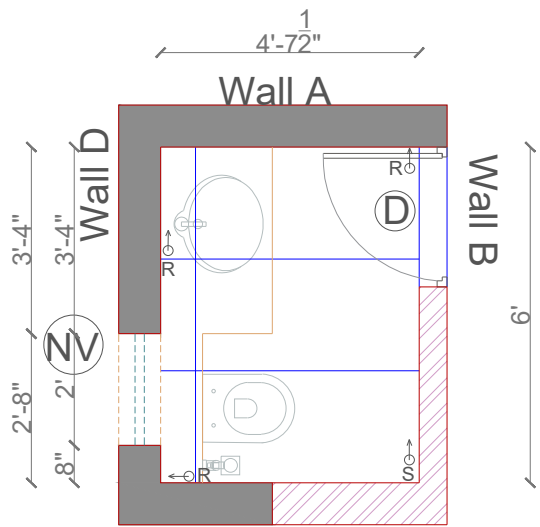

Floor Tile Quantity- 30 sq.ft
Approx
POWDER ROOM
4'7.5 x 6'0"

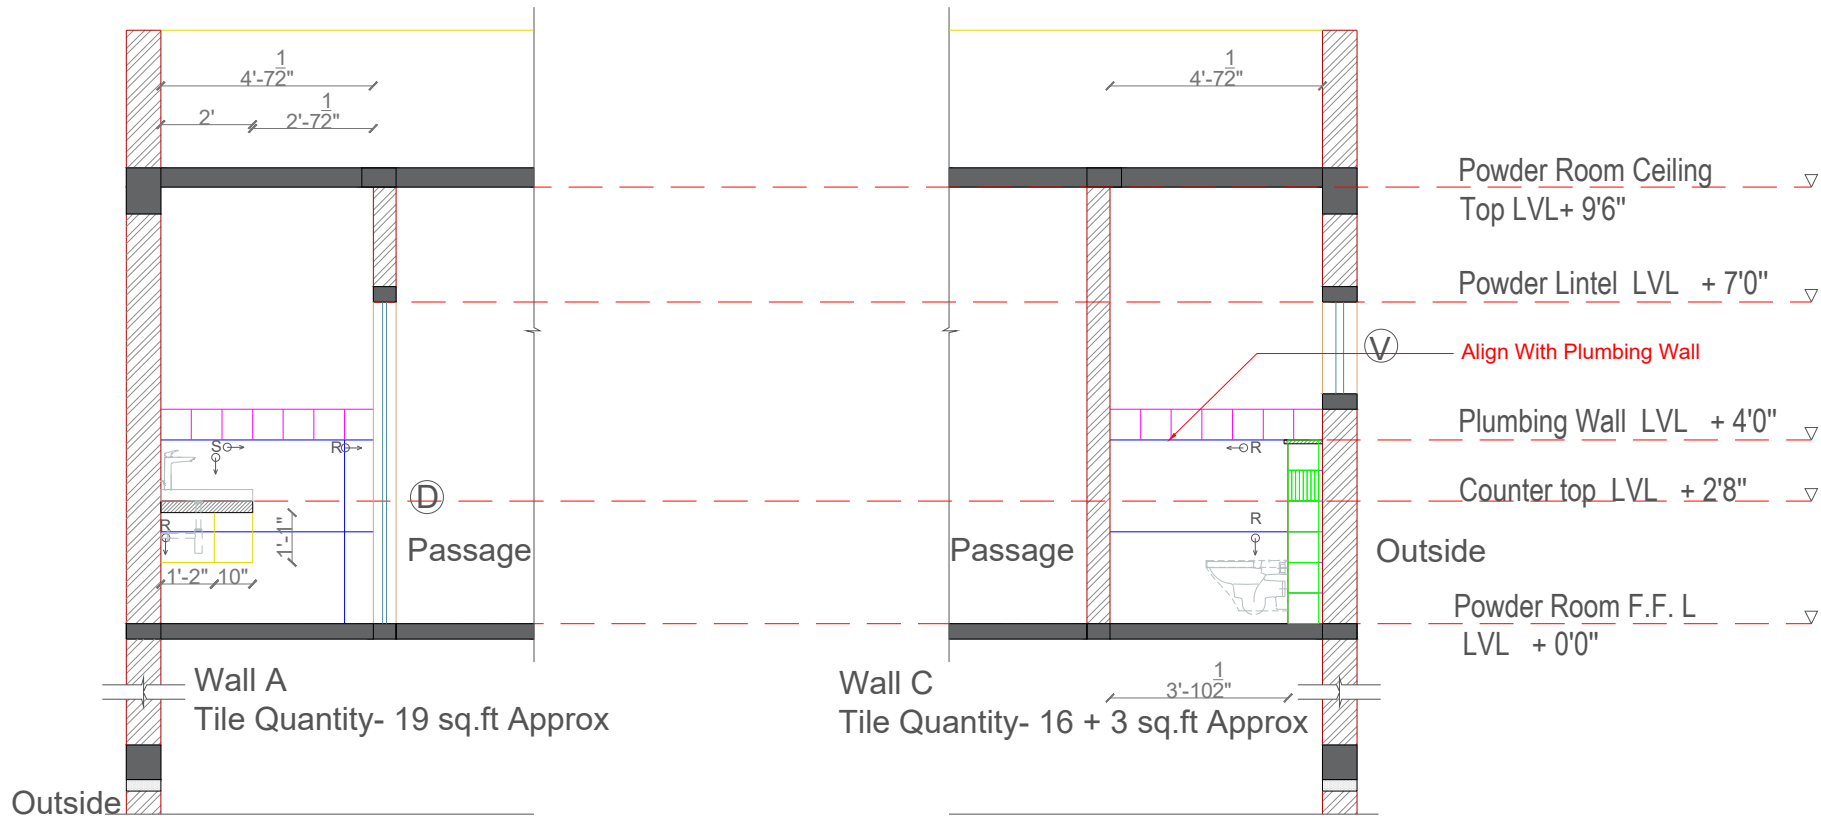

STANDARD INSTRUCTIONS:
ANY DISCREPANCY IN THE DRAWINGS AND ON SITE SHOULD BE BROUGHT TO THE NOTICE OF THE ARCHITECTS PRIOR TO EXECUTION.

ALL DIMENSIONS ARE IN FEET & INCHES. ALL DIMENSIONS REFER TO UNFINISHED SURFACES UNLESS SPECIFIED OTHERWISE. ALL DIMENSIONS SHOULD BE READ AND NOT MEASURED.

REFER STRUCTURAL DRAWINGS FOR ALL CONCRETE WORK AND DETAILS BELOW PLINTH.

DRAWINGS ARE CROSS REFERENCED AND ARE TO BE READ IN CONJUNCTION WITH OTHER DRAWINGS AS INDICATED.

0000 LEVEL FOR EACH BUILDING IS ESTABLISHED WITH REFERENCE TO BENCHMARK ESTABLISHED ON SITE. ALL OTHER LEVELS ARE WITH REFERENCE TO THE 0000 LEVEL. ALL LEVELS ARE INDICATED IN FEET&INCHES..

THIS DRAWING IS THE SOLE PROPERTY OF STUDIO ANNEXE AND MAY NOT BE COPIED IN PART OR IN WHOLE WITHOUT THE PERMISSION OF THE ARCHITECTS.

PROJECT: Proposed Residence
@ Saibaba Colony

CLIENT: Mrs. Sudha Chandrashekar

DRAWING:GF Powder Room |Tile Layout


STRUCTURAL CONSULTANT :	
MEP CONSULTANT :	
PHE CONSULTANTS :	

PROJECT NO: 27	
DRAWING NO:	
SCALE:NA	DATE - 13/09/2022
DRAWN:	CHECKED:SV

CONCEPTUAL DRAWINGS
(for Conceptual Discussions)

**STUDIO
ANNEXE**
22A,HOSUR ROAD,COIMBATORE –
641018


	Floor / Wall	Tile size	Tile Area
	Wall A ,Wall B, Wall C & Floor	2'x4'	80 sq.ft Approx (From FFL to 4')
	Wall D	8"x8" Iceage Subway	56 sq.ft Approx (From FFL to 9'6 As per Site Conditions)

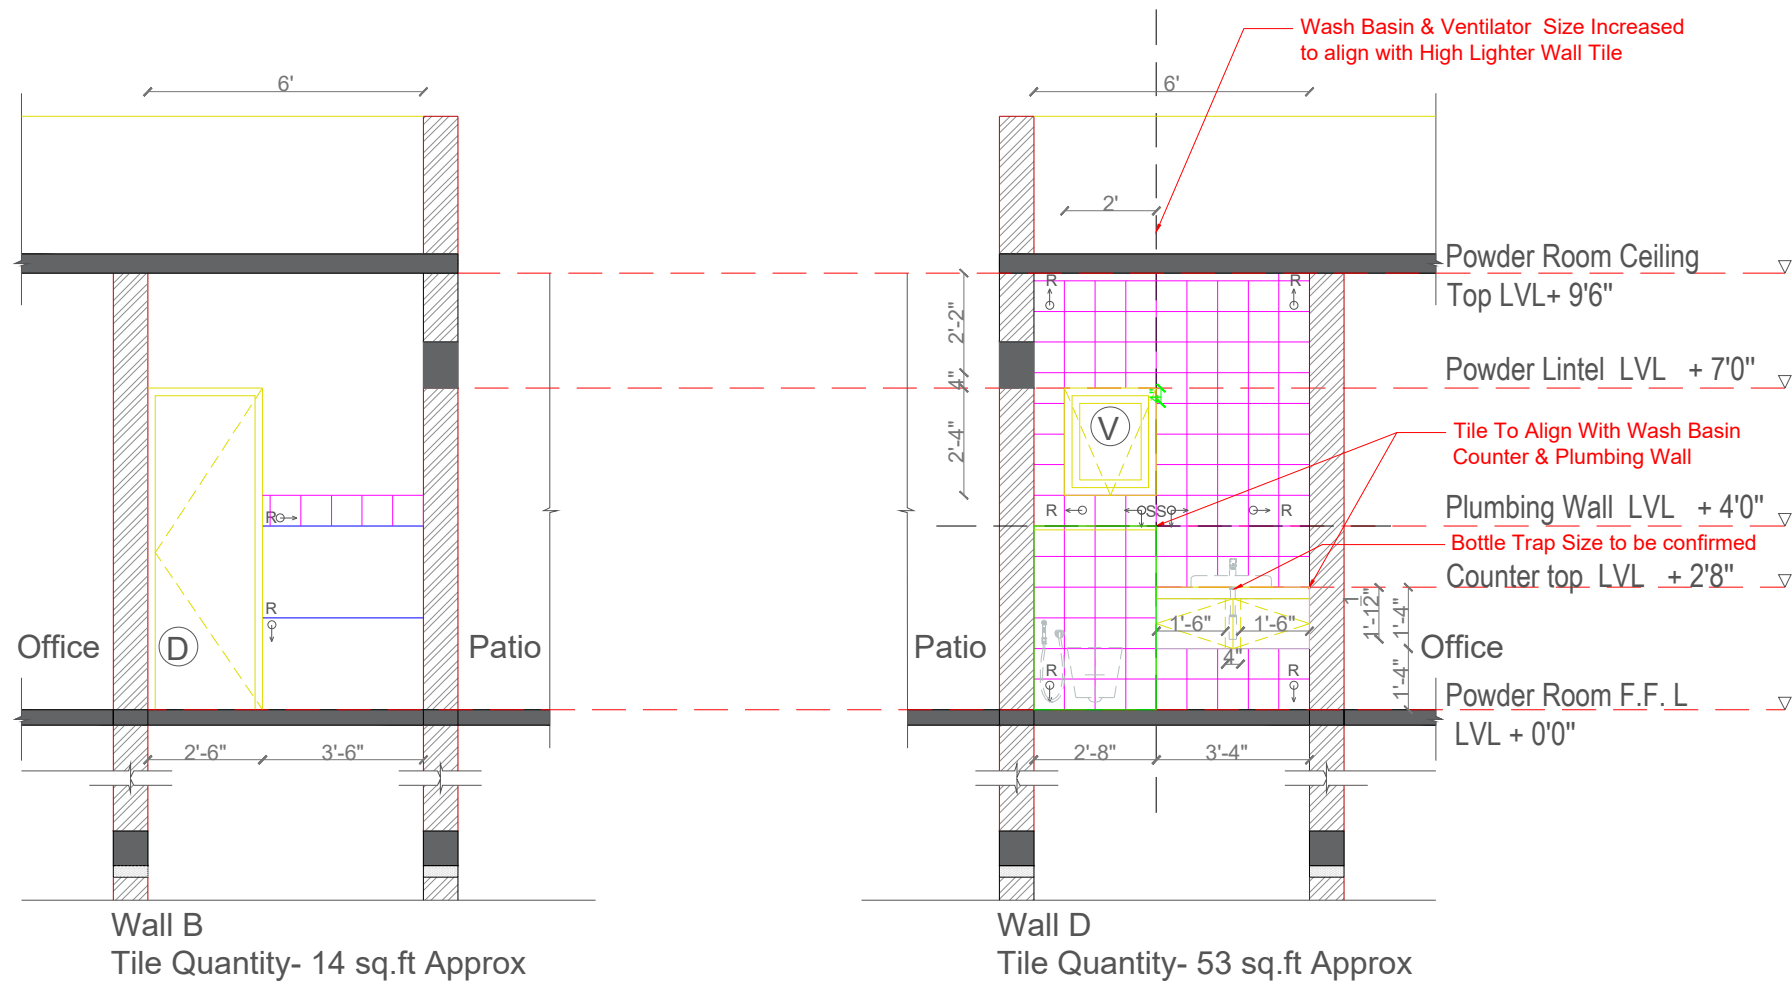

GF POWDER ROOM | TILE LAYOUT




Plinth level construction

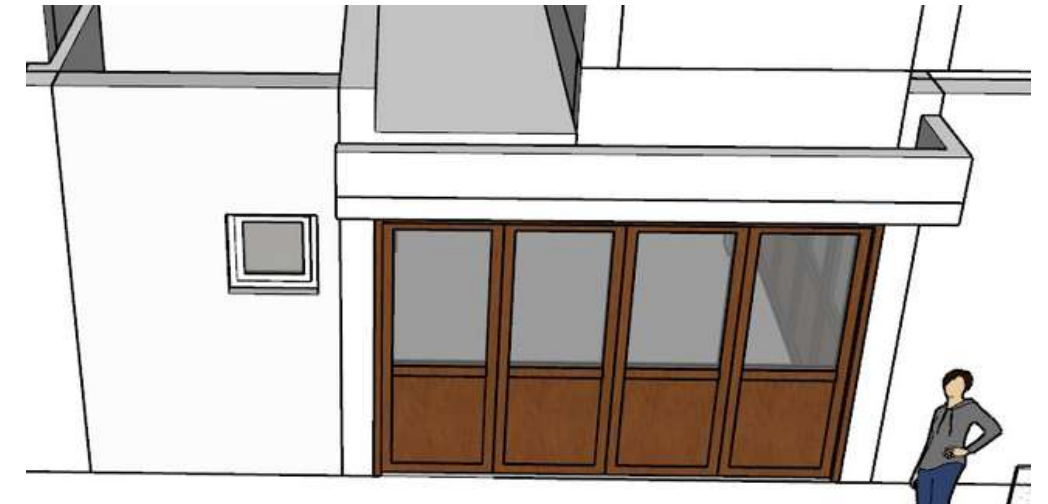

Office room



Powder room

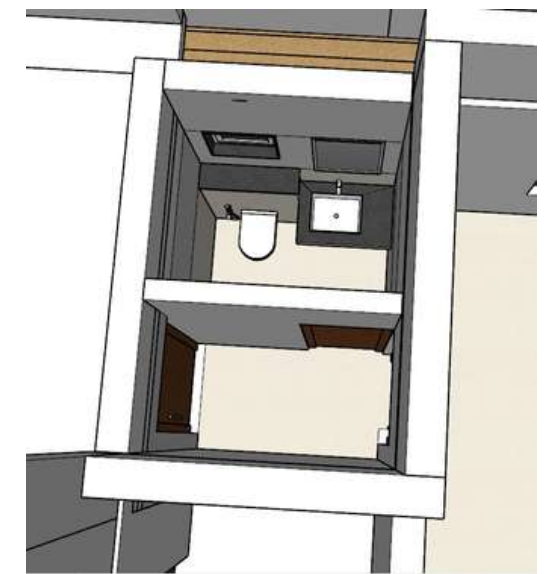


Powder room model

RESIDENCE


@

ATTAPADI


PROJECT-06

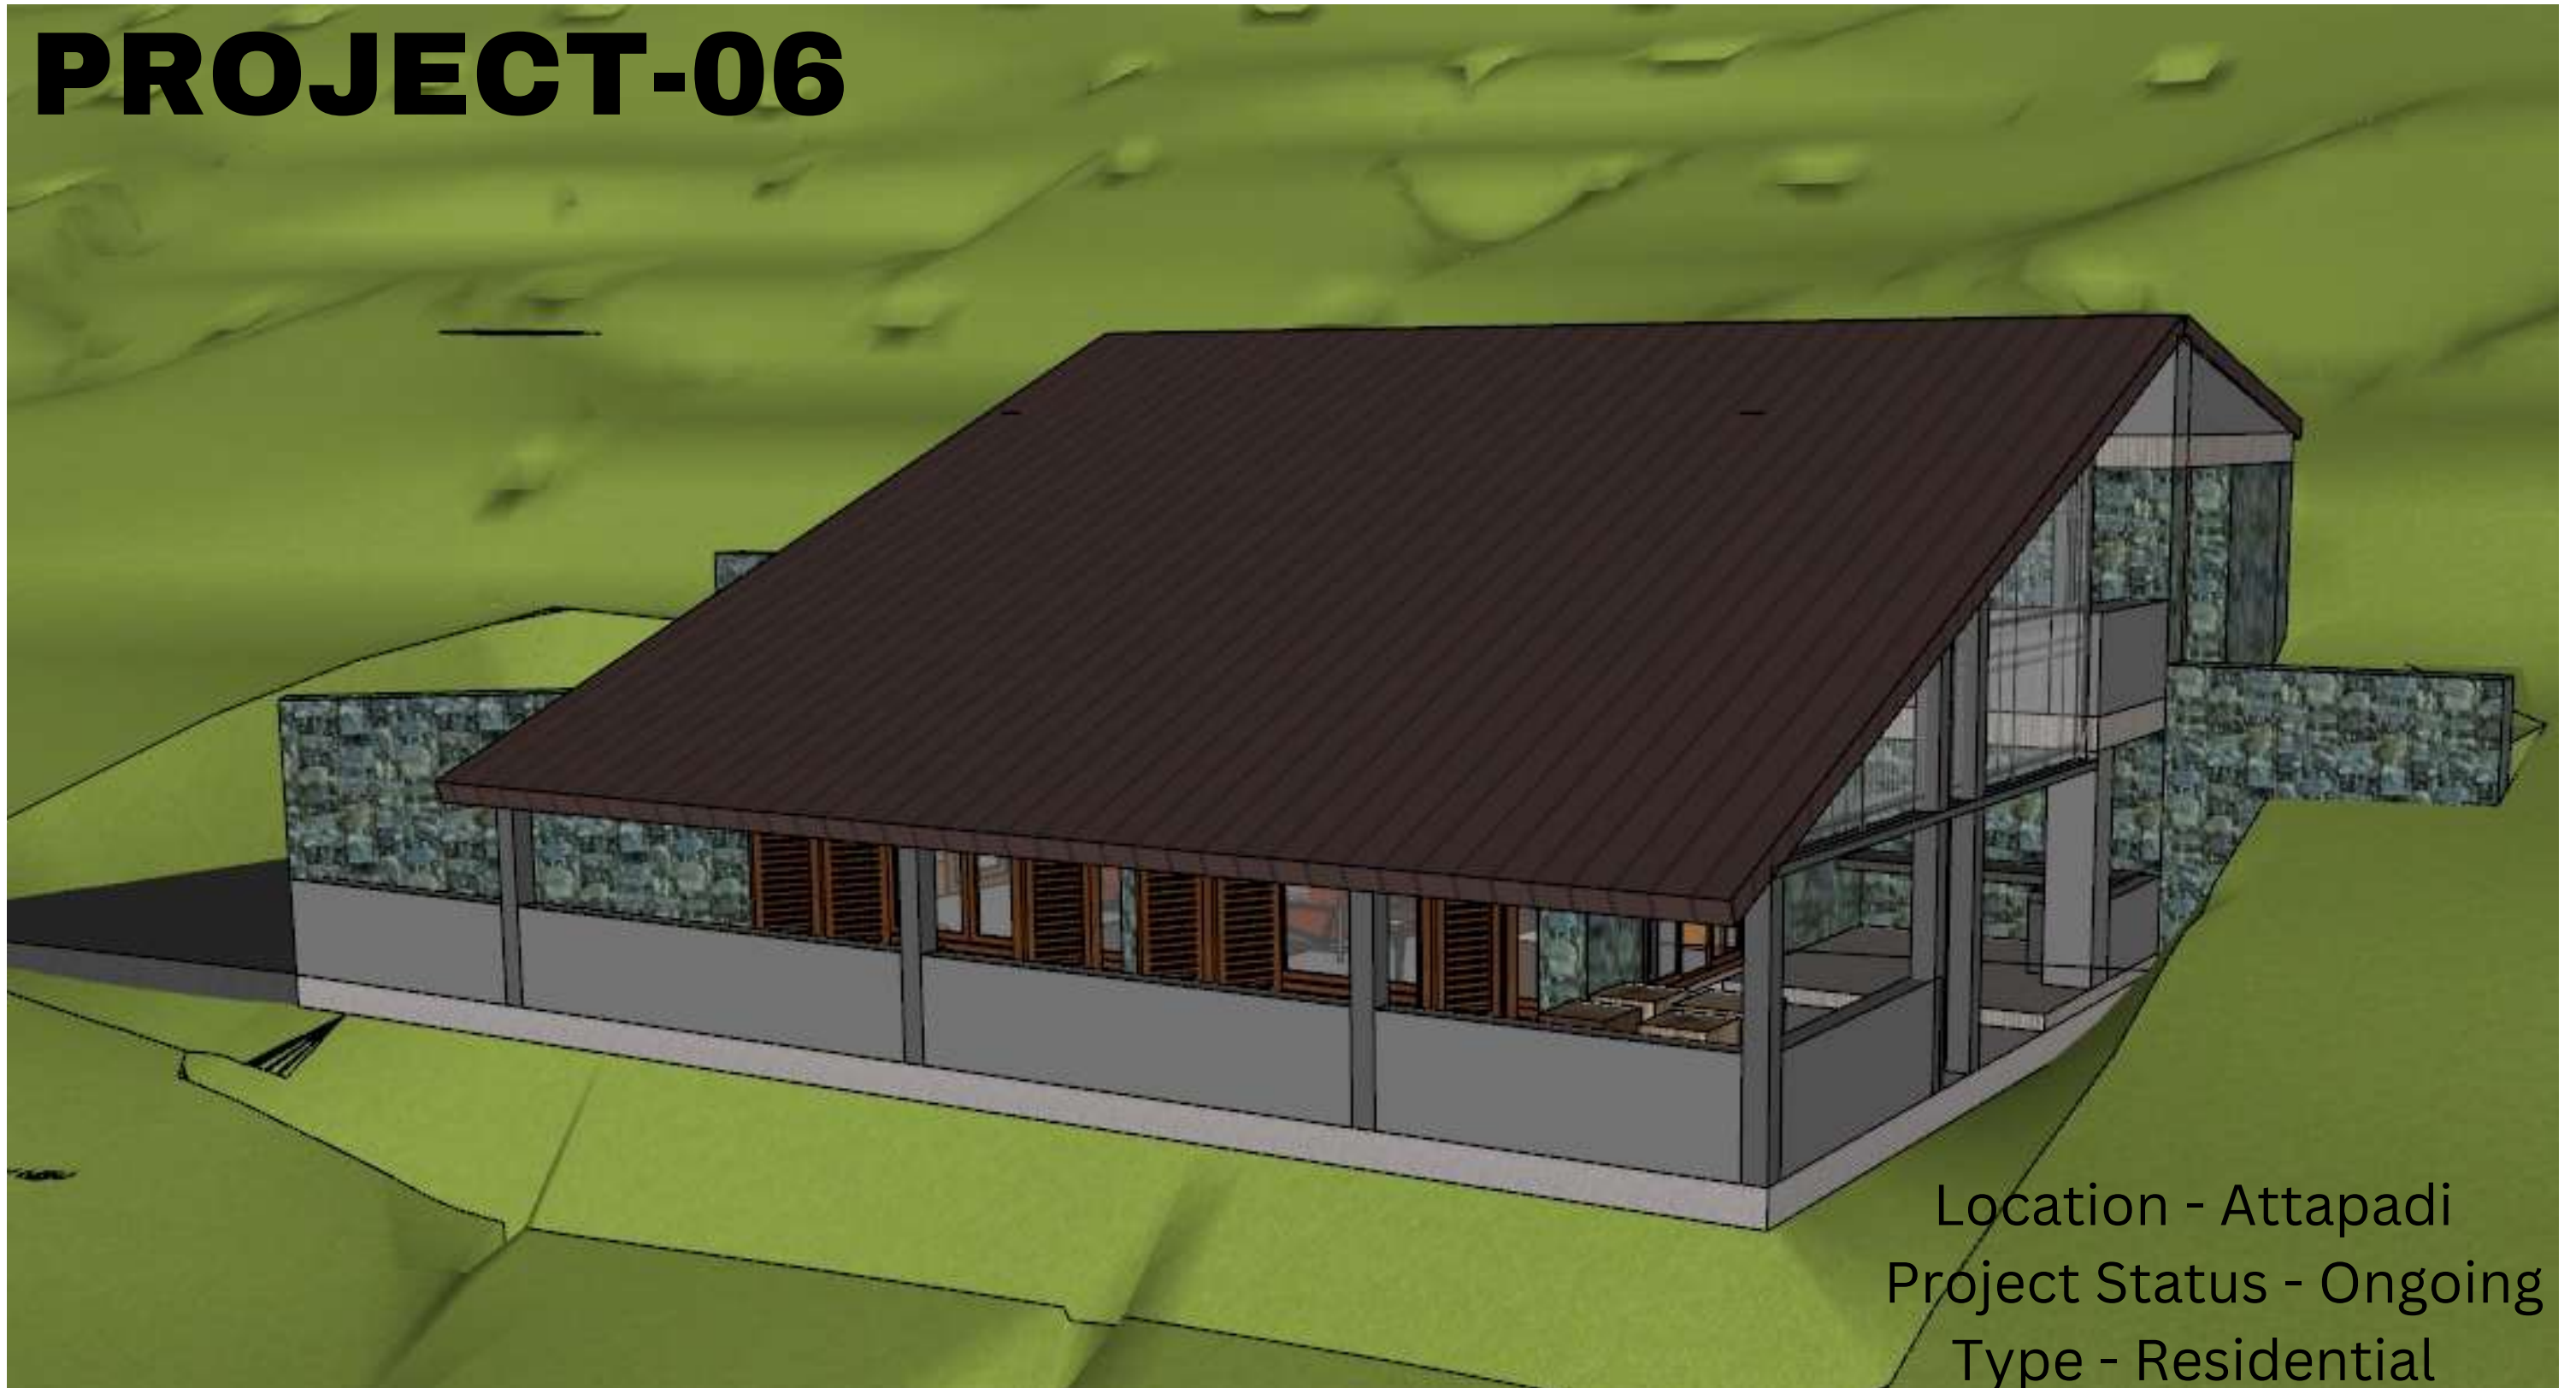


Location - Attapadi
Project Status - Ongoing
Type - Residential

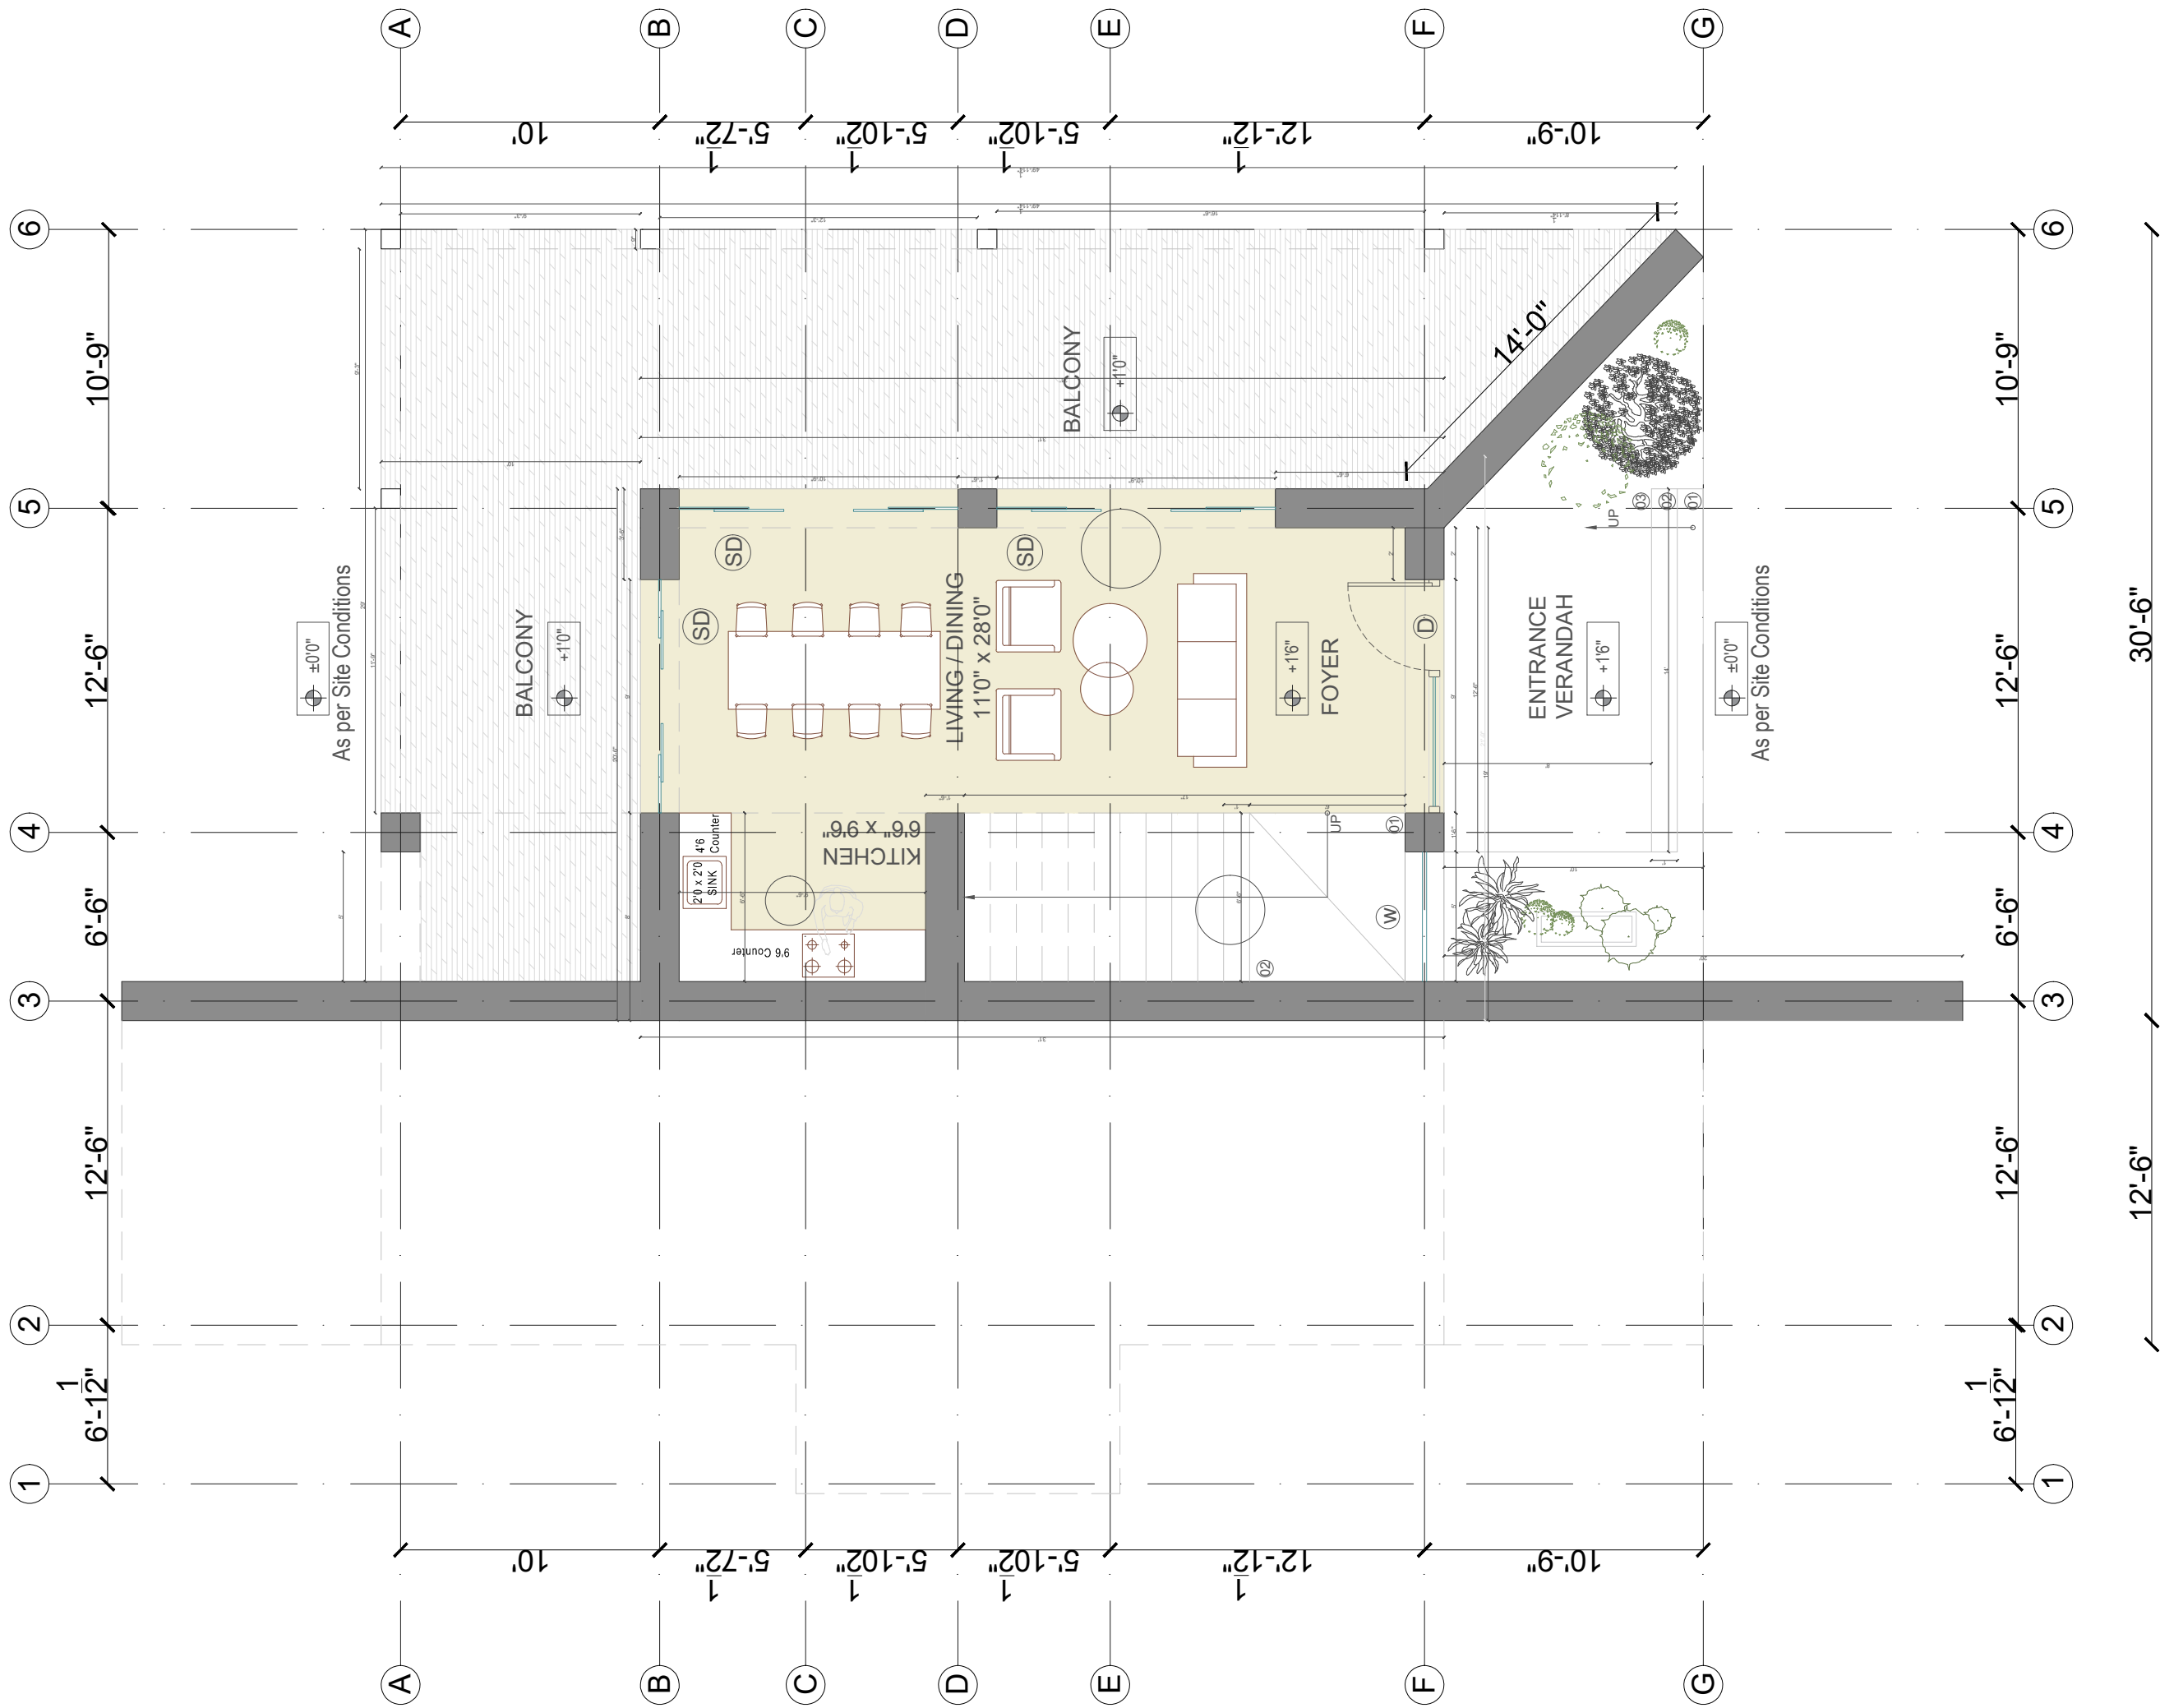

LOWER LEVEL PLAN

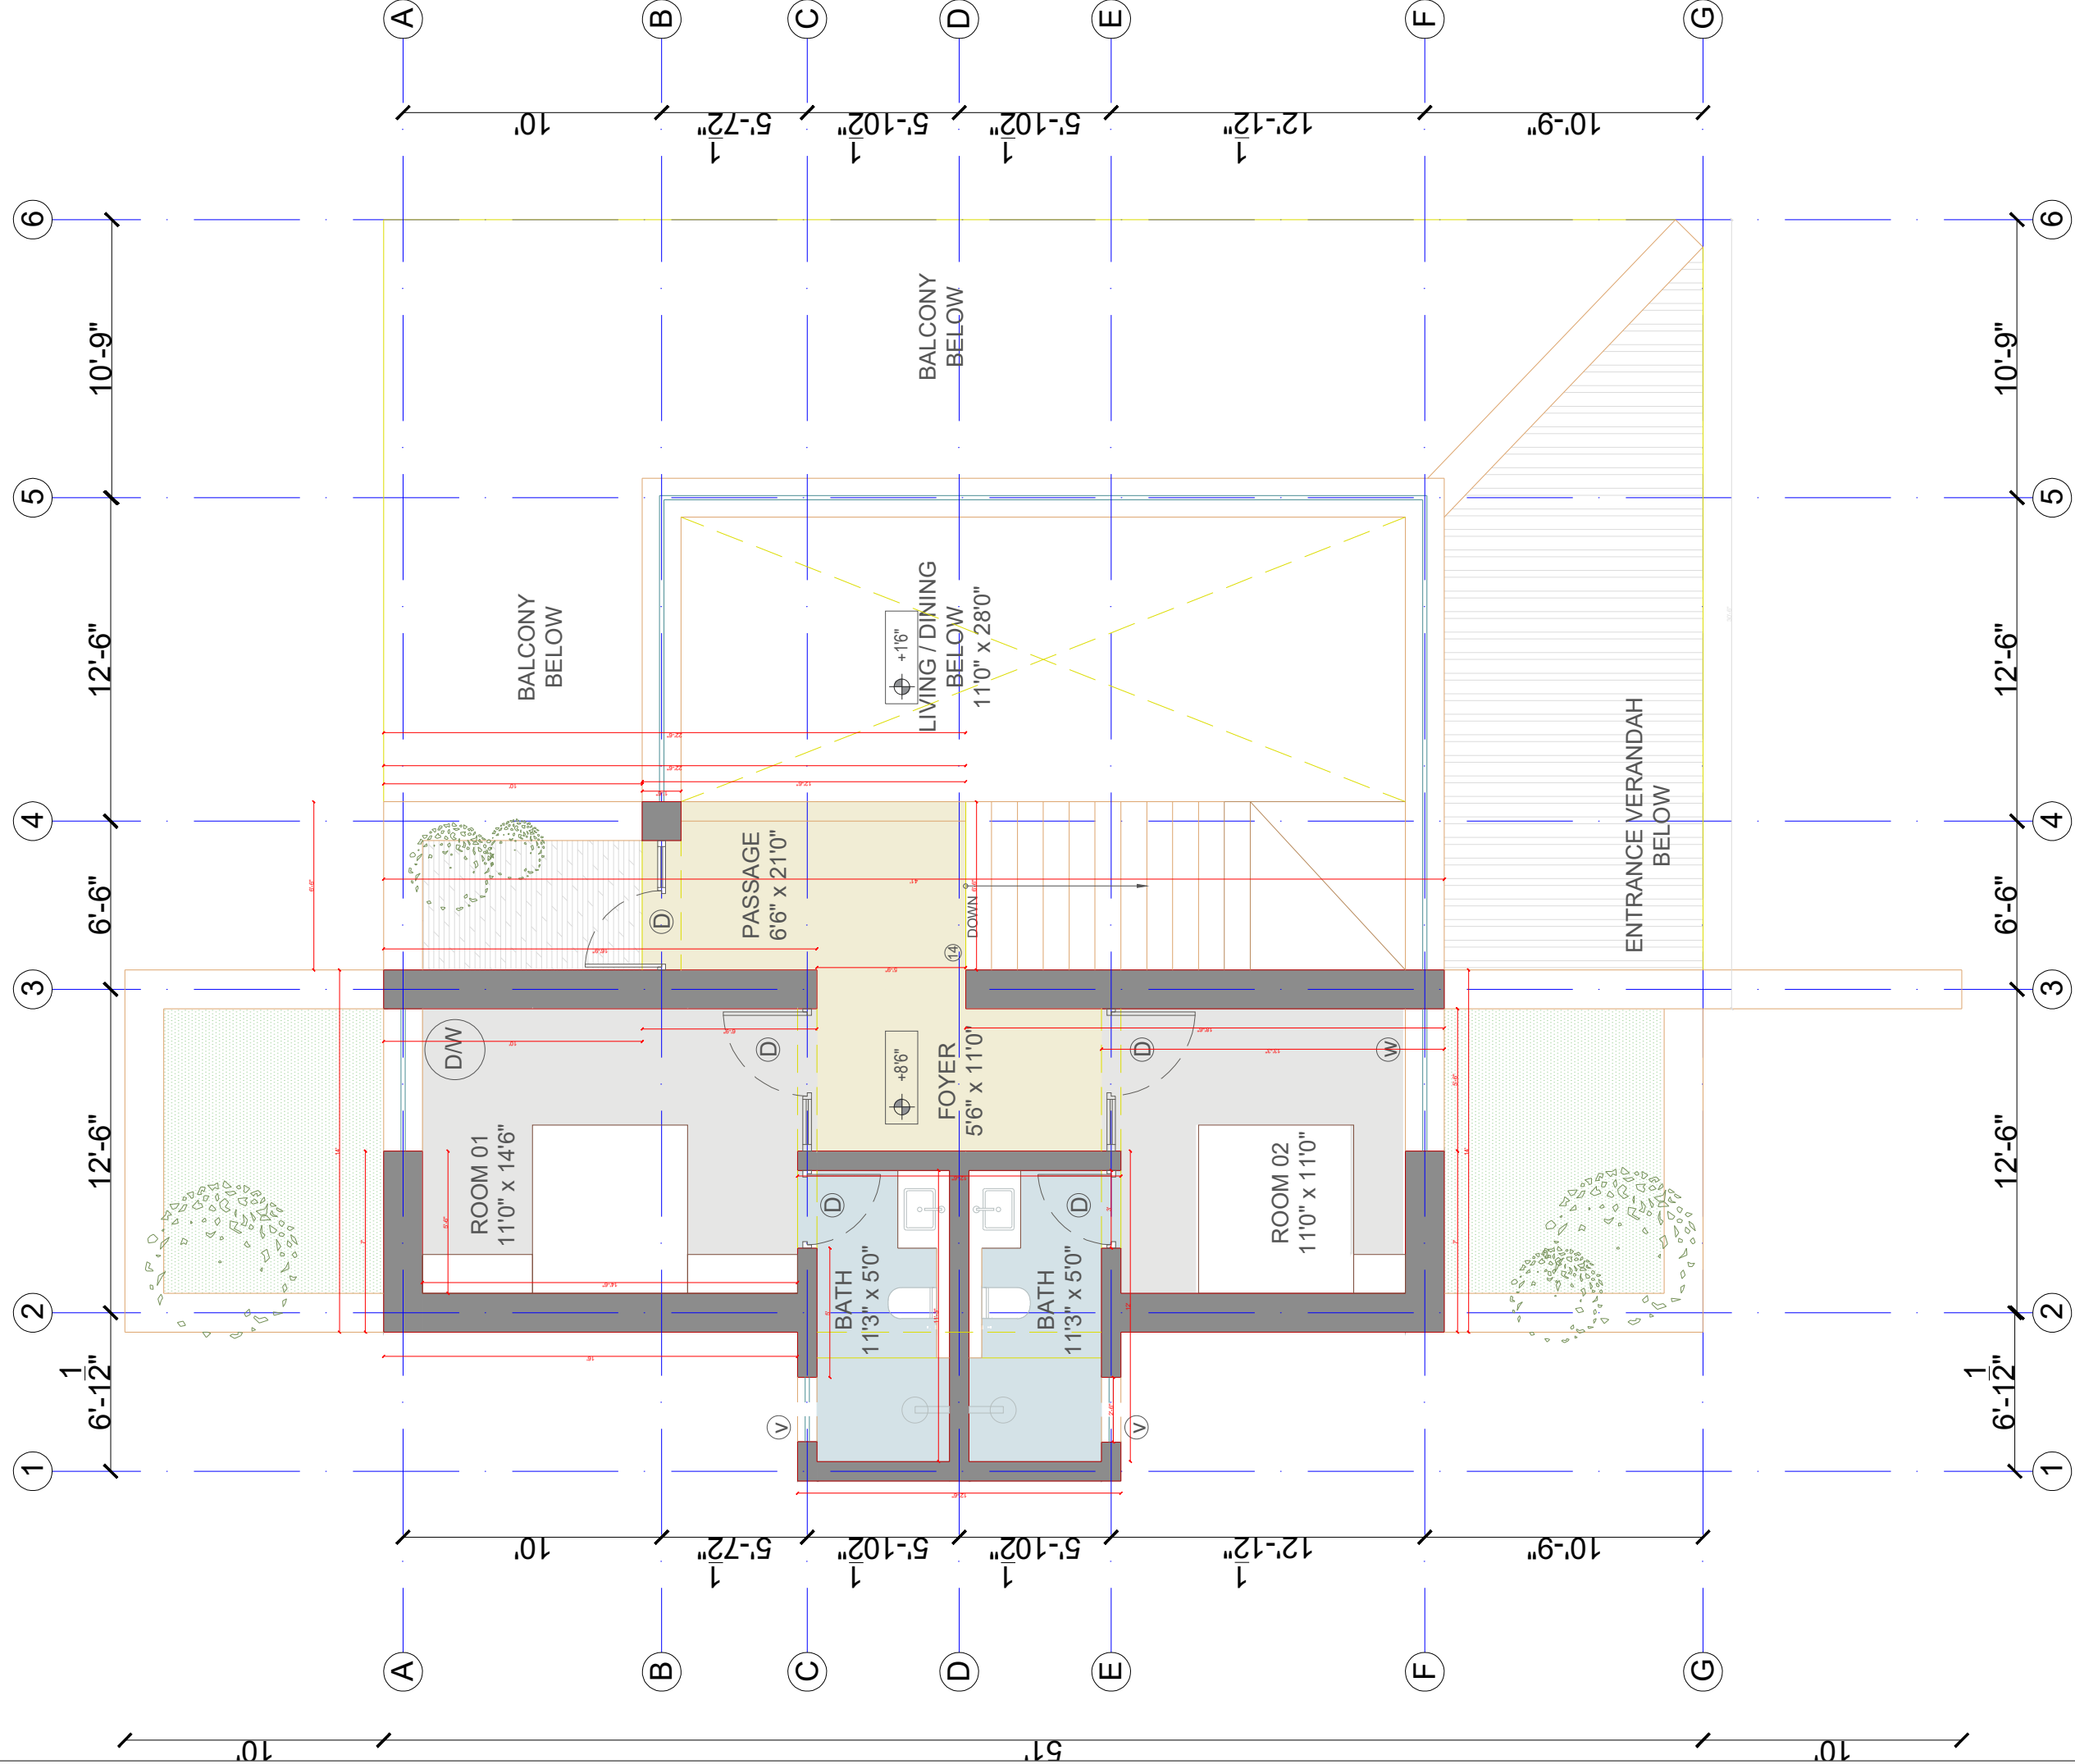

UPPER LEVEL PLAN

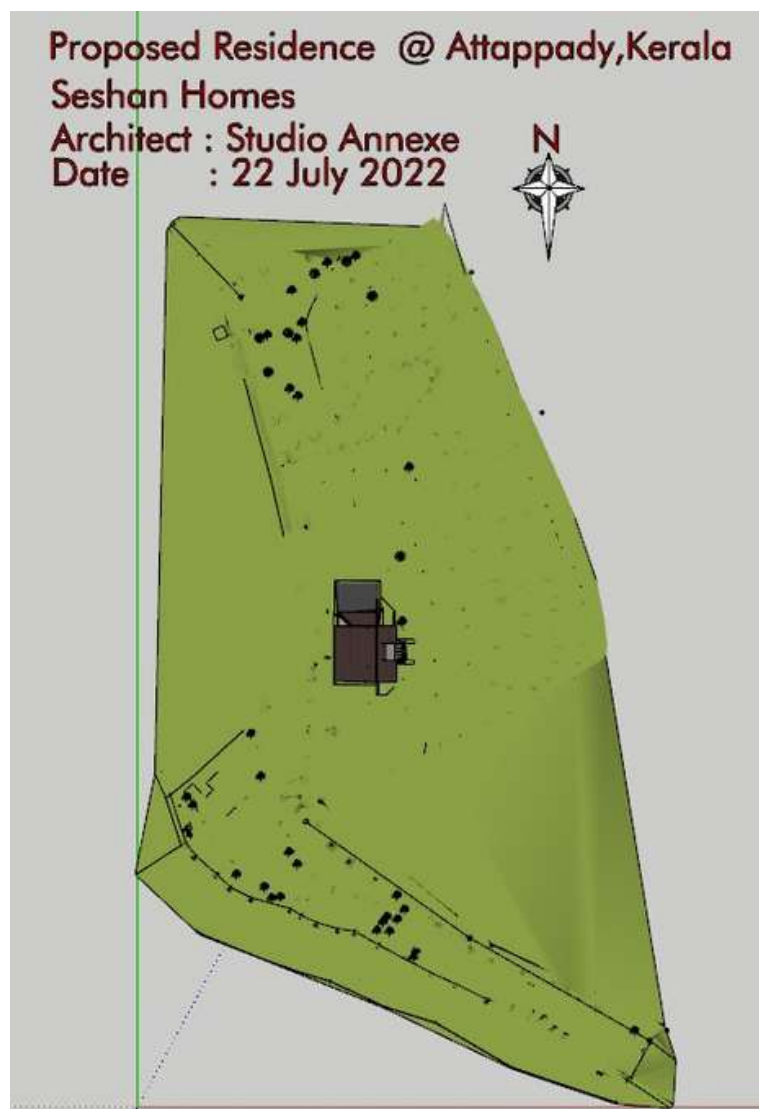

Site level model



Interior view




Interior view

Manual model and basic design model



USONIAN HOUSES

- The word was used by American **Architect F.L. Wright** to refer the US in general, and more specifically to his **vision for the landscape** of the country including the **planning of cities and buildings**.
- Usonian usually refers to a group of approx. **60 middle-income family** homes designed by F.L. Wright at the **beginning of 1934**.

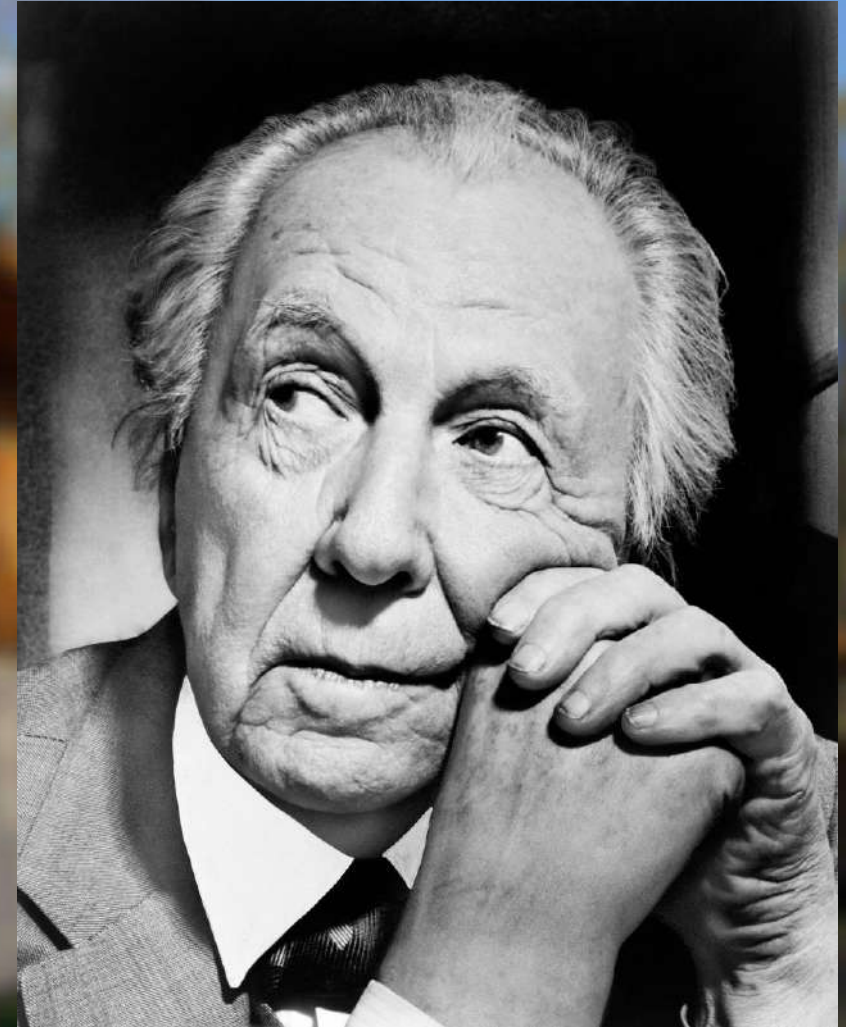

Frank Lloyd Wright
(1867-1959)

USONIAN HOUSES

- The Usonian historic district is a planned community in Pleasantville, **New York**.
- “United States of North America”,
- Wright designed 3 of the 47 homes himself.
- The word **Carport** was coined by Wright to describe an **overhang for sheltering a parked vehicle**.
- Another thing to keep in mind with Wright – he was all about this **idea of unity**.
- The first Usonian house from 1937 looks so familiar and ordinary compared with [Wright's famous 1935 Fallingwater residence](#).
- Most of his clients would lead more **simple lives**, without household help, but still **deserving of sensible, classic design**.
- This style featured **low roofs, open living areas, and built-in furnishings**, The kitchens were incorporated into the living areas. Open carports took the place of garages.
- one-story **structures set on concrete slabs with piping for radiant heat beneath**.



USONIAN HOUSES

The Usonian Automatic

- In the 1950s, when he was in his 80s, Frank Lloyd Wright first used the term *Usonian Automatic* to describe a Usonian-style house made of **inexpensive concrete blocks**.
- The **three-inch-thick modular blocks** could be assembled in a variety of ways and **secured with steel rods and grout**.
- He hoped that home buyers would save money by building their own Usonian Automatic houses. But assembling the modular parts proved complicated — most buyers ended up hiring pros to construct their Usonian houses.
- Wright's aspirations toward simplicity and economy, Usonian houses often exceeded budgeted costs.




www.shutterstock.com • 731833786



USONIAN HOUSES


Characteristics

- These are small and single story
- L- shaped to fit around a garden terrace
- Flat roof
- Natural lighting (clerestory window)
- Radiant heating concrete slab floor
- No attic
- No basement
- Very little ornamentation
- Little exposure to the front-rear sides are completely open to the outside
- It is having a strong visual connection between the interior and exterior spaces is an important characteristic of all Usonian homes

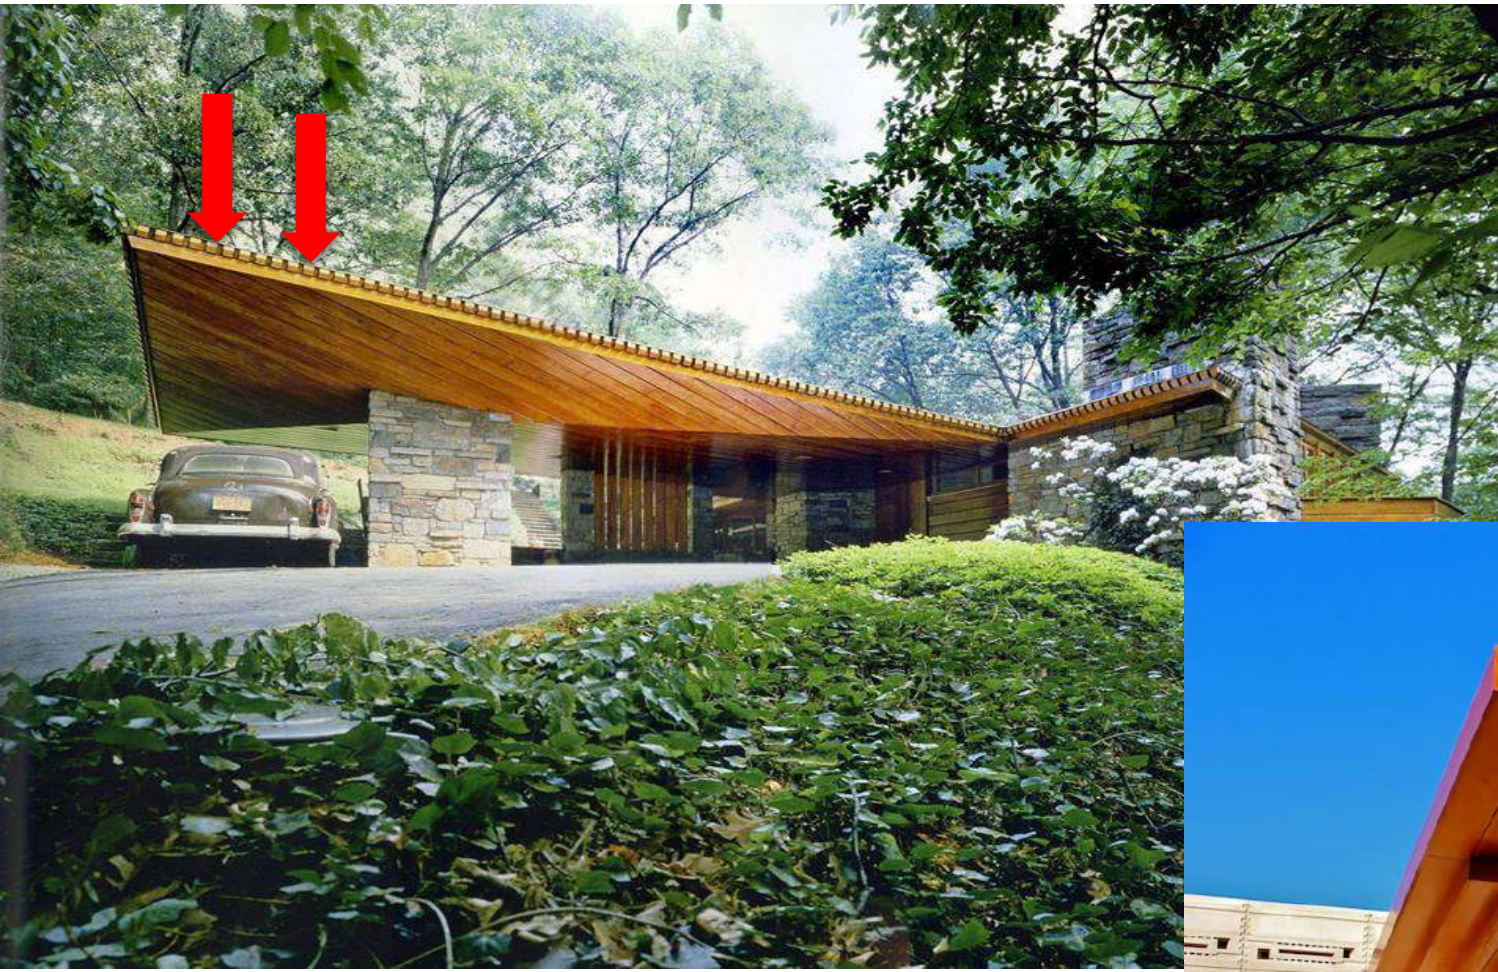

CANTILEVER

- Large cantilevered overhangs for passives solar heating and natural cooling.

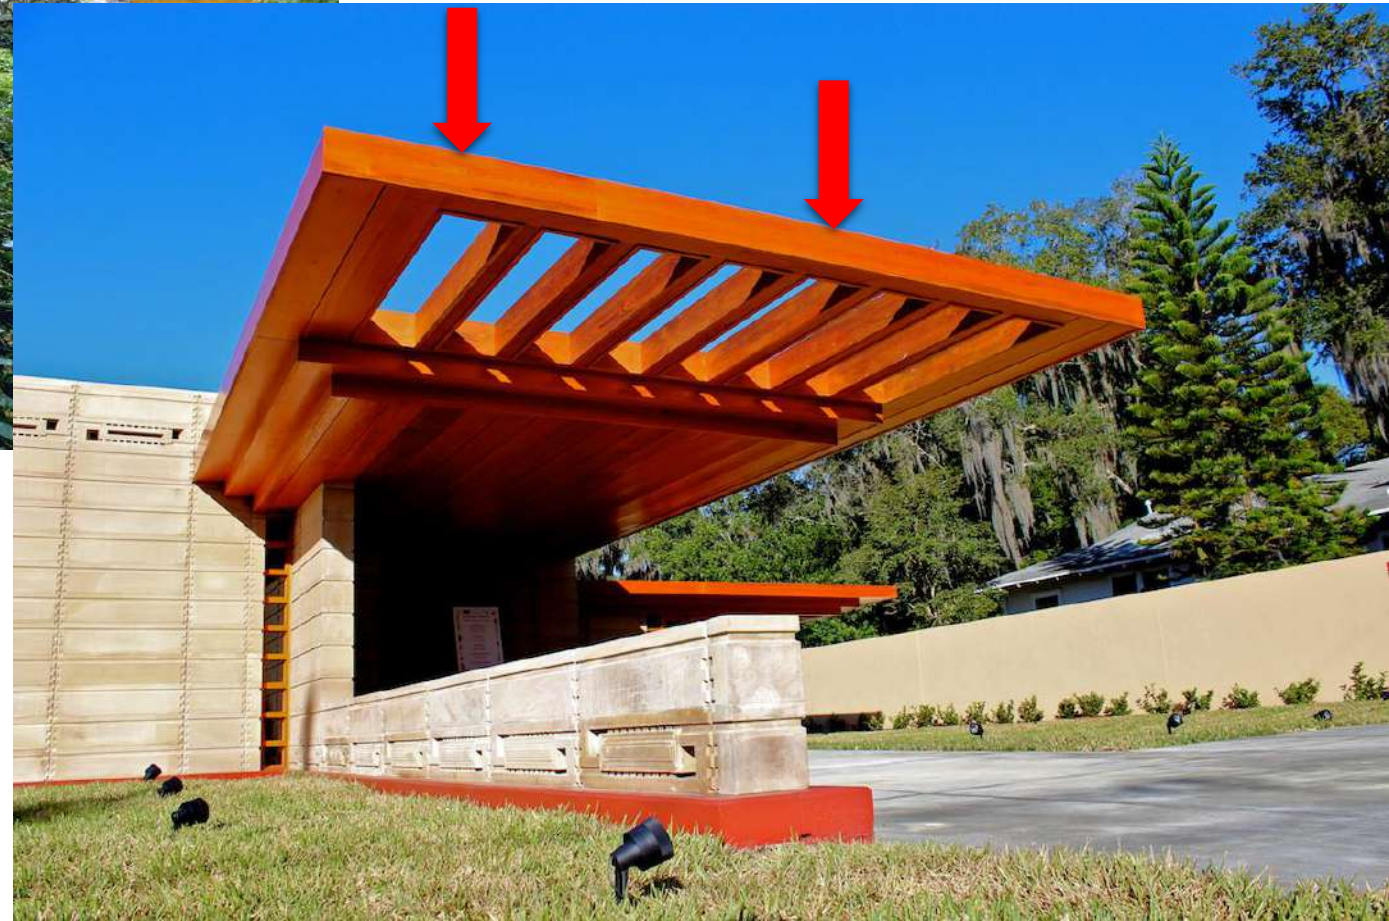

USONIAN HOUSES

ADVANTAGES

- Natural lighting
- Built using local materials
- Coast effective
- Strong visual connection

DISADVANTAGES

- No basement
- No attic
- Less ornamentation
- Little exposure to the front side

USONIAN HOUSES

MATERIALS

It is made of,


- **Redwood board** (the strongest building materials)
- **San Jose brick**
- **Concrete**
- **Plate glass**

All native and affordable materials that conformed to his scheme of Usonian houses.




1. Pope Leighey House 1941

- Commissioned in 1939 by journalist Loren Pope and his wife Charlotte Pope, the Pope–Leighey House was one of the first Usonian houses designed by Frank Lloyd Wright. It was completed in 1941, located at 1005 Locust Street, Falls Church, Virginia.
- Wright spoke of naming the cypress-clad home Touchstone since he felt the L-shaped layout was one of the best realizations of his Usonian concept.
- Wright designed this 1,200-square-foot residence for *Washington Post* writer Loren Pope, who had to take a loan out from his paper to afford the property.

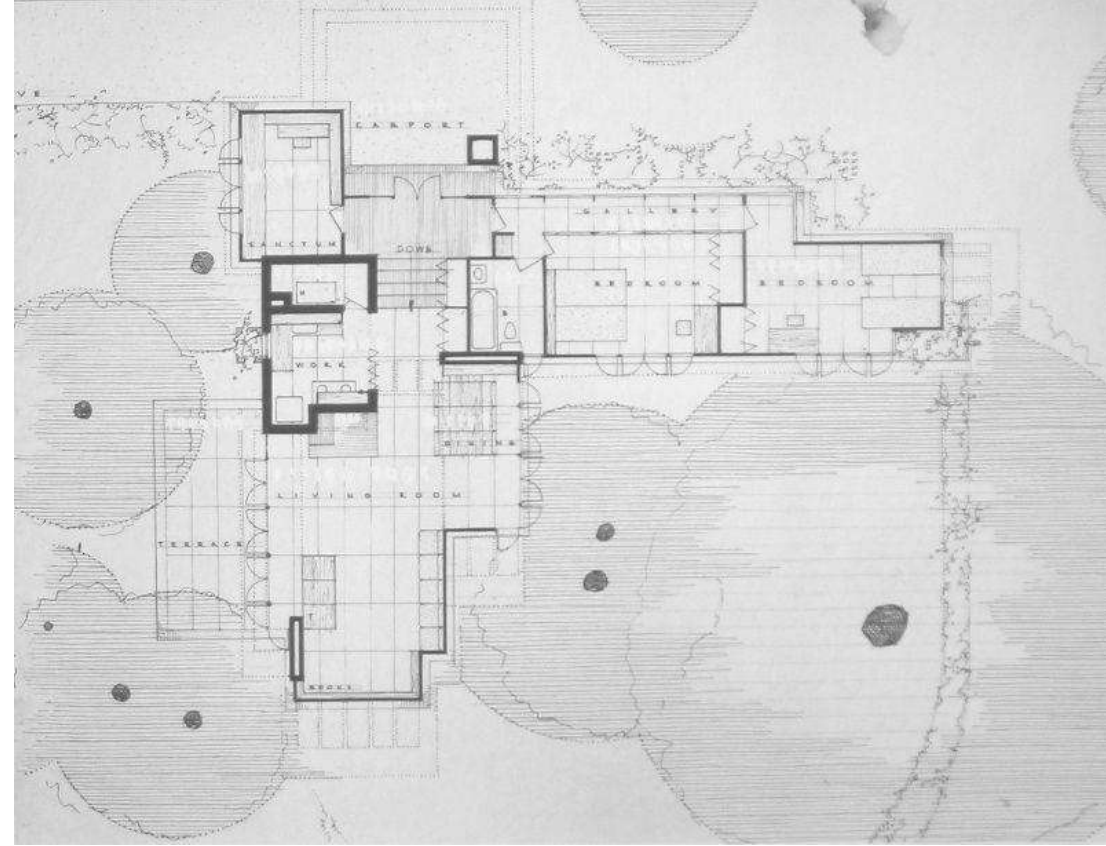

2. Malcolm Willey House

- The current design is the **second design** that Wright conceived for the Willeys since the first design proved too costly for the family.
- The Willey House is primarily built of **red brick and cypress**
- The rooms on the main floor are floored with mortared brick
- A major design feature is the 30-60-90 triangle which shapes the terrace, the skylights, and two clerestory windows in the living room.
- The house is arranged so that the living room and dining room form a single space: the kitchen was separated from them by plate glass and a group of shelves.

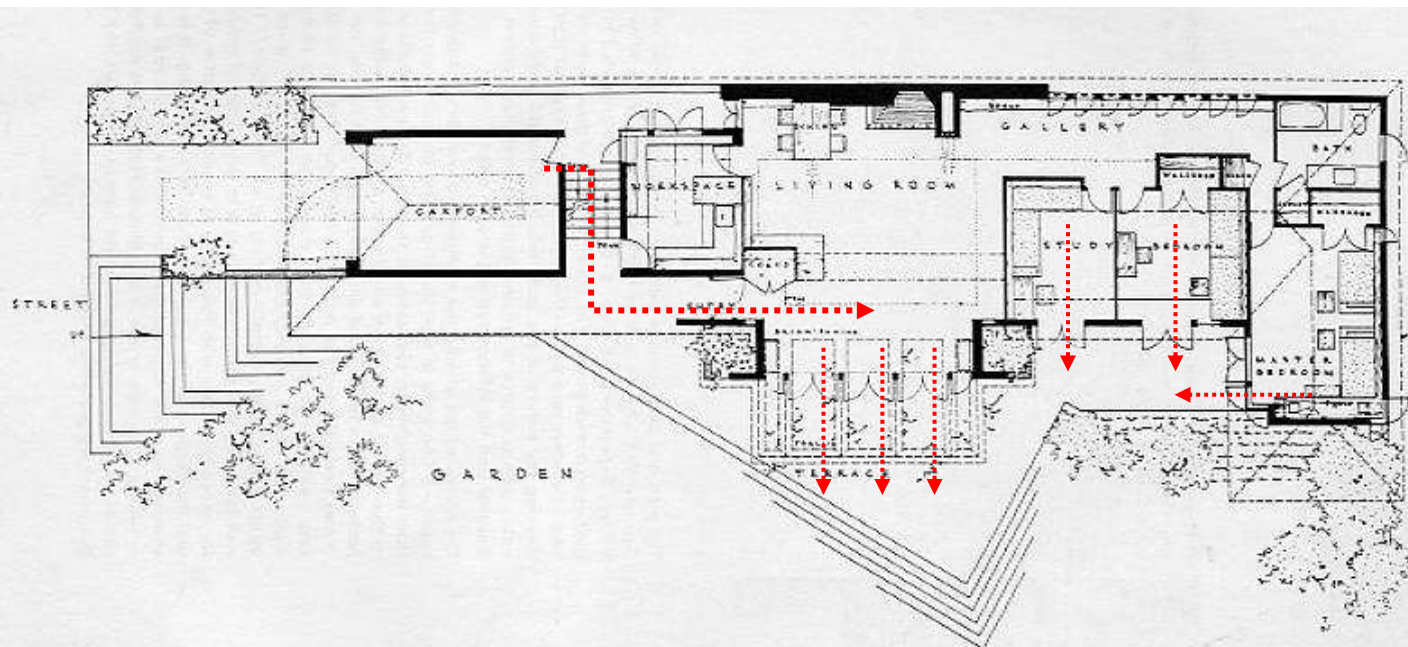


Malcolm Willey House, Minneapolis, Minnesota. Cost in 1934; \$10,000.




- Nancy was determined to build the house for 8000-10,000 \$
- Wright convinced her to construct the ground floor and 1st floor later.
- He drew the basis of what would be an entirely new kind of dwelling
- There is very little comparison between the 2 ideas, let alone the 2nd being a reduction of the 1st one.
- 2nd plan was a compact design & less costly to build, It was more forward-thinking than the original in that it addressed the needs of Willeys.
- Key that unlocked Wright's understanding of the needs of the next generation was Nancy Willey.

1. Single-level plan inline rooms
2. A garden wall extended from the bed by creating a private garden
3. Northern climate – House was intended for indoor-outdoor living
4. Each room opens to a brick paved terrace via a floor-to-ceiling French door

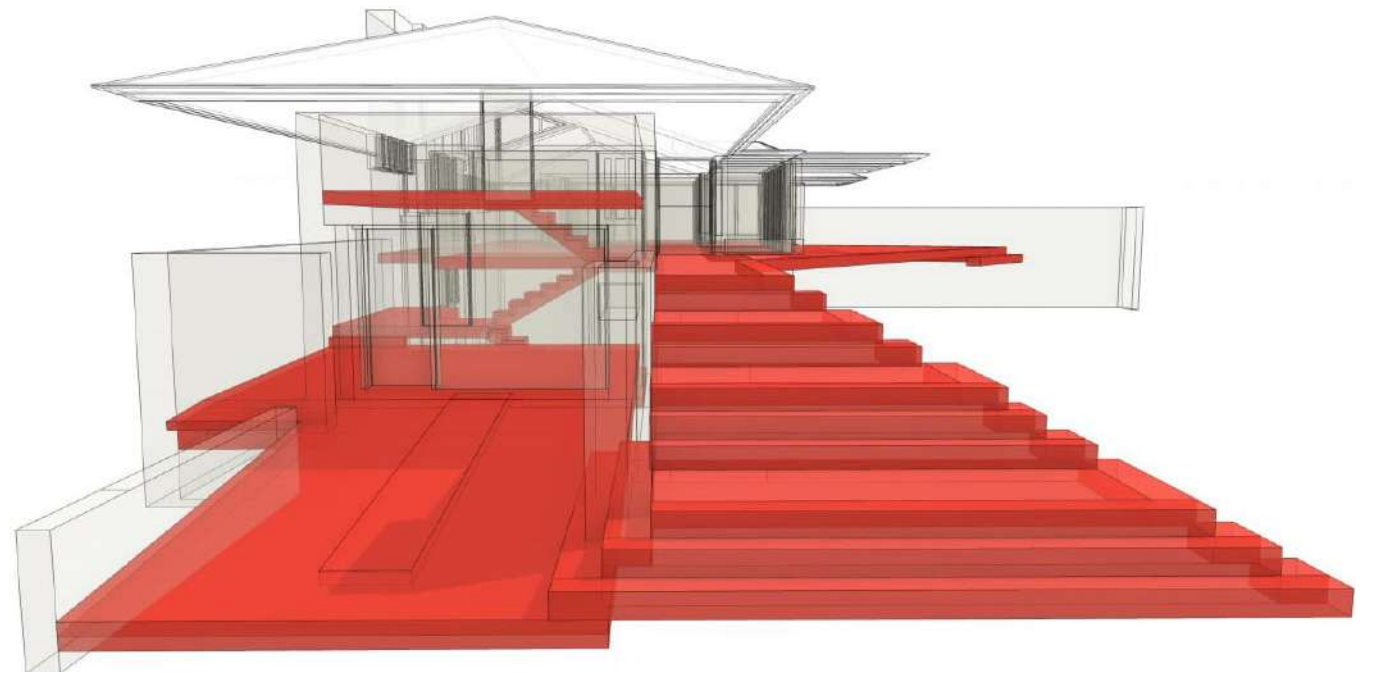


1. overheads follow the contours of the external roofline in what would now be called a cathedral ceiling

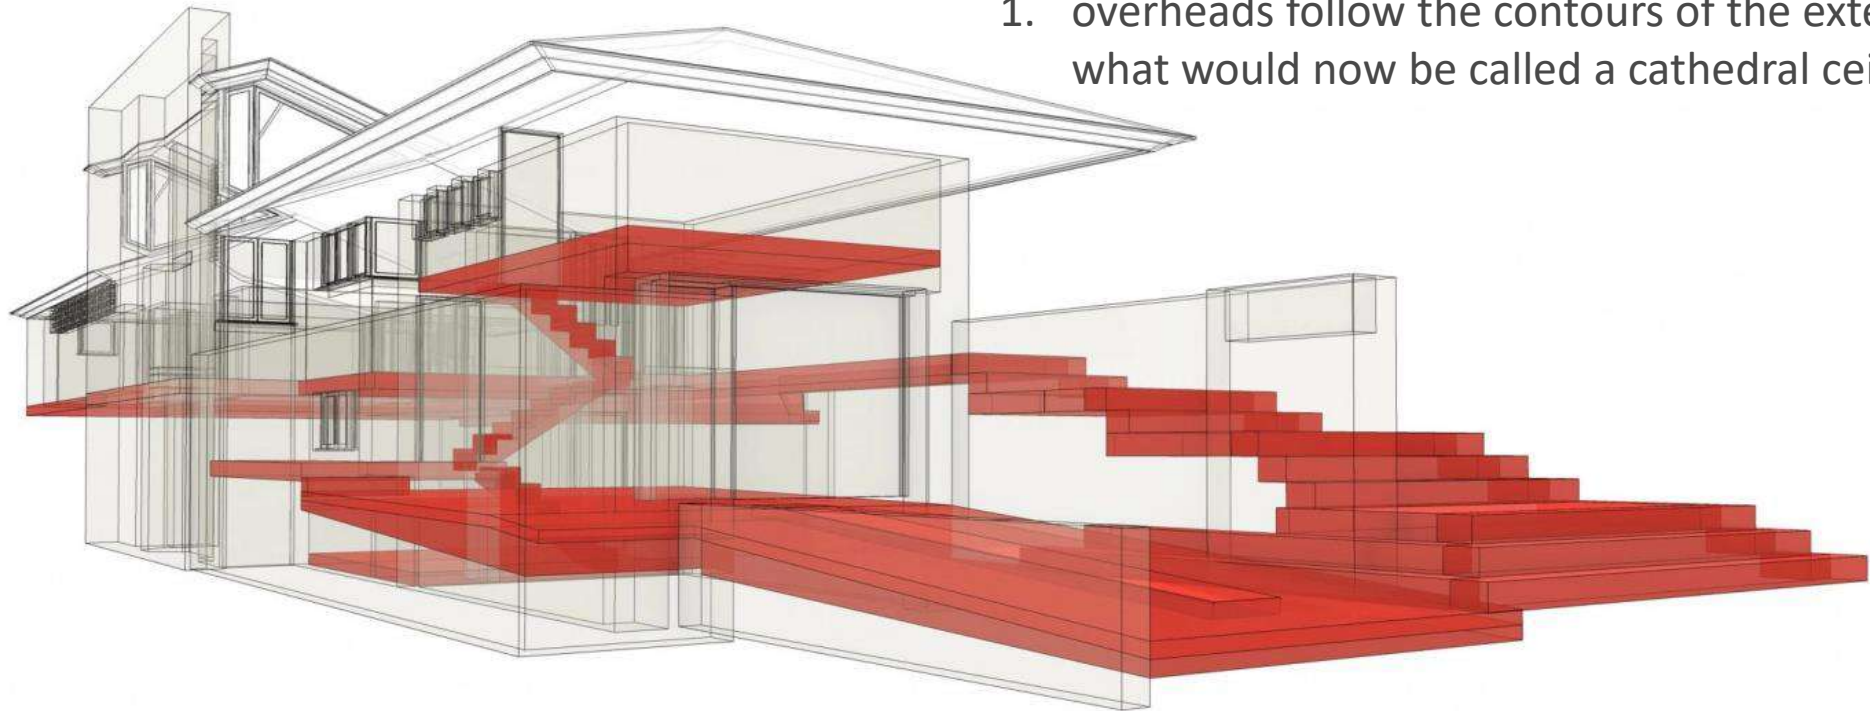

3. Sharp Family Tourism And Education Center

(Completed in 2013, designed in 1939) Lakeland, Florida

- After the death of Frank Lloyd Wright, Florida Southern College, home to the largest collection of Frank Lloyd Wright buildings in the world
- They opened **another structure designed Originally called the Usonian house**, it was **envisioned as a professor's home in 1939** but wasn't built until this year using blueprints left by Wright.
- The house is now home to the Sharp Family Tourism and Education Center, which interprets and educates visitors on Wright's legacy on the campus.

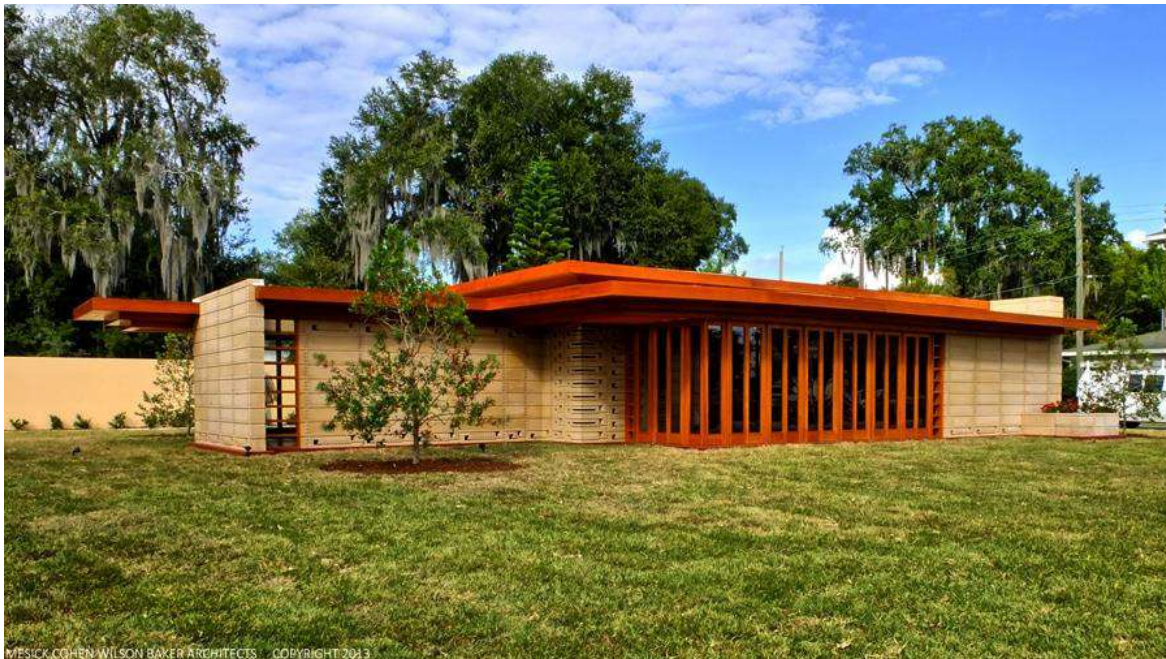



The Usonian house holds more than a dozen pieces of furniture designed by Wright.


The building is made up of nearly 2,000 interlocking textile blocks that create 47 shapes, with about 5,000 stained-glass inserts as well as built-in furniture.



[View original size](#)

4. Rosenbaum House (1940)

- Considered one of the **best examples of Wright's Usonian design concept**, one based around affordable organic architecture, this cypress-clad family home for Stanley and Mildred
- which sits on the north bank of the Tennessee River, features a low-slung horizontal design, sleek cantilevered roofs, and so much glass that it "blurs the distinction between indoors and outdoors."
- The extension also designed by Wright, which nearly doubled its size
- Noted example of his Usonian house concept, it is the only Wright building in Alabama, and is one of only 26 pre-World War II Usonian houses.

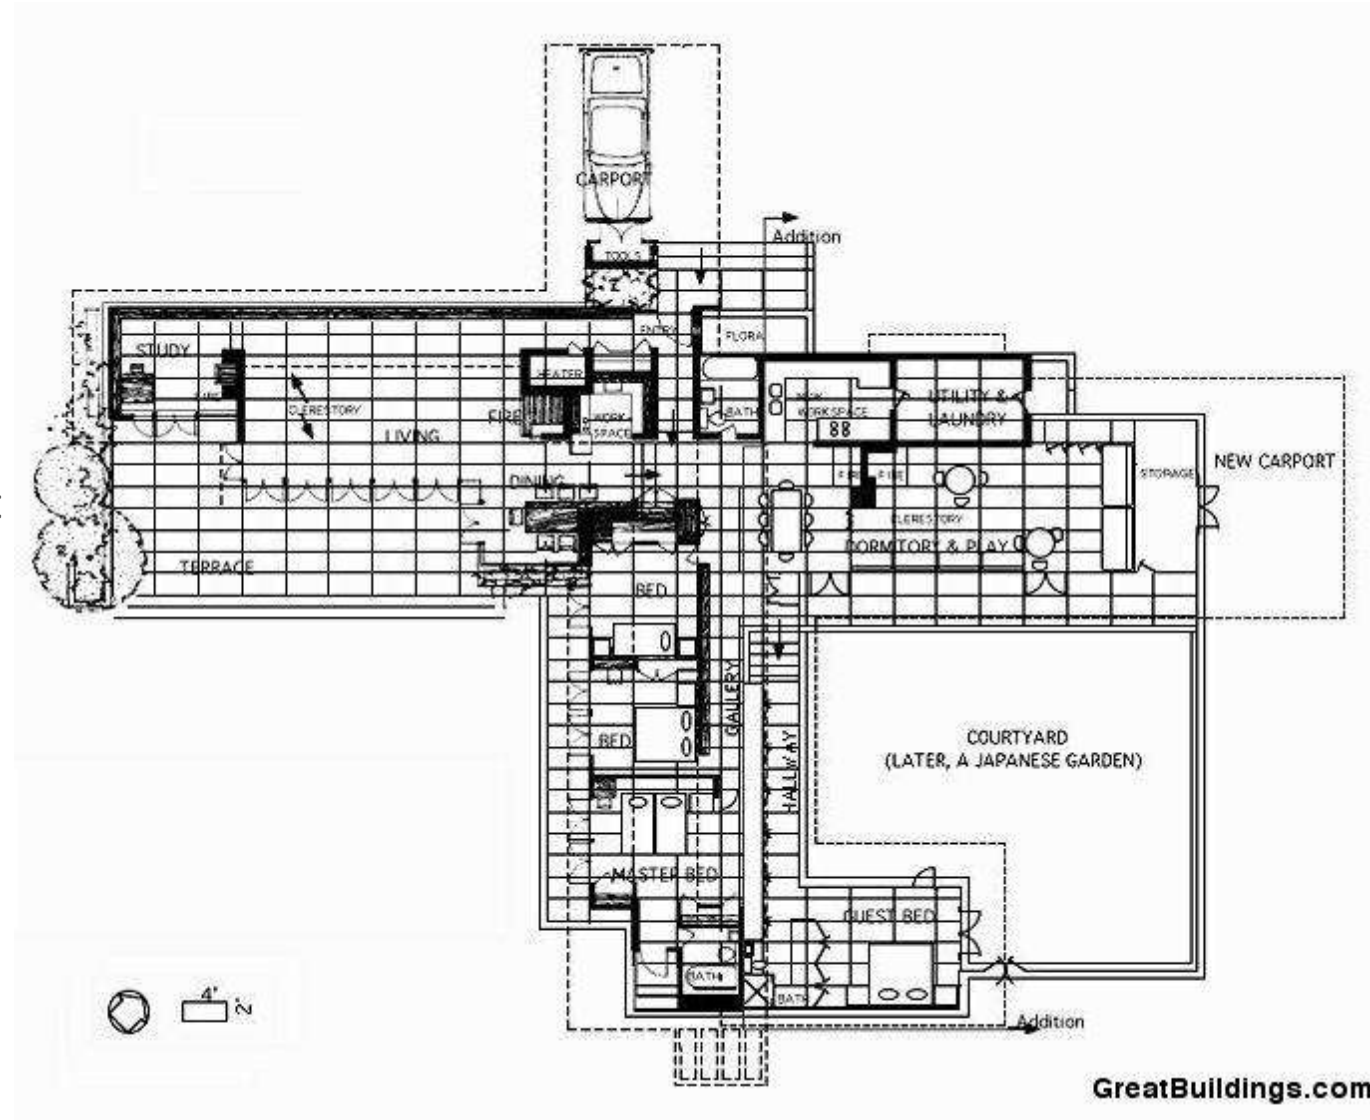

5. Jacobs I-House

- The design includes **three types of walls, positioned according to material and function: wooden room-dividing storage units, open glass walls and brick walls.**
- The usually L-shaped layout divided the public and private functions into separate wings.
- It also created multiple possible exits to the respective outer space, highlighting the importance of the connectivity of the interior and the exterior.



CRITICAL OVERVIEW: