



SATHYABAMA

INSTITUTE OF SCIENCE AND TECHNOLOGY
(DEEMED TO BE UNIVERSITY)

Accredited with “A” grade by NAAC | 12B Status by UGC | Approved by AICTE

Jeppiaar Nagar, Rajiv Gandhi Salai, Chennai – 600 119

www.sathyabama.ac.in

SCHOOL OF BUILDING AND ENVIRONMENT
DEPARTMENT OF ARCHITECTURE
PRACTICAL TRAINING PORTFOLIO (SAR4063)
DEC 2022

Name of the Student : **M PABIN**

Batch : **2019 - 2024**

Reg No. : **39210056**

Semester : **VII**



SATHYABAMA

INSTITUTE OF SCIENCE AND TECHNOLOGY
(DEEMED TO BE UNIVERSITY)

Accredited with "A" grade by NAAC | 12B Status by UGC | Approved by AICTE

Jeppiaar Nagar, Rajiv Gandhi Salai, Chennai – 600 119

www.sathyabama.ac.in

SCHOOL OF BUILDING AND
ENVIRONMENT DEPARTMENT OF
ARCHITECTURE

VIVA-VOCE EXAMINATION

This is to certify that the practical training SAR 4063 is the work of **M PABIN** who had undergone training in **AAA CREATIVES** and has been monitored by the continuous assessment during JUNE 2022 to NOVEMBER 2022.

A handwritten signature in cursive script, likely belonging to Dr. Devyani Gangopadhyay.

Dr. Devyani Gangopadhyay
DEAN

Submitted for Viva voce Examination held on 13.12.2022

A handwritten signature in cursive script, likely belonging to the Internal Examiner.

Internal Examiner

A handwritten signature in cursive script, likely belonging to the External Examiner.

External Examiner



SATHYABAMA

INSTITUTE OF SCIENCE AND TECHNOLOGY
(DEEMED TO BE UNIVERSITY)

Accredited with "A" grade by NAAC | 12B Status by UGC | Approved by AICTE
Jeppiaar Nagar, Rajiv Gandhi Salai, Chennai – 600 119
www.sathyabama.ac.in

DECLARATION

I, M PABIN, by declaring that the Training Report **JUNE 2022 to NOVEMBER 2022** done by me under the guidance of Ar.N.S
ABHAYAKUMAR is submitted in partial fulfillment of the requirements for the completion of a practical training session.

DATE : 13.12.2022

PLACE : VAZHUTHACAUD



SIGNATURE OF CANDIDATE

ACKNOWLEDGEMENT

I am pleased to acknowledge my sincere thanks to the Board **of Management of SATHYABAMA** for their kind encouragement in doing this practical training and for completing it successfully. I am grateful to them.

I convey my thanks to **Dr. Devyani Gangopadhyay**, Dean, School of Building and Environment and **Ar.Sarath Chandra Kanth**, Design Chair, Department of Architecture for having been a constant source of support and encouragement.

I wish to express my thanks to all Teaching and Non-teaching staff members of the Department who were helpful in many ways for the completion of the project.

I also wish to thank **Ar.N.S. ABHAYAKUMAR**, for the experience of interning at their firm.



ARCHITECTURE
INTERIOR DESIGN

To
Dr. Devyani Gangopadhyay
Dean, School of Building and Environment
Sathyabama Institute of Science and Technology,
Jeppiaar Nagar, Rajib Gandhi Salai
Chennai - 600119

Sub: Architectural Training

Dear Dr. Devyani,

Greetings from AAA Creatives.

This is to intimate to you that **Mr. M Pabin**,
[Reg.No - 39210056]
an architectural student with your Institute is admitted to our
organisation as a Trainee, as per the regulation of your
University for a period of 90 working days as starting from
13/06/2022

On Successful completion of the same, a certificate will be
issued to that effect.

Yours sincerely,

N S Abhayakumar
Chief Architect
AIIA

Ar. N.S ABHAYAKUMAR
COA Reg. CA/97/20908
Council of Architecture
New Delhi

13/06/2022
Contact : +91 9995869578
Email : abhayarchitect@gmail.com

2A, KENTON TOWERS
VAZHUTHACAUD PO
THIRUVANANTHAPURAM
695014, KERALA, INDIA





SATHYABAMA

INSTITUTE OF SCIENCE AND TECHNOLOGY

(DEEMED TO BE UNIVERSITY)

Accredited "A" Grade by NAAC | 12B Status by UGC | Approved by AICTE

www.sathyabama.ac.in

DEPARTMENT OF ARCHITECTURE

PROFESSIONAL PRACTICAL TRAINING REPORT 2022

(Continuous progress report of the trainee architect for the period of One month in the office to submitted to HOD by the Trainee in Charge of the Organization)

1. Name of the office / organization : AAA CREATIVES
2. Address & Contact Number : 2A, KENTON TOWERS, VAZHUTHACAUD (PO)-6950 THIRUVANANTHAPURAM, KERALA - 9995869571
3. Name of the student : M PABIN
4. Duration : From June 13th To June 30th
5. Total No. of days : 16 days

6. Evaluation of Performance criteria shall be on

* Note: Kindly grade the student as per his/her overall performance in the office during the assessment month which will be converted to the allotted 90 marks by the department.

Description of works	Excellent	Good	Fair	Poor	NA
Understanding of office culture			✓		
Participation in the office				✓	
Reading of drawings		✓			
Presentation Techniques			✓		
Model making works					✓
Understanding of construction details			✓		
Drafting Skills (Manual / Computer)			✓		
Site Supervision / Discussion with clients				✓	
Adherence to Time schedule			✓		
Other computer skills			✓		
File and Office Maintenance		✓			
Coordination with other consultants			✓		
Overall Grading*	B				

(A-9.0, B-8.0, C-7.0, D-6.0, E-5.0)

Ar. N.S ABHAYAKUMAR
COA Reg. CA/97/20908
Council of Architecture
New Delhi



SATHYABAMA

INSTITUTE OF SCIENCE AND TECHNOLOGY

(DEEMED TO BE UNIVERSITY)

Accredited "A" Grade by NAAC | 12B Status by UGC | Approved by AICTE

www.sathyabama.ac.in

7. Any other Remarks :

8. Signature of the:
Head of the Office
/ Organization
(With Seal)

Ar. N.S ABHAYAKUMAR
COA Reg. CA/97/20908
Council of Architecture
New Delhi

PROFESSIONAL PRACTICAL TRAINING REPORT 2022

(Continuous progress report of the trainee architect for the period of One month in the office to submitted to HOD by the Trainee in Charge of the Organization)

1. Name of the office / organization : AAA CREATIVES
2. Address & Contact Number : 2A KENTON TOWERS, VAZHUTHACAUD (PO) - 695011
THIRUVANANTHAPURAM, KERALA - 9895869578
3. Name of the student : M. PABIN
4. Duration : From July 1st To July 31st
5. Total No. of days : 25 days

6. Evaluation of Performance criteria shall be on

* Note: Kindly grade the student as per his/her overall performance in the office during the assessment month which will be converted to the allotted 90 marks by the department.

Description of works	Excellent	Good	Fair	Poor	NA
Understanding of office culture			✓		
Participation in the office				✓	
Reading of drawings		✓			
Presentation Techniques			✓		
Model making works					✓
Understanding of construction details			✓		
Drafting Skills (Manual / Computer)		✓			
Site Supervision / Discussion with clients				✓	
Adherence to Time schedule		✓			
Other computer skills			✓		
File and Office Maintenance		✓			
Coordination with other consultants			✓		
Overall Grading*	B				

(A - 9.0, B - 8.0, C - 7.0, D - 6.0, E - 5.0)


Ar. N. S. ARAVIND KUMAR
 COA Reg. CA/97/20908
 Council of Architecture
 New Delhi

7. Any other Remarks :

8. Signature of the:
Head of the Office
/ Organization
(With Seal)


Ar. N. S. ARAVIND KUMAR
 COA Reg. CA/97/20908
 Council of Architecture
 New Delhi

PROFESSIONAL PRACTICAL TRAINING REPORT 2022

(Continuous progress report of the trainee architect for the period of One month in the office to submitted to HOD by the Trainee in Charge of the Organization)

1. Name of the office / organization : AAA CREATIVES 695011
2. Address & Contact Number : 2A, KENTON TOWERS, VAZHUTHACAUD (PO)
THIROVANDANTHAPURAM, KERALA - 9995869579
3. Name of the student : M PABIN
4. Duration : From August 1st To August 31st
5. Total No. of days : 25 days

6. Evaluation of Performance criteria shall be on

* Note: Kindly grade the student as per his/her overall performance in the office during the assessment month which will be converted to the allotted 90 marks by the department.

Description of works	Excellent	Good	Fair	Poor	NA
Understanding of office culture		✓			
Participation in the office		✓			
Reading of drawings		✓			
Presentation Techniques			✓		
Model making works					
Understanding of construction details			✓		
Drafting Skills (Manual / Computer)		✓			
Site Supervision / Discussion with clients				✓	
Adherence to Time schedule		✓			
Other computer skills		✓			
File and Office Maintenance		✓			
Coordination with other consultants				✓	
Overall Grading*	<u>B</u>				

(A - 9.0, B - 8.0, C - 7.0, D - 6.0, E - 5.0)



7. Any other Remarks :

8. Signature of the:
Head of the Office
/ Organization
(With Seal)


A. S. SATHYAKUMAR
COA Reg. CA/97/20908
Council of Architecture
New Delhi

COMPLETION CERTIFICATE



ARCHITECTURE
INTERIOR DESIGN

To
Dr. Devyani Gangopadhyay
Dean, School of Building and Environment
Sathyabama Institute of Science and Technology,
Jeppiaar Nagar, Rajib Gandhi Salai
Chennai - 600119

Sub: Architectural Training

Dear Dr.Devyani,

Greetings from AAA Creatives.

Dear Sir,

This is to certify that **Mr. M. PABIN** (Reg.No.39210056)
a student of your institution has successfully completed his
training period in our organization (AAA CREATIVES) for the
period commencing from 13th June 2022 to 25th October
2022.

During the internship with us we found his work to be satisfying
and reliable.

Yours sincerely,

A handwritten signature in black ink, appearing to be 'N S Abhayakumar'.

N S Abhayakumar
Chief Architect

AJA
13/06/2022

Contact : +91 9995869578

Email : abhayarchitect@gmail.com

Ar. N.S ABHAYAKUMAR
COA Reg.CA/97/20908
Council of Architecture
New Delhi

2A, KENTON TOWERS
VAZHUTHACAUD PO
THIRUVANANTHAPURAM
695014, KERALA, INDIA



WEEKLY REPORT

WEEK 1 : - TWO STOREY APPARTMENT GROUND FLOOR PLAN
FIRST FLOOR PLAN

WEEK 2 : - TSA SECTION & ELEVATION
SCETION & ELEVATION

WEEK 3 : - CORRECTION ON PLANS ELEVATION & SECTION

WEEK 4 : - SITE VISIT FOR MEASUREMENT DRAWINGS

WEEK 5 : - AAA OFFICE TILE DESIGN
TILE WORK & SKIRTING

WEEK 6 : - QUANTITY ACCOUNTING FOR AAA BALA PROJECT

WEEK 7 : - CONCEPTUAL OFFICE DESIGN
GROUND FLOOR PLAN

WEEK 8 : - FIRST FLLOR PLAN

WEEK 9 : - CORRECTION ON OFFICE DESIGN

WEEK10 : - AAA BALA SITE AS BUILT MEASUREMENTS

WEEK11 : - AAA BALA SITE BALONY PLOTING
FLOOR DESGIN

WEEK13 : - AAA GOLDEN VALLEY HOMES
GROUND FLOOR PLAN
FIRST FLOOR PLAN

WEEK14 : - ONAM HOLIDAYS

WEEK15 : - SITE BEAM & COLUMN AS BUILT MEASURMENT PLOTTING
SLAB CONCRETE WORK

WEEKLY REPORT

WEEK₁₆ : - AAA JAYASURYA GROUND FLOOR PLAN
FIRST FLOOR PLAN

WEEK₁₇ : - CORRECTION ON JAYASURYA PROPECT
POOJA HOLIDAYS


WEEK₁₈ : - PLAN RENDERING

WEEK₁₉ : - SITE WORK

WEEK₂₀ : - RECEIVING OF COMPLETION CERTIFICATE

TABLE OF CONTENTS

SL.NO	TITLE	PAGE.NO
1.	ABOUT THE FIRM	1
2.	TWO STOREY APPARTNMENT	2-4
3.	AAA OFFICE	5
4.	RESIDENTIAL DEVELOPMENT AT KERALA	6-7
5.	MR. BALA RESIDENCE	8-9
6.	AAA. GOLDEN VALLEY HOMES	10-13
7.	AAA. JAYASURYA RESIDENCE	14-17

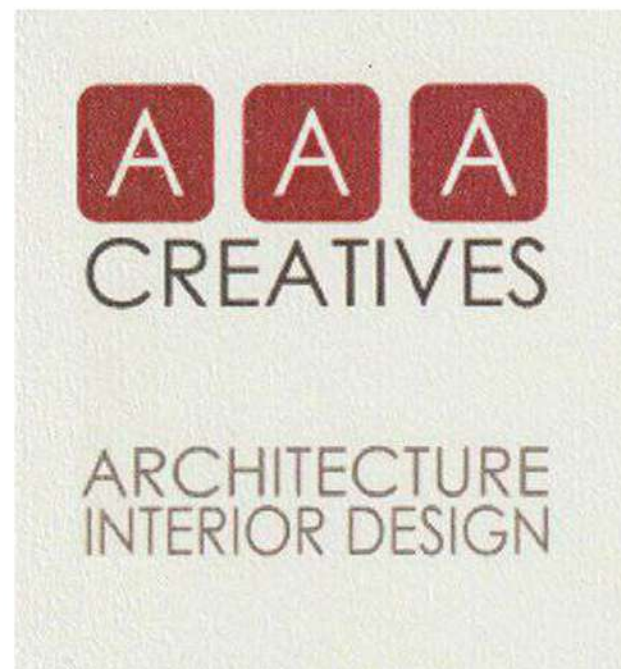

ARCHITECTS + INTERIOR DESIGNERS

AAA CREATIVES IS A TRANSITION OF ABHAY ARCHITECTS AND ASSOCIATES WHICH WAS ESTABLISHED IN 1997 BY ARCHITECT NS.ABHAYAKUMAR .THE FIRM

CONTRIBUTION

Drafting

PROJECT NAME

TWO STOREY APPARTMENT
VAZHUTHCAUD

DRAWING TITLE

PLAN GROUND FLOOR

SEAL

Ar. N.S ABHAYAKUMAR
COA Reg.CA/97/20908
Council of Architecture
New Delhi

N S Abhayakumar
Chief Architect
AIA


13/06/2022
Contact : +91 9995869578
Email : abhayarchitect@gmail.com

AAA
CREATIVES

ARCHITECTURE
INTERIOR DESIGN


2A, KENTON TOWERS
VAZHUTHCAUD PO
THIRUVANANTHAPURAM
695014, KERALA, INDIA

SHEET.NO: 1

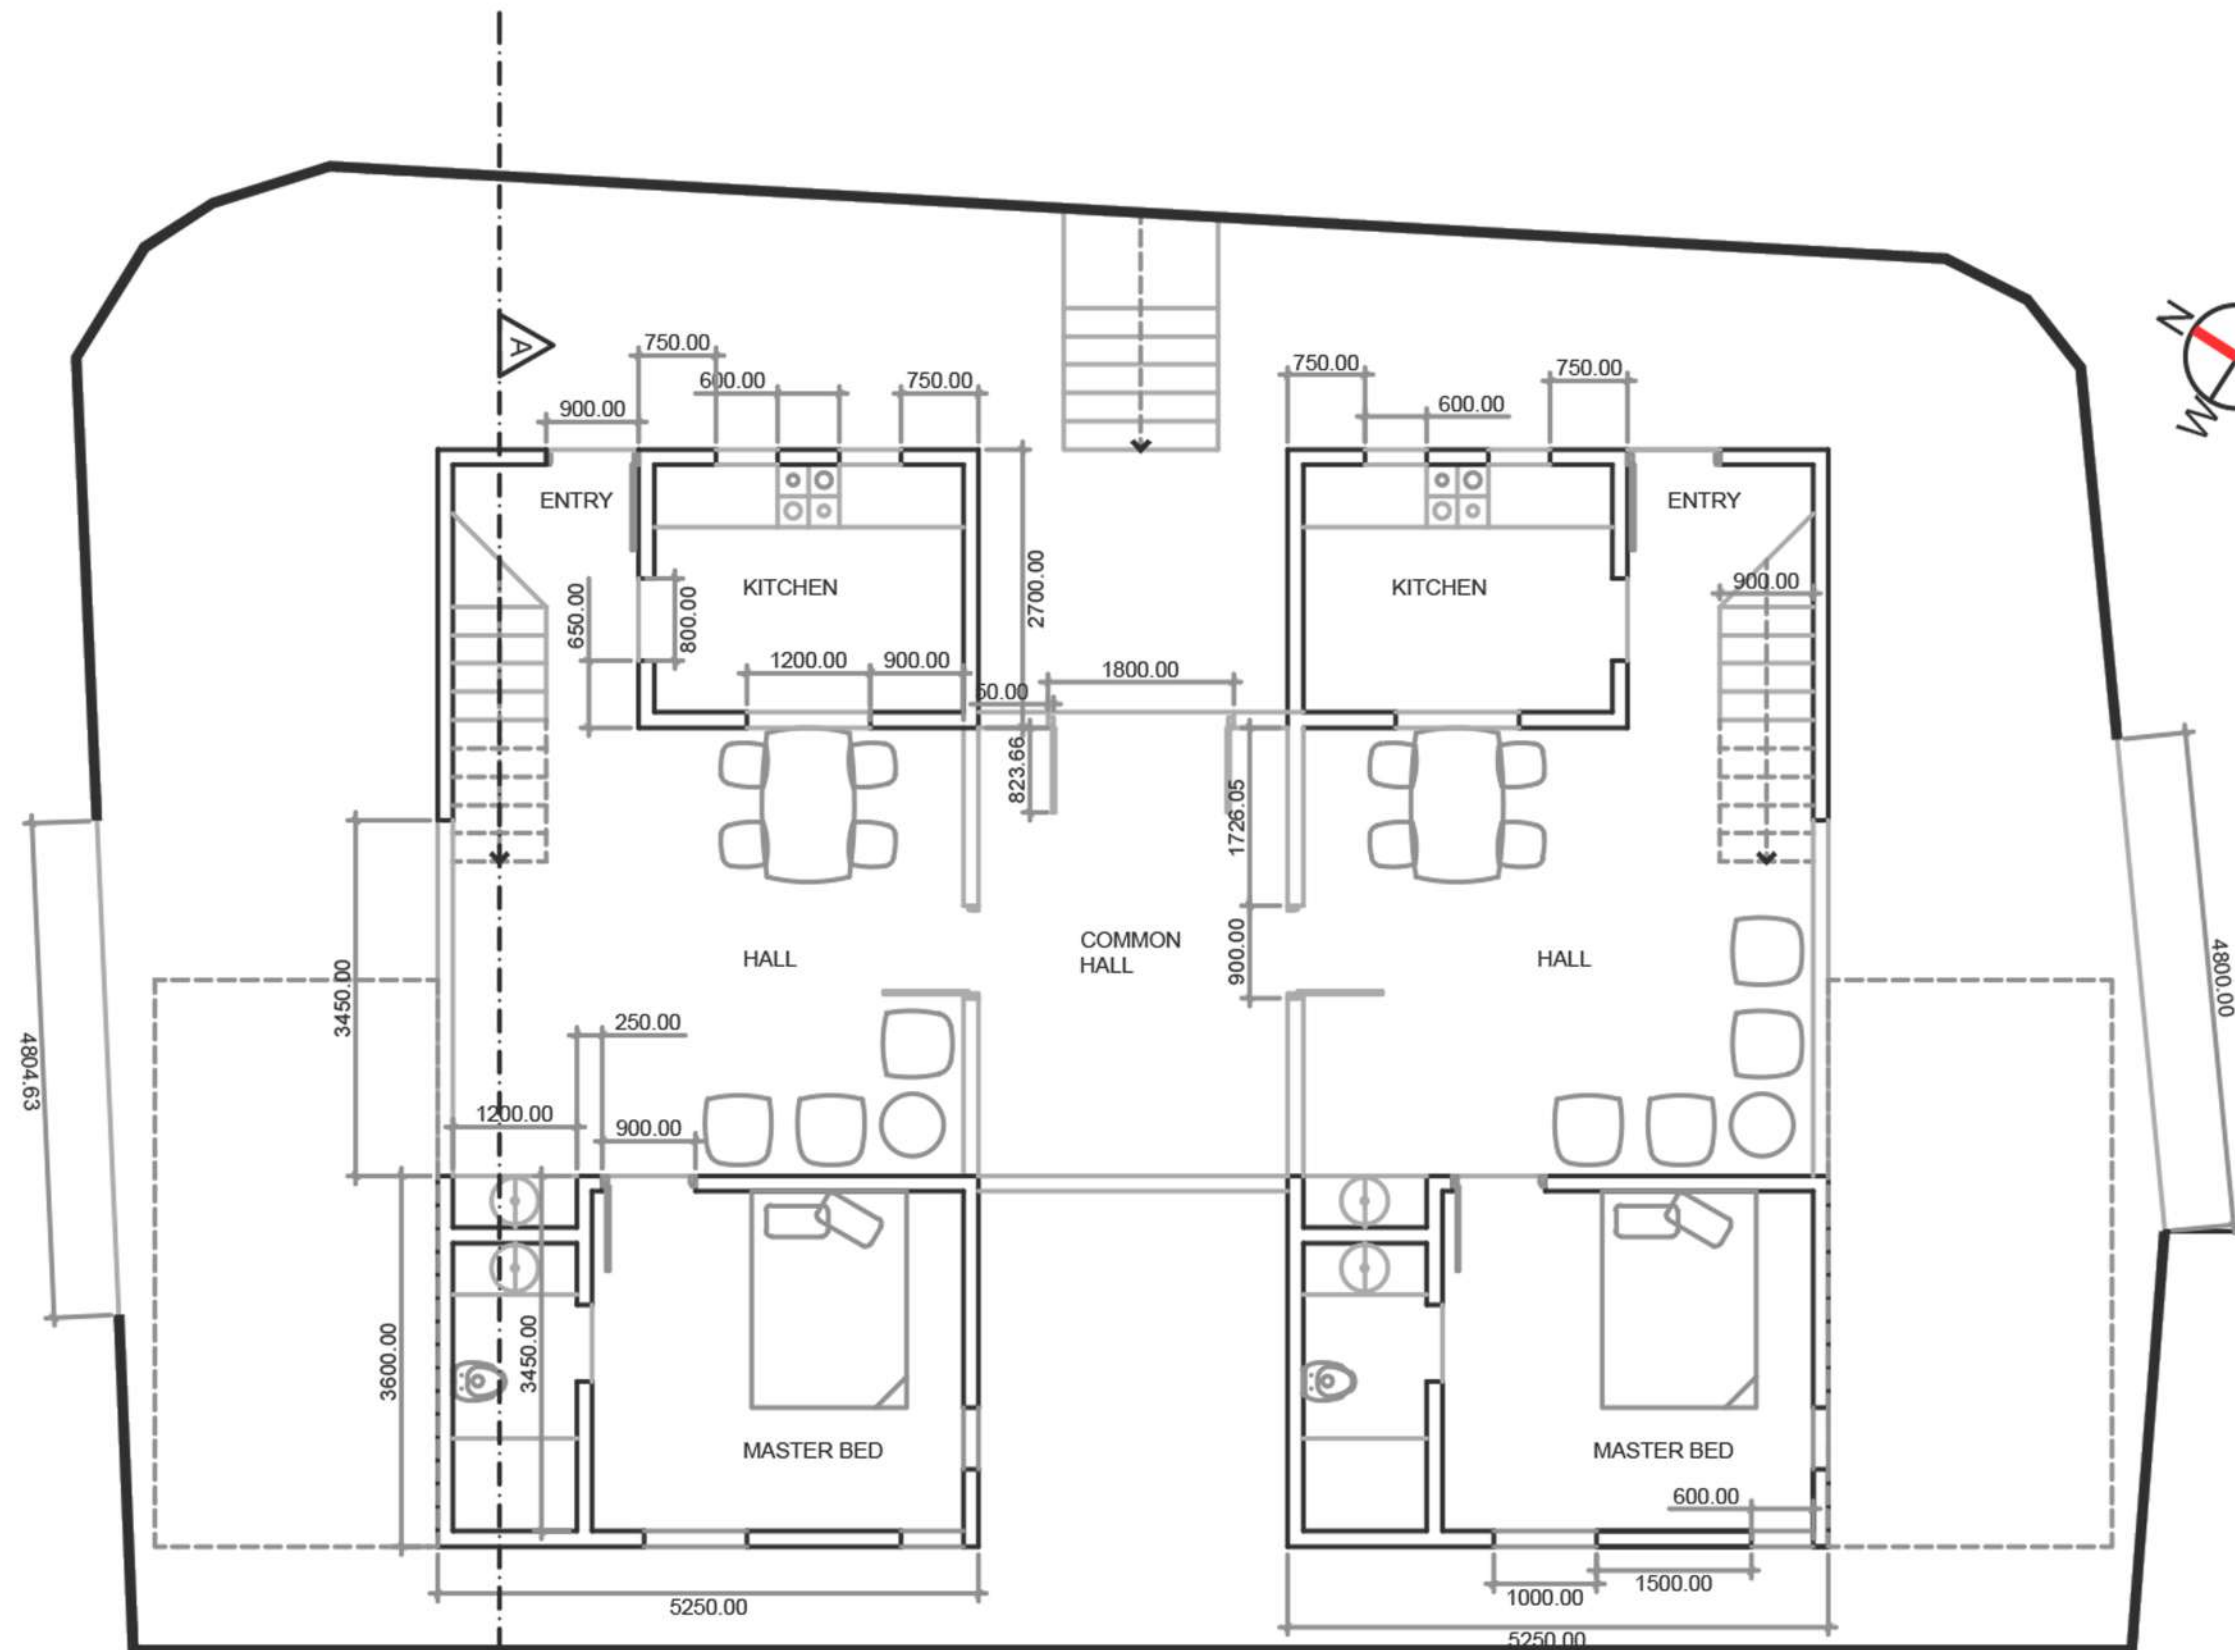

PLAN GROUND FLOOR

PLAN FIRST FLOOR

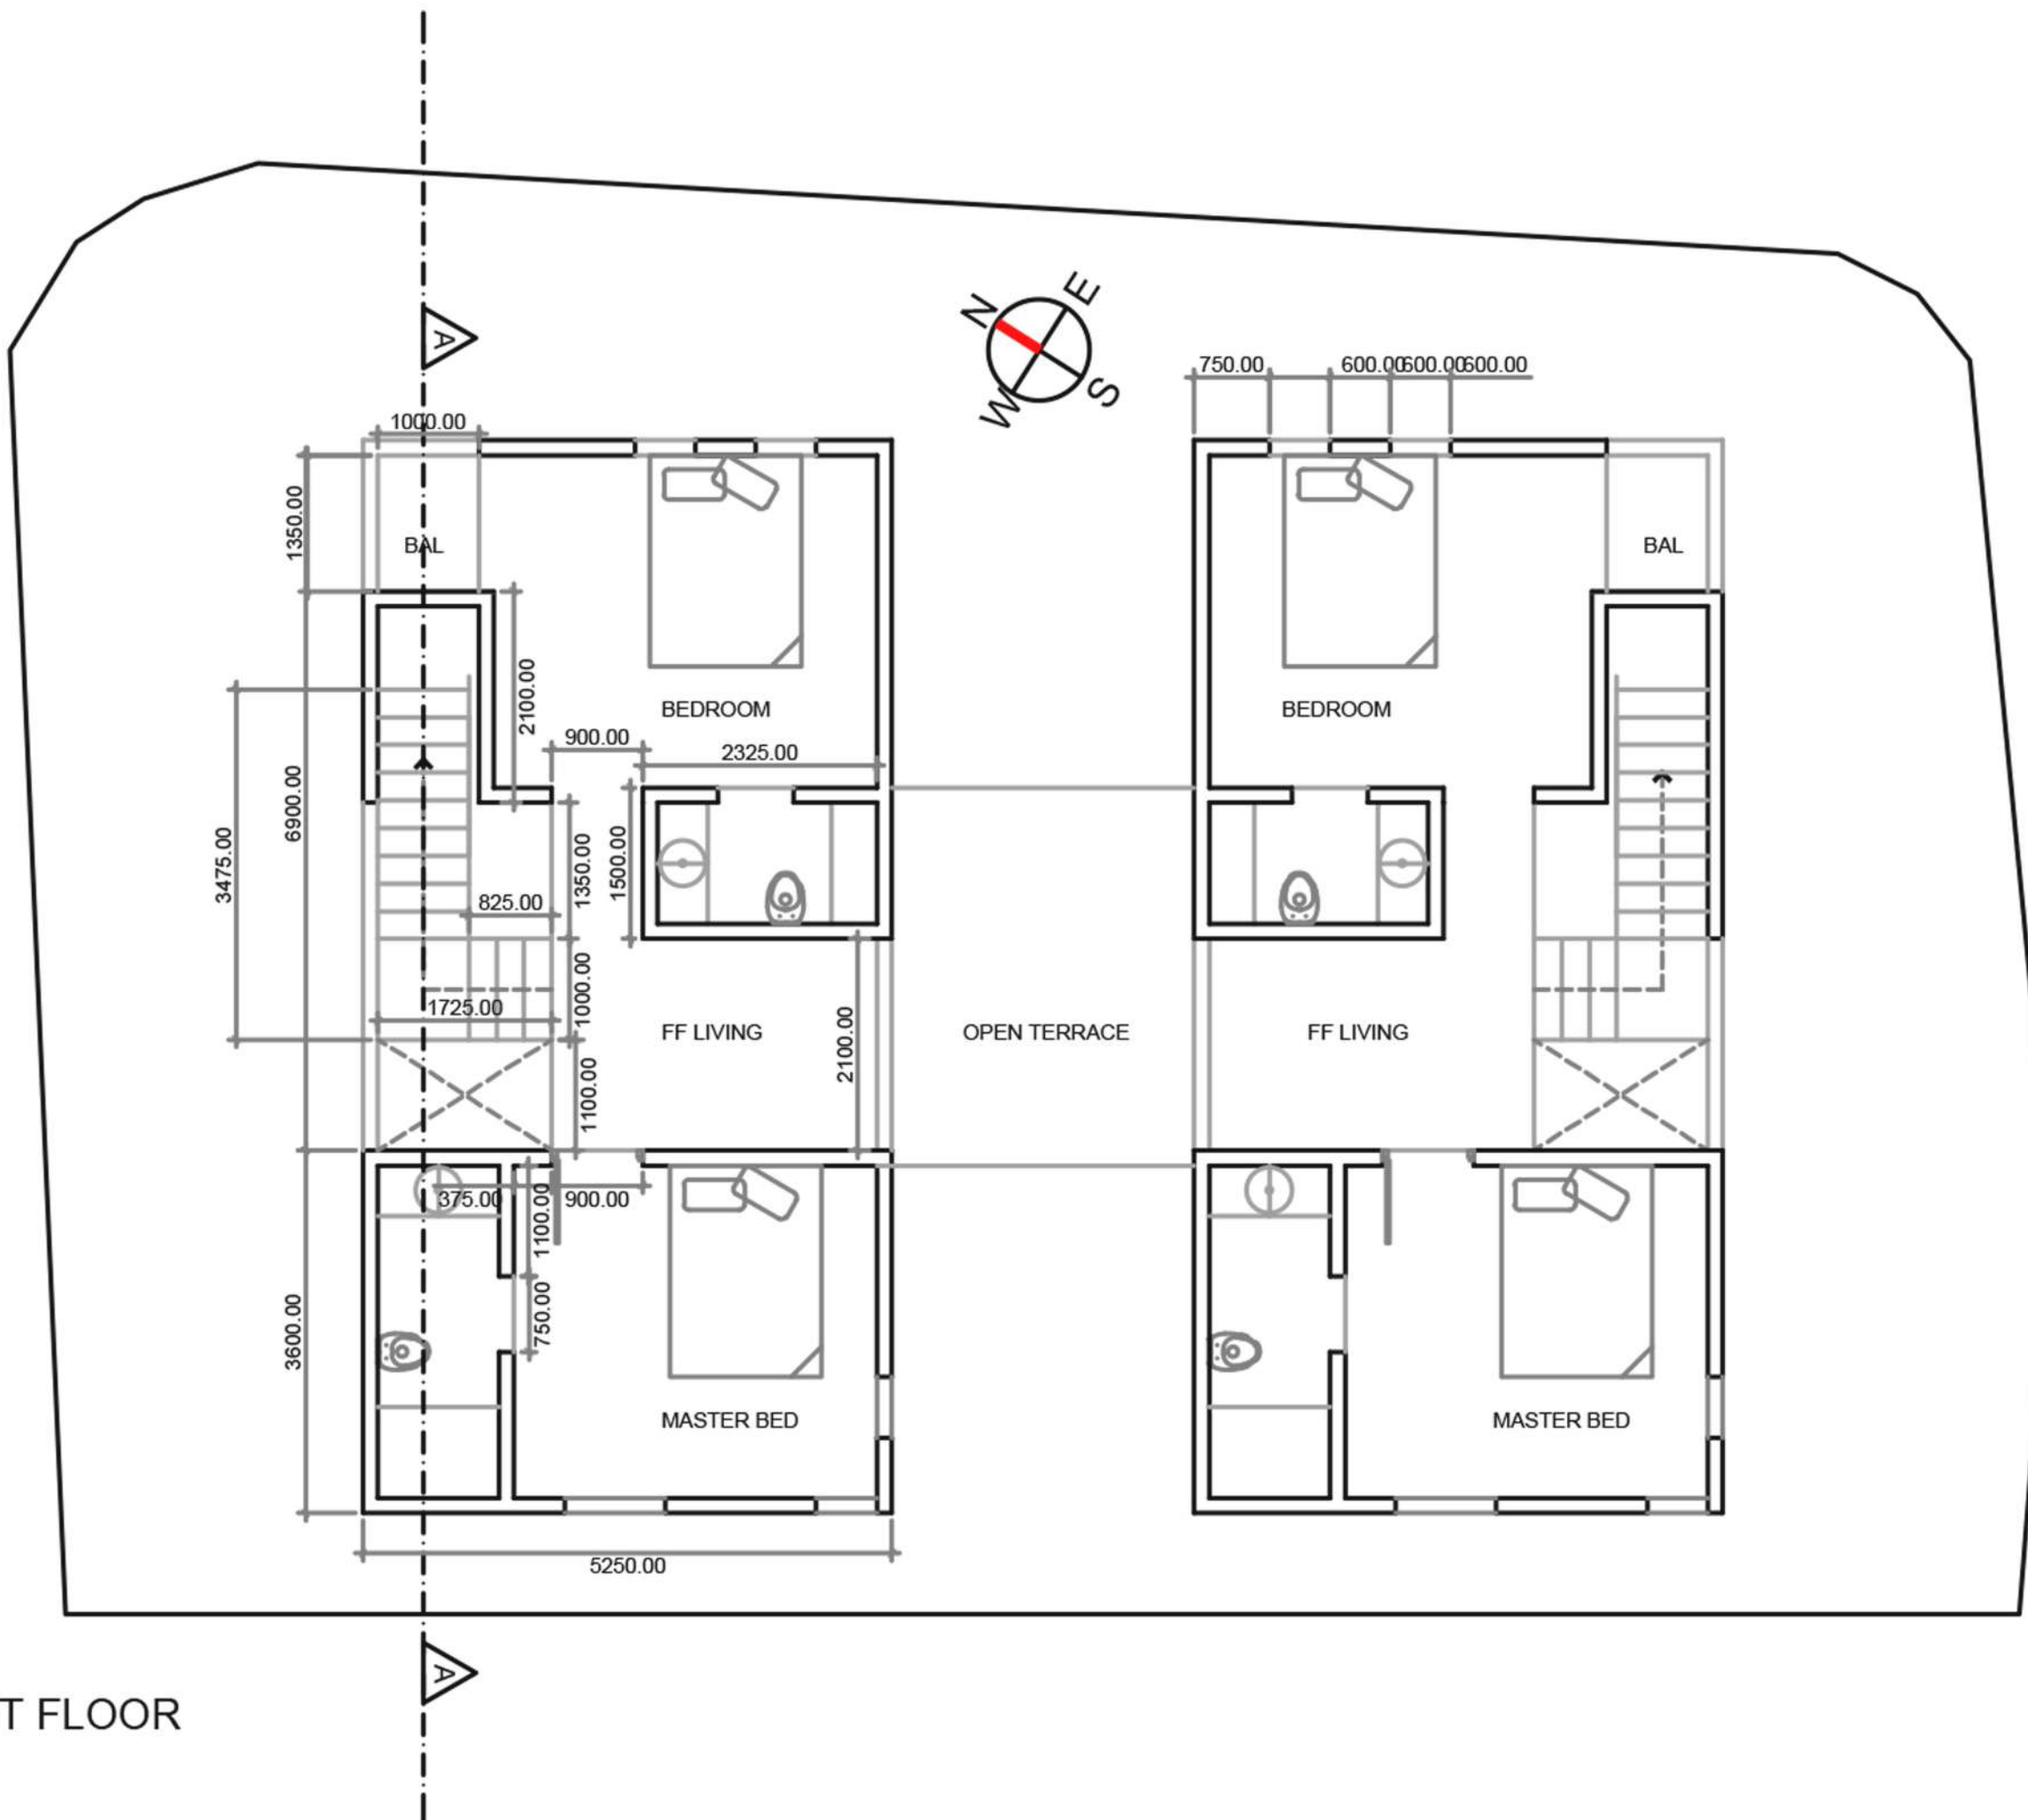

CONTRIBUTION

Drafting

PROJECT NAME

TWO STOREY APPARTMENT
VAZHUTHCAUD

DRAWING TITLE

PLAN FIRST FLOOR

SEAL

Ar. N.S ABHAYAKUMAR
COA Reg.CA/97/20908
Council of Architecture
New Delhi

N S Abhayakumar
Chief Architect
AIA


13/06/2022
Contact : +91 9995869578
Email : abhayarchitect@gmail.com

A A A
CREATIVES


ARCHITECTURE
INTERIOR DESIGN

2A, KENTON TOWERS
VAZHUTHCAUD PO
THIRUVANANTHAPURAM
695014, KERALA, INDIA

SHEET.NO: 2

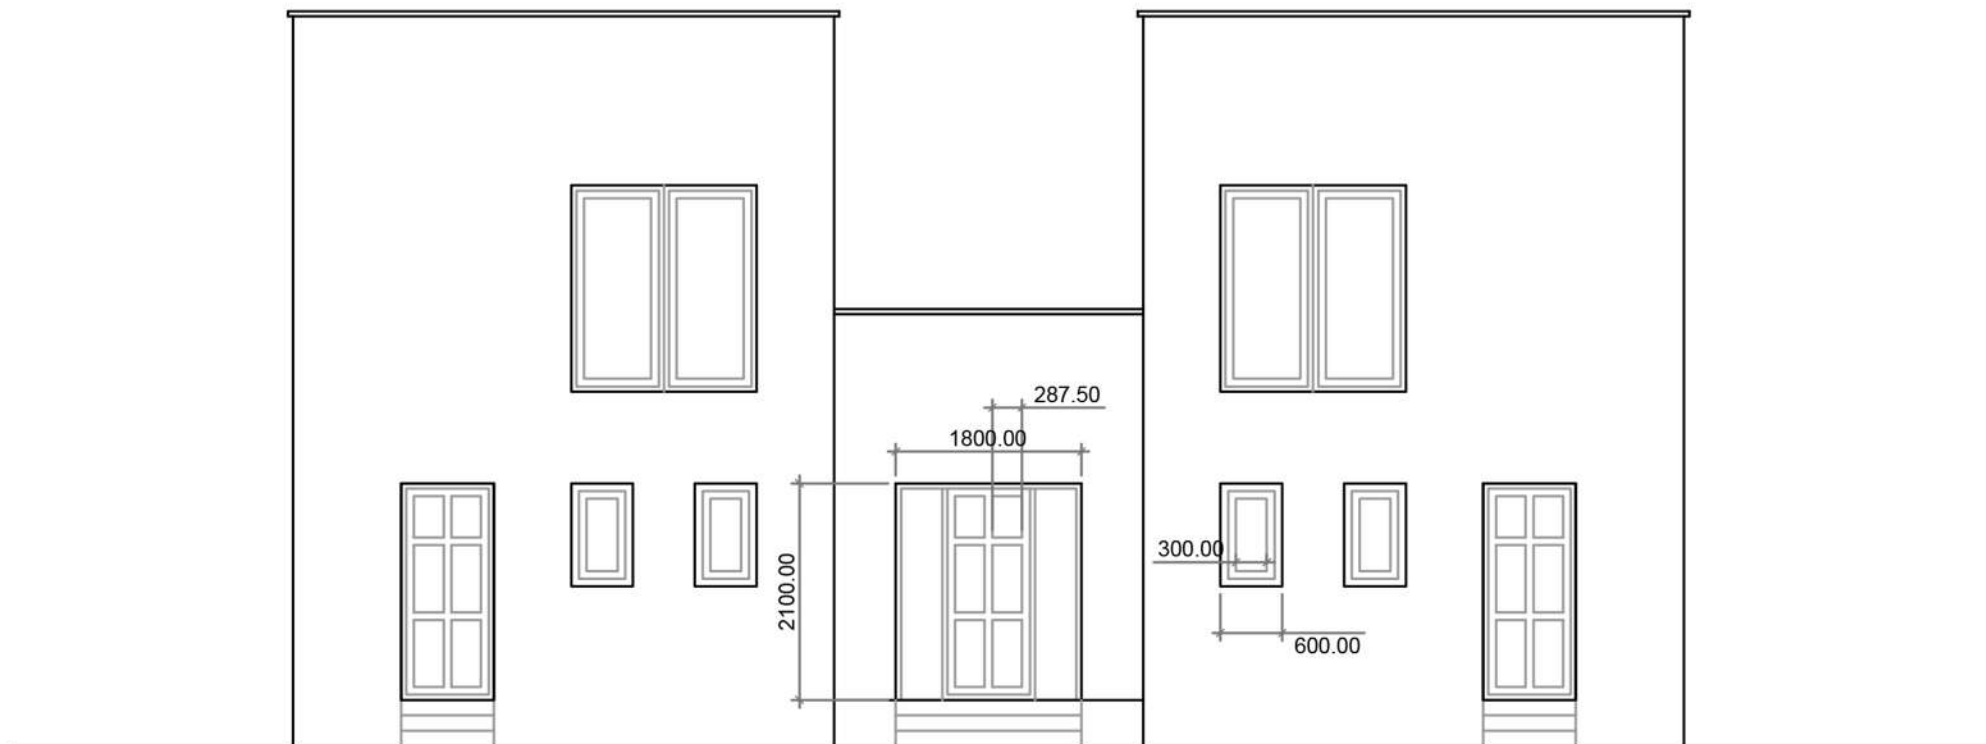

ELEVATION

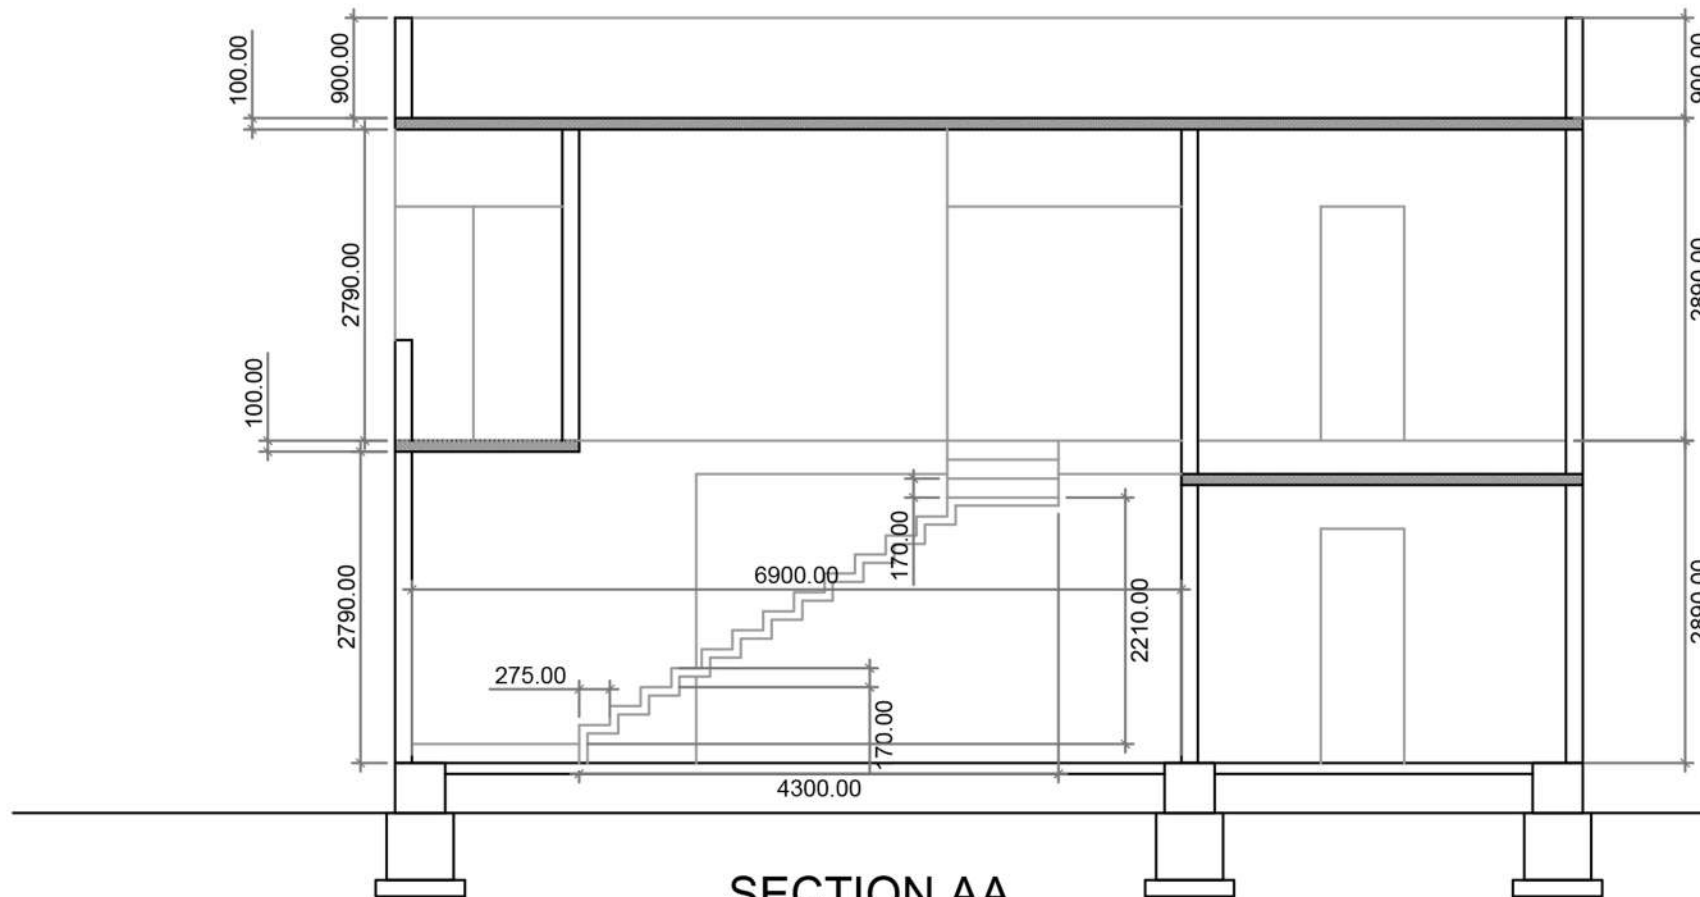

SECTION AA

CONTRIBUTION

Drafting

PROJECT NAME

TWO STOREY APPARTMENT
VAZHUTHCAUD

DRAWING TITLE

ELEVATION & SECTION

SEAL

Ar. N.S ABHAYAKUMAR
COA Reg.CA/97/20908
Council of Architecture
New Delhi

N S Abhayakumar

Chief Architect
Alla

13/06/2022

Contact : +91 9995869578


Email : abhayarchitect@gmail.com

AAA
CREATIVES

ARCHITECTURE
INTERIOR DESIGN

2A, KENTON TOWERS
VAZHUTHCAUD PO
THIRUVANANTHAPURAM
695014, KERALA, INDIA

SHEET.NO: 3

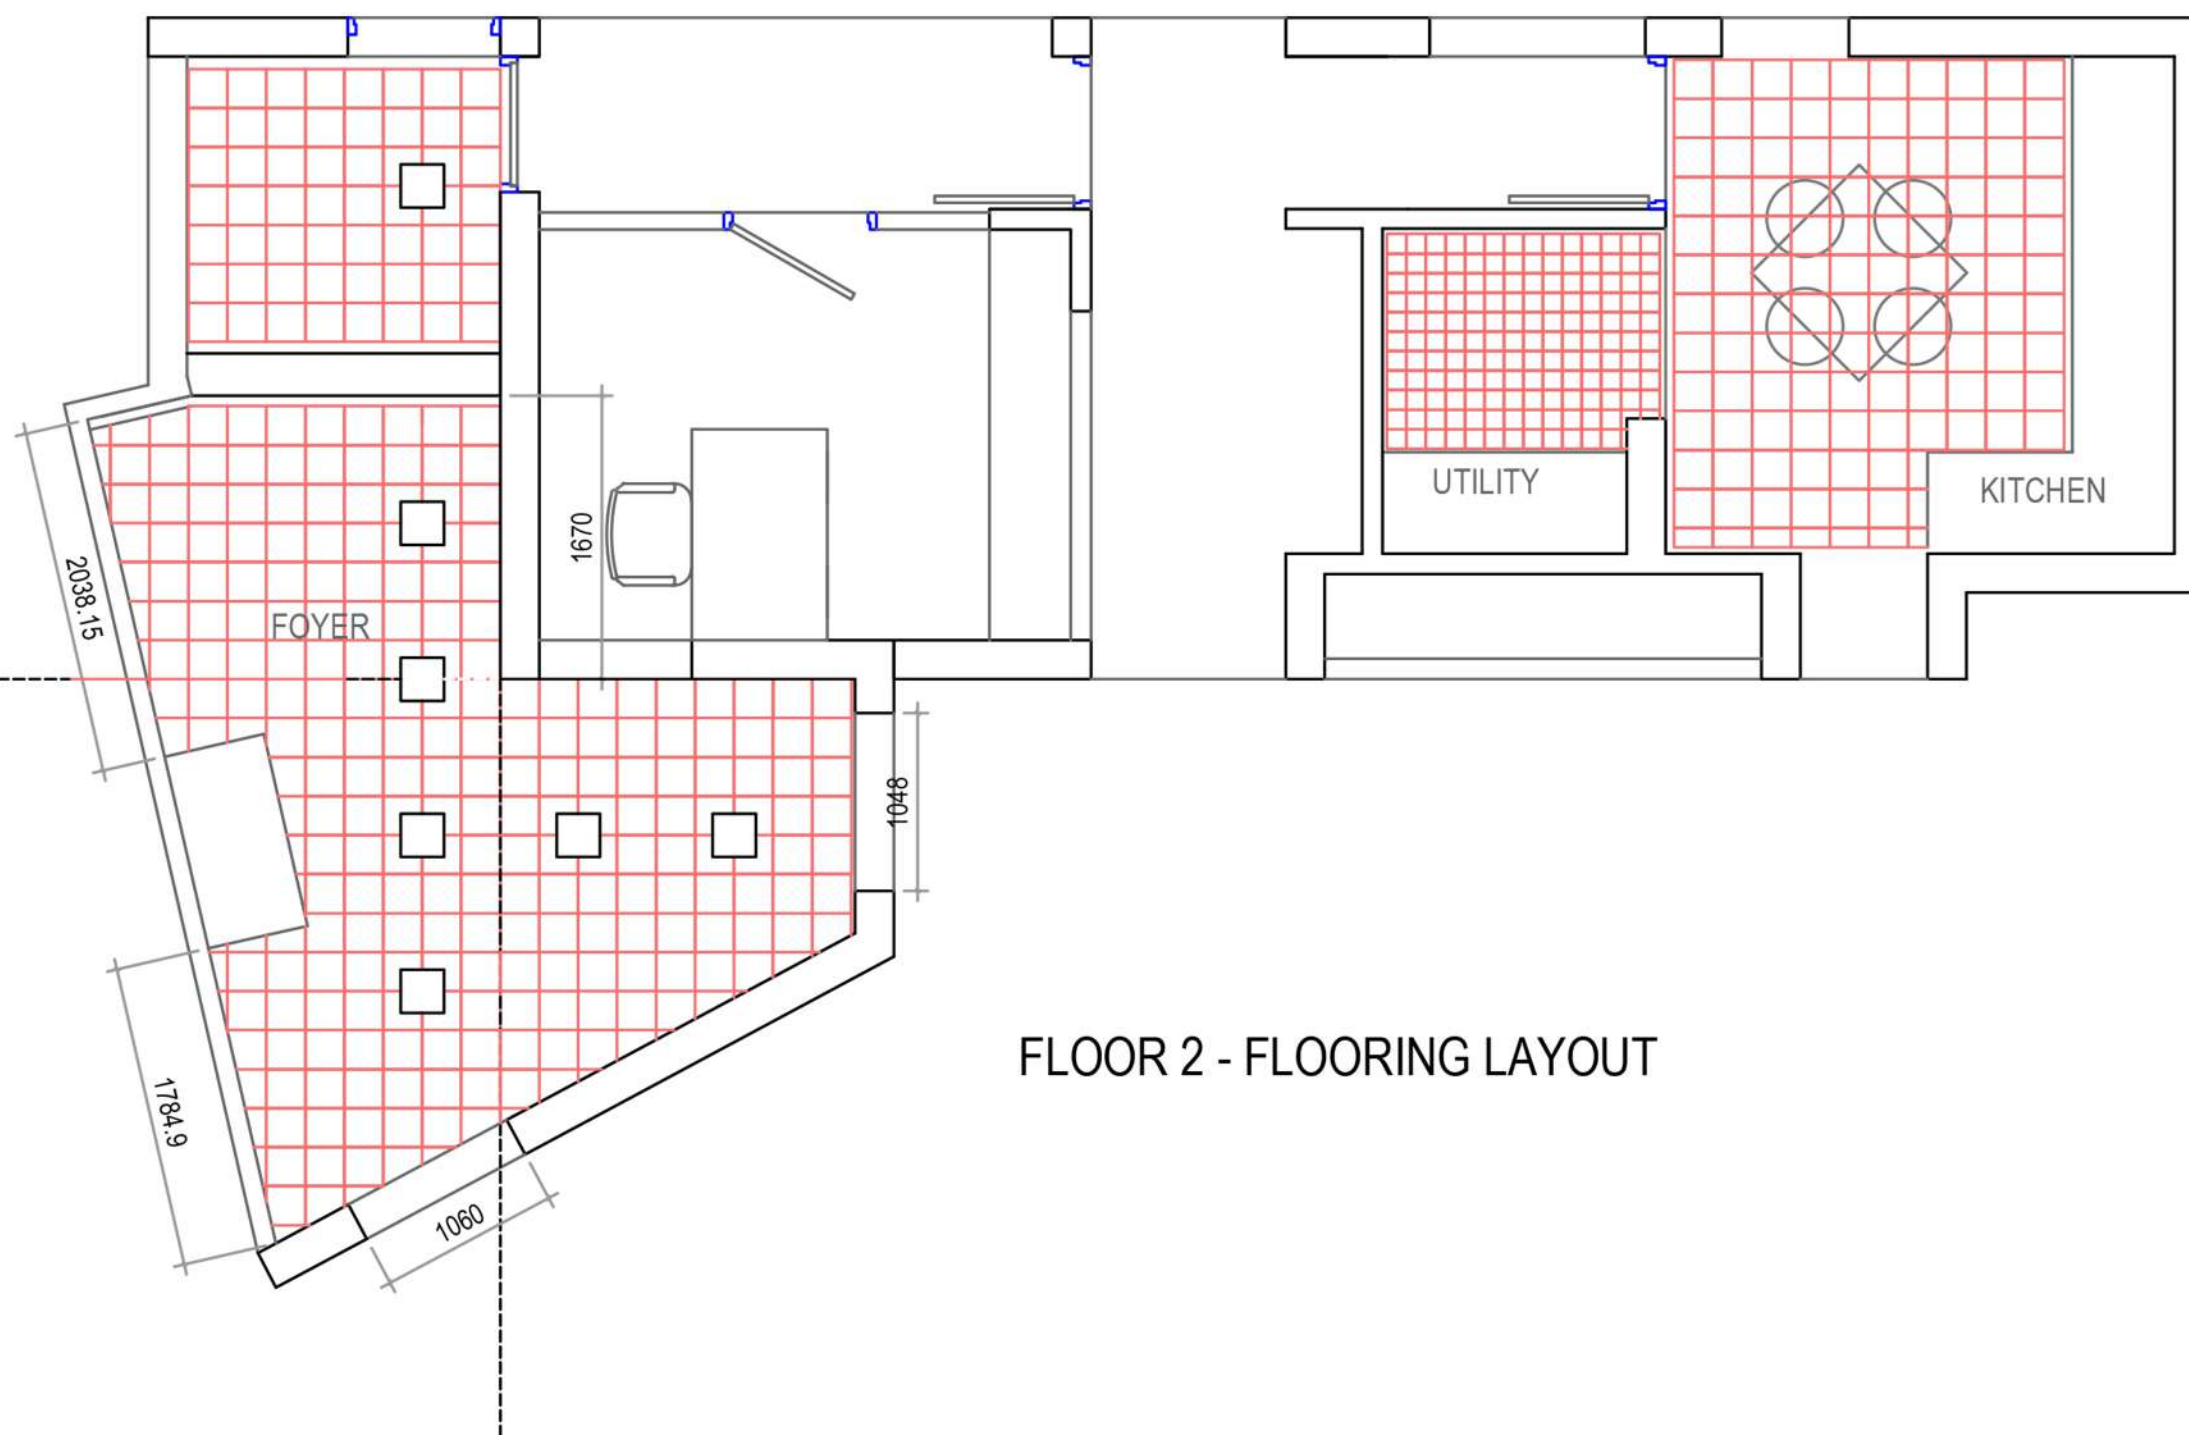

FLOOR 2 - FLOORING LAYOUT

CONTRIBUTION

Drafting

PROJECT NAME

AAA OFFICE, KENTON TOWERS
VAZHUTHACAUD

DRAWING TITLE

FLOORING LAYOUT

SEAL

Ar. N.S ABHAYAKUMAR
COA Reg.CA/97/20908
Council of Architecture
New Delhi

N S Abhayakumar
Chief Architect
AIAA

13/06/2022
Contact : +91 9995869578
Email : abhayarchitect@gmail.com

AAA
CREATIVES

ARCHITECTURE
INTERIOR DESIGN

2A, KENTON TOWERS
VAZHUTHACAUD PO
THIRUVANANTHAPURAM
695014, KERALA, INDIA

SHEET.NO: 4

CONTRIBUTION

Drafting

PROJECT NAME

RESIDENTIAL DEVELOPMENT
AT KERALA

DRAWING TITLE

PLAN GROUND FLOOR

SEAL

Ar. N.S ABHAYAKUMAR
COA Reg.CA/97/20908
Council of Architecture
New Delhi


N S Abhayakumar
Chief Architect
AIAA
13/06/2022
Contact : +91 9995869578
Email : abhayarchitect@gmail.com

AAA
CREATIVES


ARCHITECTURE
INTERIOR DESIGN

2A, KENTON TOWERS
VAZHUTHACAUD PO
THIRUVANANTHAPURAM
695014, KERALA, INDIA

SHEET.NO: 5

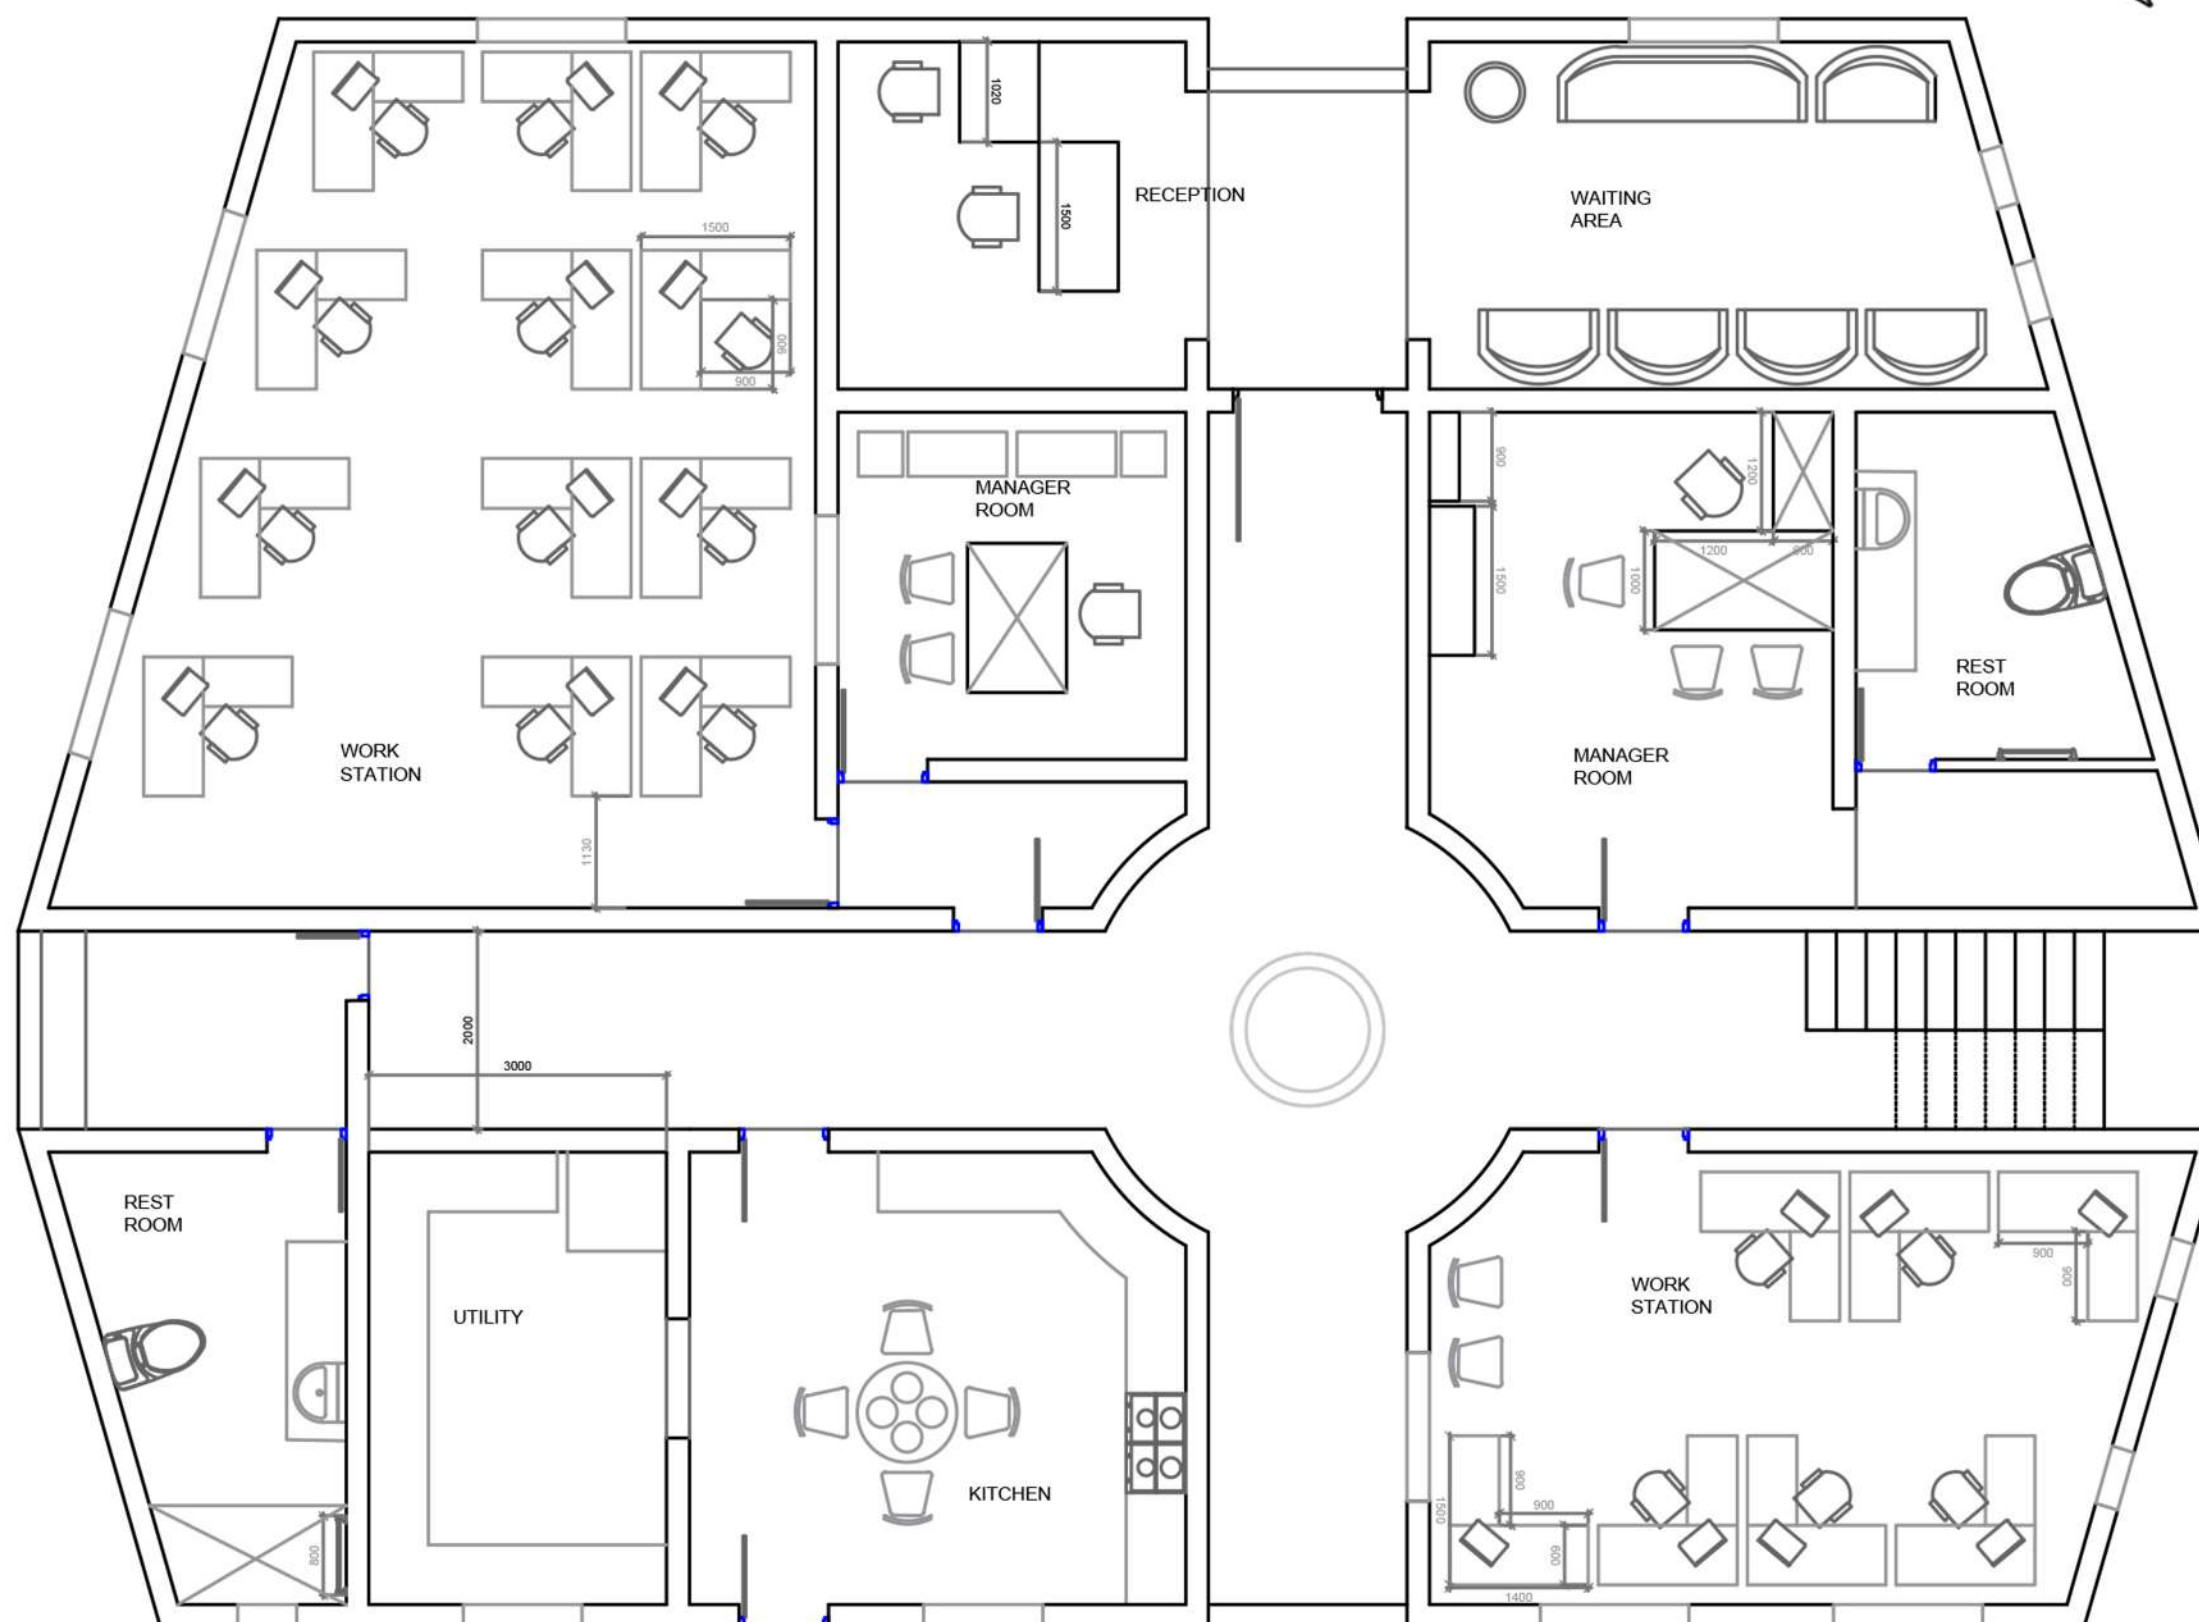

PLAN GROUND FLOOR

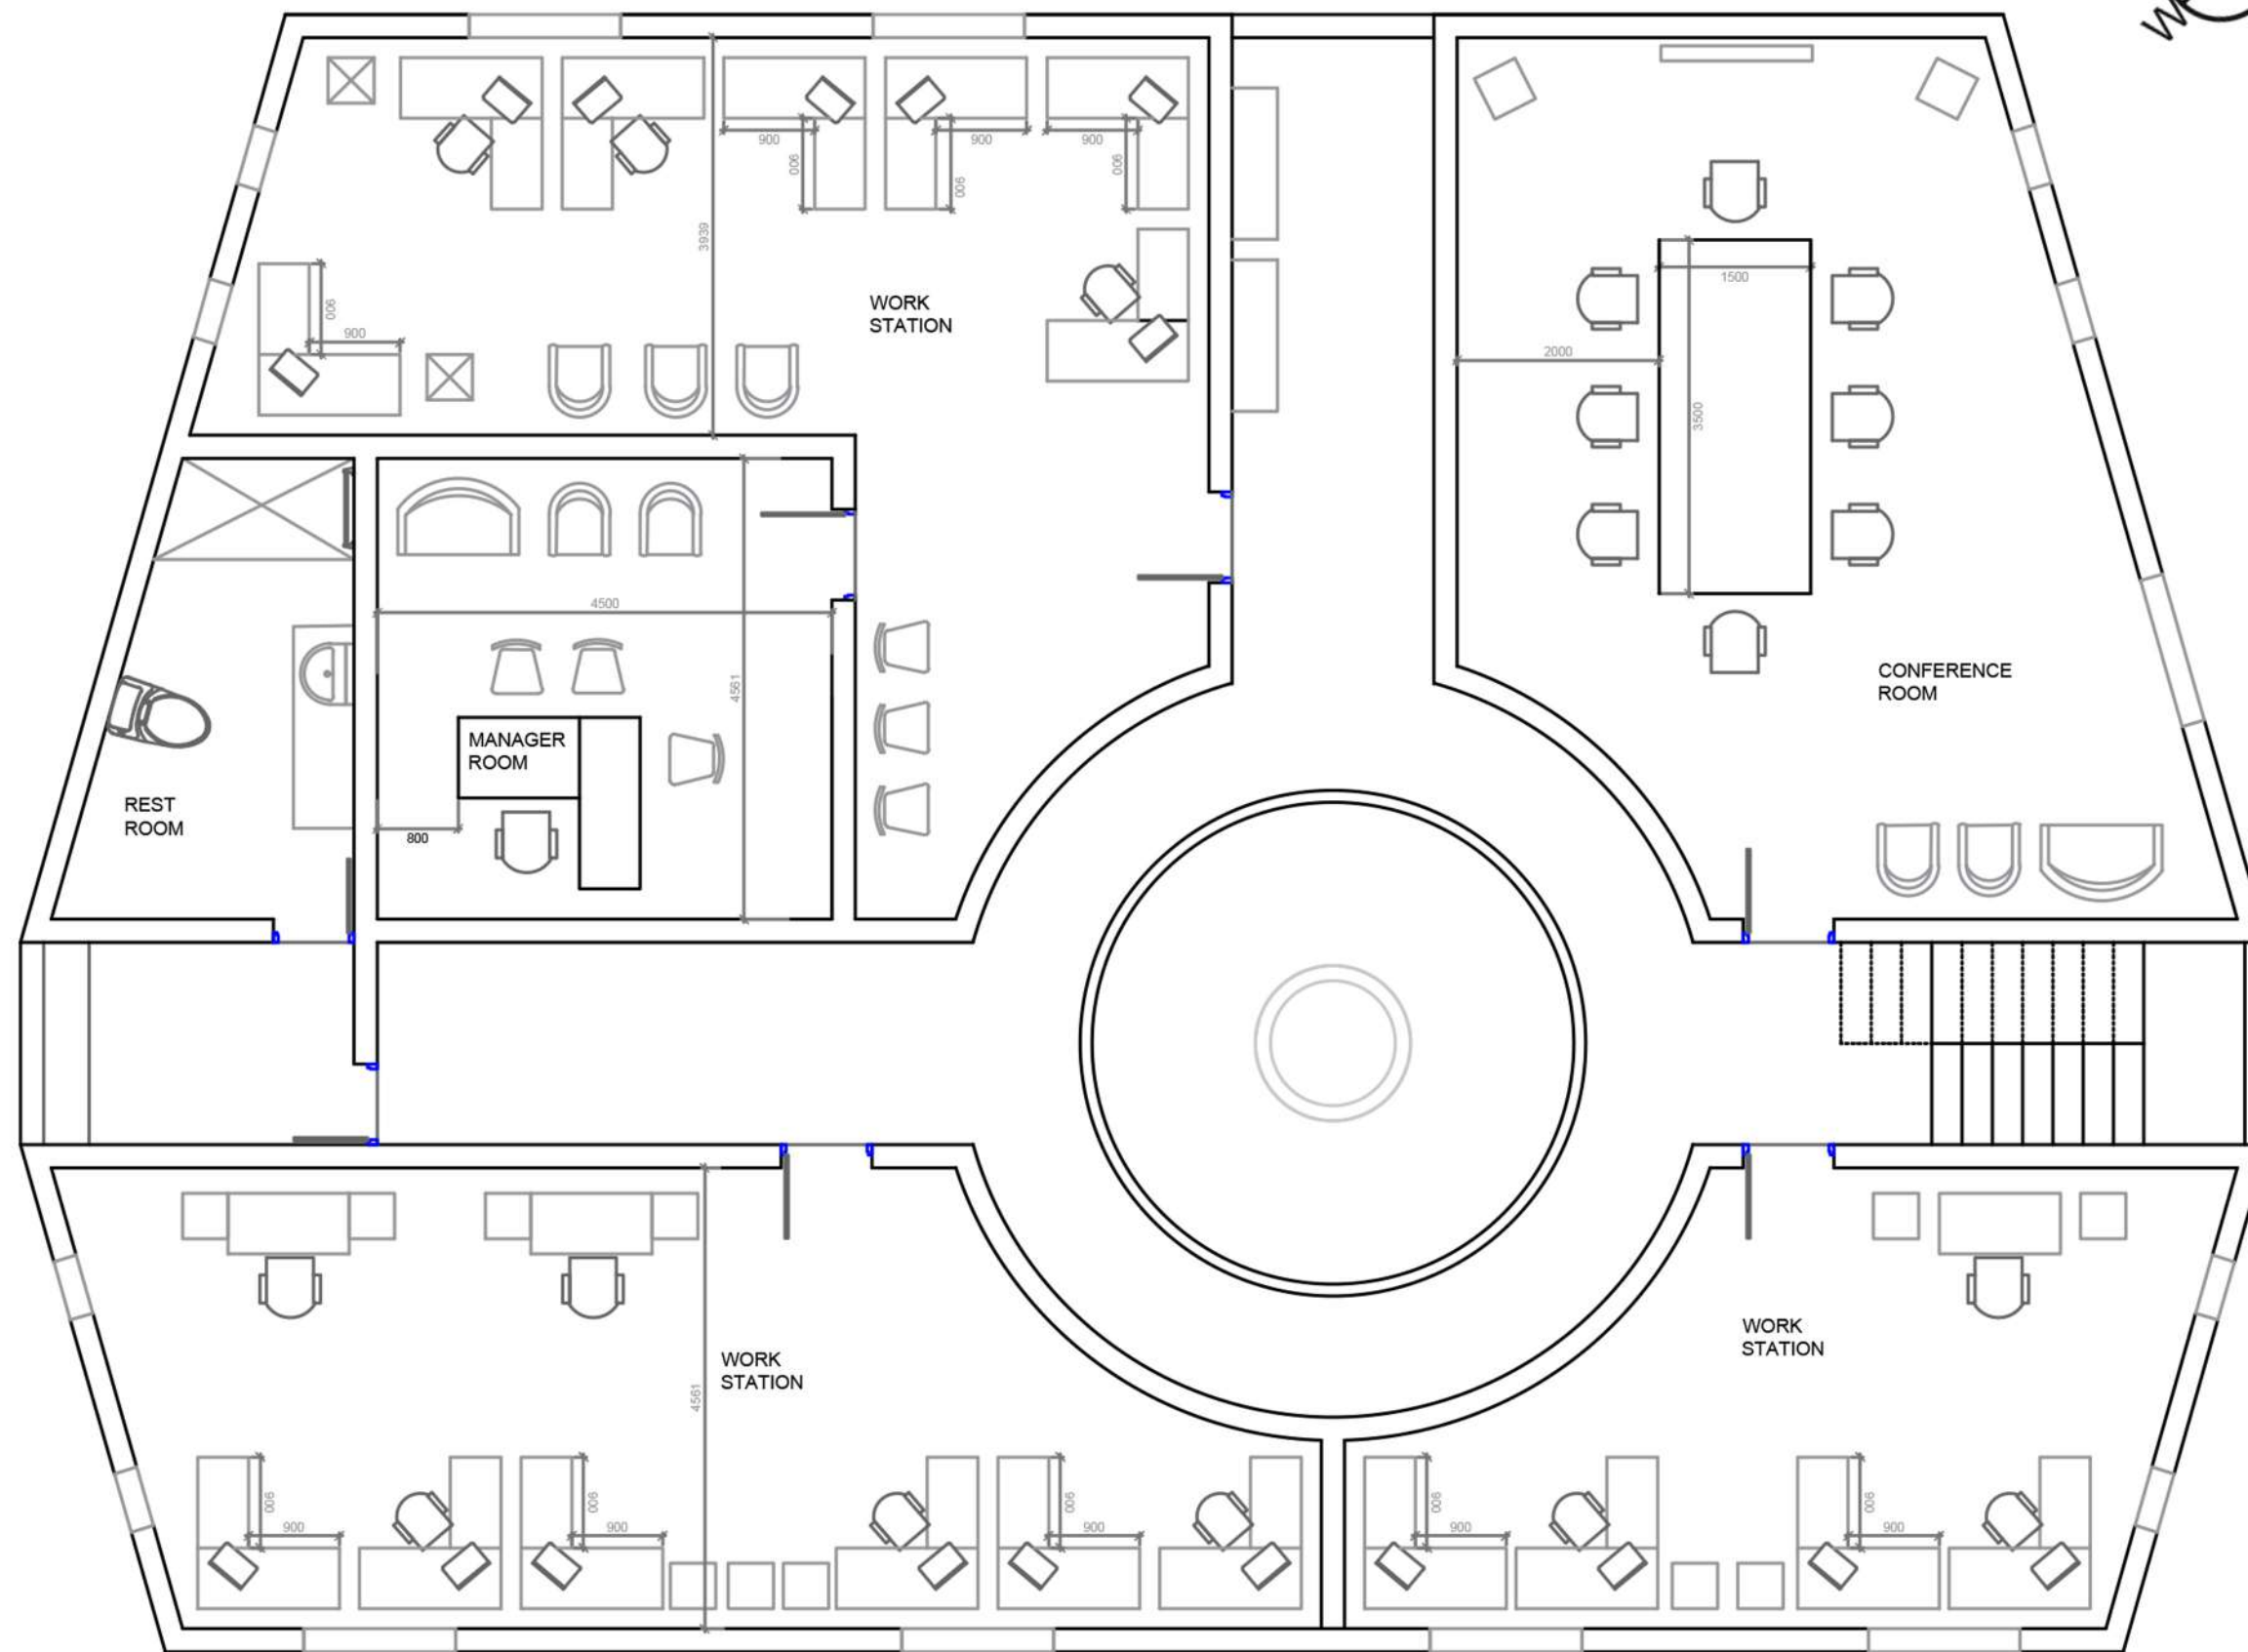

PLAN FIRST FLOOR

CONTRIBUTION

Drafting

PROJECT NAME

RESIDENTIAL DEVELOPMENT
AT KERALA

DRAWING TITLE

PLAN FIRST FLOOR

SEAL

Ar. N.S ABHAYAKUMAR
COA Reg.CA/97/20908
Council of Architecture
New Delhi

N S Abhayakumar
Chief Architect
AIAA


13/06/2022
Contact : +91 9995869578
Email : abhayarchitect@gmail.com

AAA
CREATIVES


ARCHITECTURE
INTERIOR DESIGN

2A, KENTON TOWERS
VAZHUTHACAUD PO
THIRUVANANTHAPURAM
695014, KERALA, INDIA

SHEET.NO: 6

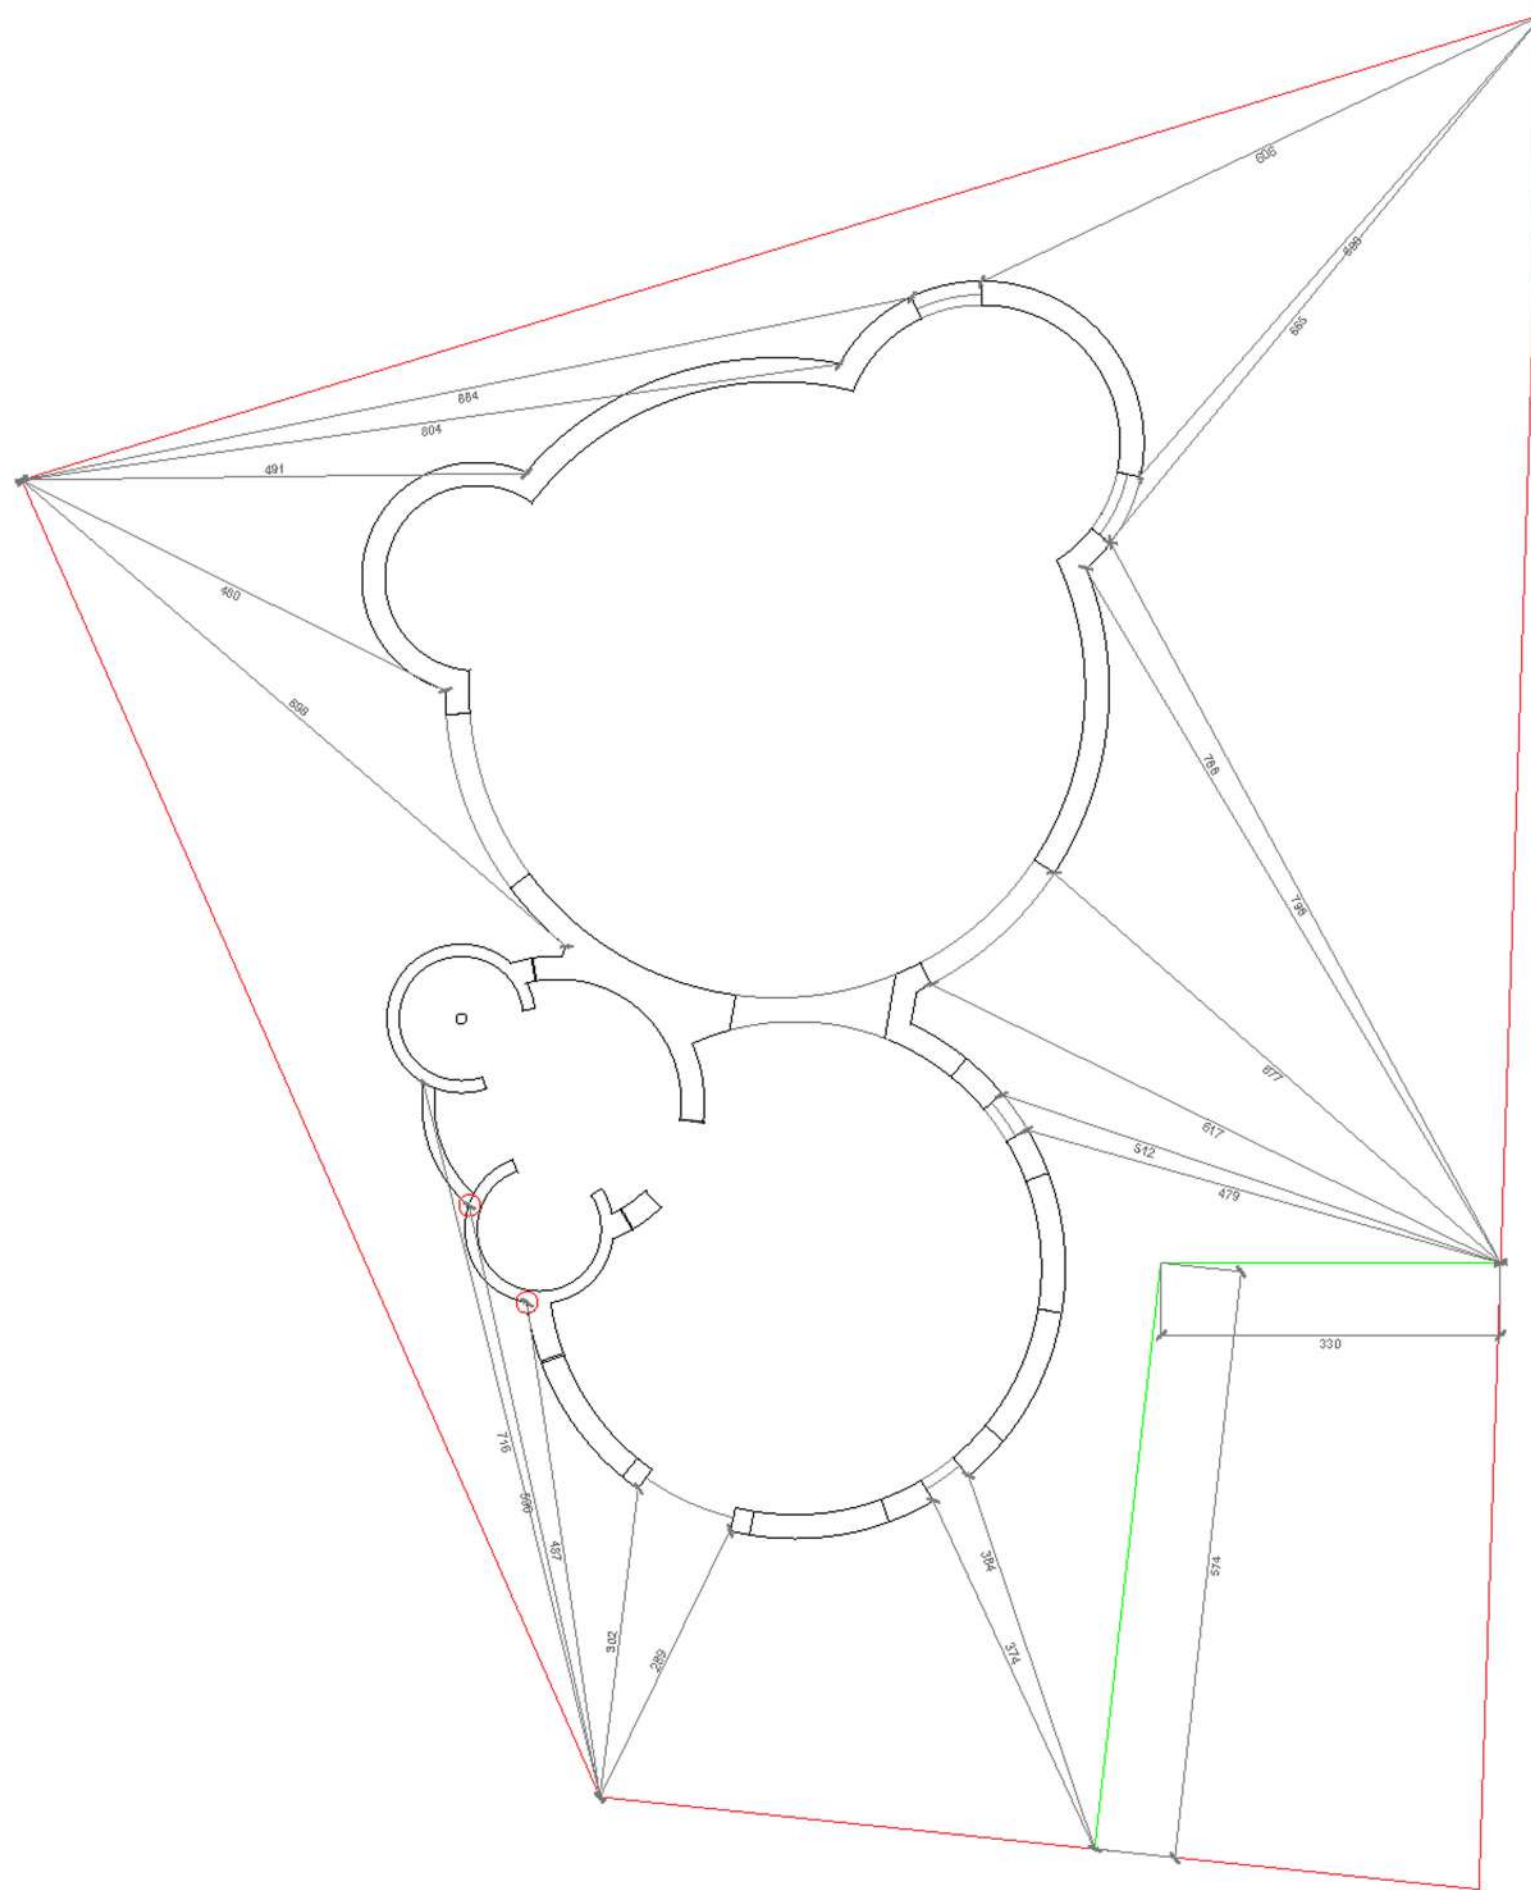

AS BUILT DIMENSION

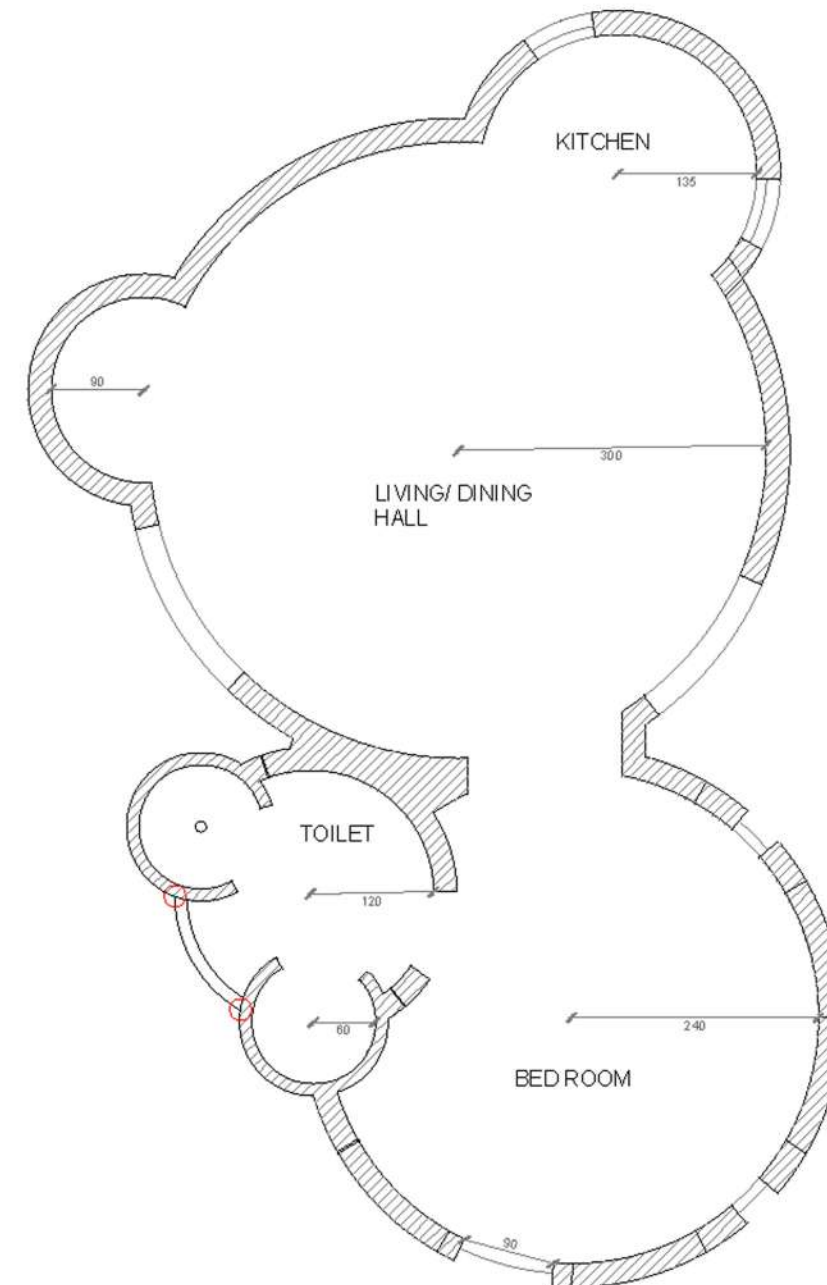

PLAN GROUND FLOOR

CONTRIBUTION

Drafting

PROJECT NAME

RESIDENTIAL DEVELOPMENT
AT KERALA

DRAWING TITLE

AS BILT DIMENSIONS

SEAL

Ar. N.S ABHAYAKUMAR
COA Reg.CA/97/20908
Council of Architecture
New Delhi

N S Abhayakumar
Chief Architect
AIIA


13/06/2022
Contact : +91 9995869578
Email : abhayarchitect@gmail.com

AAA
CREATIVES

ARCHITECTURE
INTERIOR DESIGN

2A, KENTON TOWERS
VAZHUTHACAUD PO
THIRUVANANTHAPURAM
695014, KERALA, INDIA

SHEET.NO: 7

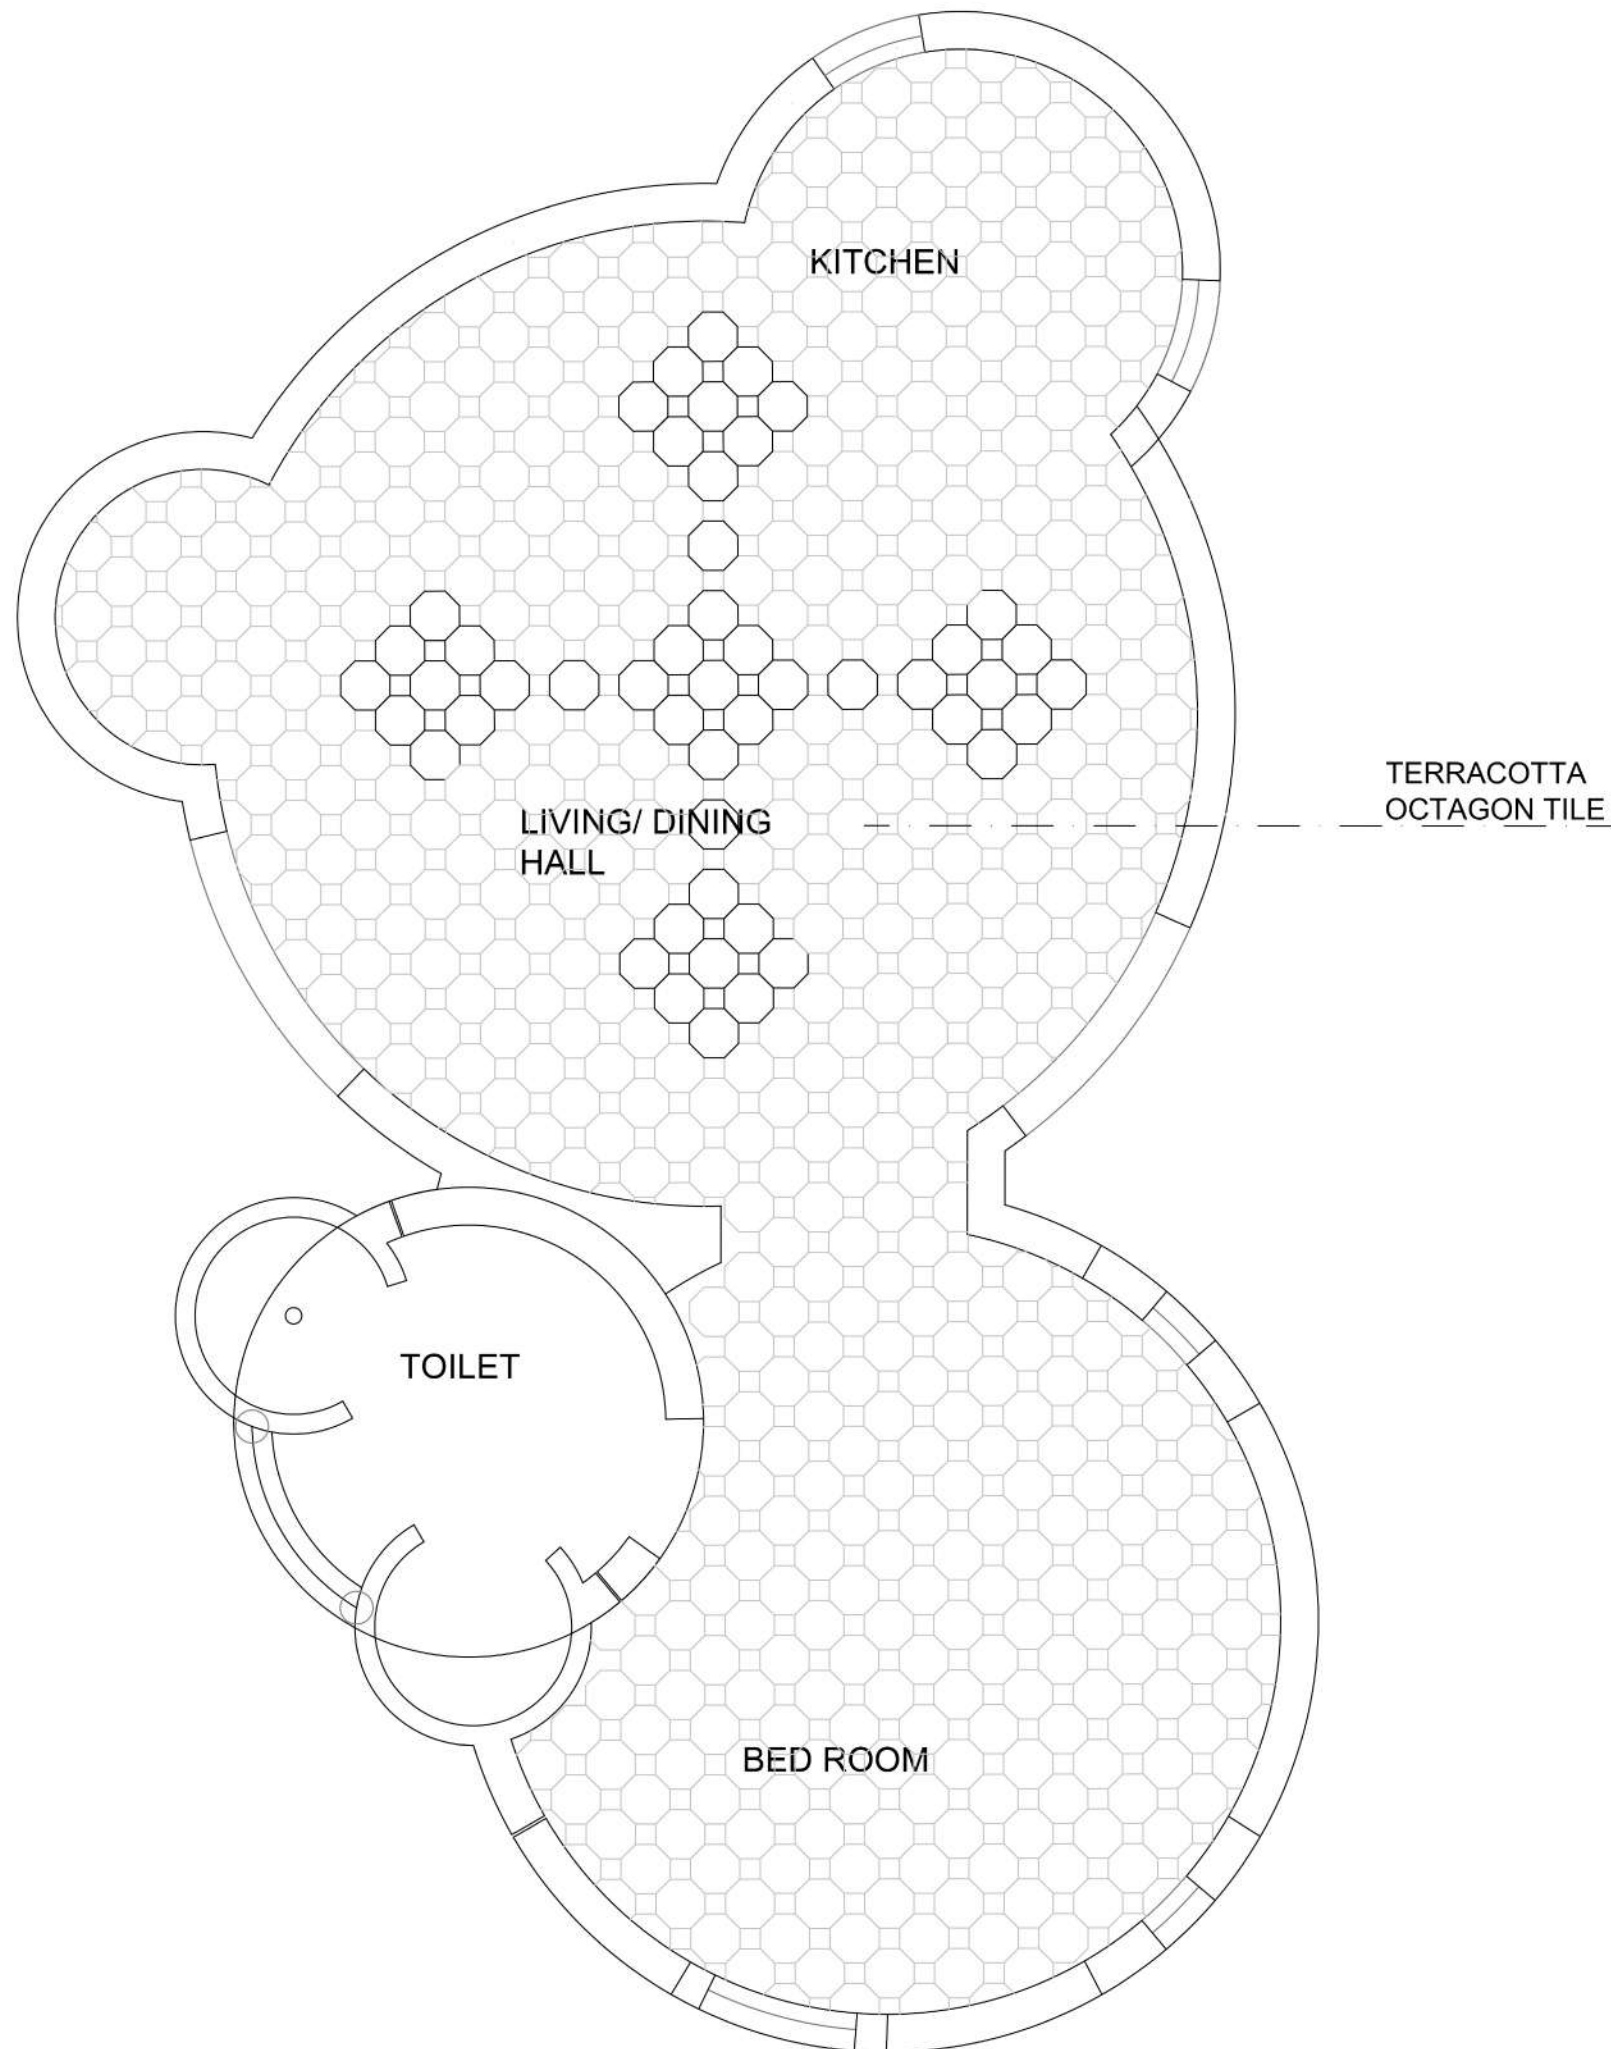

CONTRIBUTION

Drafting

PROJECT NAME

RESIDENTIAL DEVELOPMENT
AT KERALA

DRAWING TITLE

FLOORING LAYOUT

SEAL

Ar. N.S ABHAYAKUMAR
COA Reg.CA/97/20908
Council of Architecture
New Delhi

N S Abhayakumar
Chief Architect
AIA


13/06/2022
Contact : +91 9995869578
Email : abhayarchitect@gmail.com

A A A
CREATIVES

ARCHITECTURE
INTERIOR DESIGN

2A, KENTON TOWERS
VAZHUTHACAUD PO
THIRUVANANTHAPURAM
695014, KERALA, INDIA

SHEET.NO: 8

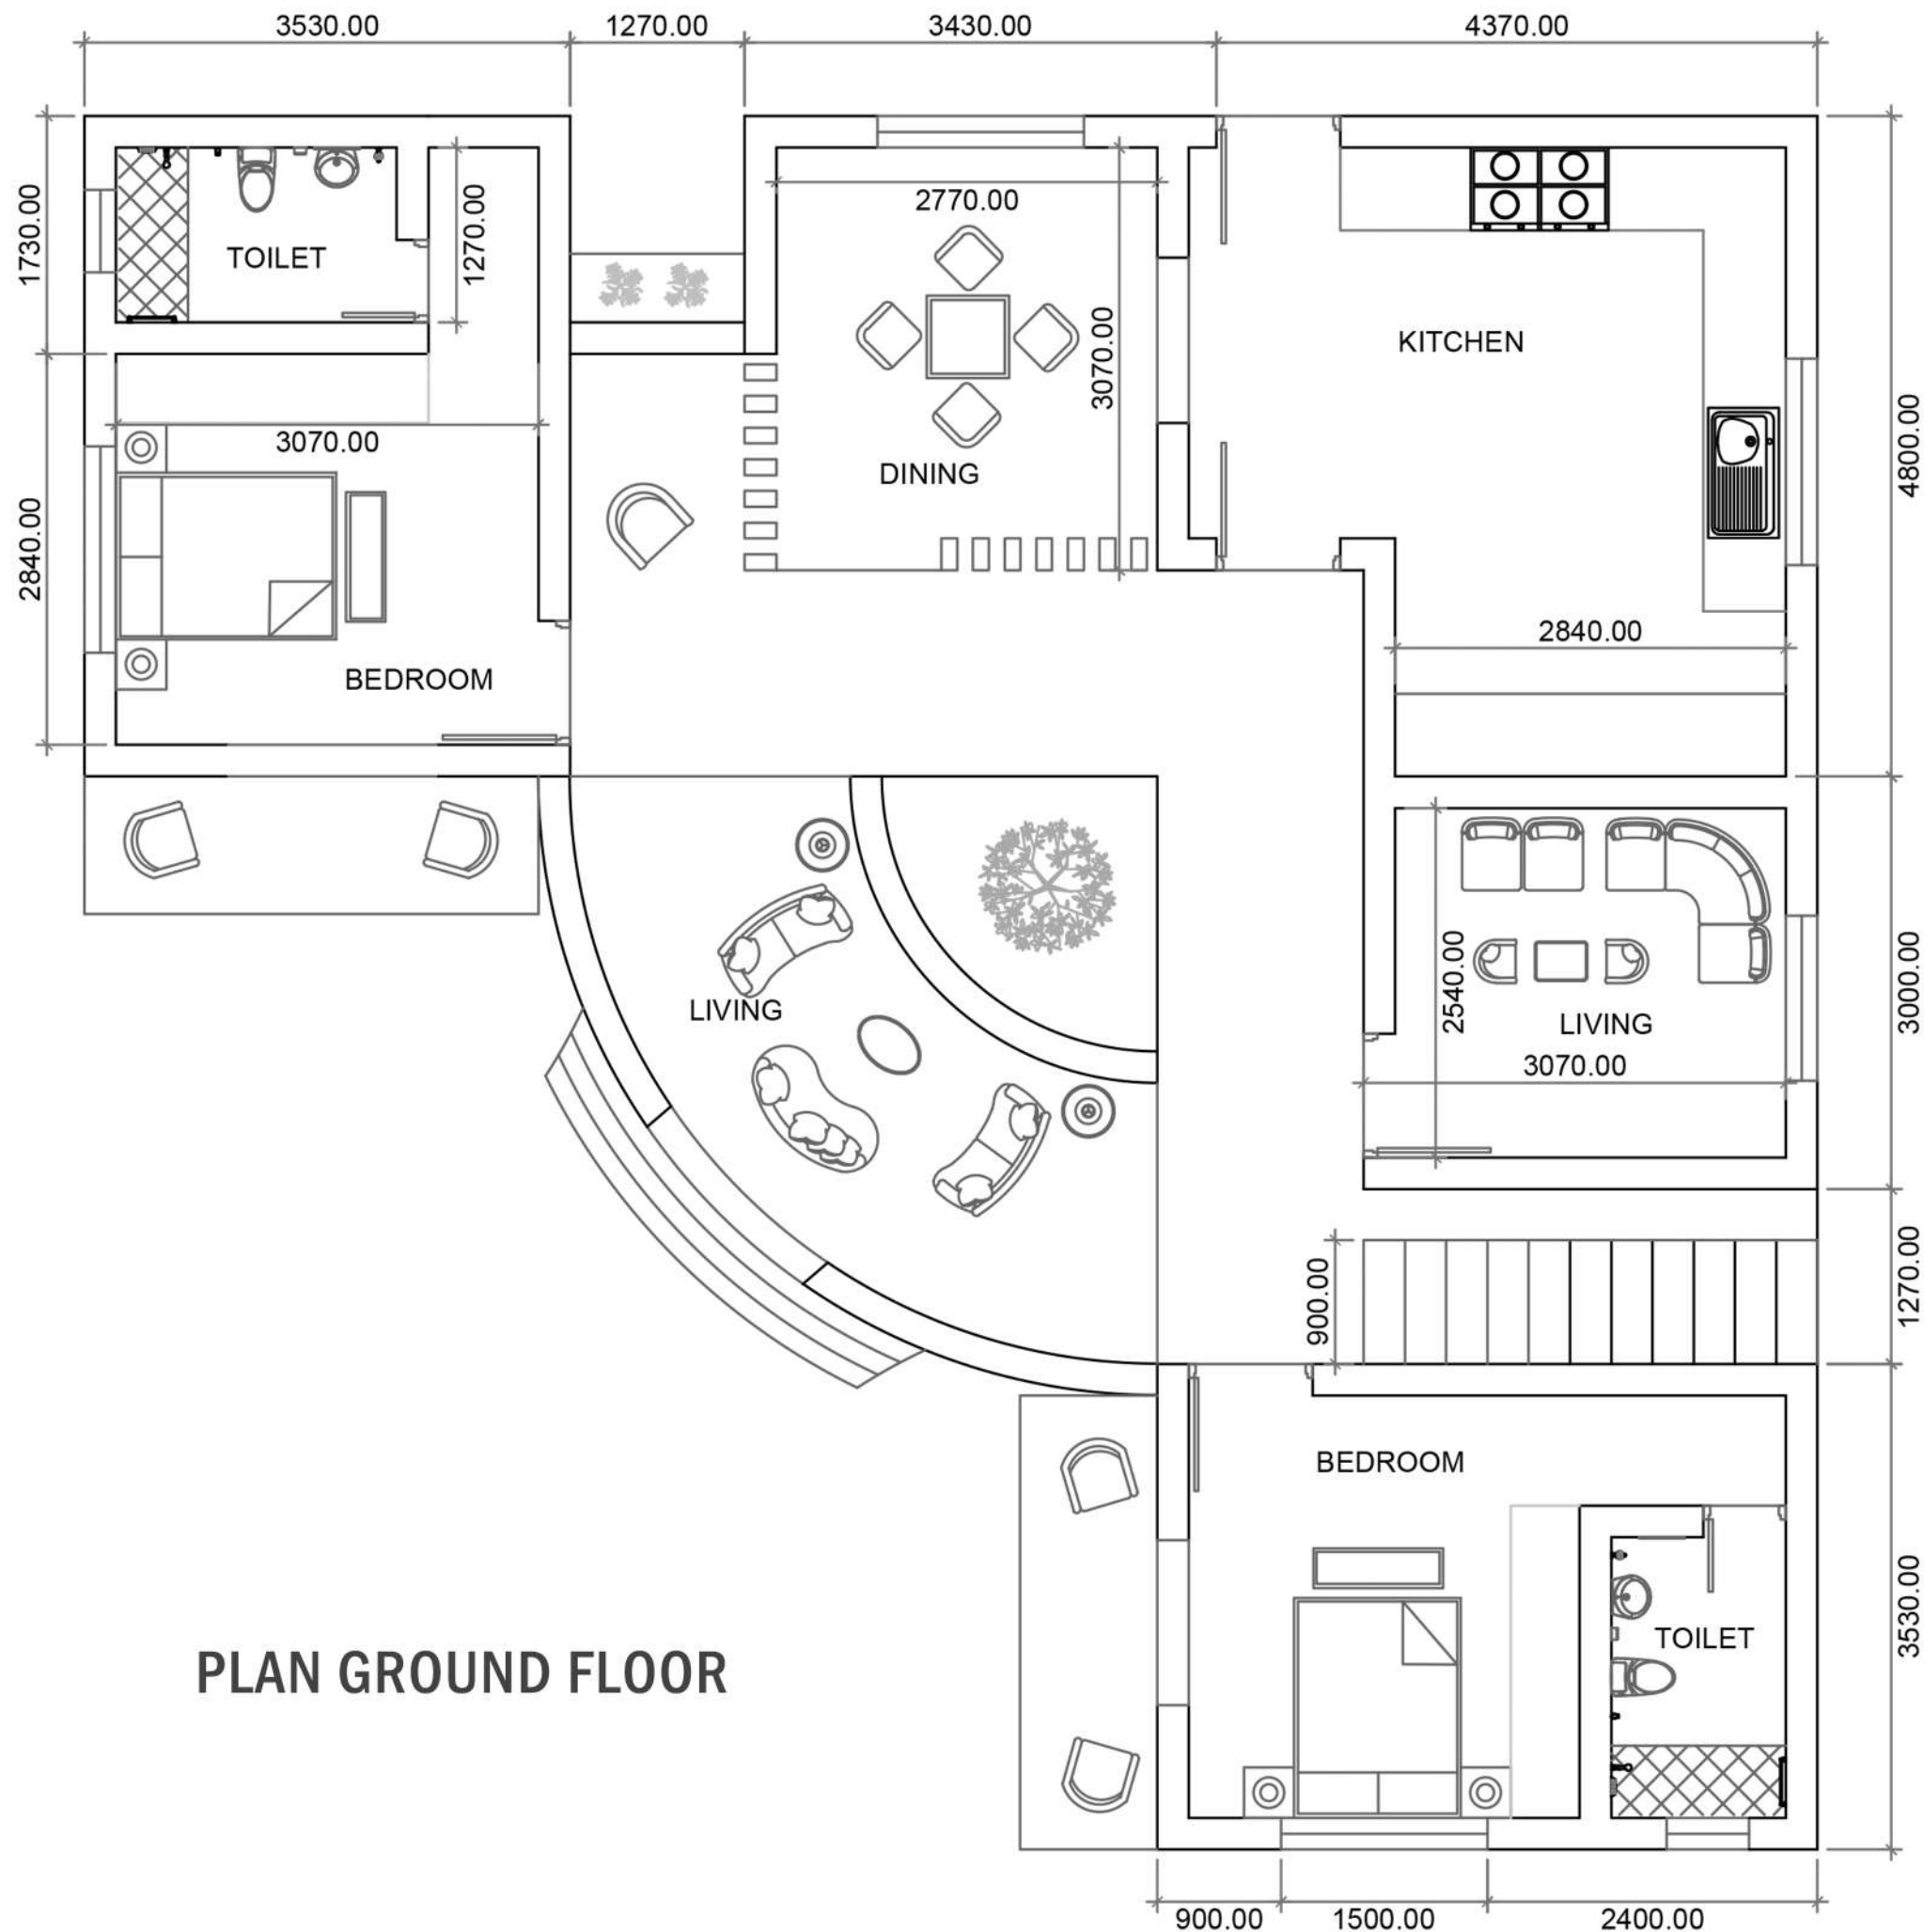

CONTRIBUTION

Drafting

PROJECT NAME

RESIDENTIAL DEVELOPMENT
AT KERALA

DRAWING TITLE

PLAN GROUND FLOOR

SEAL

Ar. N.S ABHAYAKUMAR
COA Reg.CA/97/20908
Council of Architecture
New Delhi

N S Abhayakumar
Chief Architect
AIA


13/06/2022
Contact : +91 9995869578
Email : abhayarchitect@gmail.com

AAA
CREATIVES

ARCHITECTURE
INTERIOR DESIGN

2A, KENTON TOWERS
VAZHUTHACAUD PO
THIRUVANANTHAPURAM
695014, KERALA, INDIA

SHEET.NO: 9

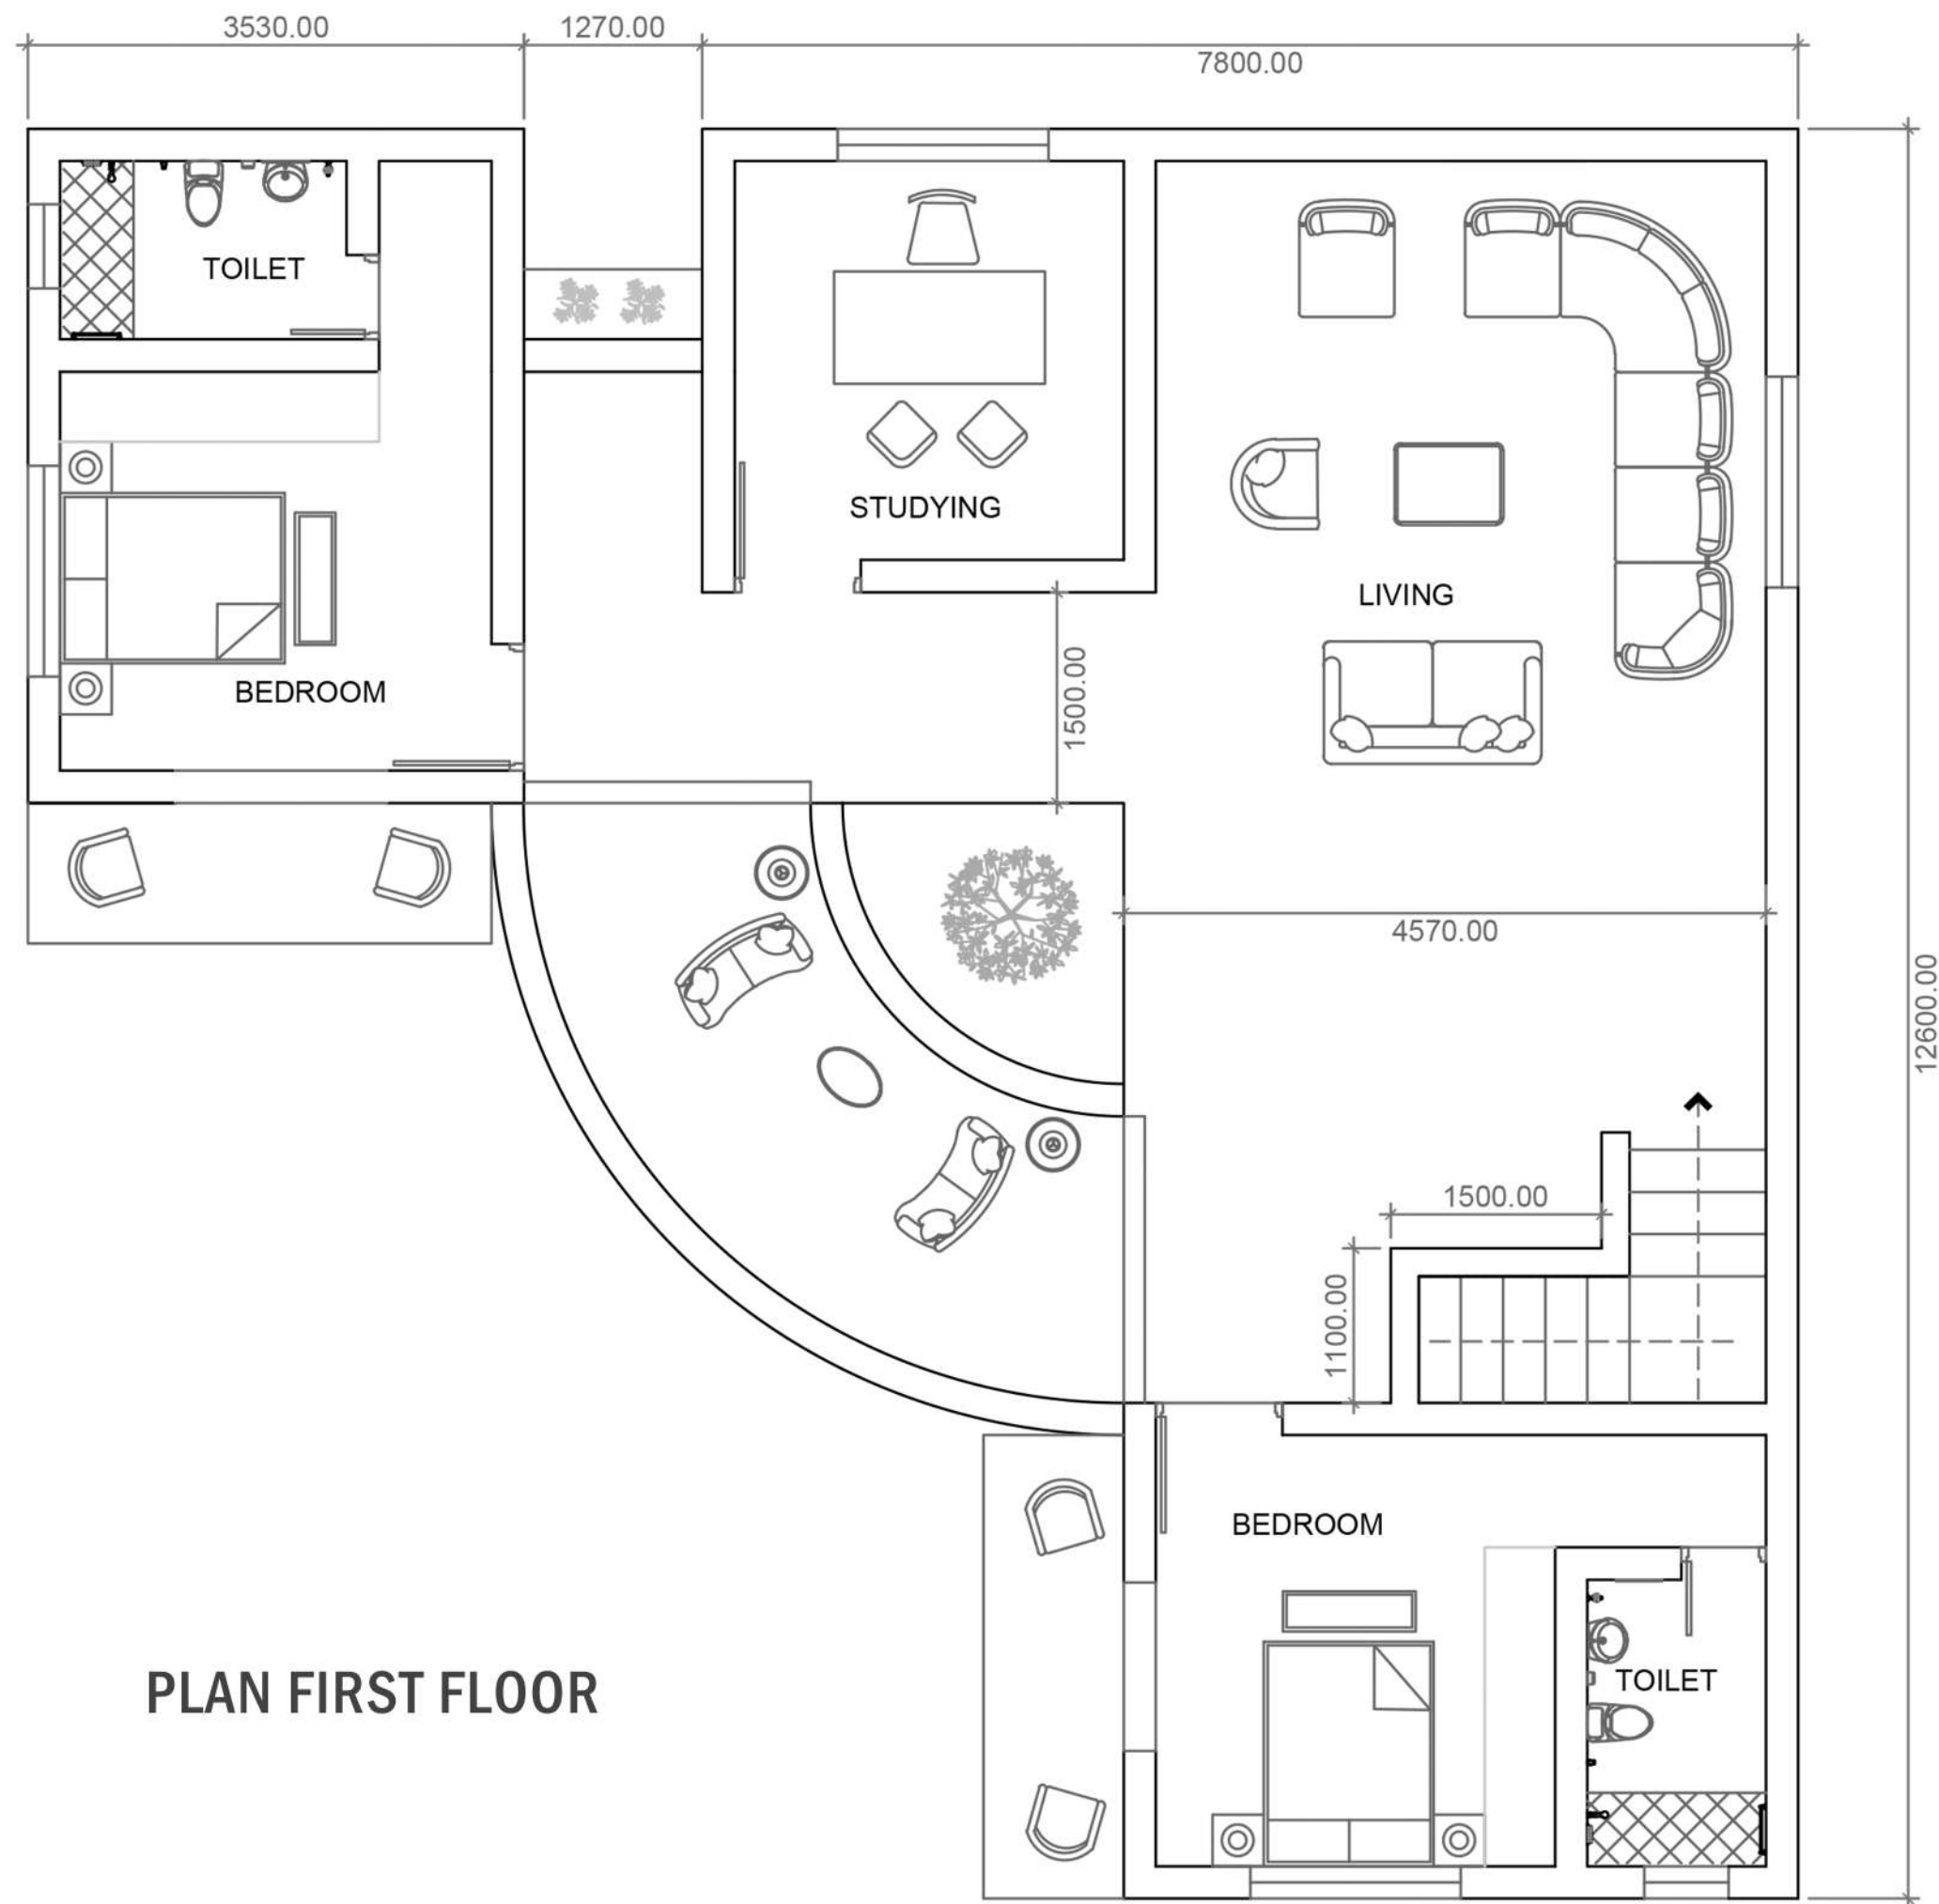

CONTRIBUTION

Drafting

PROJECT NAME

RESIDENTIAL DEVELOPMENT
AT KERALA

DRAWING TITLE

PLAN FIRST FLOOR

SEAL

Ar. N.S ABHAYAKUMAR
COA Reg.CA/97/20908
Council of Architecture
New Delhi

N S Abhayakumar
Chief Architect
AIAA


13/06/2022
Contact : +91 9995869578
Email : abhayarchitect@gmail.com

AAA
CREATIVES


ARCHITECTURE
INTERIOR DESIGN

2A, KENTON TOWERS
VAZHUTHACAUD PO
THIRUVANANTHAPURAM
695014, KERALA, INDIA


SHEET.NO: 10

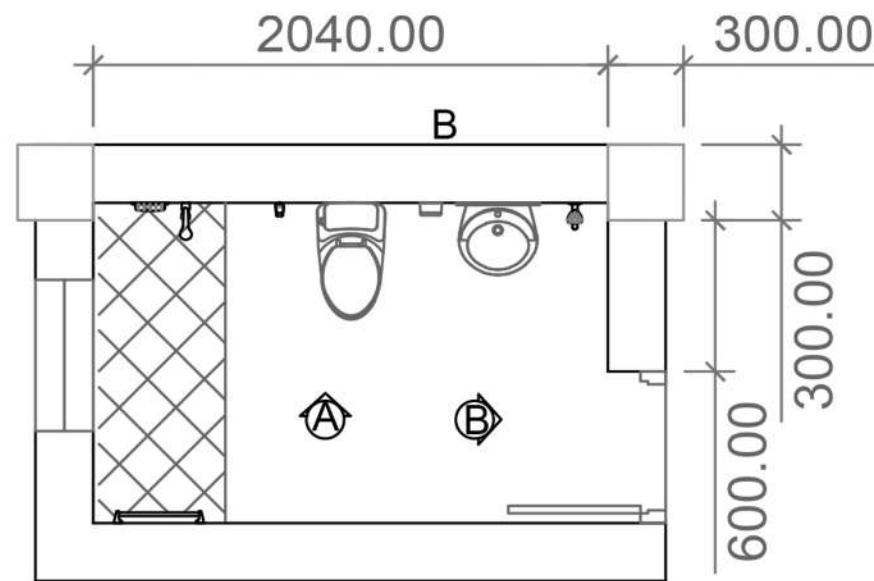

TOILET LAYOUT

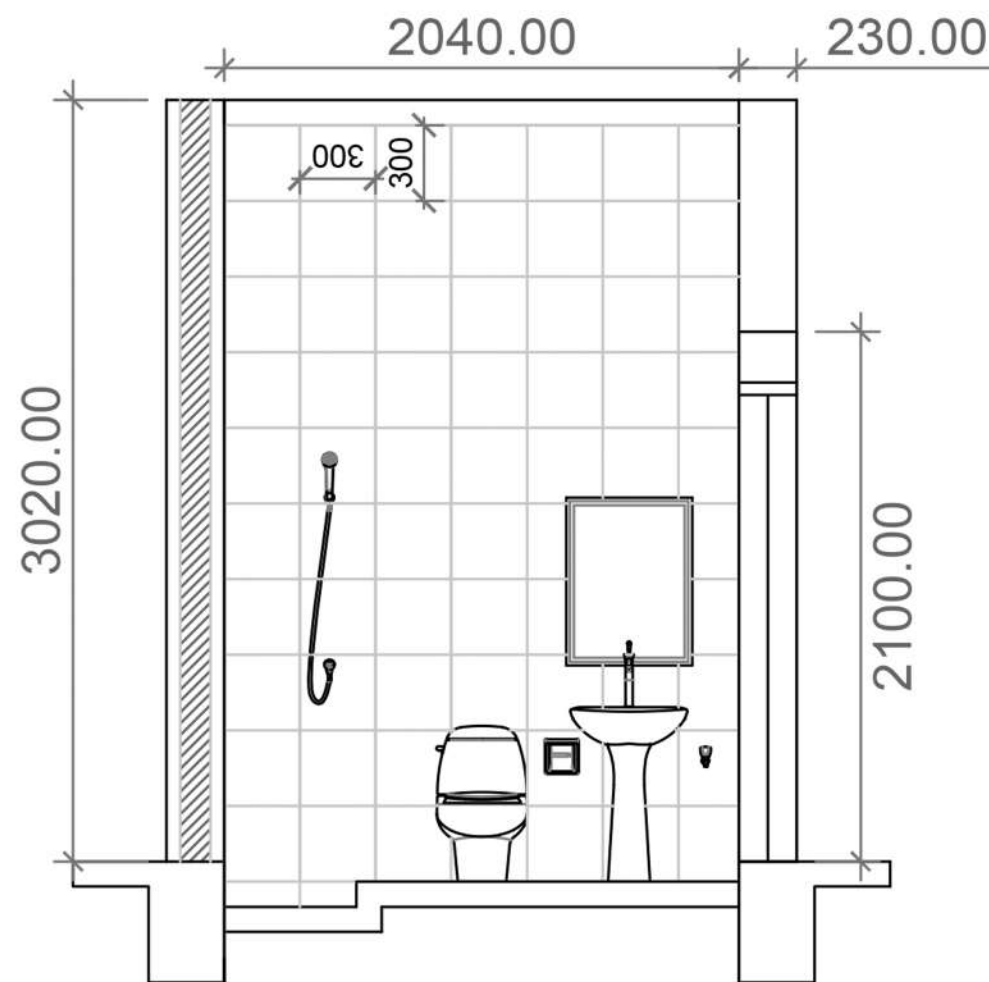

ELEVATION -A

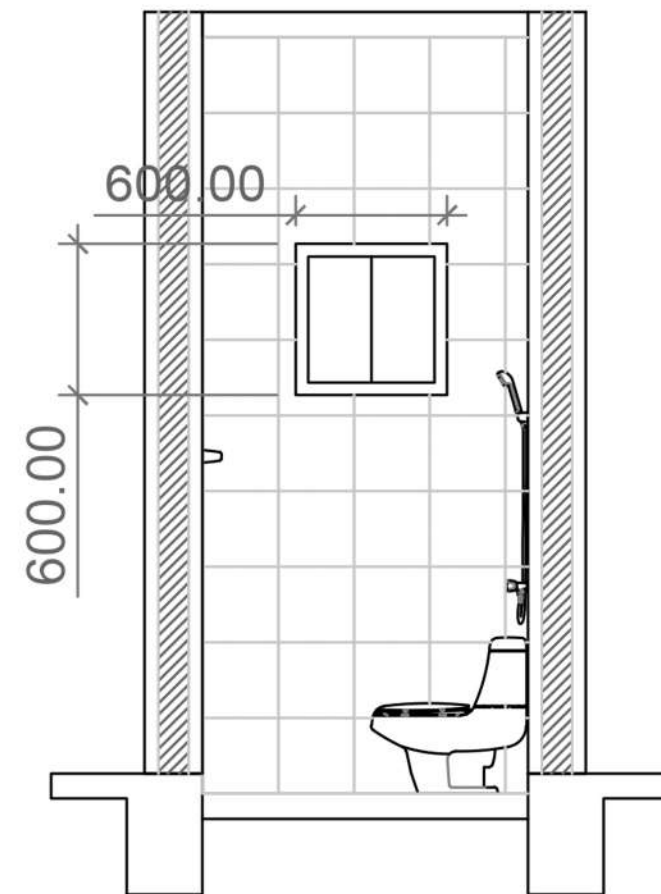

ELEVATION -B

CONTRIBUTION

Drafting

PROJECT NAME

RESIDENTIAL DEVELOPMENT
AT KERALA

DRAWING TITLE

TOILET LAYOUT & ELEVATION

SEAL

Ar. N.S ABHAYAKUMAR
COA Reg.CA/97/20908
Council of Architecture
New Delhi

N S Abhayakumar

Chief Architect

AlIA

13/06/2022

Contact : +91 9995869578


Email : abhayarchitect@gmail.com

AAA
CREATIVES


ARCHITECTURE
INTERIOR DESIGN

2A, KENTON TOWERS
VAZHUTHACAUD PO
THIRUVANANTHAPURAM
695014, KERALA, INDIA


SHEET.NO: 11

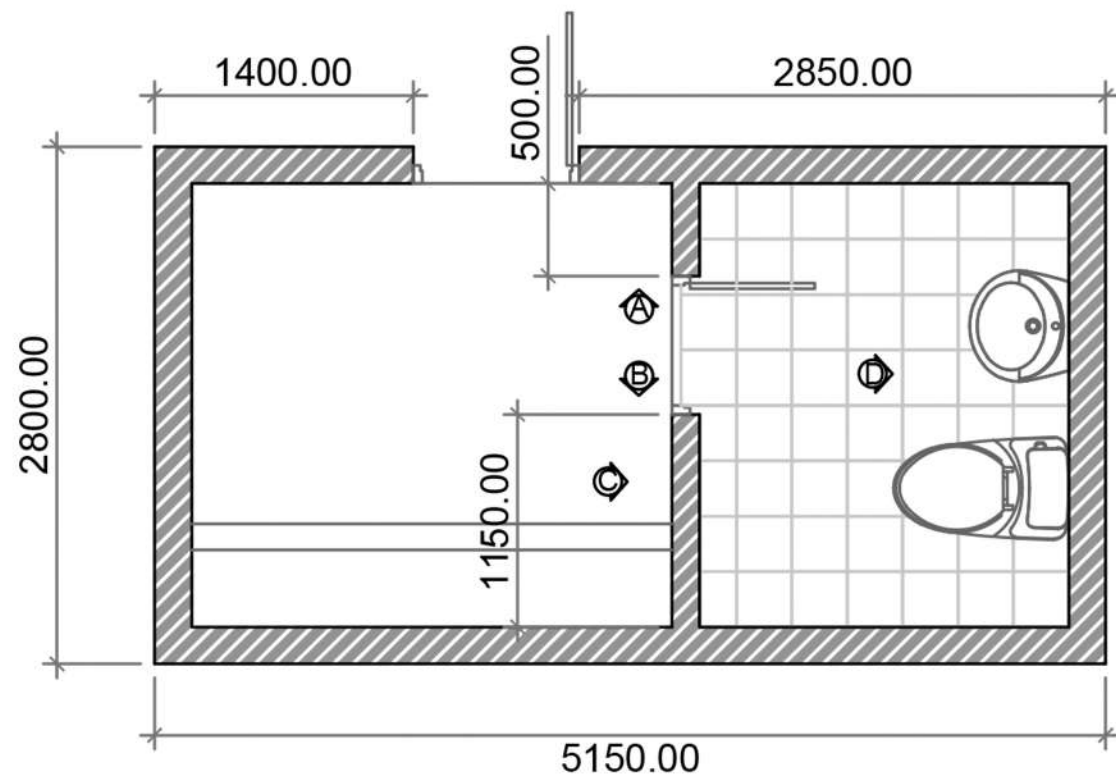


RESTROOM LAYOUT

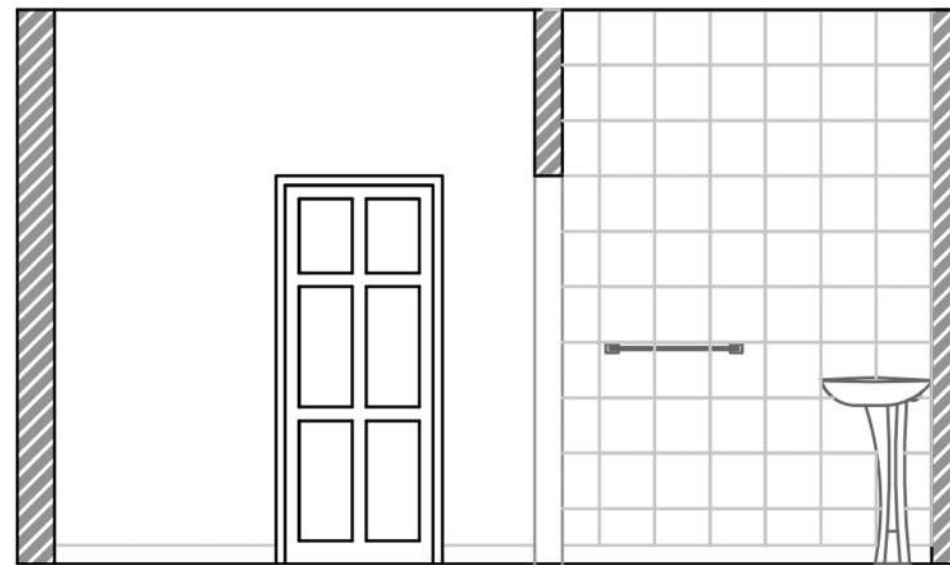


ELEVATION -A

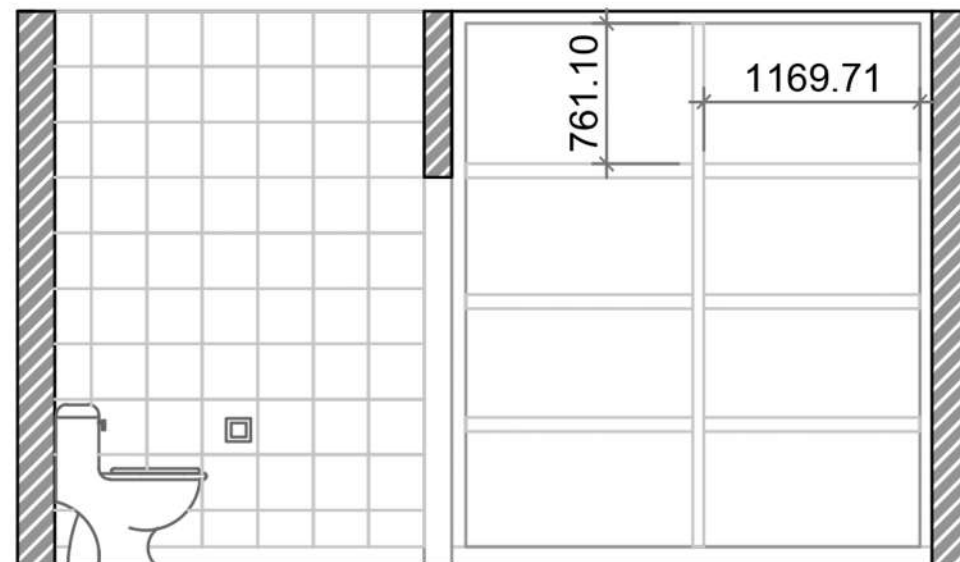

ELEVATION -B

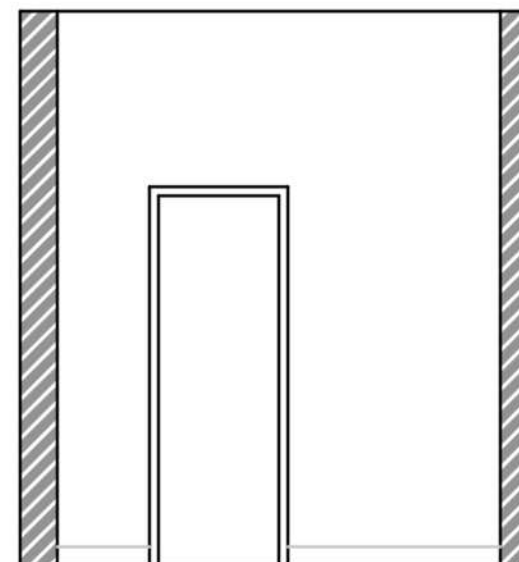

ELEVATION -C

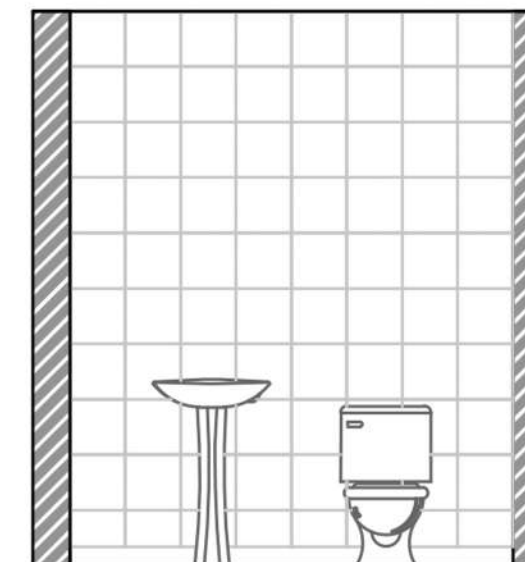

ELEVATION -D

CONTRIBUTION

Drafting

PROJECT NAME

RESIDENTIAL DEVELOPMENT
AT KERALA

DRAWING TITLE

TOILET LAYOUT & ELEVATION

SEAL

Ar. N.S ABHAYAKUMAR
COA Reg.CA/97/20908
Council of Architecture
New Delhi


N S Abhayakumar
Chief Architect
Alla
13/06/2022
Contact : +91 9995869578
Email : abhayarchitect@gmail.com

AAA
CREATIVES

ARCHITECTURE
INTERIOR DESIGN

2A, KENTON TOWERS
VAZHUTHACAUD PO
THIRUVANANTHAPURAM
695014, KERALA, INDIA

SHEET.NO: 12

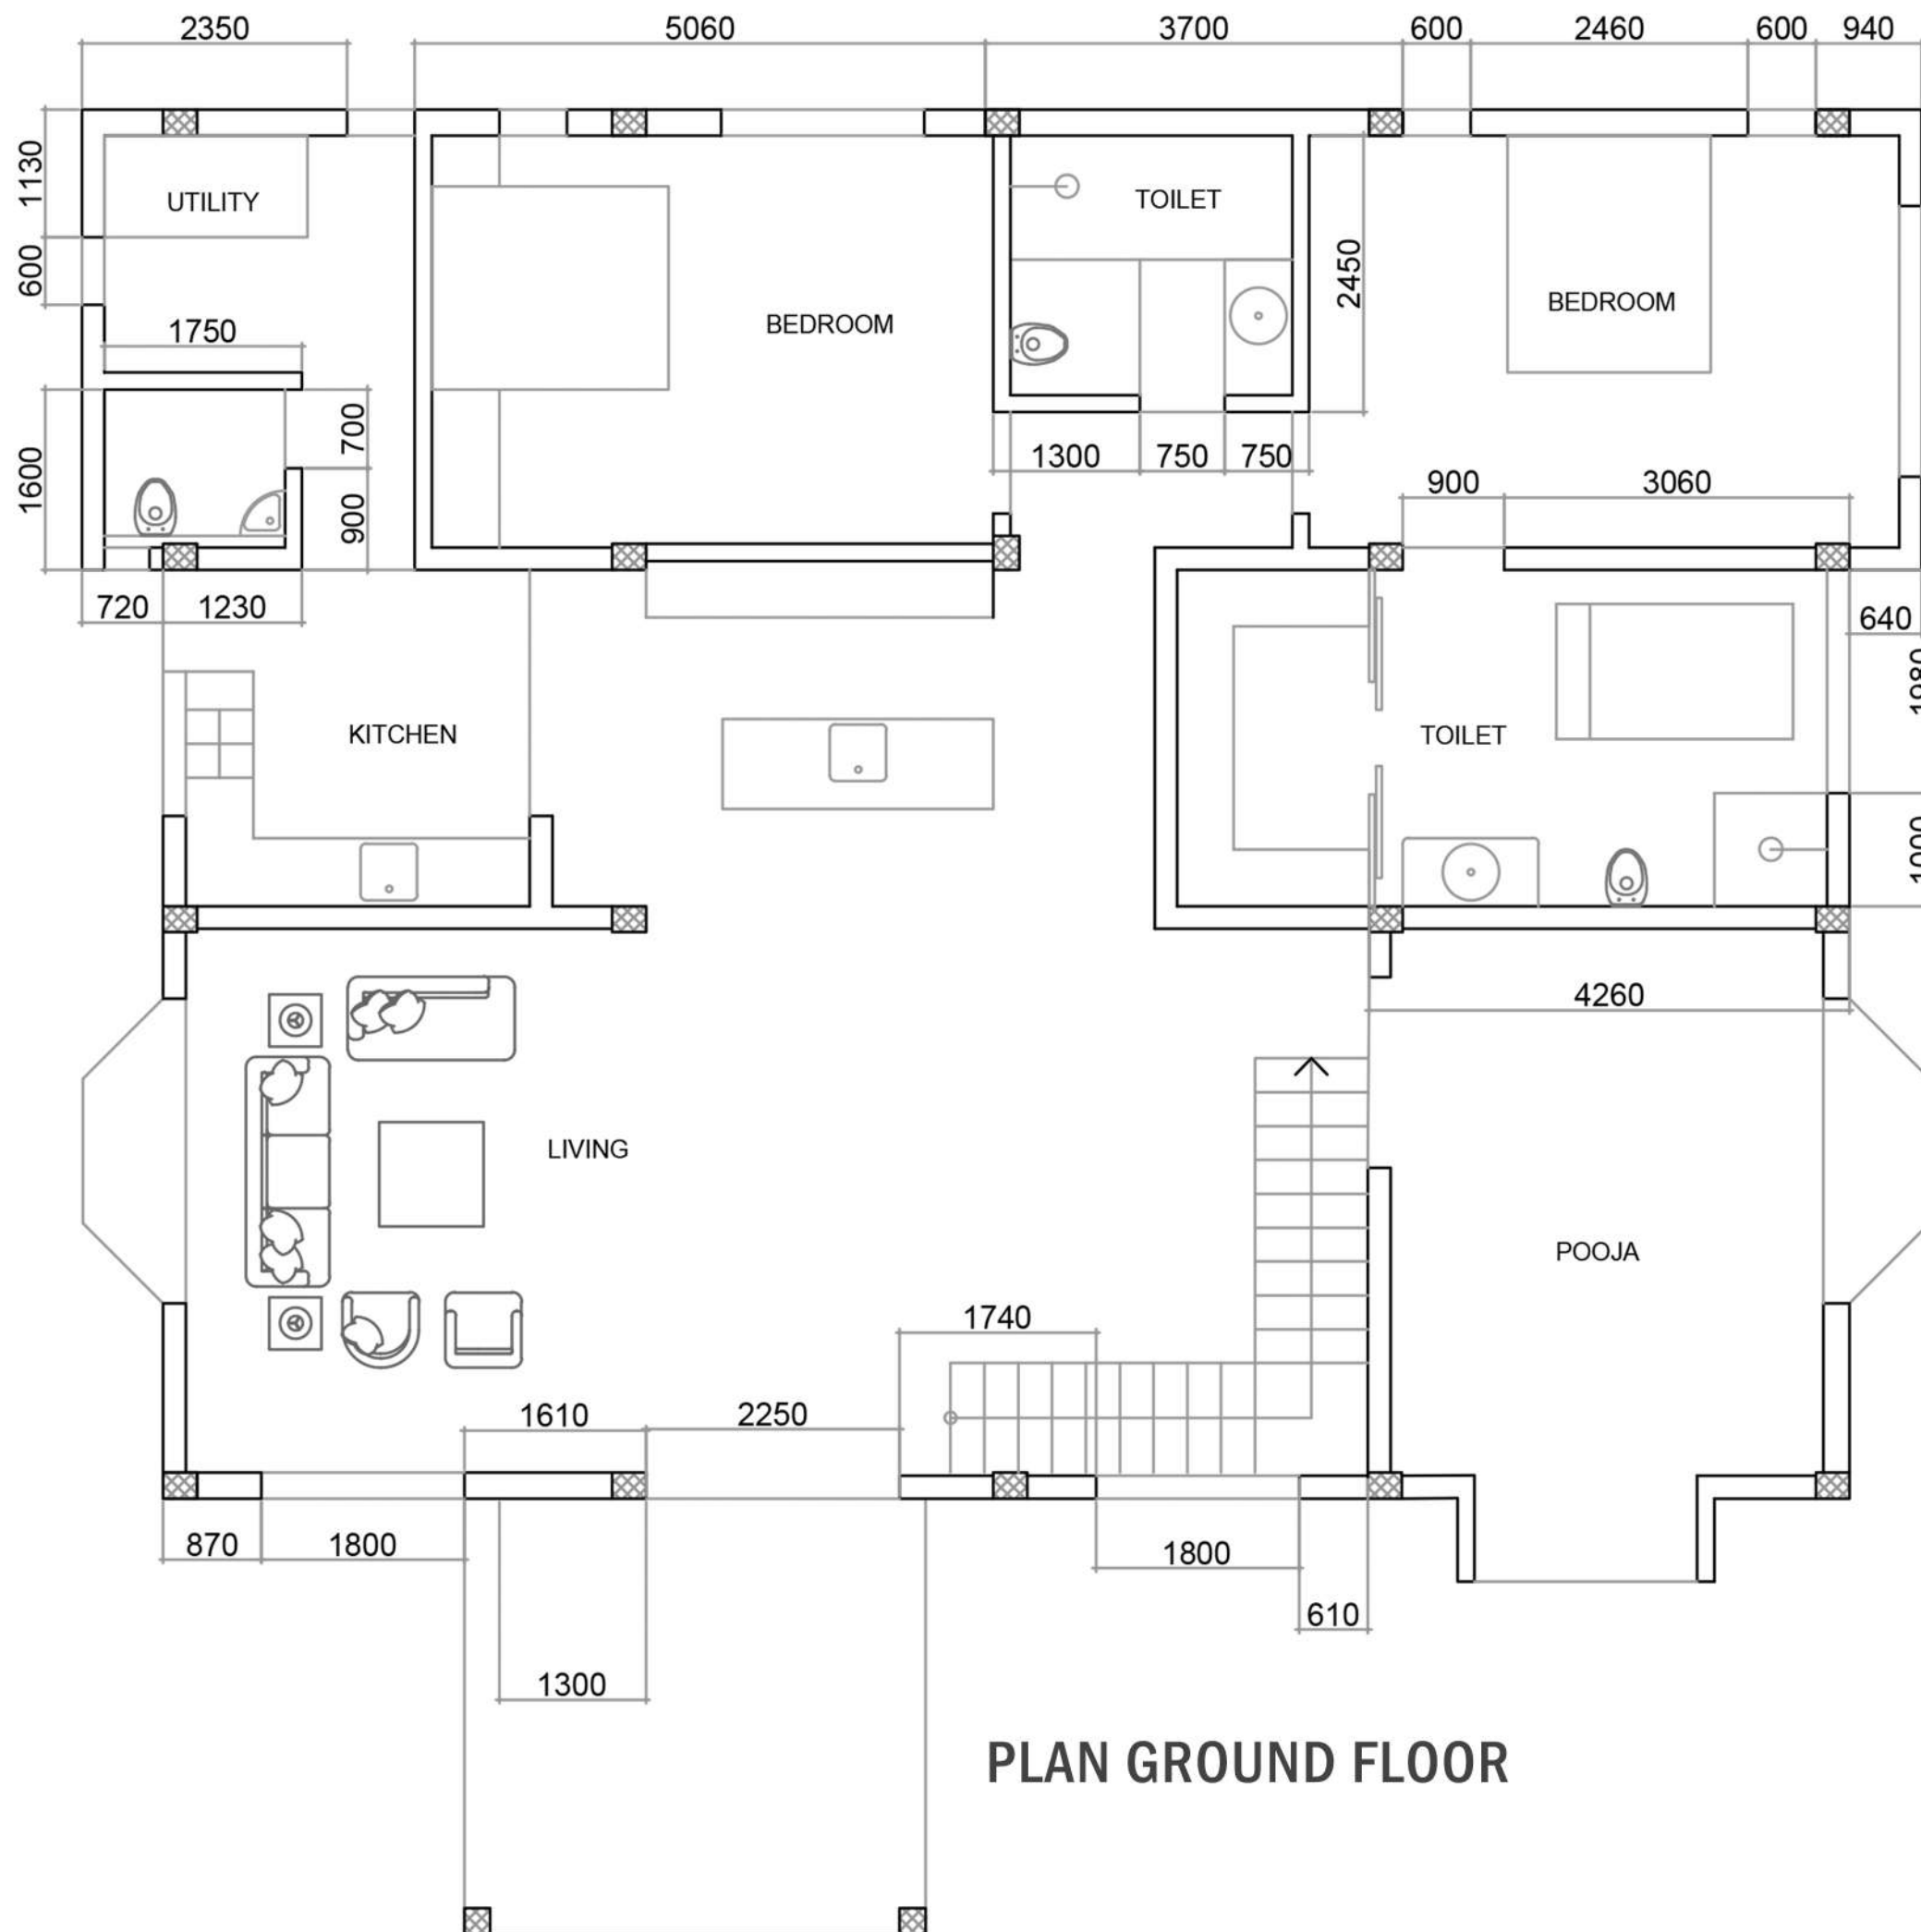

CONTRIBUTION

Drafting

PROJECT NAME

RESIDENTIAL DEVELOPMENT
AT KERALA

DRAWING TITLE

PLAN GROUND FLOOR

SEAL

Ar. N.S ABHAYAKUMAR
COA Reg.CA/97/20908
Council of Architecture
New Delhi


N S Abhayakumar
Chief Architect
Alla
13/06/2022
Contact : +91 9995869578
Email : abhayarchitect@gmail.com

AAA
CREATIVES

ARCHITECTURE
INTERIOR DESIGN

2A, KENTON TOWERS
VAZHUTHACAUD PO
THIRUVANANTHAPURAM
695014, KERALA, INDIA

SHEET.NO: 13

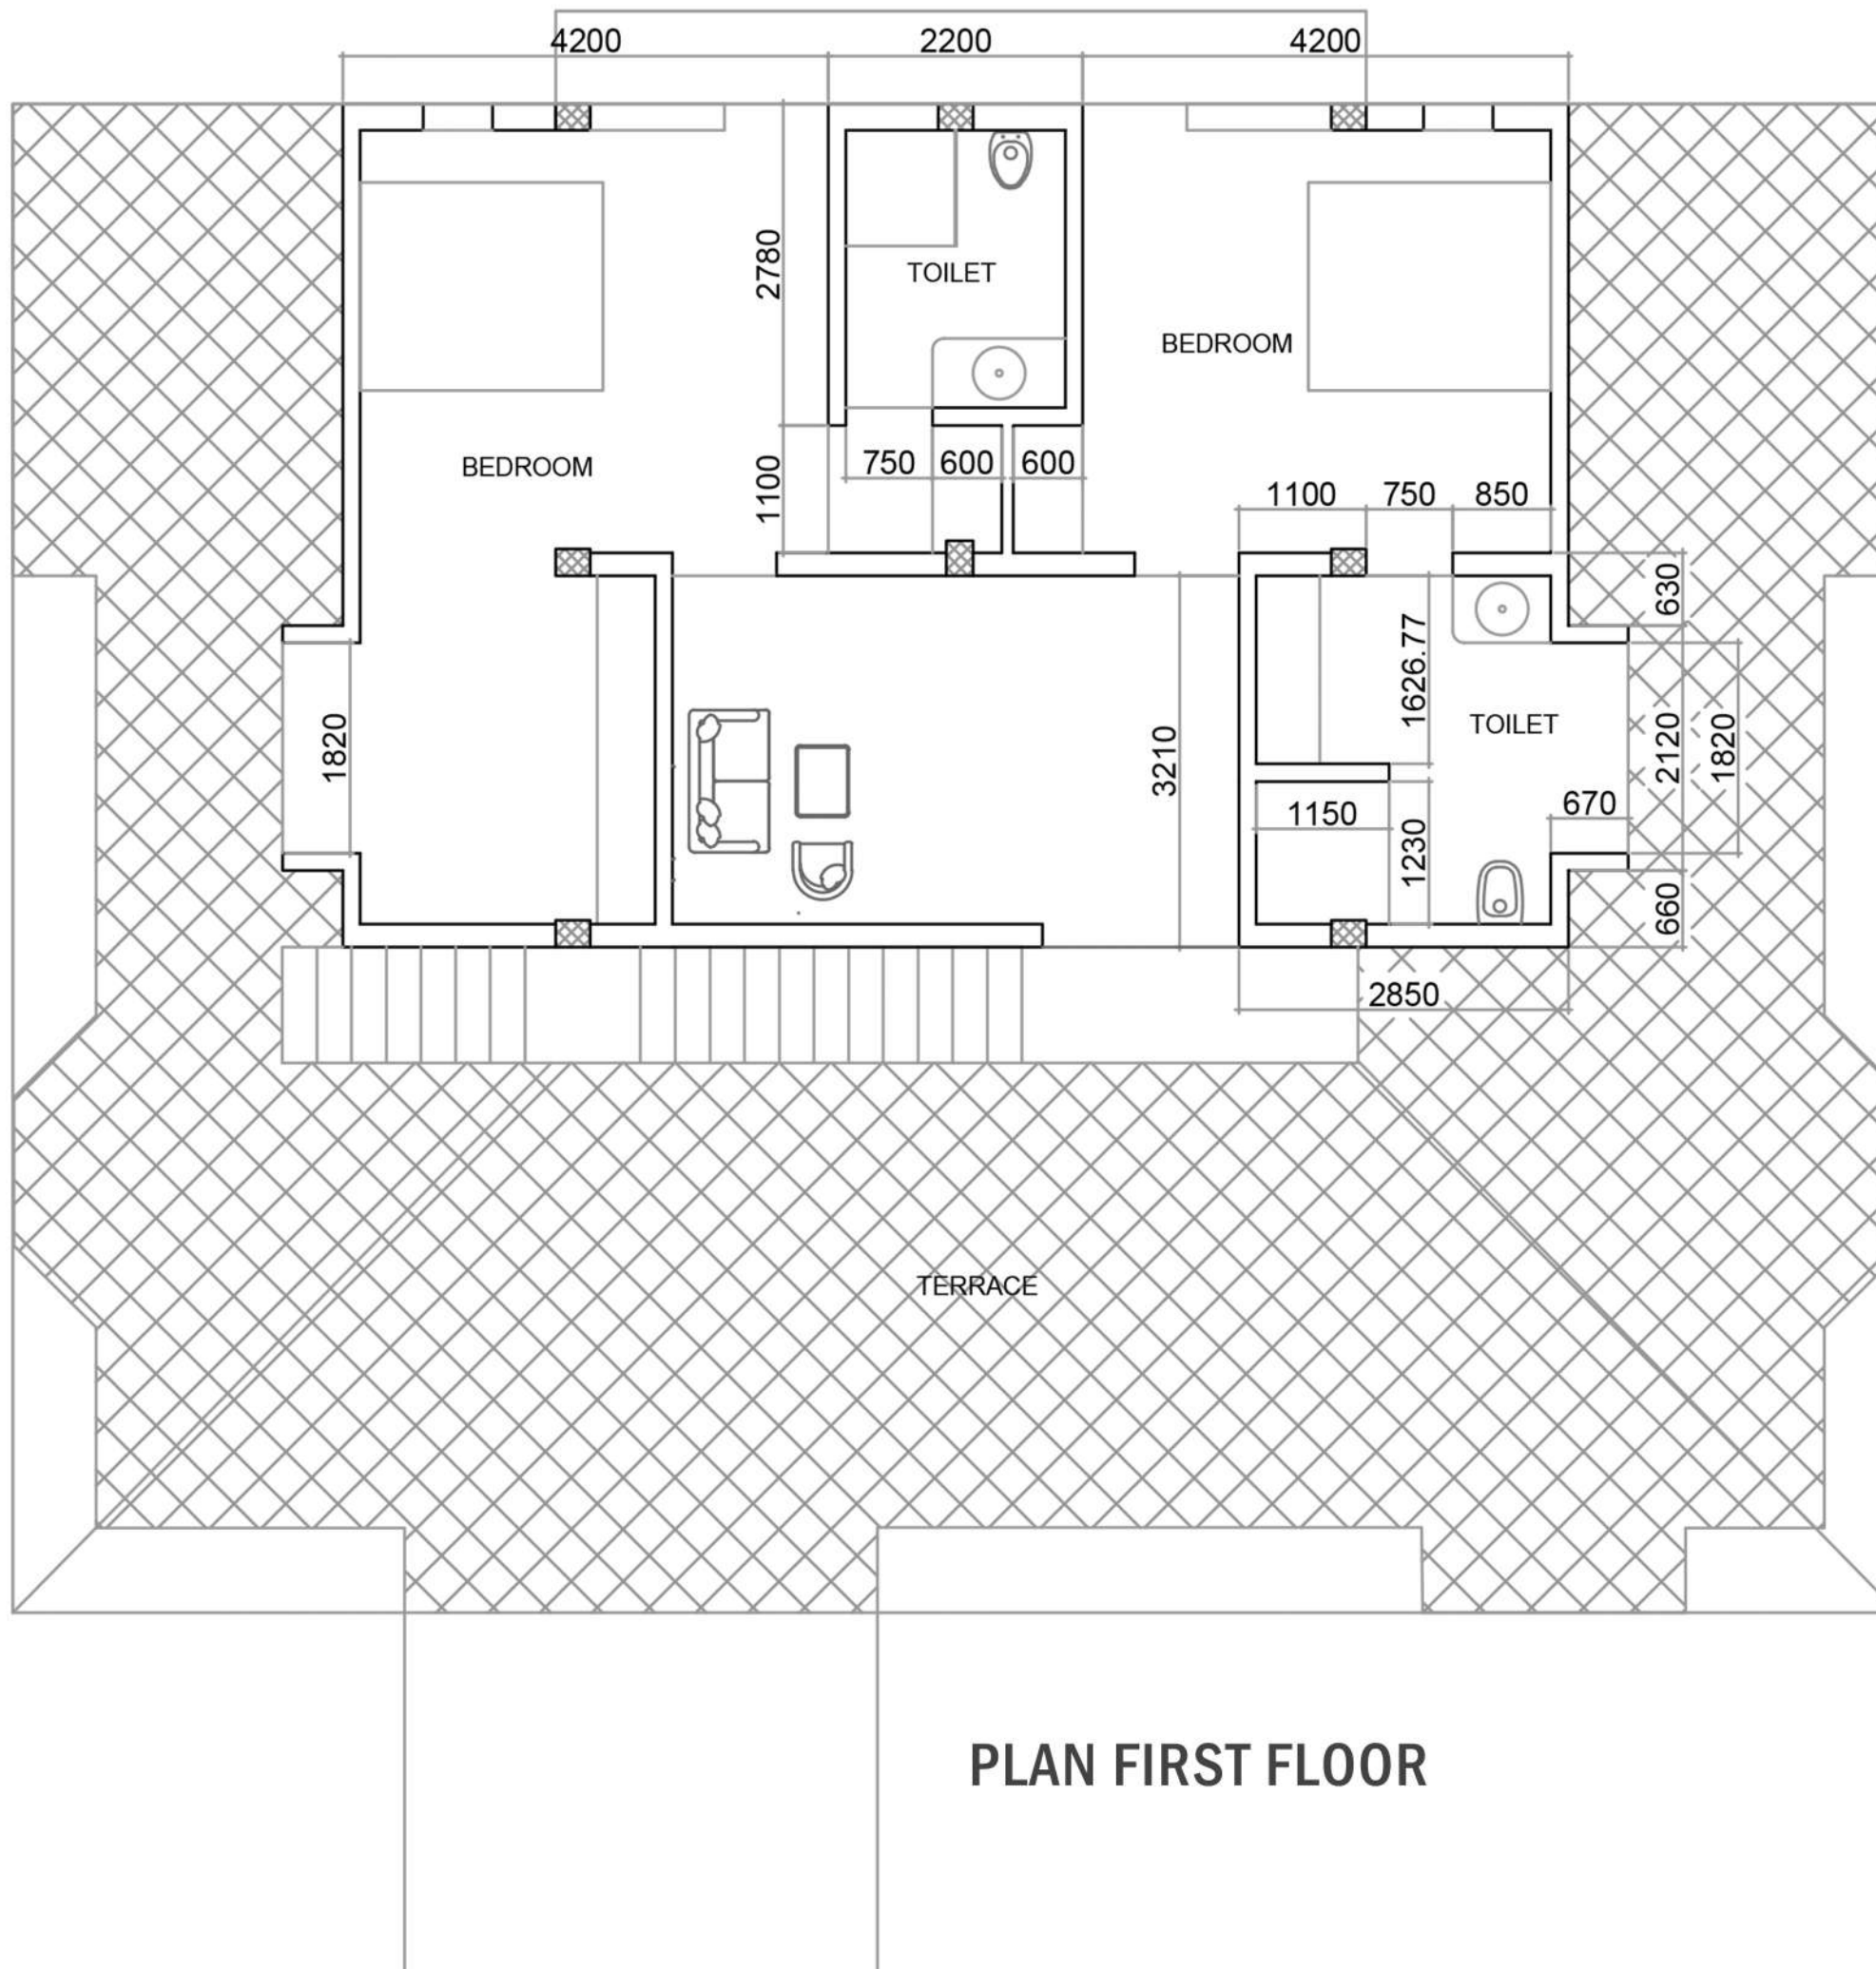

CONTRIBUTION

Drafting

PROJECT NAME

RESIDENTIAL DEVELOPMENT
AT KERALA

DRAWING TITLE

PLAN FIRST FLOOR

SEAL

Ar. N.S ABHAYAKUMAR
COA Reg.CA/97/20908
Council of Architecture
New Delhi

N S Abhayakumar
Chief Architect
AIAA

13/06/2022
Contact : +91 9995869578
Email : abhayarchitect@gmail.com

A A A
CREATIVES

ARCHITECTURE
INTERIOR DESIGN

2A, KENTON TOWERS
VAZHUTHACAUD PO
THIRUVANANTHAPURAM
695014, KERALA, INDIA

SHEET.NO: 14



PLAN GROUND FLOOR

CONTRIBUTION

Drafting

PROJECT NAME

RESIDENTIAL DEVELOPMENT
AT KERALA

DRAWING TITLE

PLAN RENDERING

SEAL

Ar. N.S ABHAYAKUMAR
COA Reg.CA/97/20908
Council of Architecture
New Delhi

N S Abhayakumar
Chief Architect
AIAA

13/06/2022
Contact : +91 9995869578
Email : abhayarchitect@gmail.com

A A A
CREATIVES

ARCHITECTURE
INTERIOR DESIGN

2A, KENTON TOWERS
VAZHUTHACAUD PO
THIRUVANANTHAPURAM
695014, KERALA, INDIA

SHEET.NO: 15



PLAN GROUND FLOOR



BEDROOM

CONTRIBUTION

Drafting

PROJECT NAME

RESIDENTIAL DEVELOPMENT
AT KERALA

DRAWING TITLE

PLAN RENDERING

SEAL

Ar. N.S ABHAYAKUMAR
COA Reg.CA/97/20908
Council of Architecture
New Delhi

N S Abhayakumar
Chief Architect
AIA

13/06/2022
Contact : +91 9995869578
Email : abhayarchitect@gmail.com

A A A
CREATIVES

ARCHITECTURE
INTERIOR DESIGN

2A, KENTON TOWERS
VAZHUTHACAUD PO
THIRUVANANTHAPURAM
695014, KERALA, INDIA

SHEET.NO: 16