



SATHYABAMA

INSTITUTE OF SCIENCE AND TECHNOLOGY

(DEEMED TO BE UNIVERSITY)

Accredited with “A” grade by NAAC | 12B Status by UGC | Approved by AICTE

Jeppiaar Nagar, Rajiv Gandhi Salai, Chennai – 600 119

www.sathyabama.ac.in

SCHOOL OF BUILDING AND ENVIRONMENT
DEPARTMENT OF ARCHITECTURE
PRACTICAL TRAINING PORTFOLIO (SAR4063)
MAY 2022

Name of the Student : JASWANTH SAKTHI S A

Semester : X

Reg No. : 37210017

Batch : 2017-2022



SATHYABAMA

INSTITUTE OF SCIENCE AND TECHNOLOGY

(DEEMED TO BE UNIVERSITY)

Accredited with “A” grade by NAAC | 12B Status by UGC | Approved by AICTE

Jeppiaar Nagar, Rajiv Gandhi Salai, Chennai – 600 119

www.sathyabama.ac.in

SCHOOL OF BUILDING AND ENVIRONMENT

DEPARTMENT OF ARCHITECTURE

VIVA-VOCE EXAMINATION

This is to certify that the practical training SAR 4063 is the work of **JASWANTH SAKTHI S A** who had undergone training in **MAK ARCHITECTS** has been monitored by the continuous assessment during December 2021 to MAY 2022.

Dr. Devyani Gangopadhyay
DEAN

Submitted for Viva voce Examination held on 09/05/2022

Internal Examiner

Ar. Deepak Rao

External Examiner



SATHYABAMA

INSTITUTE OF SCIENCE AND TECHNOLOGY

(DEEMED TO BE UNIVERSITY)

Accredited with “A” grade by NAAC | 12B Status by UGC | Approved by AICTE

Jeppiaar Nagar, Rajiv Gandhi Salai, Chennai – 600 119

www.sathyabama.ac.in

DECLARATION

I **JASWANTH SAKTHI S A** hereby declare that the Training Report **DECEMBER 2021 – MAY 2022** done by me under the guidance of **Dr. Kalaiselvi** is submitted in partial fulfillment of the requirements for the completion of practical training session.

DATE : 09/05/2022
PLACE : CHENNAI

SIGNATURE OF CANDIDATE

ACKNOWLEDGEMENT

I am pleased to acknowledge my sincere thanks to **Board of Management of SATHYABAMA** for their kind encouragement in doing this project and for completing it successfully. I am grateful to them.

I convey my thanks to **Dr. Devyani Gangopadhyay**, Dean, School of Building and Environment and **Dr. SURESH KUPPUSAMY**, Design Chair, Department of Architecture for having been a constant source of support and encouragement.

I wish to express my thanks to all Teaching and Non-teaching staff members of the Department of who were helpful in many ways for the completion of the project.

I would like to express my sincere and deep sense of gratitude to **Dr. Kalaiselvi, MAK Architects, F2 Block 1, NO 31, Mother Square, Mariamman Koil street, Pallavaram, Chennai 600043** for her valuable guidance, support and constant Encouragement which paved way for the successful completion of my Practical training session. I also wish to express my Gratitude to the entire MAK Architects team who gave me complete freedom to explore and experiment my ideas.

Confirmation letter



MAK Architects

Architecture, Acoustics & Lighting

Date : 10/12/2021

To
The Director,
Sathyabama Institute of Science and Technology,
Semencheri,
Chennai,
Pin : 600119

Sub: Confirmation of Internship for Mr.Jaswanth Sakthi S.A. at Mak Architects for the period of Six months (December 2021 – May 2022).

Dear sir/madam,

With reference to the above subject, we are pleased to inform you that **Mr.Jaswanth Sakthi S.A** has joined as Internship trainee at **M/s.Mak Architects**, Chennai. This letter officially confirms his placement with us as an internship trainee for the period of six months.

Designation: Internship Trainee
Date of Joining: 15th December 2021

Sincerely,

Dr.R.Kalaiselvi, B.Arch, PhD (IIT-Madras)
Chief Architect and Acoustical consultant

Joining Letter



MAK Architects

Architecture | Acoustics | Noise Control

Date : 15/12/2021

To
The Director,
Sathyabama Institute of Science and Technology,
Sembelcheri,
Chennai.
Pin : 600119

Sub: Joining letter for Mr.Jaswanth Sakthi.S.A at Mak Architects for the period of six months.
(December -2021 to May- 2022)

Dear sir/madam,

With reference to the above subject, we are pleased to inform you that Mr.Jaswanth Sakthi.S.A has joined as Internship Trainee at M/s. Mak Architects, Chennai, on 15th December 2021 at 9.00am. This letter officially confirms his joining with us as an Internship trainee for the period of six months.

Designation: Internship Trainee
Date of Joining : 15th December 2021

Yours sincerely,
For Mak Architects,

A handwritten signature in black ink, appearing to read 'R. Kalaiselvi'.

Dr.R.Kalaiselvi, B.Arch, PhD (IIT-Madras)
Architect and Acoustical consultant

Dr. R.KALAISELVI, B.Arch, PhD (IITM)
Architect - CA/2006/39096
MAK ARCHITECTS
No.31, Maari Amman Koll Street,
Pallavaram, Chennai - 600 043.



SATHYABAMA

INSTITUTE OF SCIENCE AND TECHNOLOGY
(DEEMED TO BE UNIVERSITY)

Accredited "A" Grade by NAAC | 12B Status by UGC | Approved by AICTE

www.sathyabama.ac.in

DEPARTMENT OF ARCHITECTURE

PROFESSIONAL PRACTICAL TRAINING REPORT 2022

(Continuous progress report of the trainee architect for the period of One month in the office to submitted to HOD by the Trainee in Charge of the Organization)

1. Name of the office / organization : **MAK ARCHITECTS**
2. Address & Contact Number : **NO 31, MARIAMMAN KOIL STREET, PALLAVARAM, CHENNAI 600043**
3. Name of the student : **JASWANTH SAKTHI.S.A**
4. Duration : **From 15/12/21 To 31/01/22**
5. Total No. of days : **37 DAYS**

6. Evaluation of Performance criteria shall be on

* Note: Kindly grade the student as per his/her overall performance in the office during the assessment month which will be converted to the allotted 90 marks by the department.

Description of works	Excellent	Good	Fair	Poor	NA
Understanding of office culture		✓			
Participation in the office		✓			
Reading of drawings		✓			
Presentation Techniques	-	-	-	-	
Model making works	-	-	-	-	
Understanding of construction details		✓			
Drafting Skills (Manual / Computer)			✓		
Site Supervision / Discussion with clients			✓		
Adherence to Time schedule		✓	-		
Other computer skills	-	-	-	-	
File and Office Maintenance	-	-	-	-	
Coordination with other consultants	-	-	-	-	
Overall Grading*	A-90				

(A-90, B-80, C-70, D-60, E-50)



SATHYABAMA

INSTITUTE OF SCIENCE AND TECHNOLOGY
(DEEMED TO BE UNIVERSITY)

Accredited "A" Grade by NAAC | 12B Status by UGC | Approved by AICTE

www.sathyabama.ac.in

7. Any other Remarks : **Good in understanding Concepts. However, to improve in working drawings**

8. Signature of the Head of the Office / Organization (With Seal)

[Signature]

Dr. P. KALAISELVI, B.Arch, Ph.D (M) Architect - GA/2006/39096
MAK ARCHITECTS
No.31, Mariamman Koil Street, Pallavaram, Chennai - 600 043.



SATHYABAMA

INSTITUTE OF SCIENCE AND TECHNOLOGY
(DEEMED TO BE UNIVERSITY)

Accredited "A" Grade by NAAC | 12B Status by UGC | Approved by AICTE

www.sathyabama.ac.in

DEPARTMENT OF ARCHITECTURE

PROFESSIONAL PRACTICAL TRAINING REPORT 2022

(Continuous progress report of the trainee architect for the period of One month in the office to submitted to HOD by the Trainee in Charge of the Organization)

1. Name of the office / organization : **MAK ARCHITECTS**
2. Address & Contact Number : **NO 31, MARIAMMAN KOIL STREET, PALLAVARAM, CHENNAI 600043**
3. Name of the student : **JASWANTH SAKTHI.S.A**
4. Duration : **From 1/02/2022 To 28/03/2022**
5. Total No. of days : **21 DAYS**

6. Evaluation of Performance criteria shall be on

* Note: Kindly grade the student as per his/her overall performance in the office during the assessment month which will be converted to the allotted 90 marks by the department.

Description of works	Excellent	Good	Fair	Poor	NA
Understanding of office culture		✓			
Participation in the office		✓			
Reading of drawings		✓			
Presentation Techniques					✓
Model making works					✓
Understanding of construction details		✓			
Drafting Skills (Manual / Computer)		✓			
Site Supervision / Discussion with clients		✓			
Adherence to Time schedule	✓				
Other computer skills					✓
File and Office Maintenance					✓
Coordination with other consultants		✓			
Overall Grading*	A-90				

(A-90, B-80, C-70, D-60, E-50)



SATHYABAMA

INSTITUTE OF SCIENCE AND TECHNOLOGY
(DEEMED TO BE UNIVERSITY)

Accredited "A" Grade by NAAC | 12B Status by UGC | Approved by AICTE

www.sathyabama.ac.in

7. Any other Remarks : **Very good in 3d modelling and time management**

8. Signature of the Head of the Office / Organization (With Seal)

[Signature]

Dr. P. KALAISELVI, B.Arch, Ph.D (M) Architect - GA/2006/39096
MAK ARCHITECTS
No.31, Mariamman Koil Street, Pallavaram, Chennai - 600 043.



SATHYABAMA

INSTITUTE OF SCIENCE AND TECHNOLOGY

(DEEMED TO BE UNIVERSITY)

Accredited "A" Grade by NAAC | 12B Status by UGC | Approved by AICTE

www.sathyabama.ac.in

DEPARTMENT OF ARCHITECTURE

PROFESSIONAL PRACTICAL TRAINING REPORT 2022

(Continuous progress report of the trainee architect for the period of One month in the office to submitted to HOD by the Trainee in Charge of the Organization)

1. Name of the office / organization : MAK ARCHITECTS
2. Address & Contact Number : NO 31, MARIAMMAN KOIL STREET, PALLAVARAM, CHENNAI 600043
3. Name of the student : JASWANTH SAKTHI.SA
4. Duration : From 1/03/2022 To 9/04/2022
5. Total No. of days : 33 Days

6. Evaluation of Performance criteria shall be on

* Note: Kindly grade the student as per his/her overall performance in the office during the assessment month which will be converted to the allotted 90 marks by the department.

Description of works	Excellent	Good	Fair	Poor	NA
Understanding of office culture		✓			
Participation in the office			✓		
Reading of drawings		✓			
Presentation Techniques					✓
Model making works					✓
Understanding of construction details		✓			
Drafting Skills (Manual / Computer)		✓			
Site Supervision / Discussion with clients		✓			
Adherence to Time schedule		✓			
Other computer skills					✓
File and Office Maintenance					✓
Coordination with other consultants					✓
Overall Grading*	A-9.0				

(A-9.0, B-8.0, C-7.0, D-6.0, E-5.0)



SATHYABAMA

INSTITUTE OF SCIENCE AND TECHNOLOGY

(DEEMED TO BE UNIVERSITY)

Accredited "A" Grade by NAAC | 12B Status by UGC | Approved by AICTE

www.sathyabama.ac.in

7. Any other Remarks : Have to be more participative in office. Improvement in drafting skills.

8. Signature of the:
Head of the Office
/ Organization
(With Seal)

R. Kalaiselvi

Dr. R.KALAISELVI, B.Arch., Ph.D (IITM)
Architect - CA/2006/39096
MAK ARCHITECTS
No.31, Maari Amman Koil Street,
Pallavaram, Chennai - 600 043.

WORK DIARY

WEEKS	PROJECT NAME	WORK DONE
1 , 2	MOTHER SQUARE, PHASE 2, PALLAVARAM	WORKING DRAWINGS
2 - 4	MOTHER SQUARE, PHASE 2, PALLAVARAM	2D ELEVATION, TOILET DETAILS
5	MR.ARUL'S RESIDENCE, MADAMBAKKAM	2D ELEVATION
6 - 9	MOTHER SQUARE, PHASE 2, PALLAVARAM	STAIRCASE DETAIL, TERRACE FLOOR ELECTRICAL DRAWING, PERGOLA DETAILS, TILE LAYOUT, FLOOR FURNITURE AND SIDE TABLE DESIGN
10	HOME THEATRE, VALASARAVAKKAM	ALL DETAIL DRAWINGS
11 , 12	MRS.PRIYA'S RESIDENCE, KILPAUK	3D VIEW
13 , 14	CANARA BANK, BAGALUR	CONFERENCE ROOM 3D VIEW
15 , 16	CANARA BANK, BAGALUR SHADITHYA HOSPITAL, PALLAVARAM	2D DRAWINGS, STAIRCASE, RAMP AND RAILING DETAILS

()nature:

Office seal:



Consolidated Certificate



MAK Architects

Architecture, Acoustics & Lighting

Date :09/04/2022

To
The Director,
Sathyabama Institute of Science and Technology,
Semencheri,
Chennai.
Pin : 600119.

Sub: Completion report for Mr.Jaswanth Sakthi.S.A at Mak Architects during the period of 15th December 2021 to 9th April 2022 (91 Working days).

Dear sir/madam,

This is to certify that “Mr.Jaswanth Sakthi.S.A” of “Sathyabama Institute of Science and Technology” is joined as an Internship Trainee at M/s. **Mak Architects**, on December 15th, 2021. During his internship phase, he focused more on detail drawings and site visits for various residential projects. Further, he worked on various drawings such as Working drawings, Electrical drawings, Elevation drawings, Staircase details and Exterior and Interior 3D views. In addition, he also worked on acoustic panel and diffuser detailing of a home theatre.

In general, Jaswanth is a creative person and showed keen interest towards 3D modelling. We wish him all the best for his future endeavors.

Sincerely,

Dr.R.Kalaiselvi, B.Arch, PhD (IIT-Madras)
Chief Architect and Acoustical consultant

CHAPTER NO	TITLE	PAGE NO
1.1	GENERAL	1
1.2	ABOUT THE FIRM	2
1.3	MOTHER SQUARE, PHASE 2, PALLAVARAM	4
	1.3.1 WORKING DRAWING	5
	1.3.2 ELEVATION – 2D	9
	1.3.3 ELECTRICAL DRAWING	12
	1.3.4 STAIRCASE DETAIL	15
	1.3.5 TOILET DETAIL	17
	1.3.6 TILE LAYOUT	27
	1.3.7 SITE VISIT PHOTOS	29

1.1	MR.ARUL'S RESIDENCE, MADAMBAKKAM	30
	1.4.1 ELEVATION – 2D	31
	1.4.2 SITE VISIT PHOTOS	33
1.2	HOME THEATRE, VALASARAVAKKAM	34
	1.5.1 PLAN AND ELEVATION	35
	1.5.2 DIFFUSER DETAIL	40
	1.5.3 REFLECTED CEILING PLAN	41
	1.5.4 ELECTRICAL LAYOUT	42
	1.5.5 CABINET DETAIL	43
	1.5.6 WORKING DRAWING	44
1.3	SHADITHYA HOSPITAL, PALLAVARAM	47
	1.6.1 RAMP AND RAILING DETAILS	48
	1.6.2 STAIRCASE DETAIL	50
	1.6.3 MINUTES OF MEETING	52
	1.6.4 SITE VISIT PHOTOS	53

1.4	CANARA BANK, BAGALUR	54
1.7.1	VICE PRESIDENT ROOM DETAILS	55
1.7.2	CONFERENCE ROOM DETAILS	62
1.5	MS.PRIYA'S RESIDENCE	66
1.6	MR.NAVEEN'S RESIDENCE, PALLAVARM	68
1.7	FLOOR FURNITURE AND SIDE TABLE DESIGN	69
1.8	CRITICAL OVERVIEW OF THE FIRM	70

1.1 GENERAL :

I see this opportunity as a way to contribute to a forward thinking firm MAK Architects, which has versatile functioning projects in hand, with my skills associated towards the same, as an enthusiastic intern. I believe we can have a mutually beneficial employment relationship.

I also feel that my skills are particularly well – suited to this position of an intern in this firm and I also have a scope to enhance, grow and gain knowledge especially on site.

I was also excited about the job opportunity, as it would allow me to gain knowledge on the Architectural details, Interiors, on site activities, Meeting with the clients and consultants on all the projects that they deal with and also an additional scope of learning about Acoustic design and lighting in different fields of Architecture.

1.2 ABOUT THE FIRM:

MAK Architects founded in 2013 by Dr.Kalaiselvi, is a firm with creative concepts & excellent designs emphasizing energy efficiency. They emphasize in planning, structural design, interior designing and execution of commercial, residential & corporate buildings. We are specialized in architectural acoustics and lightings for auditoriums, concert halls, lecturer halls, and theatres, home theatres, multiplex and our service is also extended to indoor and outdoor noise control measures.

Dr.R.Kalaiselvi is an architect and acoustic consultant, “ a member of Acoustical society of India and Acoustical society of America”. She did her Bachelor in architecture from Periyar Maniammani university and MS & PhD from IIT-Madras from Building technology and construction management division, Guest faculty for IIT-Madras , IIT-Tirupati, SAP- Anna University, SPA – Vijayawada for the subject of building acoustics. She has published more than 25 papers and filed two patents in the field of acoustics, noise control and product design.

She also won young scientist award from International commission of Acoustics for excellent contribution in the field of Acoustics, in the mega Acoustic event held at Sydney convention center. To name a few projects – NPTEL – Recording studios at IIT-Madras, CLRI – Triple Helix Auditorium, South Indian Film Federation Auditorium, Indian Maritime University Auditorium etc., Further, She designed and implemented Audiology rooms for NIEPMD – National Institute for Empowerment of Persons with Multiple Disabilities this facility is first of this kind in India.

The background of the slide features a photograph of a building's exterior. On the left, there is a brick wall with a mix of dark brown and light tan bricks. To the right of the brick wall is a section of the building with white corrugated metal siding. The sky is a pale, hazy blue. The overall composition is clean and modern.

Internship


Portfolio

JASWANTH SAKTHI S A

37210017

MAK Architects



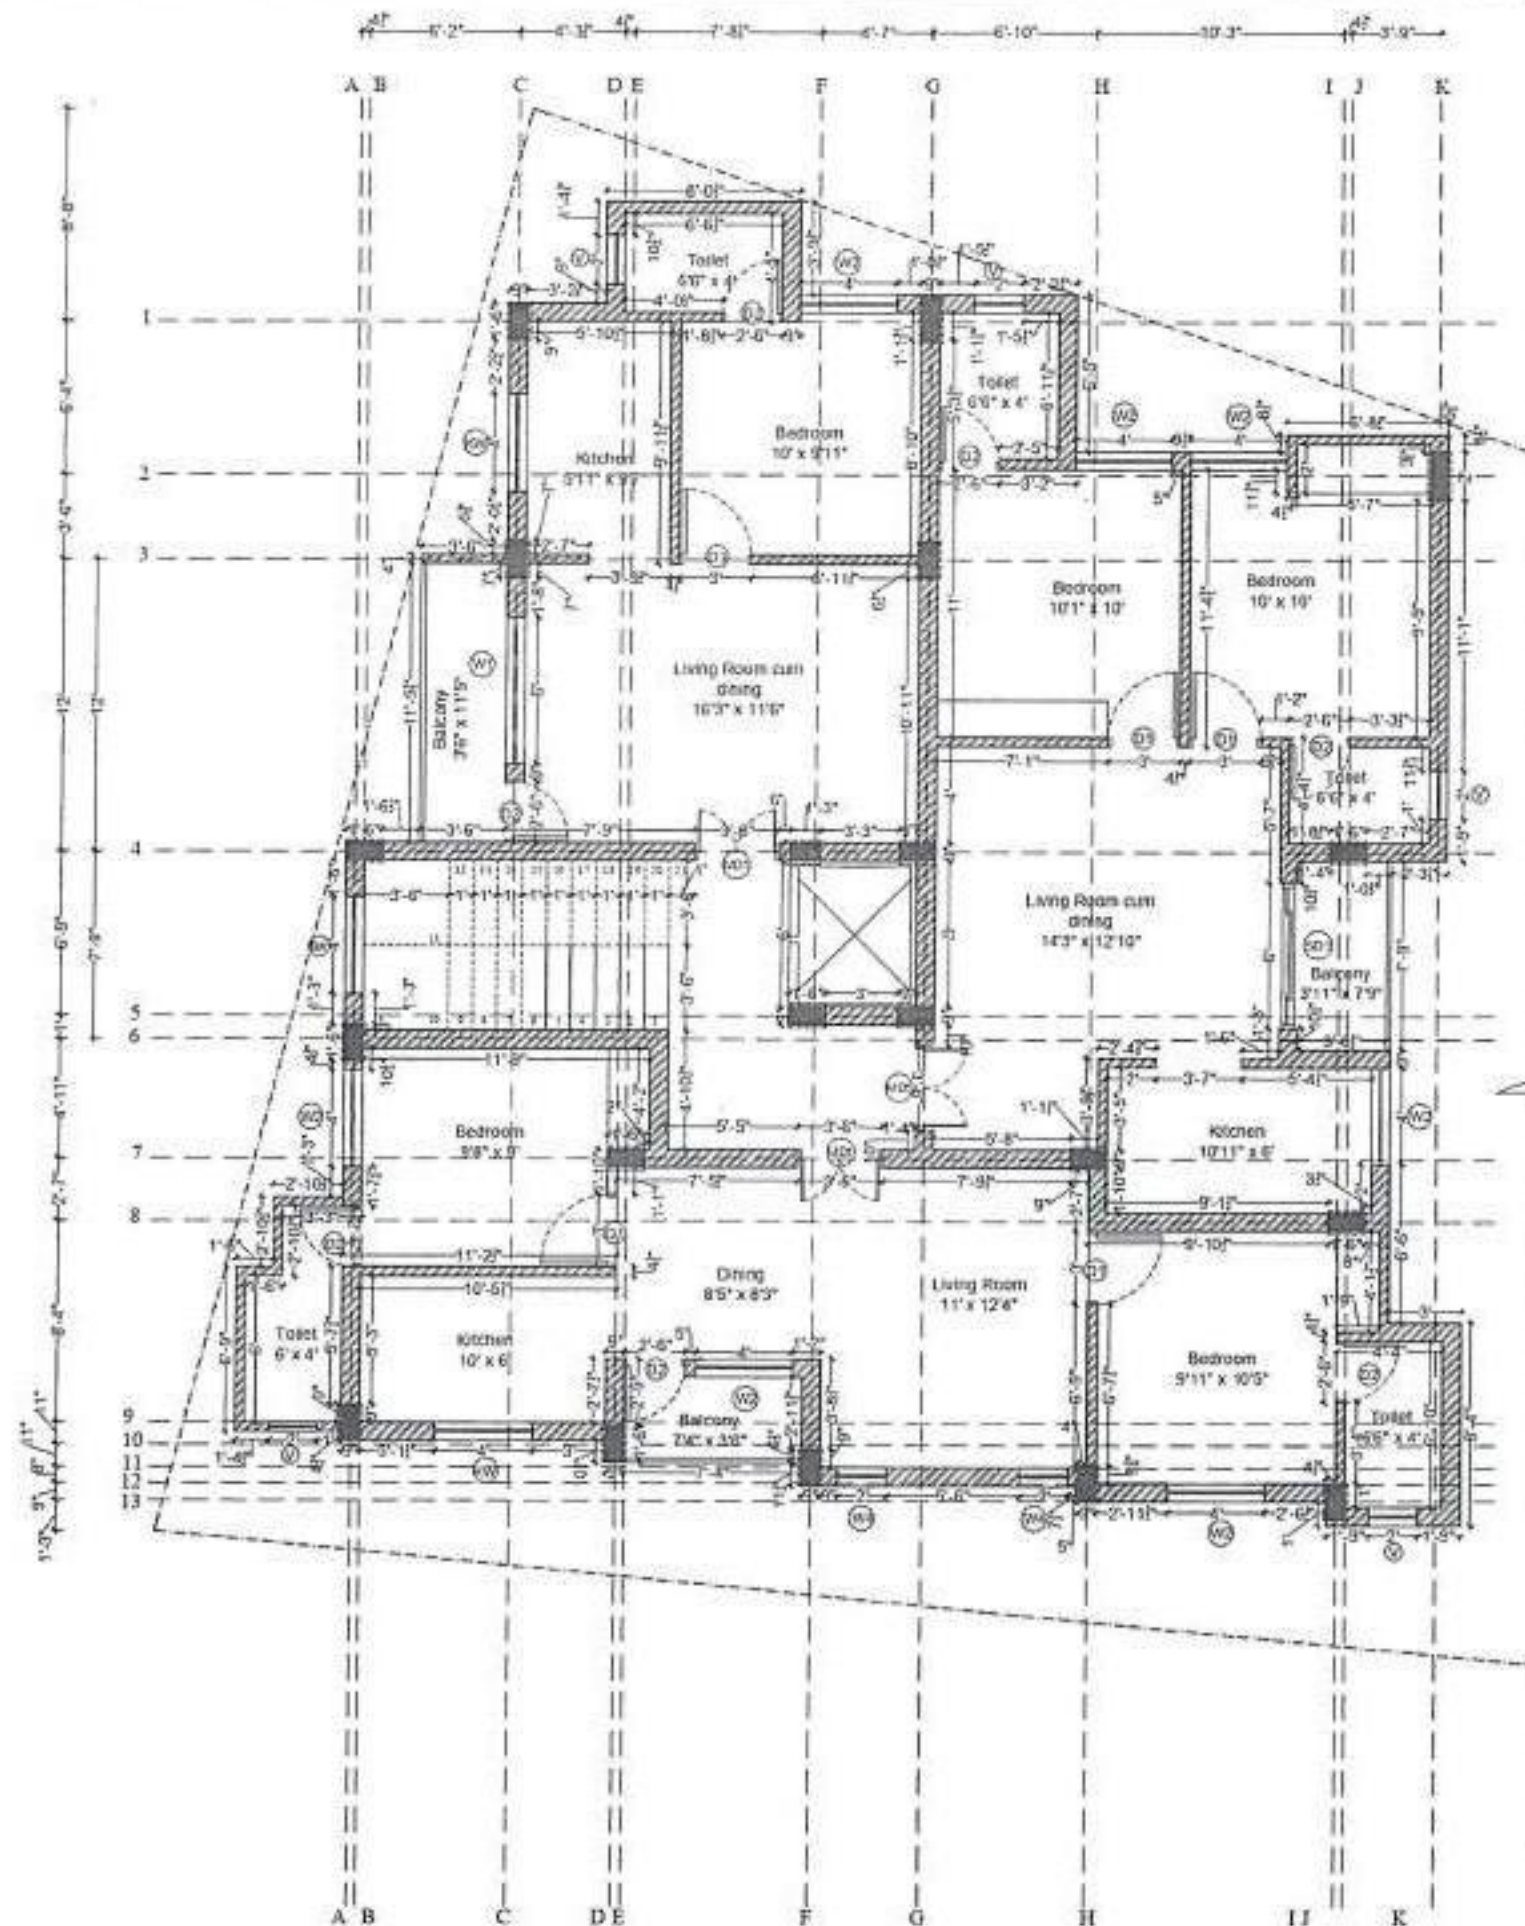

TYPICAL FLOOR PLAN
FIRST FLOOR & SECOND FLOOR
BLOCK A

PLAN SHOWING THE PROPOSED

APARTMENT BLOCK AT
PALLAVARAM PHASE II

SCHEDULE OF OPENINGS

S.NO	DESCRIPTION	NO.	SIZE	SILL HGT
1	Door (D1)	1	6'0" x 7'0"	00"
2	Door (D11)	3	5'6" x 7'0"	00"
3	Door (D1)	5	3'0" x 7'0"	00"
4	Door (D2)	1	2'6" x 7'0"	00"
5	Window (W1)	1	6'0" x 6'0"	0"
6	Window (W2)	7	4'0" x 4'0"	10"
7	Window (W4)	2	3'0" x 4'0"	0"
8	Window (W4)	2	4'0" x 4'0"	10"
9	Window (V)	5	2'0" x 7'0"	10"
10	Stair window (Sw1)	1	4'0" x 6'0"	Mid beam

TYPICAL FLOOR PLAN

DRAWN ON	15 Dec 2021
DRAWN BY	Jaswanth Sakthi
CHECKED BY	Infanta Stephy 20.12.2021

ARCHITECT :

M/S ARCHITECTS
NO 51 MAHARAJAPET, ST.
PALLAVARAM
CHENNAI - 600042
987225687

LEGEND :



NOTES :

THIS DRAWING AND DESIGN ARE THE SOLE PROPERTY OF M/S ARCHITECTS AND SHALL NOT BE TRACED, COPIED, REPRODUCED, MODIFIED, LENT OR MADE UNAUTHORIZED USE IN ANY MANNER IS NOT PERMITTED WITHOUT THE WRITTEN PRIOR CONSENT OF THE ARCHITECTS.


THIS DRAWING IS NOT TO BE USED FOR ANY PURPOSE OTHER THAN THAT FOR WHICH IT HAS BEEN EXECUTED

NO DIMENSION TO BE SCALED OFF FROM DRAWINGS. ONLY WRITTEN DIMENSIONS TO BE FOLLOWED

CIVIL, PLUMBING AND ELECTRICAL MARKINGS MUST BE APPROVED BY THE ARCHITECT BEFORE EXECUTION.

IN ANY EVENT OF ANY DISCREPANCIES OF DIFFERENCES BETWEEN ANY ARCHITECTURAL DRAWINGS AND STRUCTURAL DRAWINGS OR OTHER ENGINEERING DRAWINGS OR SIZE CONDITIONS OR OTHERWISE IMMEDIATE REFERENCE IS TO BE MADE TO THE ARCHITECT FOR CLARIFICATION PRIOR TO EXECUTION OF WORK AT SITE.

DRAWING NUMBER :	SHEET NO.
	02

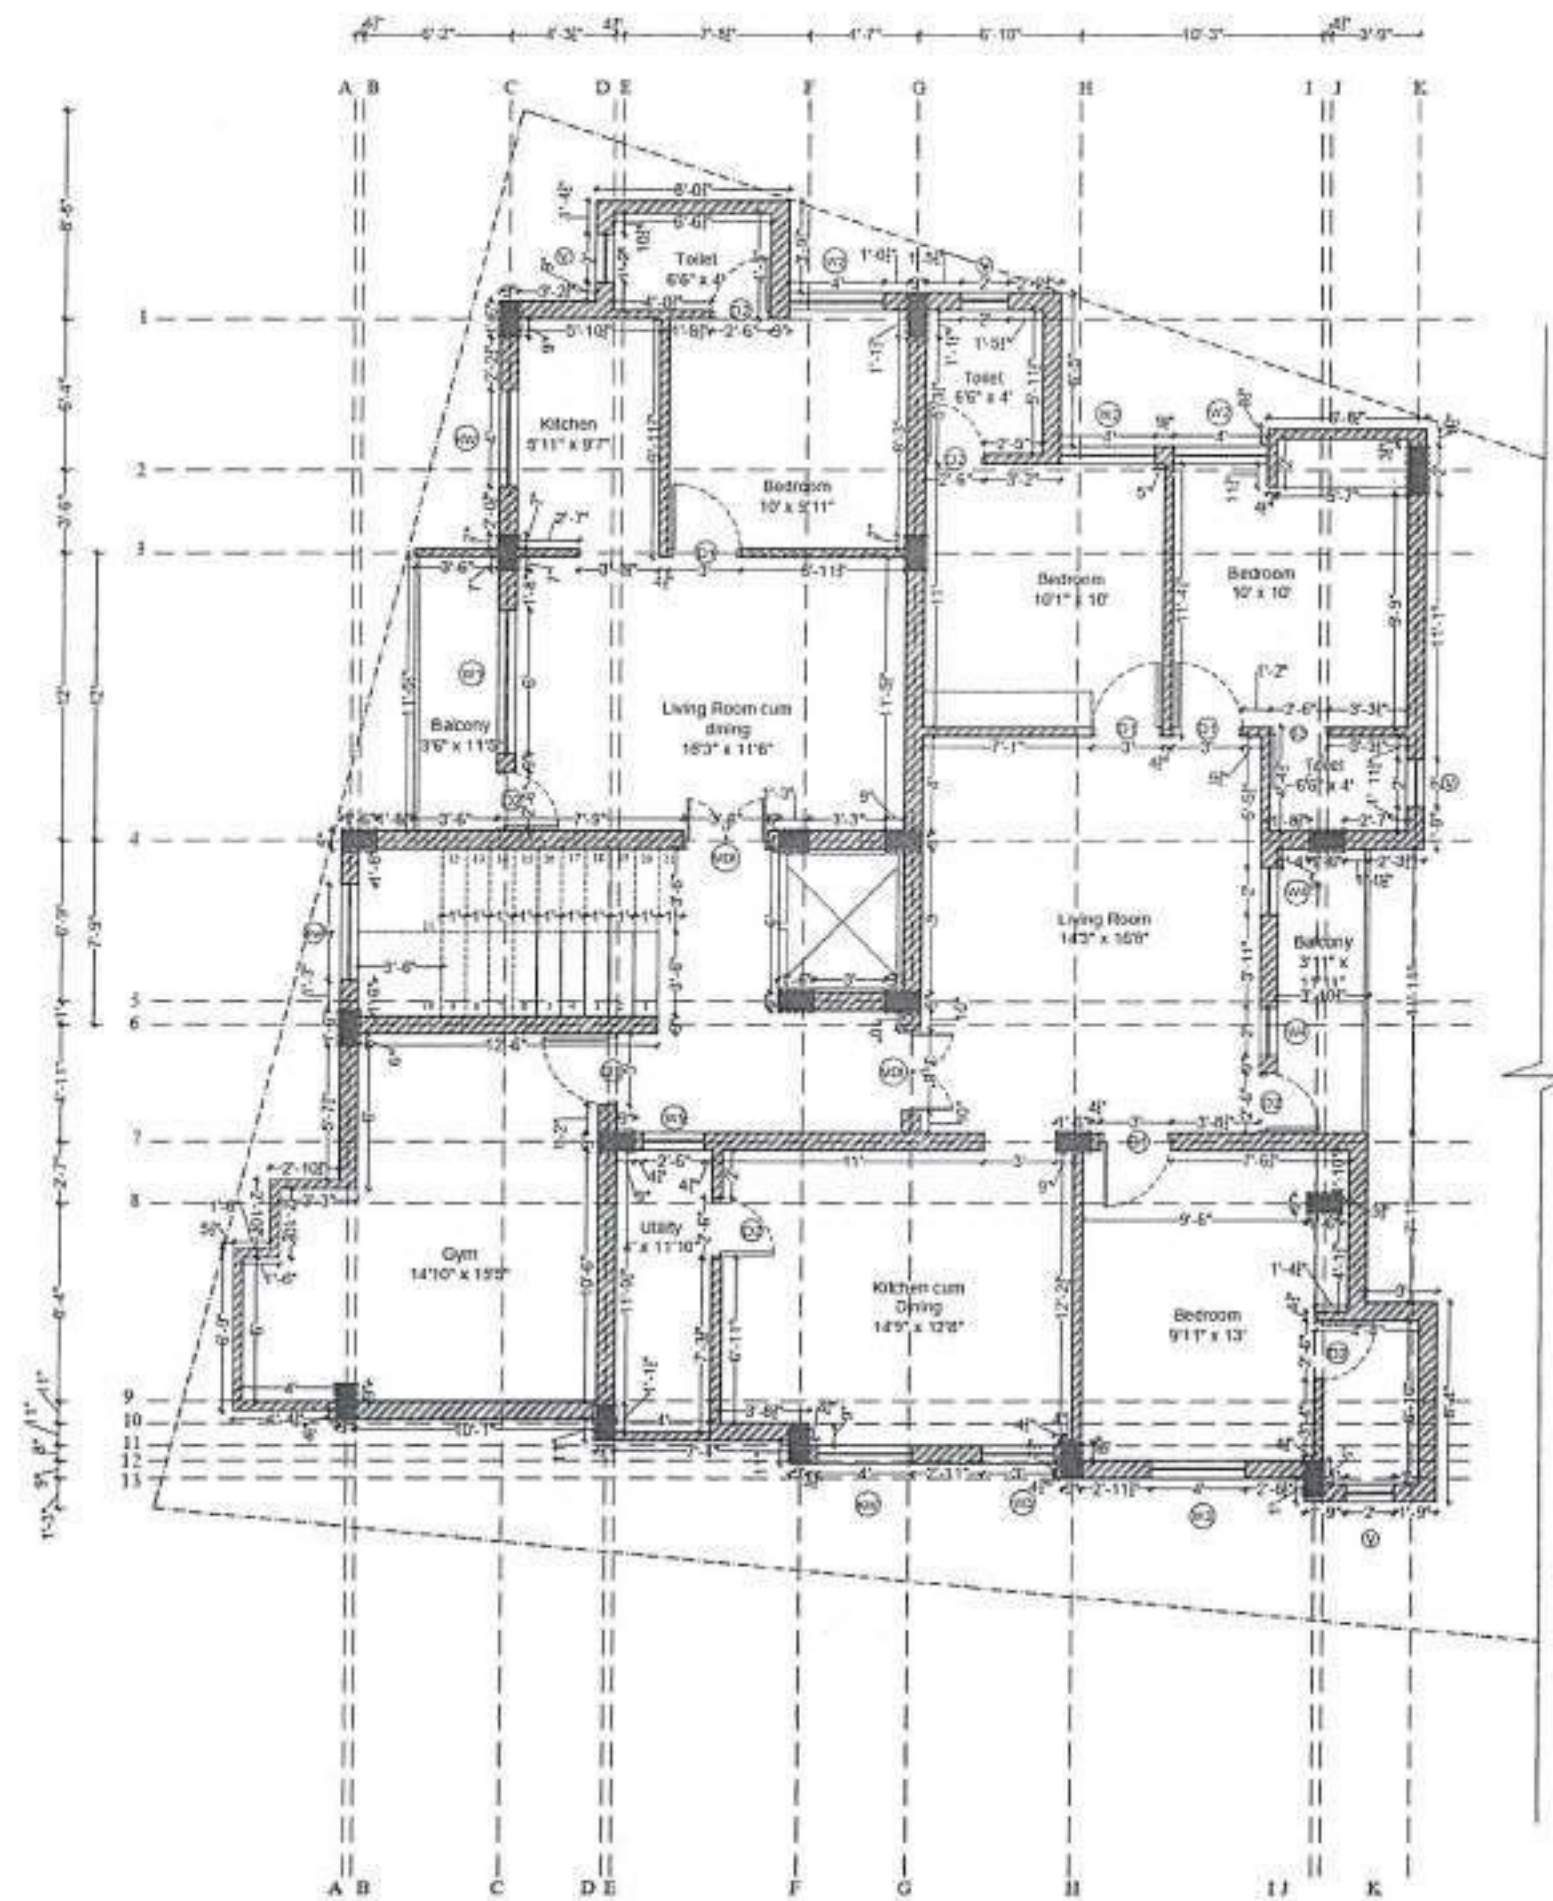

THIRD FLOOR PLAN
BLOCK A

PLAN SHOWING THE PROPOSED

APARTMENT BLOCK AT
PALLAVARAM PHASE II

SCHEDULE OF OPENINGS

S NO	DESCRIPTION	NOS	SIZE	SILL HGT
1	Door (SD1)	2	3'6" x 7'0"	0'0"
2	Door (D1)	3	3'0" x 7'0"	0'0"
3	Door (D2)	7	3'6" x 7'0"	0'0"
4	Window (W1)	1	6'0" x 6'6"	6"
5	Window (W2)	4	4'0" x 4'6"	2'6"
6	Window (W3)	1	2'0" x 6'6"	6"
7	Window (W3)	1	2'0" x 6'6"	6"
8	Window (W3)	1	4'0" x 10'	2'6"
9	Window (W)	4	2'0" x 7'0"	1'6"
10	Room window (S+2)	1	4'0" x 6'0"	Midland

THIRD FLOOR PLAN

DRAWN ON	15 Dec 2021
DRAWN BY	Jaswanth Sakthi
CHECKED BY	Infanta Stephy 26.12.2021

ARCHITECT :

MOK ARCHITECTS
NO. 11, SARASWATHI AVENUE,
PALLAVARAM,
CHENNAI - 600 043
987225561
mokarchitects@gmail.com

LEGEND :



NOTES :

THIS DRAWING AND DESIGN ARE THE SOLE PROPERTY OF M/S MOK ARCHITECTS AND SHALL NOT BE TRACED, COPIED, REPRODUCED, MODIFIED, LENT OR MADE UNAUTHORIZED USE IN ANY MANNER IS NOT PERMITTED WITHOUT THE WRITTEN PRIOR CONSENT OF THE ARCHITECTS.


THIS DRAWING IS NOT TO BE USED FOR ANY PURPOSE OTHER THAN THAT FOR WHICH IT HAS BEEN EXECUTED.

NO DIMENSION TO BE SCALED OFF FROM DRAWINGS. ONLY WRITTEN DIMENSIONS TO BE FOLLOWED.

CIVIL, PLUMBING AND ELECTRICAL MARKINGS MUST BE APPROVED BY THE ARCHITECT BEFORE EXECUTION.

IN AN EVENT OF ANY DISCREPANCIES OF DIFFERENCES BETWEEN ANY ARCHITECTURAL DRAWINGS AND STRUCTURAL DRAWINGS OR OTHER ENGINEERING DRAWINGS OR SITE CONDITIONS OR OTHERWISE IMMEDIATE REFERENCE IS TO BE MADE TO THE ARCHITECT FOR CLARIFICATION PRIOR TO EXECUTION OF WORK AT SITE.

DRAWING NUMBER :	SHEET NO :
	03

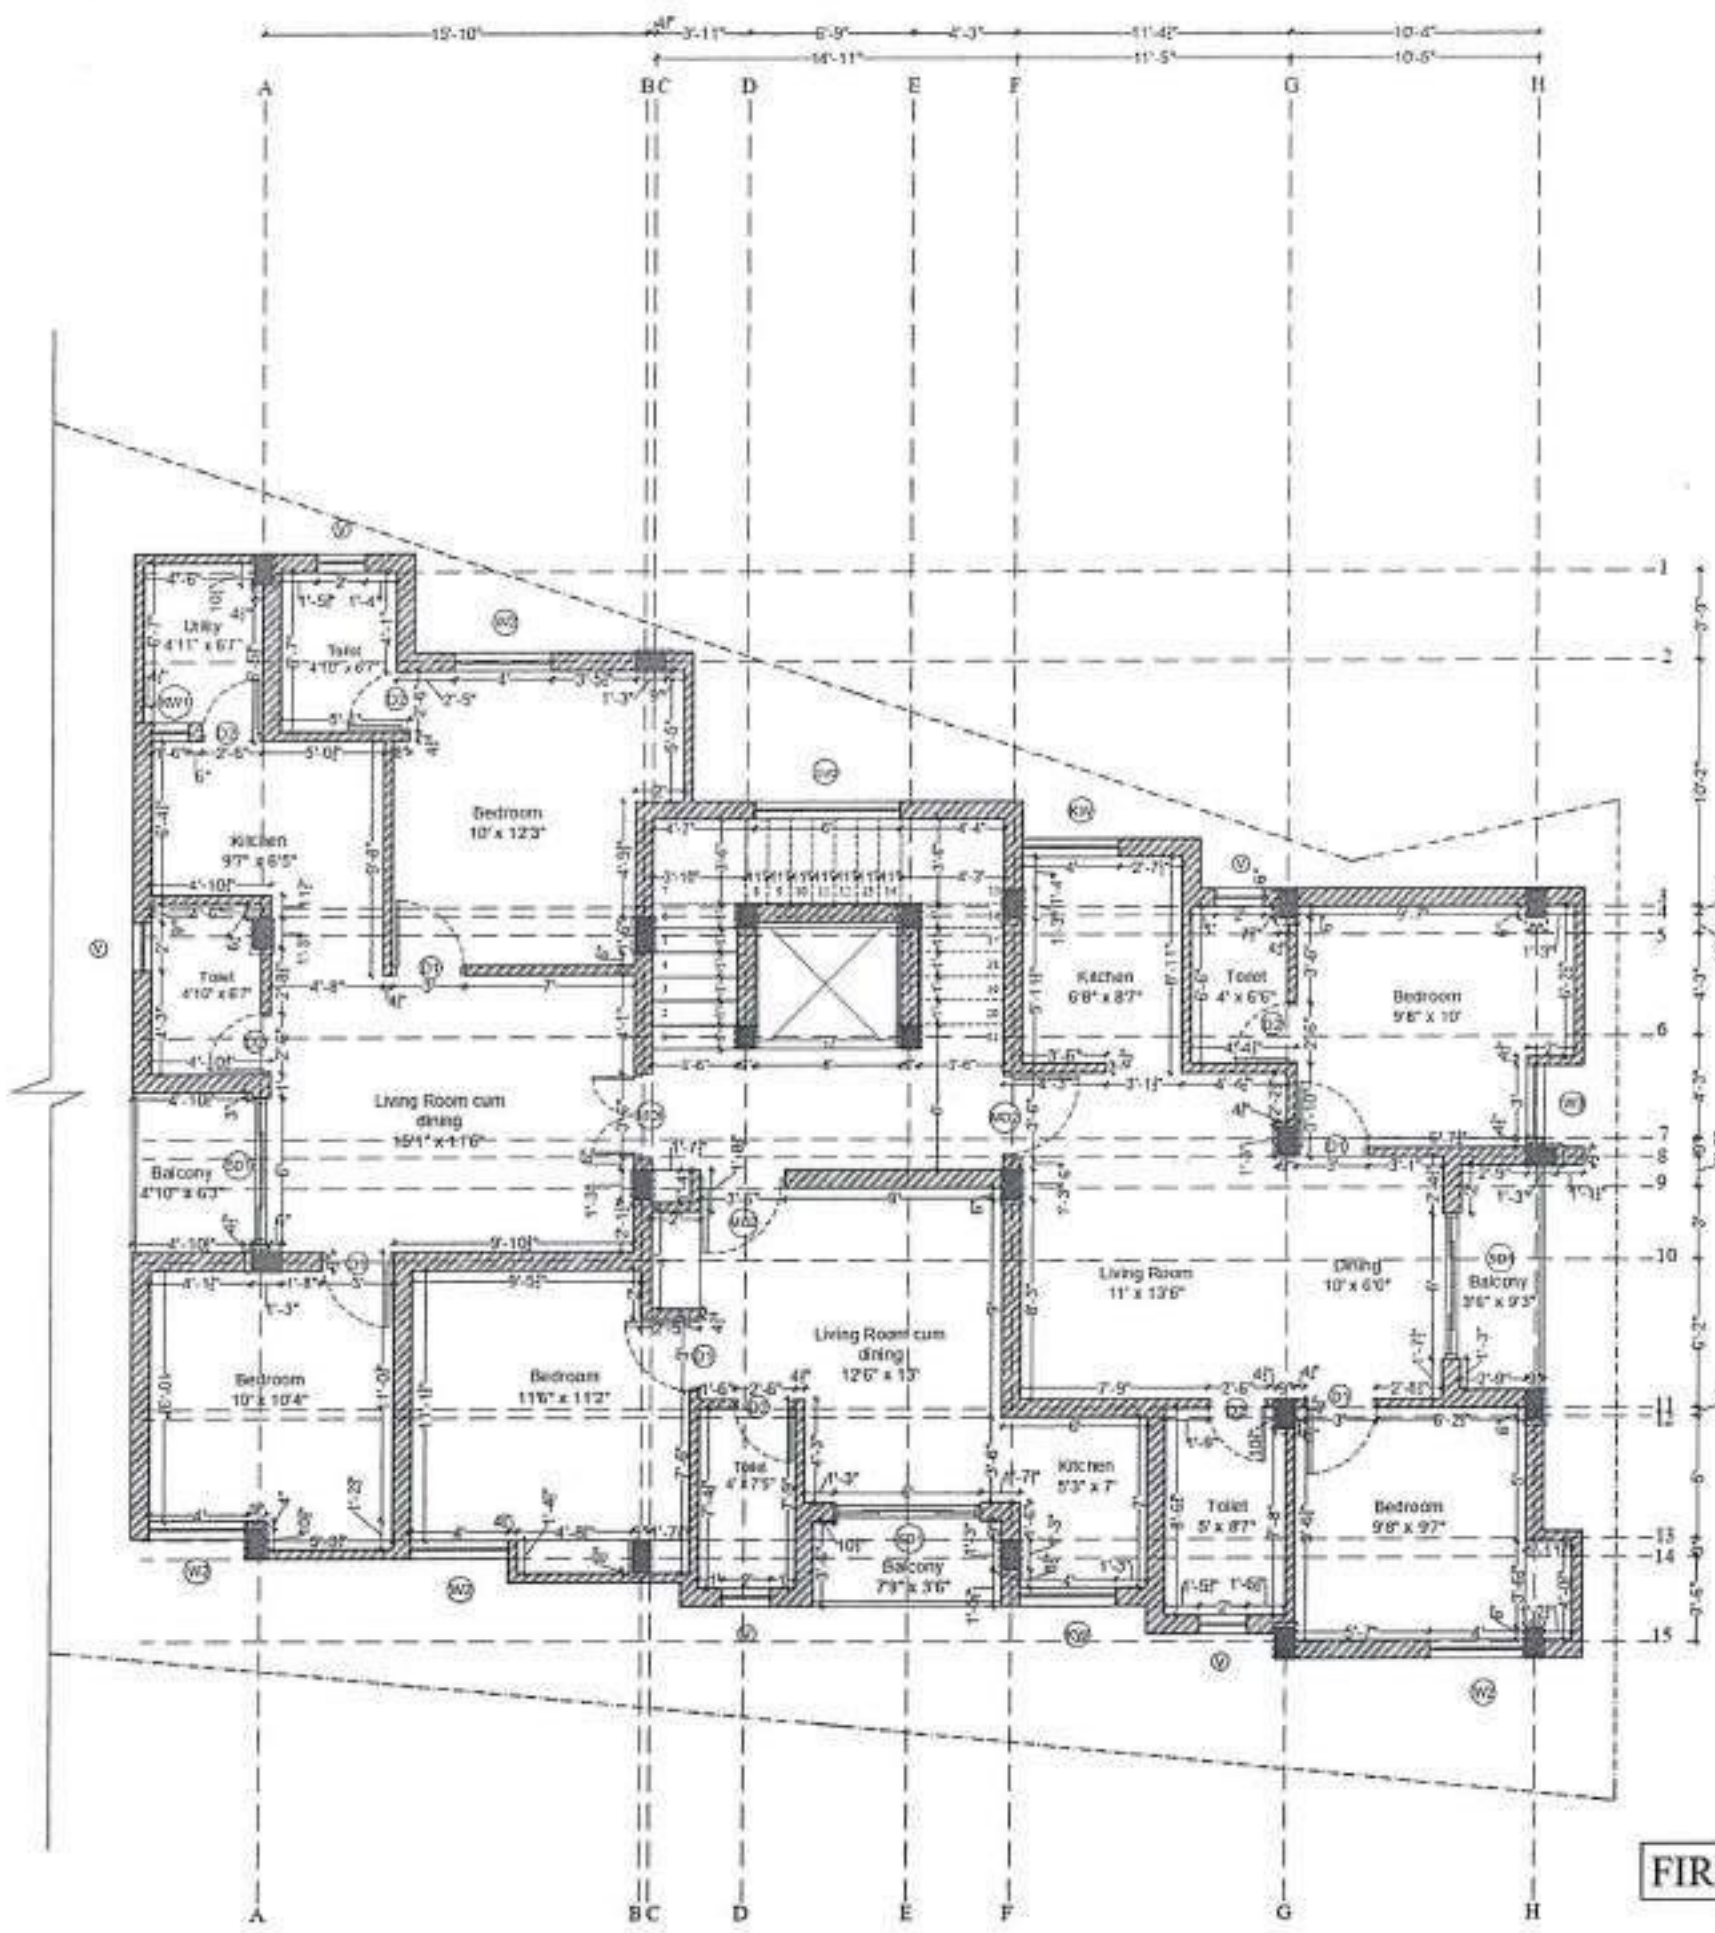

TYPICAL FLOOR PLAN
FIRST FLOOR & SECOND FLOOR
BLOCK B

PLAN SHOWING THE PROPOSED

APARTMENT BLOCK AT PALLAVARAM PHASE II

SCHEDULE OF OPENINGS

S.NO	DESCRIPTION	NO	SIZE	SEL HGT
1	Door (SD1)	1	60"x70"	8'0"
2	Door (MD1)	1	36"x70"	8'0"
3	Door (MD2)	2	36"x70"	8'0"
4	Door (DX)	1	30"x76"	8'0"
5	Door (DZ)	4	26"x70"	8'0"
6	Window (WZ)	1	40"x66"	7'6"
7	Window (W3)	1	30"x66"	7'6"
8	Window (W3)	2	40"x69"	7'6"
9	Window (W3)	1	16"x40"	7'6"
10	Ventilator (V)	5	20"x20"	5'8"
11	Screen window (Sw)	1	60"x60"	Mid landing

WORKING DRAWING

DRAWN ON 15 Dec 2021

DRAWN BY Jaswanth Sakthi

CHECKED BY Infanta Stephy 28.12.2021

ARCHITECT :

MOK ARCHITECTS
 MOK ARCHITECTS
 NO 31, MANAMAMMAH ROAD, ST.
 PALLAVARAM,
 CHENNAI - 600 043
 9677235681
 mokarchitects@gmail.com

NOTES :

THIS DRAWING AND DESIGN ARE THE SOLE PROPERTY OF M/S MOK ARCHITECTS AND SHALL NOT BE TRACED, COPIED, REPRODUCED, MODIFIED, LENT OR MADE UNAUTHORIZED USE IN ANY MANNER IS NOT PERMITTED WITHOUT THE WRITTEN PRIOR CONSENT OF THE ARCHITECTS.

THIS DRAWING IS NOT TO BE USED FOR ANY PURPOSE OTHER THAN THAT FOR WHICH IT HAS BEEN EXECUTED.

NO DIMENSION TO BE SCALED OFF FROM DRAWINGS. ONLY WRITTEN DIMENSIONS TO BE FOLLOWED.

CIVIL, PLUMBING AND ELECTRICAL MARKINGS MUST BE APPROVED BY THE ARCHITECT BEFORE EXECUTION.

IN ANY EVENT OF ANY DISCREPANCIES OF DIFFERENCES BETWEEN ANY ARCHITECTURAL DRAWINGS AND STRUCTURAL DRAWINGS OR OTHER ENGINEERING DRAWINGS OR SITE CONDITIONS OR OTHERWISE IMMEDIATE REFERENCE IS TO BE MADE TO THE ARCHITECT FOR CLARIFICATION PRIOR TO EXECUTION OF WORK AT SITE.

SHEET NO: 01

PLAN SHOWING THE PROPOSED

APARTMENT BLOCK AT PALLAVARAM PHASE II

SCHEDULE OF OPENINGS

S.NO	DESCRIPTION	NO.	SIZE	SL. HGT
1	Door (SD1)	2	6'0" x 7'0"	0'0"
2	Door (MD1)	1	3'8" x 7'0"	0'0"
3	Door (MD2)	2	3'8" x 7'0"	0'0"
4	Door (D1)	5	3'0" x 7'0"	0'0"
5	Door (D2)	7	3'6" x 7'0"	0'0"
6	Window (W1)	4	4'0" x 6'6"	1'6"
7	Window (W2)	1	3'0" x 6'6"	1'6"
8	Window (W3)	1	4'0" x 6'0"	1'0"
9	Window (W4)	1	3'0" x 6'0"	1'0"
10	Window (W5)	4	3'0" x 6'0"	1'0"
11	Stair window (Swf)	1	6'0" x 6'0"	5'6" (landing)
12	Airway window (Aw)	2	3'0" x 2'0"	1'0"

WORKING DRAWING

DRAWN ON	15 Dec 2021
DRAWN BY	Jaswanth Sakthi
CHECKED BY	Infanta Stephy 23.12.2021

ARCHITECT :

MAK ARCHITECTS
NO 15, MAHARAJAN ROAD, ST.
PALLAVARAM,
CHENNAI - 600045.
9447225541
makarchitects@gmail.com



NOTES :

THIS DRAWING AND DESIGN ARE THE SOLE PROPERTY OF MAK ARCHITECTS AND SHALL NOT BE TRACED, COPIED, REPRODUCED, MODIFIED, LENT OR MADE UNAUTHORIZED USE IN ANY MANNER IS NOT PERMITTED WITHOUT THE WRITTEN PRIOR CONSENT OF THE ARCHITECTS.

THIS DRAWING IS NOT TO BE USED FOR ANY PURPOSE OTHER THAN THAT FOR WHICH IT HAS BEEN EXECUTED.

NO DIMENSION TO BE SCALED OFF FROM DRAWINGS. ONLY WRITTEN DIMENSIONS TO BE FOLLOWED.


CIVIL, PLUMBING AND ELECTRICAL MARKINGS MUST BE APPROVED BY THE ARCHITECT BEFORE EXECUTION.

IN ANY EVENT OF ANY DISCREPANCIES OF DIFFERENCES BETWEEN ANY ARCHITECTURAL DRAWINGS AND STRUCTURAL DRAWINGS OR OTHER ENGINEERING DRAWINGS OR SITE CONDITIONS OR OTHERWISE IMMEDIATE REFERENCE IS TO BE MADE TO THE ARCHITECT FOR CLARIFICATION PRIOR TO EXECUTION OF WORK AT SITE.


THIRD FLOOR PLAN BLOCK B

SHEET NO.
02


APARTMENT BLOCK AT PALLAVARAM PHASE II

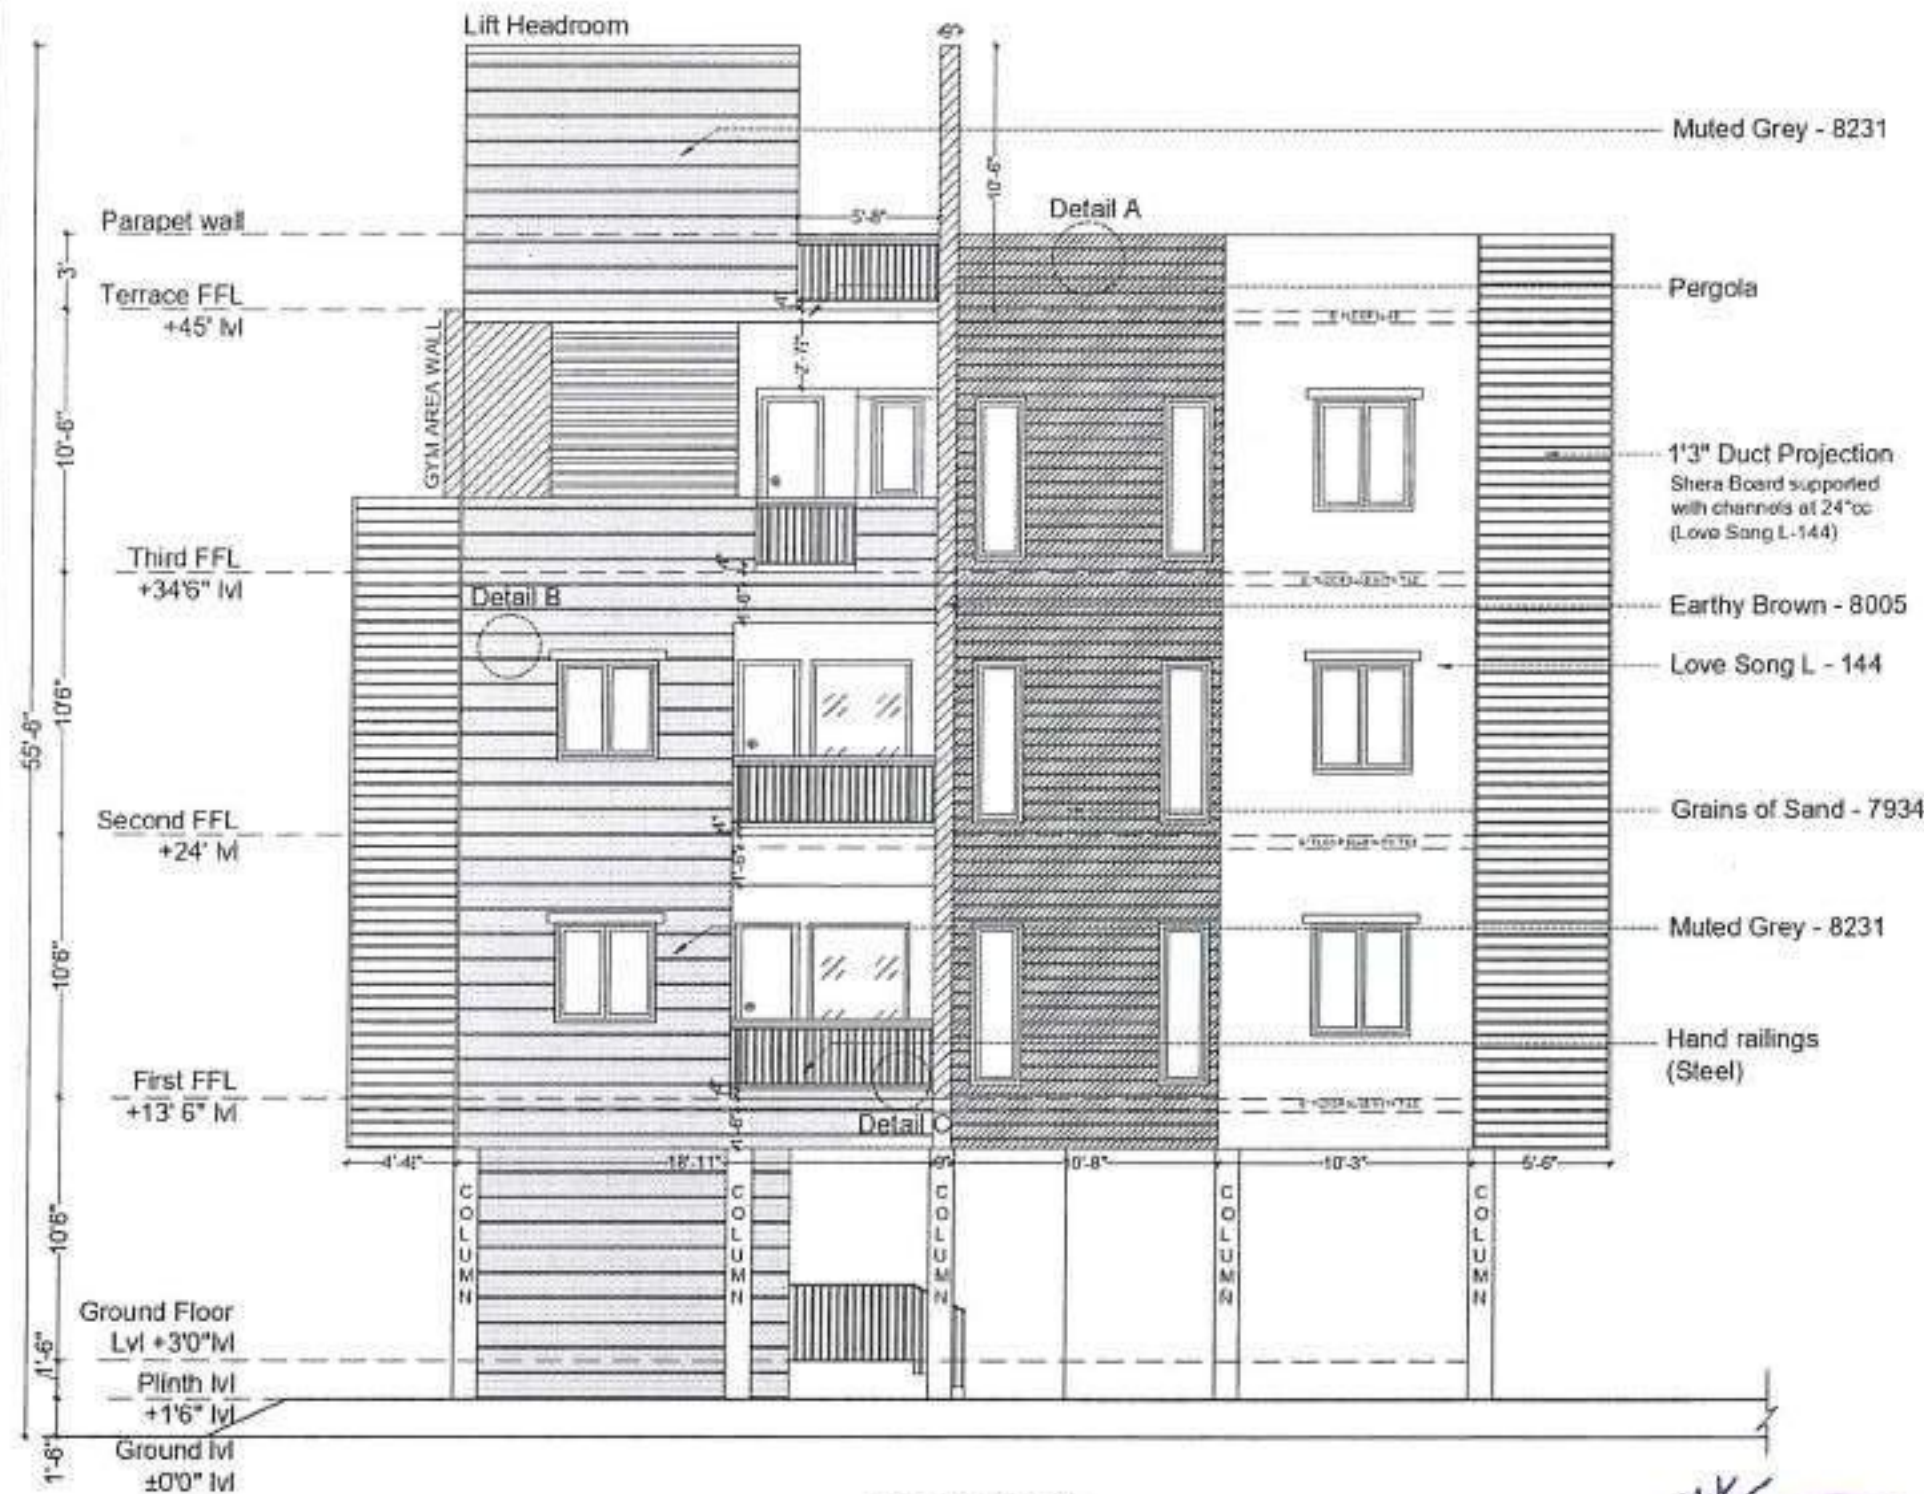


**BLOCK A
FRONT ELEVATION**

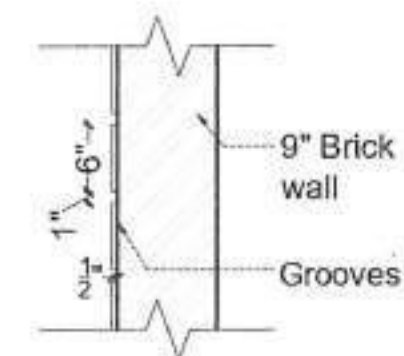

DETAIL A
1"groove at 7"CC

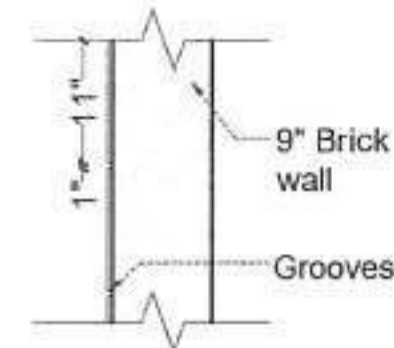

DETAIL B
1"groove at 12"CC

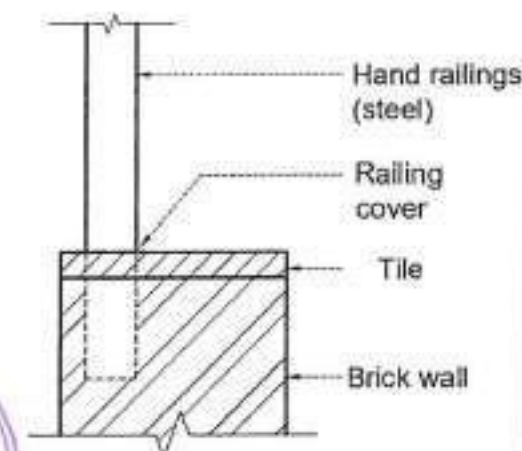

DETAIL C

FRONT ELEVATION BLOCK A

DRAWN ON	19 JAN 2022
DRAWN BY	Jaswanth Sakthi
APPROVED BY	Dr. KALAISELVI R
SENT ON	28.02.2022

ARCHITECT :	MAK ARCHITECTS NO. 31, MAHARAJAN KOVE ST, PALLAVARAM, CHENNAI - 600043. 9677225841 makarchitects@gmail.com
-------------	---

LEGEND

	Muted Grey - 8231
	Grains of Sand - 7934
	Love Song L - 144
	Earthy Brown - 8005

NOTES :

THIS DRAWING AND DESIGN ARE THE SOLE PROPERTY OF MAK ARCHITECTS AND SHALL NOT BE TRACED, COPIED, REPRODUCED, MODIFIED, LENT OR MADE UNAUTHORIZED USE IN ANY MANNER IS NOT PERMITTED WITHOUT THE WRITTEN PRIOR CONSENT OF THE ARCHITECTS.

THIS DRAWING IS NOT TO BE USED FOR ANY PURPOSE OTHER THAN THAT FOR WHICH IT HAS BEEN EXECUTED.

NO DIMENSION TO BE SCALED OFF FROM DRAWINGS. ONLY WRITTEN DIMENSIONS TO BE FOLLOWED.

CIVIL, PLUMBING AND ELECTRICAL MARKINGS MUST BE APPROVED BY THE ARCHITECT BEFORE EXECUTION.

IN ANY EVENT OF ANY DISCREPANCIES OF DIFFERENCES BETWEEN ANY ARCHITECTURAL DRAWINGS AND STRUCTURAL DRAWINGS OR OTHER ENGINEERING DRAWINGS OR SITE CONDITIONS OR OTHERWISE IMMEDIATE REFERENCE IS TO BE MADE TO THE ARCHITECT FOR CLARIFICATION PRIOR TO EXECUTION OF WORK AT SITE.



SHEET NO:
01

SIDE ELEVATION
BLOCK A

ARCHITECT:

 **MAA**
ARCHITECTS

MAA ARCHITECTS
NO 31, MAARAMMAN KOVL ST,
PILLAYARAM,
CHENNAI - 600043.
8877225641

CHENNAI, MADRAS & KERALA
maachitectsindia@gmail.com

 Muted Grey - 8231
 Grains of Sand - 7934
 Love Song L - 144
 Earthy Brown - 8005

THIS DRAWING AND DESIGN ARE THE SOLE PROPERTY OF M E MAR ARCHITECTS AND SHALL NOT BE TRACED, COPIED, REPRODUCED, MODIFIED, LENT OR MADE UNAUTHORISED USE IN ANY MANNER IS NOT PERMITTED WITHOUT THE WRITTEN PRIOR CONSENT OF THE ARCHITECTS.


THIS DRAWING IS NOT TO BE USED FOR ANY
PURPOSE OTHER THAN THAT FOR WHICH IT
HAS BEEN EXECUTED

NO DIMENSION TO BE SCALED OFF FROM
DRAWINGS. ONLY WRITTEN DIMENSIONS TO BE
FOLLOWED.


CIVIL, PLUMBING AND ELECTRICAL MARKINGS
MUST BE APPROVED BY THE ARCHITECT
BEFORE EXECUTION

IN ANY EVENT OF ANY DISCREPANCIES OF DIFFERENCES BETWEEN ANY ARCHITECTURAL DRAWINGS AND STRUCTURAL DRAWINGS OR OTHER ENGINEERING DRAWINGS OR SITE CONDITIONS OR OTHERWISE IMMEDIATE REFERENCE IS TO BE MADE TO THE ARCHITECT FOR CLARIFICATION PRIOR TO EXECUTION OF WORK AT SITE.

02

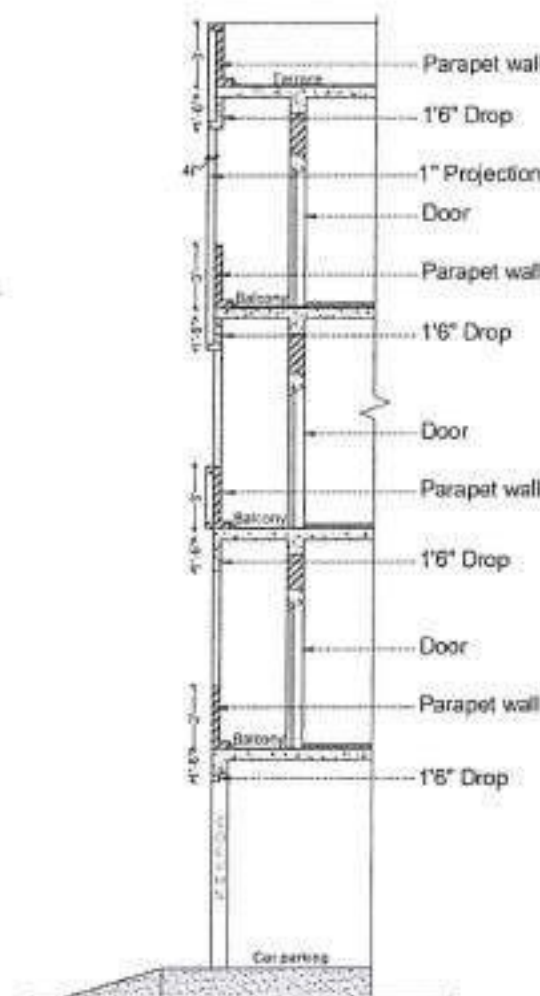

SECTION B

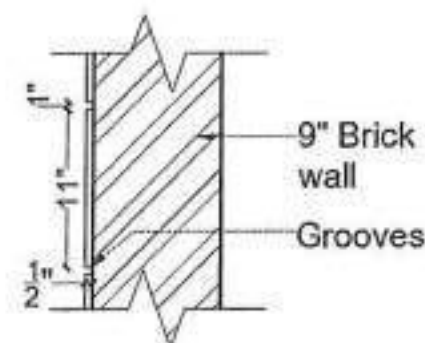


DETAIL B
1"groove at 12"CC




APARTMENT BLOCK AT PALLAVARAM PHASE II




**BLOCK B
FRONT ELEVATION**

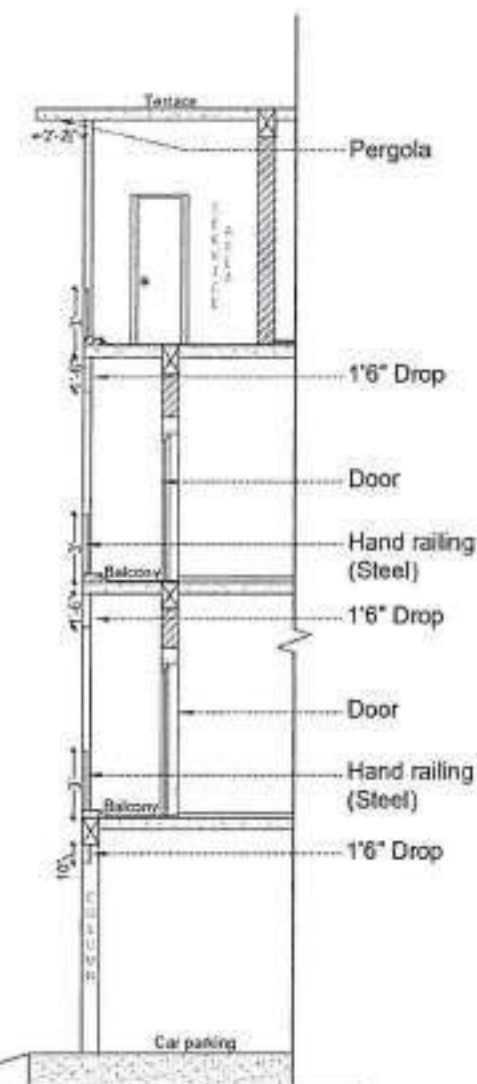


SECTION A

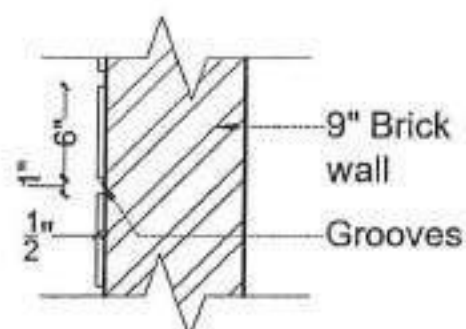

DETAIL A
1"groove at 7"CC

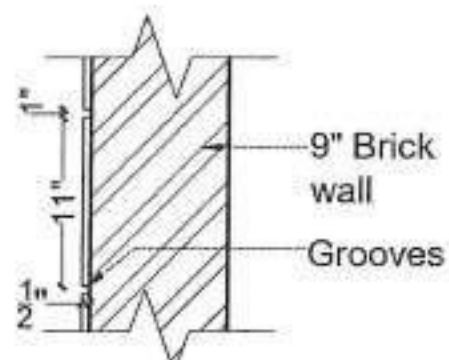

DETAIL B
1"groove at 12"CC

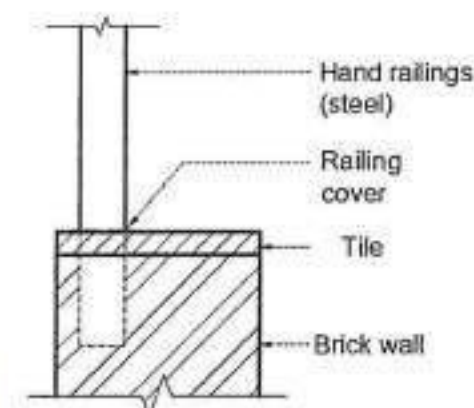

DETAIL C

FRONT ELEVATION BLOCK B

DRAWN ON 19 JAN 2022
DRAWN BY Jaswanth Sakthi
CHECKED BY Infanta Stephy 25.02.2022

ARCHITECT :

M&A ARCHITECTS
NO. 51, MAHARAJAN ROAD, ST.
TIRUVANMIYUR, CHENNAI - 600 043
9871226641
marchitects@rediffmail.com

LEGENDS:

Muted Grey - 8231
 Grains of Sand - 7934
 Love Song L - 144
 Earthy Brown - 8005

NOTES :

THIS DRAWING AND DESIGN ARE THE SOLE PROPERTY OF M&A ARCHITECTS AND SHALL NOT BE TRACED, COPIED, REPRODUCED, MODIFIED, LENT OR MADE UNAUTHORIZED USE IN ANY MANNER. IT IS NOT PERMITTED WITHOUT THE WRITTEN PRIOR CONSENT OF THE ARCHITECTS.

THIS DRAWING IS NOT TO BE USED FOR ANY PURPOSE OTHER THAN THAT FOR WHICH IT HAS BEEN EXECUTED.

NO DIMENSION TO BE SCALED OFF FROM DRAWINGS. ONLY WRITTEN DIMENSIONS TO BE FOLLOWED.

CIVIL, PLUMBING AND ELECTRICAL WORKINGS MUST BE APPROVED BY THE ARCHITECT BEFORE EXECUTION.

IN ANY EVENT OF ANY DISCREPANCIES OF DIFFERENCES BETWEEN ANY ARCHITECTURAL DRAWINGS AND STRUCTURAL DRAWINGS OR OTHER ENGINEERING DRAWINGS OR SITE CONDITIONS OR OTHERWISE IMMEDIATE REFERENCE IS TO BE MADE TO THE ARCHITECT FOR CLARIFICATION PRIOR TO EXECUTION OF WORK AT SITE.



SHEET NO.

01

PLAN SHOWING THE PROPOSED

APARTMENT BLOCK AT PALLAVARAM PHASE II

SCHEDULE OF OPENINGS

S.NO	DESCRIPTION	NOS	SIZE	SILL HGT
1	Door (D)	2	3'0" x 7'6"	90"
2	Slain window (Sw)	1	4'x8'	Mid landing
3	Slain window (Sw)	1	7'x8'	Mid landing

TERRACE FLOOR PLAN

DRAWN ON	5 Jan 2022
DRAWN BY	Jaswanth Sakthi
CHECKED BY	Kalai 02.03.2022

ARCHITECT :



NOTES :

THIS DRAWING AND DESIGN ARE THE SOLE PROPERTY OF M&A ARCHITECTS AND SHALL NOT BE TRACED, COPIED, REPRODUCED, MODIFIED, LENT OR MADE UNAUTHORIZED USE IN ANY MANNER IS NOT PERMITTED WITHOUT THE WRITTEN PRIOR CONSENT OF THE ARCHITECTS.


THIS DRAWING IS NOT TO BE USED FOR ANY PURPOSE OTHER THAN THAT FOR WHICH IT HAS BEEN EXECUTED.

NO DIMENSION TO BE SCALED OFF FROM DRAWINGS. ONLY WRITTEN DIMENSIONS TO BE FOLLOWED.


CIVIL, PLUMBING AND ELECTRICAL MARKINGS MUST BE APPROVED BY THE ARCHITECT BEFORE EXECUTION.

IN ANY EVENT OF ANY DISCREPANCIES OF DIFFERENCES BETWEEN ANY ARCHITECTURAL DRAWINGS AND STRUCTURAL DRAWINGS OR OTHER ENGINEERING DRAWINGS OR SITE CONDITIONS OR OTHERWISE IMMEDIATE REFERENCE IS TO BE MADE TO THE ARCHITECT FOR CLARIFICATION PRIOR TO EXECUTION OF WORK AT SITE.

DRAWING NUMBER :	SHEET NO :
	01

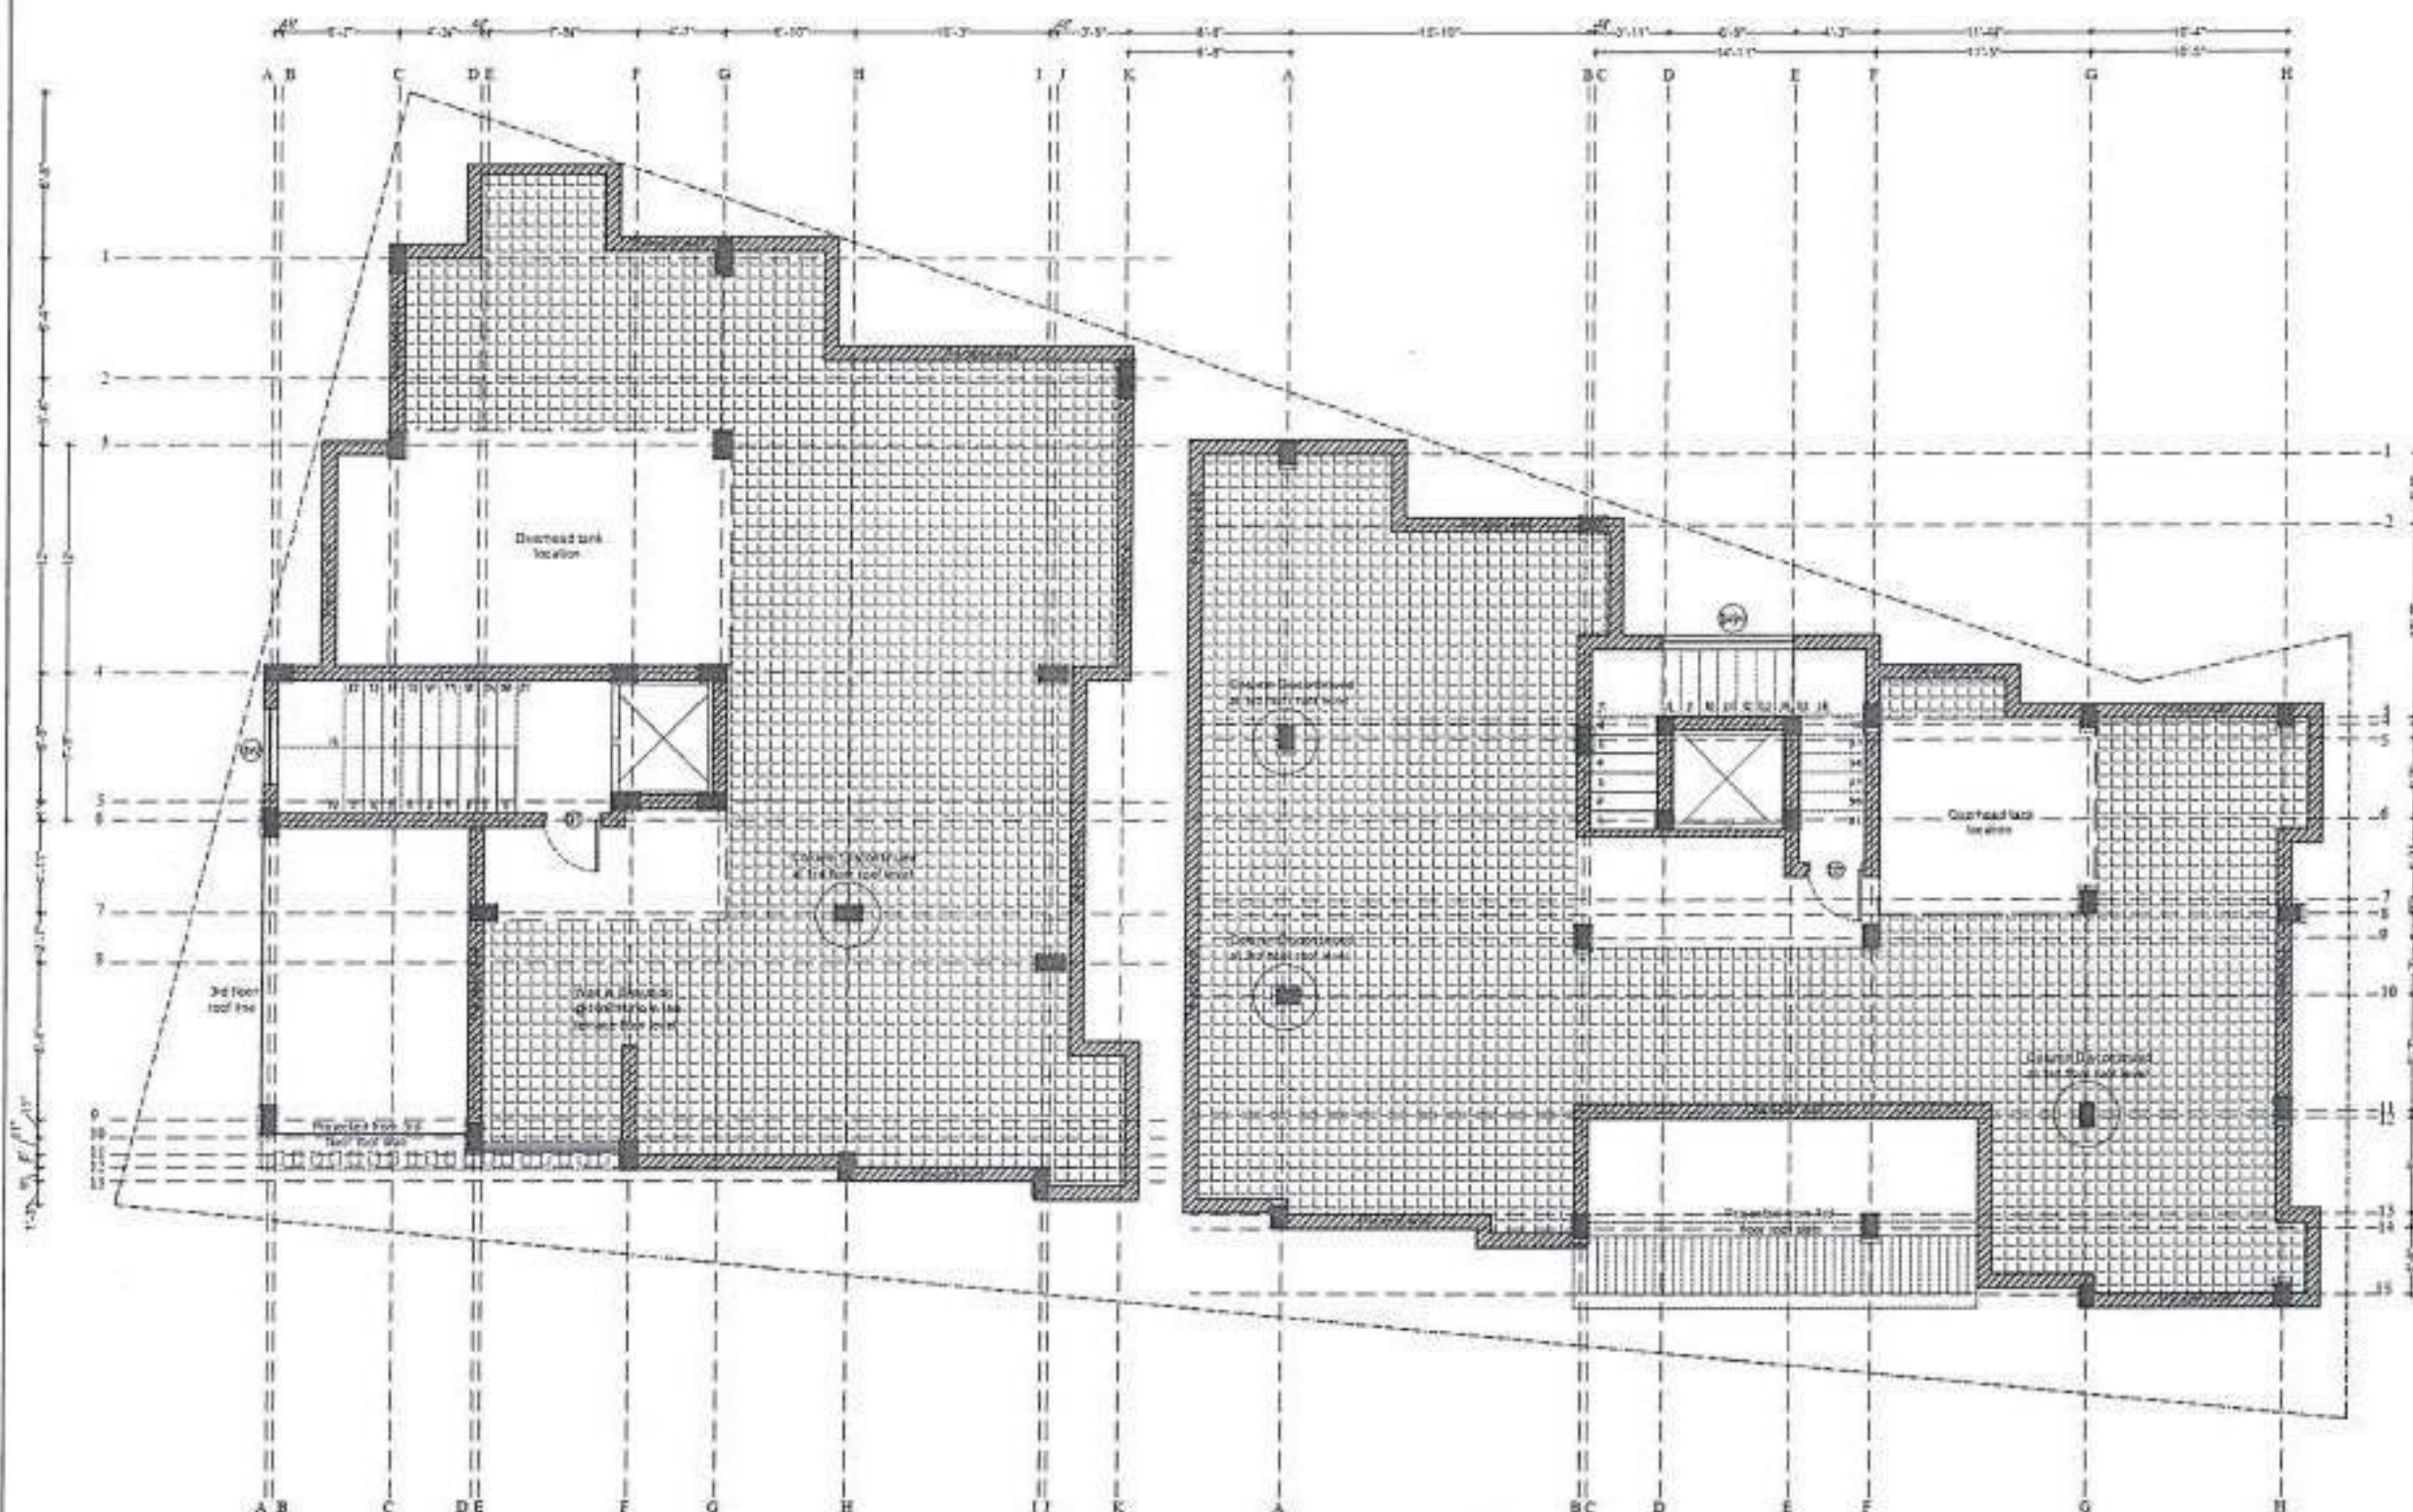

TERRACE FLOOR PLAN

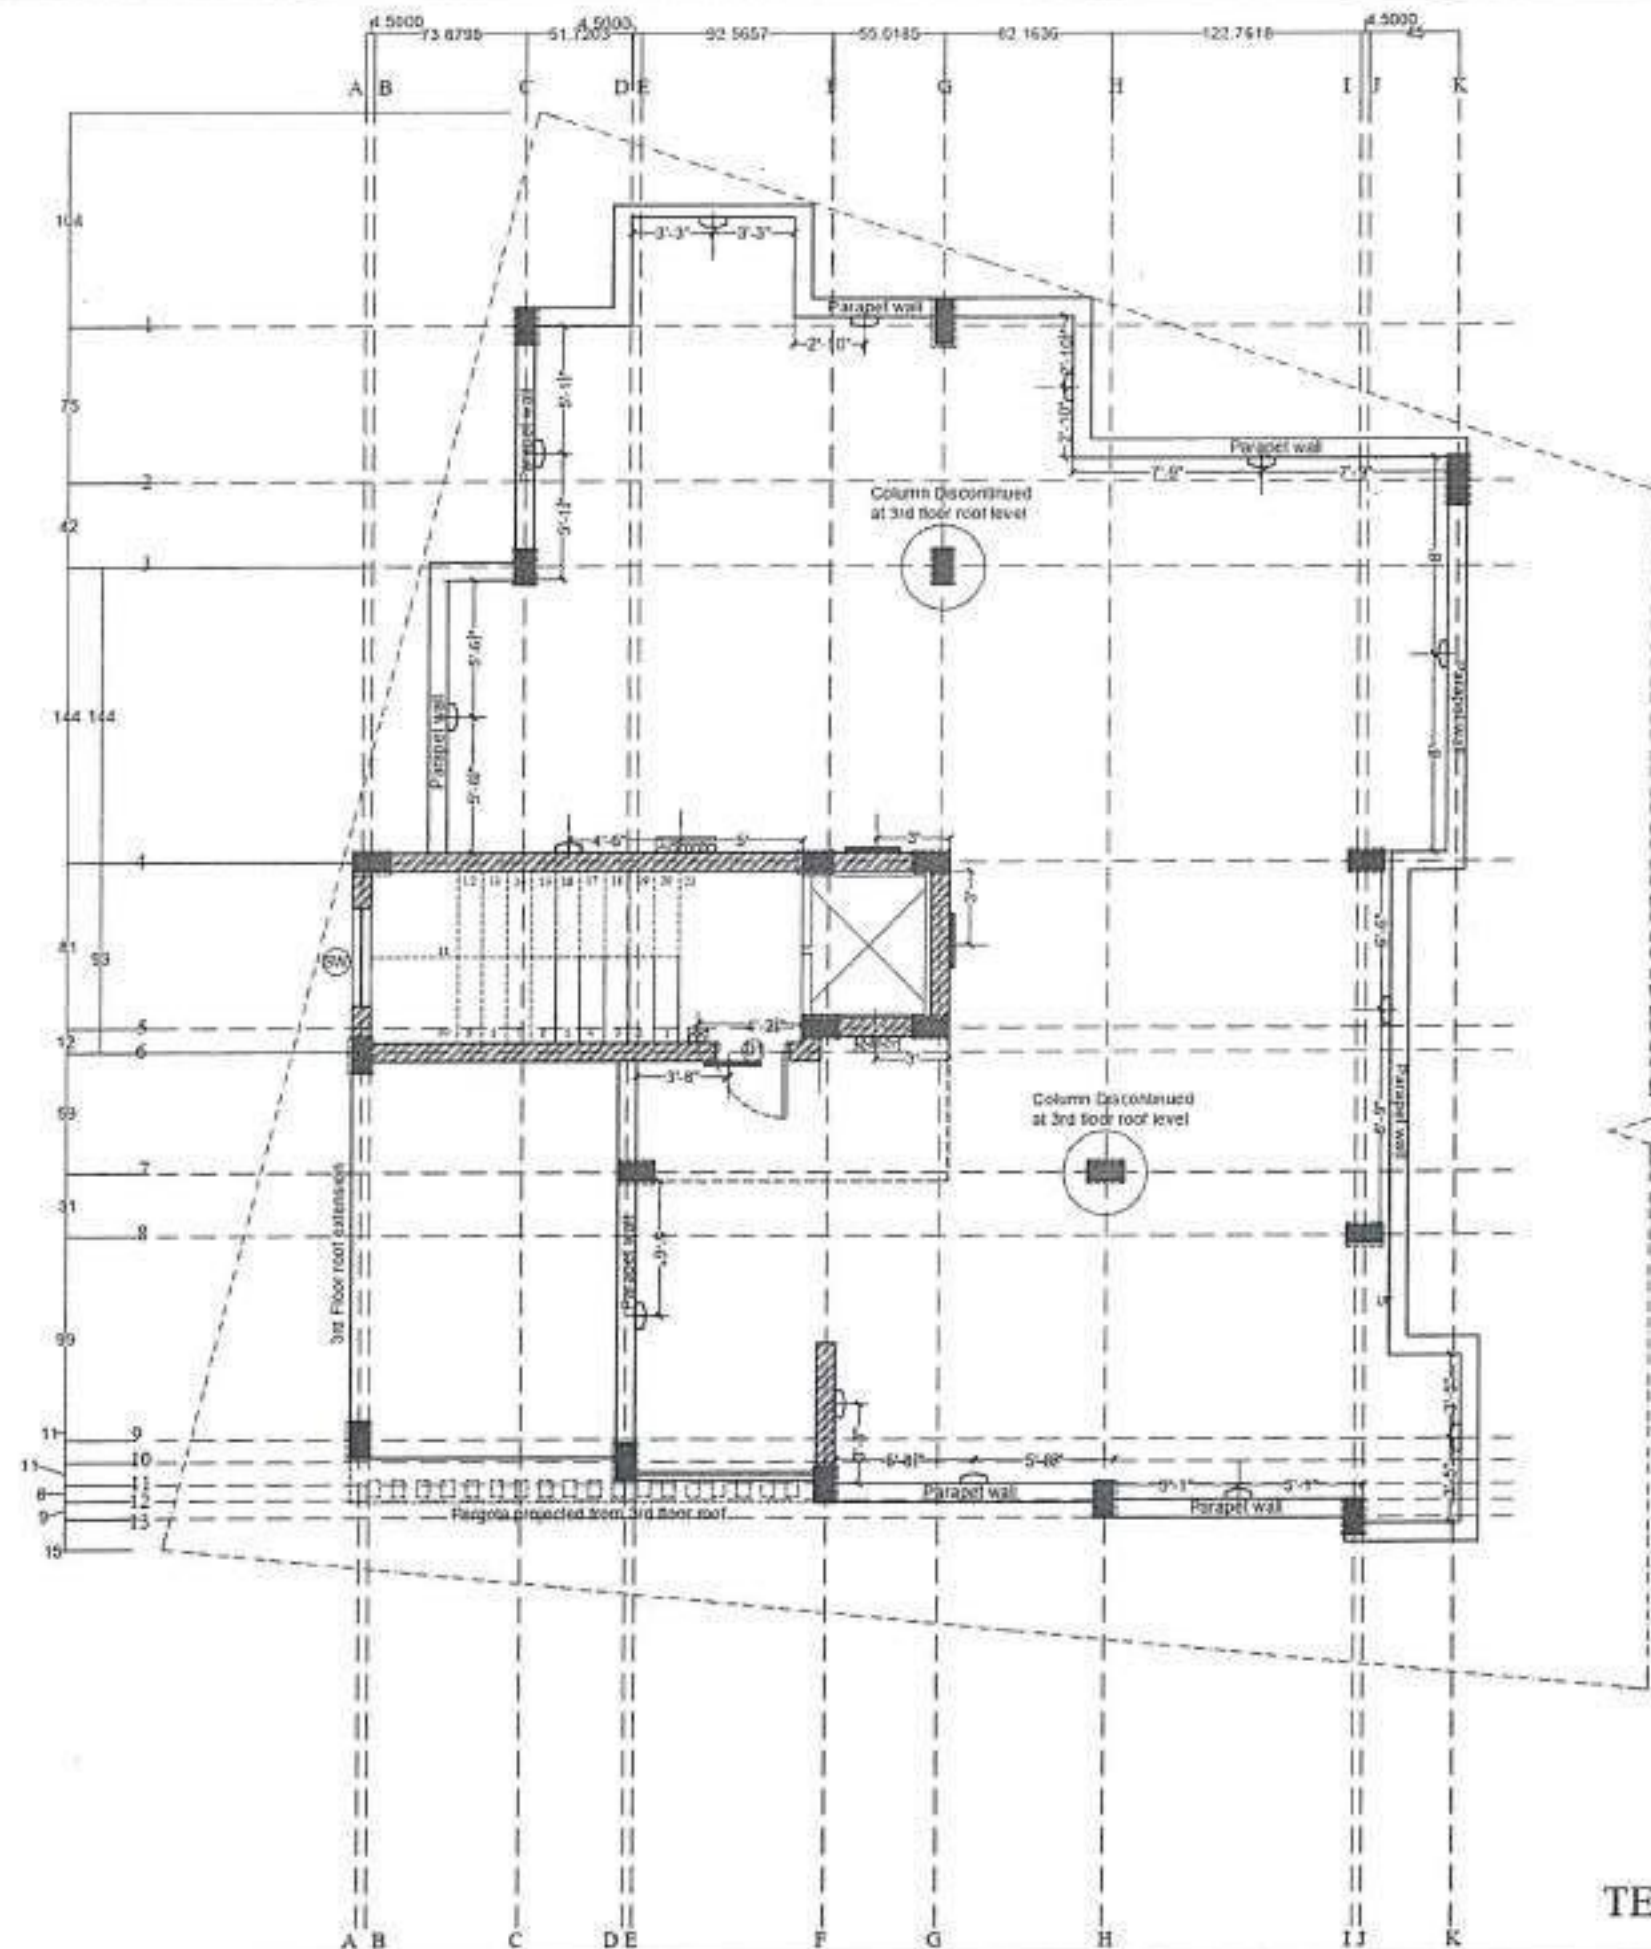

**BLOCK - A
TERRACE FLOOR PLAN**

PLAN SHOWING THE PROPOSED

**APARTMENT BLOCK AT
PALLAVARAM PHASE II**

SYMBOL	LEGEND
1	DOUBLE WAY SWITCH
2	DOUBLE WAY SWITCH
3	TRIP WAY SWITCH
4	TRIP WAY SWITCH
**BLOCK A
ELECTRICAL DRAWING**


DRAWN ON 15 Feb 2022

DRAWN BY JASWANTH SAKTHI

CHECKED BY Katal 02.04.2022

ARCHITECT :

MAK ARCHITECTS
NO 31, MAHARAJAN KOTTA, ST.
PALLAVARAM,
CHENNAI - 600 043
09722014141
makarchitects@gmail.com

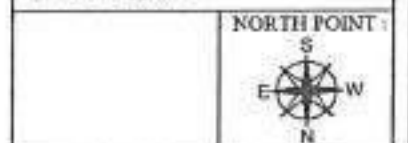

NOTES :

THIS DRAWING AND DESIGN ARE THE SOLE PROPERTY OF M/S MAK ARCHITECTS AND SHALL NOT BE TRACED, COPIED, REPRODUCED, MODIFIED, LENT OR MADE UNAUTHORIZED USE BY ANY MANNER IS NOT PERMITTED WITHOUT THE WRITTEN FROM CONSENT OF THE ARCHITECTS

THIS DRAWING IS NOT TO BE USED FOR ANY PURPOSE OTHER THAN THAT FOR WHICH IT HAS BEEN EXECUTED


NO DIMENSION TO BE SCALED OFF FROM DRAWINGS. ONLY WRITTEN DIMENSIONS TO BE FOLLOWED

CIVIL, PLUMBING AND ELECTRICAL MARKINGS MUST BE APPROVED BY THE ARCHITECT BEFORE EXECUTION


IN ANY EVENT OF ANY DISCREPANCIES OF DIFFERENCES BETWEEN ANY ARCHITECTURAL DRAWINGS AND STRUCTURAL DRAWINGS OR OTHER ENGINEERING DRAWINGS OR SITE CONDITIONS OR OTHERWISE IMMEDIATE REFERENCE IS TO BE MADE TO THE ARCHITECT FOR CLARIFICATION PRIOR TO EXECUTION OF WORK AT SITE

DRAWING NUMBER :


SHEET NO. 01

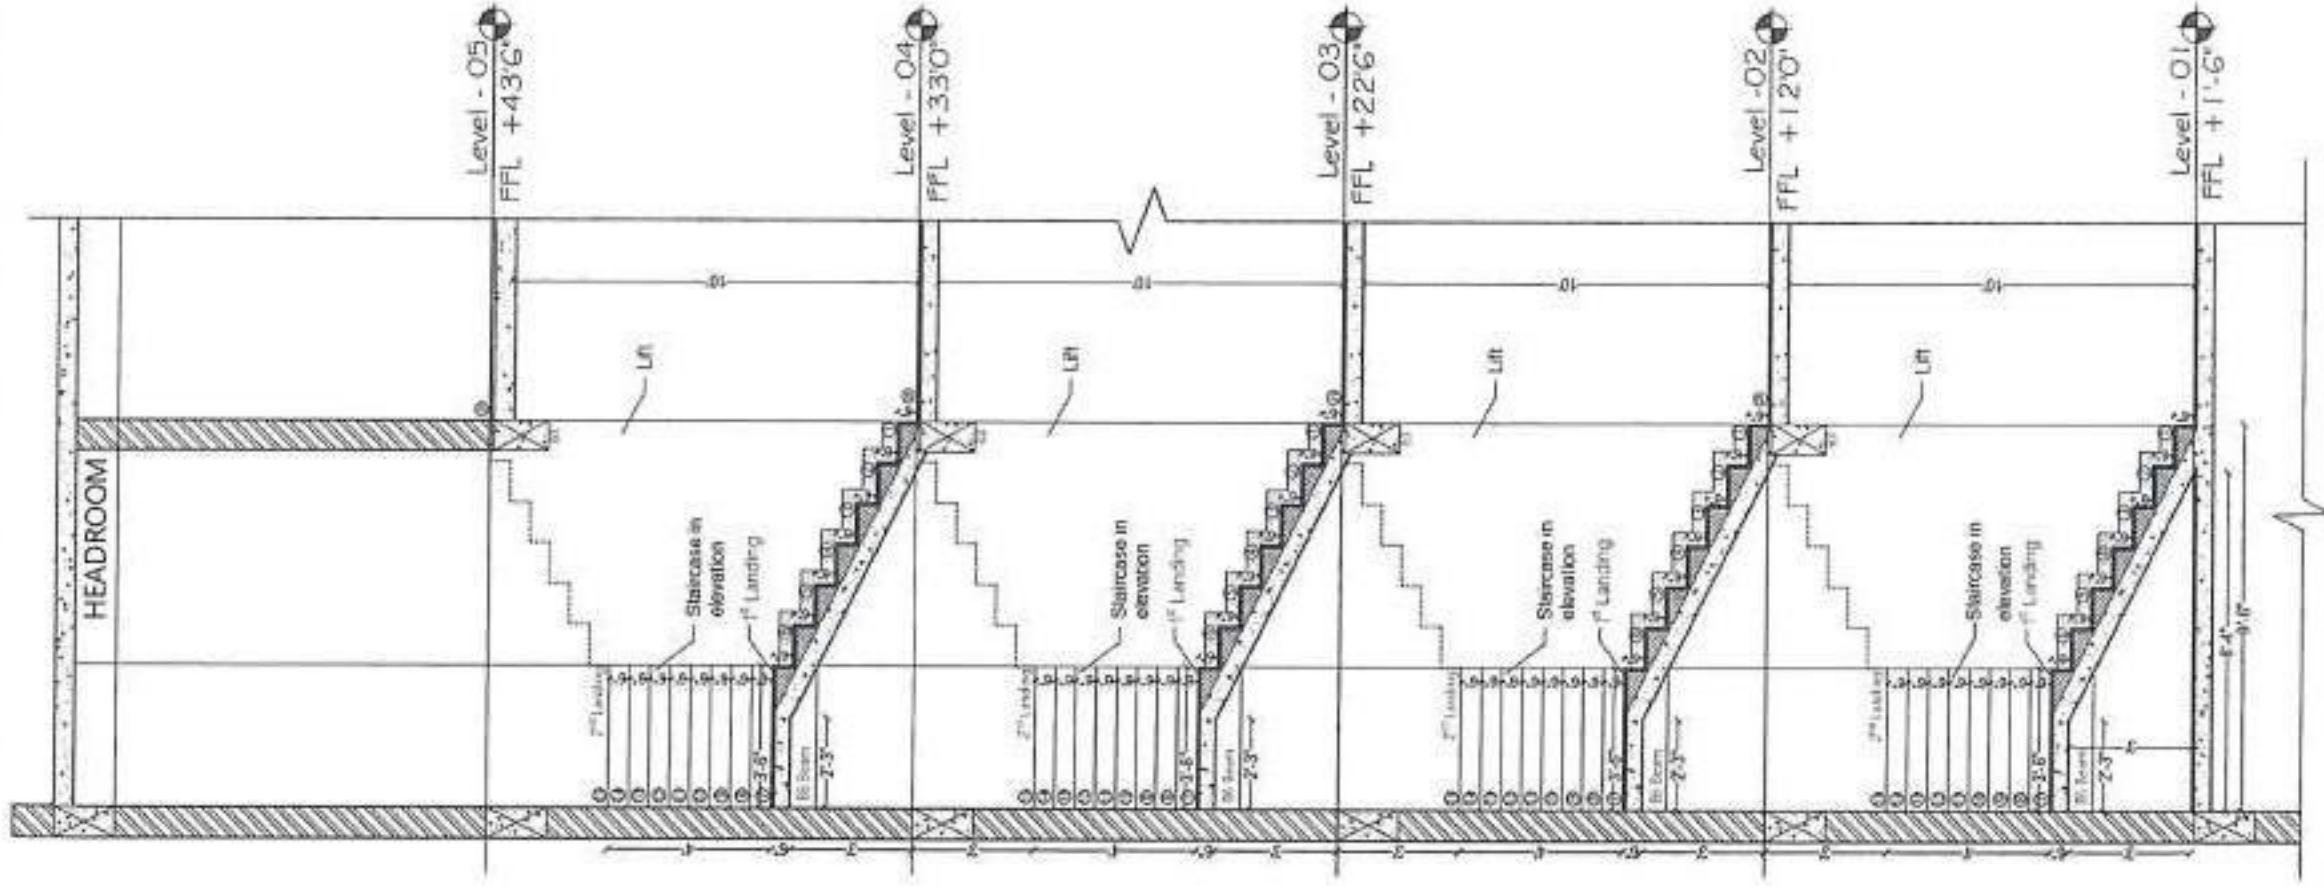

SECTION AA

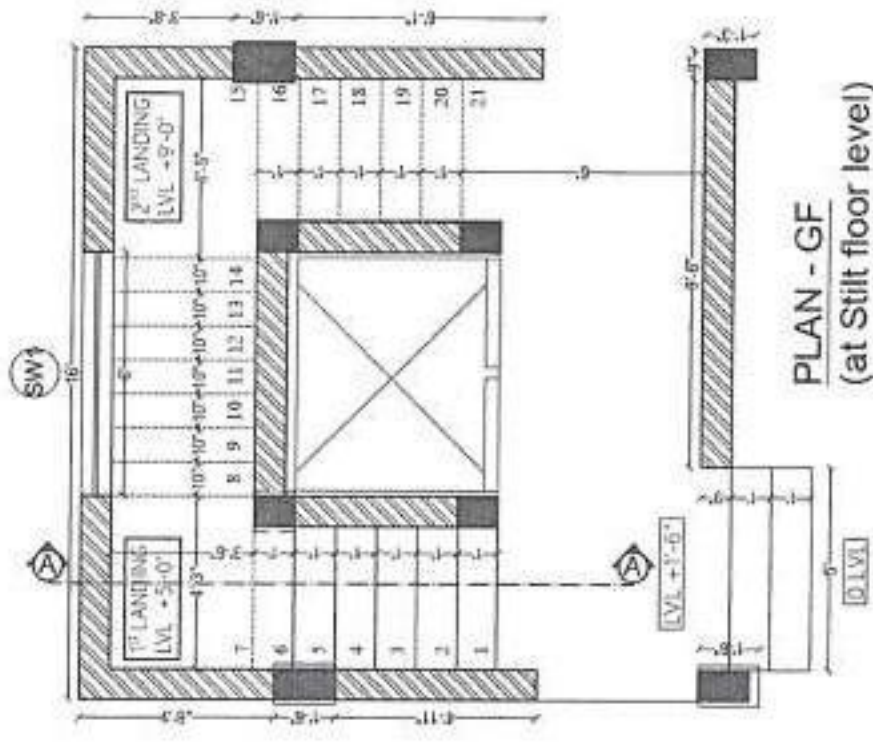

PLAN - GF
(at Stilt floor level)

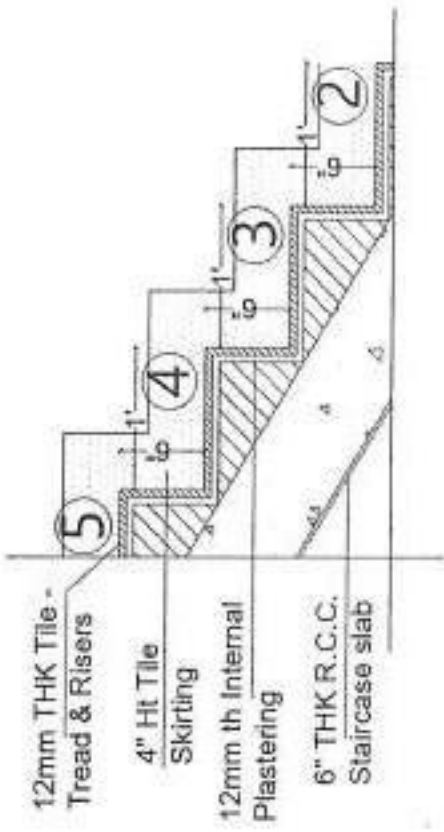

DETAIL - A



NOTES:

THIS DRAWING AND DESIGN ARE THE SOLE PROPERTY OF M/S MAK ARCHITECTS AND SHALL NOT BE REPRODUCED, COPIED, REPRODUCED, MODIFIED, LENT OR MADE UNAUTHORIZED USE IN ANY MANNER IS NOT PERMITTED WITHOUT THE WRITTEN PRIOR CONSENT OF THE ARCHITECTS.

THIS DRAWING IS NOT TO BE USED FOR ANY PURPOSE OTHER THAN THAT FOR WHICH IT HAS BEEN EXECUTED.

NO DIMENSION TO BE SCALED OFF FROM DRAWINGS. ONLY WRITTEN DIMENSIONS TO BE FOLLOWED.

CIVIL, PLUMBING AND ELECTRICAL MARKINGS MUST BE APPROVED BY THE ARCHITECT BEFORE EXECUTION.

IN ANY EVENT OF ANY DISCREPANCY OF DIFFERENCES BETWEEN ANY ARCHITECTURAL DRAWINGS AND STRUCTURAL DRAWINGS OR OTHER ENGINEERING DRAWINGS OR SITE CONDITIONS OR OTHERWISE IMMEDIATE REFERENCE TO BE MADE TO THE ARCHITECT FOR CLARIFICATION PRIOR TO EXECUTION OF WORK AT SITE.


STAIRCASE DETAIL

DRAWN ON	03.01.2022	SENT ON	21.01.2022
DRAWN BY	Jaswanth Sakthi	CHECKED BY	RAKSHANA T

DRAWING NUMBER :

MAK/PP2/SD/01


SHEET NO:
01

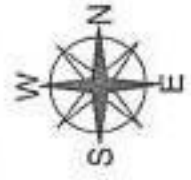


Apartment block at
PALLAVARAM PHASE II

ARCHITECT :


MAK ARCHITECTS
ARCHITECTS
NO. 31, MAARAMMAN KOVEL ST.,
PALLAVARAM,
CHENNAI - 600043.
9877225641
makarchitectsindia@gmail.com

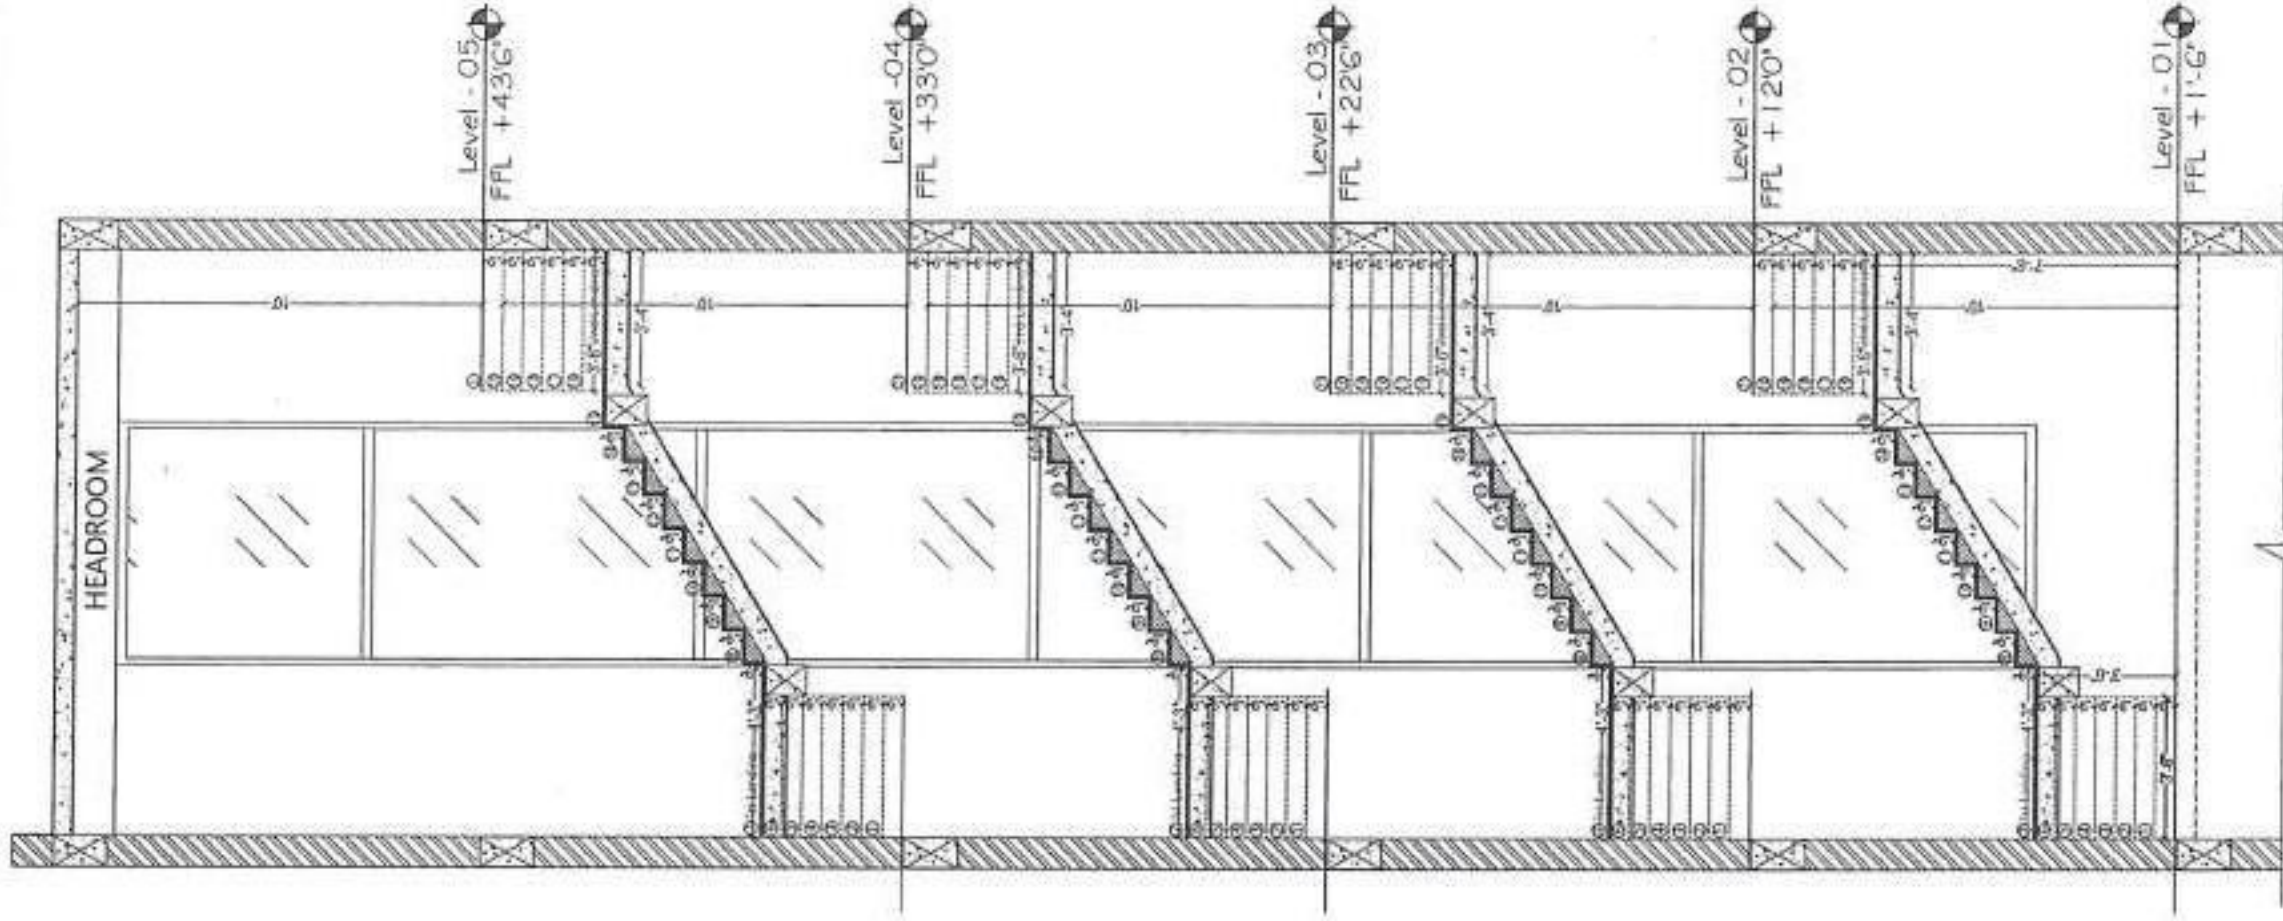

SECTION BB

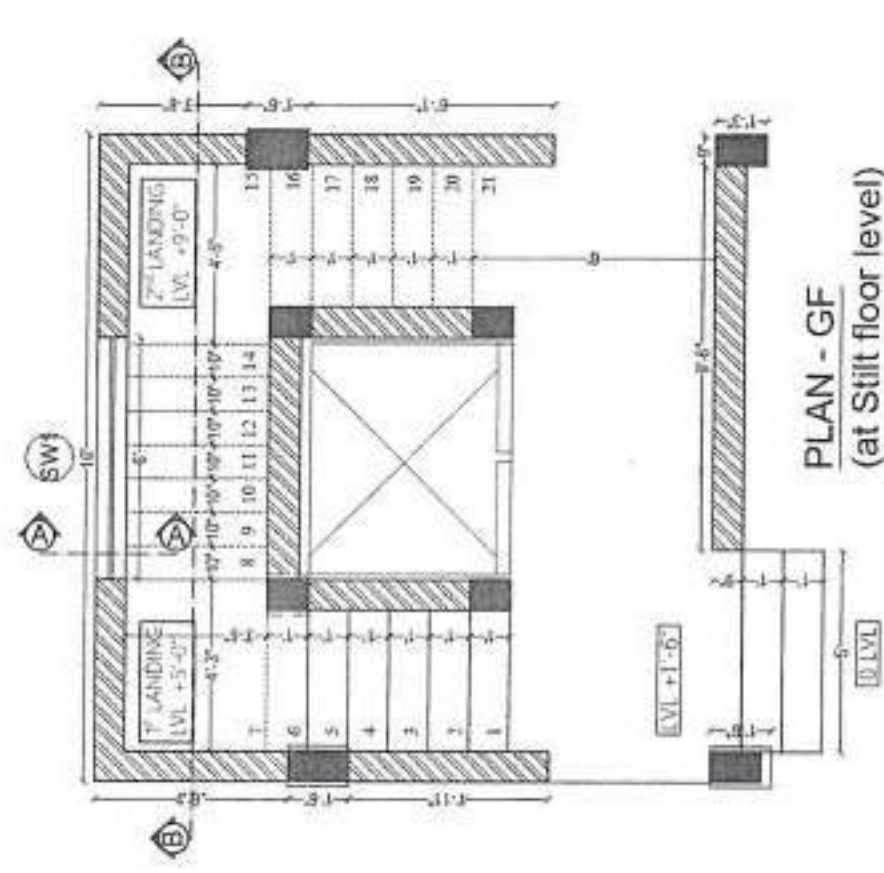

PLAN - GF
(at Stilt floor level)

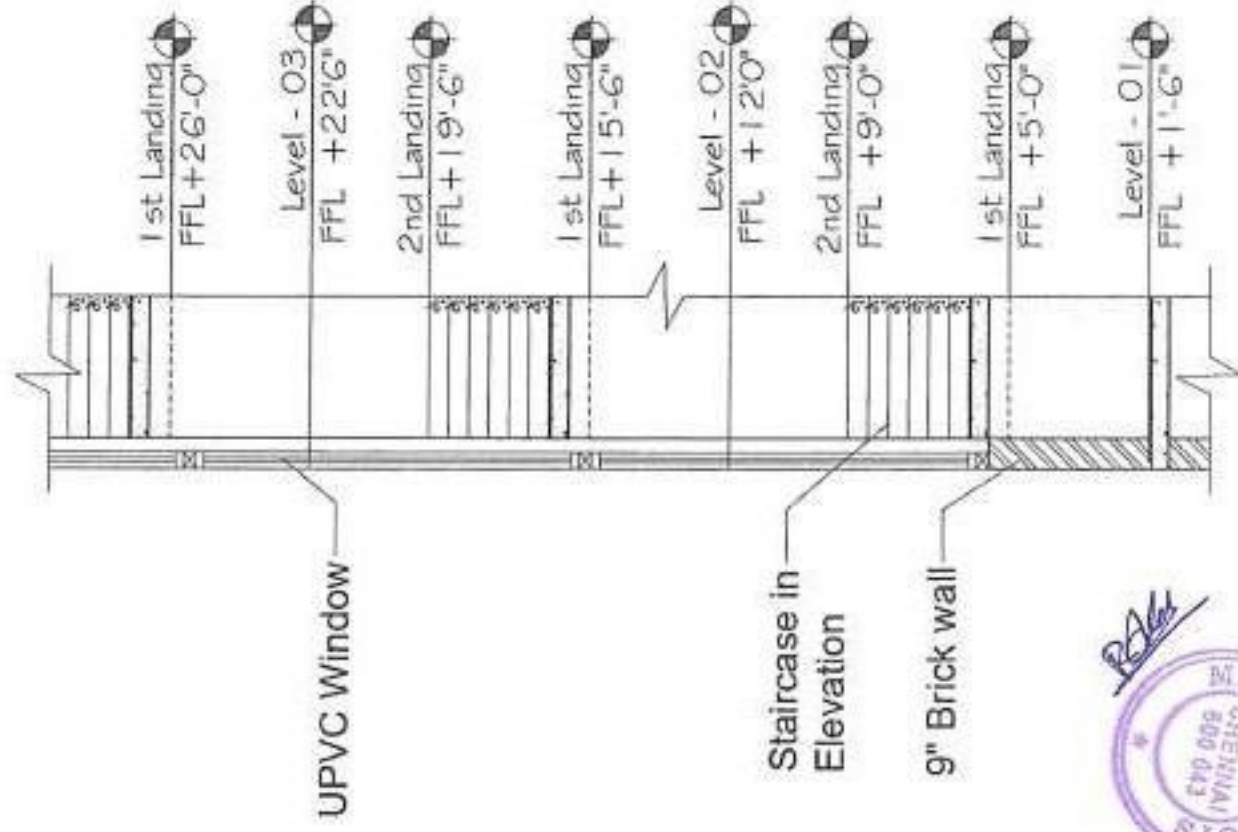

DETAIL - A



NOTES:

THIS DRAWING AND DESIGN ARE THE SOLE PROPERTY OF MAK ARCHITECTS AND SHALL NOT BE TRACED, COPIED, REPRODUCED, MODIFIED, LENT OR MADE UNAUTHORIZED USE IN ANY MANNER IS NOT PERMITTED WITHOUT THE WRITTEN PRIOR CONSENT OF THE ARCHITECTS.

THIS DRAWING IS NOT TO BE USED FOR ANY PURPOSE OTHER THAN THAT FOR WHICH IT HAS BEEN EXCLUDED.

NO DIMENSION TO BE SCALED OFF FROM DRAWINGS. ONLY WRITTEN DIMENSIONS TO BE FOLLOWED.

CIVIL, PLUMBING AND ELECTRICAL WORKS MUST BE APPROVED BY THE ARCHITECT BEFORE EXECUTION.

IN ANY EVENT OF ANY DISCREPANCIES OR DIFFERENCES BETWEEN ANY ARCHITECTURAL DRAWINGS AND STRUCTURAL DRAWINGS OR OTHER ENGINEERING DRAWINGS ON SITE, CONSULTING OR OTHERWISE IMMEDIATE REFERENCE IS TO BE MADE TO THE ARCHITECT FOR CLARIFICATION PRIOR TO EXECUTION OF WORK AT SITE.

STAIRCASE DETAIL

DRAWN ON	03.01.2022	SENT ON	21.01.2022
DRAWN BY	Jaswanth Sakthi	CHECKED BY	RAKSHSHANA T

DRAWING NUMBER :

MAK/PP2/SD/02

SHEET NO:

02

Apartment block at
PALLAVARAM PHASE II

ARCHITECT :



MAK ARCHITECTS
NO 31, MAHARAJAN KOVIL ST.,
PALLAVARAM
CHENNAI - 600043.
9677223641
makarchitectsindia@gmail.com


Apartment at Pallavaram Phase - II

PLUMBING FITTINGS

SYM	DESCRIPTION	SQ.FT LVL
WM	WALL MIXER	2'-7"
SR	SHOWER ROSE	7'-0"
NT	FLOOR TRAP	-
HF/BC	HEALTH FAUCET	1'-4"
TR	TOWEL ROD	5'-0"
WC	EWC	1'-4"
PC	WASH BASIN	3'-0"

NOTE :

FLOOR TILE - 1'-0" X 1'-0"

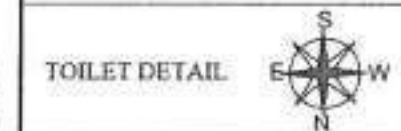

BLOCK A - TOILET 1

DRAWN ON 27.12.2021

DRAWN : JASWANTH SAKTHI S A

CHECKED : INFANTA STEPHY

APPROVED: KALAI Date :31.12.21

ARCHITECT



NOTES:

THIS DRAWING AND DESIGN ARE THE SOLE PROPERTY OF MAK ARCHITECTS AND SHALL NOT BE TRACED, COPIED, REPRODUCED, MODIFIED, LEFT OR MADE UNAUTHORIZED USE IN ANY MANNER IS NOT PERMITTED WITHOUT THE WRITTEN PRIOR CONSENT OF THE ARCHITECTS.

THIS DRAWING IS NOT TO BE USED FOR ANY PURPOSE OTHER THAN THAT FOR WHICH IT HAS BEEN EXECUTED.

NO DIMENSION TO BE SCALED OFF FROM DRAWINGS. ONLY WRITTEN DIMENSIONS TO BE FOLLOWED.

CIVIL, PLUMBING AND ELECTRICAL MARKINGS MUST BE APPROVED BY THE ARCHITECT BEFORE EXECUTION.

IN ANY EVENT OF ANY DISCREPANCIES OF DIFFERENCES BETWEEN ANY ARCHITECTURAL DRAWINGS AND STRUCTURAL DRAWINGS OR OTHER ENGINEERING DRAWINGS OR SITE CONDITIONS OR OTHERWISE IMMEDIATE REFERENCE IS TO BE MADE TO THE ARCHITECT FOR CLARIFICATION PRIOR TO EXECUTION OF WORK AT SITE.

DRAWING NUMBER:

MAK/PP2/BA/TD/01

SHEET NO:

01




TYPICAL FLOOR PLAN
FIRST AND SECOND
FLOOR




THIRD FLOOR PLAN


KEY PLAN

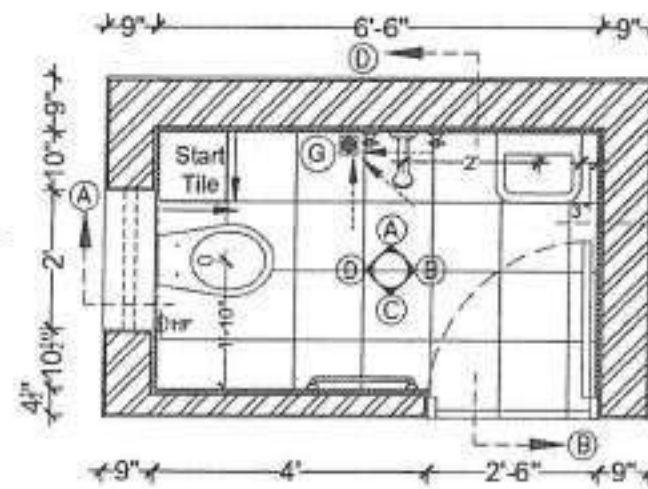


PLAN
TOILET 1 - 6'6"x4'0"

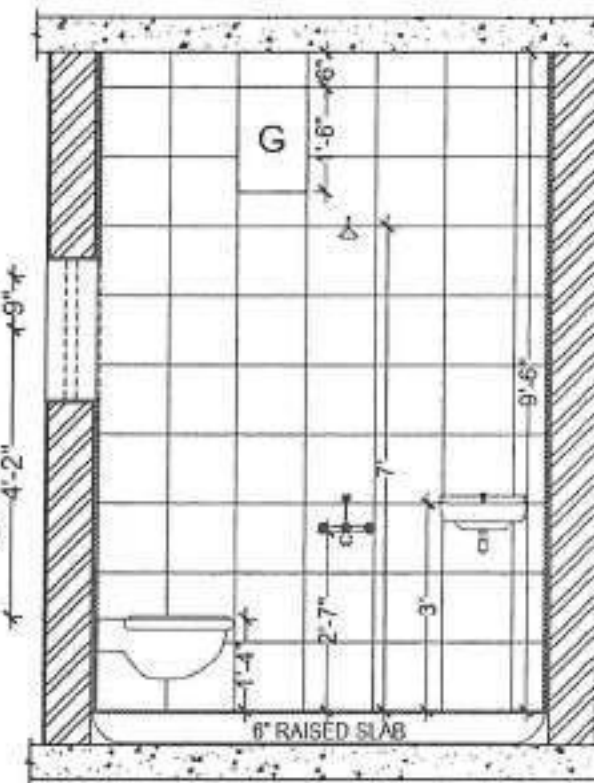


WALL A

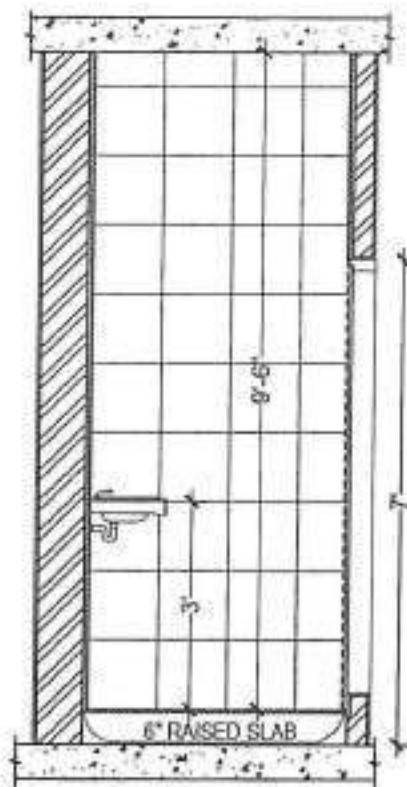

WALL B

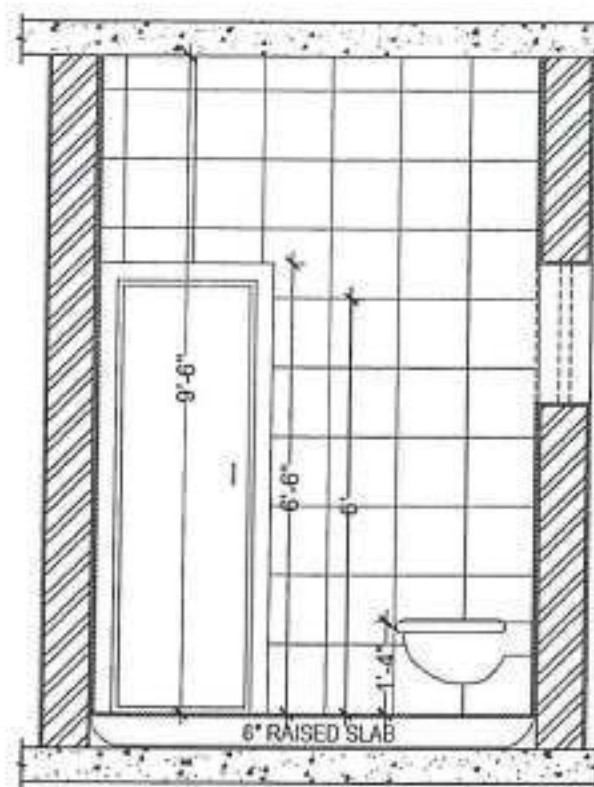


WALL C

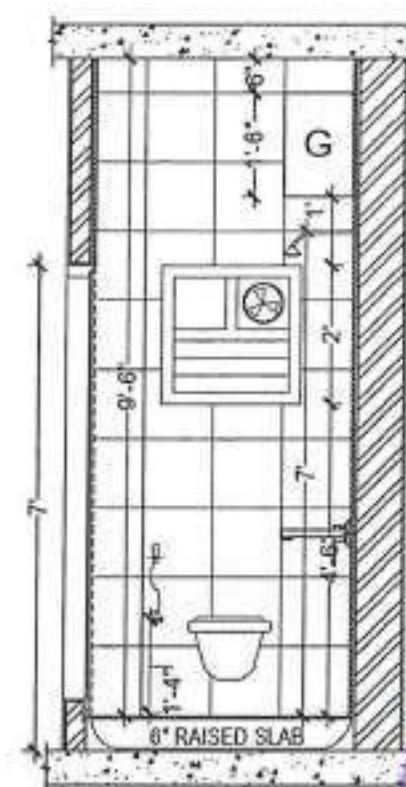


WALL D




TYPICAL FLOOR PLAN
FIRST AND SECOND
FLOOR

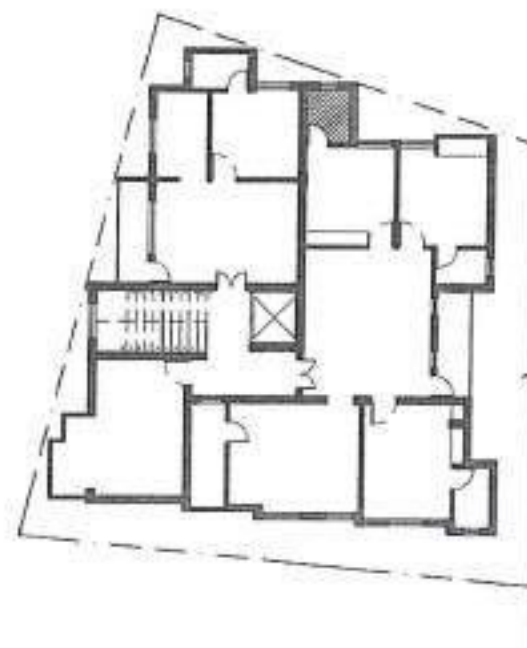


THIRD FLOOR PLAN

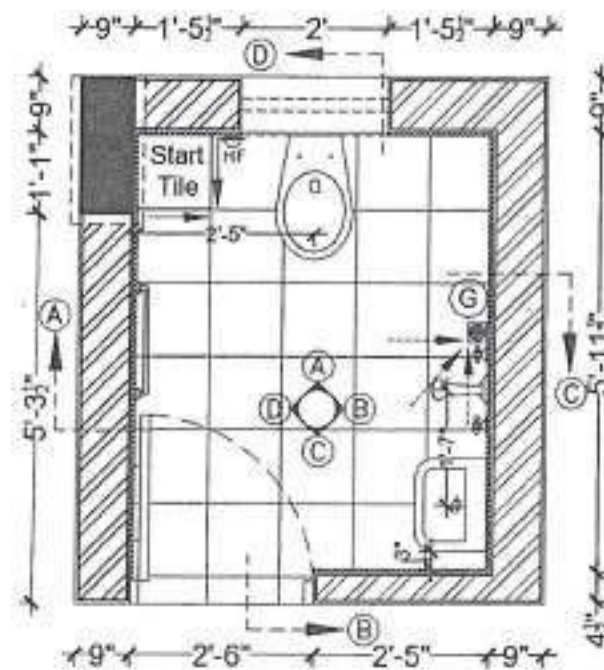


PLAN
TOILET 2 - 4'11"x6'0"

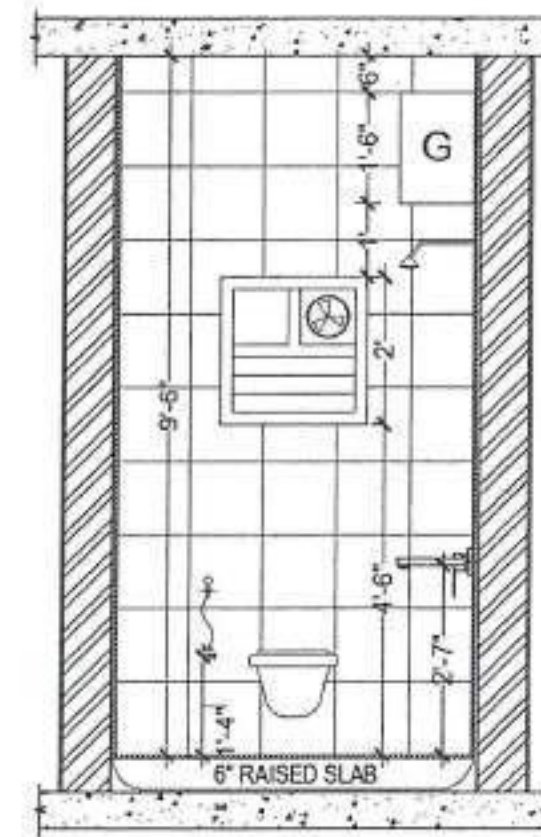


WALL A

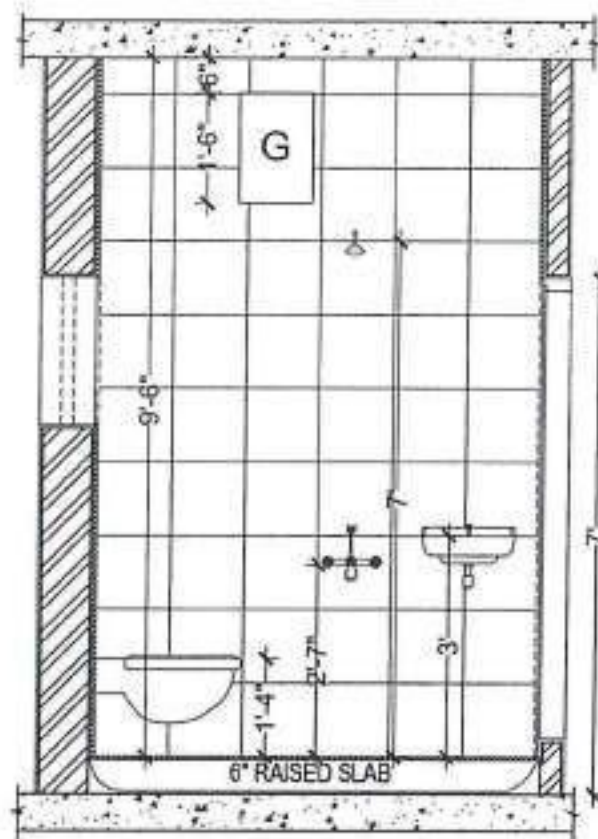

WALL B

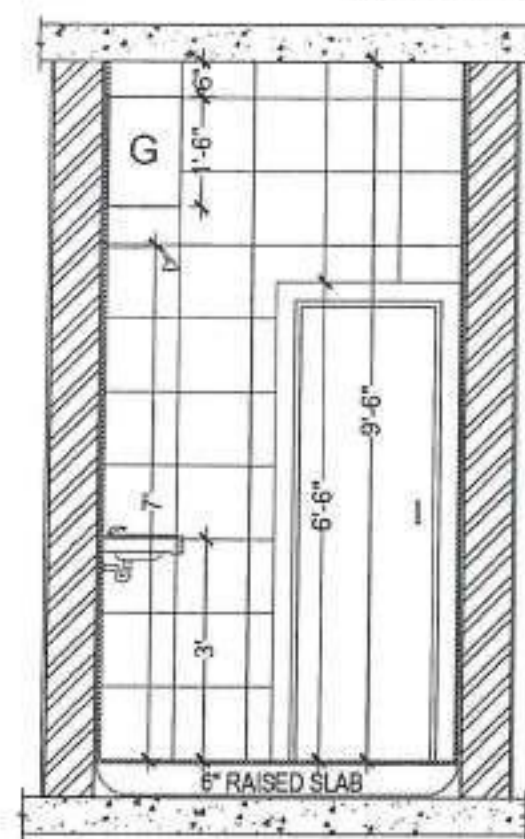

WALL C

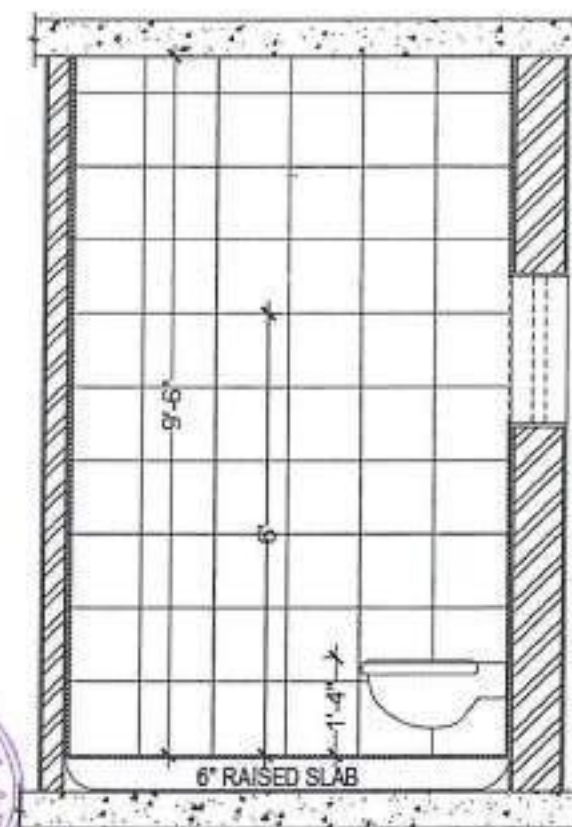


WALL D

Apartment at Pallavaram Phase - II

PLUMBING FITTINGS

SYM	DESCRIPTION	SQ. FT LVL
WM	WALL MIXER	2'-7"
SR	SHOWER ROSE	7'-0"
NT	FLOOR TRAP	-
HF/BC	HEALTH FAUCET	1'-4"
TR	TOWEL ROD	5'-0"
WC	EW C	1'-4"
PC	WASH BASIN	3'-0"

NOTE :
FLOOR TILE - 1'-0" X 1'-0"

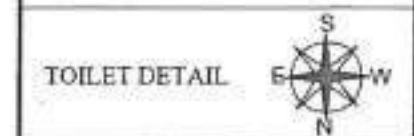

TOILET DETAIL

BLOCK A TOILET - 2

DRAWN ON 27.12.2021
DRAWN : JASWANTH SAKTHI S A
CHECKED : INFANTA STEPHY
APPROVED: KALAI Date :31.12.21


ARCHITECT
MAK ARCHITECTS
NO 31, MURUGAN KAVI, ST,
PALLAVARAM, CHENNAI - 600041
94421 42142 makarchitects@gmail.com

NOTES:
THIS DRAWING AND DESIGN ARE THE SOLE PROPERTY OF M/S MAK ARCHITECTS AND SHALL NOT BE TRACED, COPIED, REPRODUCED, MODIFIED, LENT OR MADE UNAUTHORIZED USE IN ANY MANNER IS NOT PERMITTED WITHOUT THE WRITTEN PRIOR CONSENT OF THE ARCHITECTS.
THIS DRAWING IS NOT TO BE USED FOR ANY PURPOSE OTHER THAN THAT FOR WHICH IT HAS BEEN EXECUTED
NO DIMENSION TO BE SCALED OFF FROM DRAWINGS ONLY WRITTEN DIMENSIONS TO BE FOLLOWED.
CIVIL, PLUMBING AND ELECTRICAL MARKINGS MUST BE APPROVED BY THE ARCHITECT BEFORE EXECUTION.
IN ANY EVENT OF ANY DISCREPANCIES OF DIFFERENCES BETWEEN ANY ARCHITECTURAL DRAWINGS AND STRUCTURAL DRAWINGS OR OTHER ENGINEERING DRAWINGS OR SITE CONDITIONS OR OTHERWISE IMMEDIATE REFERENCE IS TO BE MADE TO THE ARCHITECT FOR CLARIFICATION PRIOR TO EXECUTION OF WORK AT SITE.

DRAWING NUMBER: MAK/PP2/BA/TD/02
SHEET NO: 02




TYPICAL FLOOR PLAN
FIRST AND SECOND
FLOOR

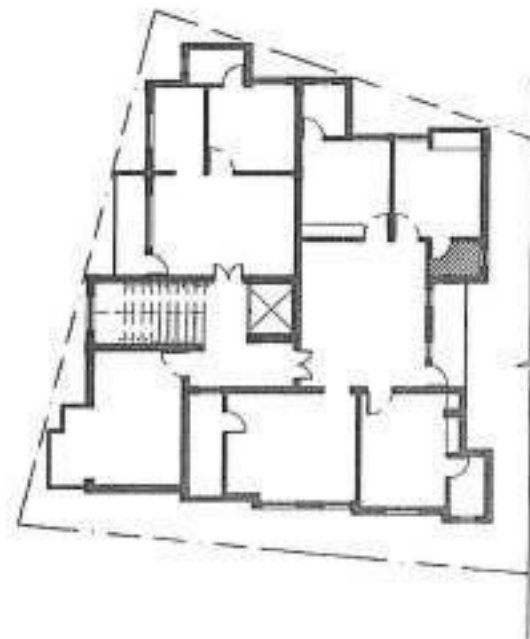


THIRD FLOOR PLAN


KEY PLAN

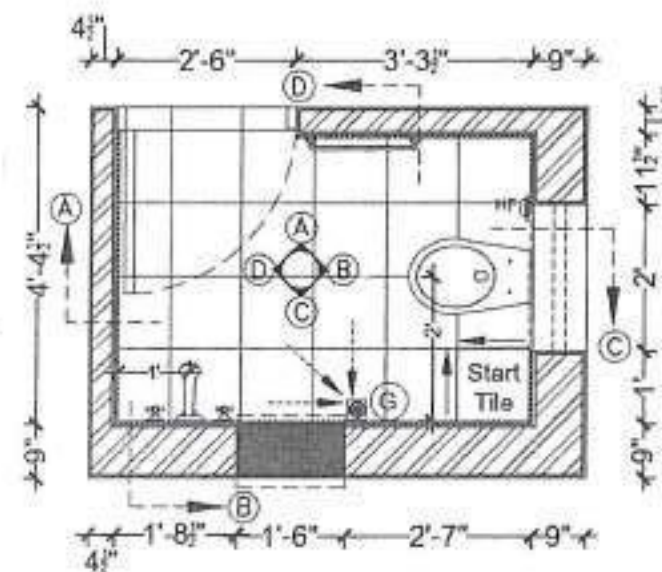


PLAN
TOILET 3 - 5'10"x4'0"

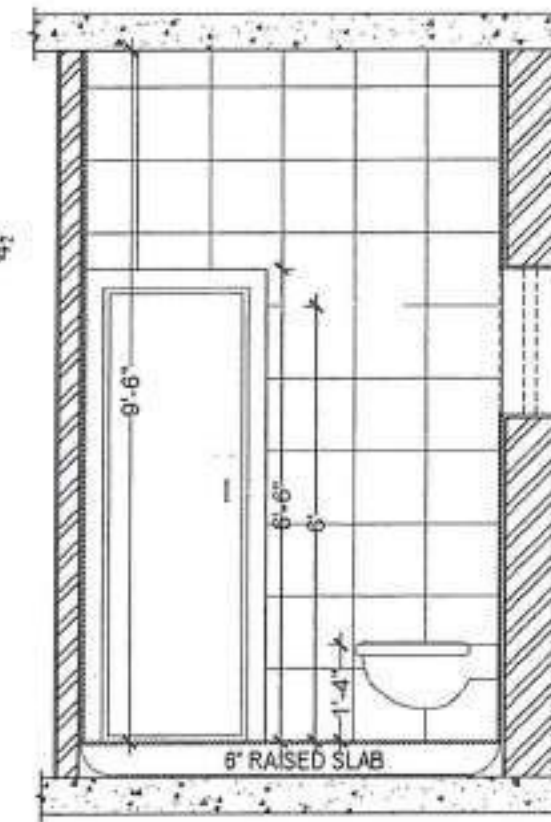


WALL A

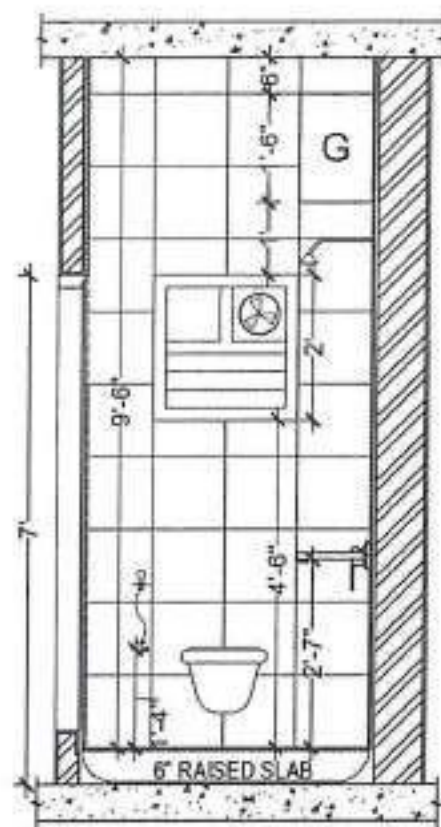

WALL B

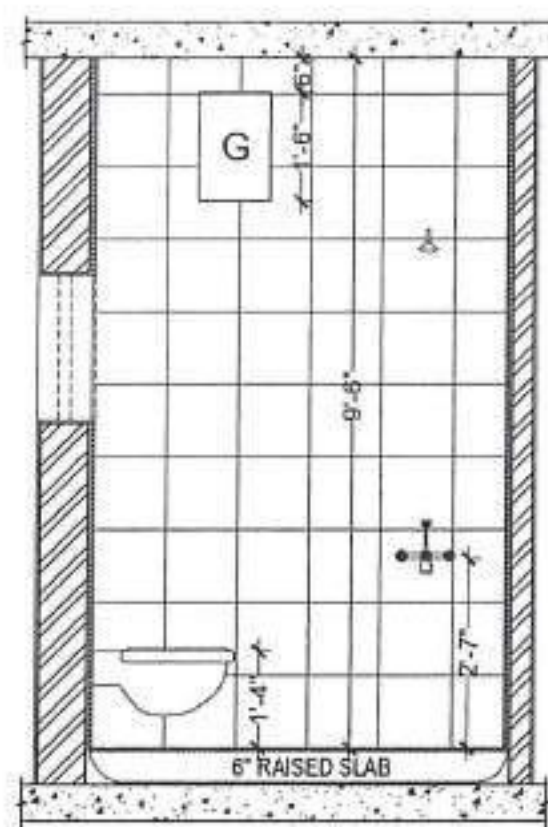

WALL C

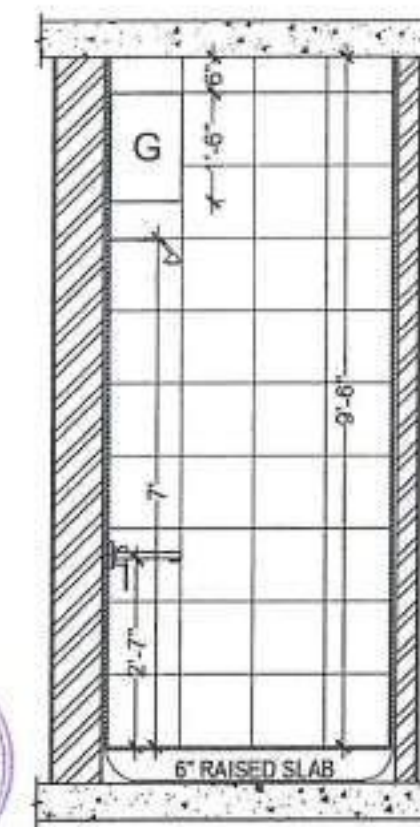

WALL D

Apartment at Pallavaram Phase - II

PLUMBING FITTINGS

SYM	DESCRIPTION	SQ.FT LVL
WM	WALL MIXER	2'-7"
SR	SHOWER ROSE	7'-0"
NT	FLOOR TRAP	-
HF/BC	HEALTH FAUCET	1'-4"
TR	TOWEL ROD	5'-0"
WC	EWC	1'-4"
PC	WASH BASIN	3'-0"

NOTE :
FLOOR TILE - 1'-0" X 1'-0"



TOILET DETAIL

BLOCK A TOILET - 3

DRAWN ON 27.12.2021

DRAWN : JASWANTH SAKTHI S A

CHECKED : INFANTA STEPHY

APPROVED: KALAI Date :31.12.21

ARCHITECT
MAK ARCHITECTS
100/11, MAHARAJAN ROAD, ST.
PALLAVARAM CHENNAI - 600043
98400 043

NOTES:
THIS DRAWING AND DESIGN ARE THE SOLE
PROPERTY OF M/S MAK ARCHITECTS AND SHALL NOT
BE TRACED, COPIED, REPRODUCED, MODIFIED, LENT
OR MADE UNAUTHORISED USE IN ANY MANNER IS
NOT PERMITTED WITHOUT THE WRITTEN PRIOR
CONSENT OF THE ARCHITECTS.

THIS DRAWING IS NOT TO BE USED FOR ANY
PURPOSE OTHER THAN THAT FOR WHICH IT HAS
BEEN EXECUTED

NO DIMENSION TO BE SCALED OFF FROM DRAWINGS.
ONLY WRITTEN DIMENSIONS TO BE FOLLOWED

Civil, PLUMBING AND ELECTRICAL MARKINGS MUST
BE APPROVED BY THE ARCHITECT BEFORE
EXECUTION


IN ANY EVENT OF ANY DISCREPANCIES OF
DIFFERENCE BETWEEN ANY ARCHITECTURAL
DRAWINGS AND STRUCTURAL DRAWINGS OR OTHER
ENGINEERING DRAWINGS OR SITE CONDITIONS OR
OTHERWISE IMMEDIATE REFERENCE IS TO BE MADE
TO THE ARCHITECT FOR CLARIFICATION PRIOR TO
EXECUTION OF WORK AT SITE.

DRAWING NUMBER


MAK/PP2/BA/TD/03

SHEET NO


03

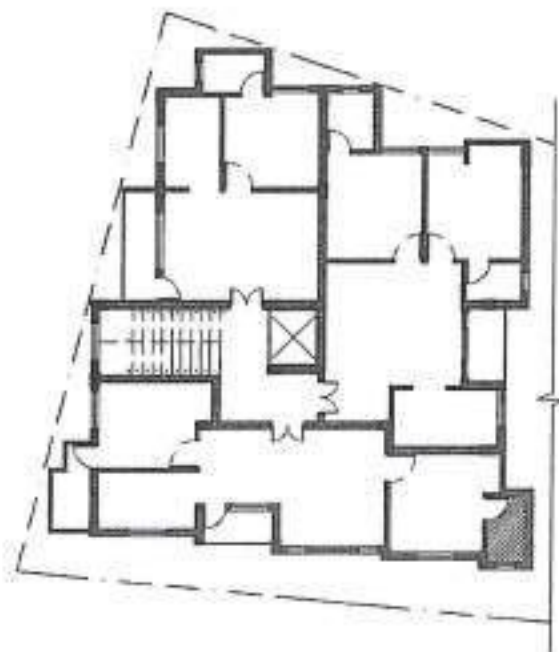


TYPICAL FLOOR PLAN
FIRST AND SECOND
FLOOR

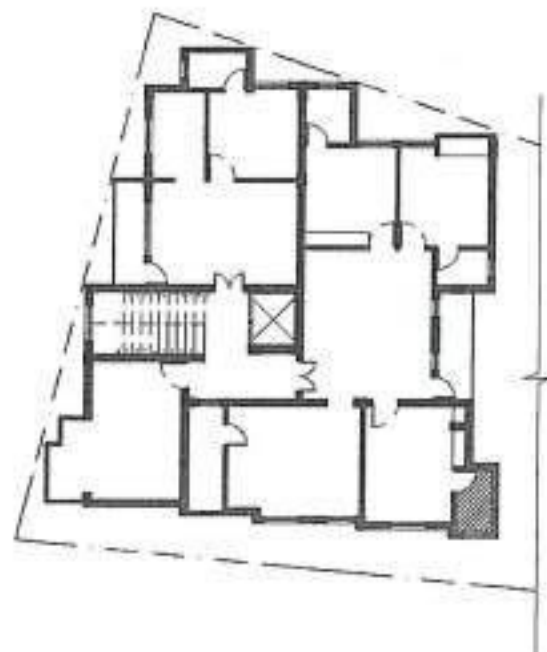


THIRD FLOOR PLAN

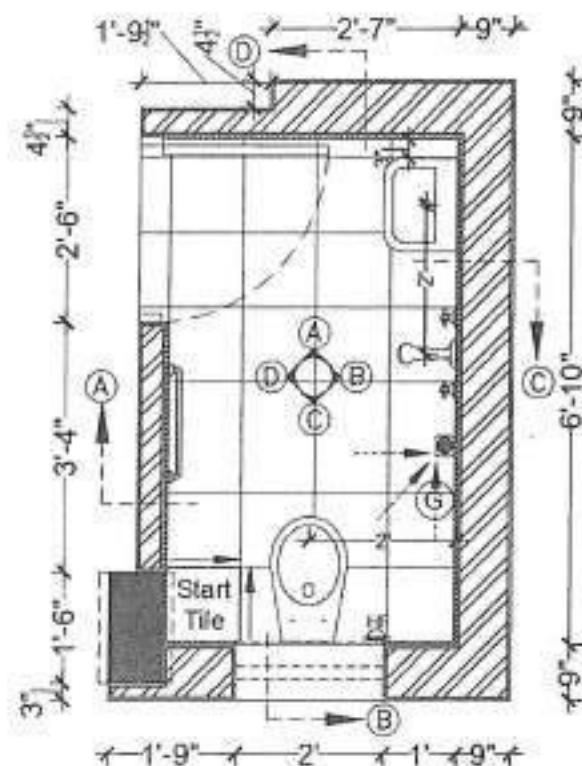


PLAN
TOILET 4 - 6'0"x4'0"

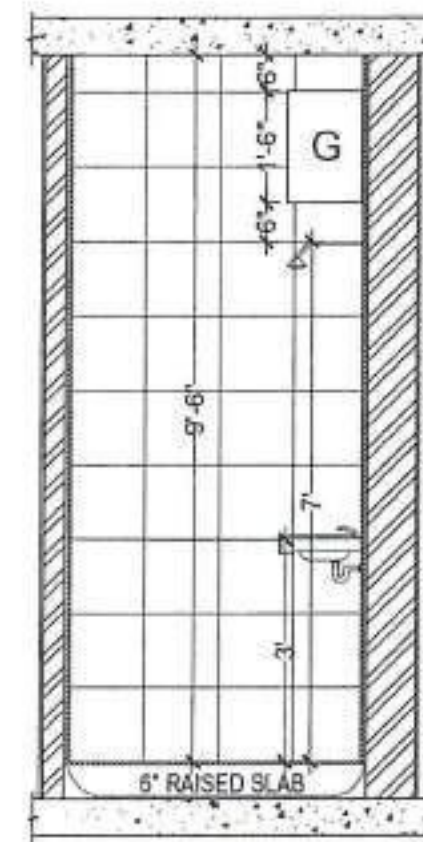


WALL A

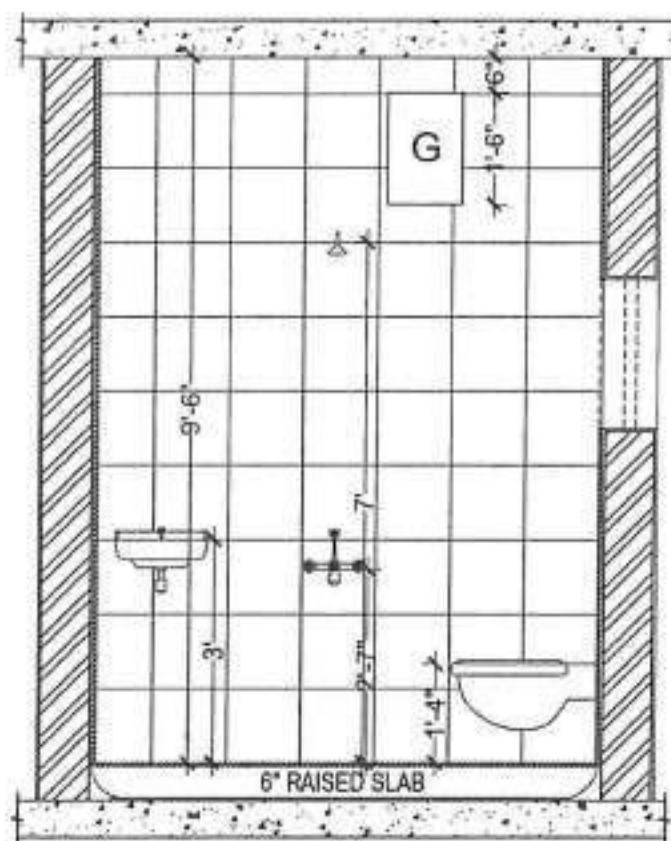

WALL B

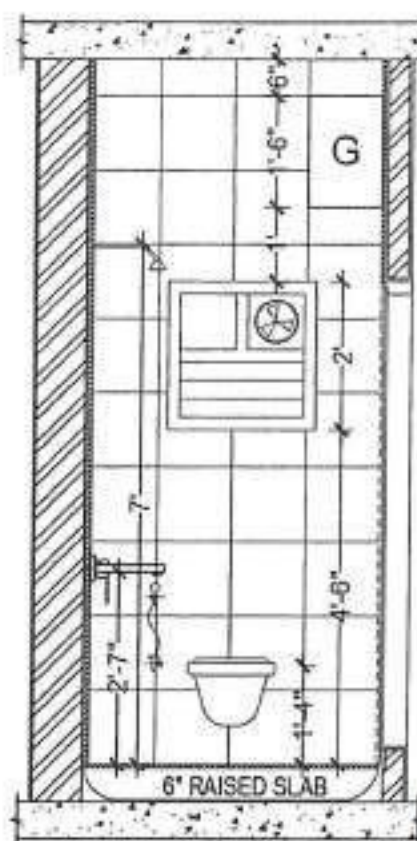

WALL C

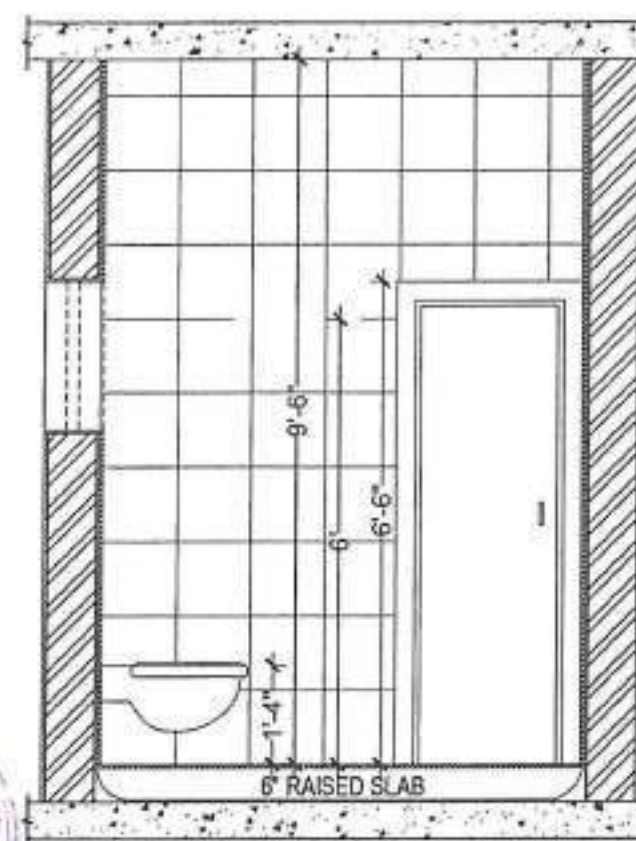


WALL D

Apartment at Pallavaram Phase - II

PLUMBING FITTINGS

SYM	DESCRIPTION	SQ.FT. LVL
+	WN WALL MIXER	2'-7"
△	SR SHOWER ROSE	7'-0"
⊙	NT FLOOR TRAP	-
⊥	HF/BC HEALTH FAUCET	1'-4"
→	TR TOWEL ROD	5'-0"
W	WC EWC	1'-4"
□	PC WASH BASIN	3'-0"

NOTE :
FLOOR TILE - 1'-0" X 1'-0"

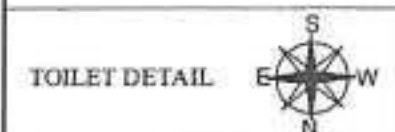

TOILET DETAIL

BLOCK A TOILET- 4

DRAWN ON 27.12.2021

DRAWN : JASWANTH SAKTHI S A

CHECKED : INFANTA STEPHY

APPROVED: KALAI Date :31.12.21

ARCHITECT



MAK ARCHITECTS
NO 11, BALAKRISHNA KOVIL, ST.
PALLAVARAM CHENNAI - 600043
TAMIL NADU

NOTES:

THIS DRAWING AND DESIGN ARE THE SOLE PROPERTY OF MAK ARCHITECTS AND SHALL NOT BE TRACED, COPIED, REPRODUCED, MODIFIED, LEFT OR MADE UNAUTHORIZED USE IN ANY MANNER IS NOT PERMITTED WITHOUT THE WRITTEN PRIOR CONSENT OF THE ARCHITECTS.

THIS DRAWING IS NOT TO BE USED FOR ANY PURPOSE OTHER THAN THAT FOR WHICH IT HAS BEEN EXECUTED.


NO DIMENSION TO BE SCALED OFF FROM DRAWINGS. ONLY WRITTEN DIMENSIONS TO BE FOLLOWED.

CIVIL, PLUMBING AND ELECTRICAL MARKINGS MUST BE APPROVED BY THE ARCHITECT BEFORE EXECUTION.


IN ANY EVENT OF ANY DISCREPANCIES OF DIFFERENCES BETWEEN ANY ARCHITECTURAL DRAWINGS AND STRUCTURAL DRAWINGS OR OTHER ENGINEERING DRAWINGS OR SITE CONDITIONS OR OTHERWISE IMMEDIATE REFERENCE IS TO BE MADE TO THE ARCHITECT FOR CLARIFICATION PRIOR TO EXECUTION OF WORK AT SITE.

DRAWING NUMBER
MAK/PP2/BA/TD/04


SHEET NO:
04

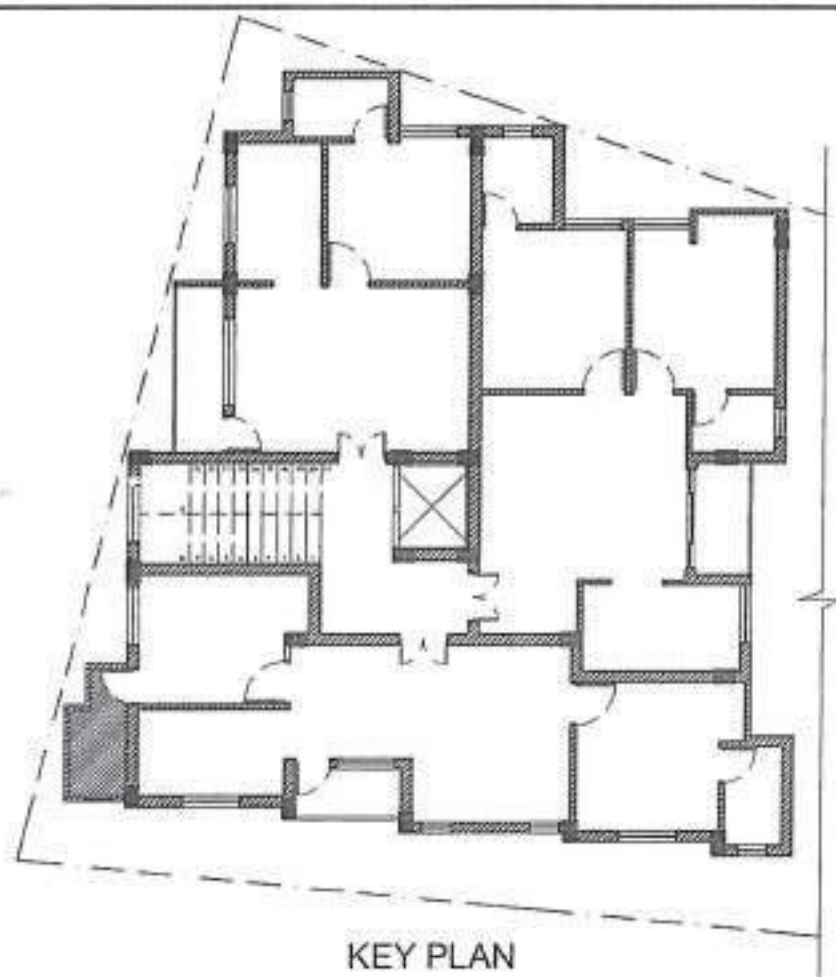


KEY PLAN
FIRST AND SECOND FLOOR

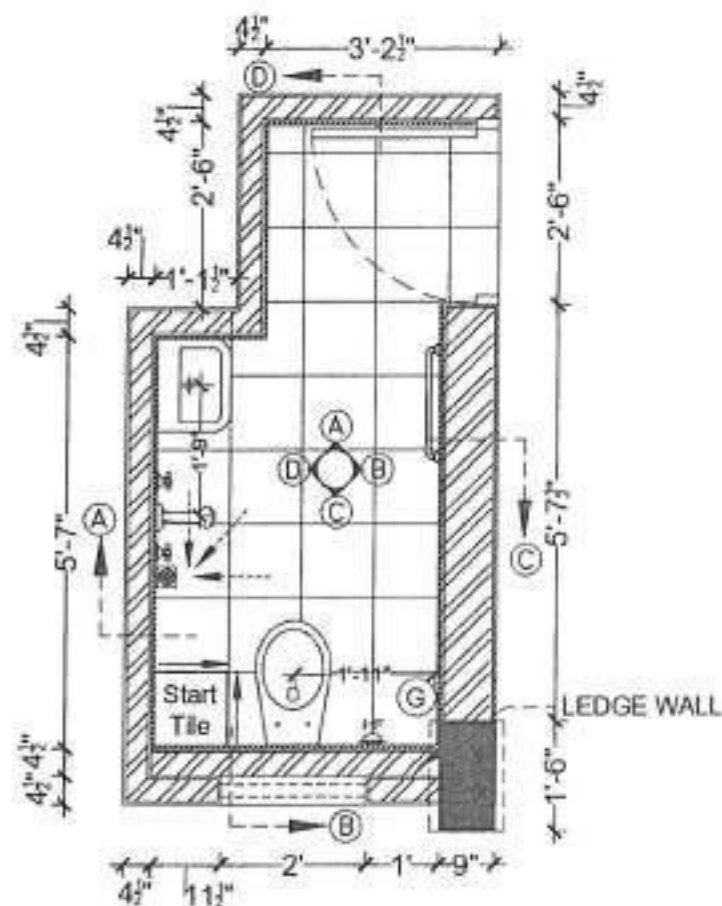


PLAN
TOILET 5 - 6'0"x4'0"

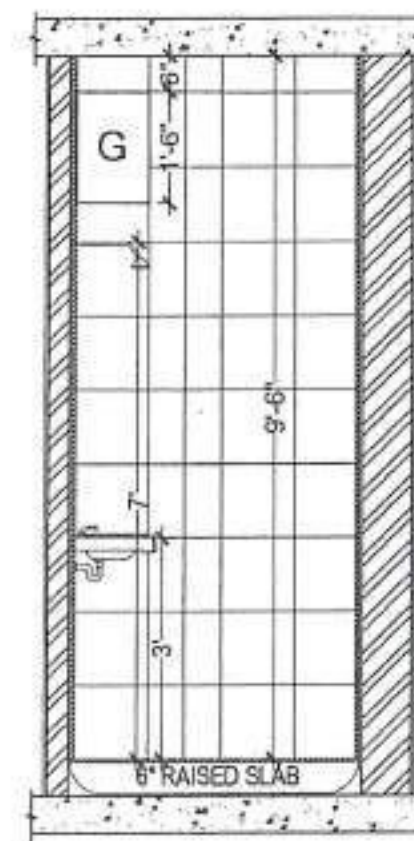


WALL A

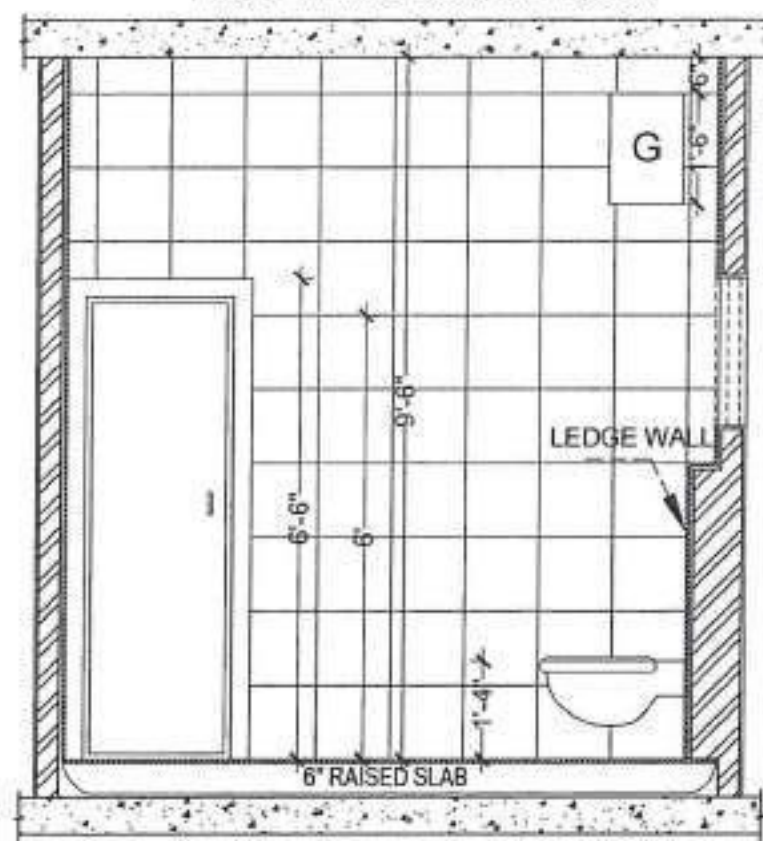

WALL B

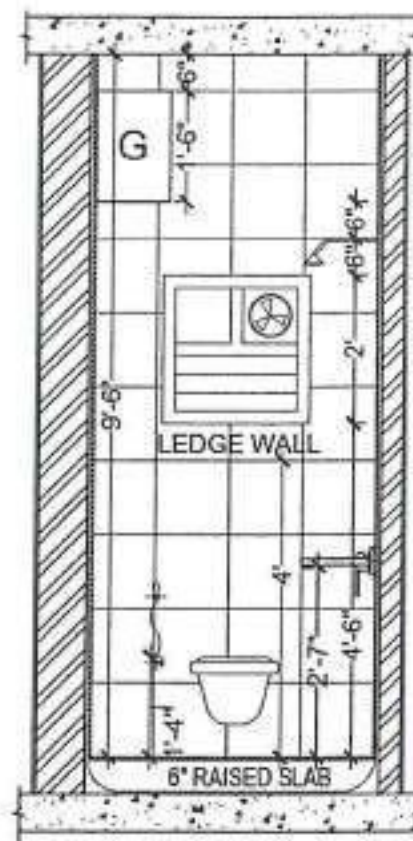

WALL C

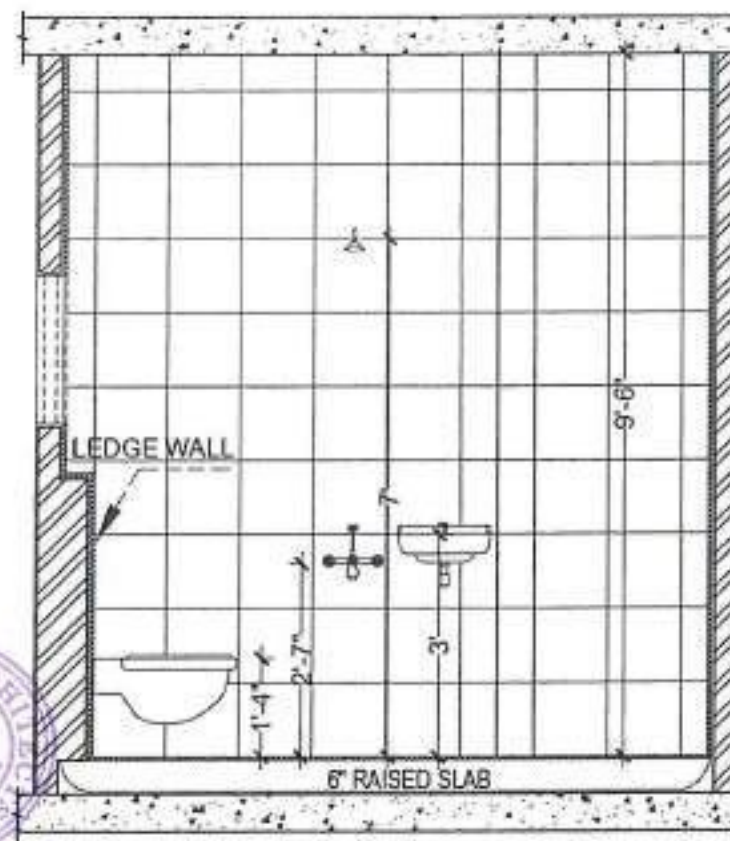


WALL D

Apartment at Pallavaram Phase - II

PLUMBING FITTINGS

SYM	DESCRIPTION	SQ.FT LVL
WM	WALL MIXER	2'-7"
SR	SHOWER ROSE	7'-0"
NT	FLOOR TRAP	-
HF/BC	HEALTH FAUCET	1'-4"
TR	TOWEL ROD	5'-0"
WC	EWC	1'-4"
PC	WASH BASIN	3'-0"

NOTE :
FLOOR TILE - 1'-0" X 1'-0"

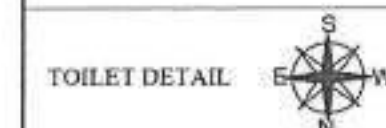

BLOCK A TOILET - 5

DRAWN ON 27.12.2021

DRAWN : JASWANTH SAKTHI S A

CHECKED : INFANTA STEPHY

APPROVED : KALAI Date : 31.12.21

ARCHITECT



NOTES:

THIS DRAWING AND DESIGN ARE THE SOLE PROPERTY OF M/S MAK ARCHITECTS AND SHALL NOT BE TRACED, COPIED, REPRODUCED, MODIFIED, LENT OR MADE UNAUTHORIZED USE IN ANY MANNER IS NOT PERMITTED WITHOUT THE WRITTEN PRIOR CONSENT OF THE ARCHITECTS.

THIS DRAWING IS NOT TO BE USED FOR ANY PURPOSE OTHER THAN THAT FOR WHICH IT HAS BEEN EXECUTED.

NO DIMENSION TO BE SCALED OFF FROM DRAWINGS ONLY WRITTEN DIMENSIONS TO BE FOLLOWED.

CIVIL, PLUMBING AND ELECTRICAL MARKINGS MUST BE APPROVED BY THE ARCHITECT BEFORE EXECUTION.

IN ANY EVENT OF ANY DISCREPANCIES OF DIFFERENCES BETWEEN ANY ARCHITECTURAL DRAWINGS AND STRUCTURAL DRAWINGS OR OTHER ENGINEERING DRAWINGS OR SITE CONDITIONS OR OTHERWISE IMMEDIATE REFERENCE IS TO BE MADE TO THE ARCHITECT FOR CLARIFICATION PRIOR TO EXECUTION OF WORK AT SITE.

DRAWING NUMBER:

MAK/PP2/BA/TD/05

SHEET NO:


05

Apartment at Pallavaram Phase - II

PLUMBING FITTINGS

SYM	DESCRIPTION	SQ.FT. LVL
WM	WALL MIXER	2'-7"
SR	SHOWER ROSE	7'-0"
NT	FLOOR TRAP	"
HF/BC	HEALTH FAUCET	1'-4"
TR	TOWEL ROD	5'-0"
WC	EWIC	1'-4"
PC	WASH BASIN	3'-0"

NOTE:
FLOOR TILE - 1'-0" X 1'-0"

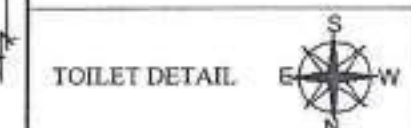

BLOCK B TOILET - 1

DRAWN ON 27.12.2021

DRAWN : JASWANTH SAKTHI S A

CHECKED : INFANTA STEPHY

APPROVED: KALAI Date :31.12.21

ARCHITECT



NOTES:

THIS DRAWING AND DESIGN ARE THE SOLE PROPERTY OF MAK ARCHITECTS AND SHALL NOT BE TRACED, COPIED, REPRODUCED, MODIFIED, LENT OR MADE UNAUTHORIZED USE IN ANY MANNER IS NOT PERMITTED WITHOUT THE WRITTEN PRIOR CONSENT OF THE ARCHITECTS

THIS DRAWING IS NOT TO BE USED FOR ANY PURPOSE OTHER THAN THAT FOR WHICH IT HAS BEEN EXECUTED

NO DIMENSION TO BE SCALED OFF FROM DRAWINGS ONLY WRITTEN DIMENSIONS TO BE FOLLOWED.

CIVIL, PLUMBING AND ELECTRICAL MARKINGS MUST BE APPROVED BY THE ARCHITECT BEFORE EXECUTION.

IN ANY EVENT OF ANY DISCREPANCIES OF DIFFERENCES BETWEEN ANY ARCHITECTURAL DRAWINGS AND STRUCTURAL DRAWINGS OR OTHER ENGINEERING DRAWINGS OR SITE CONDITIONS OR OTHERWISE IMMEDIATE REFERENCE IS TO BE MADE TO THE ARCHITECT FOR CLARIFICATION PRIOR TO EXECUTION OF WORK AT SITE.

DRAWING NUMBER:


MAK/PP2/BB/TD/01

SHEET NO:

01




TYPICAL FLOOR PLAN
FIRST AND SECOND
FLOOR

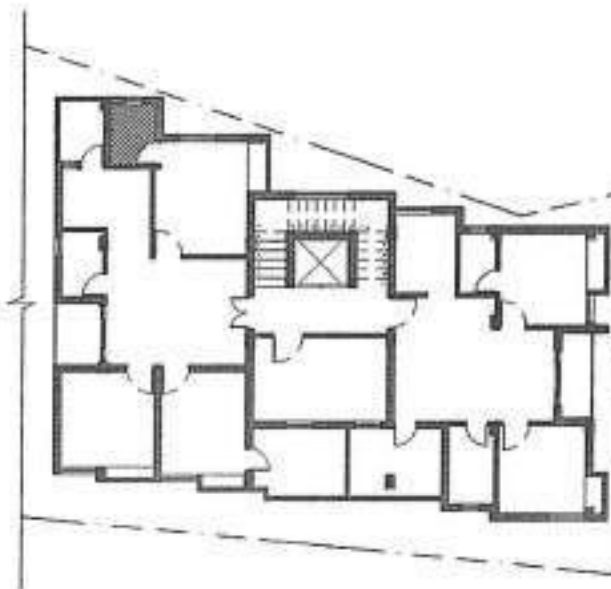


THIRD FLOOR PLAN


KEY PLAN

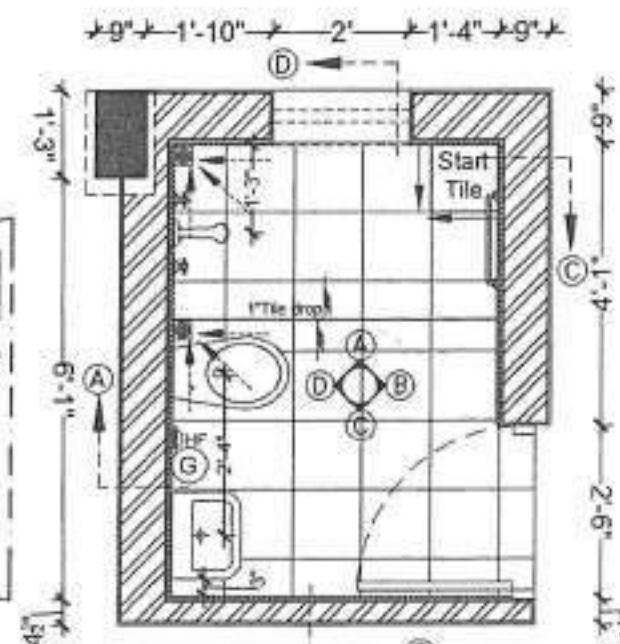


PLAN
TOILET 1 - 4'9"x6'7"

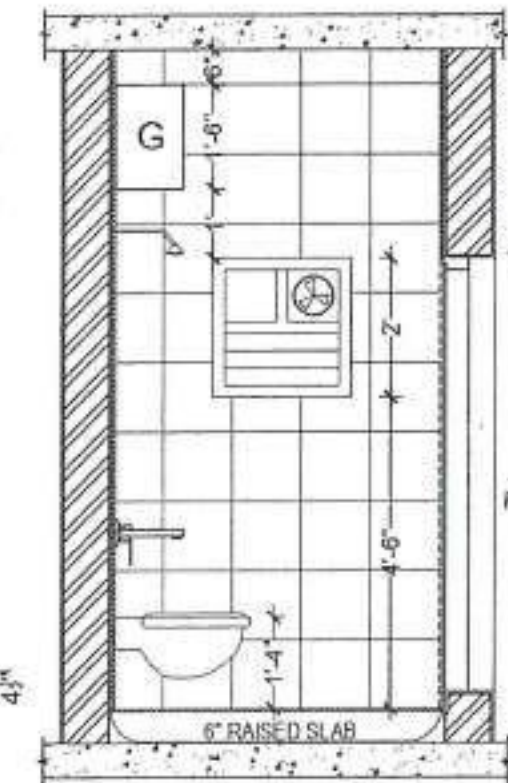


WALL A

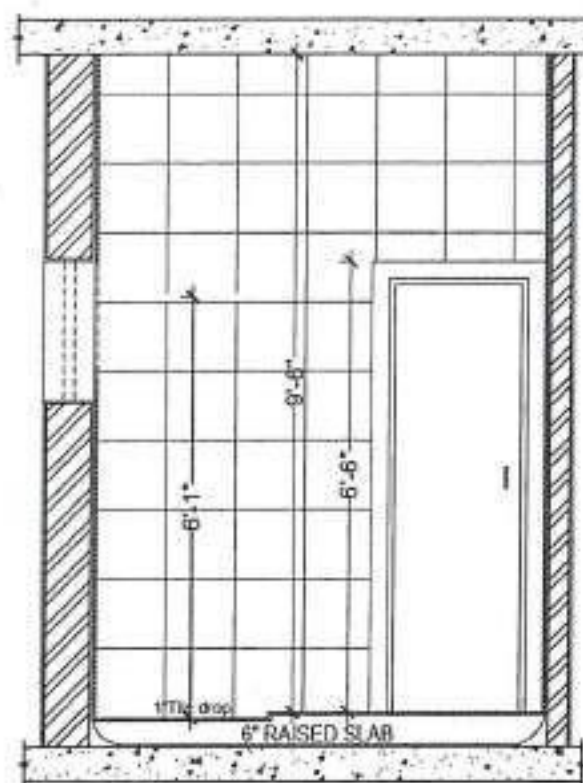

WALL B

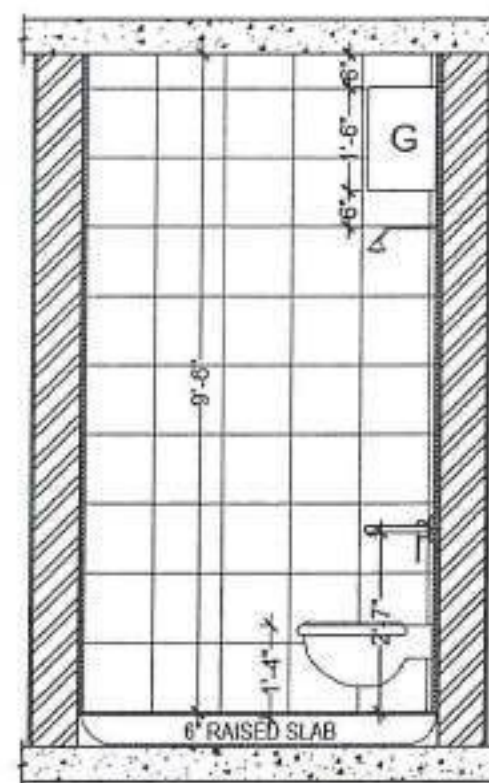


WALL C

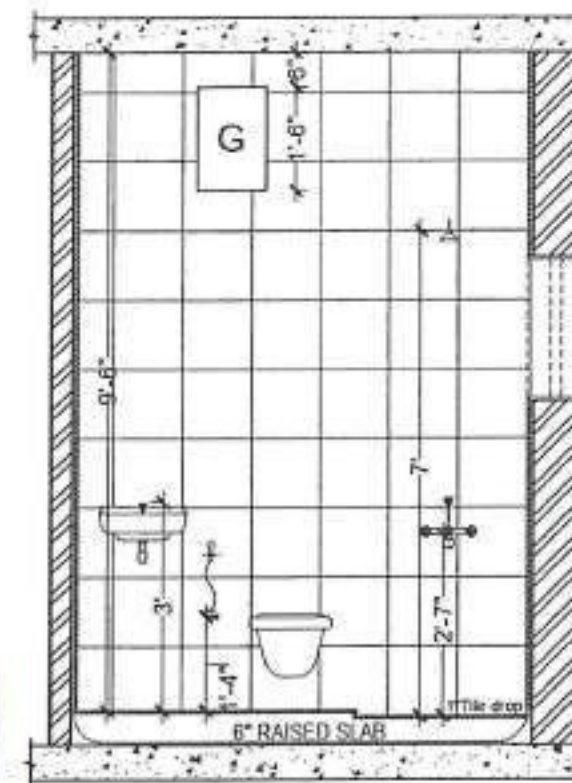

WALL D




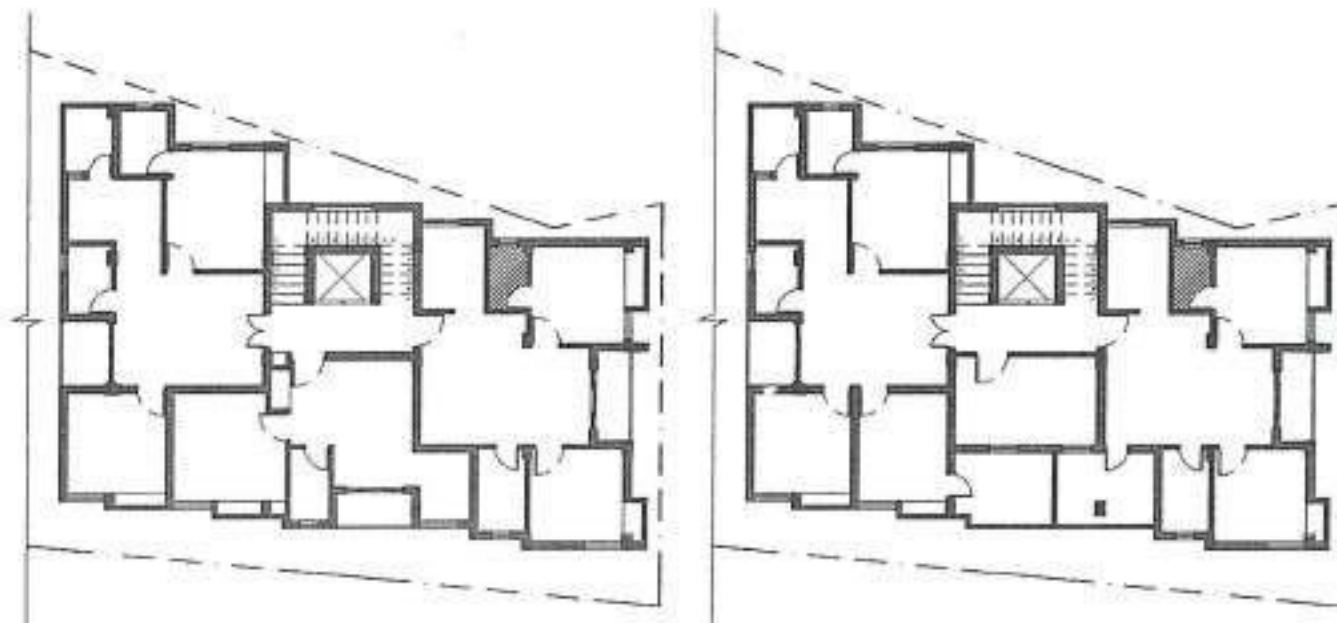


TYPICAL FLOOR PLAN
FIRST AND SECOND
FLOOR

THIRD FLOOR PLAN

KEY PLAN

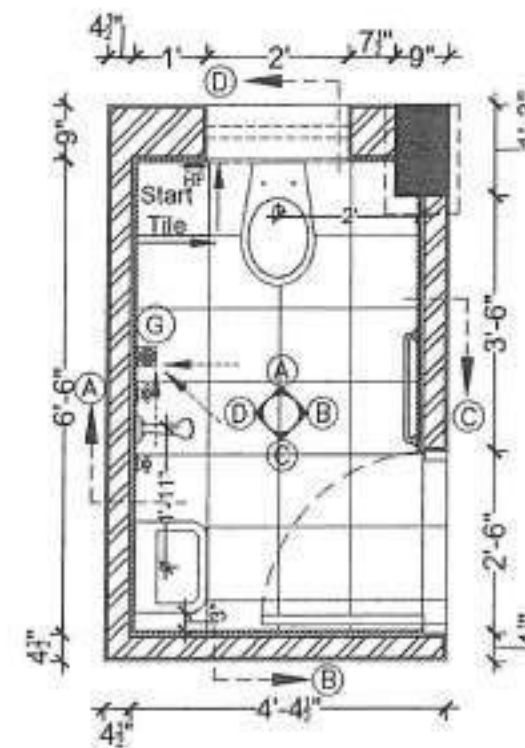

PLAN
TOILET 2 - 4'0"x6'6"

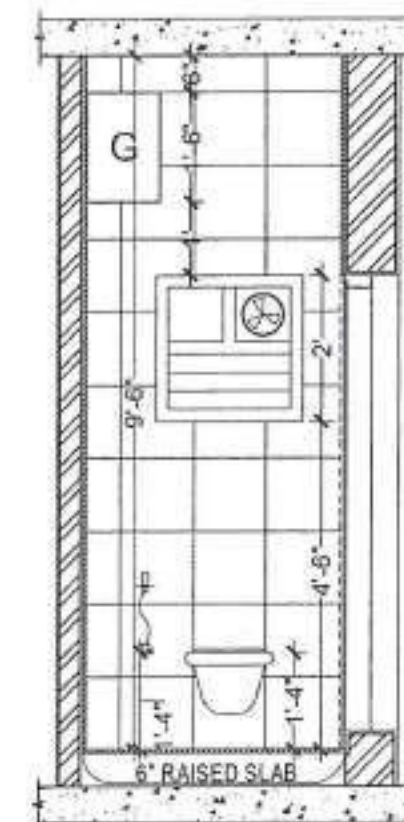


WALL A

Apartment at Pallavaram Phase - II

PLUMBING FITTINGS

SYM	DESCRIPTION	SQ. FT. LV.
WM	WALL MIXER	2'-7"
SR	SHOWER ROSE	7'-0"
NT	FLOOR TRAP	-
HF/BC	HEALTH FAUCET	1'-4"
TR	TOWEL ROD	5'-0"
WC	EWC	1'-4"
PC	WASH BASIN	3'-0"

NOTE :
FLOOR TILE - 1'-0" X 1'-0"

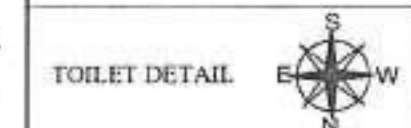

BLOCK B TOILET 2

DRAWN ON 27.12.2021

DRAWN : JASWANTH SAKTHI S A

CHECKED : INFANTA STEPHY

APPROVED : KALAI Date : 31.12.21

ARCHITECT



NOTES:

THIS DRAWING AND DESIGN ARE THE SOLE PROPERTY OF M/S MAK ARCHITECTS AND SHALL NOT BE TRADED, COPIED, REPRODUCED, MODIFIED, LENT OR MADE UNAUTHORIZED USE IN ANY MANNER IS NOT PERMITTED WITHOUT THE WRITTEN PRIOR CONSENT OF THE ARCHITECTS.

THIS DRAWING IS NOT TO BE USED FOR ANY PURPOSE OTHER THAN THAT FOR WHICH IT HAS BEEN EXECUTED.

NO DIMENSION TO BE SCALED OFF FROM DRAWINGS ONLY WRITTEN DIMENSIONS TO BE FOLLOWED.

CIVIL, PLUMBING AND ELECTRICAL MARKINGS MUST BE APPROVED BY THE ARCHITECT BEFORE EXECUTION.


IN ANY EVENT OF ANY DISCREPANCIES OF DIFFERENCES BETWEEN ANY ARCHITECTURAL DRAWINGS AND STRUCTURAL DRAWINGS OR OTHER ENGINEERING DRAWINGS OR SITE CONDITIONS OR OTHERWISE IMMEDIATE REFERENCE IS TO BE MADE TO THE ARCHITECT FOR CLARIFICATION PRIOR TO EXECUTION OF WORK AT SITE.

DRAWING NUMBER:


MAK/PP2/BB/TD/02

SHEET NO:


02

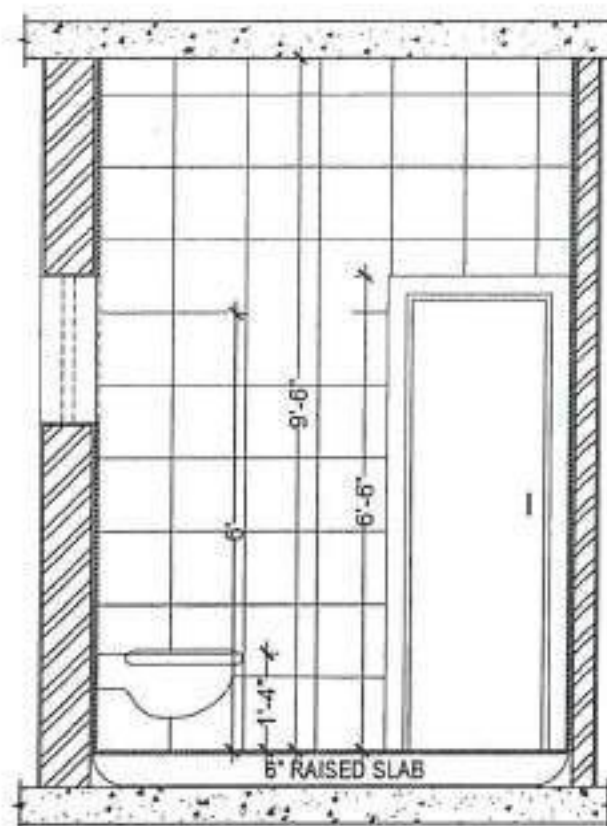

WALL B

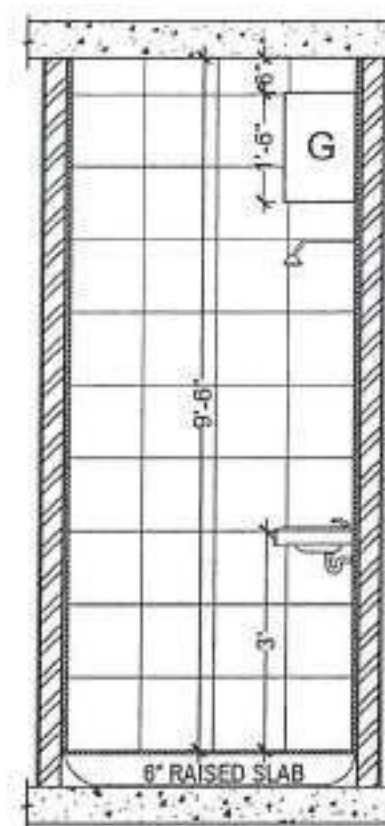

WALL C

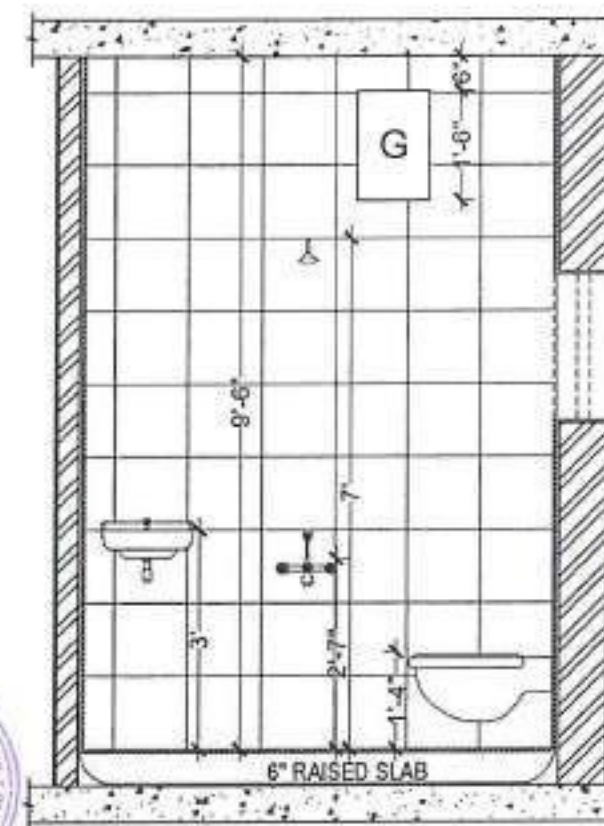

WALL D




Apartment at Pallavaram Phase - II

PLUMBING FITTINGS

SYM	DESCRIPTION	SQ. FT. LV.
WM	WALL MIXER	2'-7"
SR	SHOWER ROSE	7'-0"
NT	FLOOR TRAP	-
HF/BC	HEALTH FAUCET	1'-4"
TR	TOWEL ROD	5'-0"
WC	EW C	1'-4"
PC	WASH BASIN	3'-0"

NOTE :
FLOOR TILE - 1'-0" X 1'-0"

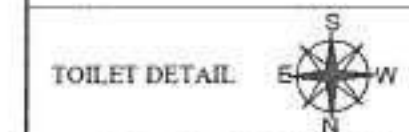

BLOCK B TOILET 3

DRAWN ON 27.12.2021

DRAWN : JASWANTH SAKTHI S A

CHECKED : INFANTA STEPHY

APPROVED : KALAI Date : 31.12.21

ARCHITECT



NOTES:

THIS DRAWING AND DESIGN ARE THE SOLE PROPERTY OF M/S NAK ARCHITECTS AND SHALL NOT BE TRACED, COPIED, REPRODUCED, MODIFIED, LENT OR MADE UNAUTHORIZED USE IN ANY MANNER IS NOT PERMITTED WITHOUT THE WRITTEN PRIOR CONSENT OF THE ARCHITECTS.

THIS DRAWING IS NOT TO BE USED FOR ANY PURPOSE OTHER THAN THAT FOR WHICH IT HAS BEEN EXECUTED.

NO DIMENSION TO BE SCALED OFF FROM DRAWINGS. ONLY WRITTEN DIMENSIONS TO BE FOLLOWED.

CIVIL, PLUMBING AND ELECTRICAL MARKINGS MUST BE APPROVED BY THE ARCHITECT BEFORE EXECUTION.


IN ANY EVENT OF ANY DISCREPANCIES OF DIFFERENCES BETWEEN ANY ARCHITECTURAL DRAWINGS AND STRUCTURAL DRAWINGS OR OTHER ENGINEERING DRAWINGS OR SITE CONDITIONS OR OTHERWISE IMMEDIATE REFERENCE IS TO BE MADE TO THE ARCHITECT FOR CLARIFICATION PRIOR TO EXECUTION OF WORK AT SITE.

DRAWING NUMBER


MAK/PP2/BB/TD/03

SHEET ID:

03

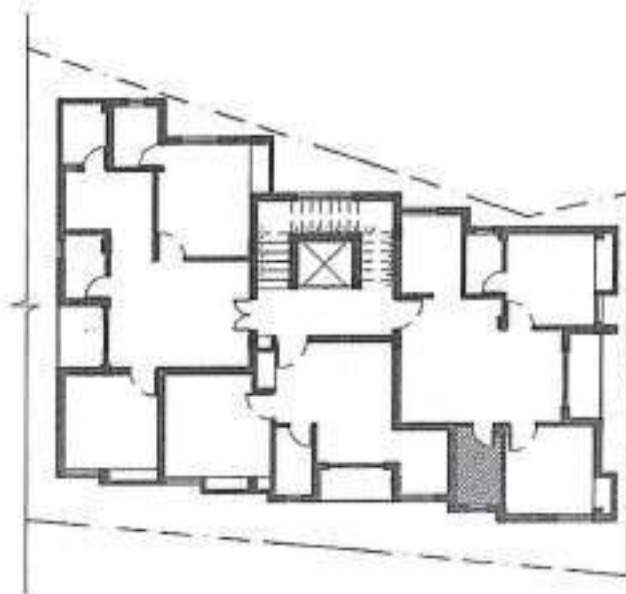


TYPICAL FLOOR PLAN
FIRST AND SECOND
FLOOR

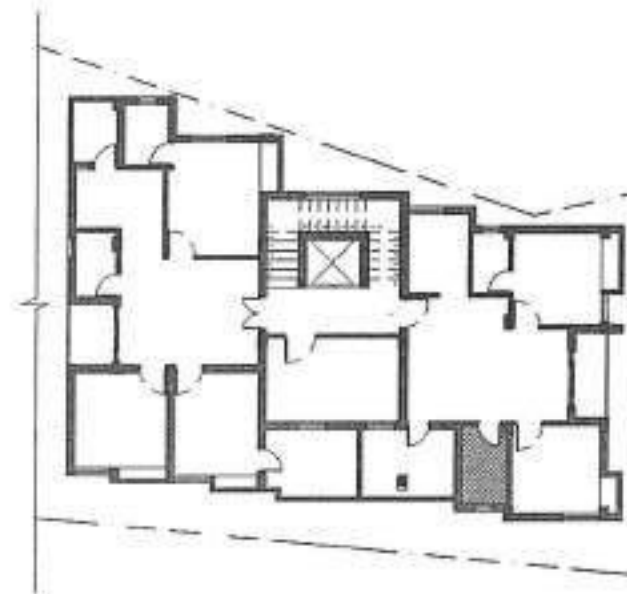


THIRD FLOOR PLAN


KEY PLAN

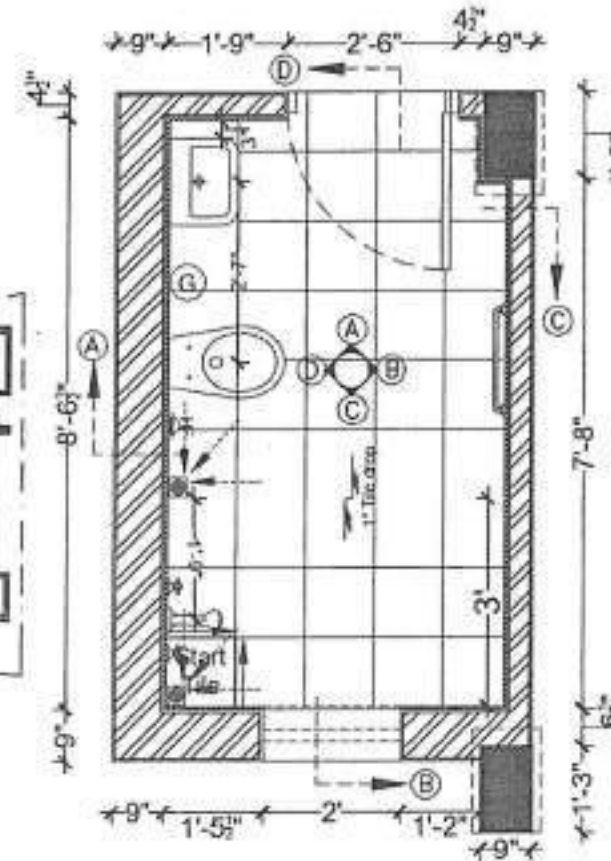


PLAN
TOILET 3 - 5'0"X8'6"

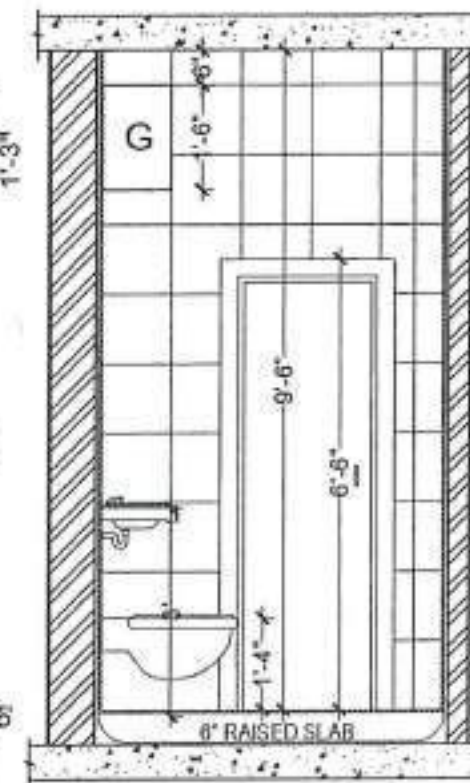


WALL A

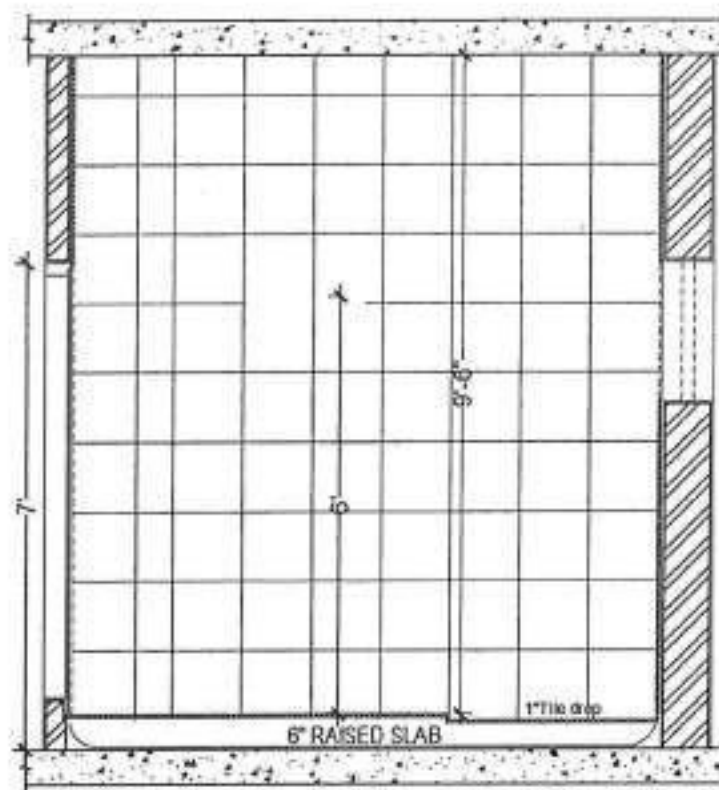

WALL B

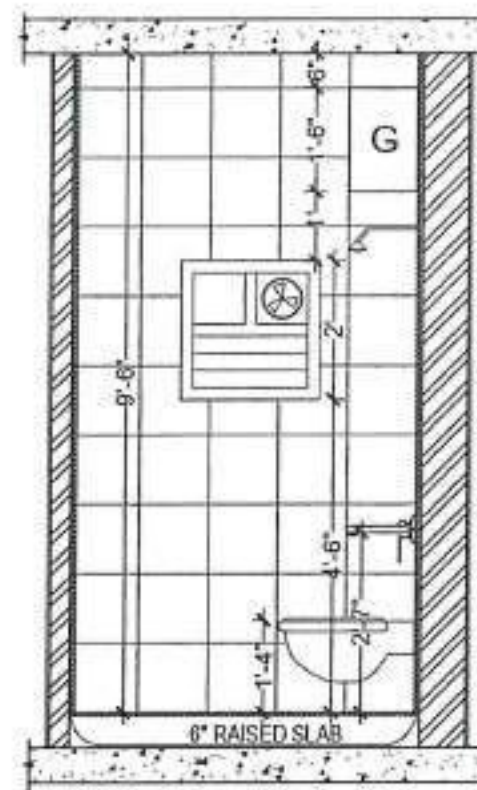

WALL C

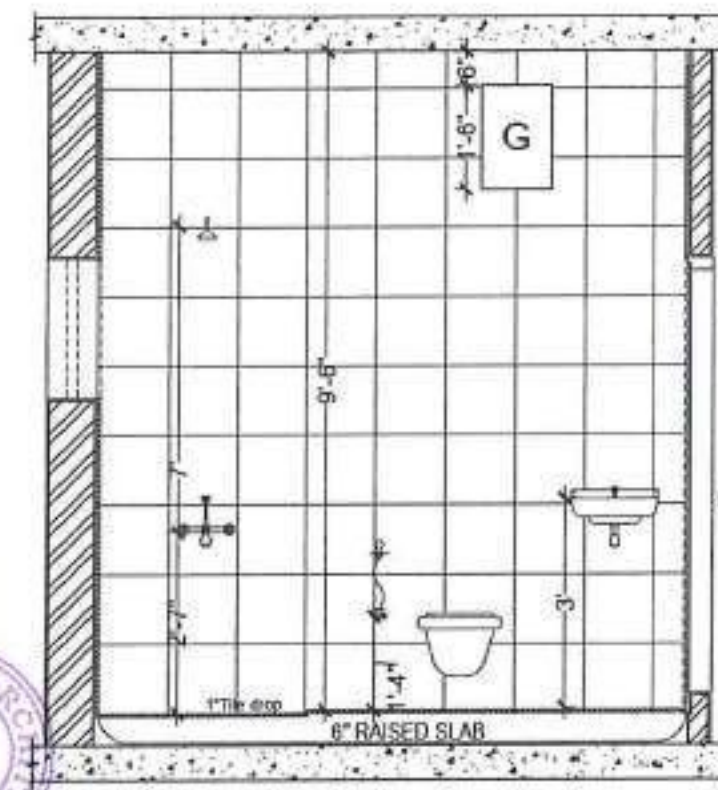


WALL D



Apartment at Pallavaram Phase - II

PLUMBING FITTINGS			
SYM	DESCRIPTION	QTY	LV
WM	WALL MIXER	2	7"
SR	SHOWER ROSE	7	0"
NT	FLOOR TRAP	-	-
HF/BC	HEALTH FAUCET	1	4"
TR	TOWEL ROD	5	0"
WC	EWC	1	4"
PC	WASH BASIN	3	0"

NOTE :
FLOOR TILE - 1'-0" X 1'-0"

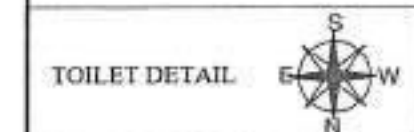


BLOCK B TOILET - 4

DRAWN ON 27.12.2021
DRAWN : JASWANTH SAKTHI S A
CHECKED : INFANTA STEPHY
APPROVED: KALAI Date :31.12.21


ARCHITECT
MAK ARCHITECTS
NO. 21, MAHARAJAN NIVEL ST,
PALLAVARAM CHENNAI - 600 076
9841220441
makarchitects@gmail.com

NOTES:
THIS DRAWING AND DESIGN ARE THE SOLE PROPERTY OF MAK ARCHITECTS AND SHALL NOT BE TRACED, COPIED, REPRODUCED, MODIFIED, LENT OR MADE UNAUTHORISED USE IN ANY MANNER IS NOT PERMITTED WITHOUT THE WRITTEN PRIOR CONSENT OF THE ARCHITECTS
THIS DRAWING IS NOT TO BE USED FOR ANY PURPOSE OTHER THAN THAT FOR WHICH IT HAS BEEN EXECUTED
NO DIMENSION TO BE SCALED OFF FROM DRAWINGS ONLY WRITTEN DIMENSIONS TO BE FOLLOWED.
CIVIL, PLUMBING AND ELECTRICAL MARKINGS MUST BE APPROVED BY THE ARCHITECT BEFORE EXECUTION.
IN ANY EVENT OF ANY DISCREPANCIES OF DIFFERENCES BETWEEN ANY ARCHITECTURAL DRAWINGS AND STRUCTURAL DRAWINGS OR OTHER ENGINEERING DRAWINGS OR SITE CONDITIONS OR OTHERWISE IMMEDIATE REFERENCE IS TO BE MADE TO THE ARCHITECT FOR CLARIFICATION PRIOR TO EXECUTION OF WORK AT SITE.


DRAWING NUMBER: MAK/PP2/BB/TD/04
SHEET NO: 04

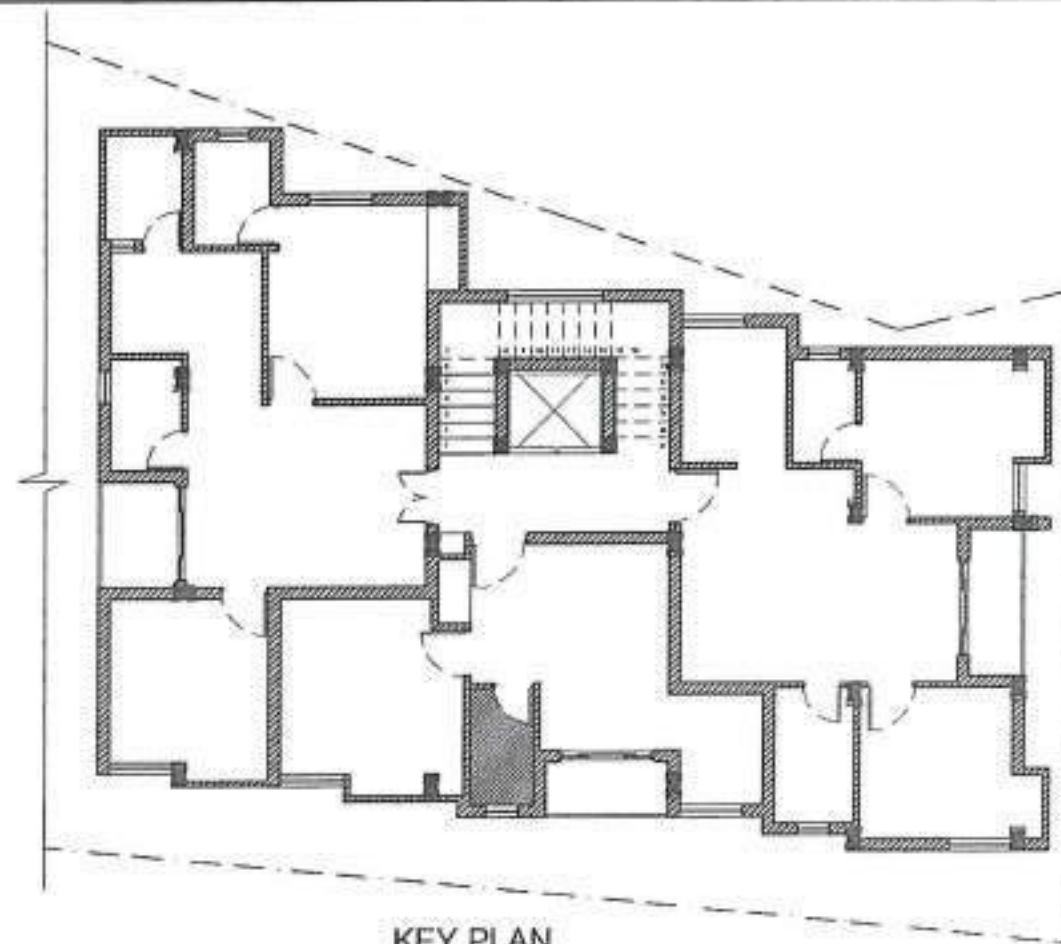


KEY PLAN
FIRST AND SECOND FLOOR

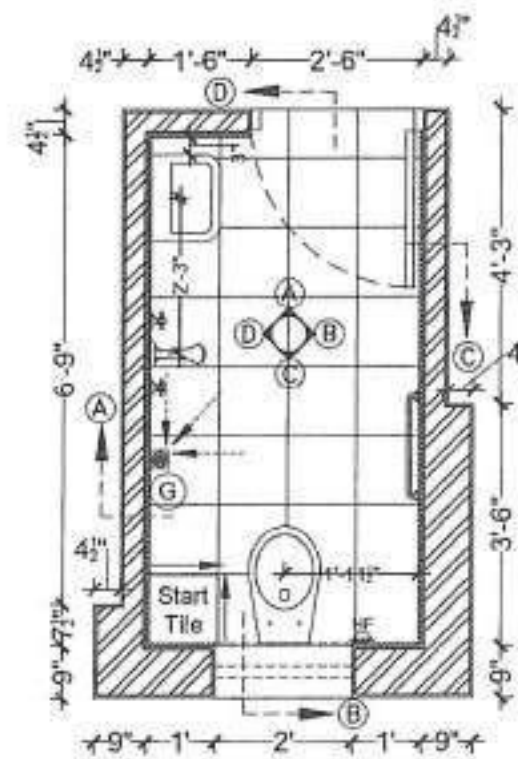


PLAN
TOILET 4 - 4'0"x7'4"

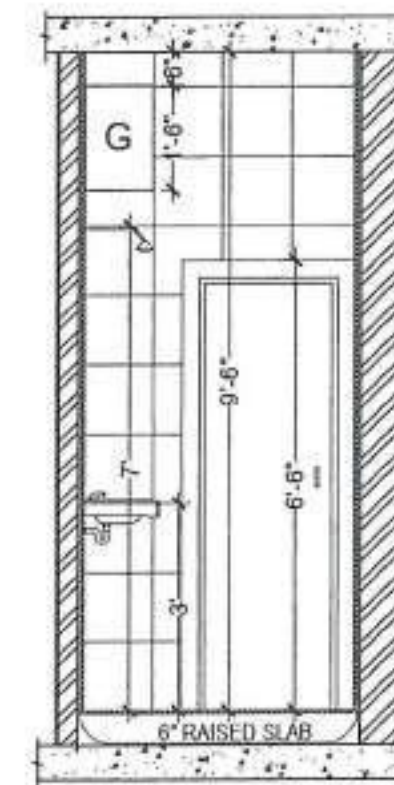


WALL A

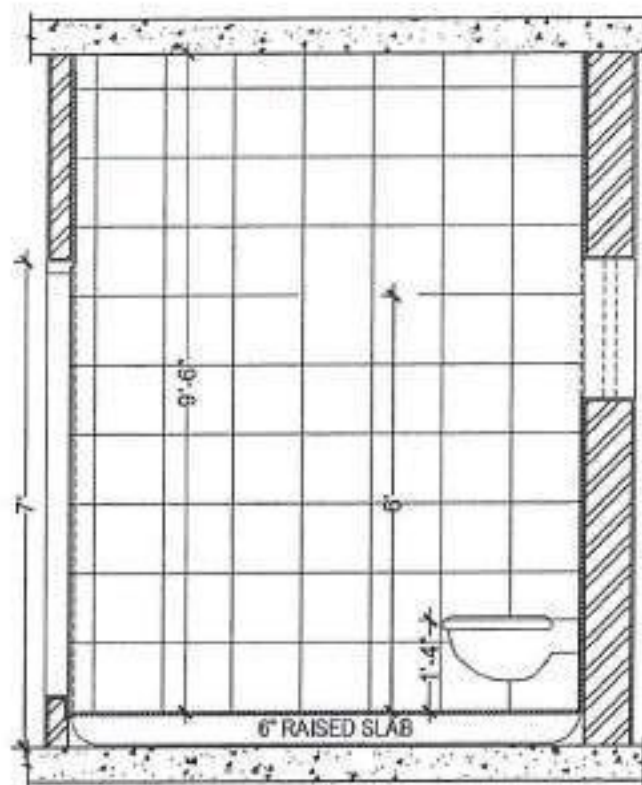

WALL B

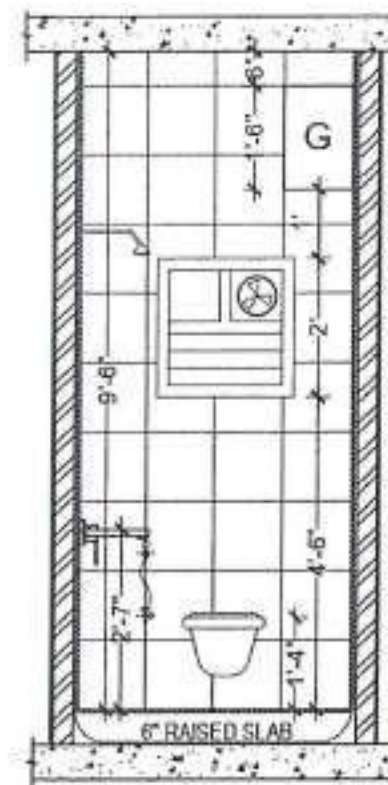


WALL C

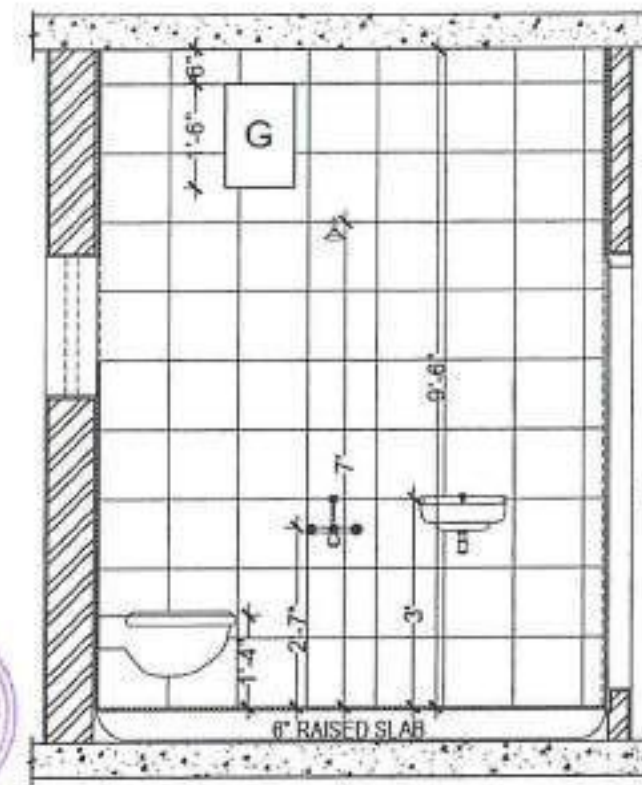


WALL D



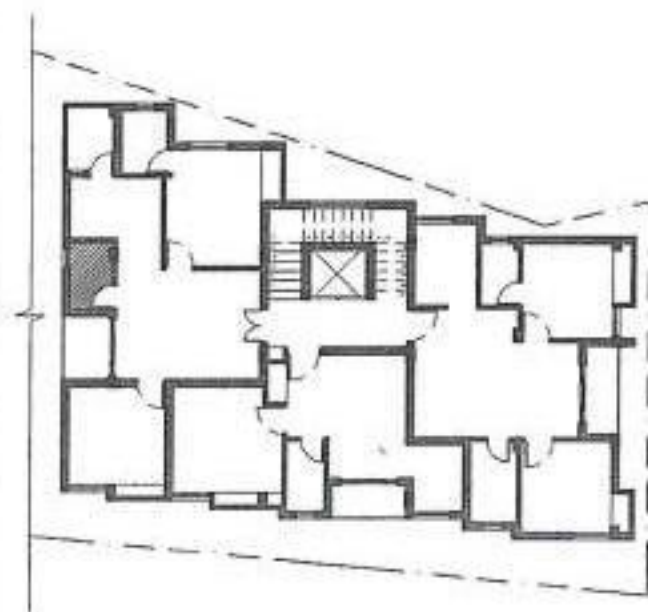


TYPICAL FLOOR PLAN
FIRST AND SECOND
FLOOR

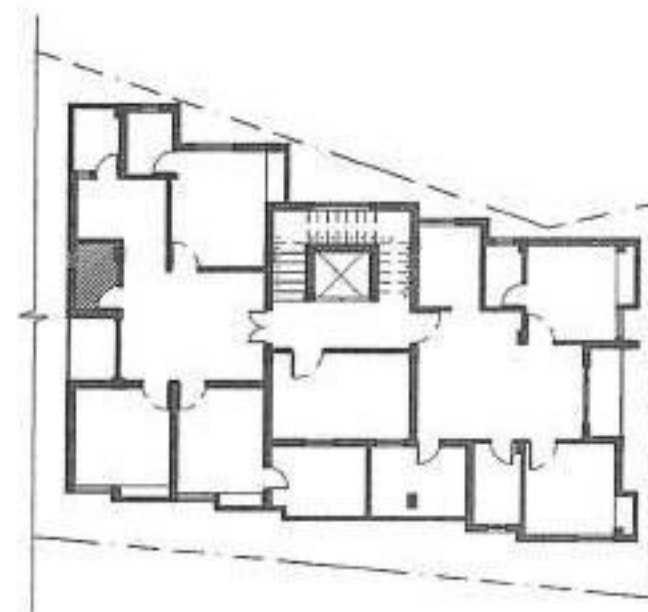


THIRD FLOOR PLAN


KEY PLAN

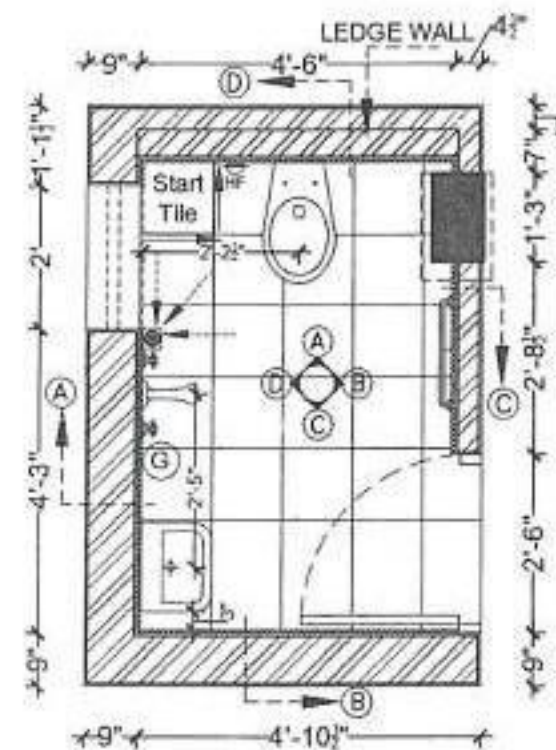


PLAN
TOILET 5 - 6'6"x4'0"

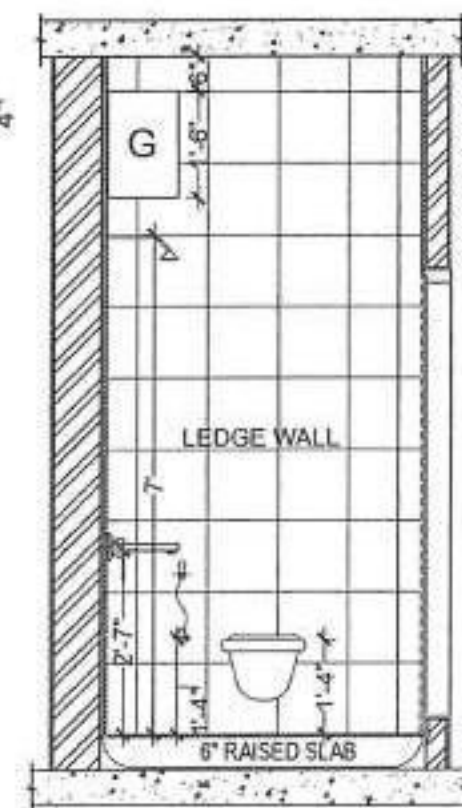


WALL A

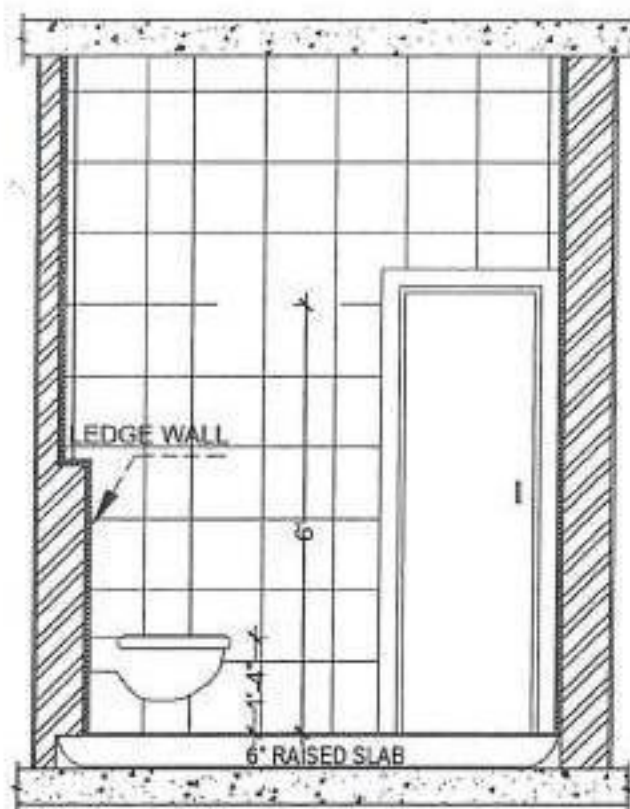

WALL B

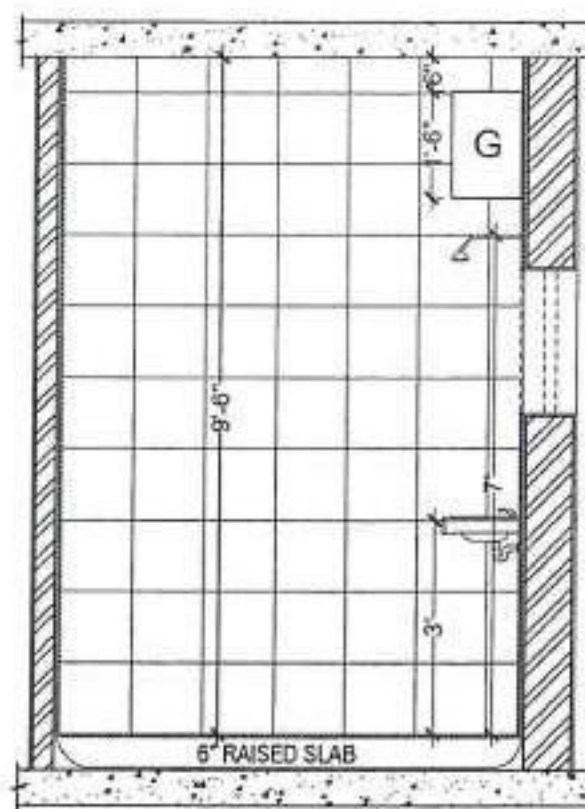

WALL C

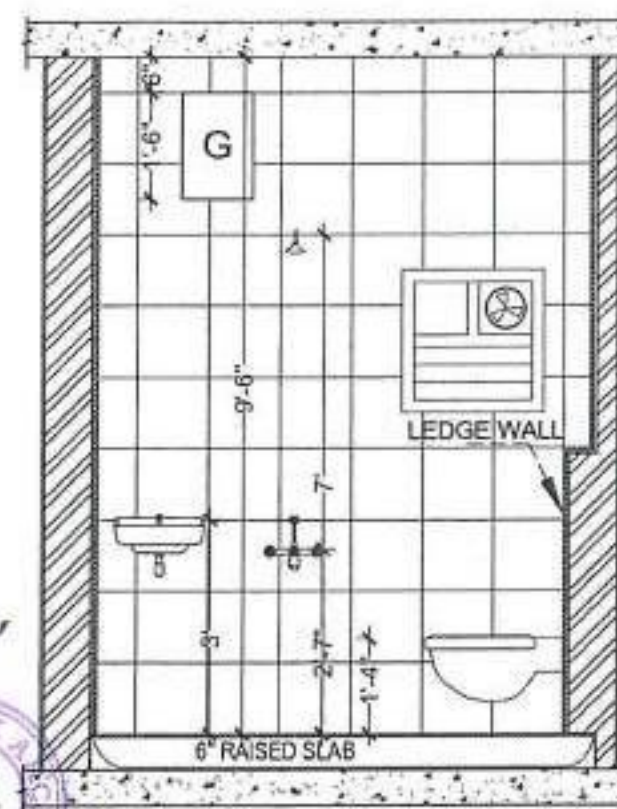


WALL D

Apartment at Pallavaram Phase - II

PLUMBING FITTINGS

SYM	DESCRIPTION	SQ. FT. LVL
WM	WALL MIXER	2'-7"
SR	SHOWER ROSE	7'-0"
NT	FLOOR TRAP	-
HF/BC	HEALTH FAUCET	1'-4"
TR	TOWEL ROD	5'-0"
WC	EWC	1'-4"
PC	WASH BASIN	3'-0"

NOTE :
FLOOR TILE - 1'-0" X 1'-0"

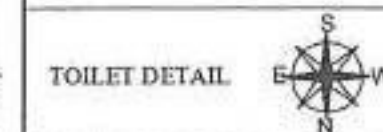

TOILET DETAIL

BLOCK B TOILET - 5

DRAWN ON 27.12.2021

DRAWN : JASWANTH SAKTHI S A

CHECKED : INFANTA STEPHY

APPROVED: KALAI Date : 31.12.21

ARCHITECT



NOTES:

THIS DRAWING AND DESIGN ARE THE SOLE PROPERTY OF MAA ARCHITECTS AND SHALL NOT BE TRACED, COPIED, REPRODUCED, MODIFIED, LEFT OR MADE UNAUTHORIZED USE IN ANY MANNER IS NOT PERMITTED WITHOUT THE WRITTEN PRIOR CONSENT OF THE ARCHITECTS.

THIS DRAWING IS NOT TO BE USED FOR ANY PURPOSE OTHER THAN THAT FOR WHICH IT HAS BEEN EXECUTED.

NO DIMENSION TO BE SCALED OFF FROM DRAWINGS. ONLY WRITTEN DIMENSIONS TO BE FOLLOWED.

CIVIL, PLUMBING AND ELECTRICAL MARKINGS MUST BE APPROVED BY THE ARCHITECT BEFORE EXECUTION.

IN ANY EVENT OF ANY DISCREPANCIES OF DIFFERENCES BETWEEN ANY ARCHITECTURAL DRAWINGS AND STRUCTURAL DRAWINGS OR OTHER ENGINEERING DRAWINGS OR SITE CONDITIONS OR OTHERWISE IMMEDIATE REFERENCE IS TO BE MADE TO THE ARCHITECT FOR CLARIFICATION PRIOR TO EXECUTION OF WORK AT SITE.

DRAWING NUMBER: MAK/PP2/BB/TD/05

SHEET NO: 05

PLAN SHOWING THE PROPOSED

APARTMENT BLOCK AT PALLAVARAM PHASE II

SCHEDULE OF OPENINGS

S.NO	DESCRIPTION	NOS	SIZE	SILL HGT
1	Door (DD1)	4	36"x76"	00"
2	Door (DD1)	4	36"x76"	00"
3	Door (DD2)	2	36"x76"	00"
4	Door (DD)	10	36"x76"	00"
5	Door (DD)	15	36"x76"	00"
6	Window (W1)	1	60"x60"	10"
7	Window (W2)	18	40"x48"	20"
8	Window (W3)	1	30"x48"	10"
9	Window (W4)	2	30"x48"	10"
10	Window (W5)	4	60"x60"	20"
11	Window (W6)	1	10"x40"	10"
12	Ventilator (V)	10	20"x20"	10"
13	Stair window (Sw-1)	1	70"x50"	Mid landing
14	Stair window (Sw-2)	1	40"x60"	Mid landing


TILE LAYOUT

DRAWN ON	15 March 2022
DRAWN BY	Jaswanth Sakthi
CHECKED BY	Infanta Stephy

ARCHITECT :

MRK ARCHITECTS
NO 31, MADHAVAN KOVE ST,
PALLAVARAM,
CHENNAI - 600042
9447255681

LEGEND :

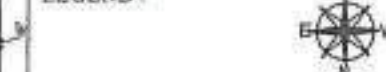

NOTES :

THIS DRAWING AND DESIGN ARE THE SOLE PROPERTY OF MRK ARCHITECTS AND SHALL NOT BE TRACED, COPIED, REPRODUCED, MODIFIED, LENT OR MADE UNAUTHORIZED USE IN ANY MANNER IS NOT PERMITTED WITHOUT THE WRITTEN PRIOR CONSENT OF THE ARCHITECTS.

THIS DRAWING IS NOT TO BE USED FOR ANY PURPOSE OTHER THAN THAT FOR WHICH IT HAS BEEN EXECUTED.

NO DIMENSION TO BE SCALED OFF FROM DRAWINGS. ONLY WRITTEN DIMENSION TO BE FOLLOWED.

GIVE, PLUMBING AND ELECTRICAL MARKINGS MUST BE APPROVED BY THE ARCHITECT BEFORE EXECUTION.

IN ANY EVENT OF ANY DISCREPANCIES OF DIFFERENCES BETWEEN ANY ARCHITECTURAL DRAWINGS AND STRUCTURAL DRAWINGS OR OTHER ENGINEERING DRAWINGS OR SITE CONDITIONS OR OTHERWISE IMMEDIATE REFERENCE IS TO BE MADE TO THE ARCHITECT FOR CLARIFICATION PRIOR TO EXECUTION OF WORK AT SITE.

DRAWING NUMBER :	SHEET NO :
	01

TYPICAL FLOOR PLAN

FIRST FLOOR & SECOND FLOOR

PLAN SHOWING THE PROPOSED

APARTMENT BLOCK AT PALLAVARAM PHASE II

SCHEDULE OF OPENINGS

S.NO	DESCRIPTION	NO	SIZE	SEL. NOT
1	Door (DD1)	2	60"x76"	00"
2	Door (MD1)	1	36"x76"	00"
3	Door (MD2)	2	36"x76"	00"
4	Door (D1)	10	36"x76"	00"
5	Door (D2)	14	36"x76"	00"
6	Window (W1)	1	60"x66"	10"
7	Window (W2)	3	40"x66"	10"
8	Window (W3)	3	36"x66"	10"
9	Window (W4)	2	36"x66"	10"
10	Window (W5)	1	28"x66"	10"
11	Window (KW)	3	40"x60"	16"
12	Window (KW1)	1	16"x66"	10"
13	Ventilator (V)	8	20"x20"	16"
14	Stair window (SW1)	1	70"x60"	Not landing
15	Stair window (SW2)	1	40"x60"	Not landing
16	Airway window (AW)	2	36"x20"	16"

TILE LAYOUT

DRAWN ON 15 March 2022
DRAWN BY Jaswanth Sakthi
CHECKED BY Infanta Stephy

ARCHITECT :

MAK ARCHITECTS
 NO 21, MANJANMATH ROAD, ST.
 PALLAVARAM, CHENNAI - 600043
 987232641
 makarchitects@gmail.com

NOTES :

THIS DRAWING AND DESIGN ARE THE SOLE PROPERTY OF MAK ARCHITECTS AND SHALL NOT BE TRACED, COPIED, REPRODUCED, MODIFIED, LENT OR MADE UNAUTHORIZED USE IN ANY MANNER IS NOT PERMITTED WITHOUT THE WRITTEN PRIOR CONSENT OF THE ARCHITECTS.

THIS DRAWING IS NOT TO BE USED FOR ANY PURPOSE OTHER THAN THAT FOR WHICH IT HAS BEEN EXECUTED.

NO DIMENSION TO BE SCALED OFF FROM DRAWINGS. ONLY WRITTEN DIMENSIONS TO BE FOLLOWED.

CIVIL, PLUMBING AND ELECTRICAL MARKINGS MUST BE APPROVED BY THE ARCHITECT BEFORE EXECUTION.

IN ANY EVENT OF ANY DISCREPANCIES OF DIFFERENCES BETWEEN ANY ARCHITECTURAL DRAWINGS AND STRUCTURAL DRAWINGS OR OTHER ENGINEERING DRAWINGS OR SITE CONDITIONS OR OTHERWISE DATED DATE REFERENCE IS TO BE MADE TO THE ARCHITECT FOR CLARIFICATION PRIOR TO EXECUTION OF WORK AT SITE.

DRAWING NUMBER : **SHEET NO.**
 02

THIRD FLOOR PLAN



SIT

M
ARC
ARCHITECTS

CLIENT:

NOTES:

THIS DRAWING
WAK ARCHITECTS
REPRODUCED
IN ANY MANNER
PRIOR TO THE
DATE OF ISSUE

THIS DRAWING
IS NOT TO BE
USED FOR ANY
OTHER PROJECT

NO DIMENSIONS
SHOWN IN THIS
DRAWING


CIVIL PLAN
APPROVED

IN ANY EVENT
BETWEEN THE
DRAWING AND
CONSTRUCTION
MADE TO THE
EXECUTION


SIGNATURE




Villa at Madampakkam

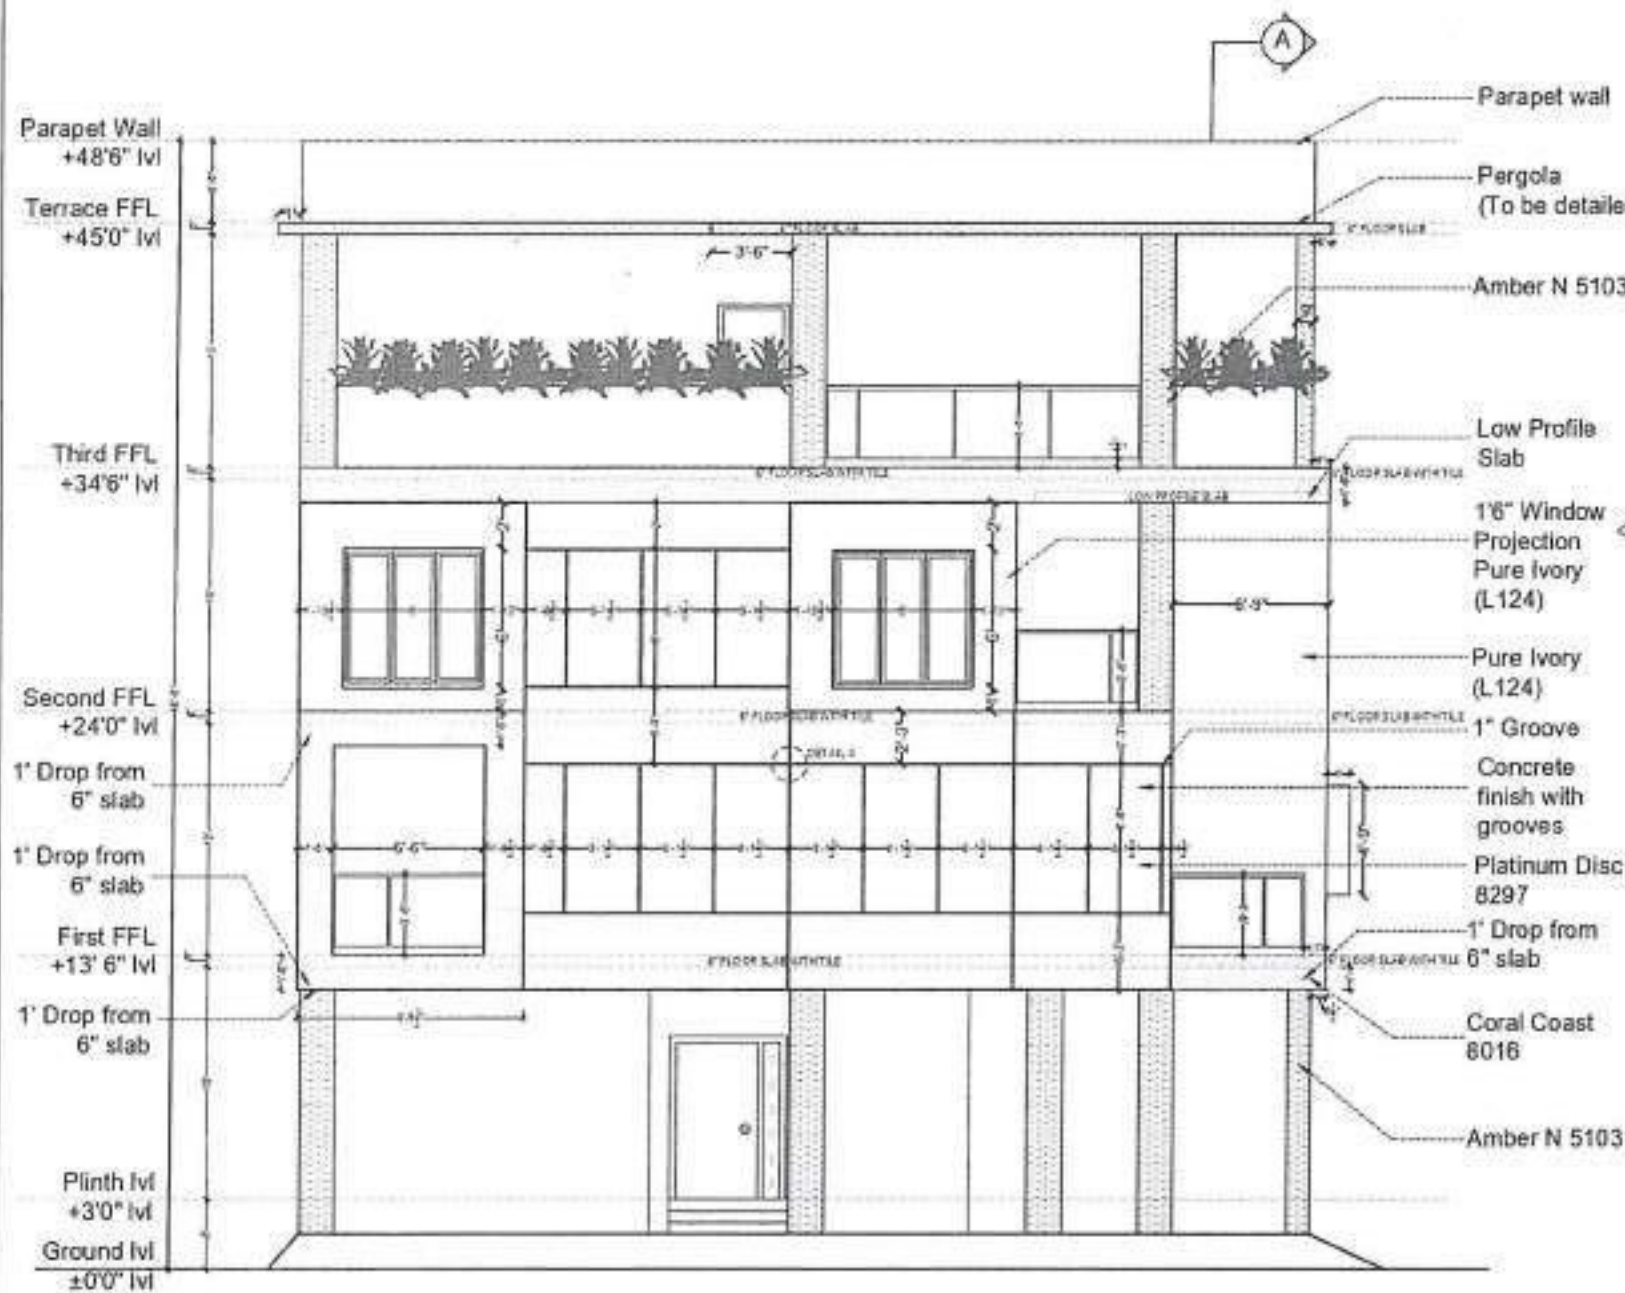

FRONT ELEVATION

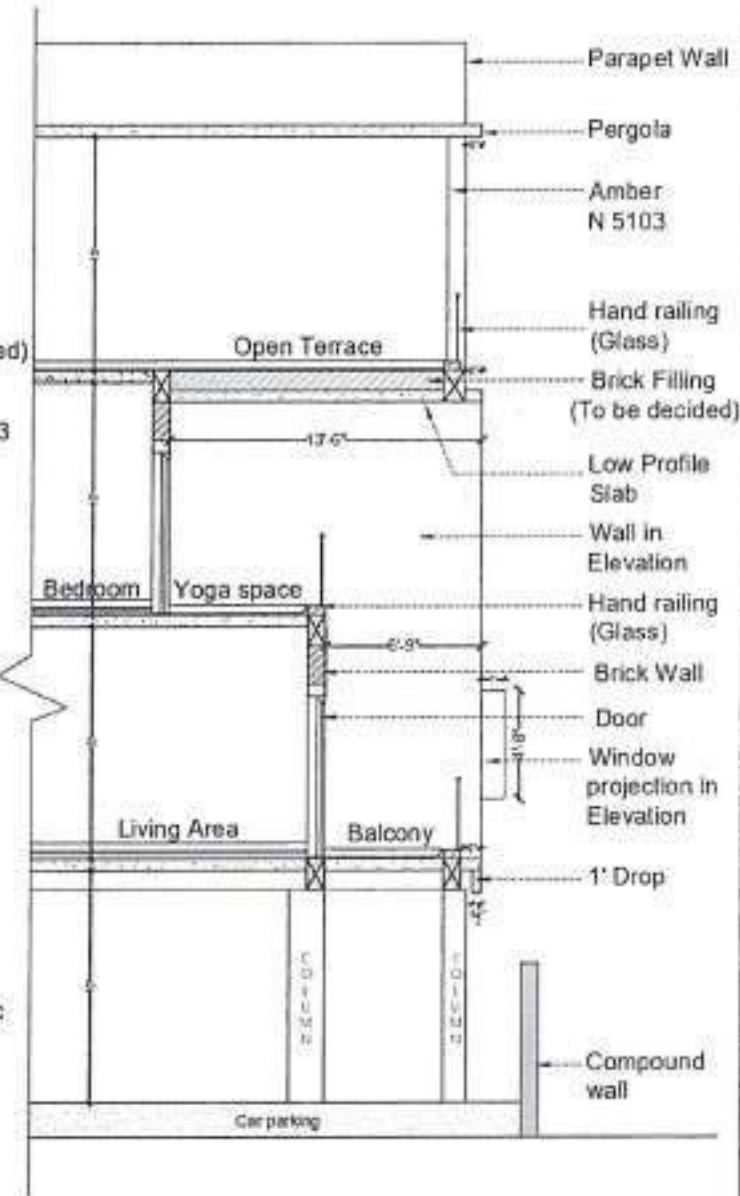

SECTION A

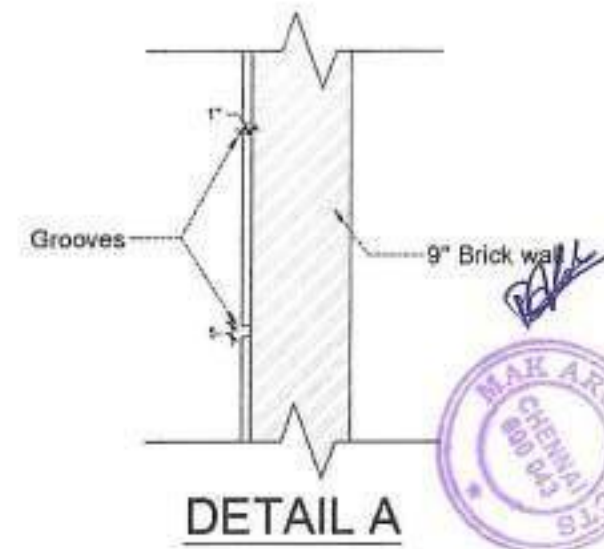

DETAIL A

Revision 4

ELEVATION

DRAWN : 19 Jan 2022 18/04/2022

DRAWN : JASWANTH SAKTHI S A

CHECKED : RAKSHANA

APPROVED : Dr. KALAI SELVI

LEGEND :

Amber N 5103
Coral Coast 8016

ARCHITECT

MAK ARCHITECTS
NO 31, MAARAMMAN KOVIL ST,
PALLAVARAM,
CHENNAI - 600043
9877225641
makarchitects@gmail.com

CLIENT'S SIGNATURE

NOTES:

THIS DRAWING AND DESIGN ARE THE SOLE PROPERTY OF M/S MAK ARCHITECTS AND SHALL NOT BE TRACED, COPIED, REPRODUCED, MODIFIED, LENT OR MADE UNAUTHORIZED USE IN ANY MANNER IS NOT PERMITTED WITHOUT THE WRITTEN PRIOR CONSENT OF THE ARCHITECTS.

THIS DRAWING IS NOT TO BE USED FOR ANY PURPOSE OTHER THAN THAT FOR WHICH IT HAS BEEN EXECUTED.

NO DIMENSION TO BE SCALED OFF FROM DRAWINGS. ONLY WRITTEN DIMENSIONS TO BE FOLLOWED.

CIVIL, PLUMBING AND ELECTRICAL MARKINGS MUST BE APPROVED BY THE ARCHITECT BEFORE EXECUTION.

IN ANY EVENT OF ANY DISCREPANCIES OF DIFFERENCES BETWEEN ANY ARCHITECTURAL DRAWINGS AND STRUCTURAL DRAWINGS OR OTHER ENGINEERING DRAWINGS OR SITE CONDITIONS OR OTHERWISE IMMEDIATE REFERENCE IS TO BE MADE TO THE ARCHITECT FOR CLARIFICATION PRIOR TO EXECUTION OF WORK AT SITE.

DRAWING NUMBER:

SHEET NO:

01


SIGNATURE:



Villa at Madampakkam



SIDE ELEVATION

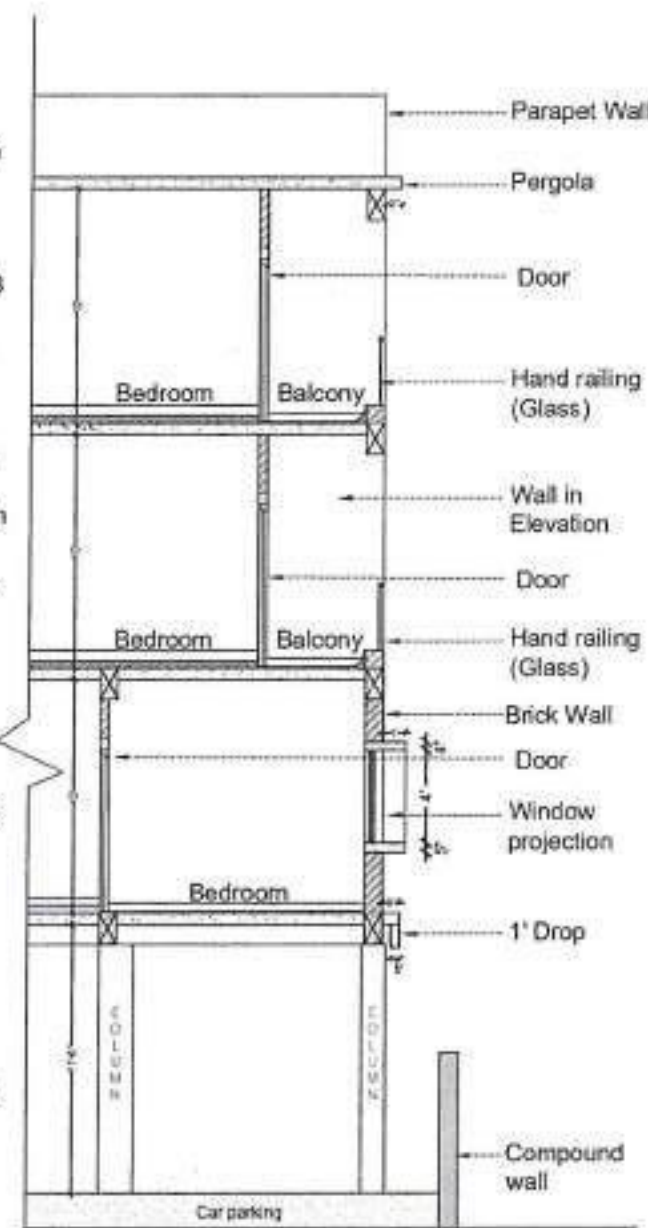

SECTION BB

Revision 4

ELEVATION

DRAWN : 19 Jan 2022 18/04/2022

DRAWN : JASWANTH SAKTHI S A

CHECKED : RAKHSHANA

APPROVED : Dr. KALAI SELVI

LEGEND :

- Amber N 5103
- Coral Coast 8016

ARCHITECT

MAK ARCHITECTS
ARCHITECTURE, INTERIOR & LANDSCAPE
MAK ARCHITECTS
NO 31, MANJAMMAN KOVIL ST,
PALLAVARAM,
CHENNAI - 600043
9877225641

CLIENT'S SIGNATURE

NOTES:

THIS DRAWING AND DESIGN ARE THE SOLE PROPERTY OF M/S MAK ARCHITECTS AND SHALL NOT BE TRACED, COPIED, REPRODUCED, MODIFIED, LENT OR MADE UNAUTHORISED USE IN ANY MANNER IS NOT PERMITTED WITHOUT THE WRITTEN PRIOR CONSENT OF THE ARCHITECTS.

THIS DRAWING IS NOT TO BE USED FOR ANY PURPOSE OTHER THAN THAT FOR WHICH IT HAS BEEN EXECUTED.

NO DIMENSION TO BE SCALED OFF FROM DRAWINGS. ONLY WRITTEN DIMENSIONS TO BE FOLLOWED.

CIVIL, PLUMBING AND ELECTRICAL MARKINGS MUST BE APPROVED BY THE ARCHITECT BEFORE EXECUTION.

IN ANY EVENT OF ANY DISCREPANCIES OR DIFFERENCES BETWEEN ANY ARCHITECTURAL DRAWINGS AND STRUCTURAL DRAWINGS OR OTHER ENGINEERING DRAWINGS OR SITE CONDITIONS OR OTHERWISE IMMEDIATE REFERENCE IS TO BE MADE TO THE ARCHITECT FOR CLARIFICATION PRIOR TO EXECUTION OF WORK AT SITE.

DRAWING NUMBER:

SHEET NO:

02

SIGNATURE:



SITE VISIT PHOTOS



MR.ARUL'S RESIDENCE - BRICK WORK

ARCHITECT

MAK ARCHITECTS
ARCHITECTS - INTERIOR & EXTERIOR
 MAK ARCHITECTS
 NO 31, MANJESWARAN KOVIL ST.,
 PALLAVARAM CHENNAI - 600043
 9677225641
 makarchitects@gmail.com

CLIENT'S SIGNATURE

NOTES:

THIS DRAWING AND DESIGN ARE THE SOLE PROPERTY OF M/S. MAK ARCHITECTS AND SHALL NOT BE TRACED, COPIED, REPRODUCED, MODIFIED, LENT OR MADE UNAUTHORIZED USE IN ANY MANNER IS NOT PERMITTED WITHOUT THE WRITTEN PRIOR CONSENT OF THE ARCHITECTS.

THIS DRAWING IS NOT TO BE USED FOR ANY PURPOSE OTHER THAN THAT FOR WHICH IT HAS BEEN EXECUTED.

NO DIMENSION TO BE SCALED OFF FROM DRAWINGS. ONLY WRITTEN DIMENSIONS TO BE FOLLOWED.

CIVIL, PLUMBING AND ELECTRICAL MARKINGS MUST BE APPROVED BY THE ARCHITECT BEFORE EXECUTION.


IN ANY EVENT OF ANY DISCREPANCIES OF DIFFERENCES BETWEEN ANY ARCHITECTURAL DRAWINGS AND STRUCTURAL DRAWINGS OR OTHER ENGINEERING DRAWINGS OR SITE CONDITIONS OR OTHERWISE IMMEDIATE REFERENCE IS TO BE MADE TO THE ARCHITECT FOR CLARIFICATION PRIOR TO EXECUTION OF WORK AT SITE.

SIGNATURE:

SHEET NO:



HOME THEATRE, VALASARAVAKKAM

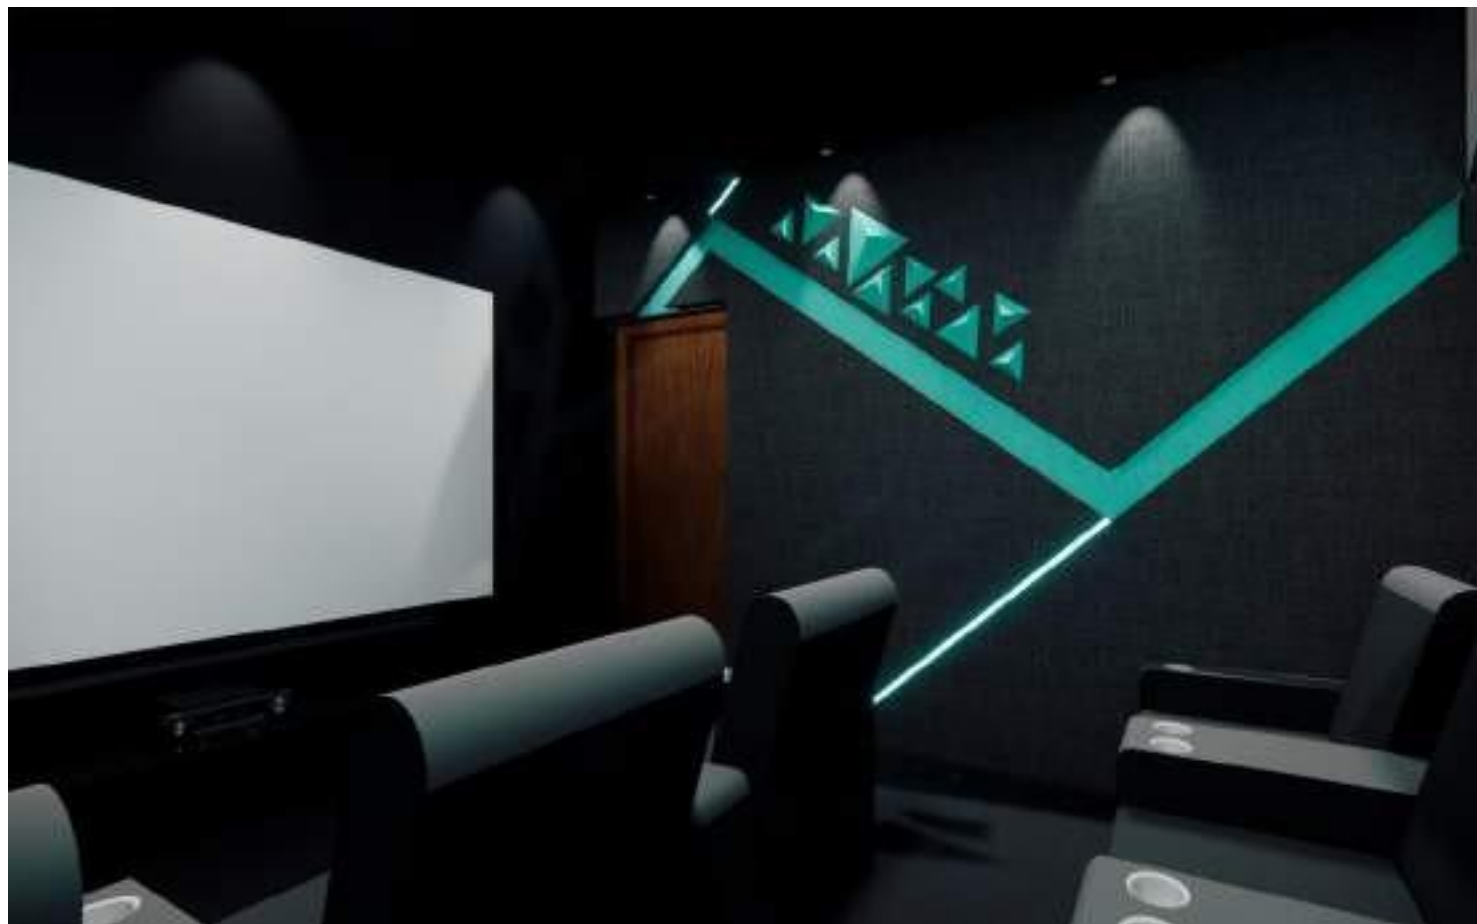

PLAN SHOWING THE PROPOSED
HOME THEATRE AT
VALASARAVAKKAM

PLAN

DRAWN ON 8-02-2022
DRAWN : JASWANTH SAKTHI
CHECKED : PARITHIVANAN
APPROVED : KALAI DATE : 12-02-2022

ARCHITECT



MAK ARCHITECTS
NO 31, MAHARAJAN KOVIL ST,
PALLAVARAM, CHENNAI - 600043.
9877229941
makarchitects@gmail.com

NOTES:


THIS DRAWING AND DESIGN ARE THE SOLE PROPERTY OF M/S MAK ARCHITECTS AND SHALL NOT BE TRADED, COPIED, REPRODUCED, ADAPTED, LOANED OR USED UNAUTHORIZED. NO DIMENSION TO BE SCALED OFF FROM DRAWINGS. ONLY WRITTEN DIMENSIONS TO BE FOLLOWED.
CIVIL, PLUMBING AND ELECTRICAL WORKS MUST BE APPROVED BY THE ARCHITECT BEFORE EXECUTION.
IN ANY EVENT OF ANY DISCREPANCIES OR DIFFERENCES BETWEEN ANY ARCHITECTURAL DRAWINGS AND STRUCTURAL DRAWINGS OR OTHER ENGINEERING DRAWINGS OR SITE CONDITIONS OR OTHERWISE IMMEDIATE REFERENCE IS TO BE MADE TO THE ARCHITECT FOR CLARIFICATION PRIOR TO EXECUTION OF WORK AT SITE.


DRAWING NUMBER

SHEET NO.

SIGNATURE:

01

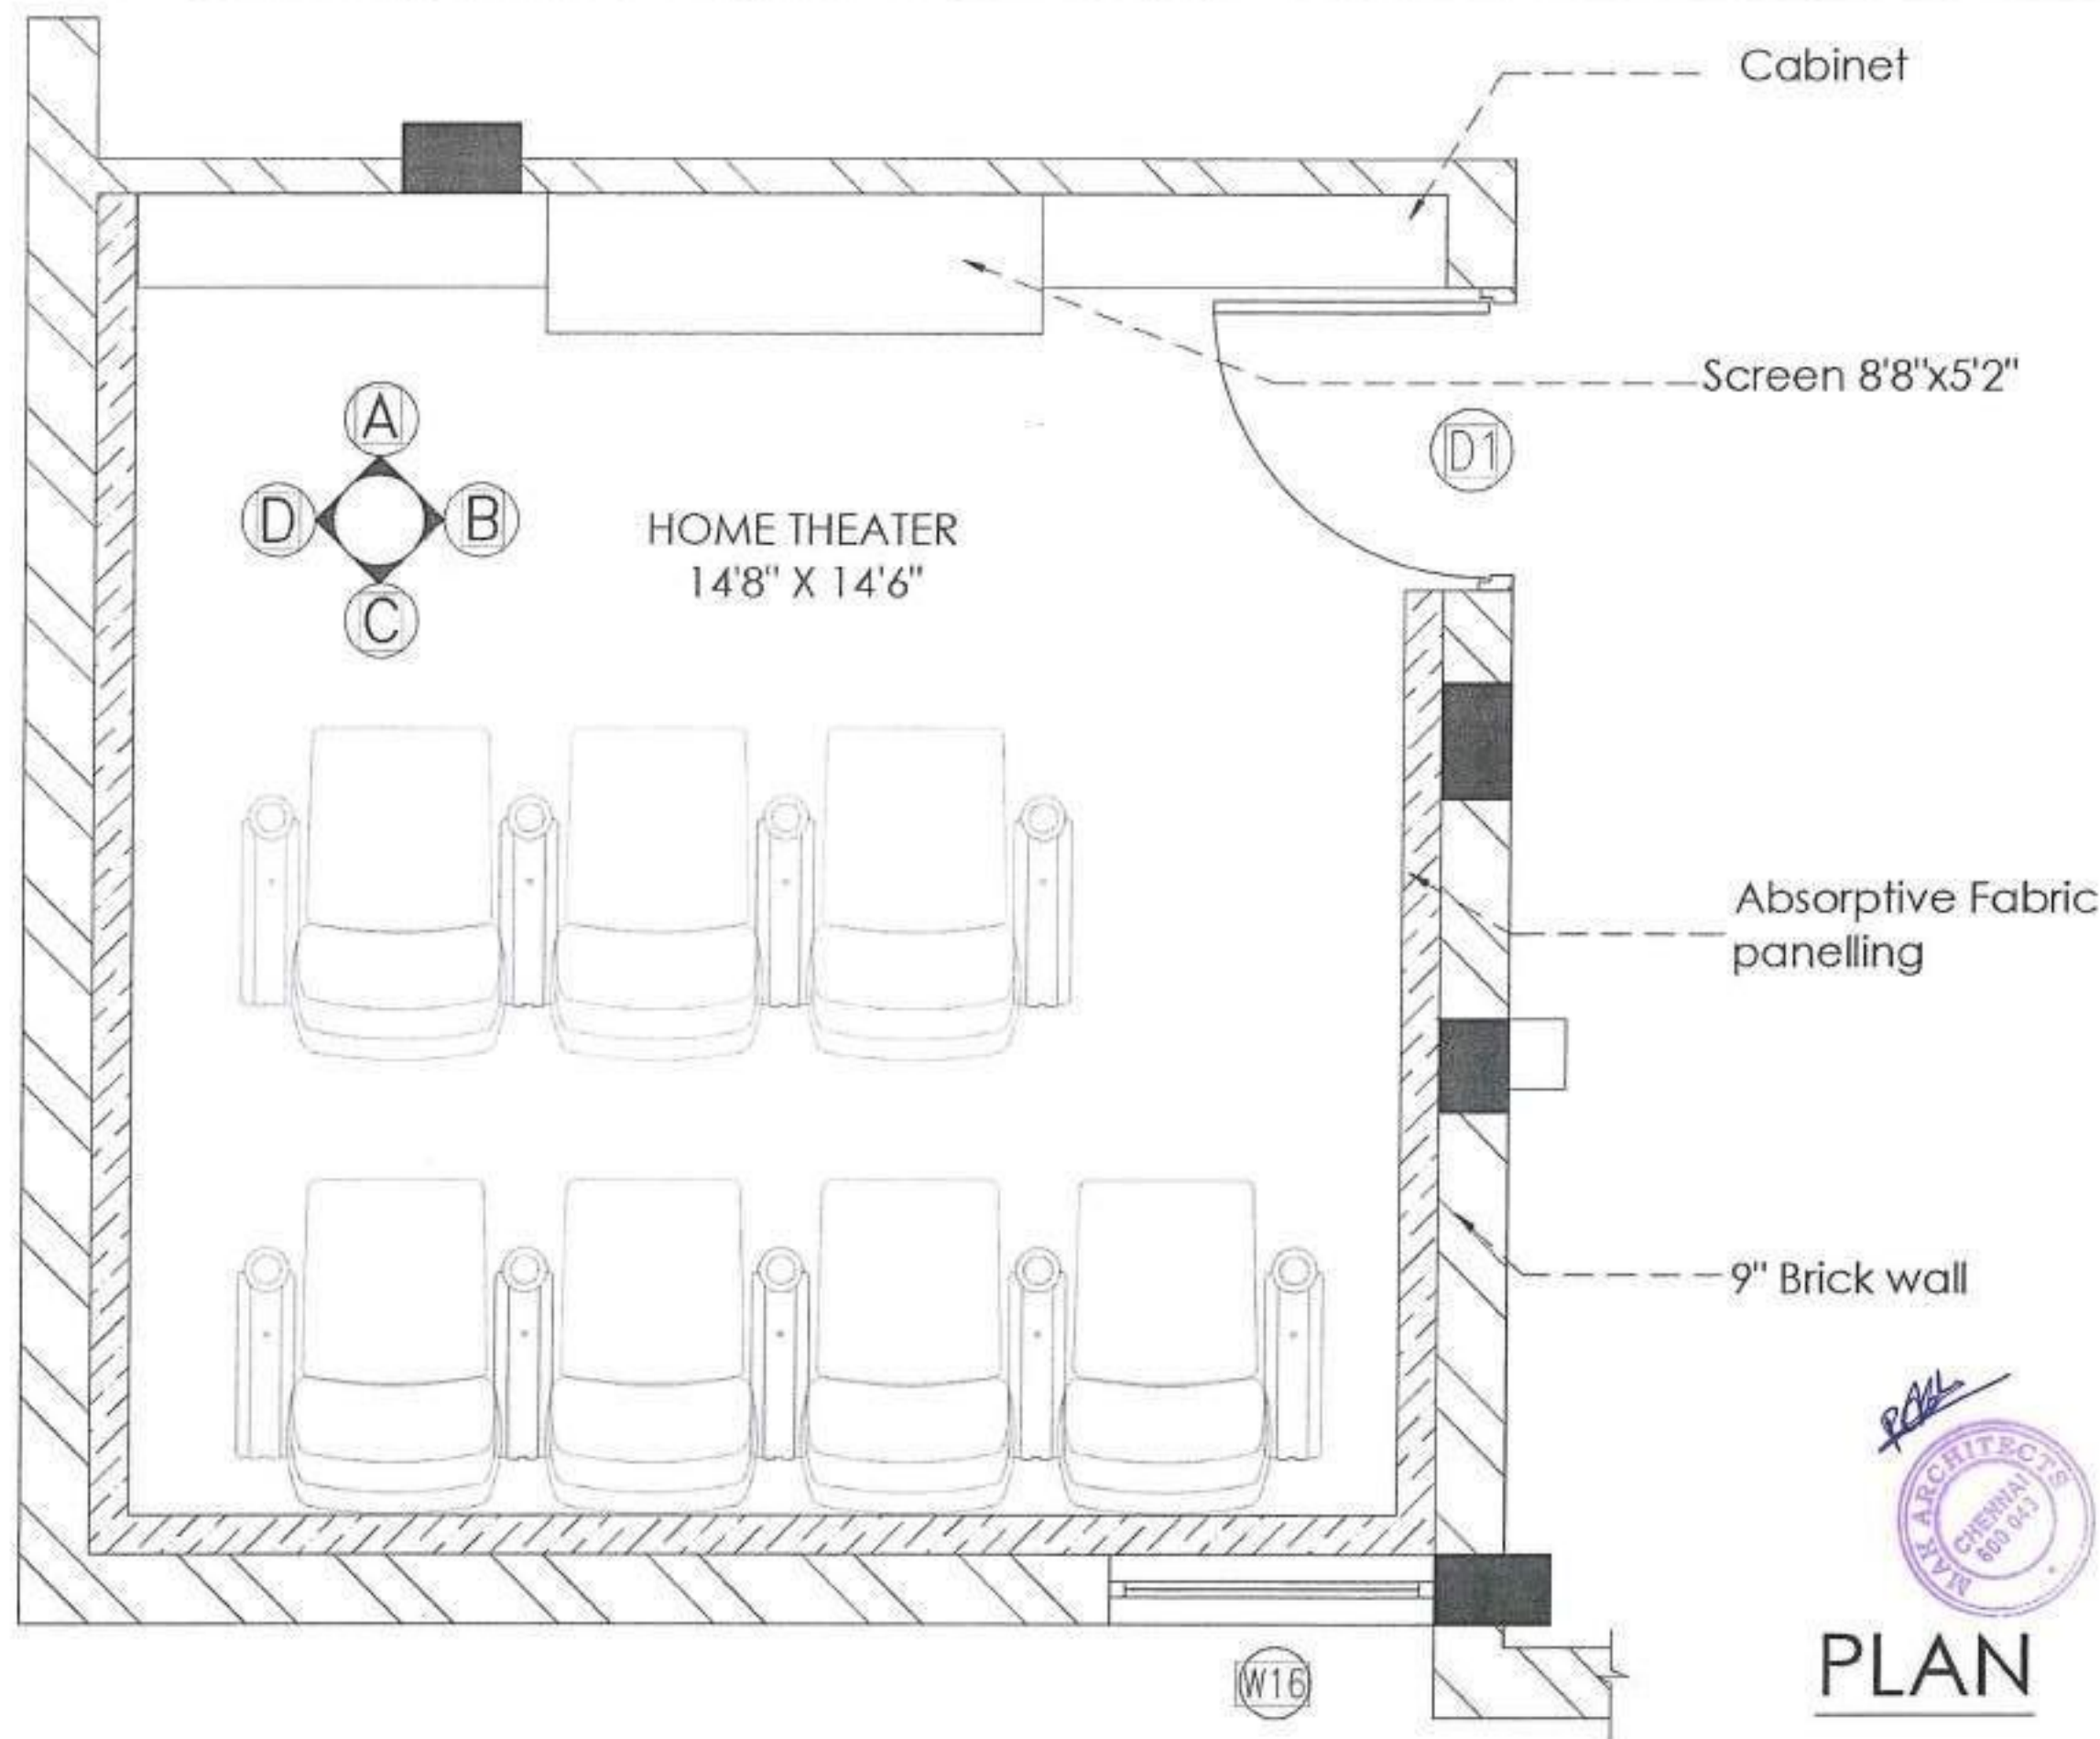

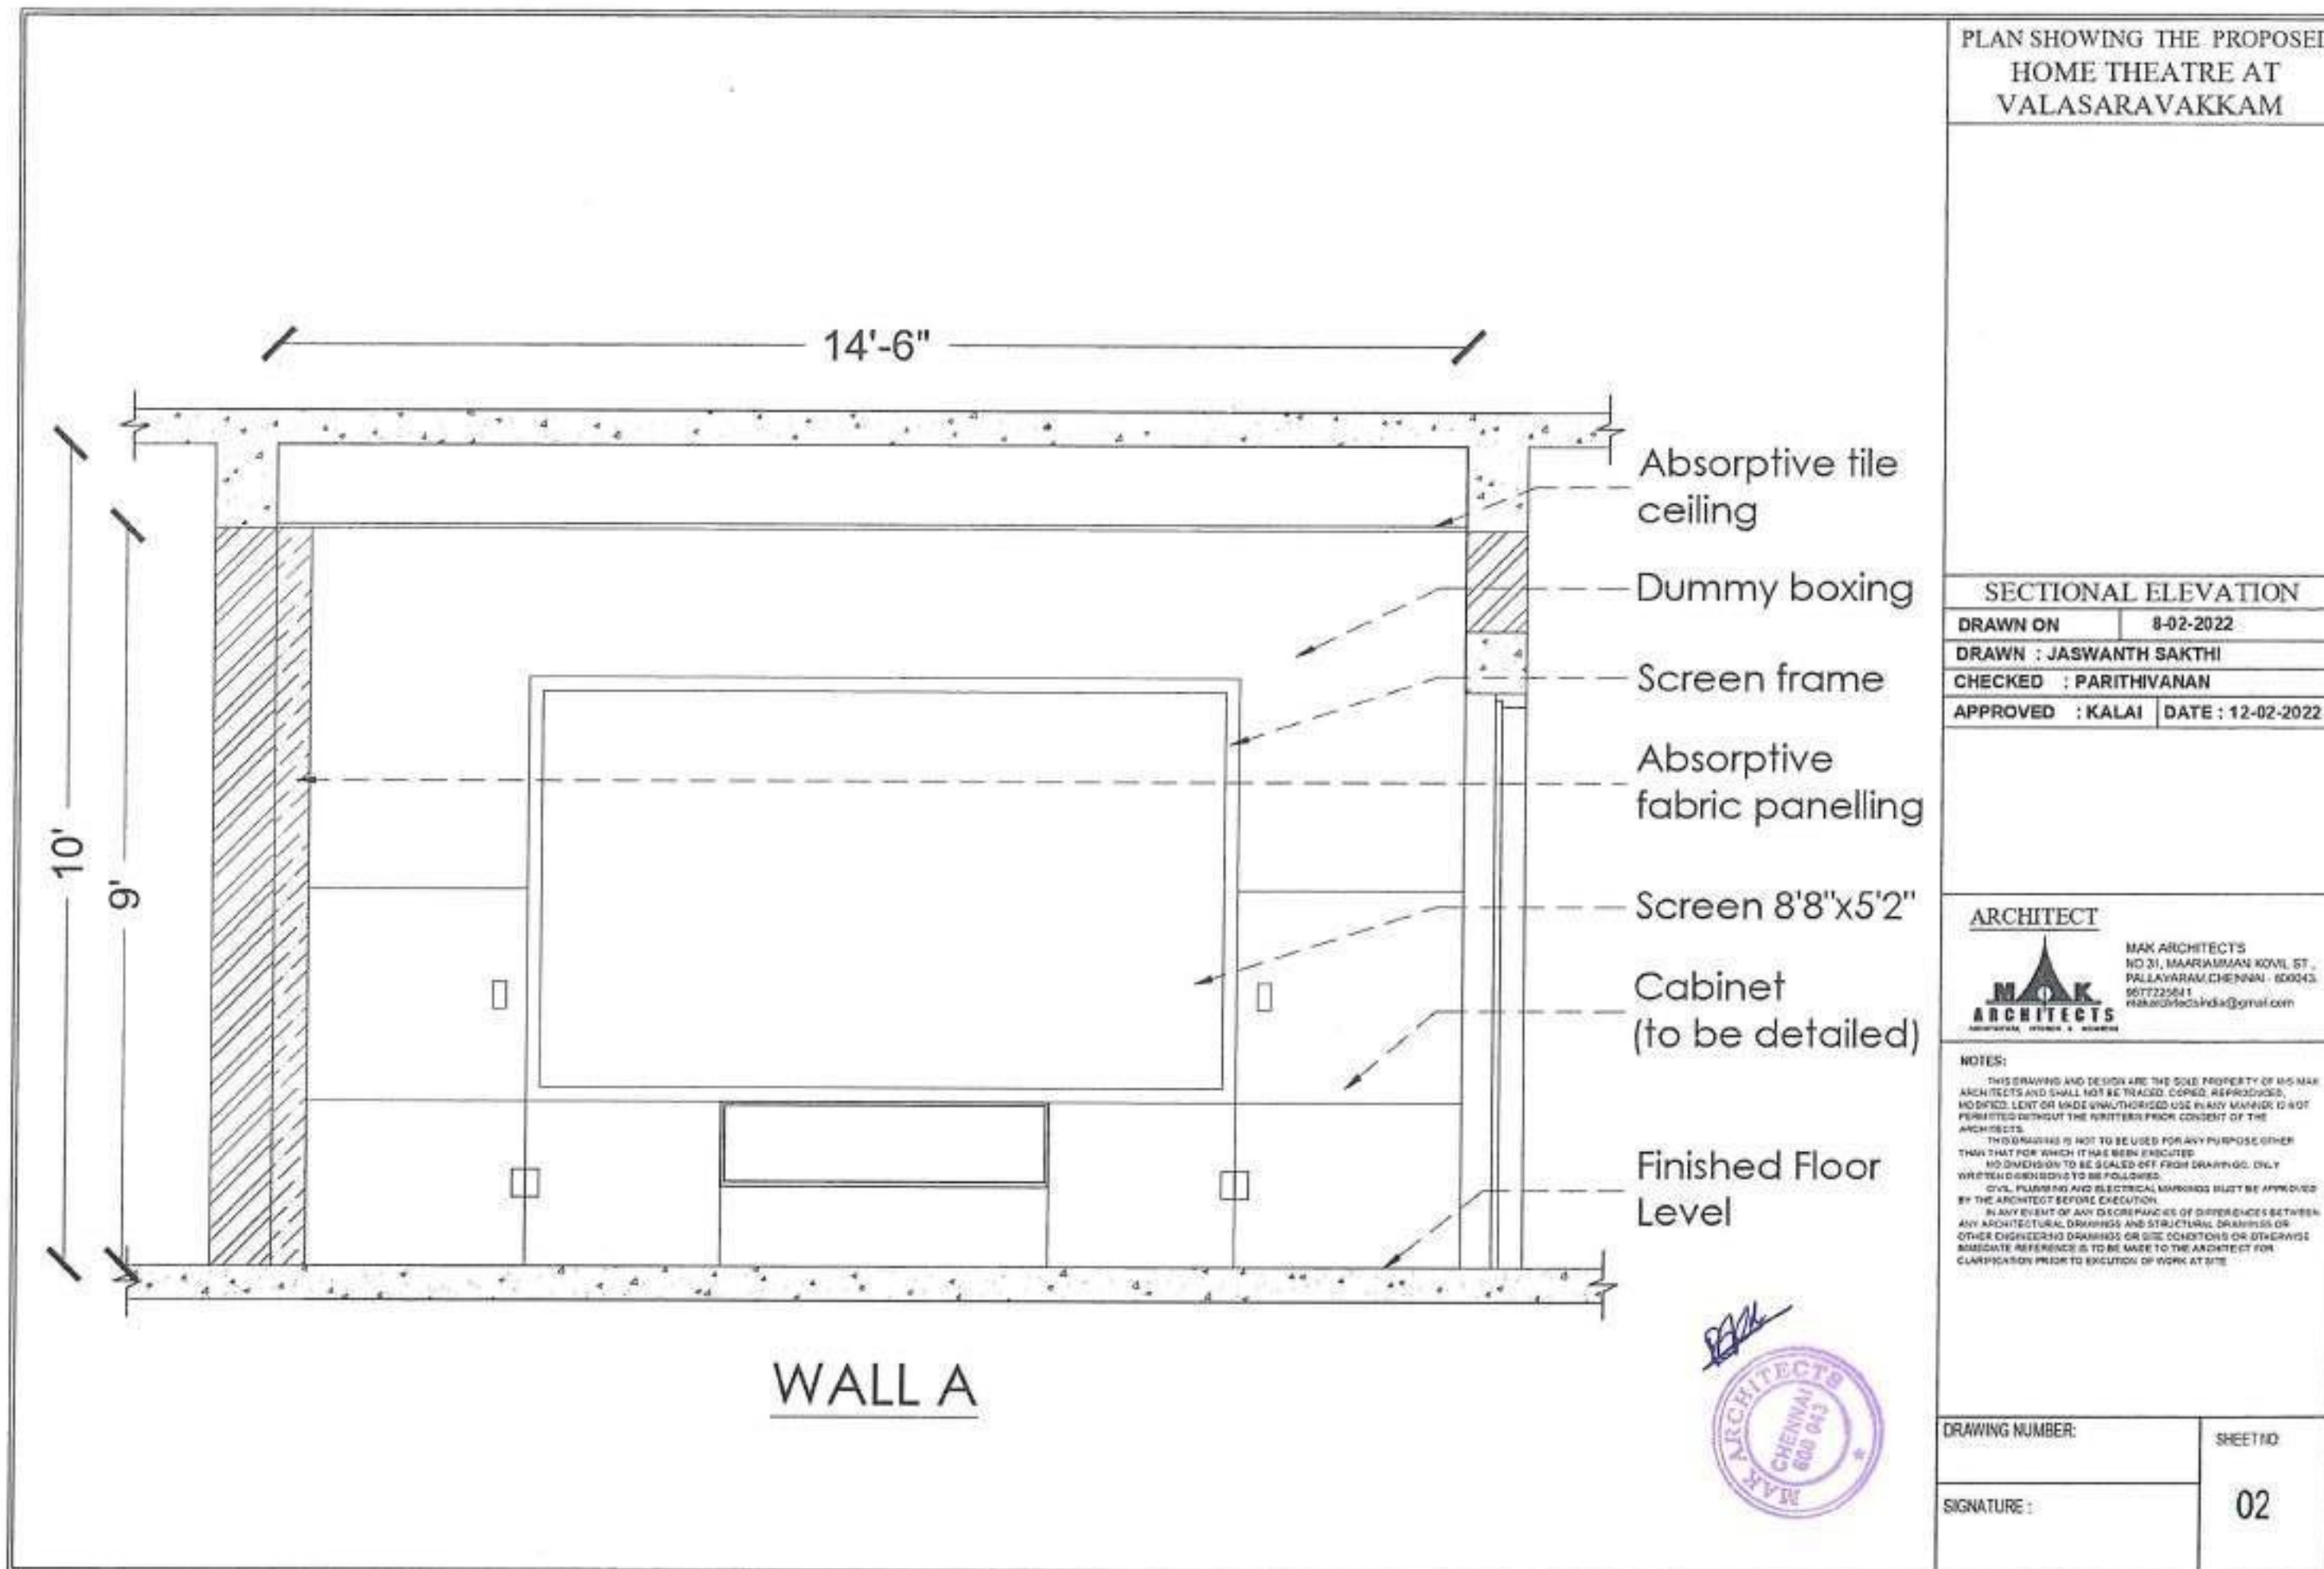

PLAN SHOWING THE PROPOSED
HOME THEATRE AT
VALASARAVAKKAM

SECTIONAL ELEVATION

DRAWN ON 8-02-2022
DRAWN : JASWANTH SAKTHI
CHECKED : PARITHIVANAN
APPROVED : KALAI DATE : 12-02-2022

ARCHITECT



MAK ARCHITECTS
NO 21, MAARUAMMAN KOVIL ST.,
PALLAVARAM, CHENNAI - 600043.
9677225811
makarchitectsindia@gmail.com

NOTES:

THIS DRAWING AND DESIGN ARE THE SOLE PROPERTY OF M/S MAK ARCHITECTS AND SHALL NOT BE TRADED, COPIED, REPRODUCED, MODIFIED, LENT OR MADE UNAUTHORIZED USE IN ANY MANNER IS NOT PERMITTED WITHOUT THE WRITTEN PRIOR CONSENT OF THE ARCHITECTS.
THIS DRAWING IS NOT TO BE USED FOR ANY PURPOSE OTHER THAN THAT FOR WHICH IT HAS BEEN EXECUTED.
NO DIMENSION TO BE SCALED OFF FROM DRAWING. ONLY WRITTEN DIMENSIONS TO BE FOLLOWED.
CIVIL, PLUMBING AND ELECTRICAL WORKINGS MUST BE APPROVED BY THE ARCHITECT BEFORE EXECUTION.
IN ANY EVENT OF ANY DISCREPANCY OR DIFFERENCE BETWEEN ANY ARCHITECTURAL DRAWINGS AND STRUCTURAL DRAWINGS OR OTHER ENGINEERING DRAWINGS OR SITE CONDITIONS OR OTHERWISE BASED ON REFERENCE IS TO BE MADE TO THE ARCHITECT FOR CLARIFICATION PRIOR TO EXECUTION OF WORK AT SITE.


DRAWING NUMBER:

SHEET NO

SIGNATURE :

02

PLAN SHOWING THE PROPOSED
HOME THEATRE AT
VALASARAVAKKAM

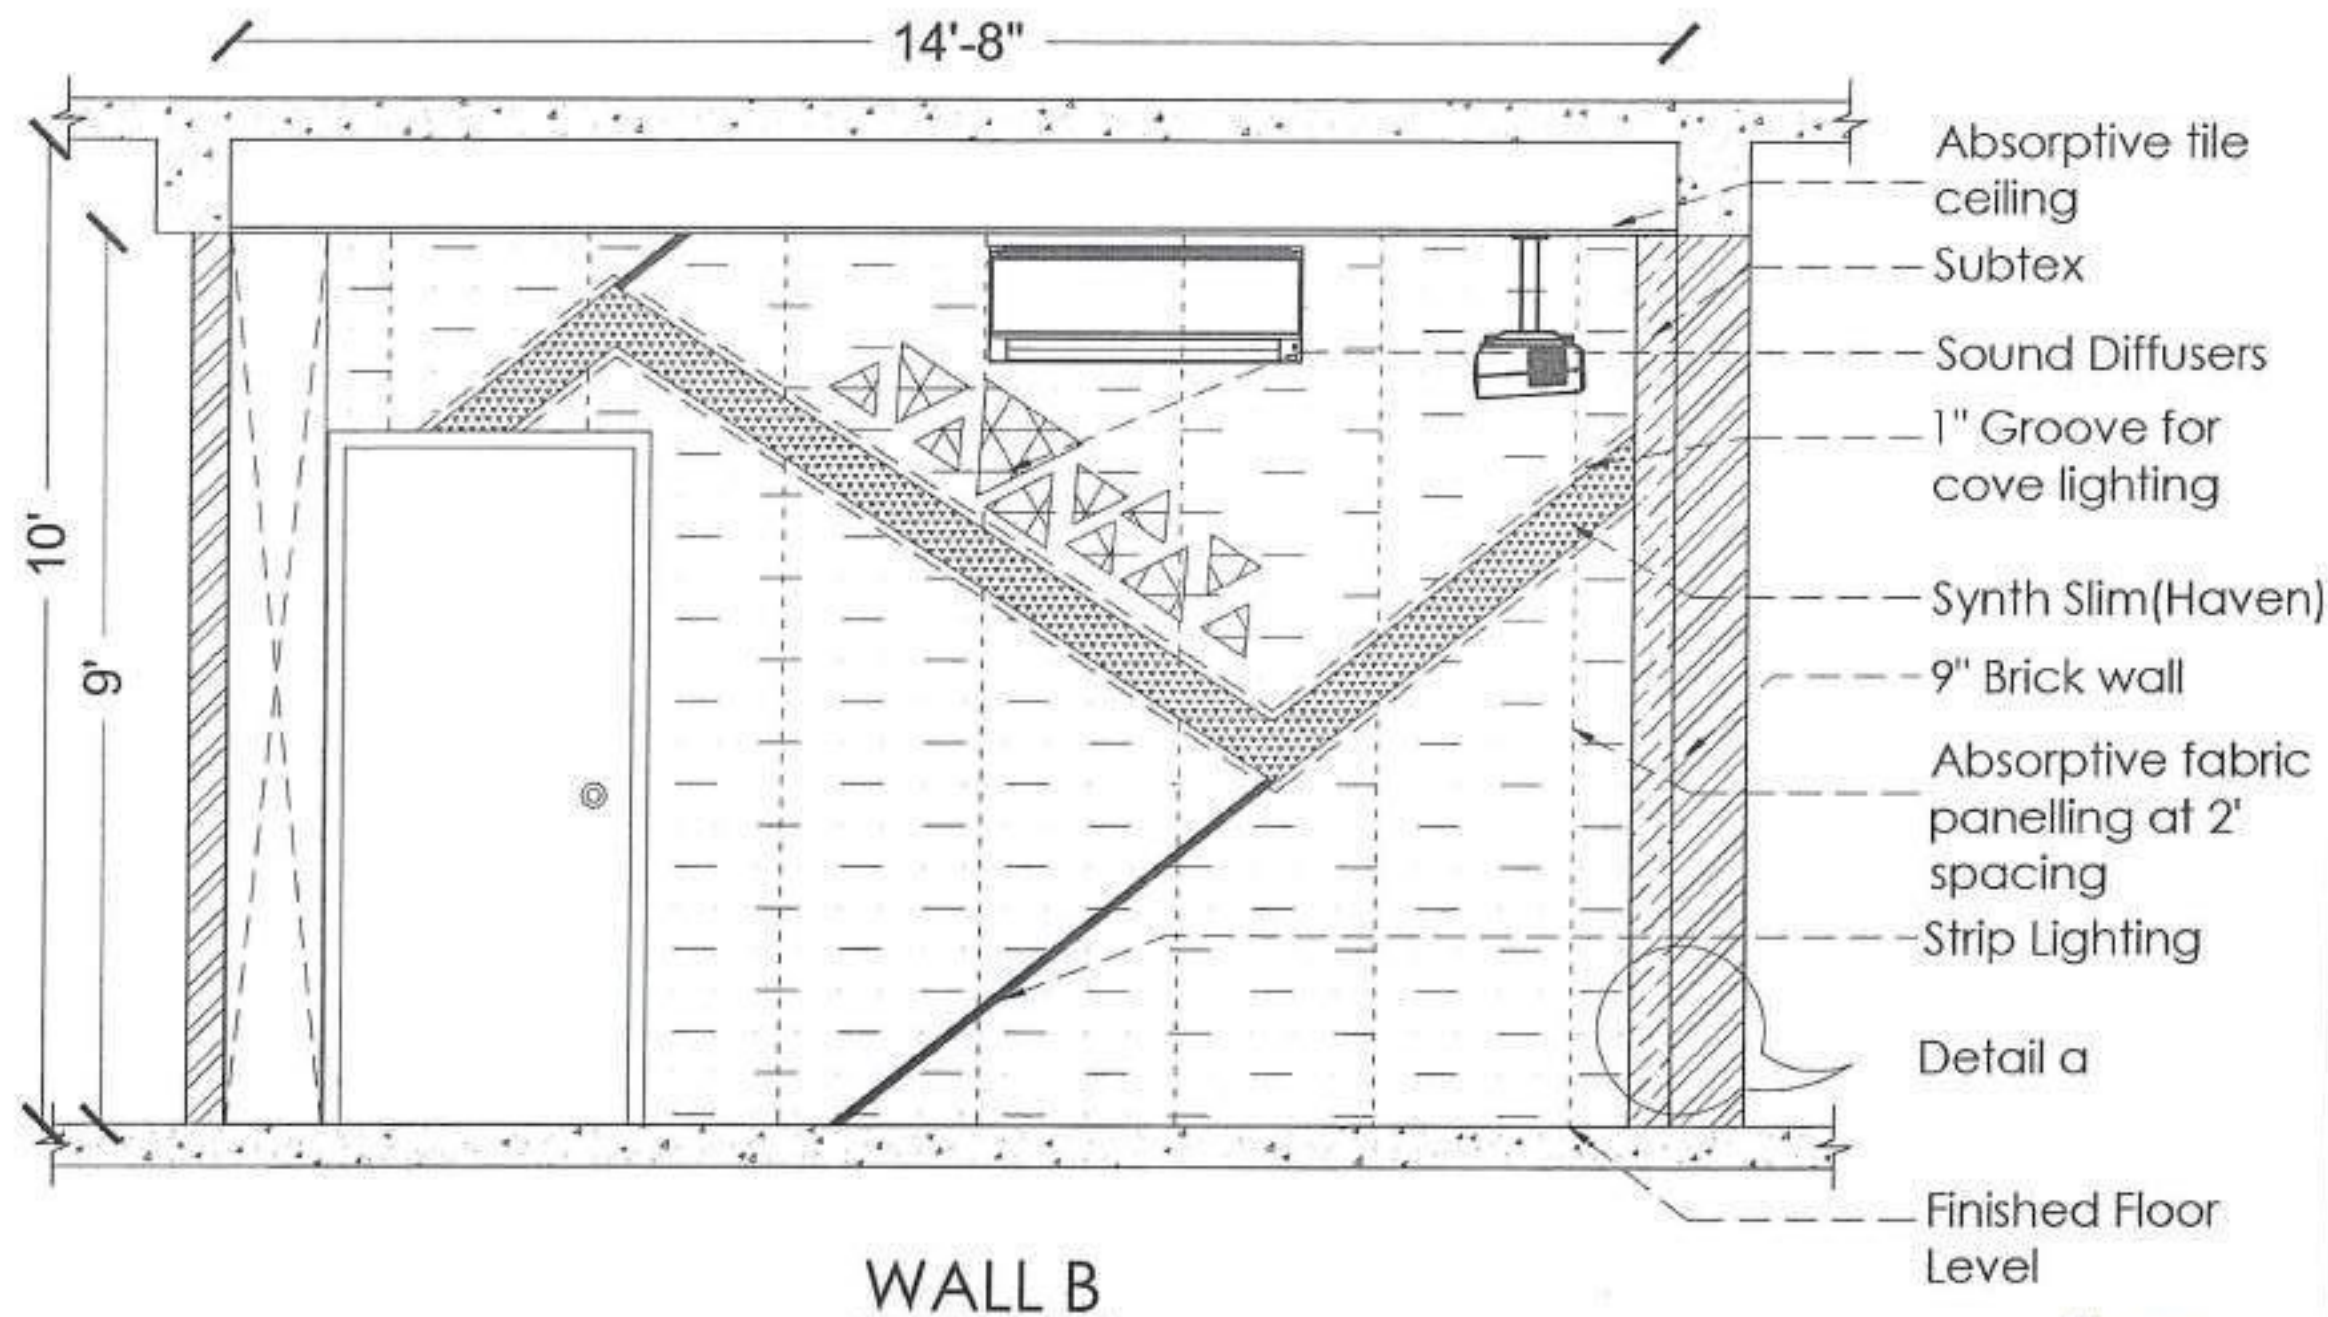

SECTIONAL ELEVATION

DRAWN ON : 8-02-2022
DRAWN : JASWANTH SAKTHI
CHECKED : PARITHIVANAN
APPROVED : KALAI DATE : 12-02-2022

ARCHITECT



MAK ARCHITECTS
NO 31, MAARIAMMAN KOVIL ST,
PALLAVARAM, CHENNAI - 600043
9677225041
makarchitects@gmail.com

NOTES:

THIS DRAWING AND DESIGN ARE THE SOLE PROPERTY OF MR MAK ARCHITECTS AND SHALL NOT BE TRACED, COPIED, REPRODUCED, HOPIED, LENT OR MADE UNAUTHORIZED USE IN ANY MANNER IS NOT PERMITTED WITHOUT THE WRITTEN PERMISSION OF THE ARCHITECTS.
THIS DRAWING IS NOT TO BE USED FOR ANY PURPOSE OTHER THAN THAT FOR WHICH IT HAS BEEN EXECUTED.
NO DIMENSION TO BE SCALED OFF FROM DRAWINGS. ONLY WRITTEN DIMENSIONS TO BE FOLLOWED.
CIVIL, PLUMBING AND ELECTRICAL WORKINGS MUST BE APPROVED BY THE ARCHITECT BEFORE EXECUTION.
IN ANY EVENT OF ANY DISCREPANCIES OR DIFFERENCES BETWEEN ANY ARCHITECTURAL DRAWINGS AND STRUCTURAL DRAWINGS OR OTHER ENGINEERING DRAWINGS OR SITE CONDITIONS OR OTHERWISE IMMEDIATE REFERENCE IS TO BE MADE TO THE ARCHITECT FOR CLARIFICATION PRIOR TO EXECUTION OF WORK AT SITE.

DRAWING NUMBER:


SHEET NO:

SIGNATURE:

03



PLAN SHOWING THE PROPOSED
HOME THEATRE AT
VALASARAVAKKAM

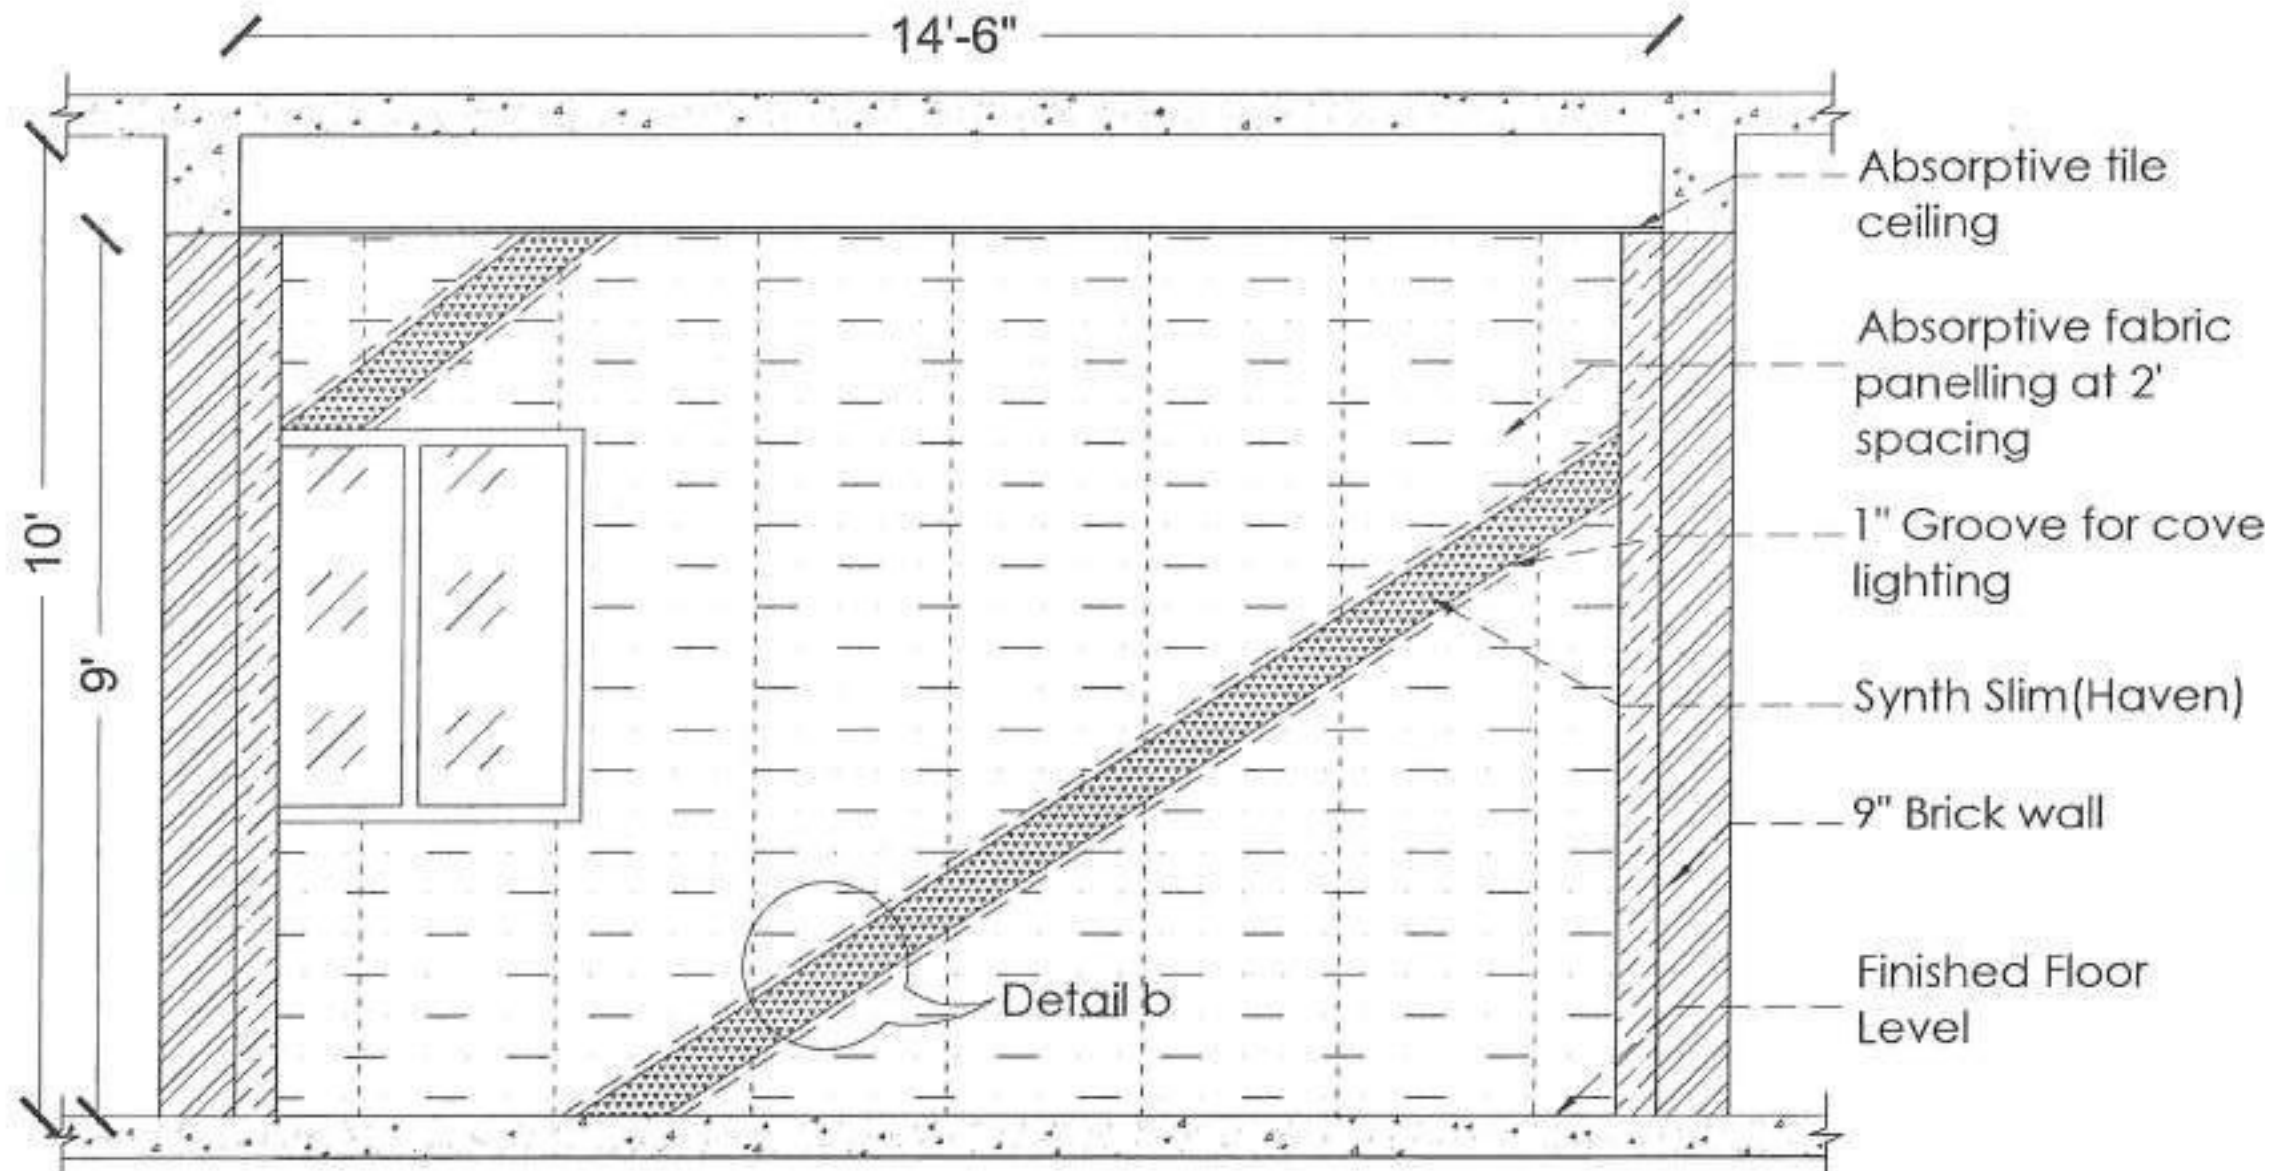

WALL C

SECTIONAL ELEVATION

DRAWN ON 8-02-2022
DRAWN : JASWANTH SAKTHI
CHECKED : PARITHIVANAN
APPROVED : KALAI DATE : 12-02-2022

ARCHITECT



MAK ARCHITECTS
NO 31, MAADAMMAN KOVIL ST,
PALLAVARAM, CHENNAI - 600045.
9877225841
makarchitects@gmail.com

NOTES:

THIS DRAWING AND DESIGN ARE THE SOLE PROPERTY OF MAK ARCHITECTS AND SHALL NOT BE TRACED, COPIED, REPRODUCED, MODIFIED, LENT OR MADE UNAUTHORIZED USE IN ANY MANNER IS NOT PERMITTED WITHOUT THE WRITTEN PRIOR CONSENT OF THE ARCHITECTS.
THIS DRAWING IS NOT TO BE USED FOR ANY PURPOSE OTHER THAN THAT FOR WHICH IT HAS BEEN EXCLUDED.
NO DIMENSIONS TO BE SCALED OFF FROM DRAWINGS. ONLY WRITTEN DIMENSIONS TO BE FOLLOWED.
CIVIL, PLUMBING AND ELECTRICAL MARKINGS MUST BE APPROVED BY THE ARCHITECT BEFORE EXECUTION.
IN ANY EVENT OF ANY DISCREPANCIES OR DIFFERENCES BETWEEN ANY ARCHITECTURAL DRAWINGS AND STRUCTURAL DRAWINGS OR OTHER ENGINEERING DRAWINGS OR SITE CONDITIONS OR OTHERS, THE CLIENT'S REFERENCE IS TO BE MADE TO THE ARCHITECT FOR CLARIFICATION PRIOR TO EXECUTION OF WORK AT SITE.

DRAWING NUMBER:


SHEET NO

SIGNATURE:

04



PLAN SHOWING THE PROPOSED
HOME THEATRE AT
VALASARAVAKKAM

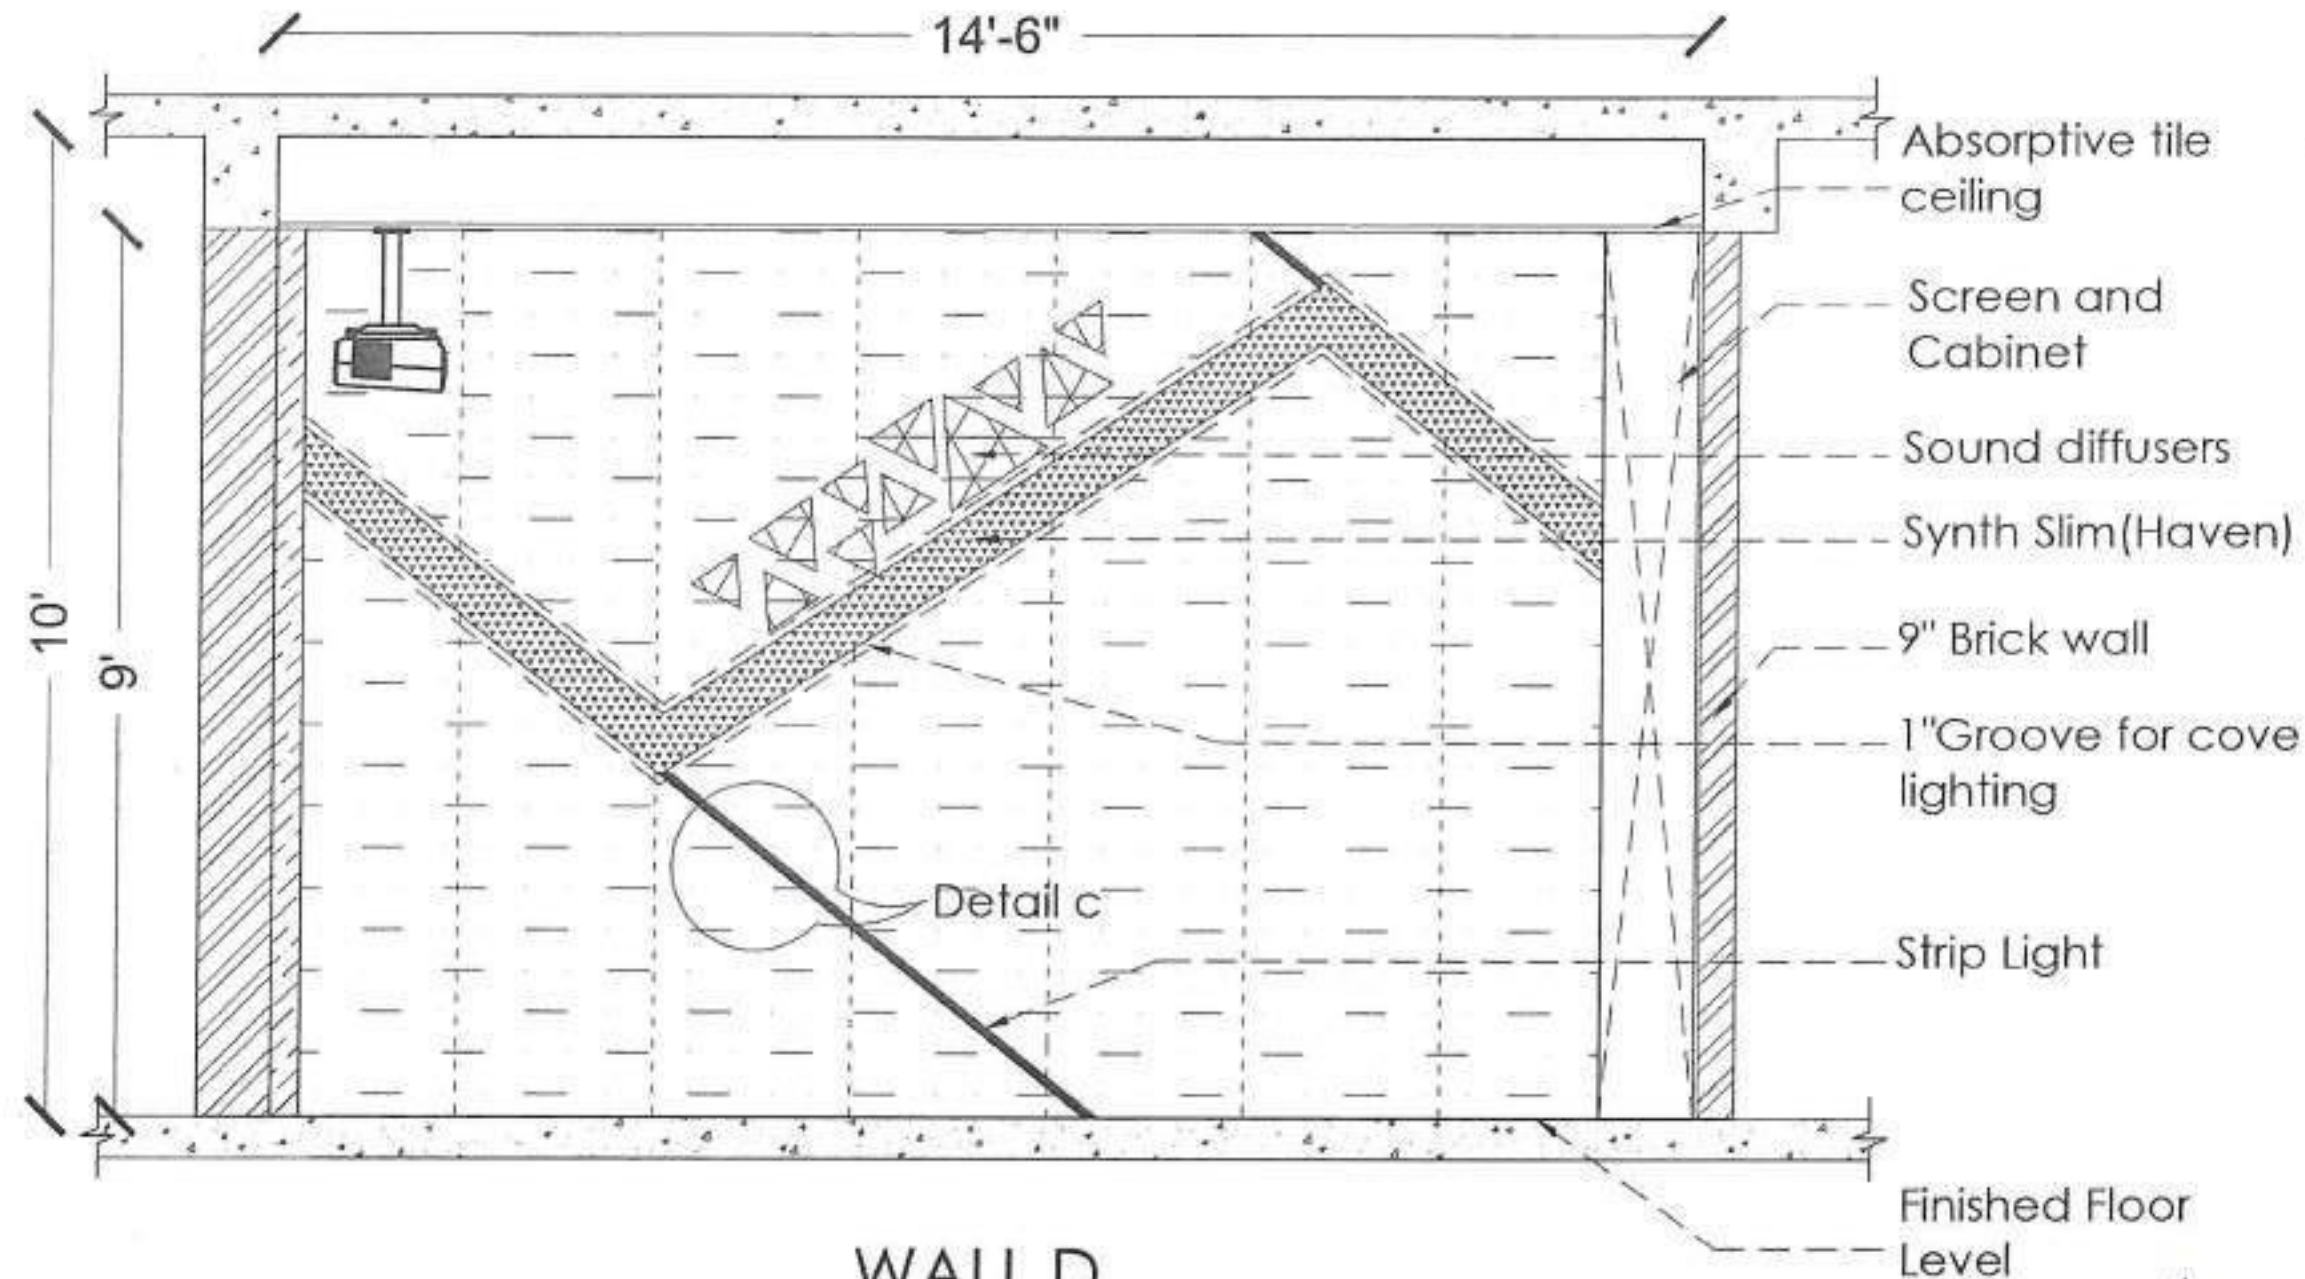

SECTIONAL ELEVATION

DRAWN ON 8-02-2022
DRAWN : JASWANTH SAKTHI
CHECKED : PARITHIVANAN
APPROVED : KALAI DATE : 12-02-2022

ARCHITECT



MAK ARCHITECTS
NO 31, MAARUMMAN KOVEL ST.,
PALLAVARAM, CHENNAI - 600043
9877225641
makarchitectsindia@gmail.com

NOTES:

THIS DRAWING AND DESIGN ARE THE SOLE PROPERTY OF M/S MAK ARCHITECTS AND SHALL NOT BE TRACED, COPIED, REPRODUCED, MODIFIED, LENT OR MADE UNAUTHORIZED USE IN ANY MANNER IS NOT PERMITTED WITHOUT THE WRITTEN PRIOR CONSENT OF THE ARCHITECTS.
THIS DRAWING IS NOT TO BE USED FOR ANY PURPOSE OTHER THAN THAT FOR WHICH IT HAS BEEN EXECUTED.
NO DIMENSIONS TO BE SCALED OFF FROM DRAWINGS. ONLY WRITTEN DIMENSIONS TO BE FOLLOWED.
CIVIL, PLUMBING AND ELECTRICAL MARKINGS MUST BE APPROVED BY THE ARCHITECT BEFORE EXECUTION.
IN ANY EVENT OF ANY DISCREPANCY OR DIFFERENCES BETWEEN ANY ARCHITECTURAL DRAWINGS AND STRUCTURAL DRAWINGS OR OTHER ENGINEERING DRAWINGS OR SITE CONDITIONS OR OTHERWISE, IMMEDIATE REFERENCE IS TO BE MADE TO THE ARCHITECT FOR CLARIFICATION PRIOR TO EXECUTION OF WORK AT SITE.

DRAWING NUMBER:


SHEET NO.

SIGNATURE :


05




PLAN SHOWING THE PROPOSED
HOME THEATRE AT
VALASARAVAKKAM

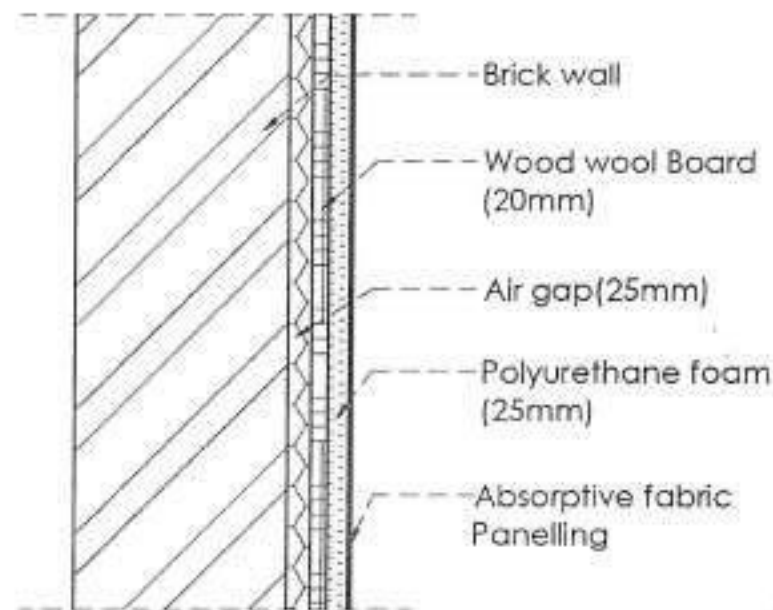

DETAIL A

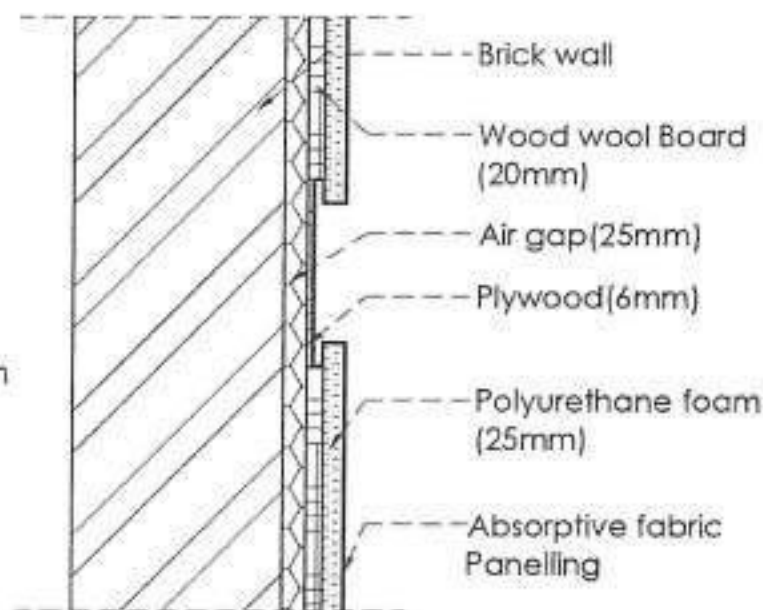


DETAIL B

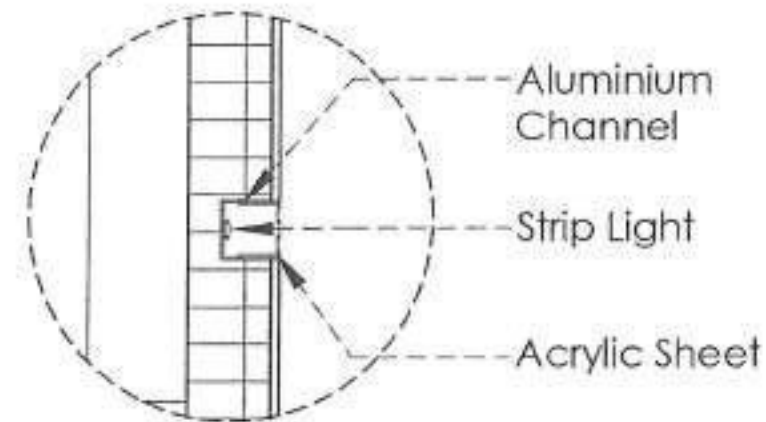


DETAIL C

DETAILS


DRAWN ON	8-02-2022
DRAWN :	JASWANTH SAKTHI
CHECKED :	PARITHIVANAN
APPROVED :	KALAI
DATE :	12-02-2022

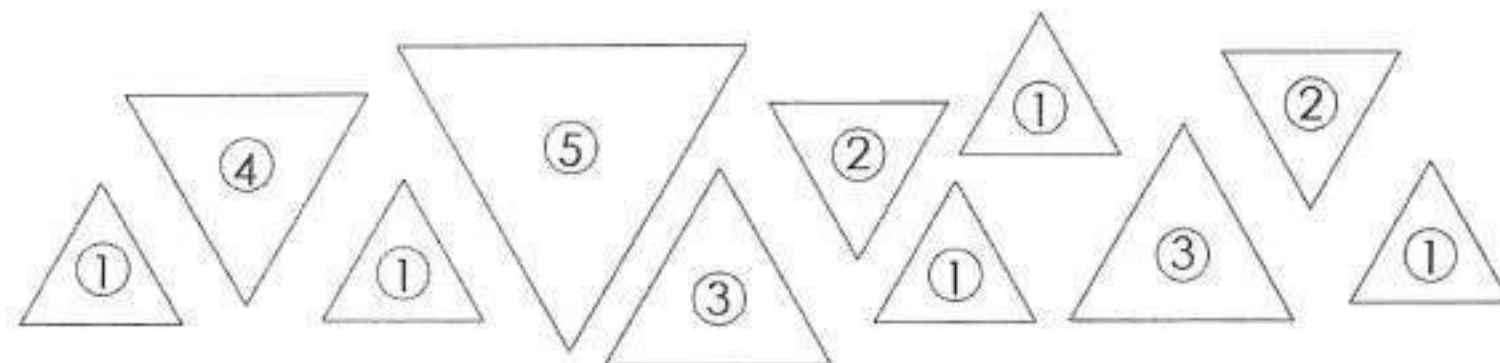


DIFFUSER DETAIL

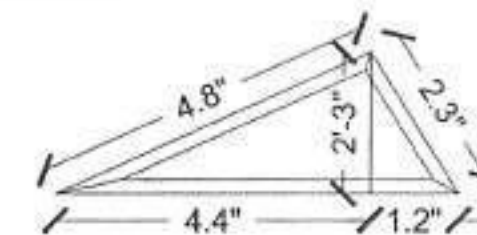


Diffuser - 1

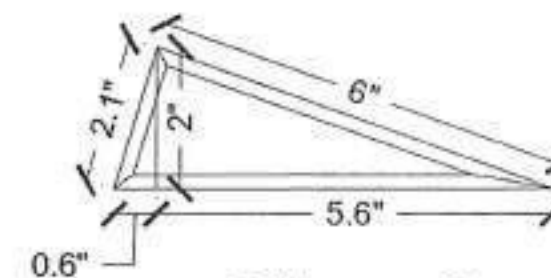


Diffuser - 2

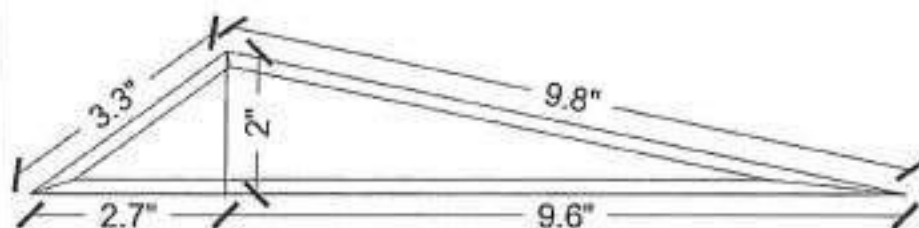

Diffuser - 5

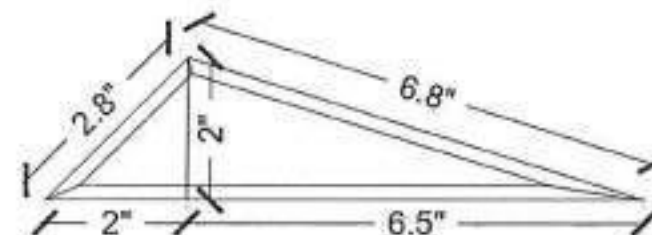

Diffuser - 4

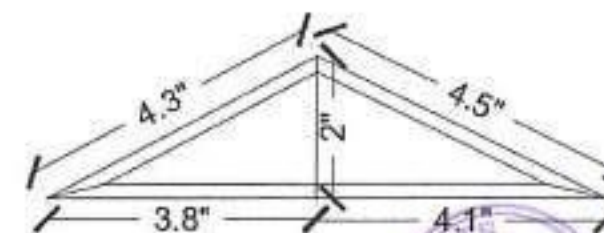

Diffuser - 3

ARCHITECT



MAK ARCHITECTS
NO 51, MAHARAJAN KOHL ST,
PALLAVARAM, CHENNAI - 600043.
9877225641
makarchitects@gmail.com

NOTES:


THIS DRAWING AND DESIGN ARE THE SOLE PROPERTY OF MAK ARCHITECTS AND SHALL NOT BE TRADED, COPIED, REPRODUCED, MODIFIED, LENT OR IN ANY MANNER BE LOANED OR OTHERWISE PERMITTED WITHOUT THE WRITTEN PRIOR CONSENT OF THE ARCHITECT.
THIS DRAWING IS NOT TO BE USED FOR ANY PURPOSE OTHER THAN THAT FOR WHICH IT HAS BEEN EXECUTED.
NO DIMENSION TO BE SCALED OFF FROM DRAWINGS. ONLY WRITTEN DIMENSIONS TO BE FOLLOWED.
CIVIL, PLUMBING AND ELECTRICAL MARKINGS MUST BE APPROVED BY THE ARCHITECT BEFORE EXECUTION.
IN ANY EVENT OF ANY DISCREPANCIES OR DIFFERENCES BETWEEN ANY ARCHITECTURAL DRAWINGS AND STRUCTURAL DRAWINGS OR OTHER ENGINEERING DRAWINGS OR SITE CONDITIONS OR OTHERWISE IMMEDIATE REFERENCE IS TO BE MADE TO THE ARCHITECT FOR CLARIFICATION PRIOR TO EXECUTION OF WORK AT SITE.

DRAWING NUMBER:

SHEET NO.

SIGNATURE:

06

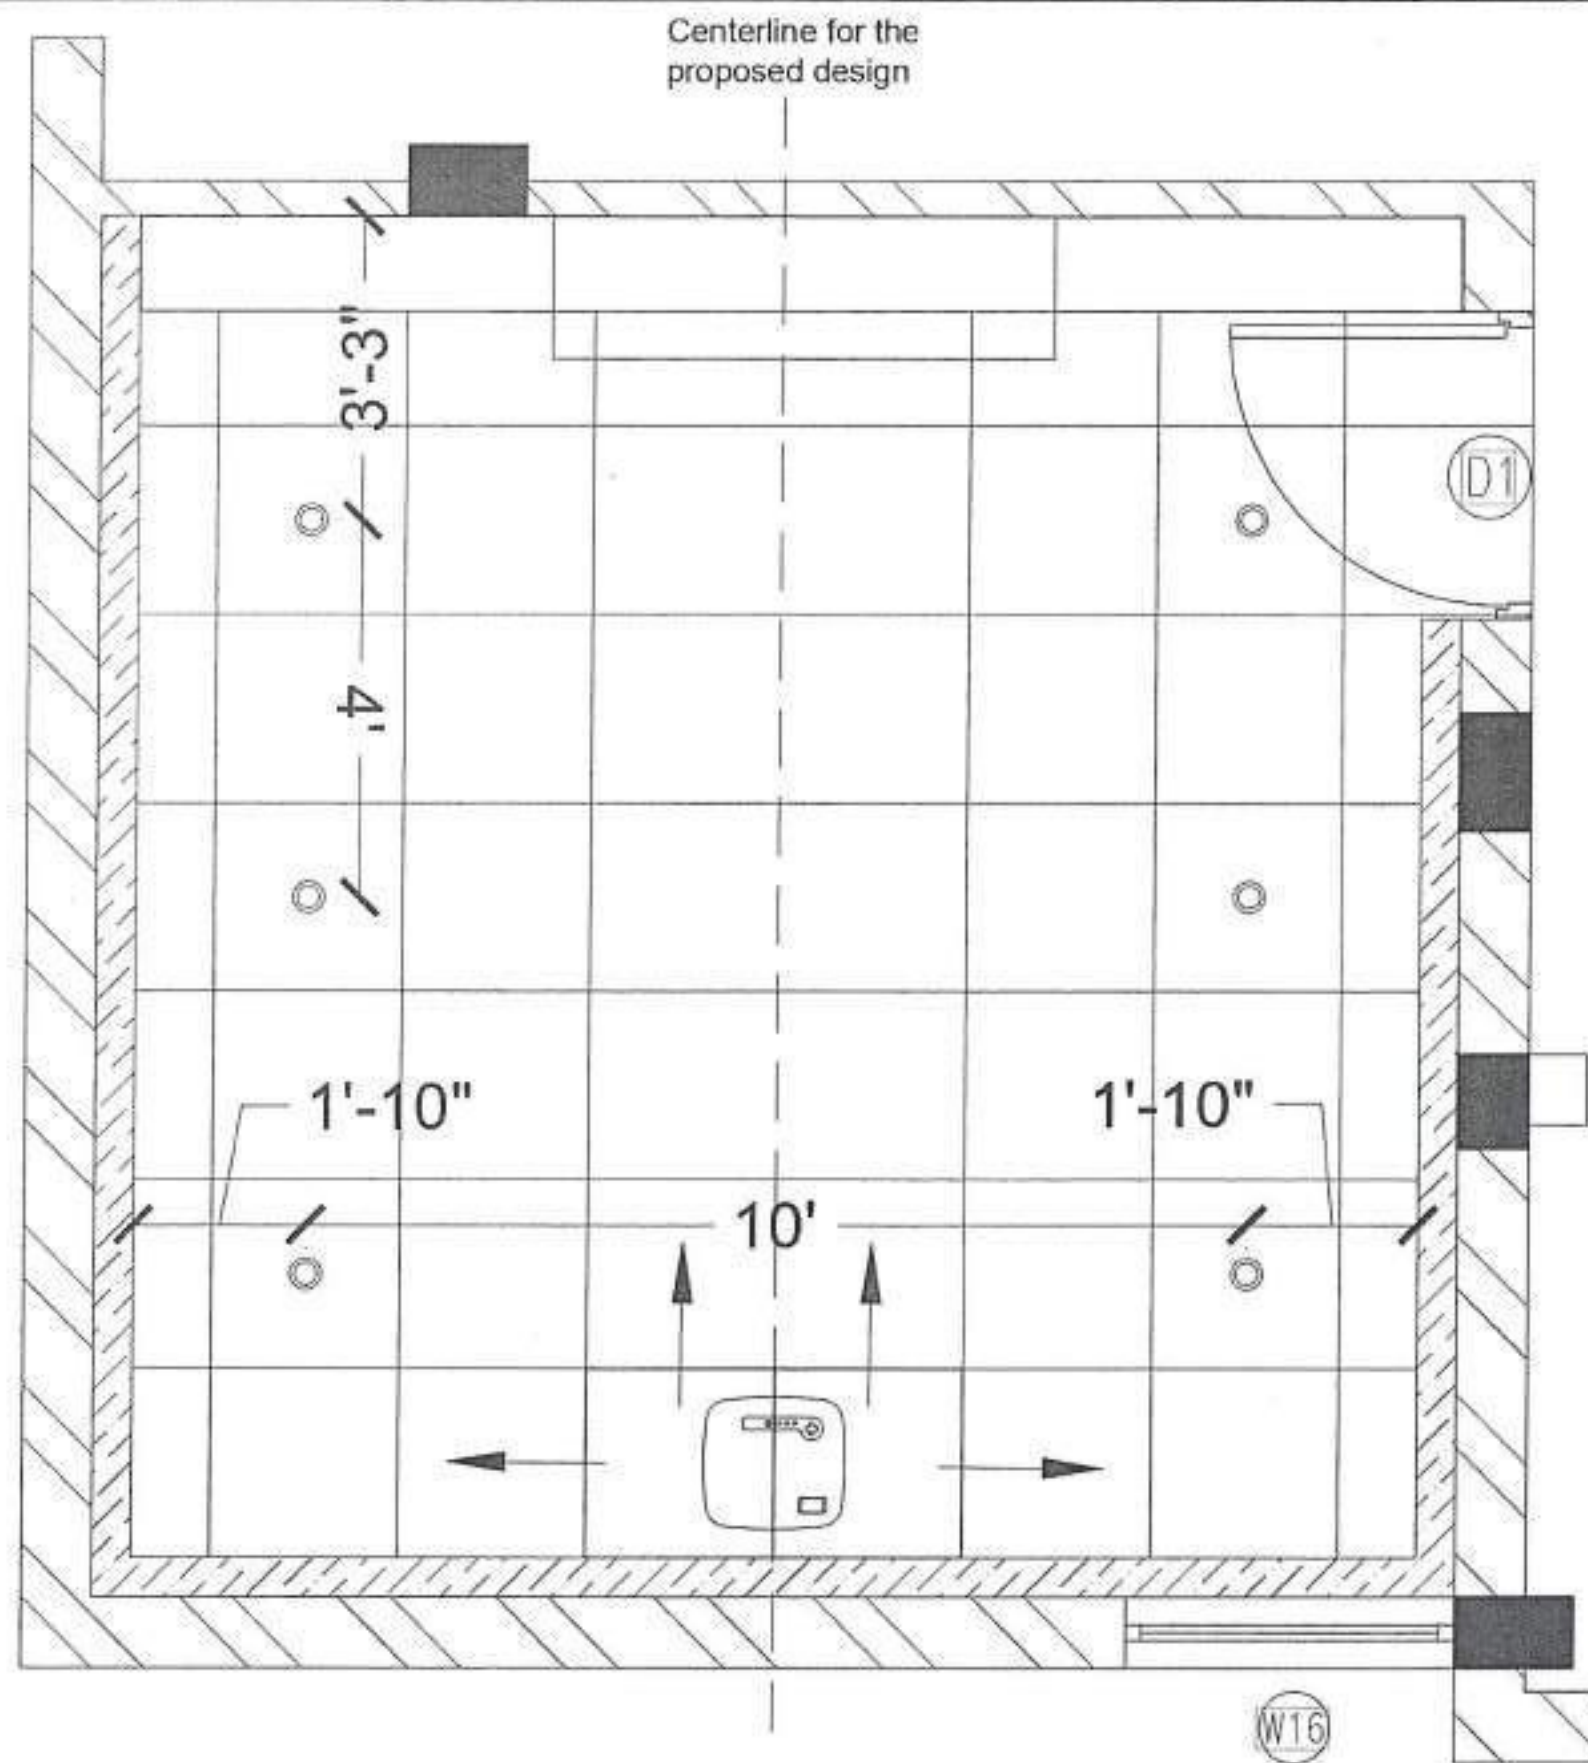

REFLECTED CEILING PLAN

PLAN SHOWING THE PROPOSED
HOME THEATRE AT
VALASARAVAKKAM

REFLECTED CEILING PLAN

DRAWN ON : 8-02-2022
DRAWN : JASWANTH SAKTHI
CHECKED : PARITHIVANAN
APPROVED : KALAI DATE : 12-02-2022

ARCHITECT



MAK ARCHITECTS
NO 31, SARASWATHI KOYL ST,
PALLAVARAM CHENNAI - 600043
9677225941
makarchitects@gmail.com

NOTES:



THIS DRAWING AND DESIGN ARE THE SOLE PROPERTY OF M/S MAK ARCHITECTS AND SHALL NOT BE TRACED, COPIED, REPRODUCED, MODIFIED, LENT OR MADE UNAUTHORIZED USE IN ANY MANNER IS NOT PERMITTED WITHOUT THE WRITTEN PRIOR CONSENT OF THE ARCHITECTS.
THIS DRAWING IS NOT TO BE USED FOR ANY PURPOSE OTHER THAN THAT FOR WHICH IT HAS BEEN EXECUTED.
NO DIMENSION TO BE SCALED OFF FROM DRAWINGS. ONLY WRITTEN DIMENSIONS TO BE FOLLOWED.
CIVIL, PLUMBING AND ELECTRICAL MARKINGS MUST BE APPROVED BY THE ARCHITECT BEFORE EXECUTION.
IN ANY EVENT OF ANY DISCREPANCIES OF DIFFERENCES BETWEEN ANY ARCHITECTURAL DRAWINGS AND STRUCTURAL DRAWINGS OR OTHER ENGINEERING DRAWINGS OR SITE CONDITIONS OR OTHERWISE IMMEDIATE REFERENCE IS TO BE MADE TO THE ARCHITECT FOR CLARIFICATION PRIOR TO EXECUTION OF WORK AT SITE.

DRAWING NUMBER:

SHEET NO.

SIGNATURE:

07

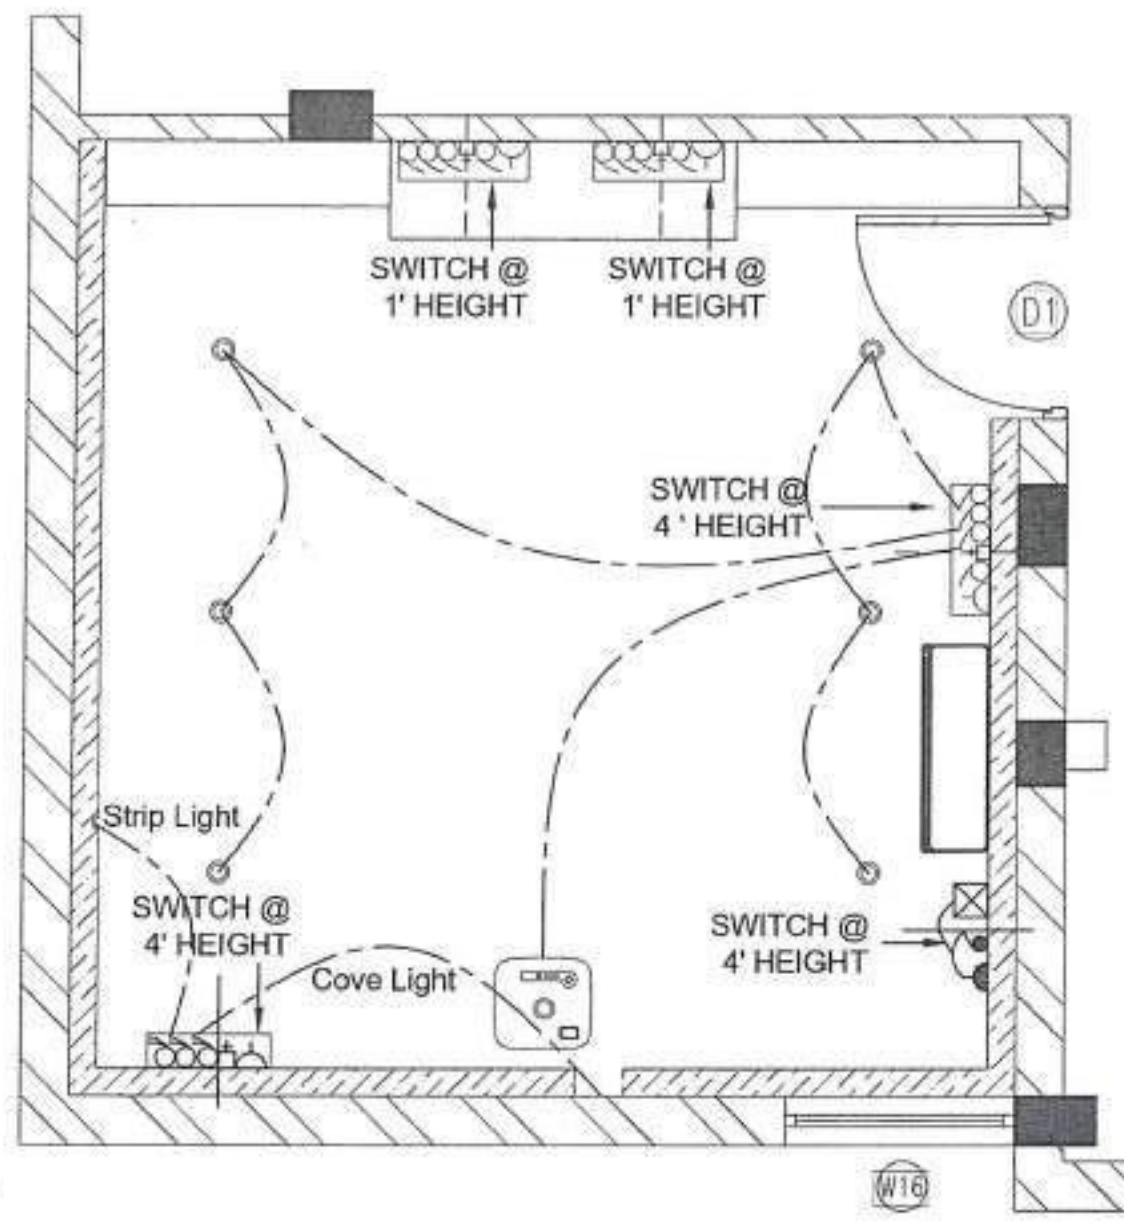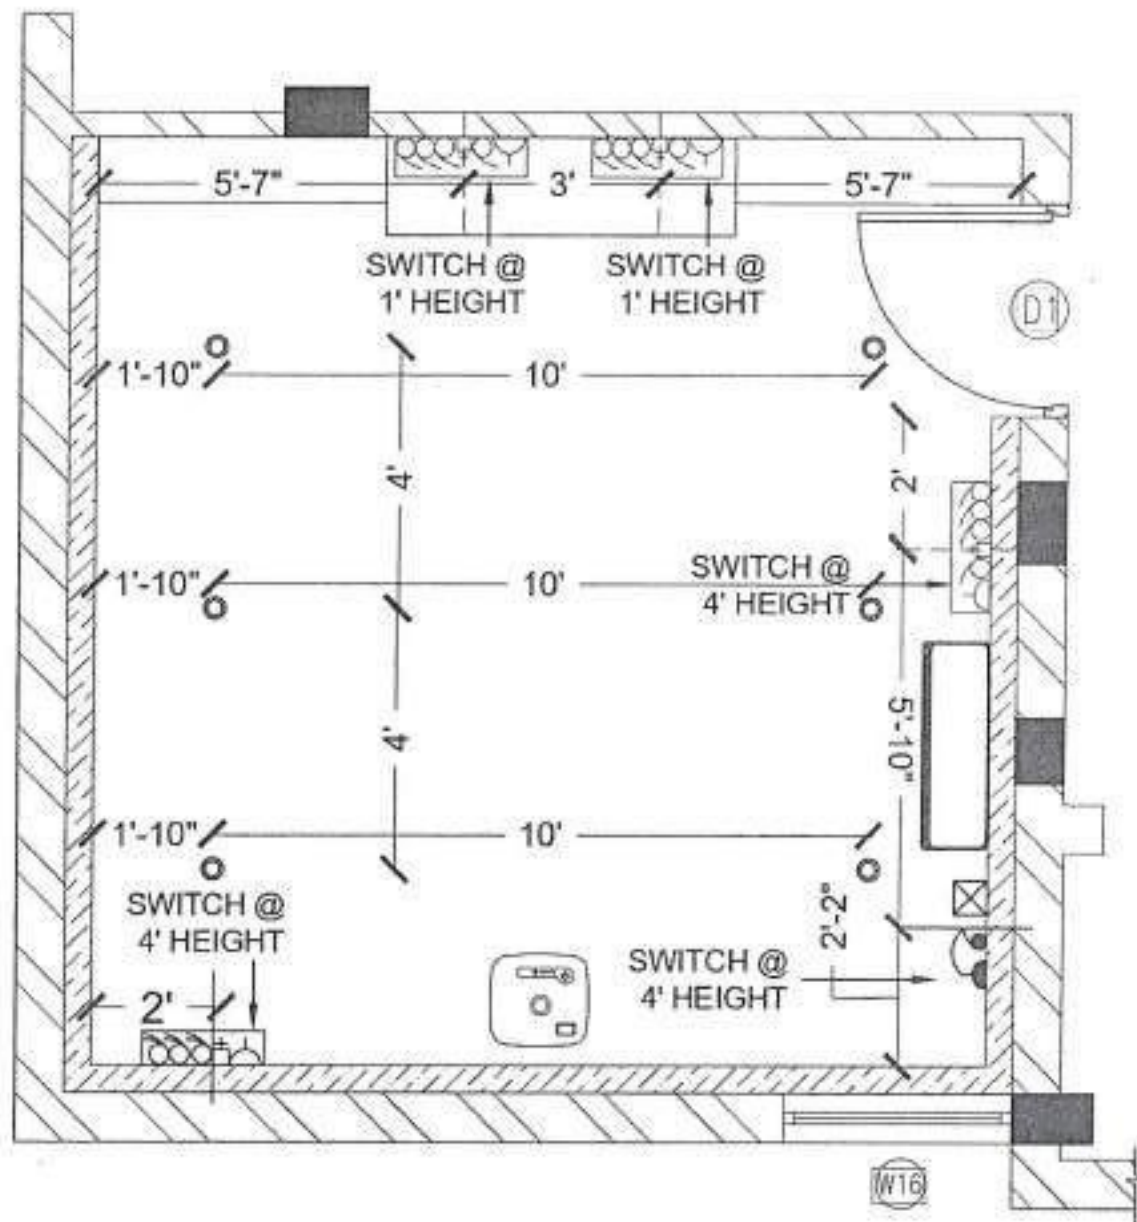

PLAN SHOWING THE PROPOSED HOME THEATRE AT VALASARAVAKKAM

SYMBOL	LEGEND
○	SINGLE WAY SWITCH
○	SINGLE WAY SWITCH
○	TWO WAY SWITCH
○	TWO WAY SWITCH
○	SA SOCKET
○	SA SOCKET
○	SA SOCKET
○	WALL BRACKET
○	RED LIGHT
○	FAN ROD
○	T.V. CABLE SOCKET
○	FAN REGULATOR AND SWITCH CONTROL
○	FAN REGULATOR AND SWITCH CONTROL
○	CEILING LIGHT
○	AC SOCKET & SWITCH
○	A.C. UNIT
○	MASTER CONTROL
○	EXHAUST FAN/ELECTRIC CHIMNEY SOCKET
○	CALL PUSH
○	CALL BELL
○	MINOR LIGHT
○	LED LIGHTS
○	TUBE LIGHT - (To be fixed in the center of wall under gasket)
○	TUBE LIGHT
○	EXHAUST FAN
○	GETTER
○	FRIDGE PLUG POINT
○	EXHAUST FAN/POUT
○	AQUA GUARD POINT
○	DISTRIBUTION BOARDS
○	SWING DOOR

ELECTRICAL LAYOUT

DRAWN ON : 8-02-2022
DRAWN : JASWANTH SAKTHI
CHECKED : PARITHIVANAN
APPROVED : KALAI DATE : 12-02-2022

ARCHITECT



MAK ARCHITECTS
NO 31, MAHARAJAN ROAD, ST.
PALLAVARAM, CHENNAI - 600043.
9677225941
makarchitects@gmail.com

NOTES:

THIS DRAWING AND DESIGN ARE THE SOLE PROPERTY OF MAK ARCHITECTS AND SHALL NOT BE TRACED, COPIED, REPRODUCED, MODIFIED, LENT OR MADE UNAUTHORIZED USE IN ANY MANNER IS NOT PERMITTED WITHOUT THE WRITTEN PRIOR CONSENT OF THE ARCHITECT.
THIS DRAWING IS NOT TO BE USED FOR ANY PURPOSE OTHER THAN THAT FOR WHICH IT HAS BEEN EXECUTED.
NO DIMENSION TO BE SCALED OFF FROM DRAWINGS. ONLY WRITTEN DIMENSIONS TO BE FOLLOWED.
CIVIL, PLUMBING AND ELECTRICAL WORKINGS MUST BE APPROVED BY THE ARCHITECT BEFORE EXECUTION.
IN ANY EVENT OF ANY DISCREPANCIES OF DIFFERENCES BETWEEN ANY ARCHITECTURAL DRAWINGS AND STRUCTURAL DRAWINGS OR OTHER ENGINEERING DRAWINGS OR SITE CONDITIONS OR OTHERWISE IMMEDIATE REFERENCE IS TO BE MADE TO THE ARCHITECT FOR CLARIFICATION PRIOR TO EXECUTION OF WORK AT SITE.

DRAWING NUMBER:
MAK/IITM/EC/01


SIGNATURE:

SHEET NO:


08




PLAN SHOWING THE PROPOSED
HOME THEATRE AT
VALASARAVAKKAM

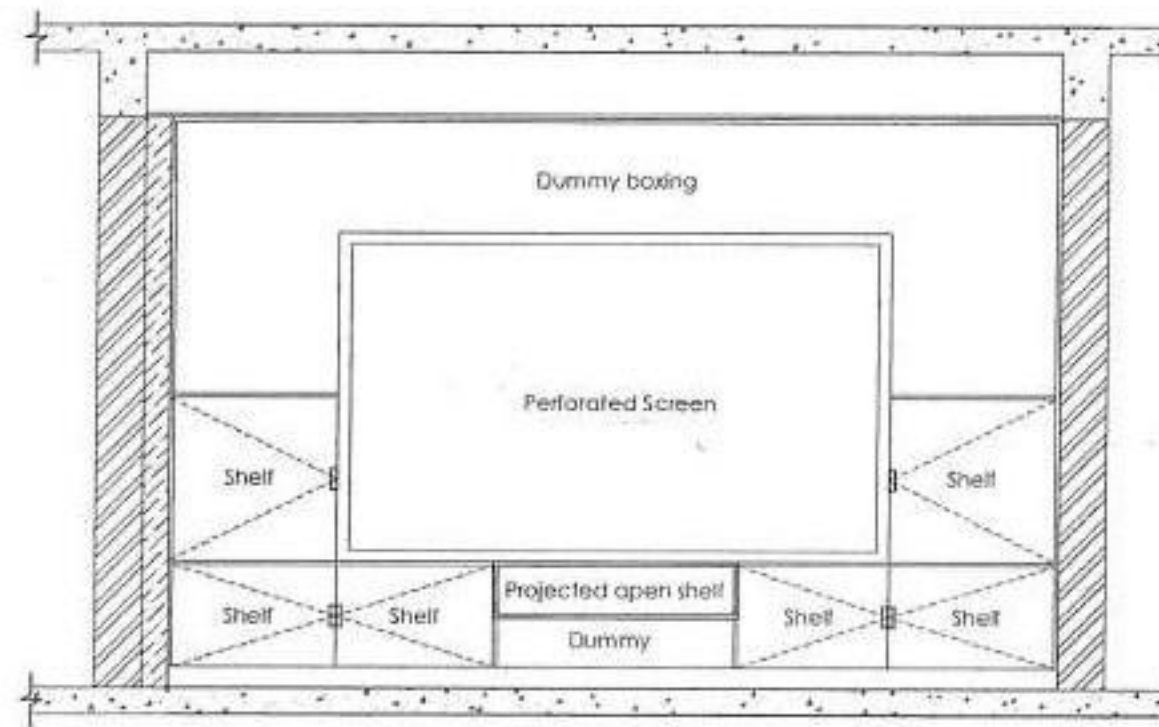


SECTIONAL ELEVATION

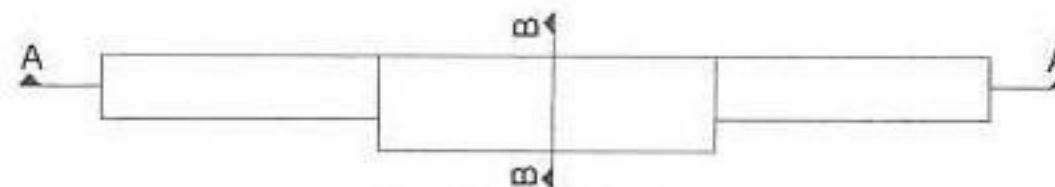

PLAN OF CABINET

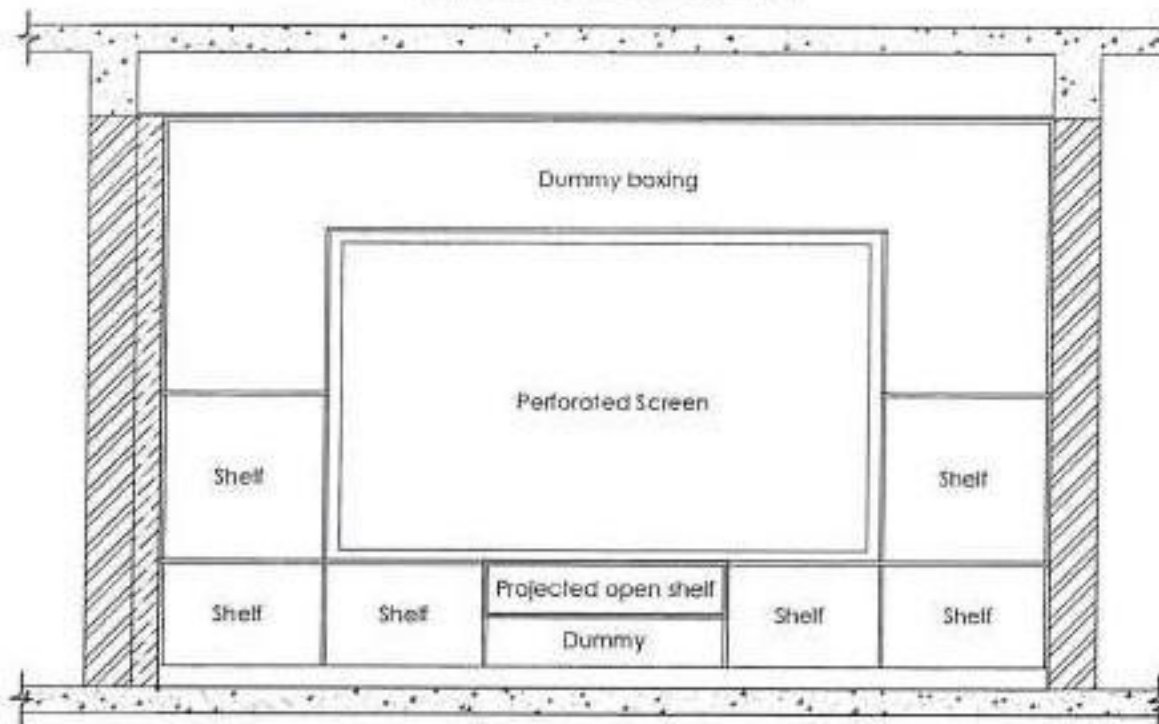

SECTION AA

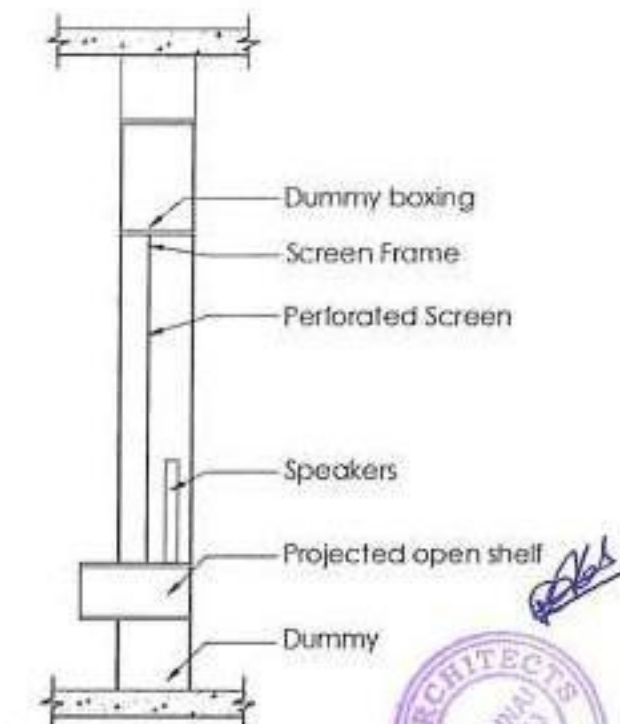

SECTION BB

CABINET DETAIL

DRAWN ON : 8-02-2022
DRAWN : JASWANTH SAKTHI
CHECKED : PARITHIVANAN
APPROVED : KALAI DATE : 12-02-2022

ARCHITECT



MAK ARCHITECTS
NO 31, MAADAMMAN KOVL ST.,
PALLAVARAM, CHENNAI - 600043.
9677225541
mak.architectsinfo@gmail.com

NOTES:
THIS DRAWING AND DESIGN ARE THE SOLE PROPERTY OF M/S MAK ARCHITECTS AND SHALL NOT BE TRACED, COPIED, REPRODUCED, MODIFIED, LENT OR MADE UNAUTHORIZED USE IN ANY MANNER IS NOT PERMITTED WITHOUT THE WRITTEN PERMISSION OF THE ARCHITECTS.
THIS DRAWING IS NOT TO BE USED FOR ANY PURPOSE OTHER THAN THAT FOR WHICH IT HAS BEEN EXECUTED.
NO DIMENSION TO BE SCALED OFF FROM DRAWINGS, ONLY WRITTEN DIMENSIONS TO BE FOLLOWED.
CYCL, PUMING AND ELECTRICAL MARKINGS MUST BE APPROVED BY THE ARCHITECT BEFORE EXECUTION.
IN ANY EVENT OF ANY DISCREPANCIES OR DIFFERENCES BETWEEN ANY ARCHITECTURAL DRAWINGS AND STRUCTURAL DRAWINGS OR OTHER ENGINEERING DRAWINGS OR SITE CONDITIONS OR OTHERWISE ADEQUATE REFERENCE IS TO BE MADE TO THE ARCHITECT FOR CLARIFICATION PRIOR TO EXECUTION OF WORK AT SITE.

DRAWING NUMBER:


SHEET NO:

SIGNATURE :

09



PLAN SHOWING THE PROPOSED
HOME THEATRE AT
VALASARAVAKKAM

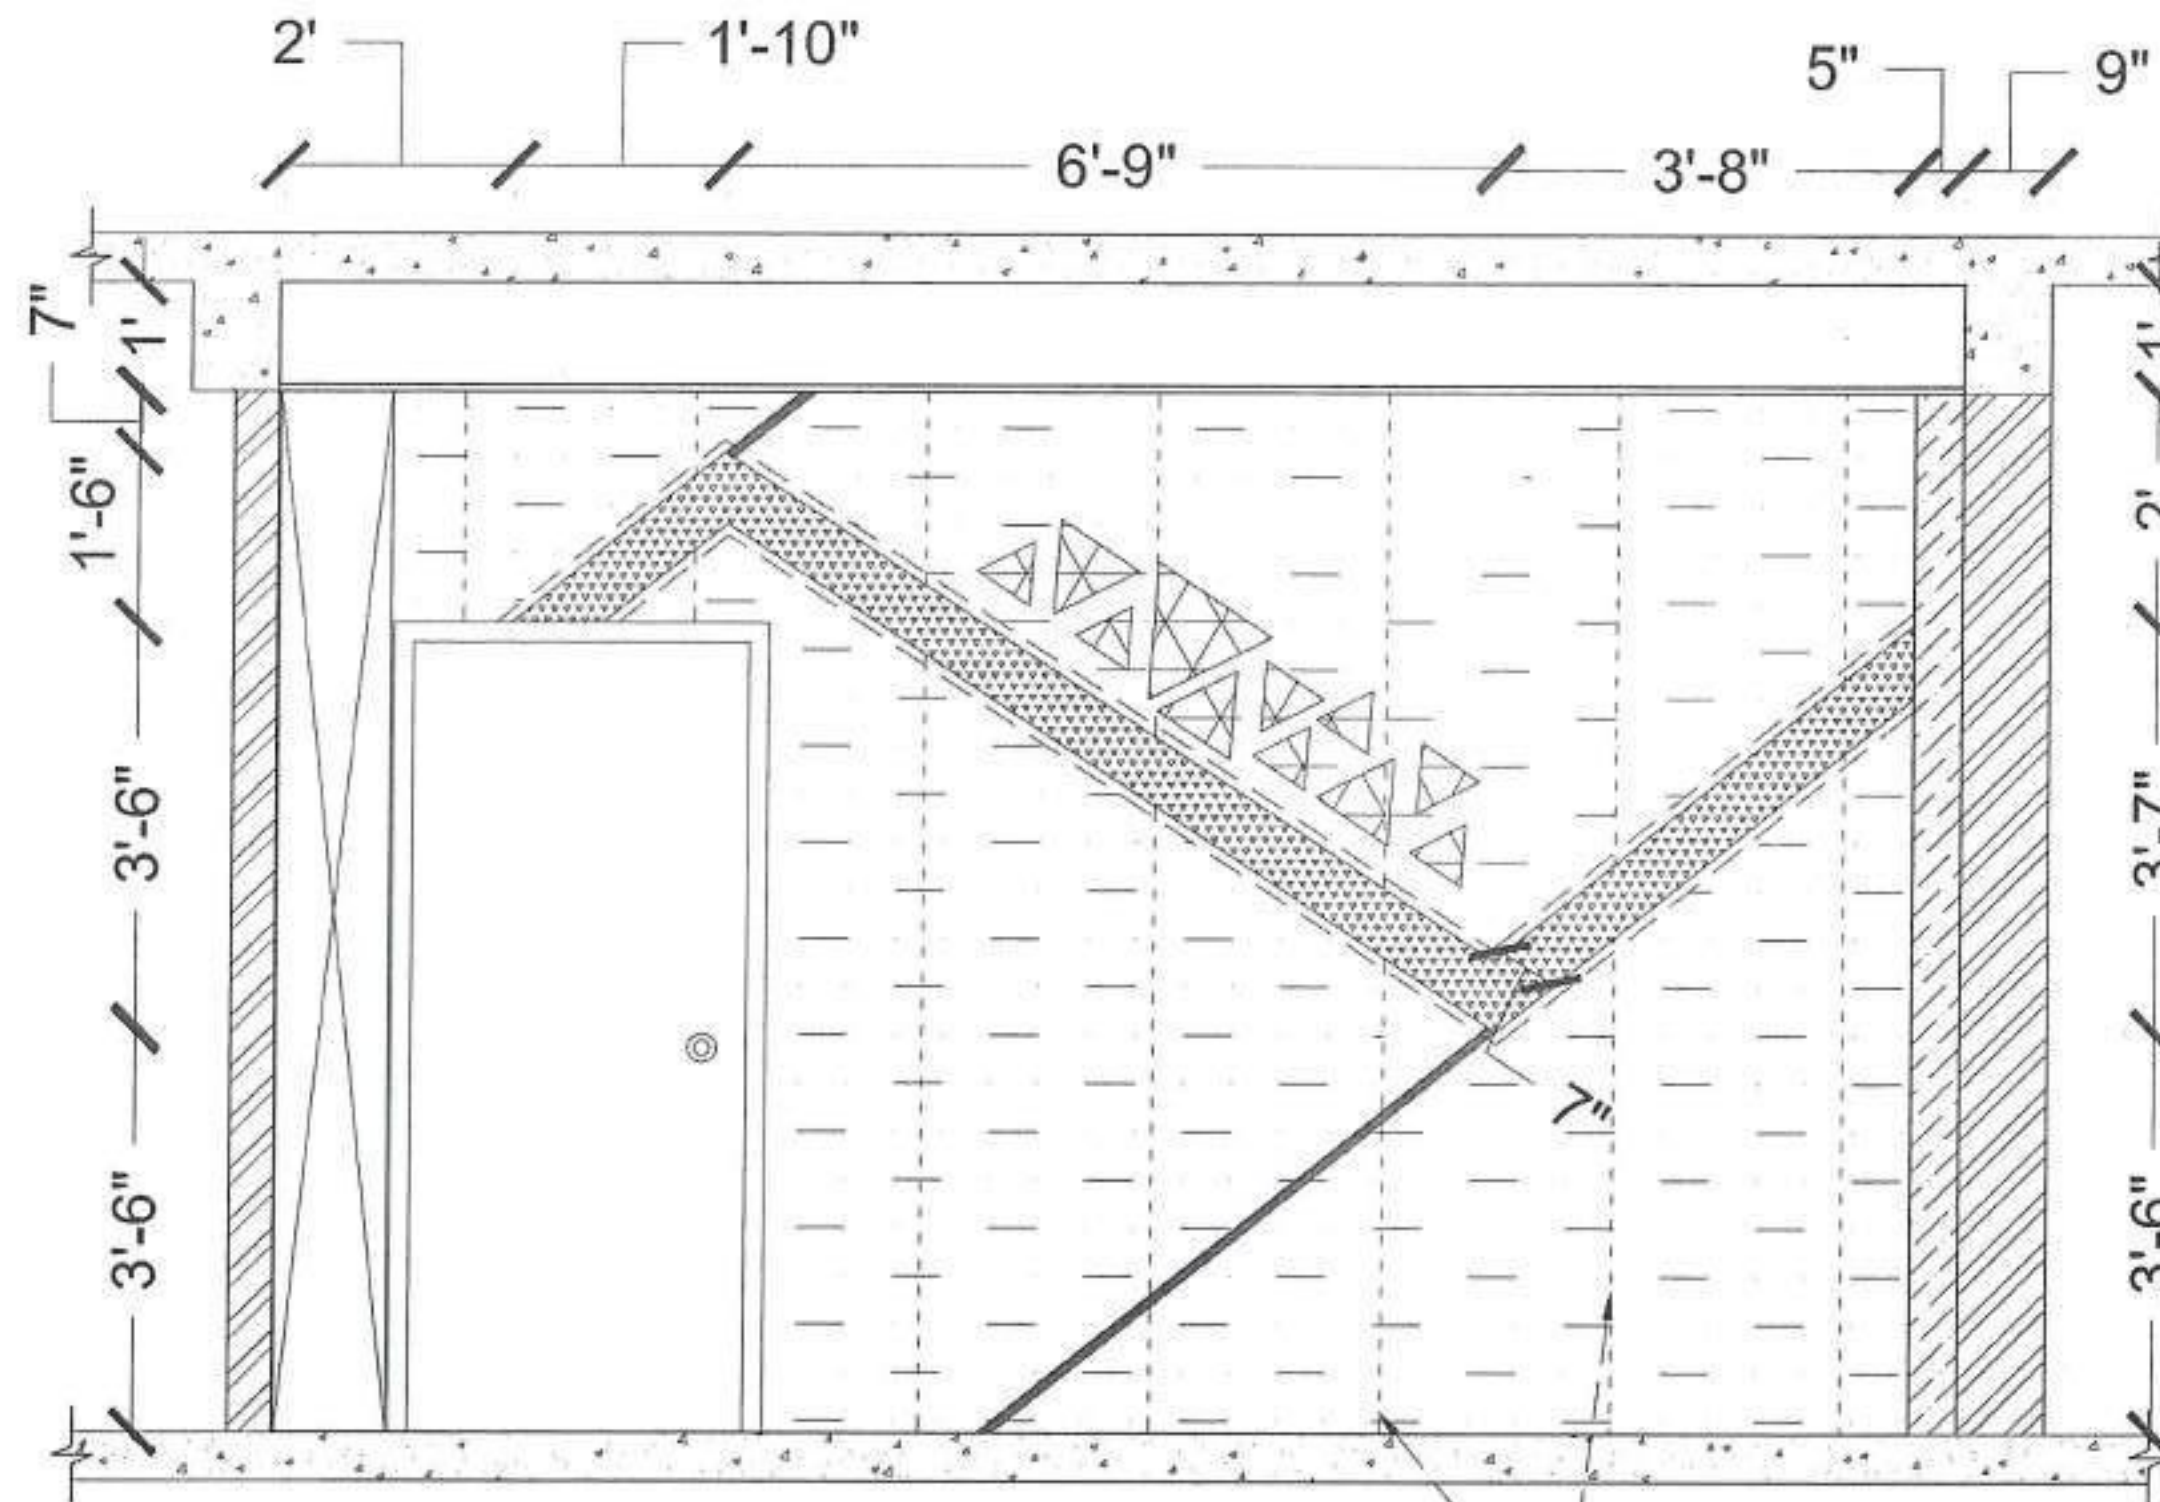

WALL B

Absorptive fabric
panelling at 2'
spacing

WORKING DRAWING

DRAWN ON 8-02-2022
DRAWN : JASWANTH SAKTHI
CHECKED : PARITHIVANAN
APPROVED : KALAI DATE : 12-02-2022

ARCHITECT



MAK ARCHITECTS
NO 31, MAARAMMAN KOVIL ST,
PALLAVANUR, CHENNAI - 600043.
9877225441
makarchitects@gmail.com

NOTES:

THIS DRAWING AND DESIGN ARE THE SOLE PROPERTY OF ITS MAK ARCHITECTS AND SHALL NOT BE TRACED, COPIED, REPRODUCED, MODIFIED, LENT OR MADE UNAUTHORIZED USE IN ANY MANNER IS NOT PERMITTED WITHOUT THE WRITTEN PRIOR CONSENT OF THE ARCHITECTS.
THIS DRAWING IS NOT TO BE USED FOR ANY PURPOSE OTHER THAN THAT FOR WHICH IT HAS BEEN EXECUTED.
NO DIMENSION TO BE SCALED OFF FROM DRAWING. ONLY WRITTEN DIMENSIONS TO BE FOLLOWED.
CIVIL, PLUMBING AND ELECTRICAL WORKS MUST BE APPROVED BY THE ARCHITECT BEFORE EXECUTION.
IN ANY EVENT OF ANY DISCREPANCIES OR DIFFERENCES BETWEEN ANY ARCHITECTURAL DRAWINGS AND STRUCTURAL DRAWINGS OR OTHER ENGINEERING DRAWINGS OR SITE CONDITIONS OR OTHERWISE, IMMEDIATE REFERENCE IS TO BE MADE TO THE ARCHITECT FOR CLARIFICATION PRIOR TO EXECUTION OF WORK AT SITE.

DRAWING NUMBER:

SHEET NO:

SIGNATURE :

10

PLAN SHOWING THE PROPOSED
HOME THEATRE AT
VALASARAVAKKAM

WORKING DRAWING

DRAWN ON 8-02-2022
DRAWN : JASWANTH SAKTHI
CHECKED : PARITHIVANAN
APPROVED : KALAI DATE : 12-02-2022

ARCHITECT



MAK ARCHITECTS
NO 31, NAARAYANAN KOVIL ST.,
PALLAVARAM CHENNAI - 600043
9877225641
makarchitectsindia@gmail.com

NOTES:

THIS DRAWING AND DESIGN ARE THE SOLE PROPERTY OF MAK ARCHITECTS AND SHALL NOT BE TRAZED, COPIED, REPRODUCED, MODIFIED, LENT OR MADE UNAUTHORIZED USE IN ANY MANNER IS NOT PERMITTED WITHOUT THE WRITTEN PRIOR CONSENT OF THE ARCHITECTS.
THIS DRAWING IS NOT TO BE USED FOR ANY PURPOSE OTHER THAN THAT FOR WHICH IT HAS BEEN EXECUTED.
NO DIMENSION TO BE SCALED OFF FROM DRAWINGS. ONLY WRITTEN DIMENSIONS TO BE FOLLOWED.
CIVIL, PLUMBING AND ELECTRICAL WORKS MUST BE APPROVED BY THE ARCHITECT BEFORE EXECUTION.
IN ANY EVENT OF ANY DISCREPANCIES OR DIFFERENCES BETWEEN ANY ARCHITECTURAL, DRAWINGS AND STRUCTURAL DRAWINGS OR OTHER ENGINEERING DRAWINGS OR SITE CONDITIONS OR OTHERWISE, THE DATE REFERENCE IS TO BE MADE TO THE ARCHITECT FOR CLARIFICATION PRIOR TO DIVISION OF WORK AT SITE.

DRAWING NUMBER:

SHEET NO:


SIGNATURE :

11

WALL C



PLAN SHOWING THE PROPOSED
HOME THEATRE AT
VALASARAVAKKAM

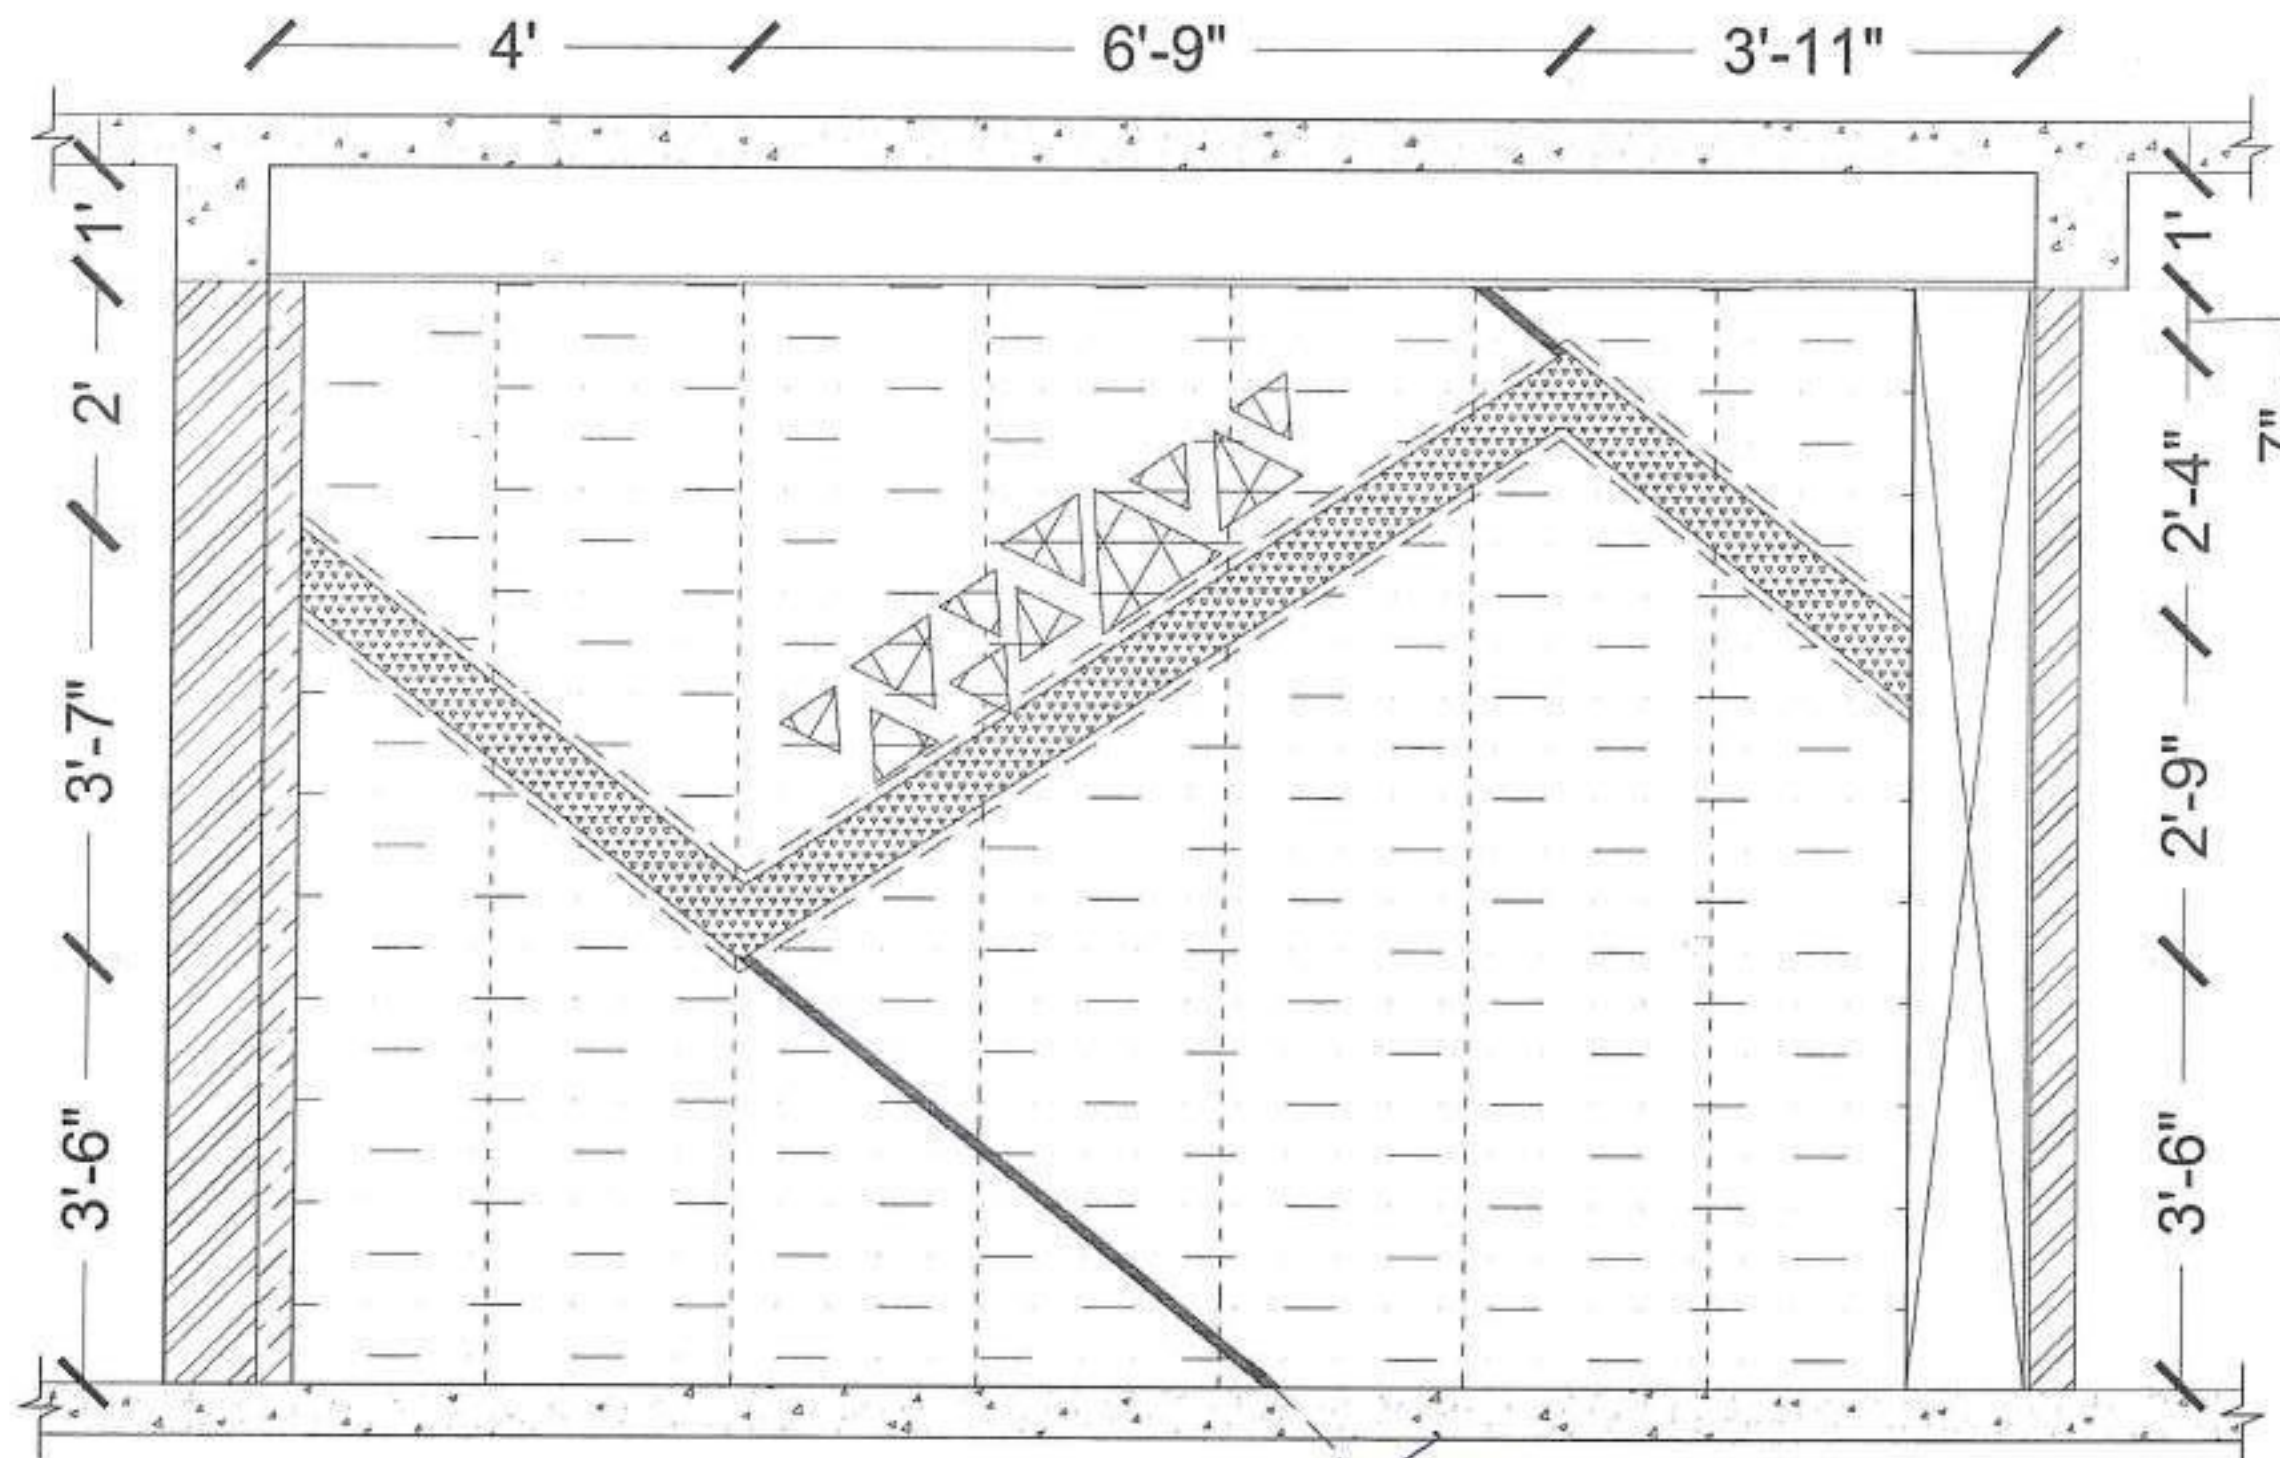

WALL D

Strip Light 1.5" width

WORKING DRAWING

DRAWN ON : 8-02-2022
DRAWN : JASWANTH SAKTHI
CHECKED : PARITHIVANAN
APPROVED : KALAI DATE : 12-02-2022

ARCHITECT



MAK ARCHITECTS
NO 31, MAHARAJAN KOVE, ST.
PALLAVANAM, CHENNAI - 600043.
9677229641
makarchitects@gmail.com

NOTES:

THIS DRAWING AND DESIGN ARE THE SOLE PROPERTY OF MAK ARCHITECTS AND SHALL NOT BE TRACED, COPIED, REPRODUCED, MODIFIED, LENT OR MADE UNAUTHORISED USE IN ANY MANNER WITHOUT THE WRITTEN PRIOR CONSENT OF THE ARCHITECTS.
THIS DRAWING IS NOT TO BE USED FOR ANY PURPOSE OTHER THAN THAT FOR WHICH IT HAS BEEN EXECUTED.
NO DIMENSION TO BE SCALED OFF FROM DRAWINGS, ONLY WRITTEN DIMENSIONS TO BE FOLLOWED.
CIVIL, PLUMBING AND ELECTRICAL WORKS MUST BE APPROVED BY THE ARCHITECT BEFORE EXECUTION.
IN ANY EVENT OF ANY DISCREPANCIES OR DIFFERENCES BETWEEN ANY ARCHITECTURAL DRAWINGS AND STRUCTURAL DRAWINGS OR OTHER ENGINEERING DRAWINGS OR SITE CONDITIONS OR OTHERWISE IMEDIATE REFERENCE IS TO BE MADE TO THE ARCHITECT FOR CLARIFICATION PRIOR TO EXECUTION OF WORK AT SITE.




DRAWING NUMBER:

SHEET NO.

SIGNATURE:

12



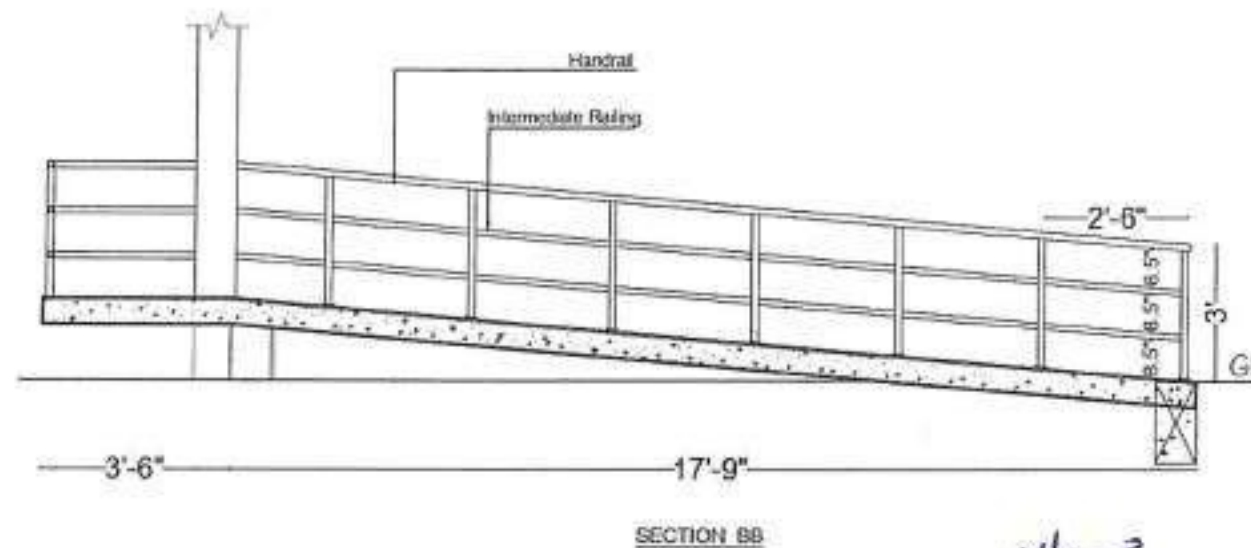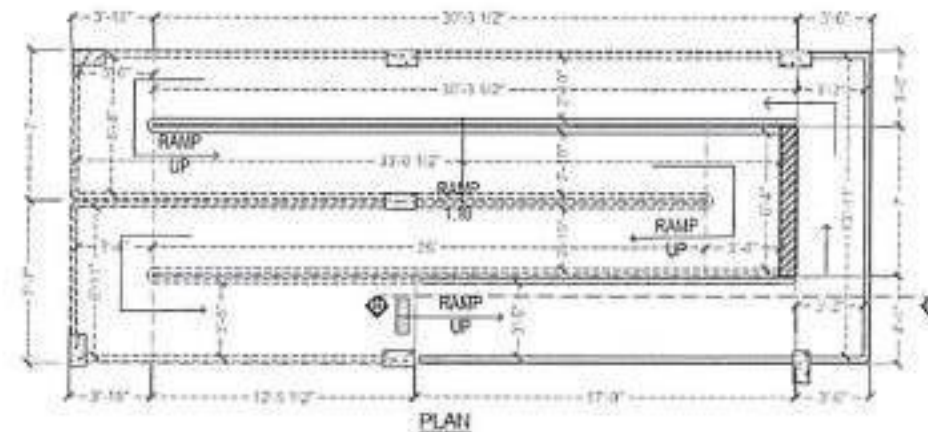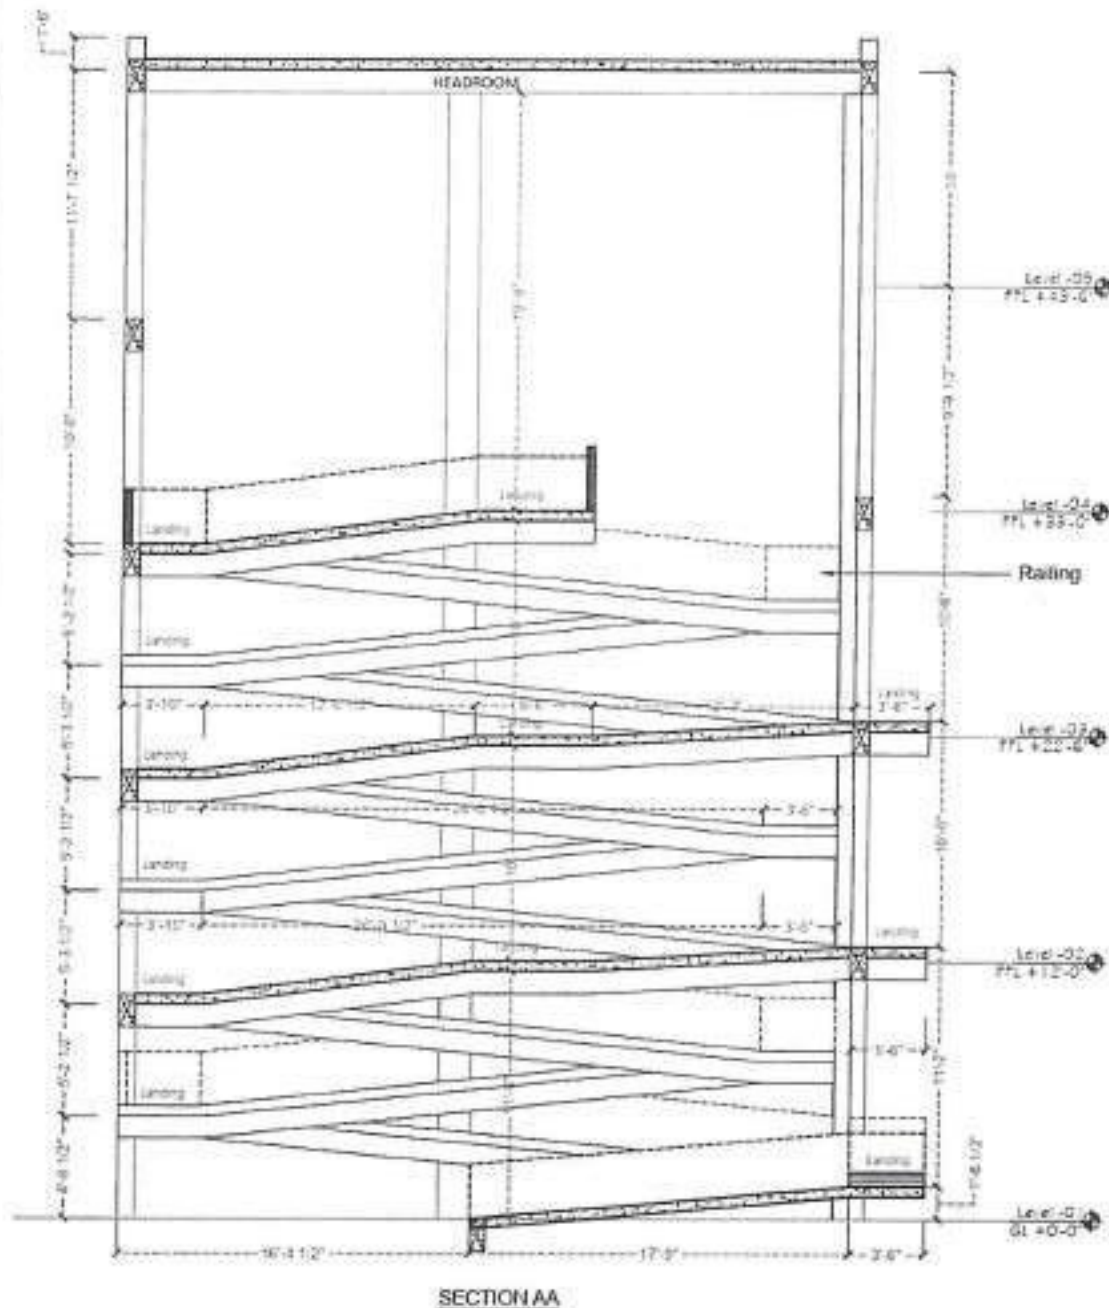

RAMP RAILING DETAIL

DRAWN ON 14 SEP 2021

DRAWN : JASWANTH SAKTHI

CHECKED : RAKSHANA

APPROVED : Dr.KALAI

LEGEND



ARCHITECT



MAK ARCHITECTS
NO 31, SARASWATHI AVENUE, ST.
PALLAVARAM CHENNAI - 600 043
9447225641
makarchitects@gmail.com

CLIENT'S SIGNATURE

NOTES:

THIS DRAWING AND DESIGN ARE THE SOLE PROPERTY OF MAK ARCHITECTS AND SHALL NOT BE TRACED, COPIED, REPRODUCED, MODIFIED, LENT OR MADE UNAUTHORIZED USE IN ANY MANNER IS NOT PERMITTED WITHOUT THE WRITTEN PRIOR CONSENT OF THE ARCHITECTS.

THIS DRAWING IS NOT TO BE USED FOR ANY PURPOSE OTHER THAN THAT FOR WHICH IT HAS BEEN EXECUTED.

NO DIMENSION TO BE SCALED OFF FROM DRAWINGS. ONLY WRITTEN DIMENSIONS TO BE FOLLOWED.

CIVIL, PLUMBING AND ELECTRICAL MARKINGS MUST BE APPROVED BY THE ARCHITECT BEFORE EXECUTION.

IN ANY EVENT OF ANY DISCREPANCIES OF DIFFERENCES BETWEEN ANY ARCHITECTURAL DRAWINGS AND STRUCTURAL DRAWINGS OR OTHER ENGINEERING DRAWINGS OR SITE CONDITIONS OR OTHERWISE IMMEDIATE REFERENCE IS TO BE MADE TO THE ARCHITECT FOR CLARIFICATION PRIOR TO EXECUTION OF WORK AT SITE.

DRAWING NUMBER:


SHEET NO:

SIGNATURE:


01




MAK ARCHITECTS
NO 31, MAARIAMMAN KOVE, ST,
PALLAVARAM
CHENNAI - 600043
9677220641
makarchitectsindia@gmail.com

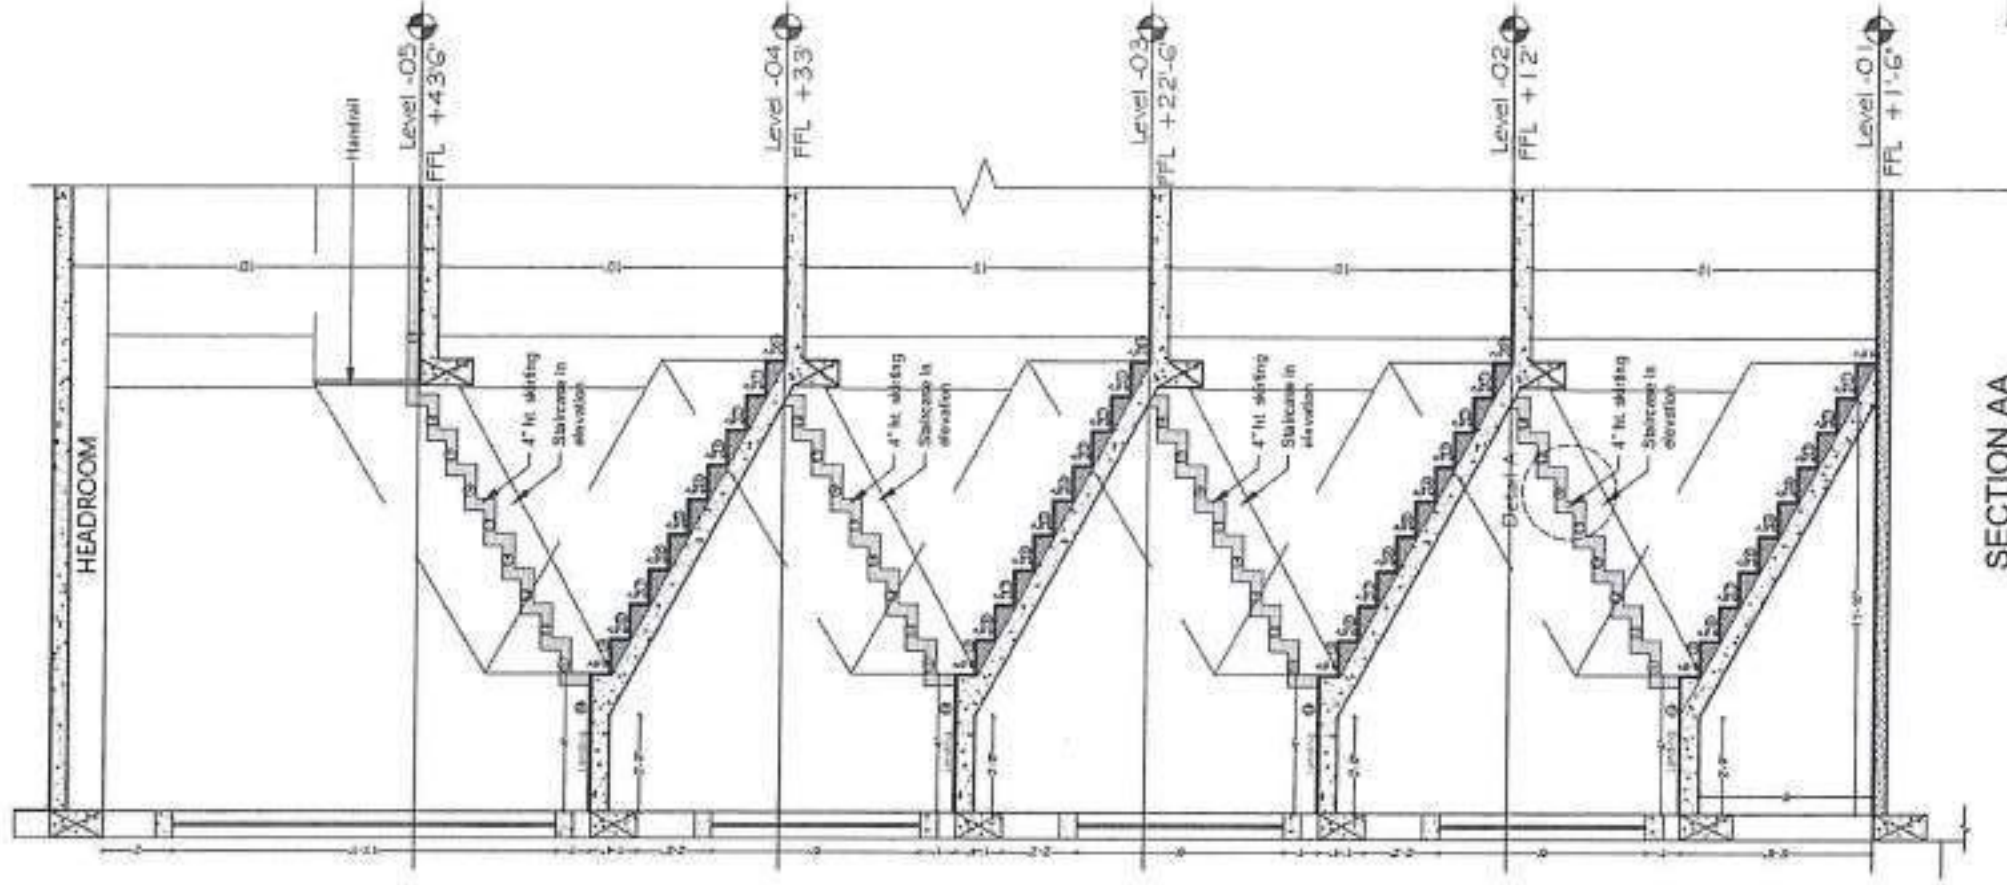


SECTION AA

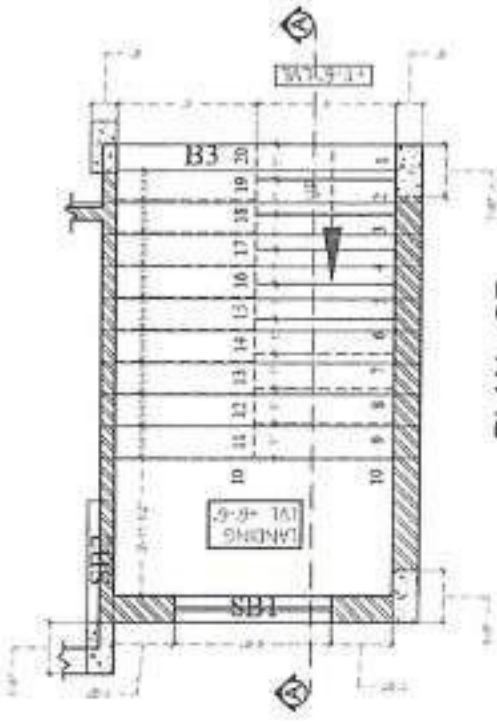


PLAN - GF

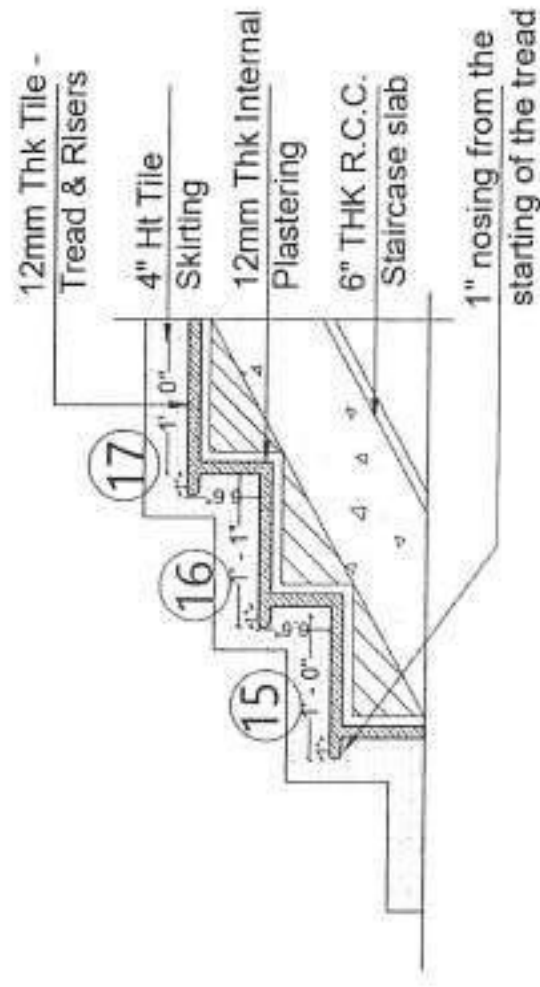

DETAIL - A

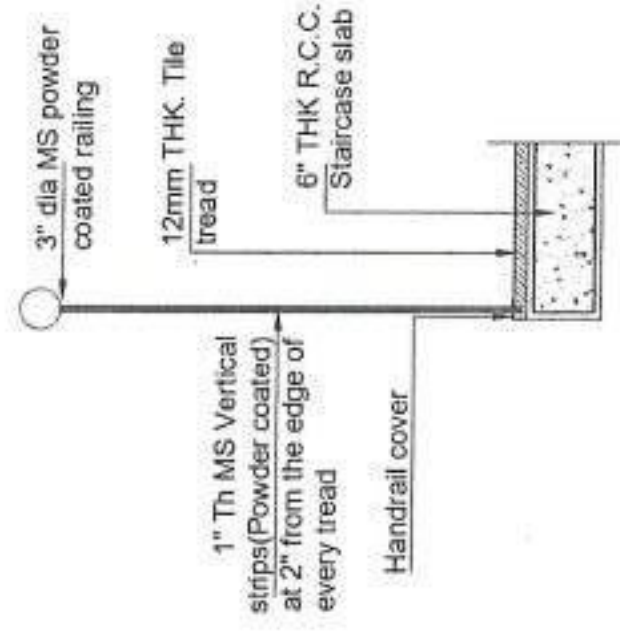

DETAIL - B

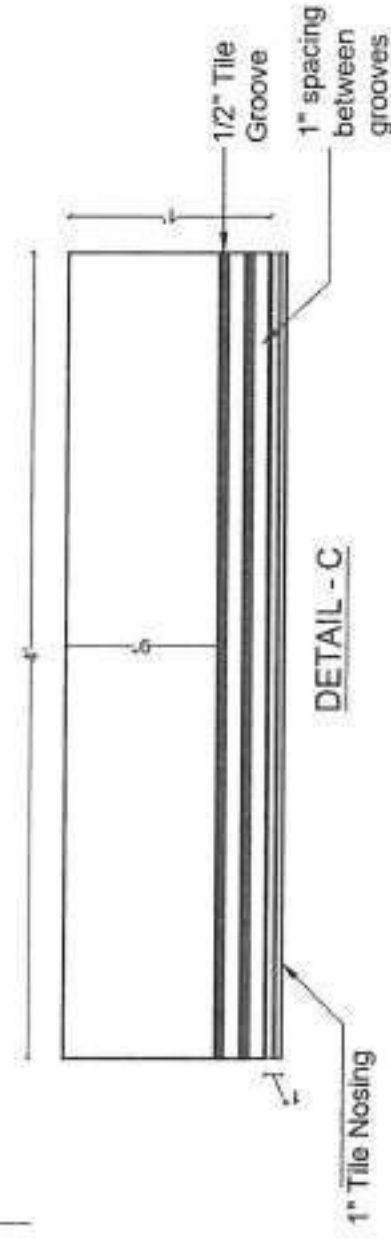

DETAIL - C

NOTES:

THIS DRAWING AND DESIGN ARE THE SOLE PROPERTY OF M/S MAK ARCHITECTS AND SHALL NOT BE TRACED, COPIED, REPRODUCED, MODIFIED, LENT OR MADE UNAUTHORIZED USE IN ANY MANNER IS NOT PERMITTED WITHOUT THE WRITTEN WORK CONSENT OF THE ARCHITECTS.

THIS DRAWING IS NOT TO BE USED FOR ANY PURPOSE OTHER THAN THAT FOR WHICH IT HAS BEEN EXECUTED.

NO DIMENSION TO BE SCALED OFF FROM DRAWINGS. ONLY WRITTEN DIMENSIONS TO BE FOLLOWED.

PIPE, PLUMBING AND ELECTRICAL MARKINGS MUST BE APPROVED BY THE ARCHITECT BEFORE EXECUTION.

IN ANY EVENT OF ANY DISCREPANCIES OF DIFFERENCES BETWEEN ANY ARCHITECTURAL DRAWINGS AND STRUCTURAL DRAWINGS OR OTHER ENGINEERING DRAWINGS OR SITE CONDITIONS OR OTHERWISE IMMEDIATE REFERENCE IS TO BE MADE TO THE ARCHITECT FOR CLARIFICATION PRIOR TO EXECUTION OF WORK AT SITE.

STAIRCASE DETAIL

DRAWN ON	07.04.2022	SENT ON	08.04.2022
DRAWN BY	Jaswanth	CHECKED BY	Dr. Kalaiselvi
DRAWING NUMBER :			


SHEET NO:
01

Shadithya Hospital


ARCHITECT :




MAK ARCHITECTS
NO 31, SAKRAMAN KOVIL ST,
PALLAVARAM
CHENNAI - 600043
987225641
makarchitectsinfo@gmail.com

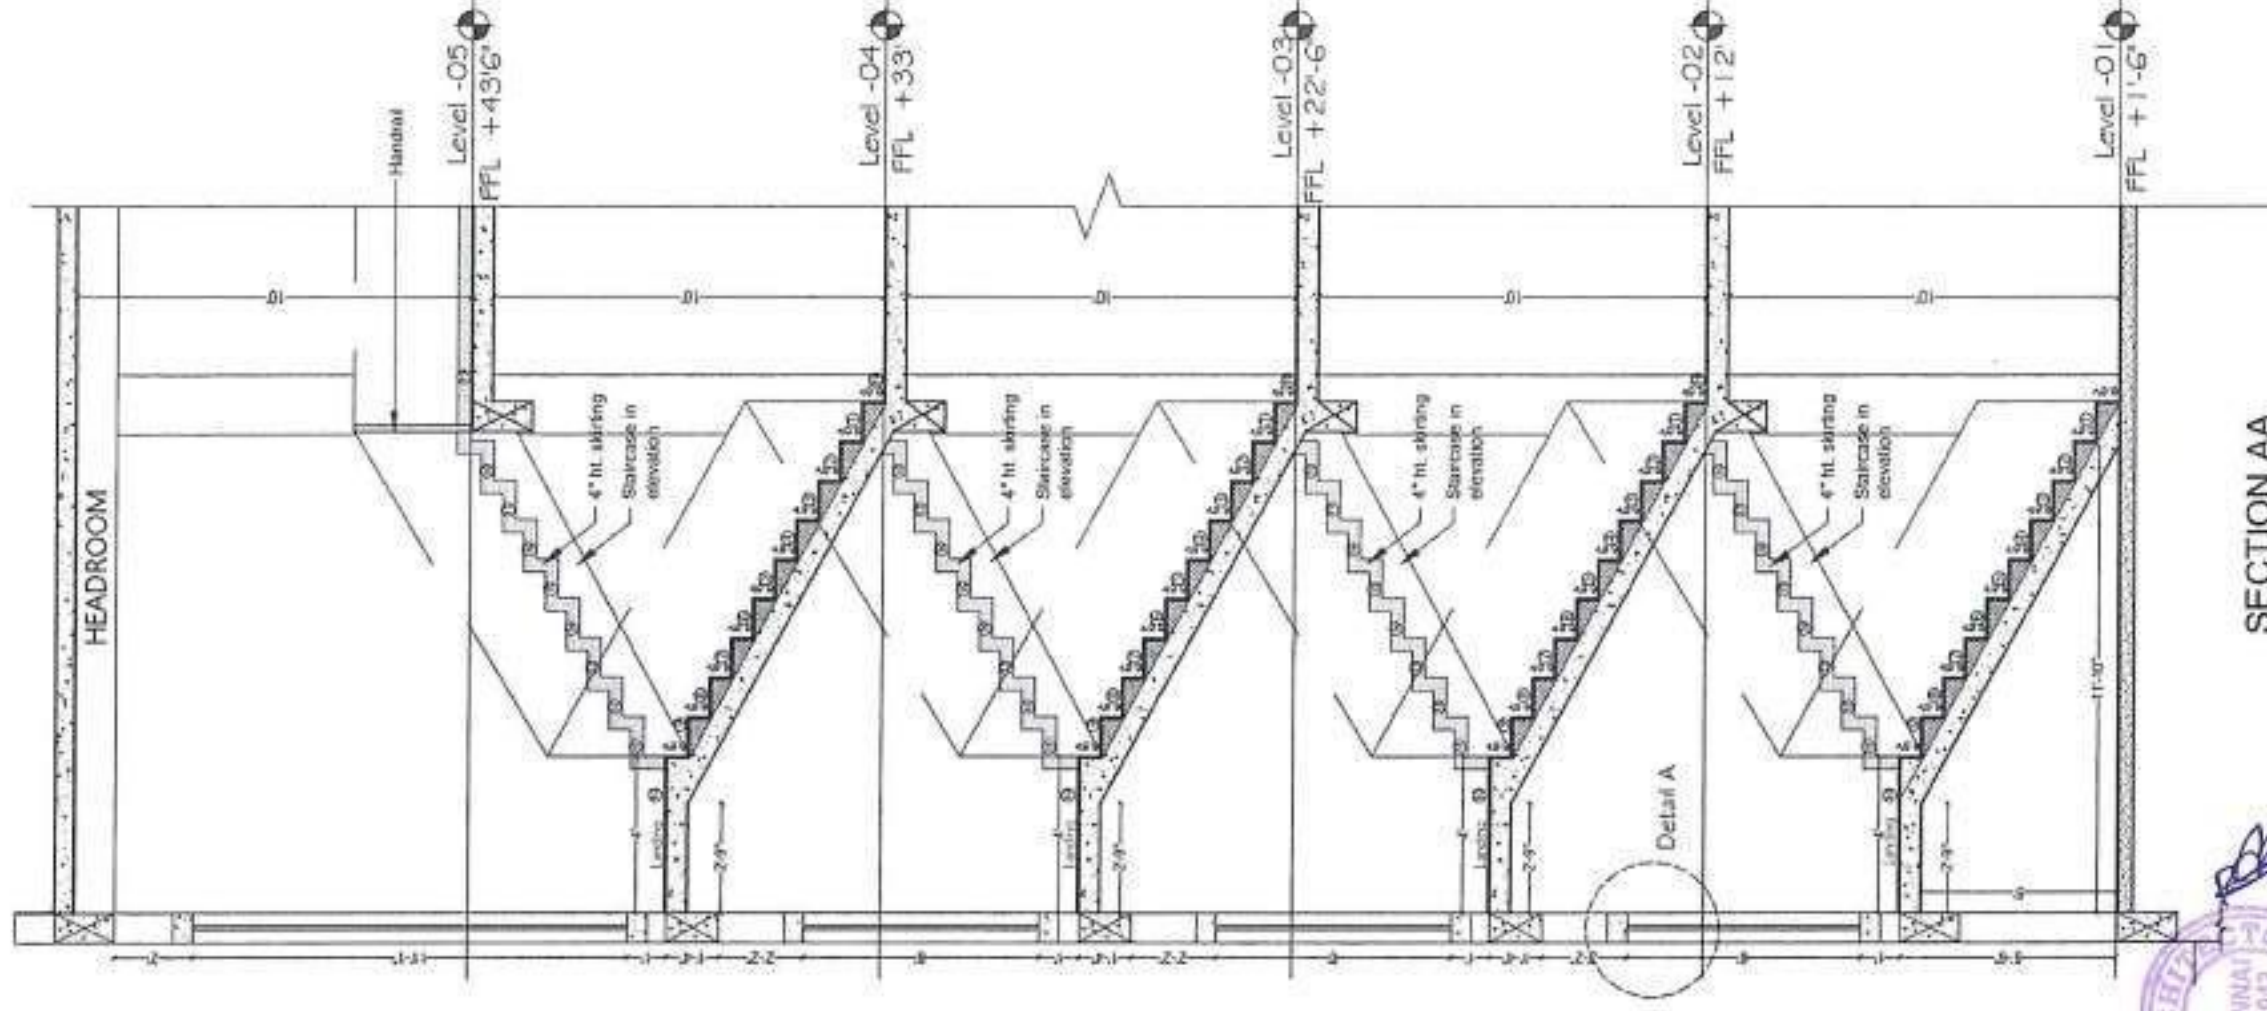


SECTION AA

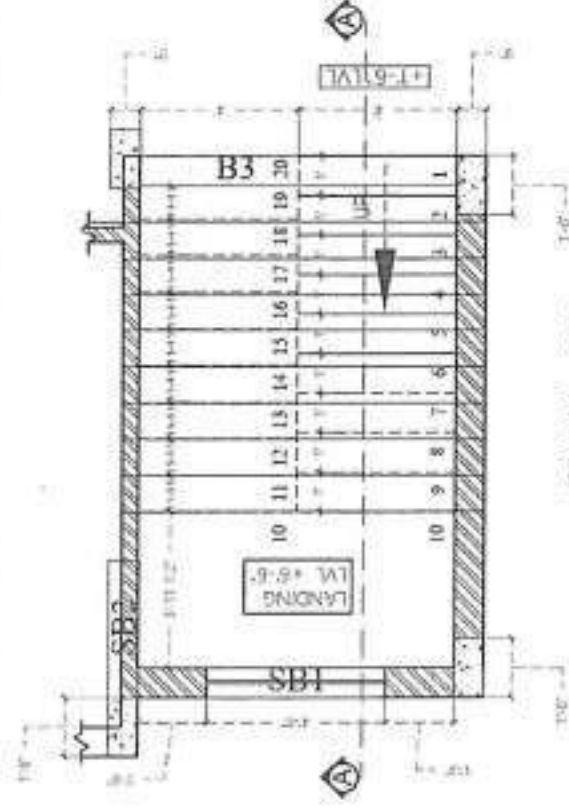

PLAN - GF

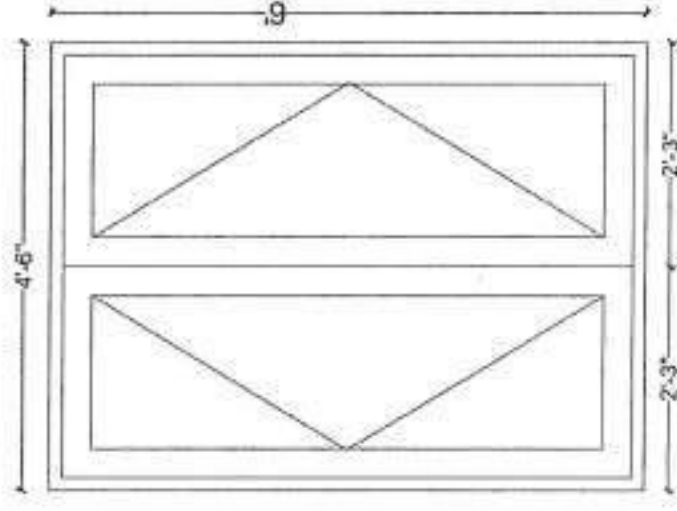

ELEVATION

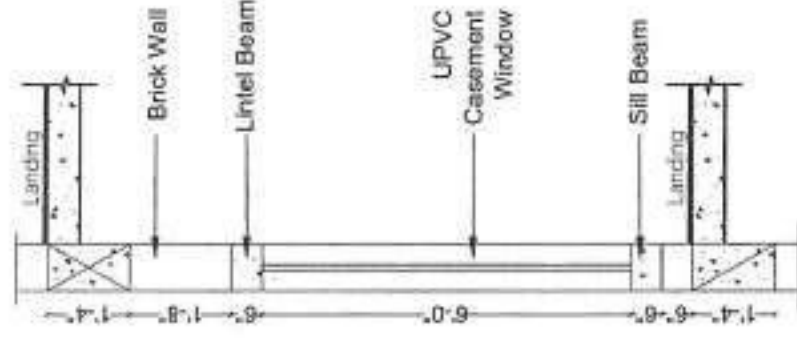

DETAIL - A

NOTES:

THIS DRAWING AND DESIGN ARE THE SOLE PROPERTY OF MAK ARCHITECTS AND SHALL NOT BE TRACED, COPIED, REPRODUCED, MODIFIED, LENT OR MADE UNAUTHORIZED USE IN ANY MANNER IS NOT PERMITTED WITHOUT THE WRITTEN PRIOR CONSENT OF THE ARCHITECTS.

THIS DRAWING IS NOT TO BE USED FOR ANY PURPOSE OTHER THAN THAT FOR WHICH IT HAS BEEN EXECUTED.

NO DIMENSION TO BE SCALED OFF FROM DRAWINGS. ONLY WRITTEN DIMENSIONS TO BE FOLLOWED.

CIVIL PLUMBING AND ELECTRICAL MARKINGS MUST BE APPROVED BY THE ARCHITECT BEFORE EXECUTION.

IN ANY EVENT OF ANY DISCREPANCIES OF DIFFERENCES BETWEEN ANY ARCHITECTURAL DRAWINGS AND STRUCTURAL DRAWINGS OR OTHER ENGINEERING DRAWINGS OR SITE CONDITIONS OR OTHERWISE IMMEDIATE REFERENCE IS TO BE MADE TO THE ARCHITECT FOR CLARIFICATION PRIOR TO EXECUTION OF WORK AT SITE.

STAIRCASE WINDOW DETAIL

DRAWN ON	07.04.2022	SENT ON	08.04.2022
DRAWN BY	Jaswanth	CHECKED BY	Dr.Kalaiselvi

DRAWING NUMBER :

SHEET NO:

02

Shadithya Hospital

ARCHITECT :



MAK ARCHITECTS
NO.31, MAARUAMMAN KOVIL ST,
PALLAVARAI,
CHENNAI - 600043.
9677225611
makarchitectsindia@gmail.com

MINUTES OF THE MEETING :

Participants of the meeting


Mr Muthukumar - SKI
Mr Praveen - SKI
Mr Suresh - Shadithya hospital
Mr Balakrishnan - Shadithya hospital
Mr Ramesh - GLR Consultancy
Ar Parithivanan - MAK Architects
Mr Jaswanth Sakthi - MAK Architects

Points noted

- ELDB, PDB, UDB panel sizes and their routing will be given by the electrical consultant.
- The client suggested DB location should be placed at the lobby/waiting area on every floor.
- The specification and location of the solar systems will be given by the electrical consultant
- The client suggested the location of the stabilizer to be placed under the staircase.
- The location of the fire pump will be placed under the overhead tank as suggested by the client. The scope of the fire pump belongs to the fire hydrant consultant. The consultant should be decided by the client.
- The client suggested the generator be placed under the ramp or other feasible locations.
- The client suggested the location of the AC switch will be placed outside the room.
- The client suggested the ceiling fan be replaced by a wall-mounted fan and its location is placed above the cupboards.
- The client suggested that collecting junction box will be given from the main nurse stations for tv set boxes.
- The client suggested location of charging points in the car parking area will be provided at column 3B
- Architect should discuss the replacement of the OT with the client.
- The fire hose reel is to be placed near the ramp door adjacent to the entrance of the ramp by replacing the double door as a single door. The size of the door should be verified.
- The capacity of the water tank for the fire fighting systems is to be decided.
- The client suggested a nurse calling display will be provided outside above each door and the conduit must be laid by the builder. Wiring / Panel and Switches will be provided by the client.



SITE VISIT PHOTOS

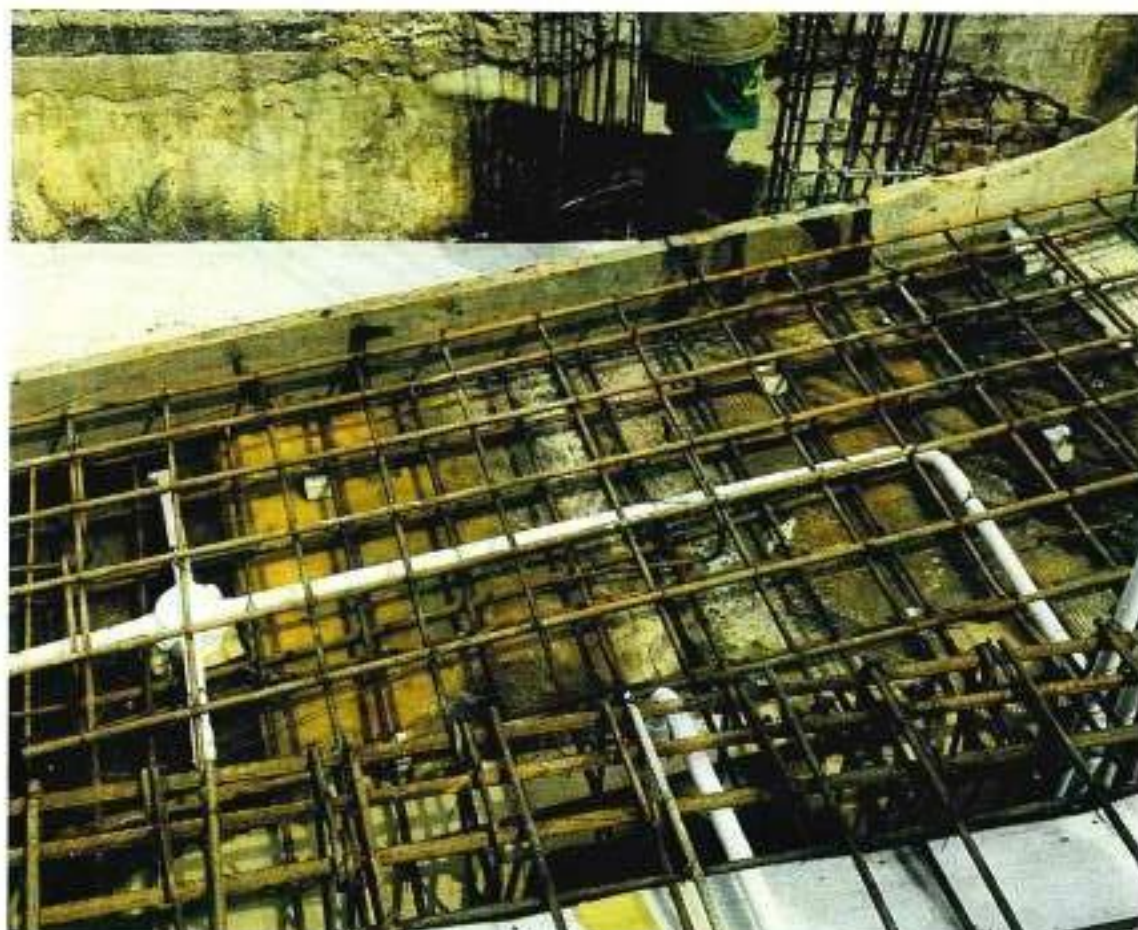

SHADITHYA HOSPITAL - ROOF CASTING

ARCHITECT
MAK ARCHITECTS
 NO 31, MAARASAM KOYL, ST.
 PALLAVARAM, CHENNAI - 600043
 9677225641
 makarchitects@gmail.com

CLIENT'S SIGNATURE

NOTES:

THIS DRAWING AND DESIGN ARE THE SOLE PROPERTY OF M/S MAK ARCHITECTS AND SHALL NOT BE TRACED, COPIED, REPRODUCED, MODIFIED, LENT OR MADE UNAUTHORIZED USE IN ANY MANNER IS NOT PERMITTED WITHOUT THE WRITTEN PRIOR CONSENT OF THE ARCHITECTS.

THIS DRAWING IS NOT TO BE USED FOR ANY PURPOSE OTHER THAN THAT FOR WHICH IT HAS BEEN EXECUTED.

NO DIMENSION TO BE SCALED OFF FROM DRAWINGS. ONLY WRITTEN DIMENSIONS TO BE FOLLOWED.

CIVIL, PLUMBING AND ELECTRICAL MARKINGS MUST BE APPROVED BY THE ARCHITECT BEFORE EXECUTION.

IN ANY EVENT OF ANY DISCREPANCIES OF DIFFERENCES BETWEEN ANY ARCHITECTURAL DRAWINGS AND STRUCTURAL DRAWINGS OR OTHER ENGINEERING DRAWINGS OR SITE CONDITIONS OR OTHERWISE IMMEDIATE REFERENCE IS TO BE MADE TO THE ARCHITECT FOR CLARIFICATION PRIOR TO EXECUTION OF WORK AT SITE.


SIGNATURE:

SHEET NO:



CANARA BANK, BAGALUR



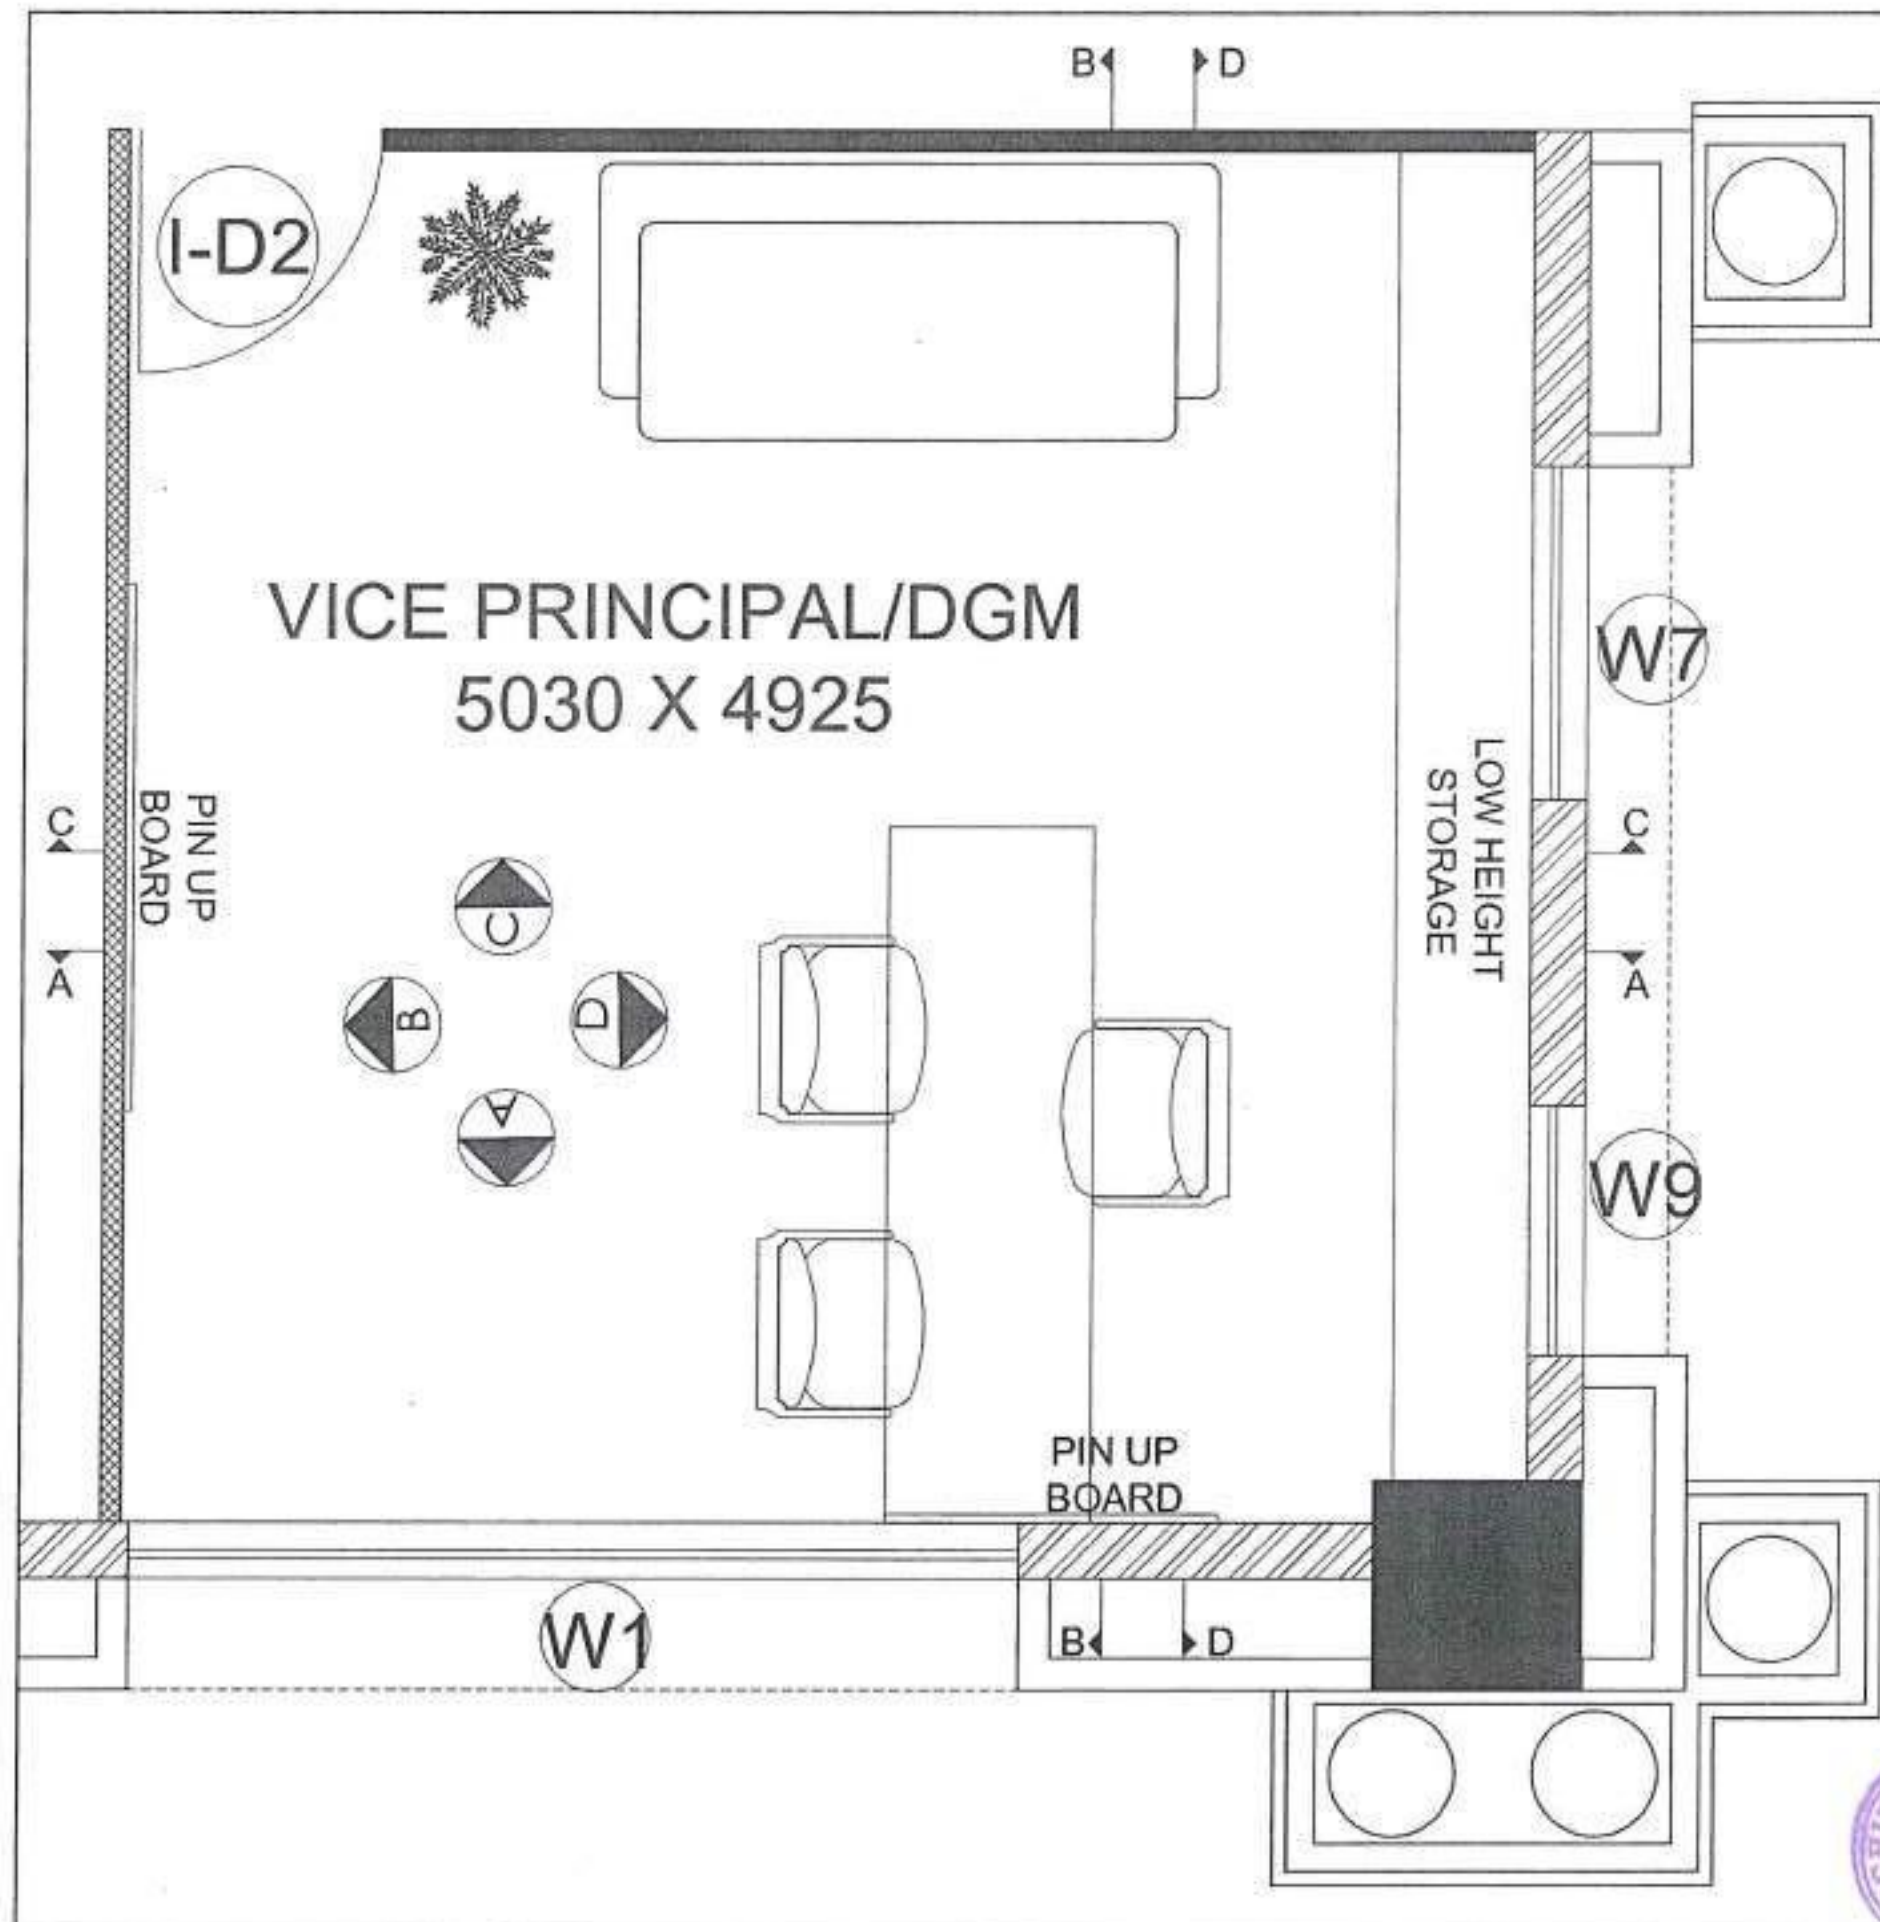

PLAN SHOWING THE PROPOSED
VP ROOM -
CANARA BANK

VICE PRINCIPAL/DGM
ELEVATION - A

DRAWN : JASWANTH SAKTHI 02 APRIL 2021

CHECKED : POORNIMA.P.R

APPROVED : KALAI 05 APRIL 2021

ARCHITECT

MOK ARCHITECTS
MOK ARCHITECTS
NO 21, MARATHI MANI KOWIL ST.,
PALLAVARAM, CHENNAI - 600043
967727541
architects_mok@sakthi.com mokarchitects@gmail.com

CLIENT'S SIGNATURE

THIS DRAWING AND DESIGN ARE THE SOLE PROPERTY OF MOK ARCHITECTS AND SHALL NOT BE TRACED, COPIED, REPRODUCED, MODIFIED, LENT OR MADE UNAUTHORIZED USE IN ANY MANNER IS NOT PERMITTED WITHOUT THE WRITTEN PRIOR CONSENT OF THE ARCHITECTS.

THIS DRAWING IS NOT TO BE USED FOR ANY PURPOSE OTHER THAN THAT FOR WHICH IT HAS BEEN EXECUTED.

NO DIMENSION TO BE SCALED OFF FROM DRAWINGS. ONLY WRITTEN DIMENSIONS TO BE FOLLOWED.


CIVIL, PLUMBING AND ELECTRICAL WORKINGS MUST BE APPROVED BY THE ARCHITECT BEFORE EXECUTION.

IN ANY EVENT OF ANY DISCREPANCIES OR DIFFERENCES BETWEEN ANY ARCHITECTURAL DRAWINGS AND STRUCTURAL DRAWINGS OR OTHER ENGINEERING DRAWINGS OR SITE CONDITIONS OR OTHERWISE IMMEDIATE REFERENCE IS TO BE MADE TO THE ARCHITECT FOR CLARIFICATION PRIOR TO EXECUTION OF WORK AT SITE.

SHEET NO:

01

PLAN SHOWING THE PROPOSED
VP ROOM -
CANARA BANK

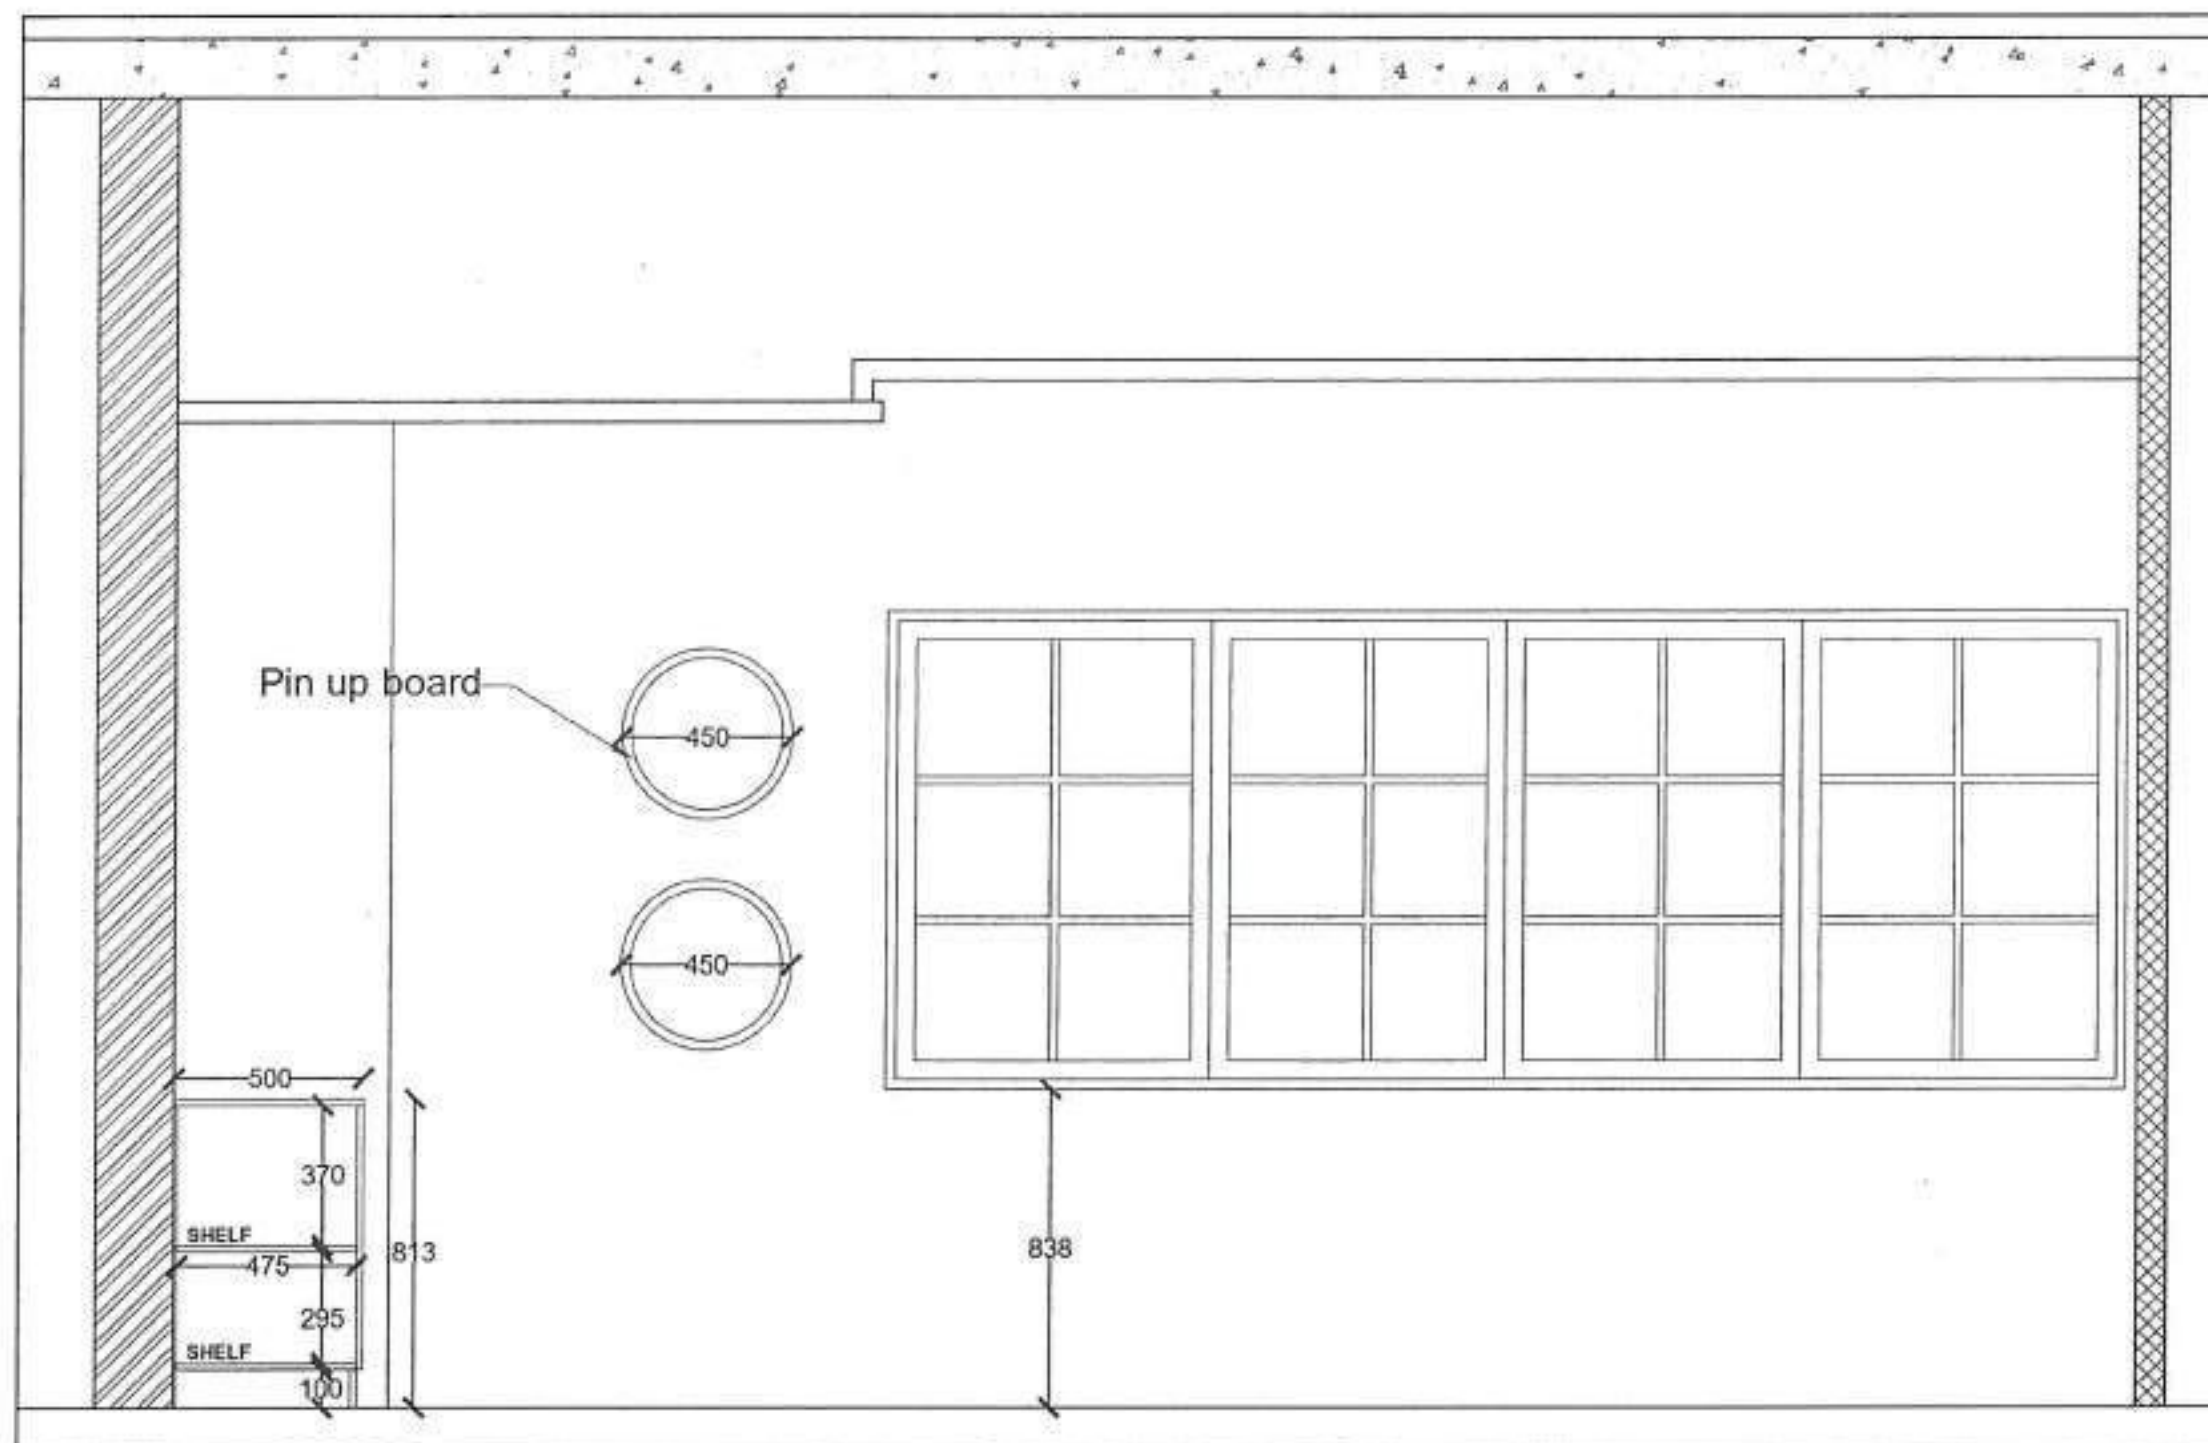

VICE PRINCIPAL/DGM
ELEVATION - A

DRAWN : JASWANTH SAKTHI 02 APRIL 2021

CHECKED : POORNIMA.P.R

APPROVED : KALAI 07 APRIL 2021

ARCHITECT



MAK ARCHITECTS
NO. 31, MAATHEEN KOVIL ST.,
PALLAVARAM, CHENNAI - 600043
9877225641
makarchitectsindia@gmail.com

CLIENT'S SIGNATURE

THIS DRAWING AND DESIGN ARE THE SOLE PROPERTY OF M/S MAK ARCHITECTS AND SHALL NOT BE TRACED, COPIED, REPRODUCED, MODIFIED, LENT OR MADE UNAUTHORIZED USE IN ANY MANNER IS NOT PERMITTED WITHOUT THE WRITTEN PRIOR CONSENT OF THE ARCHITECTS.

THIS DRAWING IS NOT TO BE USED FOR ANY PURPOSE OTHER THAN THAT FOR WHICH IT HAS BEEN EXECUTED.

NO DIMENSION TO BE SCALED OFF FROM DRAWINGS. ONLY WRITTEN DIMENSIONS TO BE FOLLOWED.

CIVIL, PLUMBING AND ELECTRICAL MARKINGS MUST BE APPROVED BY THE ARCHITECT BEFORE EXECUTION.

IN ANY EVENT OF ANY DISCREPANCIES OF DIFFERENCES BETWEEN ANY ARCHITECTURAL DRAWINGS AND STRUCTURAL DRAWINGS OR OTHER ENGINEERING DRAWINGS OR SITE CONDITIONS OR OTHERWISE IMMEDIATE REFERENCE IS TO BE MADE TO THE ARCHITECT FOR CLARIFICATION PRIOR TO EXECUTION OF WORK AT SITE.


SHEET NO.

02

ELEVATION A



PLAN SHOWING THE PROPOSED
VP ROOM -
CANARA BANK

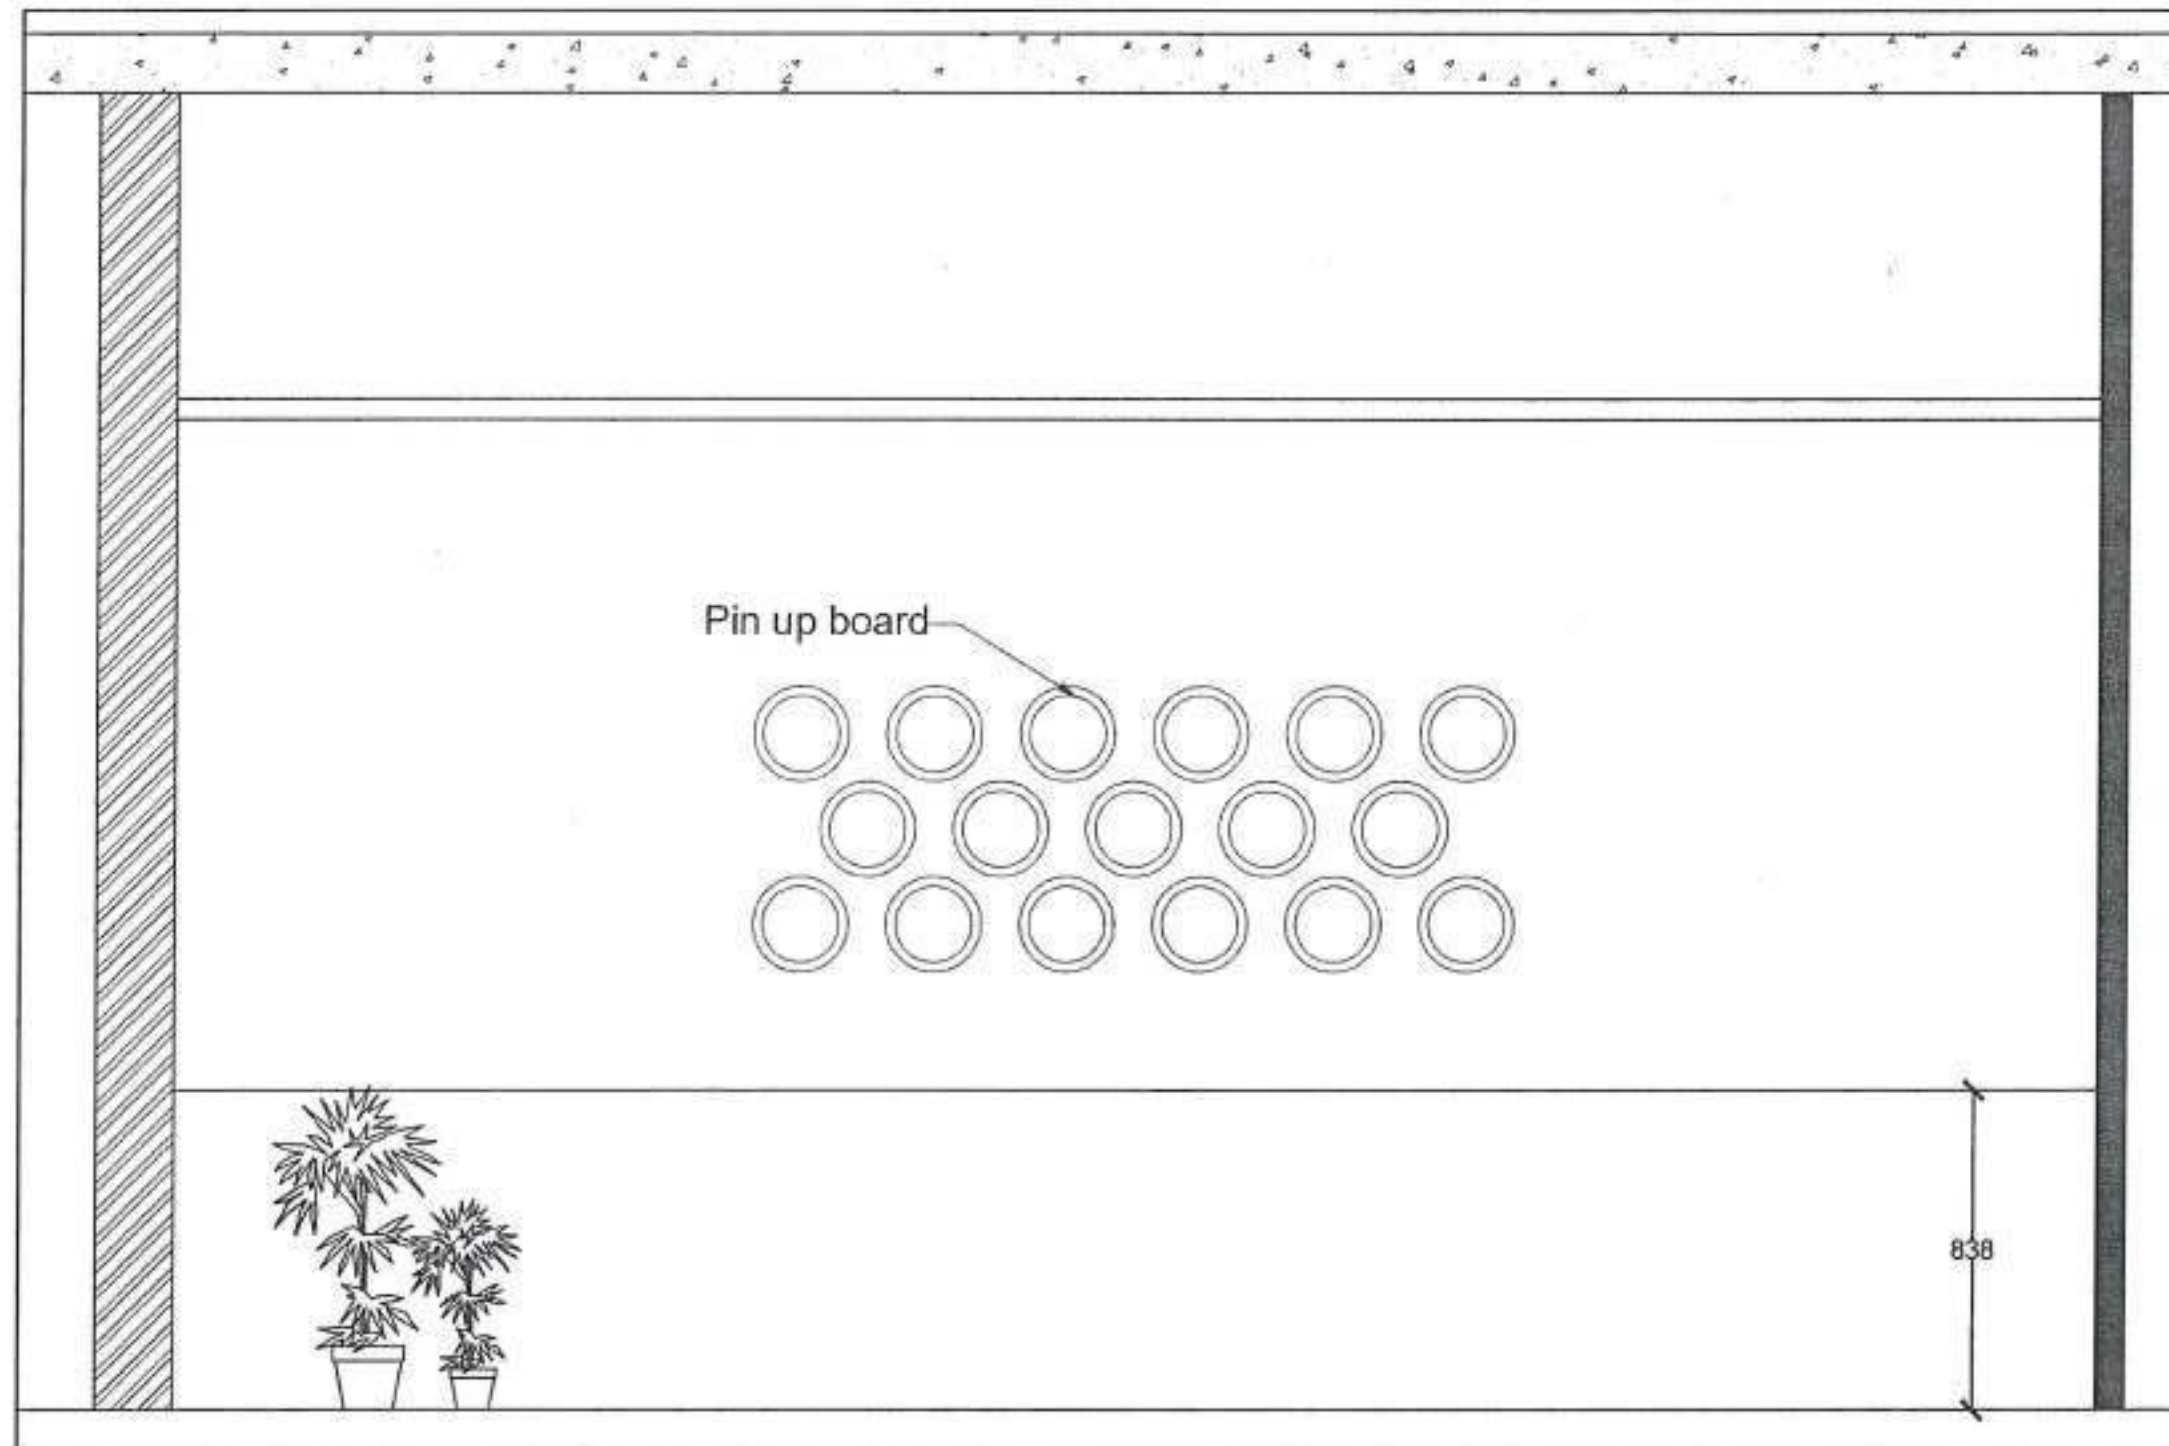

VICE PRINCIPAL/DGM
ELEVATION - B

DRAWN : JASWANTH SAKTHI 02 APRIL 2021

CHECKED : POORNIMA.P.R

APPROVED : KALAI 07 APRIL 2021

ARCHITECT



MAK ARCHITECTS
NO 31, MANAMUNDI ROAD, ST.
PALLAVARAI CHENNAI - 600011
9877225641
makarchitects@gmail.com

CLIENT'S SIGNATURE

THIS DRAWING AND DESIGN ARE THE SOLE PROPERTY OF MAK ARCHITECTS AND SHALL NOT BE TRACED, COPIED, REPRODUCED, MODIFIED, LENT OR MADE UNAUTHORIZED USE IN ANY MANNER IS NOT PERMITTED WITHOUT THE WRITTEN PRIOR CONSENT OF THE ARCHITECTS.

THIS DRAWING IS NOT TO BE USED FOR ANY PURPOSE OTHER THAN THAT FOR WHICH IT HAS BEEN EXECUTED.

NO DIMENSION TO BE SCALED OFF FROM DRAWINGS. ONLY WRITTEN DIMENSIONS TO BE FOLLOWED.

CIVIL, PLUMBING AND ELECTRICAL MARKINGS MUST BE APPROVED BY THE ARCHITECT BEFORE EXECUTION.

IN ANY EVENT OF ANY DISCREPANCIES OR DIFFERENCES BETWEEN ANY ARCHITECTURAL DRAWINGS AND STRUCTURAL DRAWINGS OR OTHER ENGINEERING DRAWINGS OR SITE CONDITIONS OR OTHERWISE IMMEDIATE REFERENCE IS TO BE MADE TO THE ARCHITECT FOR CLARIFICATION PRIOR TO EXECUTION OF WORK AT SITE.


SHEET NO:

03



ELEVATION B

PLAN SHOWING THE PROPOSED
VP ROOM -
CANARA BANK

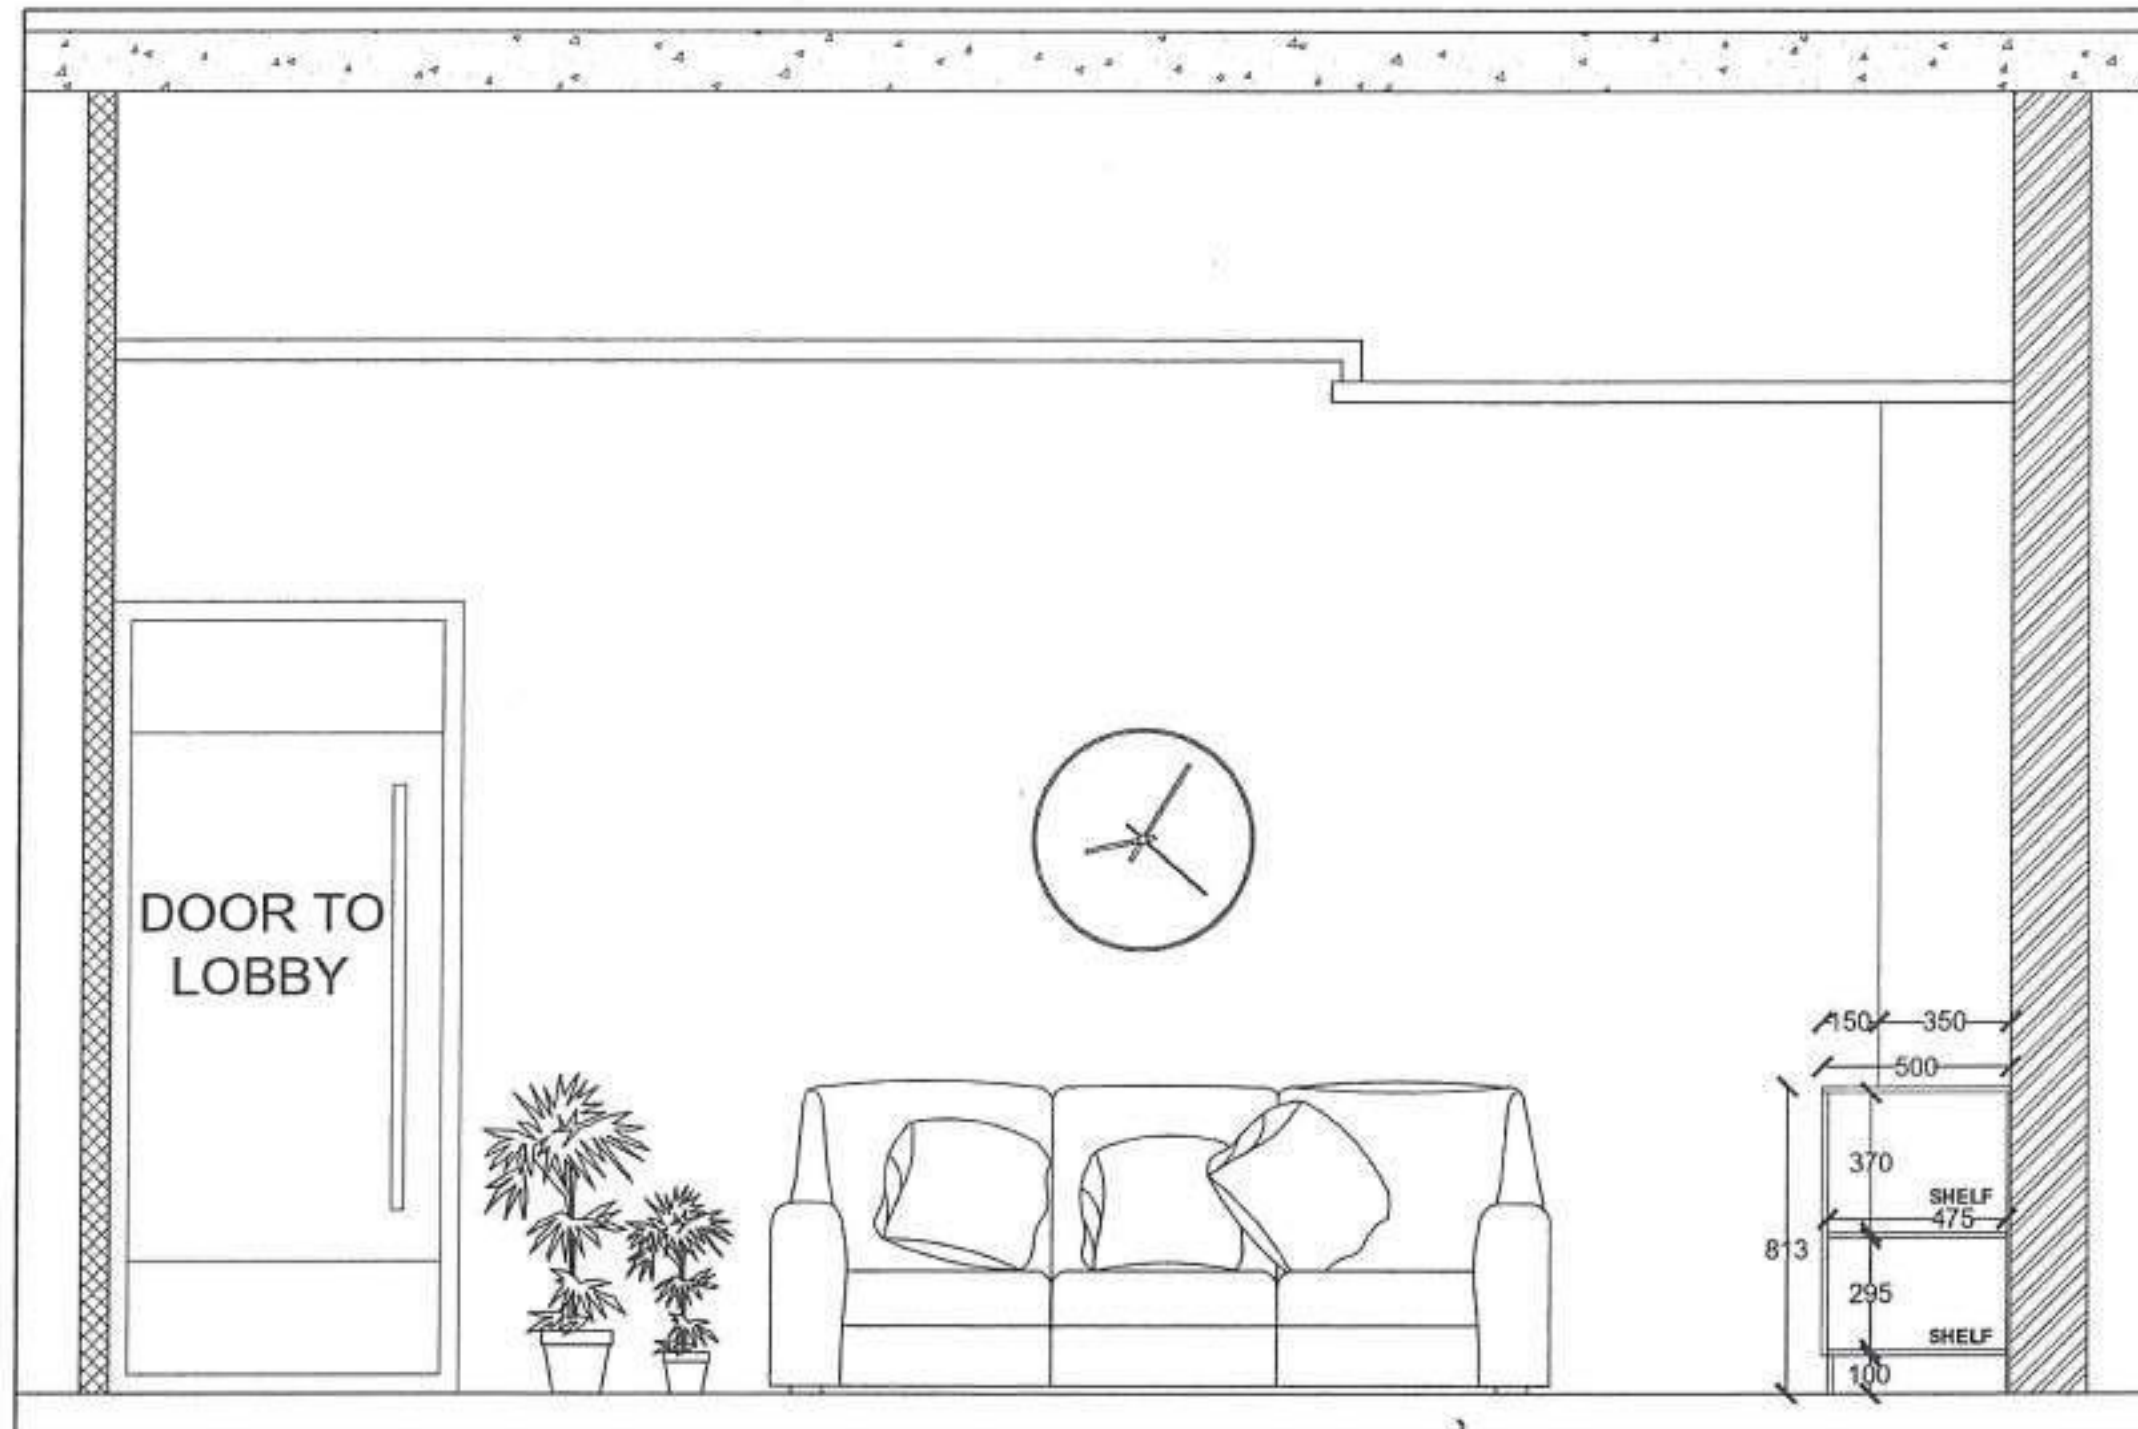

ELEVATION C

VICE PRINCIPAL/DGM
ELEVATION - C

DRAWN : JASWANTH SAKTHI 02 APRIL 2021

CHECKED : POORNIMA.P.R

APPROVED : KALAI 07 APRIL 2021

ARCHITECT



MAK ARCHITECTS
NO 31, RAJAPATHAN KOVIL ST.,
PALAYAM, CHENNAI - 600035.
9890435441
makarchitects@gmail.com

CLIENT'S SIGNATURE

THIS DRAWING AND DESIGN ARE THE SOLE PROPERTY OF MAK ARCHITECTS AND SHALL NOT BE TRACED, COPIED, REPRODUCED, MODIFIED, LENT OR MADE UNAUTHORIZED USE IN ANY MANNER IS NOT PERMITTED WITHOUT THE WRITTEN PRIOR CONSENT OF THE ARCHITECTS.

THIS DRAWING IS NOT TO BE USED FOR ANY PURPOSE OTHER THAN THAT FOR WHICH IT HAS BEEN EXECUTED.

NO DIMENSION TO BE SCALED OFF FROM DRAWING. ONLY WRITTEN DIMENSIONS TO BE FOLLOWED.


CIVIL, PLUMBING AND ELECTRICAL MARKINGS MUST BE APPROVED BY THE ARCHITECT BEFORE EXECUTION.

IN ANY EVENT OF ANY DISCREPANCIES OR DIFFERENCES BETWEEN ANY ARCHITECTURAL DRAWINGS AND STRUCTURAL DRAWINGS OR OTHER ENGINEERING DRAWINGS OR SITE CONDITIONS OR OTHERWISE IMMEDIATE REFERENCE IS TO BE MADE TO THE ARCHITECT FOR CLARIFICATION PRIOR TO EXECUTION OF WORK AT SITE.

SHEET NO:

04

PLAN SHOWING THE PROPOSED
VP ROOM -
CANARA BANK

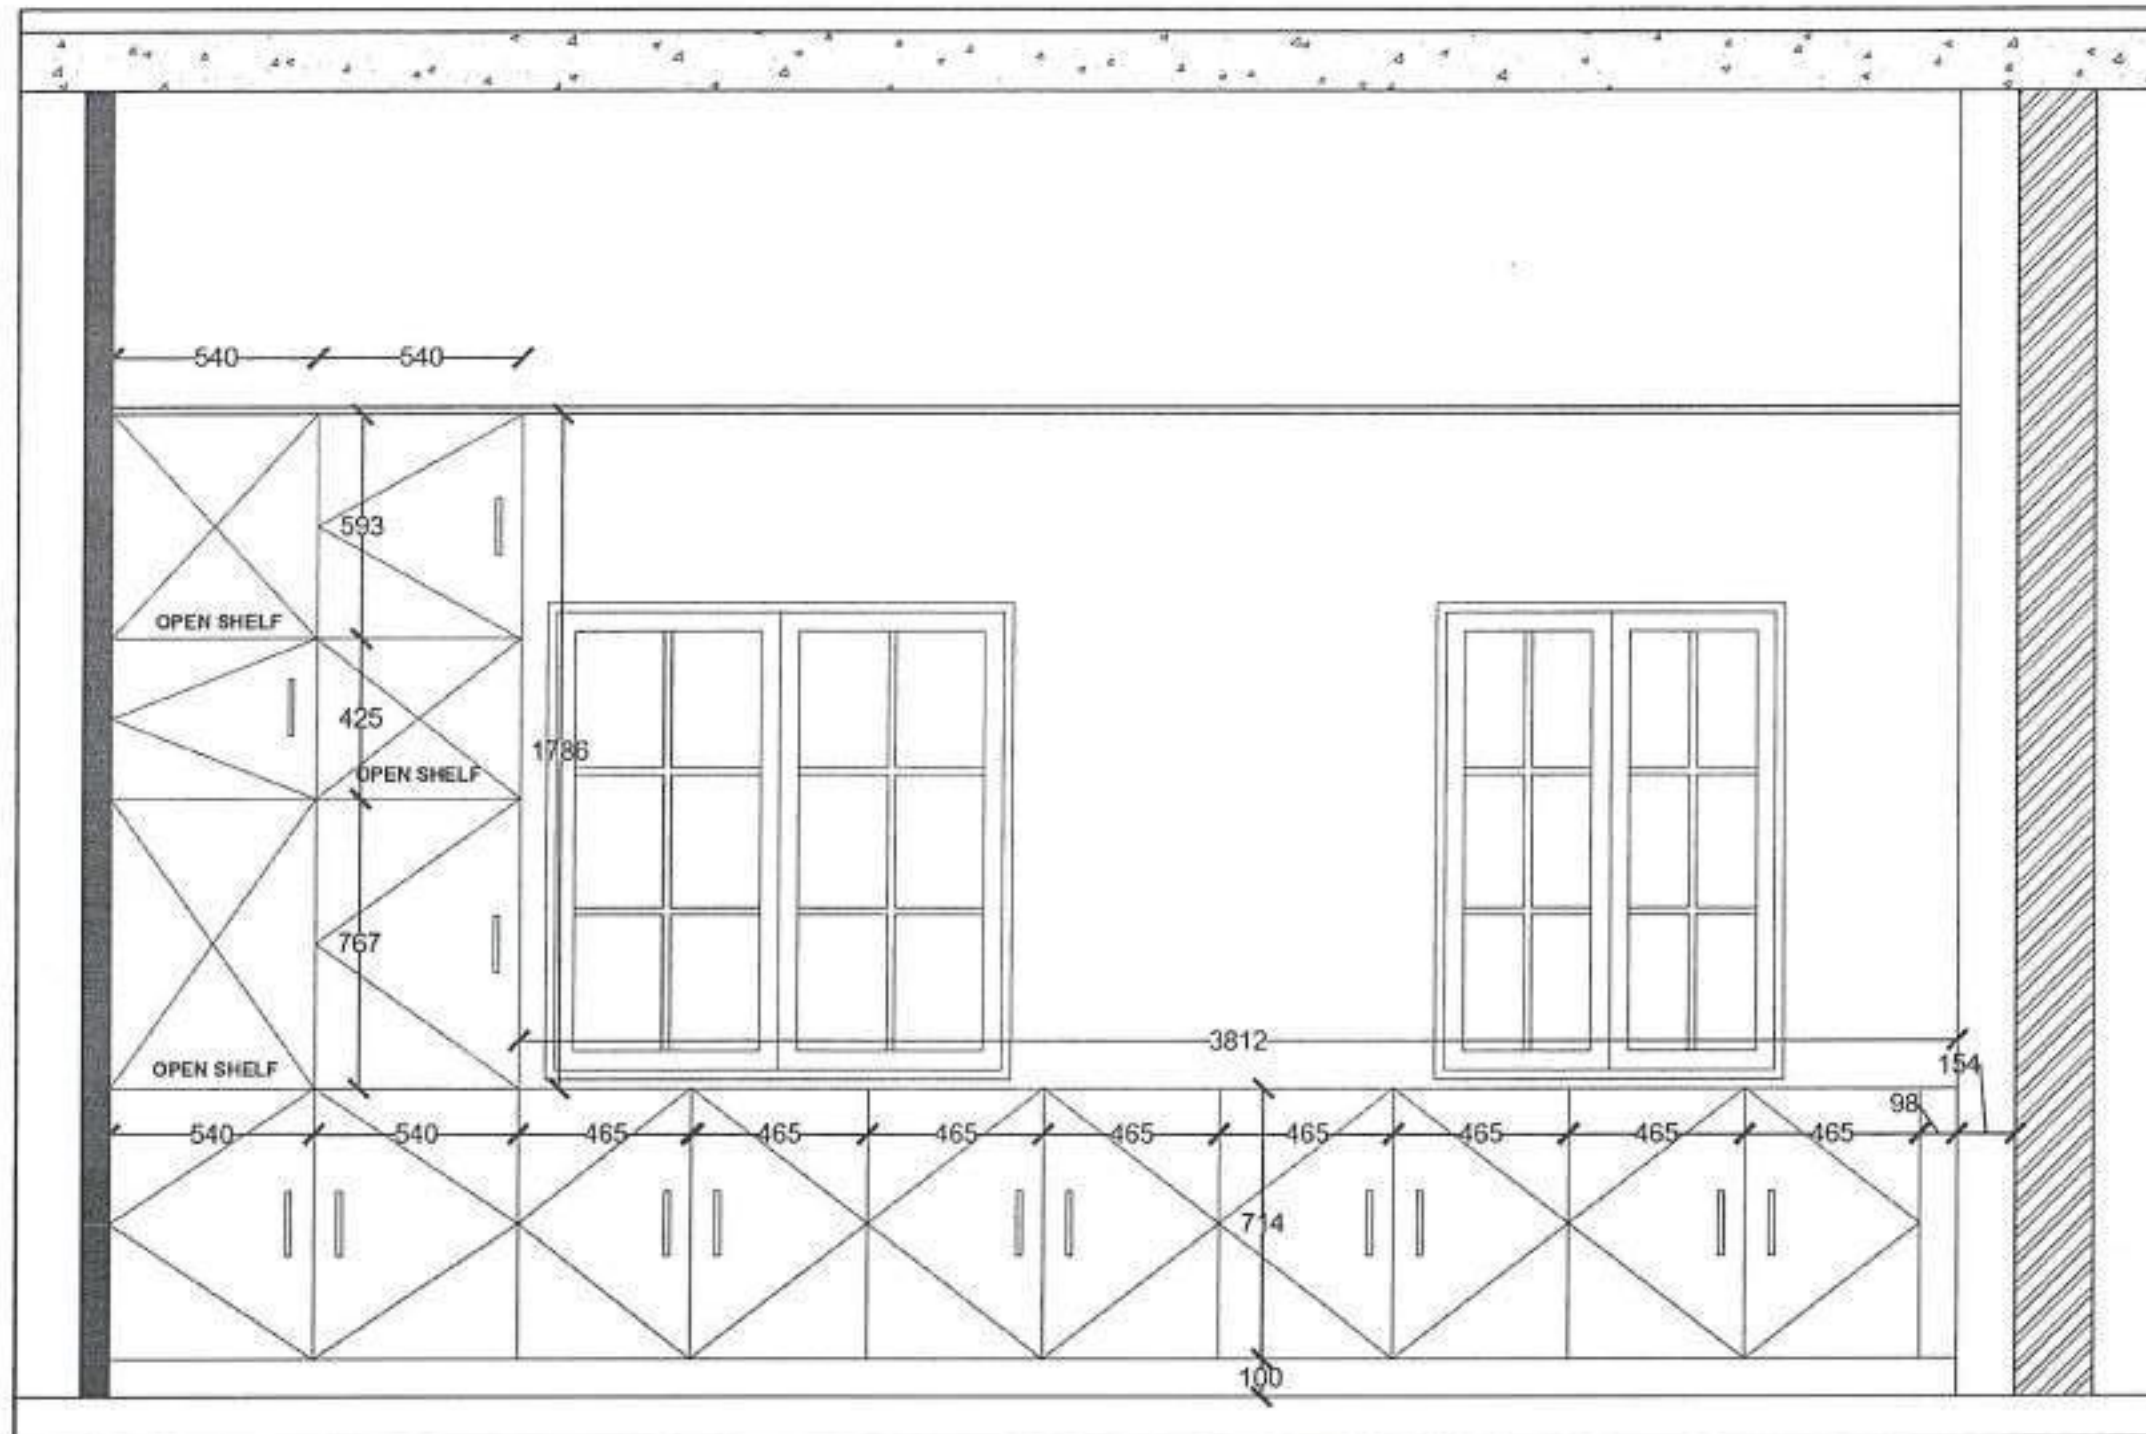

VICE PRINCIPAL/DGM
ELEVATION - D

DRAWN : JASWANTH SAKTHI 02 APRIL 2021

CHECKED : POORNIMA.P.R

APPROVED : KALAI 07 APRIL 2021

ARCHITECT



MAK ARCHITECTS
NO 31, MAANAMUNY KOVIL ST.,
PALLAVARAI, CHENNAI - 600043.
9677225641
makarchitects@gmail.com

CLIENT'S SIGNATURE

THIS DRAWING AND DESIGN ARE THE SOLE PROPERTY OF MAK ARCHITECTS AND SHALL NOT BE TRACED, COPIED, REPRODUCED, MODIFIED, LENT OR IN ANY MANNER IS NOT PERMITTED WITHOUT THE WRITTEN PRIOR CONSENT OF THE ARCHITECTS.

THIS DRAWING IS NOT TO BE USED FOR ANY PURPOSE OTHER THAN THAT FOR WHICH IT HAS BEEN EXECUTED.

NO DIMENSION TO BE SCALED OFF FROM DRAWINGS. ONLY WRITTEN DIMENSIONS TO BE FOLLOWED.

CIVIL, PLUMBING AND ELECTRICAL WORKINGS MUST BE APPROVED BY THE ARCHITECT BEFORE EXECUTION.

IN ANY EVENT OF ANY DISCREPANCIES OR DIFFERENCES BETWEEN ANY ARCHITECTURAL DRAWINGS AND STRUCTURAL DRAWINGS OR OTHER ENGINEERING DRAWINGS OR SITE CONDITIONS OR OTHERWISE IMMEDIATE REFERENCE IS TO BE MADE TO THE ARCHITECT FOR CLARIFICATION PRIOR TO EXECUTION OF WORK AT SITE.


SHEET NO.

05

ELEVATION D



PLAN SHOWING THE PROPOSED
VP ROOM -
CANARA BANK

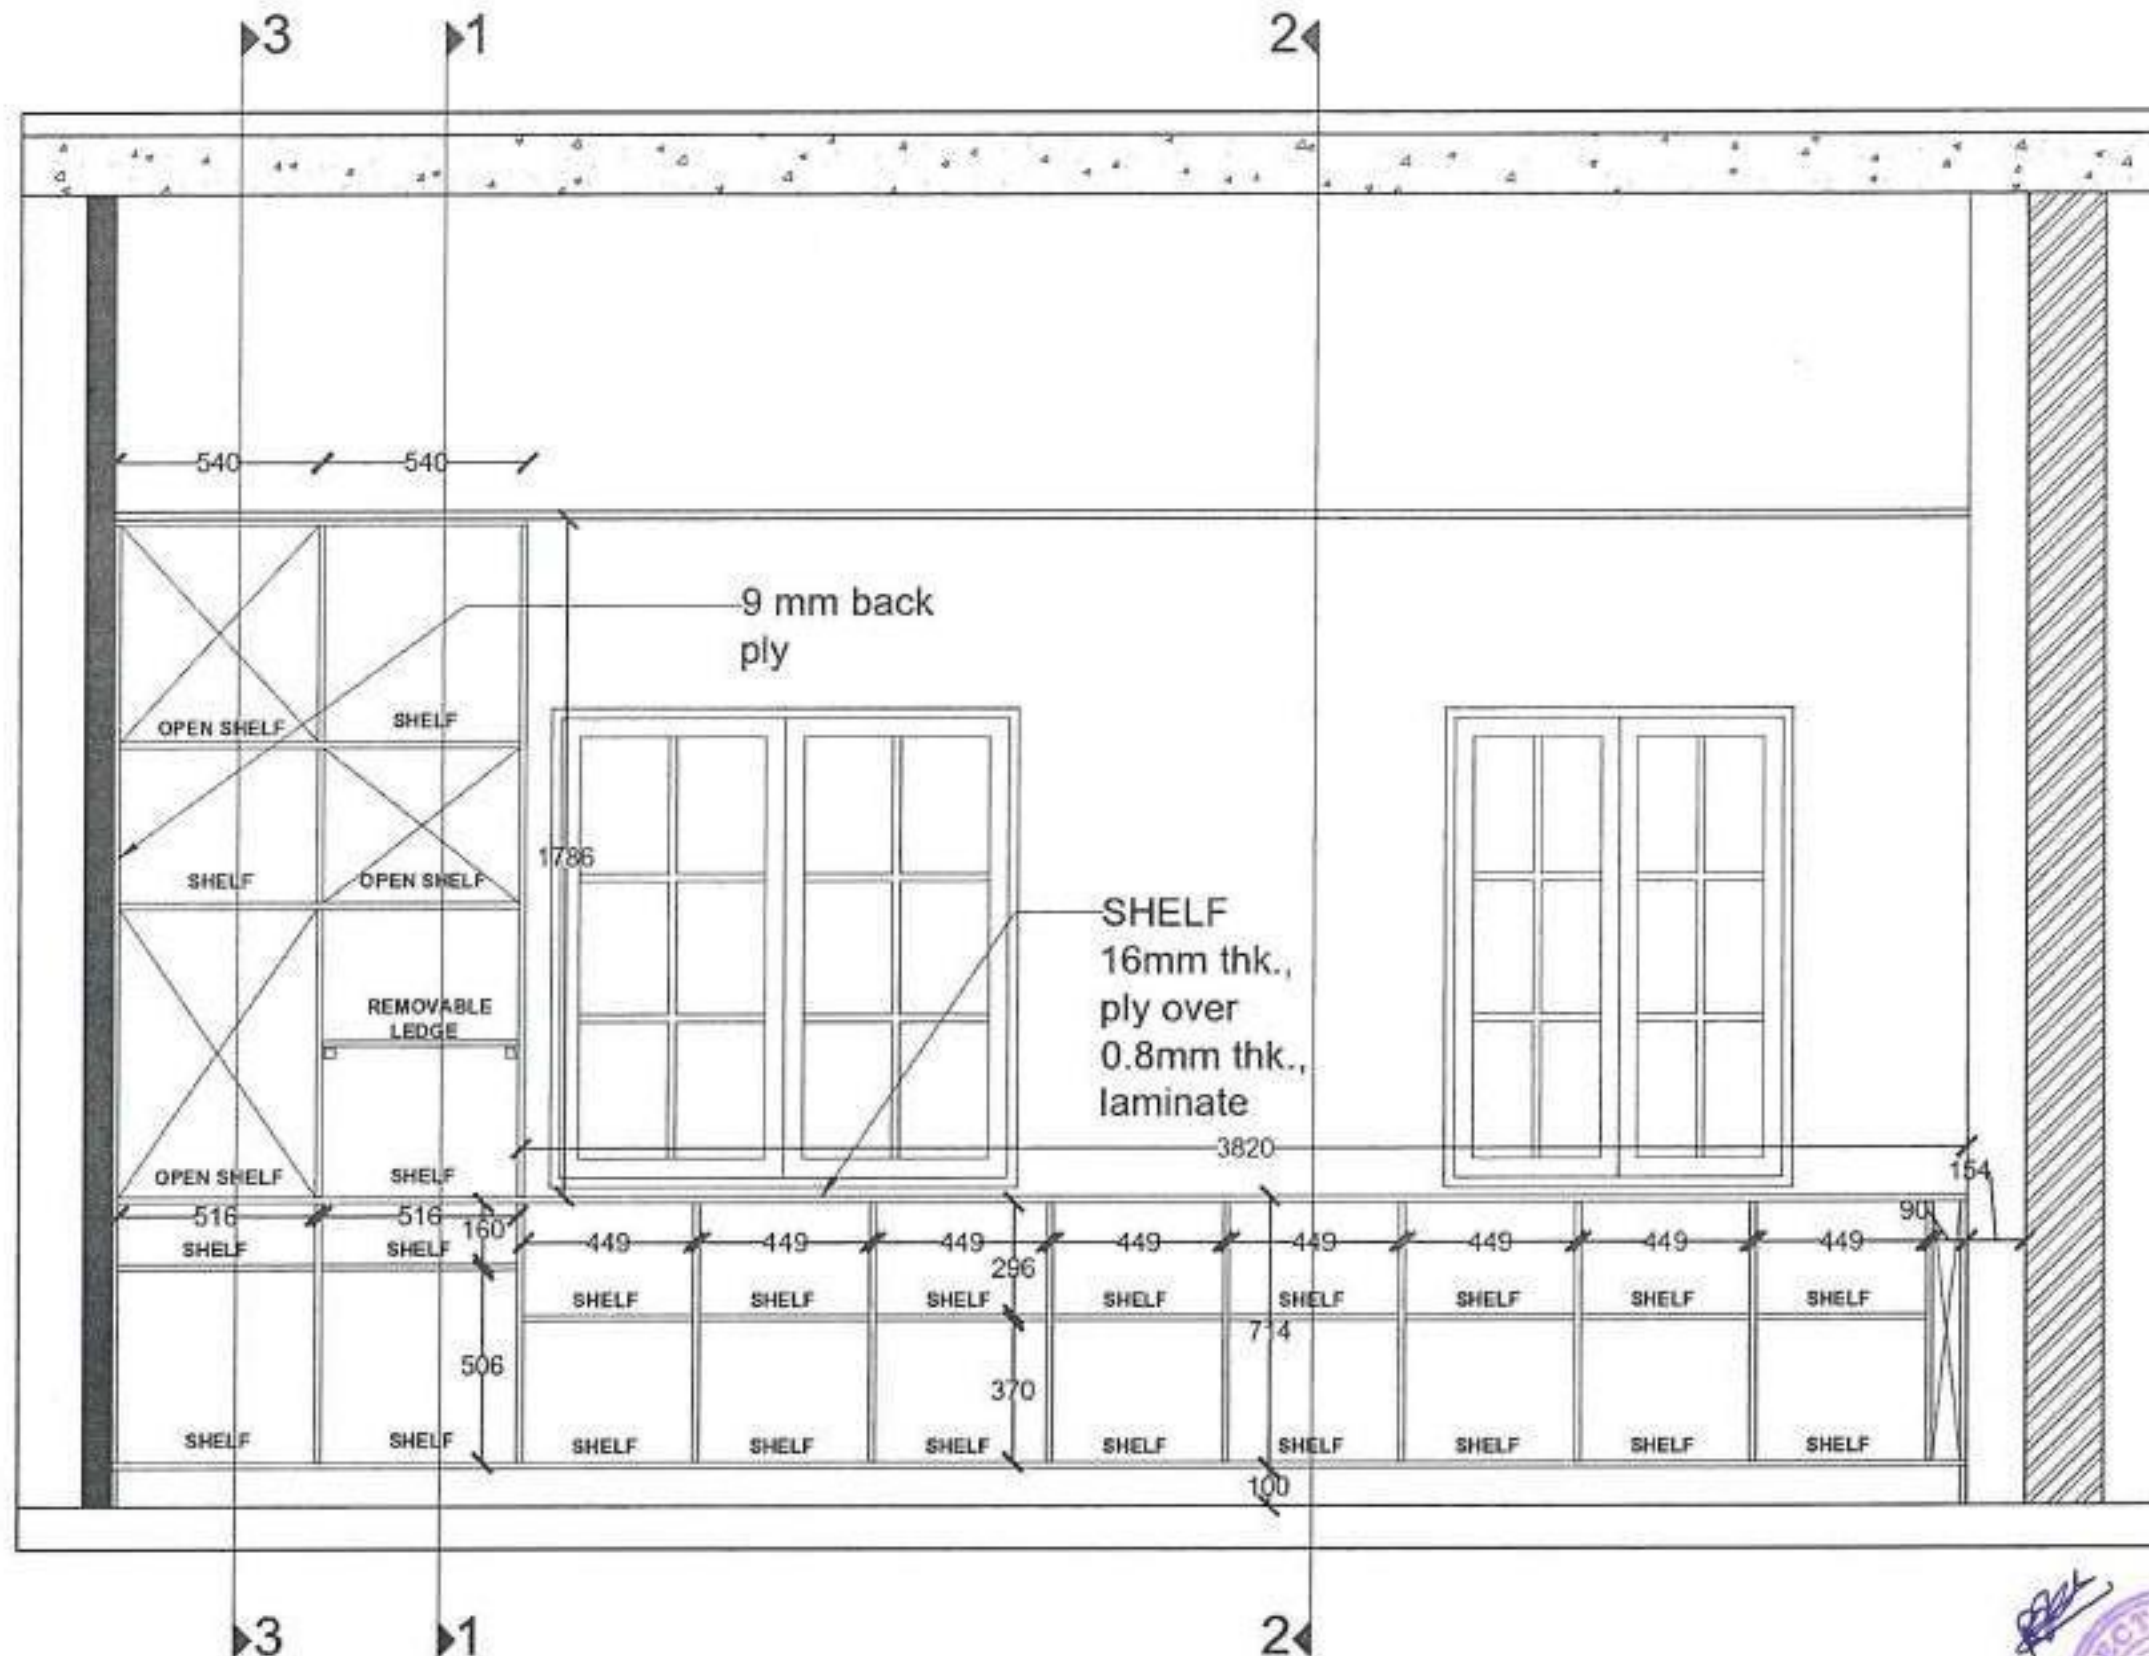

LOW HEIGHT STORAGE SECTION

VICE PRINCIPAL/DGM
CABINET SECTION

DRAWN : JASWANTH SAKTHI 02 APRIL 2021

CHECKED : POORNIMA.P.R

APPROVED : KALAI 07 APRIL 2021

ARCHITECT



MAK ARCHITECTS
NO 31, MARAPPAH ROAD, ST.
PALLAYARAI, CHENNAI - 600043
987225541
makarchitectshd@gmail.com

CLIENT'S SIGNATURE

THIS DRAWING AND DESIGN ARE THE SOLE PROPERTY OF M/S
MAK ARCHITECTS AND SHALL NOT BE TRACED, COPIED,
REPRODUCED, MODIFIED, LENT OR MADE UNAUTHORIZED USE
IN ANY MANNER IS NOT PERMITTED WITHOUT THE WRITTEN
PRIOR CONSENT OF THE ARCHITECTS

THIS DRAWING IS NOT TO BE USED FOR ANY PURPOSE OTHER
THAN THAT FOR WHICH IT HAS BEEN EXECUTED


NO DIMENSION TO BE SCALED OFF FROM DRAWINGS, ONLY
WRITTEN DIMENSIONS TO BE FOLLOWED.

CIVIL, PLUMBING AND ELECTRICAL MARKINGS MUST BE
APPROVED BY THE ARCHITECT BEFORE EXECUTION

IN ANY EVENT OF ANY DISCREPANCIES OR DIFFERENCES
BETWEEN ANY ARCHITECTURAL DRAWINGS AND STRUCTURAL
DRAWINGS OR OTHER ENGINEERING DRAWINGS OR SITE
CONDITIONS OR OTHERWISE IMMEDIATE REFERENCE IS TO BE
MADE TO THE ARCHITECT FOR CLARIFICATION PRIOR TO
EXECUTION OF WORK AT SITE.

SHEET NO:


06

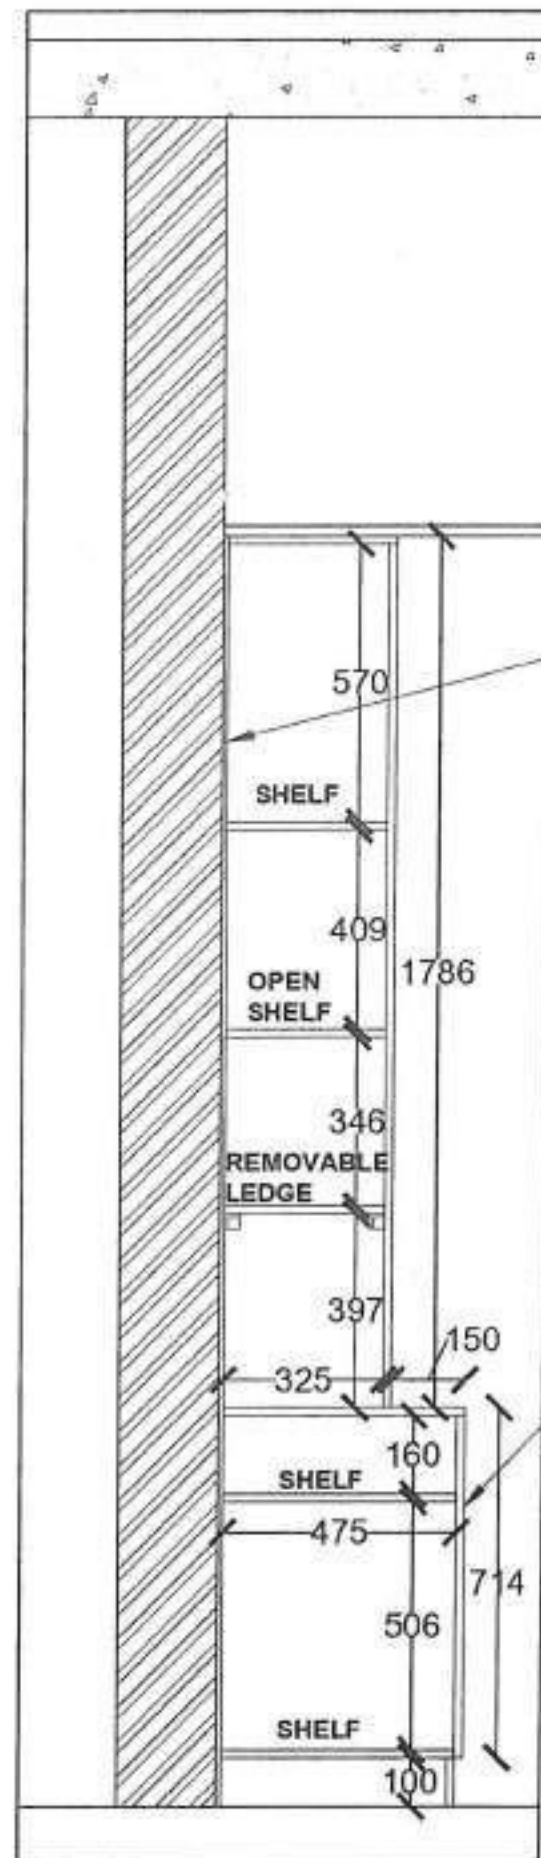


SECTION 11

9 mm back
ply

SHELF
16mm thk.,
ply over
0.8mm thk.,
laminate

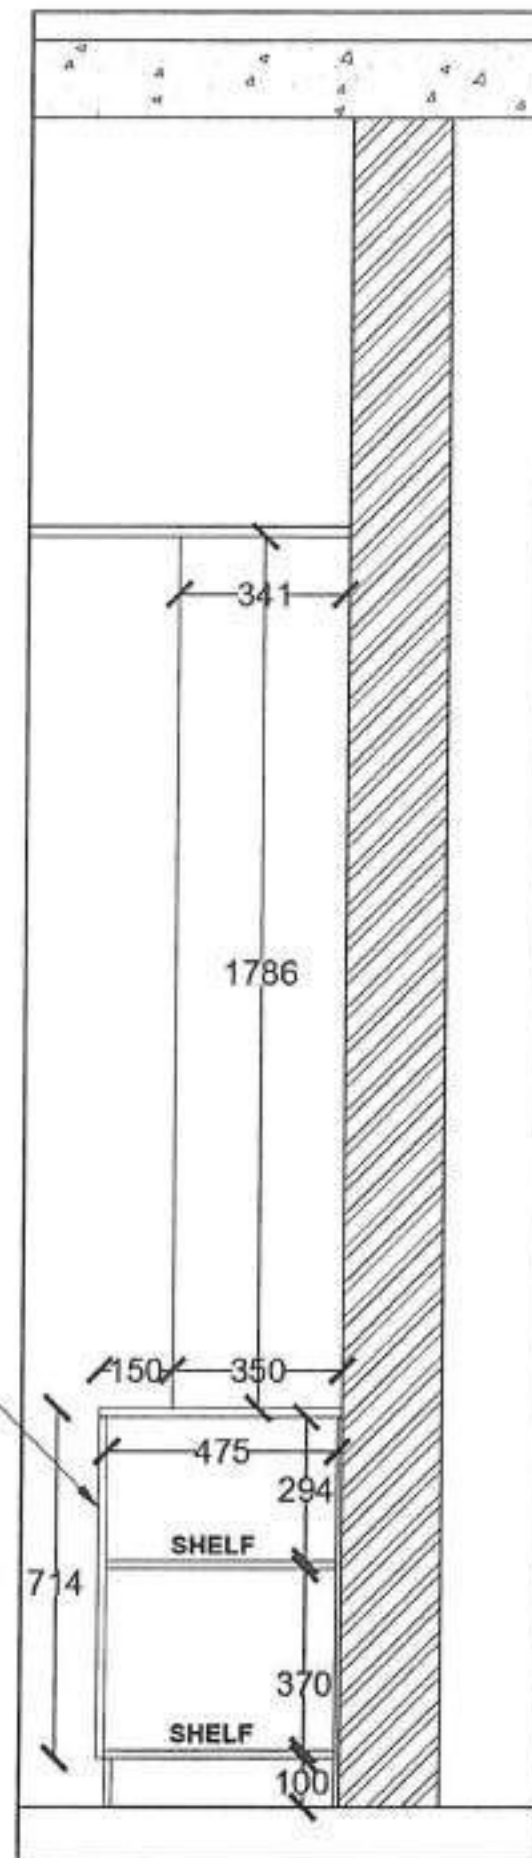

SECTION 22

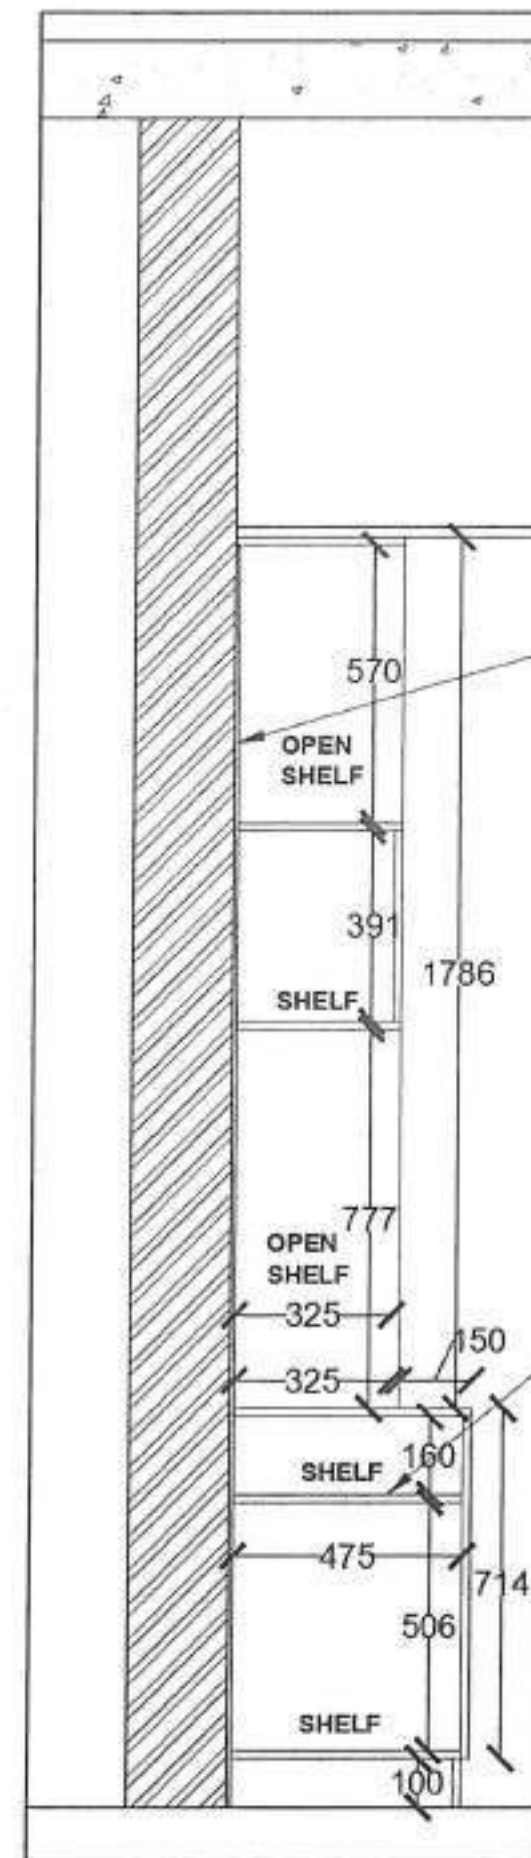

SECTION 33

9 mm back
ply

SHELF
16mm thk.,
ply over
0.8mm thk.,
laminate

PLAN SHOWING THE PROPOSED
VP ROOM -
CANARA BANK

VICE PRINCIPAL/DGM
CABINET SECTION

DRAWN : JASWANTH SAKTHI 02 APRIL 2021

CHECKED : POORNIMA.P.R

APPROVED : KALAI 07 APRIL 2021

ARCHITECT



MAK ARCHITECTS
NO 21, LAKSHMIKUMAR KOVIL ST.,
PALLAPURAM, CHENNAI - 600043
987725641
makarchitectsindia@gmail.com

CLIENT'S SIGNATURE

THIS DRAWING AND DESIGN ARE THE SOLE PROPERTY OF MAK ARCHITECTS AND SHALL NOT BE TRACED, COPIED, REPRODUCED, MODIFIED, LENT OR MADE UNAUTHORIZED USE IN ANY MANNER IS NOT PERMITTED WITHOUT THE WRITTEN PRIOR CONSENT OF THE ARCHITECTS.

THIS DRAWING IS NOT TO BE USED FOR ANY PURPOSE OTHER THAN THAT FOR WHICH IT HAS BEEN EXECUTED.

NO DIMENSION TO BE SCALED OFF FROM DRAWINGS. ONLY WRITTEN DIMENSIONS TO BE FOLLOWED.

CIVIL, PLUMBING AND ELECTRICAL MARKINGS MUST BE APPROVED BY THE ARCHITECT BEFORE EXECUTION.

IN ANY EVENT OF ANY DISCREPANCIES OR DIFFERENCES BETWEEN ANY ARCHITECTURAL DRAWINGS AND STRUCTURAL DRAWINGS OR OTHER ENGINEERING DRAWINGS OR SITE CONDITIONS OR OTHERWISE IMMEDIATE REFERENCE IS TO BE MADE TO THE ARCHITECT FOR CLARIFICATION PRIOR TO EXECUTION OF WORK AT SITE.



SHEET NO:

07

CANARA BANK, BAGALUR

CONFERENCE ROOM



CONFERENCE ROOM
6100 X 9000


LOW HEIGHT STORAGE

CONFERENCE ROOM


01

CONFERENCE ROOM

CONFERENCE ROOM - CANARA BANK

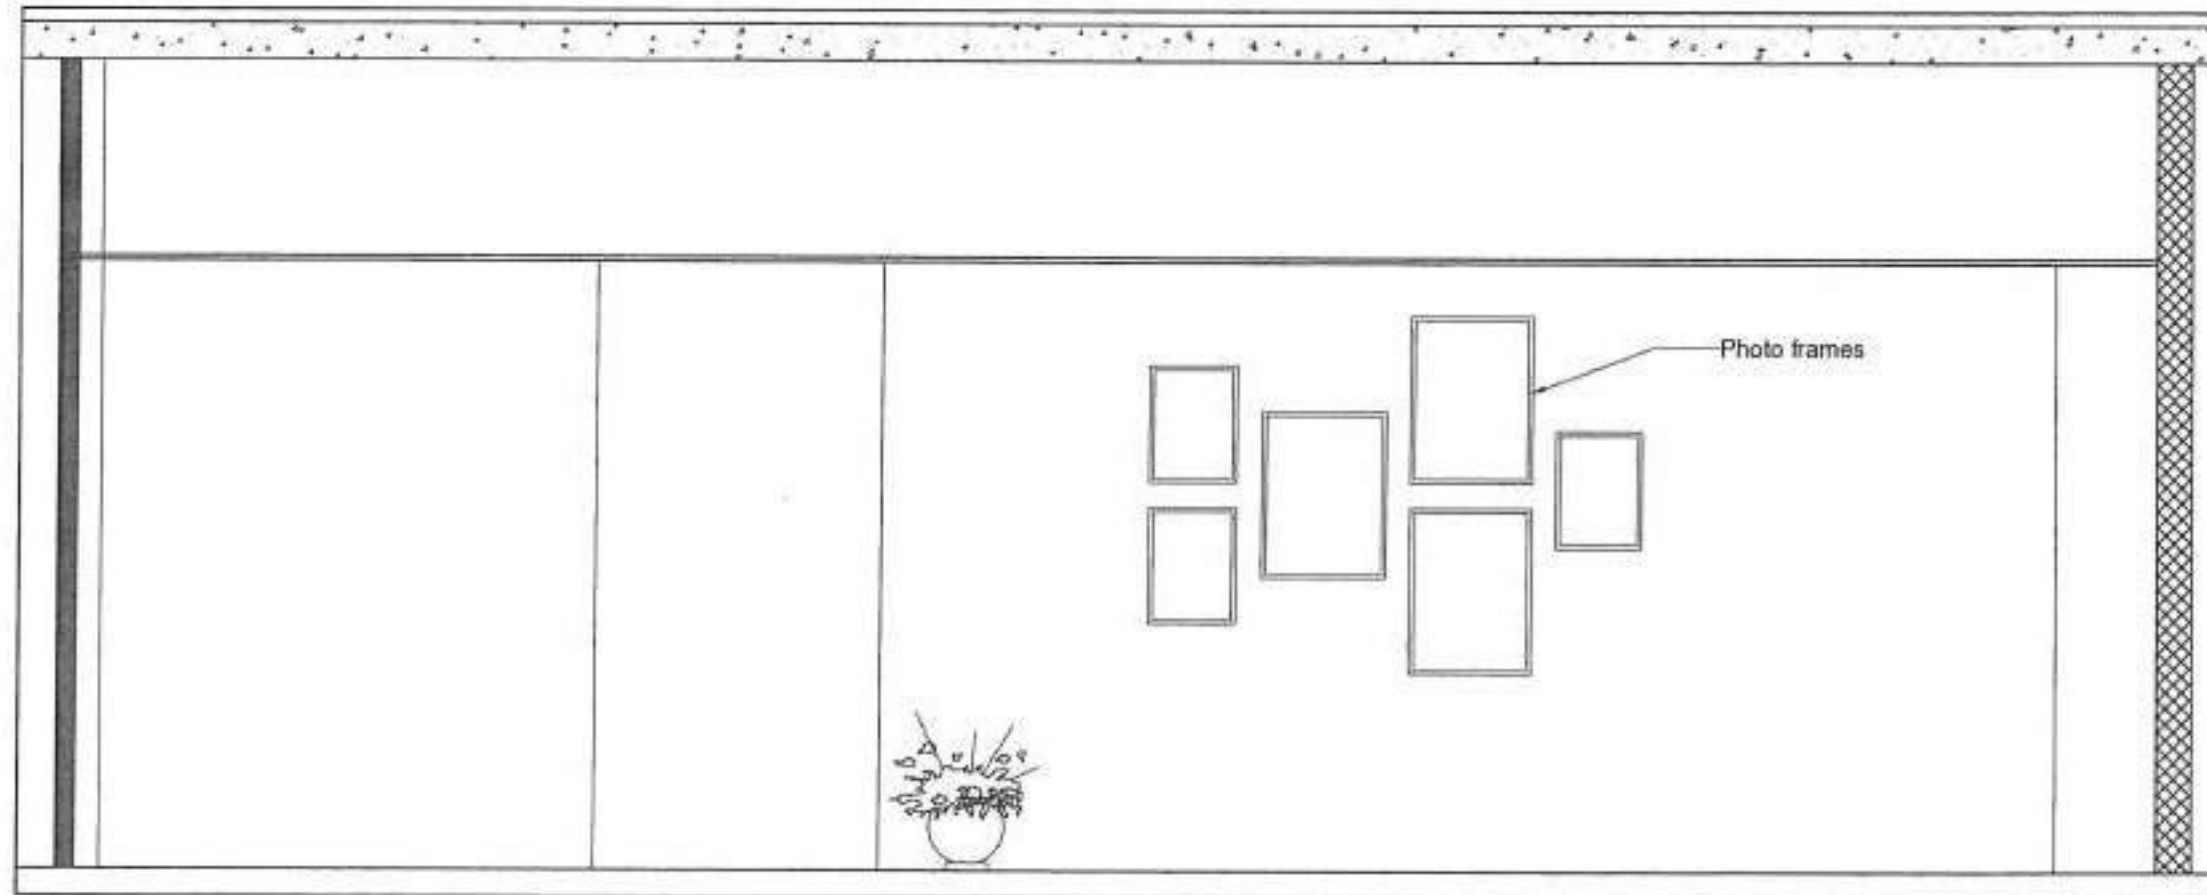

ELEVATION A

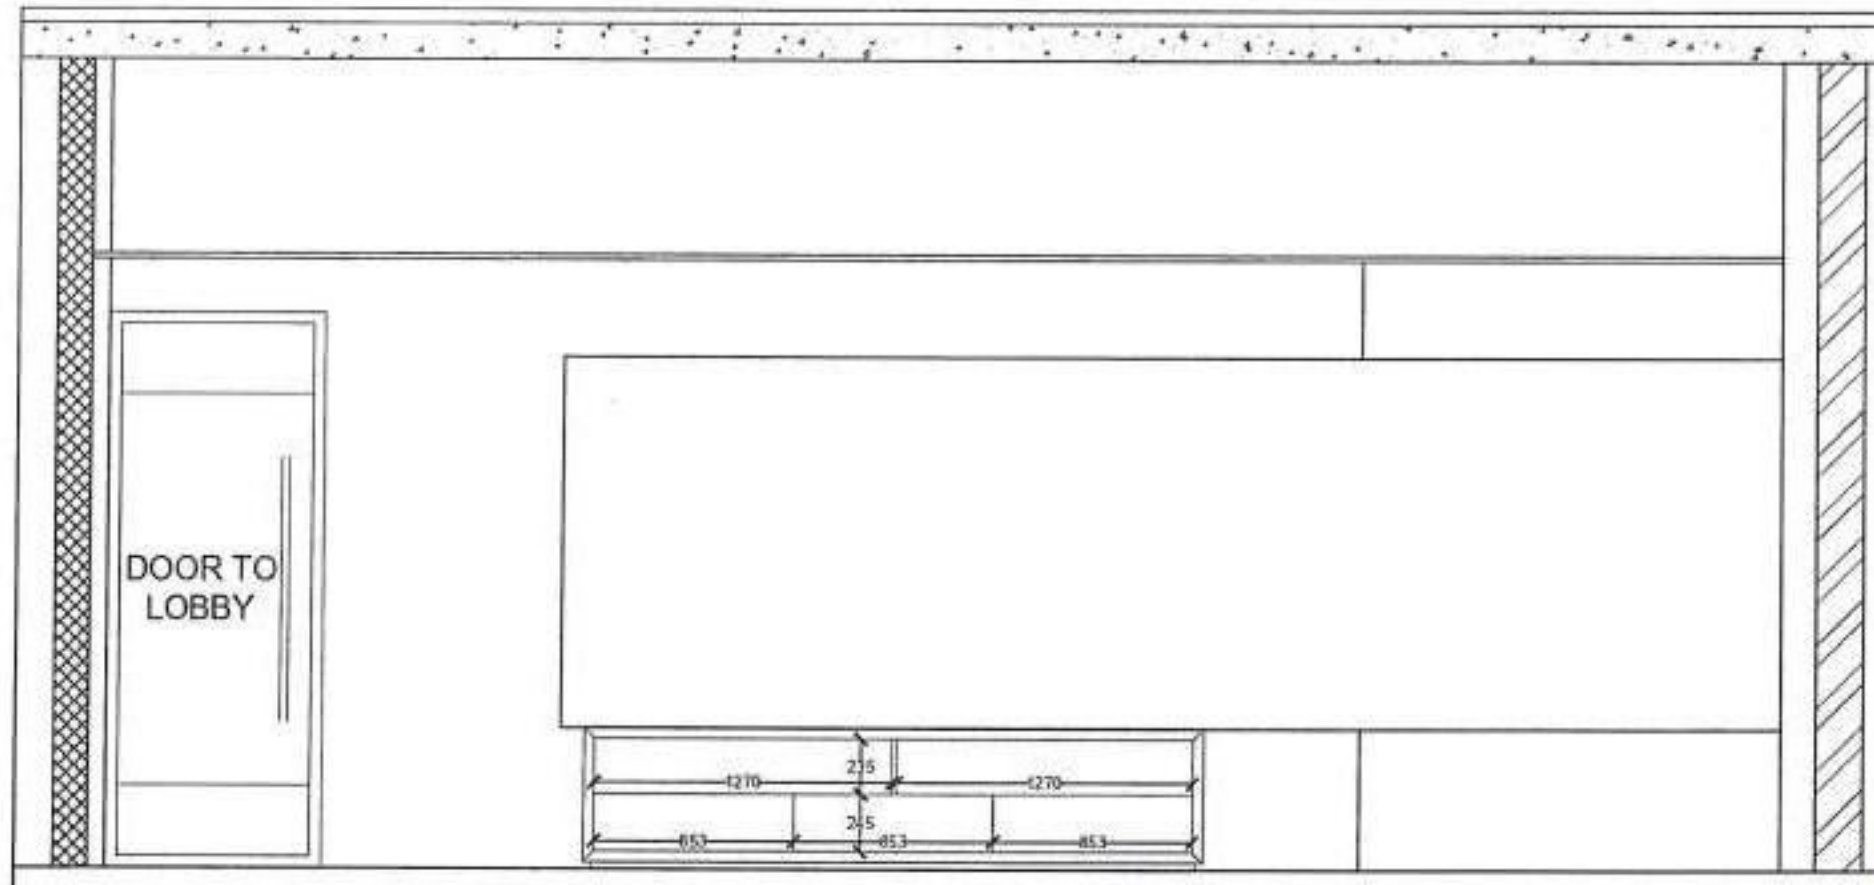

ELEVATION B

ELEVATION - A & B

DRAWN : JASWANTH SAKTHI 05 APRIL 2022
CHECKED : POORNIMA.P.R
APPROVED : KALAI 06 APRIL 2022

ARCHITECT

MOK ARCHITECTS
NO 11, MAHARAJAN KOVIL ST.,
PALLAVANAM CHENNAI - 600043
907120841
marchitects@gmail.com

CLIENT'S SIGNATURE

THIS DRAWING AND DESIGN ARE THE SOLE PROPERTY OF MOK ARCHITECTS AND SHALL NOT BE TRACED, COPIED, REPRODUCED, MODIFIED, LENT OR MADE UNAUTHORIZED USE IN ANY MANNER IS NOT PERMITTED WITHOUT THE WRITTEN PRIOR CONSENT OF THE ARCHITECTS.

THIS DRAWING IS NOT TO BE USED FOR ANY PURPOSE OTHER THAN THAT FOR WHICH IT HAS BEEN EXECUTED.

NO DIMENSION TO BE SCALED OFF FROM DRAWINGS. ONLY WRITTEN DIMENSIONS TO BE FOLLOWED.

CIVIL, PLUMBING AND ELECTRICAL WORKINGS MUST BE APPROVED BY THE ARCHITECT BEFORE EXECUTION.


IN ANY EVENT OF ANY DISCREPANCIES OF DIFFERENCES BETWEEN ANY ARCHITECTURAL DRAWINGS AND STRUCTURAL DRAWINGS OR OTHER ENGINEERING DRAWINGS OR SITE CONDITIONS OR OTHERWISE IMMEDIATE REFERENCE IS TO BE MADE TO THE ARCHITECT FOR CLARIFICATION PRIOR TO EXECUTION OF WORK AT SITE.




SHEET NO.

02

CONFERENCE ROOM -
CANARA BANK

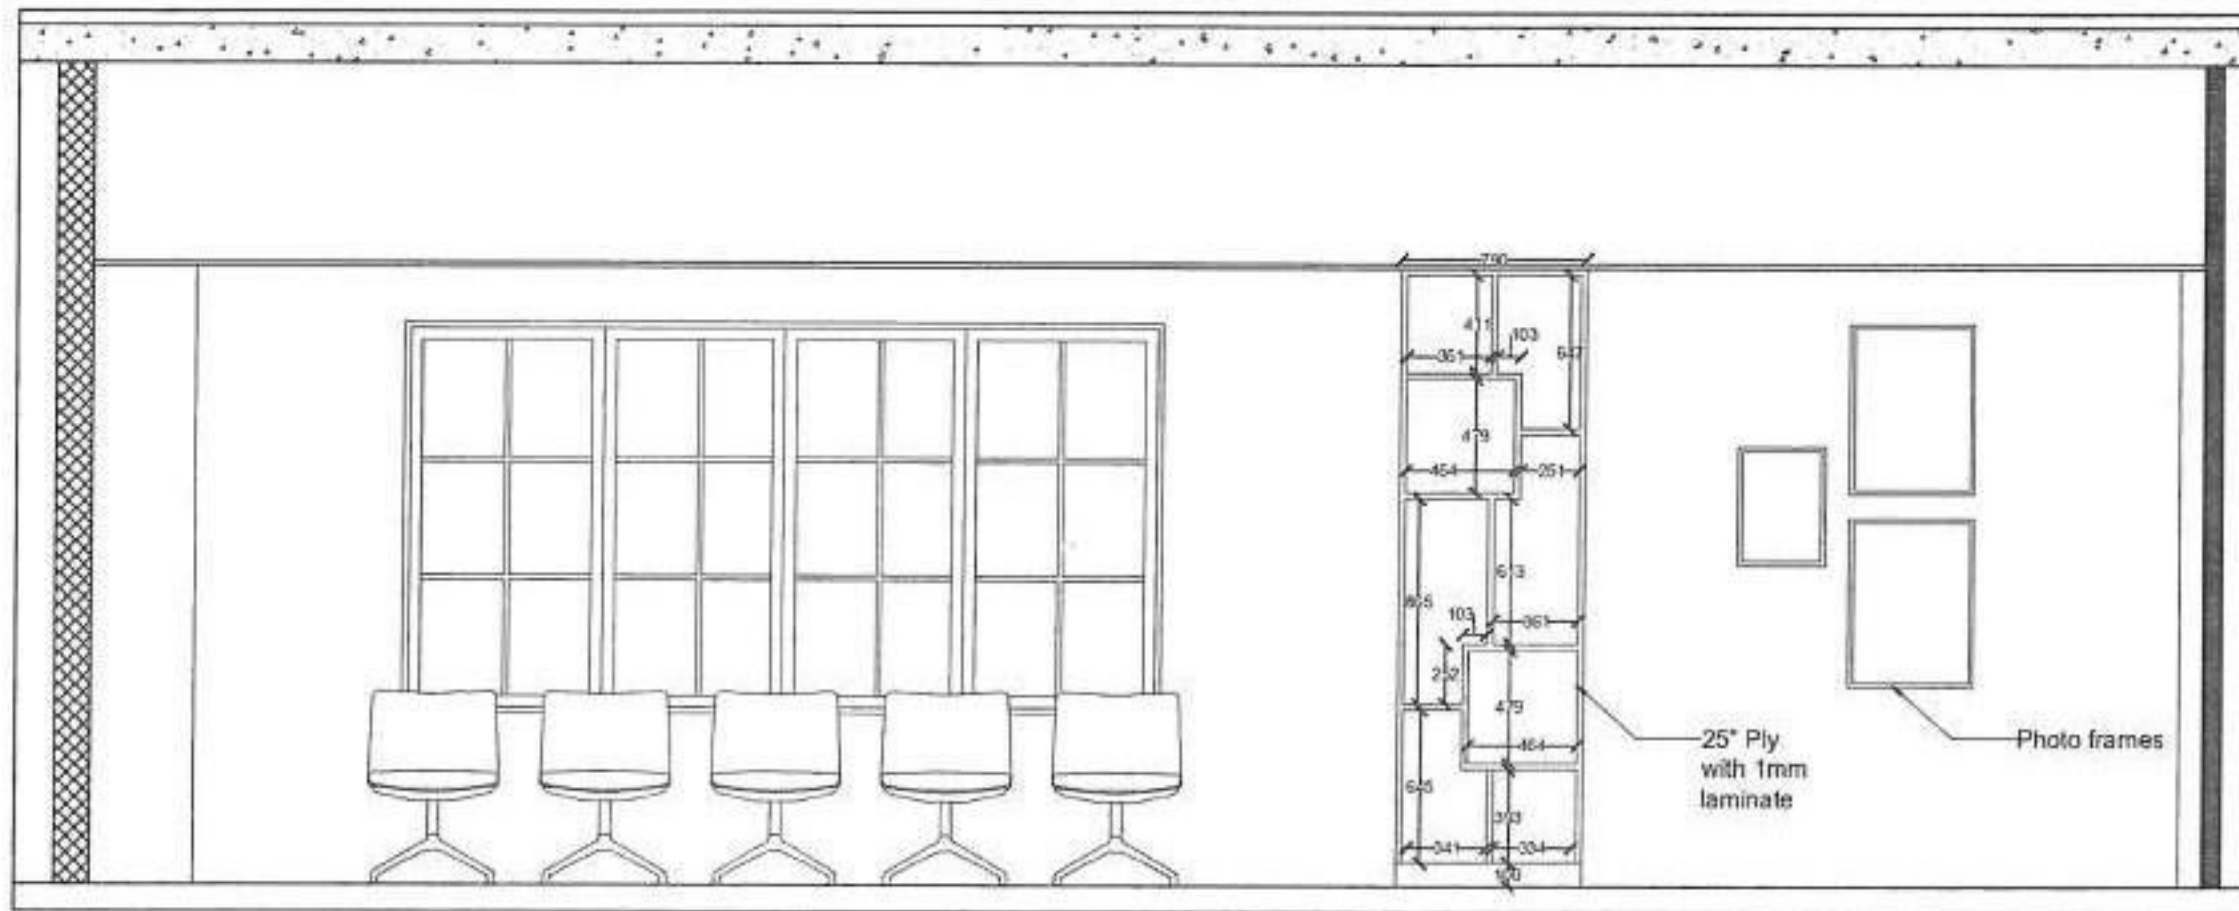

ELEVATION C

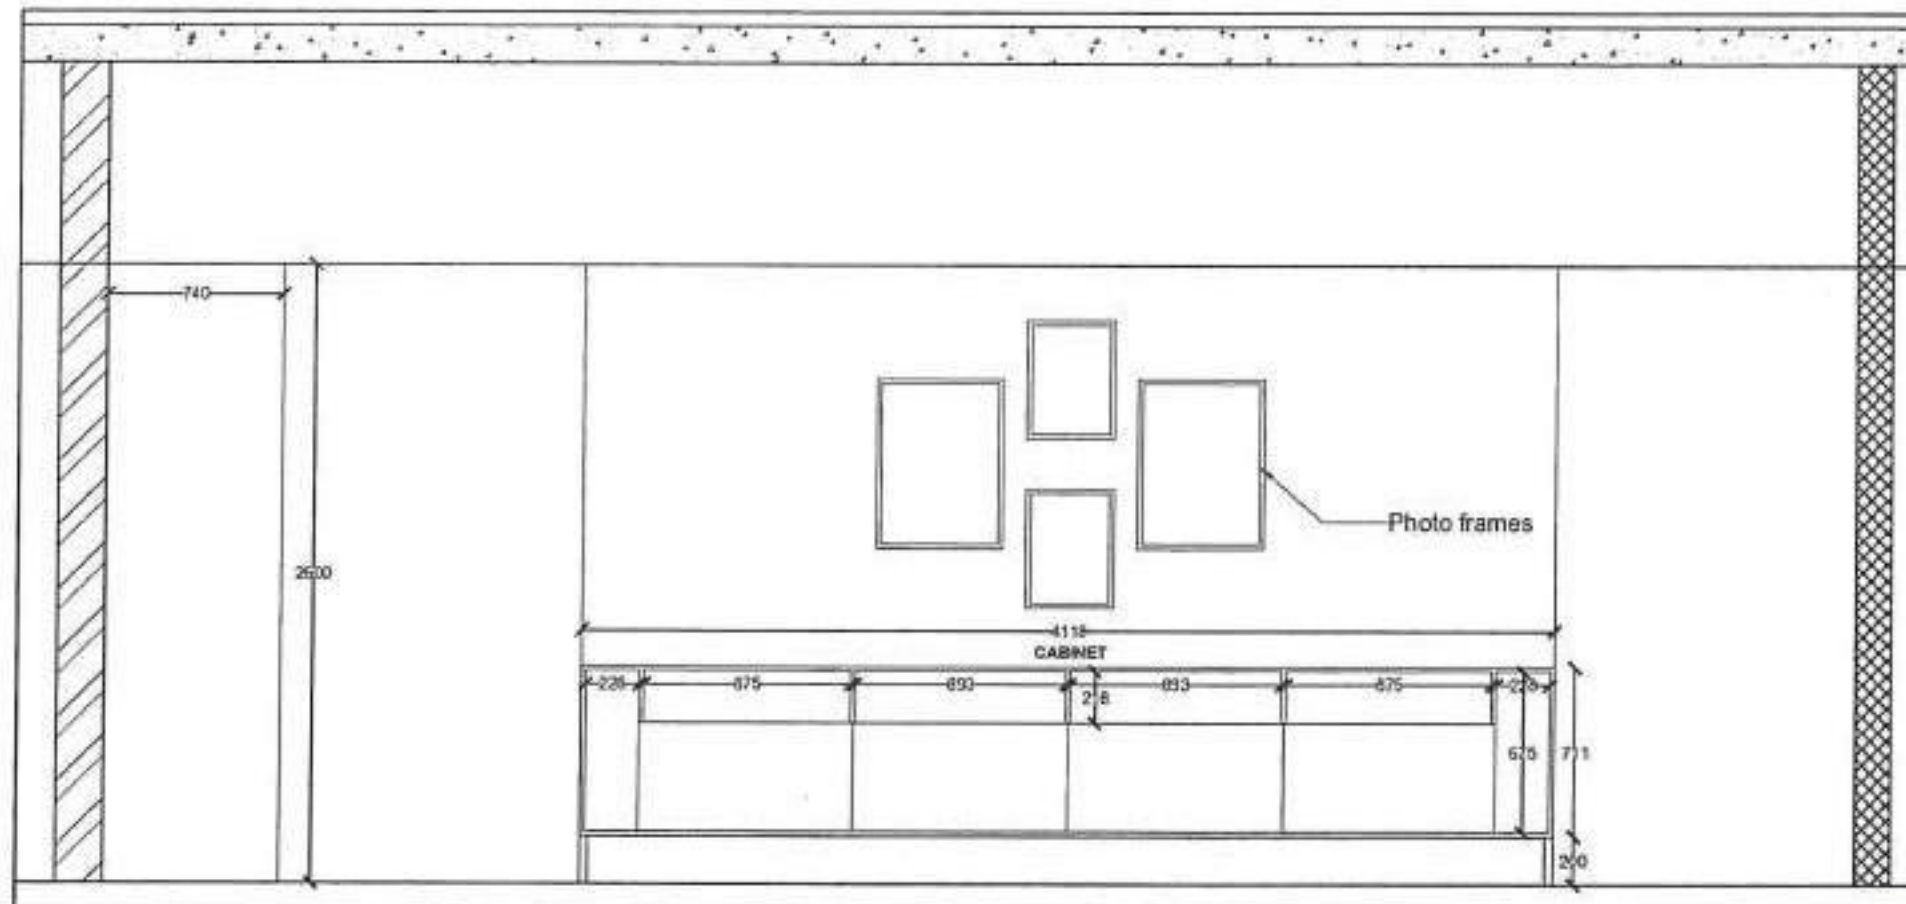

ELEVATION D

ELEVATION - C & D

DRAWN : JASWANTH SAKTHI 05 APRIL 2022

CHECKED : POORNIMA.P.R

APPROVED : KALAI 08 APRIL 2022

ARCHITECT

MOK ARCHITECTS
ARCHITECTURE INTERIOR & ADAPTIVE
NO 21, MANJANMUN KEYS ST.,
PALLAVANUR CHENNAI - 600043
967225641
mokarchitects@gmail.com

CLIENT'S SIGNATURE

THIS DRAWING AND DESIGN ARE THE SOLE PROPERTY OF MOK ARCHITECTS AND SHALL NOT BE TRACED, COPIED, REPRODUCED, MODIFIED, LEFT OR MADE UNAUTHORIZED USE IN ANY MANNER IS NOT PERMITTED WITHOUT THE WRITTEN PRIOR CONSENT OF THE ARCHITECTS.

THIS DRAWING IS NOT TO BE USED FOR ANY PURPOSE OTHER THAN THAT FOR WHICH IT HAS BEEN EXECUTED.

NO DIMENSION TO BE SCALED OFF FROM DRAWINGS. ONLY WRITTEN DIMENSIONS TO BE FOLLOWED.

CIVIL, PLUMBING AND ELECTRICAL WORKINGS MUST BE APPROVED BY THE ARCHITECT BEFORE EXECUTION.

IN ANY EVENT OF ANY DISCREPANCIES OR DIFFERENCES BETWEEN ANY ARCHITECTURAL DRAWINGS AND STRUCTURAL DRAWINGS OR OTHER ENGINEERING DRAWINGS OR SITE CONDITIONS OR OTHERWISE IMMEDIATE REFERENCE IS TO BE MADE TO THE ARCHITECT FOR CLARIFICATION PRIOR TO EXECUTION OF WORK AT SITE.

SHEET NO:

03



FRONT ELEVATION



VIEW SHOWING THE PROPOSED
KILPAUK RESIDENCE

DRAWN ON	25 Jan 2022
DRAWN BY	Jaswanth Sakthi
CHECKED BY	Kalai 10.02.2022

ARCHITECT :

MAK ARCHITECTS
NO 31, RAJAGANESAN KOVIL ST,
PALLAVURAI
CHENNAI - 600043
987222041

NOTES :

THIS DRAWING AND DESIGN ARE THE SOLE PROPERTY OF MS.MAK ARCHITECTS AND SHALL NOT BE TRACED, COPIED, REPRODUCED, MODIFIED, LENT OR MADE UNAUTHORISED USE IN ANY MANNER IS NOT PERMITTED WITHOUT THE WRITTEN PRIOR CONSENT OF THE ARCHITECTS

THIS DRAWING IS NOT TO BE USED FOR ANY PURPOSE OTHER THAN THAT FOR WHICH IT HAS BEEN EXECUTED

NO DIMENSION TO BE SCALED OFF FROM DRAWINGS. ONLY WRITTEN DIMENSIONS TO BE FOLLOWED.

CIVIL PLUMBING AND ELECTRICAL MARKINGS MUST BE APPROVED BY THE ARCHITECT BEFORE EXECUTION


IN ANY EVENT OF ANY DISCREPANCIES OF DIFFERENCES BETWEEN ANY ARCHITECTURAL DRAWINGS AND STRUCTURAL DRAWINGS OR OTHER ENGINEERING DRAWINGS OR SITE CONDITIONS OR OTHERWISE IMMEDIATE REFERENCE IS TO BE MADE TO THE ARCHITECT FOR CLARIFICATION PRIOR TO EXECUTION OF WORK AT SITE

DRAWING NUMBER :	SHEET NO
------------------	----------


SIDE ELEVATION



MS.PRIYA'S RESIDENCE
OPTION 1

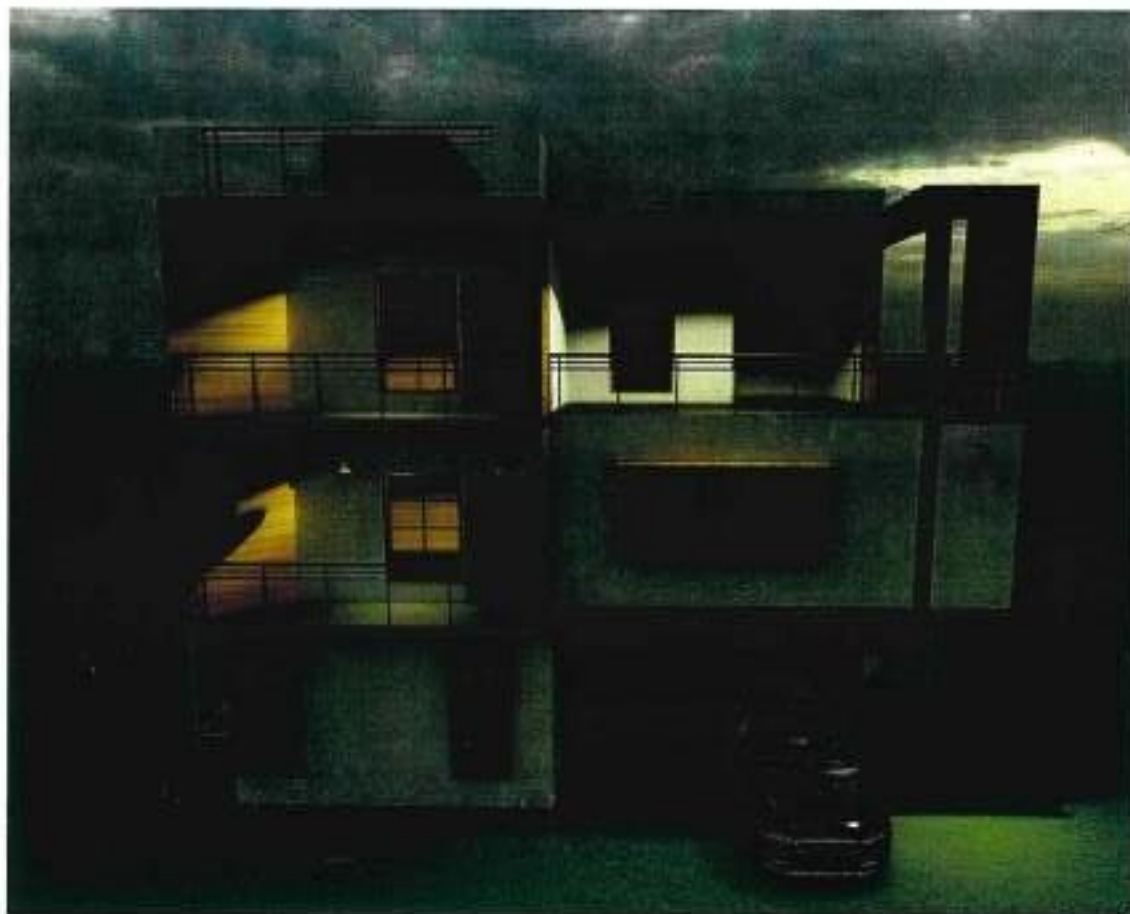

OPTION 2

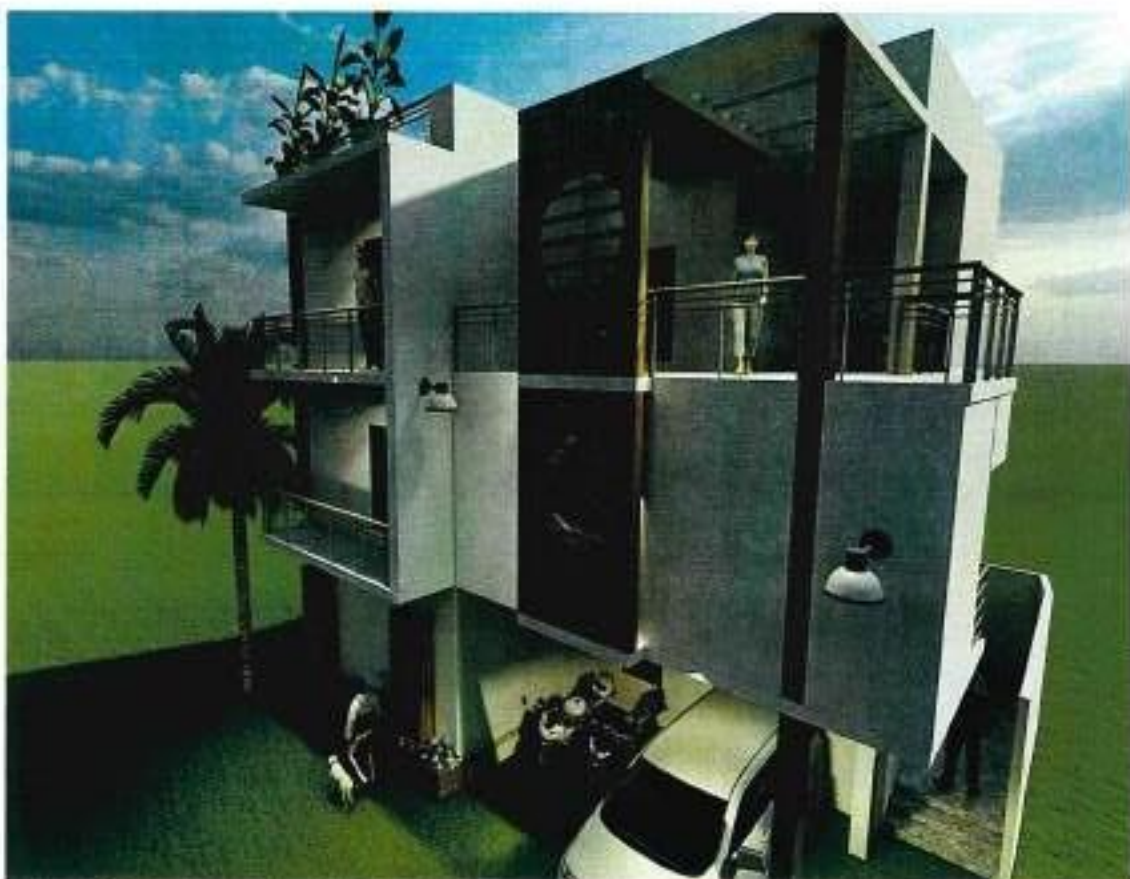

OPTION 3

VIEW SHOWING THE PROPOSED
KILPAUK RESIDENCE


DRAWN ON 25 Jan 2022
DRAWN BY Jaswanth Sakthi
CHECKED BY Kalai 10.02.2022

ARCHITECT :
MAK ARCHITECTS
NO 21, MAHARAJAN KOIL ST,
PALAVANAM
CHENNAI - 600043
987225841

NOTES :
THIS DRAWING AND DESIGN ARE THE SOLE
PROPERTY OF M S MAK ARCHITECTS AND
SHALL NOT BE TRACED, COPIED, REPRODUCED,
MODIFIED, LENT OR MADE UNAUTHORISED USE
IN ANY MANNER IS NOT PERMITTED WITHOUT
THE WRITTEN PRIOR CONSENT OF THE
ARCHITECTS
THIS DRAWING IS NOT TO BE USED FOR ANY
PURPOSE OTHER THAN THAT FOR WHICH IT
HAS BEEN EXECUTED
NO DIMENSION TO BE SCALED OFF FROM
DRAWINGS. ONLY WRITTEN DIMENSIONS TO BE
FOLLOWED.
CIVIL PLUMBING AND ELECTRICAL MARKINGS
MUST BE APPROVED BY THE ARCHITECT
BEFORE EXECUTION.
IN ANY EVENT OF ANY DISCREPANCIES OF
DIFFERENCES BETWEEN ANY ARCHITECTURAL
DRAWINGS AND STRUCTURAL DRAWINGS OR
OTHER ENGINEERING DRAWINGS OR SITE
CONDITIONS OR OTHERWISE IMMEDIATE
REFERENCE IS TO BE MADE TO THE ARCHITECT
FOR CLARIFICATION PRIOR TO EXECUTION OF
WORK AT SITE


DRAWING NUMBER SHEET NO

SITE VISIT PHOTOS


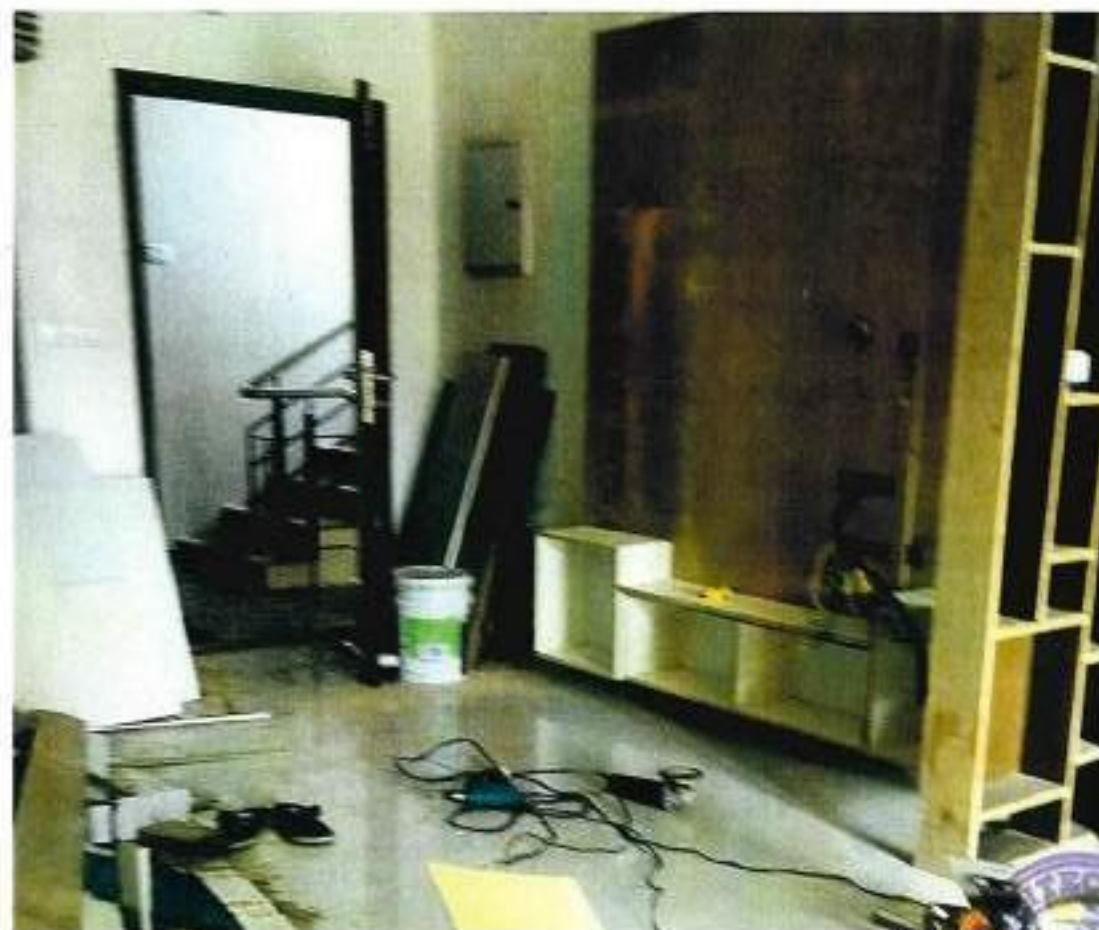


MR.NAVEEN'S RESIDENCE - INTERIORS


ARCHITECT MAK ARCHITECTS MAK ARCHITECTS NO 31, RAJARAMAN KOVIL ST, PALLAVARAM CHENNAI - 600043 9677225611 makarchitects@gmail.com	
CLIENT'S SIGNATURE NOTES: THIS DRAWING AND DESIGN ARE THE SOLE PROPERTY OF MR. NAVEEN AND SHALL NOT BE TRACED, COPIED, REPRODUCED, MODIFIED, LENT OR MADE UNAUTHORIZED USE IN ANY MANNER IS NOT PERMITTED WITHOUT THE WRITTEN PRIOR CONSENT OF THE ARCHITECTS. THIS DRAWING IS NOT TO BE USED FOR ANY PURPOSE OTHER THAN THAT FOR WHICH IT HAS BEEN EXECUTED. NO DIMENSION TO BE SCALED OFF FROM DRAWINGS. ONLY WRITTEN DIMENSIONS TO BE FOLLOWED. CIVIL, PLUMBING AND ELECTRICAL MARKINGS MUST BE APPROVED BY THE ARCHITECT BEFORE EXECUTION. IN ANY EVENT OF ANY DISCREPANCIES OF DIFFERENCES BETWEEN ANY ARCHITECTURAL DRAWINGS AND STRUCTURAL DRAWINGS OR OTHER ENGINEERING DRAWINGS OR SITE CONDITIONS OR OTHERWISE IMMEDIATE REFERENCE IS TO BE MADE TO THE ARCHITECT FOR CLARIFICATION PRIOR TO EXECUTION OF WORK AT SITE.	
SIGNATURE:	SHEET NO:

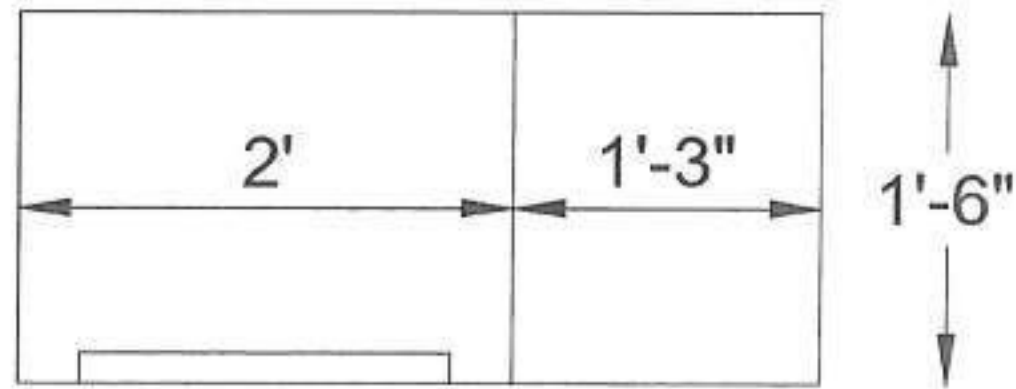





PLAN

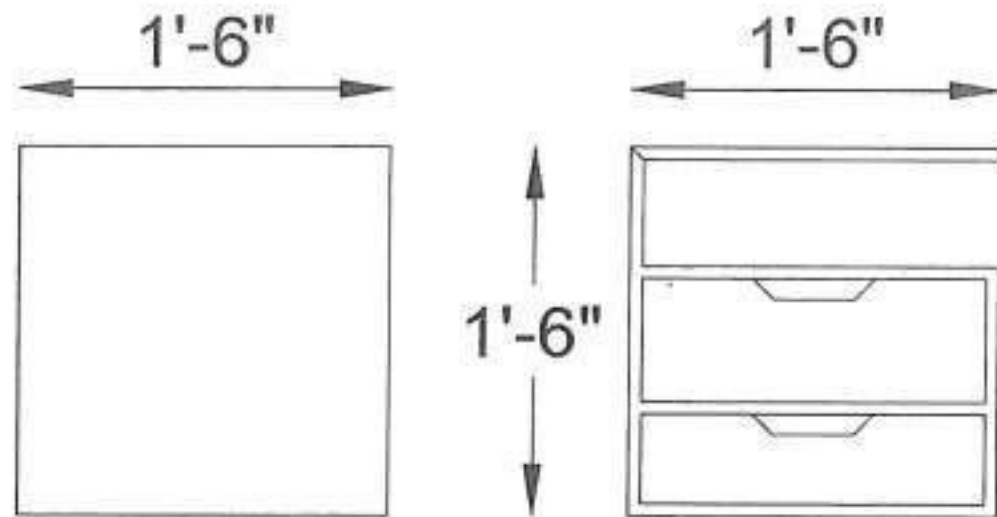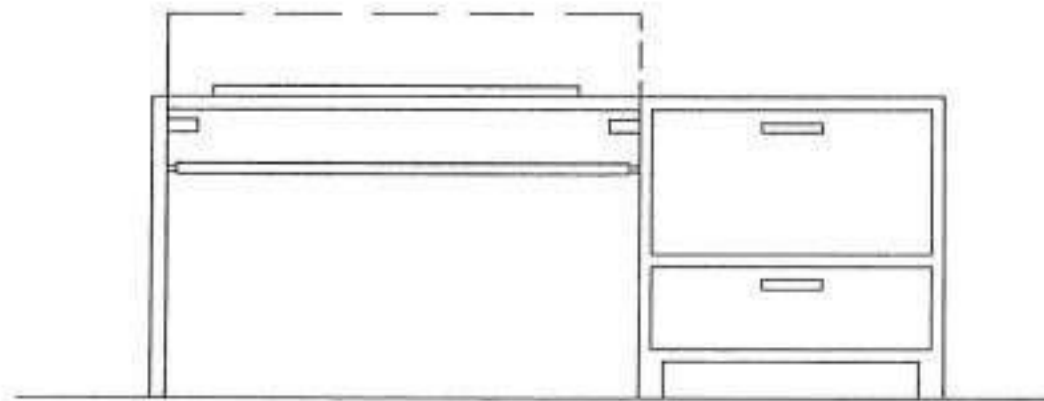

PLAN

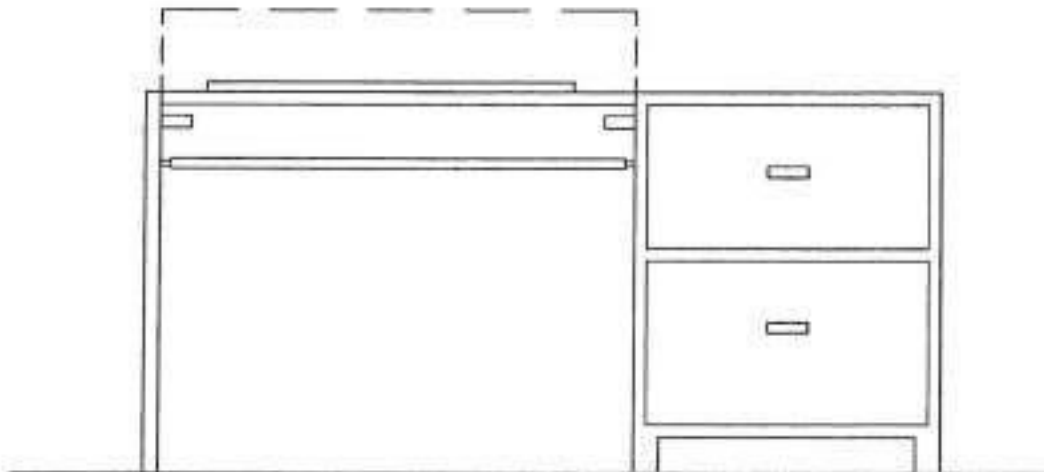

FLOOR FURNITURE

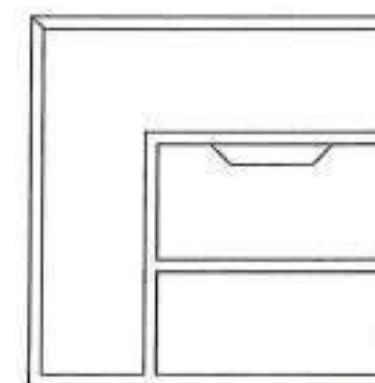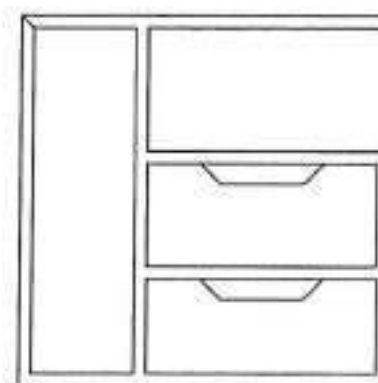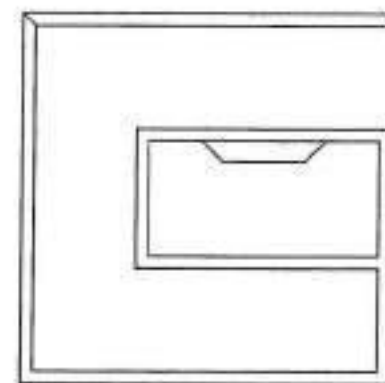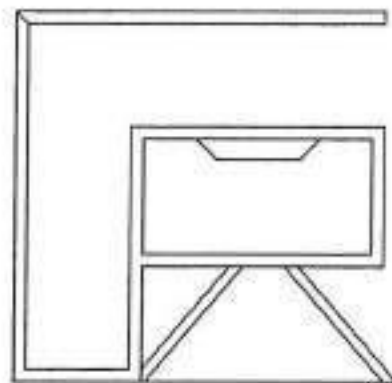

SIDE TABLE

Floor Furniture & side table design

DRAWN ON 28 FEB 2022
 DRAWN : JASWANTH SAKTHI S A
 CHECKED : RAKSHANA
 APPROVED : Dr.KALAI

ARCHITECT



CLIENT'S SIGNATURE

NOTES:
 THIS DRAWING AND DESIGN ARE THE SOLE PROPERTY OF MAK ARCHITECTS AND SHALL NOT BE TRACED, COPIED, REPRODUCED, MODIFIED, LENT OR MADE UNAUTHORIZED USE IN ANY MANNER IS NOT PERMITTED WITHOUT THE WRITTEN PRIOR CONSENT OF THE ARCHITECTS.

THIS DRAWING IS NOT TO BE USED FOR ANY PURPOSE OTHER THAN THAT FOR WHICH IT HAS BEEN EXECUTED.

NO DIMENSION TO BE SCALED OFF FROM DRAWINGS. ONLY WRITTEN DIMENSIONS TO BE FOLLOWED.

CIVIL, PLUMBING AND ELECTRICAL MARKINGS MUST BE APPROVED BY THE ARCHITECT BEFORE EXECUTION.

IN ANY EVENT OF ANY DISCREPANCIES OR DIFFERENCES BETWEEN ANY ARCHITECTURAL DRAWINGS AND STRUCTURAL DRAWINGS OR OTHER ENGINEERING DRAWINGS OR SITE CONDITIONS OR OTHERWISE IMMEDIATE REFERENCE IS TO BE MADE TO THE ARCHITECT FOR CLARIFICATION PRIOR TO EXECUTION OF WORK AT SITE.

DRAWING NUMBER:

SIGNATURE:

SHEET NO:

01



CRITICAL OVERVIEW :

- ❑ My overall experience with the Firm through the last 3 months working there have been great. It had great work environment, where people aren't only compensated fairly for their work, but given many opportunities to grow and learn new things in there field of work.**
- ❑ My Principal Architect gave me and my team a lot of freedom to do what we see and fits the actual circumstances. I never felt like we are being micromanaged. I got an opportunity to learn from the smallest of the construction details with site visits that happened in coordination with the site engineers.**
- ❑ I also got to understand how the work flow in an office happens and how one gets to respond actively to the work that is being appointed to them respectively. I have significantly improved in understanding the detail drawings and also with the drafting skills. The team had excellent coordination with themselves in completing a task beforehand with necessary coordination with the consultants, clients and site engineers.**
- ❑ I heartily thank Dr.Kalaiselvi ma'am for giving me this opportunity to learn and develop my skills that will be more helpful for my future endeavours, I also thank the entire team in motivating me for the same.**